

PP

APPROVAL RECORD

Planning Permission

Madurai district, Tamil Nadu

APPROVAL TYPE

Building Plan

ISSUING AUTHORITY


Rural Panchayat

The approval as the planning authority issued it, reproduced in full behind this page.

An approval speaks to what was sanctioned, not to what was built. Completion is a separate record.

N

Figure 1: Typical Section and Plan of Column. The section view shows a column with a 14-inch diameter, a 10-inch diameter reinforcement cage, and a 10-inch diameter footing. The footing is on a 10-inch diameter base. The plan view shows a 10-inch square column with a 10-inch square reinforcement cage. The column size is 10' x 10'.

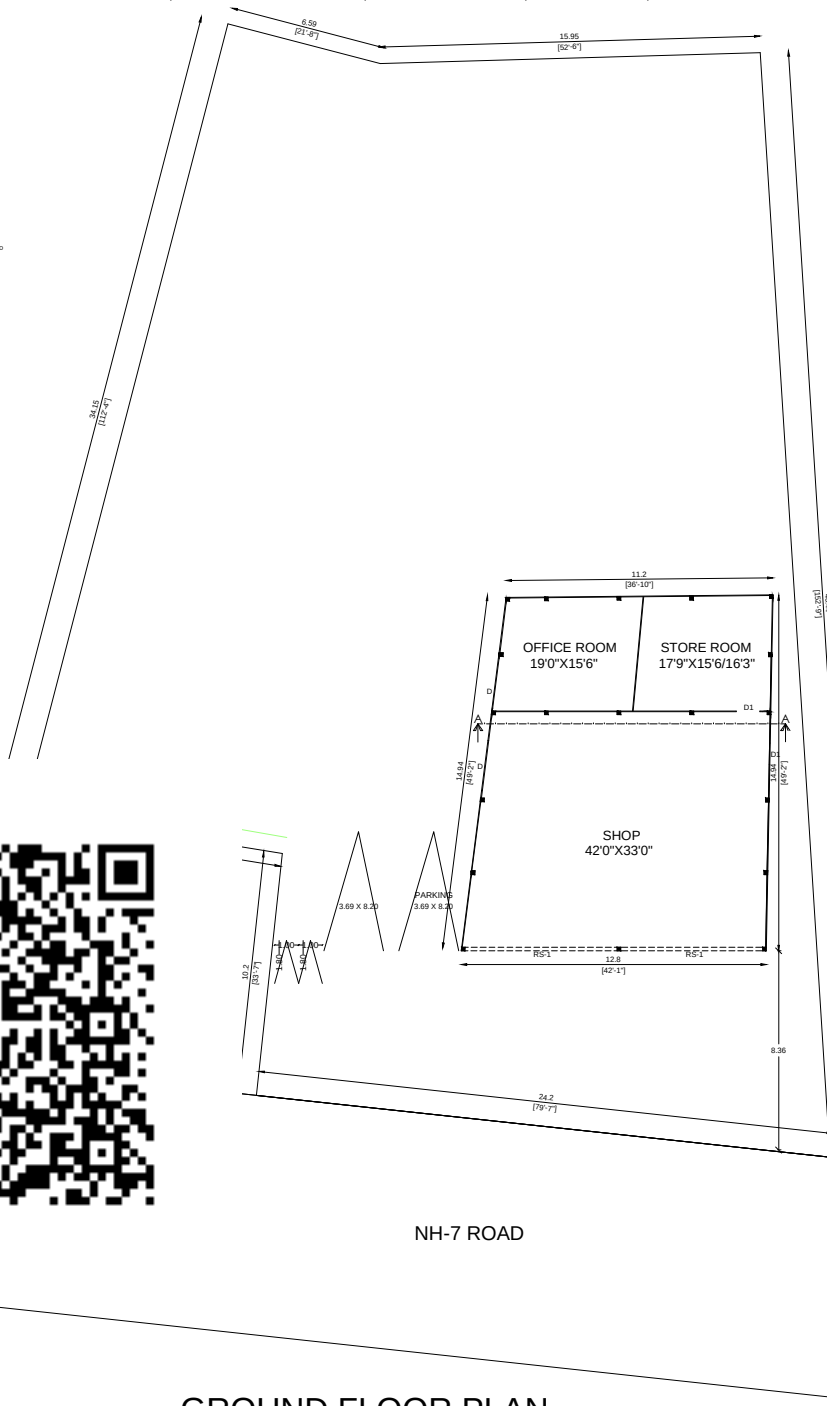

RW_H_CAPACITY_L=5000LTR

Rain Water Pipe

115 thk. brick wall

Building Line

INSIDE


Slope 1 in 20

5 to 7.5 c.m. rounded size pebbles Percolator

Figure 1 consists of two schematic diagrams of the experimental apparatus.
 (a) Longitudinal section: This diagram shows a cross-section of the apparatus. It includes an inlet chamber on the left, a central manhole, and an outlet chamber on the right. A R.C.C. slab is positioned above the manhole. A motor is connected to a R.W.R.C.M. (Reversible Water Reversing Control Motor) which is located below the manhole. The outlet chamber is connected to an outlet pipe.
 (b) Plan: This diagram shows the top view of the apparatus. It features an inlet chamber on the left and an outlet chamber on the right, separated by a central section. The central section is filled with sand. Dimensions are provided in inches: 9" [0.23] for the inlet chamber width, 2" [0.05] for the inlet chamber depth, 11" [3.35] for the central section width, 9" [0.23] for the central section depth, 4" [0.1] for the outlet chamber depth, and 9" [0.23] for the outlet chamber width. The outlet chamber is also labeled as having sand filling.

KEY PLAN

NOT TO SCALE :-

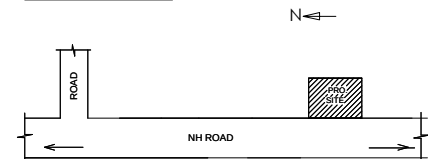

1.	AREA OF THE SITE	1254.98 S.M	13504 S.F
2.	GROUND FLOOR AREA	179.28 S.M	1929 S.F
3.	VACANT AREA	1075.70 S.M	11575 S.F
4.	TOTAL AREA	1254.98 S.M	13504 S.F

S.NO	DESCRIPTION	SIZE IN M
1	ROLLING SHUTTER-R.S	6.10 X 4.50
2	DOOR - D	2.1 X 2.14
3	DOOR - D1	1.0 X 2.14
4	WINDOW - W	1.00 X 1.52
5	VENTILATOR - V	0.91 X 0.61

APPLICANT:-

K. Gavel

ENGINEER:-


Er. V. MUTHU DCE., B.E.,
LICENCED ENGINEER
REGISTER NO : 117/LS /2025/00002
319, VIRUDHUNAGAR ROAD,
THIRUMANGALAM
MADURAI - 625 706
CELL NO : 93731 51541

GROUND FLOOR PLAN

Eight ways to know a piece of land before you pay for it.

This report covers one part of the picture. These cover the rest, drawn from the same government records, for any property in Tamil Nadu.

LandLens One

Ask anything about a property and get an answer grounded in live government records, with the sources shown.

[/landlens/one](#)



Verify My Land

Every record check run on one property and returned as a single report.

[/landlens/verify-my-land](#)



Legal Opinion

An advocate's written opinion on the title, built on the records we pull for it.

[/landlens](#)



One Map

Every layer on one map: the parcel, its boundary, zoning, water bodies and what sits around it.

[/landlens/one/map](#)



PriceMap

What land actually changed hands for around this plot, taken from the registered deeds.

[/landlens/pricemap](#)



Build Scope

What you are allowed to build here: floor space, height, coverage and setbacks.

[/landlens/build-scope](#)



Property Tracker

Watch a property and hear about it when something new is registered against it.

[/landlens/property-tracker](#)



Deal Room

Run the transaction in one place: documents, stamping, signatures and the parties.

[/landlens/deal-room](#)



Twenty-four checks you can run yourself, at no cost.

Records and verification

The registers themselves, read for you.

Encumbrance Certificate

Patta and Chitta

Field Measurement Sketch

EC Analyzer

Bank charge check

Court case search

Seller background check

Approval check by survey

Zoning and land use

What the plan says can happen on this land.

Land use zone finder

CMDA land use check

Coastal regulation zone

Master plan check

Water bodies finder

Airport height clearance

Value and duty

What it is worth and what it costs to register.

Guideline value by street

Guideline value by survey

Stamp duty and registration fees

Capital gains

Floor space index

Area unit converter

Registers and directories

Who holds it, and which office keeps the record.

Find your registering office

Temple property check

Waqf property check

RERA register



Every free tool
/tools



Services we run
for you
/services



The LandLens
suite
/landlens/one



Every claim in this document traces back to a government record.

Legal opinions, due diligence and title verification

Building plan, layout and sub-division approvals

Completion and occupancy certificates, regularisation

Escrow, negotiation and NRI property management

Land survey, soil testing, architecture and construction

Verified RealEstate
3/350/2 Mettukuppam,
OMR Thoraipakkam,
Chennai 600 097, India
hello@verified.realestate
+91 9996 12 9996

Prepared from the registers named on the page each finding sits on. Where a register could not be read, this document says so in its place rather than leaving the gap to be read as a clean result.

