PP APPROVAL RECORD

Planning Permission

Madurai district, Tamil Nadu

APPROVAL TYPE
Building Plan

ISSUING AUTHORITY
DTCP

The approval as the planning authority issued it, reproduced in full behind this page.

An approval speaks to what was sanctioned, not to what was built. Completion is a separate record.

Verified RealEstate™
3/350/2 Mettukuppam,
OMR Thoraipakkam,
Chennai 600 097, India

hello@verified.realestate
+91 9996 12 9996
verified.realestate

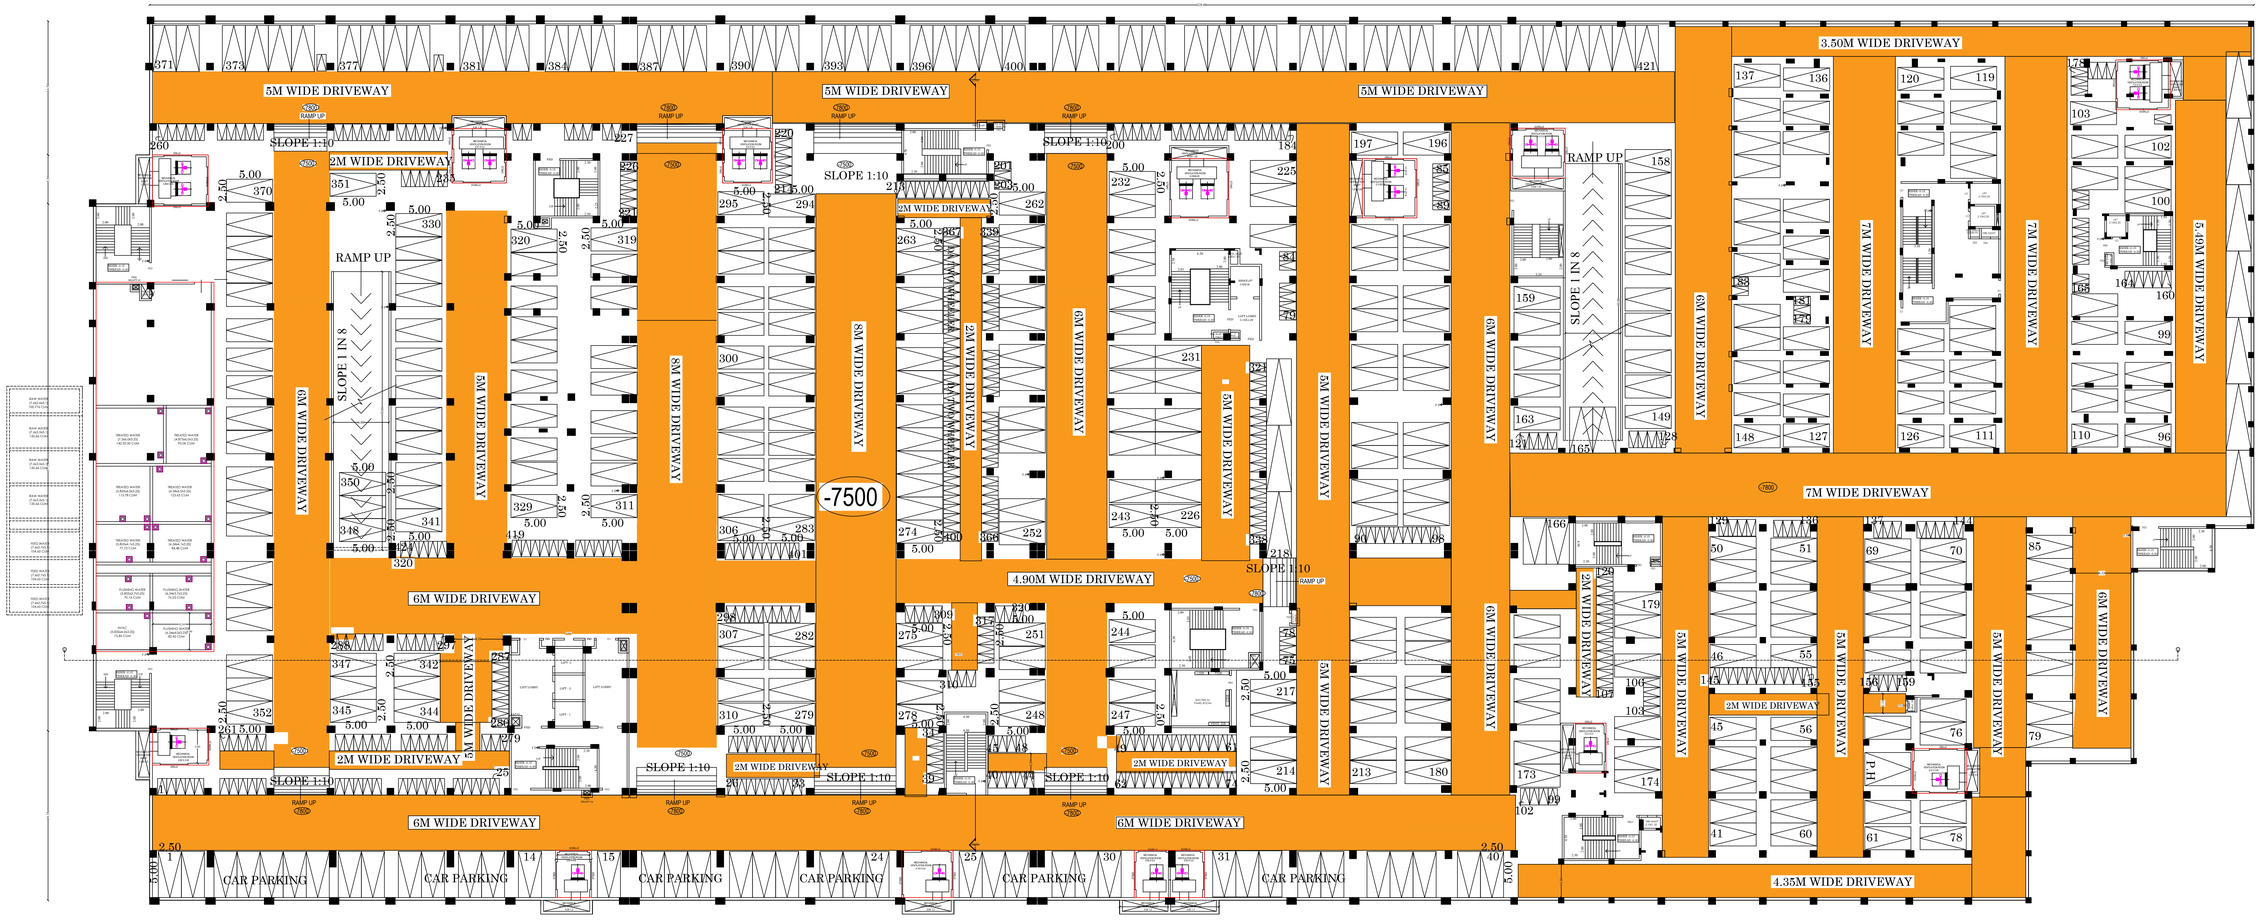

LOWER BASEMENT PLAN

SHEET NO: 02

PLAN SHOWING THE PROPOSED CONSTRUCTION OF HOSPITAL,RESEARCH AND TRAINING CENTRE BUILDING IN S.NO:26/2B1,26/2B2,26/3,27/1B1,27/1B2,27/1B3, 27/1B4,27/1B5,27/2A,27/2B,27/2C,27/2D,27/2E,27/2F, 27/2G,27/3 AT VANDIYUR (BIT -1) VILLAGE, MADURAI EAST TALUK, MADURAI DISTRICT. (MADURAI CORPORATION) (SCALE: 1:100)

BUILDING AREA DETAILS

Descriptions (BLOCK 1) HOSPITAL BLOCK	Non PH (Sqm)	PH (Sqm)	Total Area (Sqm)
Area of the 1 Basement floor	20506.14	913.54	21,480.08
Area of the 2 Basement floor	20469.85	1435.44	21905.27
Total Area	41035.97	2349.38	43385.35

FIRE PROTECTION DETAILS

FA - FIRE ALARM
FE - FIRE EXTINGUISHER

OFFICE USE

GNANARAJ ISRAEL
Registered Architect
CA 97/21439

ARCHITECT

Dr. K. ARUNKUMAR
Ph.D., Chartered Engineer
Registered Architect & Engineer (Ltd)
Reg. No. 08-10/2002 (Ser.)
Dr. K. Arunkumar Consultant
Mahalaxmi - 416 401
Ph: 0402-6270000 Fax: 0402-6270000

STRUCTURAL ENGINEER

D.N. BALACHANDER DOE.
Chartered Engineer
Registered Architect & Engineer
Reg. No. 08-10/2002 (Ser.)
Vandiyur, Madurai - 416 401
Mahalaxmi - 416 401
Ph: 0402-6270000 Fax: 0402-6270000

CONSTRUCTION ENGINEER

GOVEL TRUST
PRESIDENT

APPLICANT

SHEET NO: 03

PLAN SHOWING THE PROPOSED CONSTRUCTION OF HOSPITAL,RESEARCH AND TRAINING CENTRE BUILDING IN S.NO:26/2B1,26/2B2,26/3,27/1B1,27/1B2,27/1B3, 27/1B4,27/1B5,27/2A,27/2B,27/2C,27/2D,27/2E,27/2F, 27/2G,27/3 AT VANDIYUR (BIT -1) VILLAGE, MADURAI EAST TALUK, MADURAI DISTRICT. (MADURAI CORPORATION) (SCALE: 1:100)

BUILDING AREA DETAILS

Description (BLOCK 1) HOSPITAL BLOCK	Area (SQ. M.)	Area (SQ. FT.)	Total Area (SQ.FT.)
Area of the -1 Basement floor	10560.12	113.70	113705.58
Area of the -2 Basement floor	10560.82	1135.44	113785.27
Total Area	11035.97	2249.58	43085.35

FIRE PROTECTION DETAILS

FA - FIRE HOARM
FE - FIRE EXTINGUISHER

OFFICE USE

5M WIDE DRIVEWAY
6M WIDE DRIVEWAY
7M WIDE DRIVEWAY
3.50M WIDE DRIVEWAY
4.35M WIDE DRIVEWAY
4.90M WIDE DRIVEWAY
2M WIDE DRIVEWAY
8M WIDE DRIVEWAY
4.5M WIDE DRIVEWAY
SLOPE 1:10
SLOPE 1 IN 8
RAMP UP
RAMP DN
-7500
CAR PARKING
P.H
E.V
TWO WHEELER
PLANT ROOM
CHILLER
LIFT LOBBY
UPPER BASEMENT PLAN

GNANARAJ ISRAEL
Registered Architect
CA 07 / 21439
ARCHITECT

N. G. KRISHNA RAO
Regd.No.SE/2/CE/0001/2015
Structural Consultant & Engineer (P)
Reg. No. VE 1/10002/2012
Mobile : 9444 04 1966
Ph: 044-24614202 Fax : 044-24614202
STRUCTURAL ENGINEER

K.V.R.K.PLUMBCONS P. Ltd.,
CIN: U74999TN2017PTC117966
Regional Office: 2nd Floor, Sri Ram Nagar,
Nr. Rajaji Hall, Madurai - 625 001.
Cell: 94434 77777, 98422 77777
CONSTRUCTION ENGINEER

GOVEL TRUST
PRESIDENT
APPLICANT

SHEET NO: 04

PLAN SHOWING THE PROPOSED CONSTRUCTION OF HOSPITAL,RESEARCH AND TRAINING CENTRE BUILDING IN
S.NO:26/2B1,26/2B2,26/3,27/1B1,271B2,27/1B3, 27/1B4,27/1B5,27/2A,27/2B,27/2C,27/2D,27/2E,27/2F, 27/2G,27/3
AT VANDIYUR (BIT -1) VILLAGE,
MADURAI EAST TALUK,
MADURAI DISTRICT.
(MADURAI CORPORATION) (SCALE: 1:100)

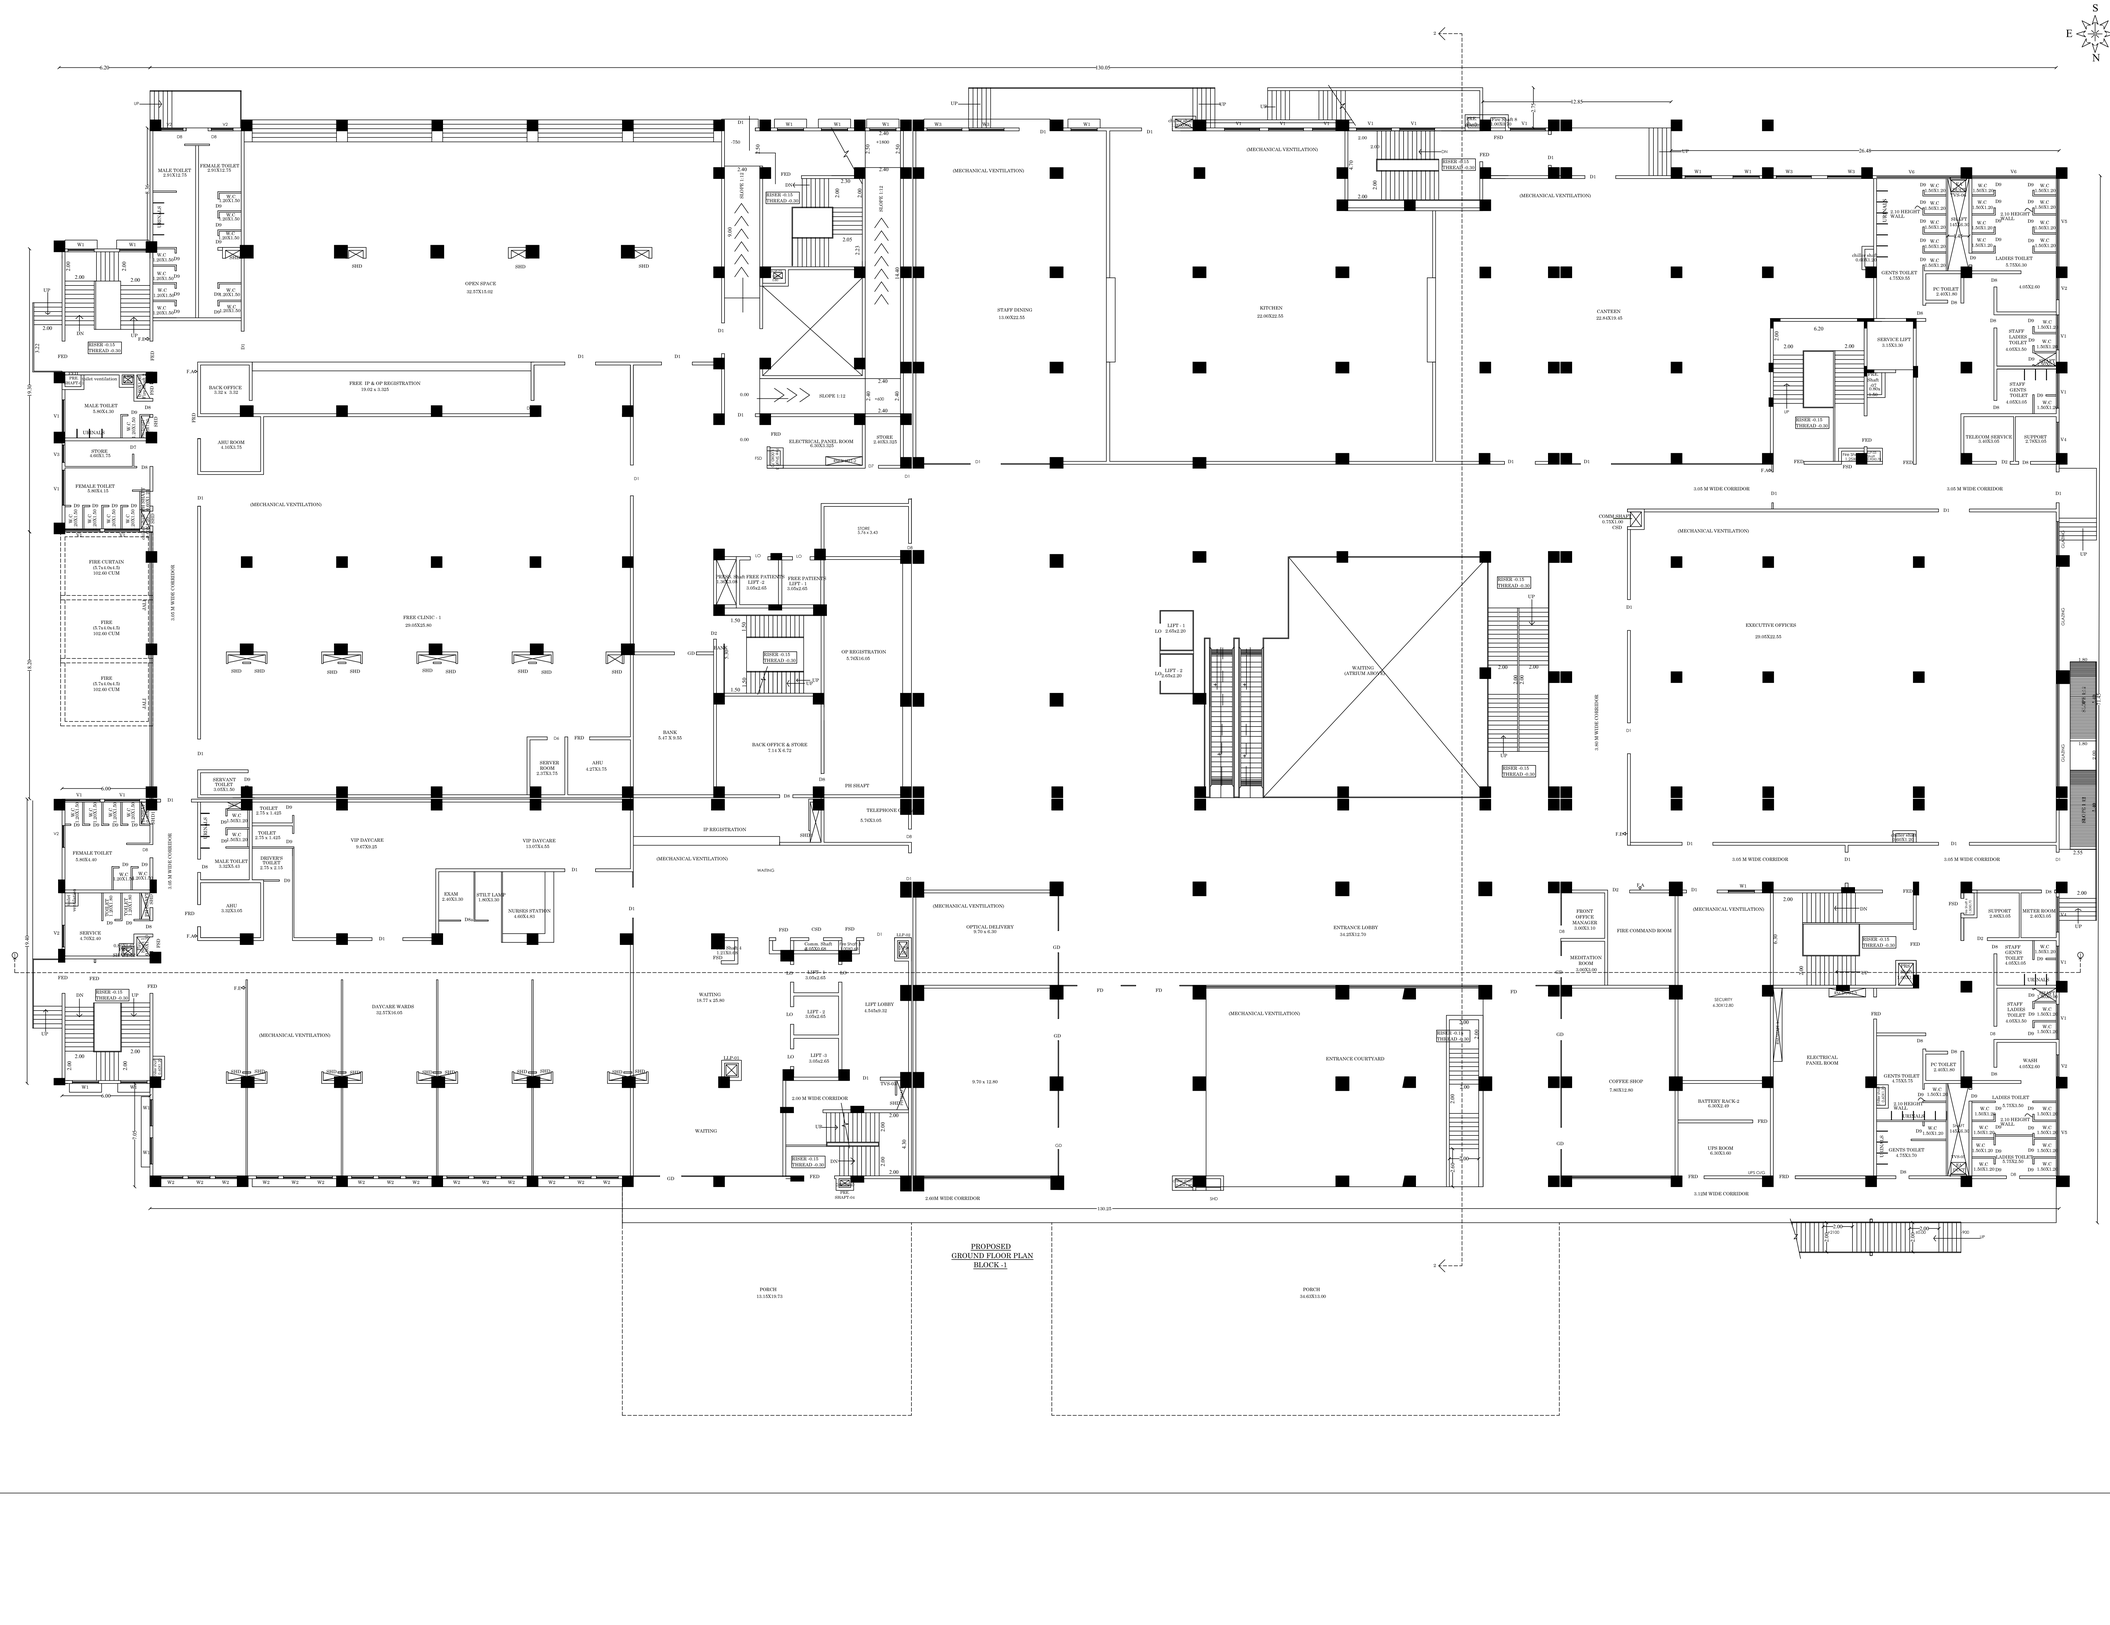
PROPOSED
GROUND FLOOR PLAN
BLOCK -1
PORCH
13.15X19.73
PORCH
16.65X13.00
OPEN SPACE
32.57X15.02
FREE IP & OP REGISTRATION
19.02 x 5.325
BACK OFFICE
3.32 x 3.32
AHU ROOM
4.10X3.75
MALE TOILET
5.80X1.30
FEMALE TOILET
5.80X1.15
STORE
4.60X3.75
FIRE CURTAIN
(5.7x1.0x1.5)
102.60 CUM
FIRE
(5.7x1.0x1.5)
102.60 CUM
FIRE
(5.7x1.0x1.5)
102.60 CUM
3.65 M WIDE CORRIDOR
(MECHANICAL VENTILATION)
FREE CLINIC - 1
29.10X25.80
SERVANT TOILET
3.05X1.20
SERVICE
4.75X2.40
FEMALE TOILET
5.80X4.40
MALE TOILET
3.32X3.43
AHU
3.32X3.05
SERVER ROOM
2.37X3.75
AHU
4.27X3.75
BANK
5.47 X 9.55
TOILET
2.75 x 1.425
DRIVERS' TOILET
2.75 x 2.15
VIP DAYCARE
9.47X9.25
VIP DAYCARE
13.07X4.55
EXAM
2.40X3.30
STILT LAMP
1.80X3.30
NURSES STATION
4.60X4.80
DAYCARE WARDS
33.57X16.05
WAITING
18.73 x 25.80
LIFT - 1
3.05x2.05
LIFT - 2
3.05x2.05
LIFT - 3
3.05x2.05
LIFT LOBBY
4.545x9.32
2.00 M WIDE CORRIDOR
2.60M WIDE CORRIDOR
9.70 x 12.80
OPTICAL DELIVERY
9.70 x 6.20
FRONT OFFICE MANAGER
3.60X3.10
MEDITATION ROOM
3.90X3.60
COFFEE SHOP
7.86X12.80
FIRE COMMAND ROOM
SECURITY
4.30X12.80
BATTERY RACK-2
6.30X2.40
UPS ROOM
6.30X5.60
3.12M WIDE CORRIDOR
ELECTRICAL PANEL ROOM
ENTRANCE LOBBY
34.25X12.70
ENTRANCE COURTYARD
SHD
STAFF DINING
11.00X22.55
KITCHEN
22.00X22.55
CANTEEN
22.44X19.45
GENTS TOILET
4.75X9.55
PC TOILET
2.85X1.80
LADIES TOILET
5.75X6.30
STAFF LADIES TOILET
4.05X3.80
STAFF GENTS TOILET
4.05X3.05
SERVICE LIFT
3.10X3.30
TELECOM SERVICES
3.40X3.05
SUPPORT
2.30X3.05
EXECUTIVE OFFICES
29.05X22.55
3.05 M WIDE CORRIDOR
COMMUNITY
6.75X17.00
CSD
METER ROOM
2.40X3.05
WASH
4.05X2.60
GENTS TOILET
4.15X5.75
LADIES TOILET
4.15X5.50
GENTS TOILET
4.15X5.70
LADIES TOILET
4.15X5.50
SUMP
SUMP
OHT
OHT
RISER -0.15
THREAD -0.30
FED
PSD
CSD
FSD
UP
DN
LO
UP
SHD
PH SHAFT
TELEPHONE
5.70X3.05
IP REGISTRATION
WAITING
OP REGISTRATION
6.70X16.05
BACK OFFICE & STORE
7.14 X 6.72
FREE PATIENTS LIFT -2
3.05x2.05
FREE PATIENTS LIFT -1
3.05x2.05
SLOPE 1:12
ELECTRICAL PANEL ROOM
6.30X3.525
STORE
3.40X3.525
OPEN TO BELOW
SHAFT
SHAFT
SHAFT

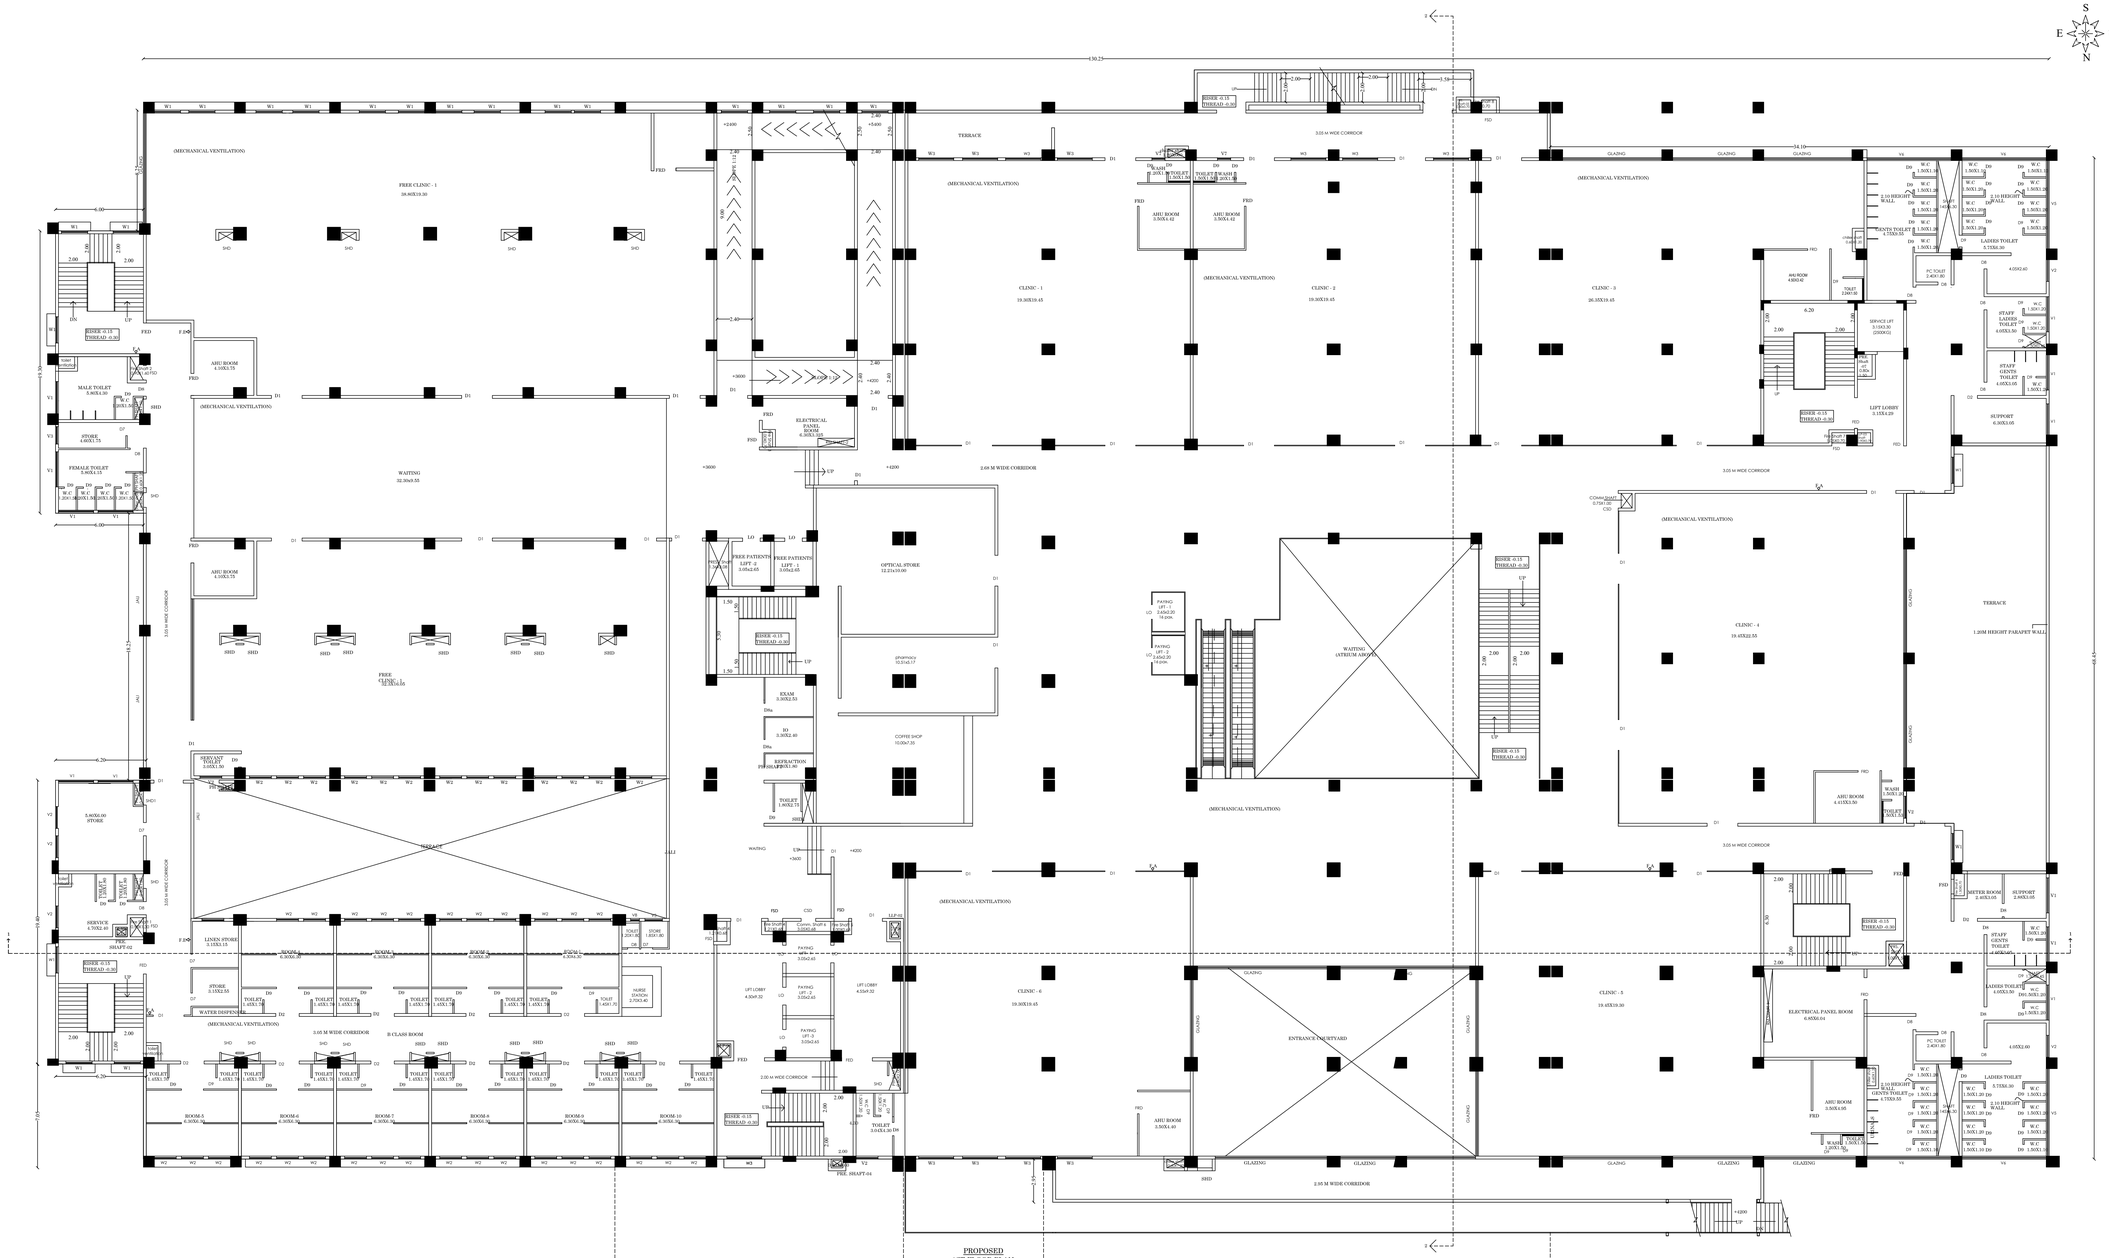
PROPOSED
1ST FLOOR PLAN
BLOCK -1
130.25
64.43
FREE CLINIC - 1
16.80X10.10
CLINIC - 1
19.30X19.45
CLINIC - 2
19.30X19.45
CLINIC - 3
26.35X19.45
CLINIC - 4
19.45X22.55
CLINIC - 5
19.45X19.30
CLINIC - 6
19.30X19.45
3.05 M WIDE CORRIDOR
2.05 M WIDE CORRIDOR
2.00 M WIDE CORRIDOR
2.65 M WIDE CORRIDOR
TERRACE
(MECHANICAL VENTILATION)
GLAZING
MALE TOILET
5.90X4.30
FEMALE TOILET
5.90X5.15
WAITING
32.30x9.55
AHU ROOM
4.10X3.75
ELECTRICAL PANEL ROOM
6.80X5.04
LIFT LOBBY
4.50X9.32
LEFT LOBBY
3.15X4.29
STAFF LADIES TOILET
4.05X3.10
STAFF GENTS TOILET
4.05X3.10
LADIES TOILET
4.05X3.80
GENTS TOILET
4.17X3.55
LADDER TOILET
4.75X6.00
SERVICE LIFT
3.15X3.30
(2450WG)
PASSENGER LIFT
(2450WG)
FREE PATIENTS LIFT -1
3.05x2.65
FREE PATIENTS LIFT -2
3.05x2.65
PAYING LIFT - 1
3.65X2.20
18 pers.
PAYING LIFT - 2
3.65X2.20
18 pers.
OPTICAL STORE
12.21x10.00
OPHTHOLOGY
10.31x8.17
COFFEE SHOP
10.00x7.35
EXAM
3.30X2.83
IO
3.30X2.40
REFRACTION
3.30X3.80
WAITING
(ATRIUM ABOVE)
ENTRANCE COURTYARD
SERVANT TOILET
3.45X1.50
STORE
6.30X6.00
STORE
3.15X2.55
LINEN STORE
3.15X3.15
WATER DISPENSER
ROOM-5
6.30X6.30
ROOM-6
6.30X6.30
ROOM-7
6.30X6.30
ROOM-8
6.30X6.30
ROOM-9
6.30X6.30
ROOM-10
6.30X6.30
B CLASS ROOM
SERVICE
4.70X2.40
LIFT-02
PRE. SHAFT-02
PRE. SHAFT-01
ELECTRICAL PANEL ROOM
6.30X5.00
SUPPORT
6.30X5.05
METER ROOM
6.40X3.05
SUPPORT
2.90X3.05
ADMIN
6.30X6.30
ADMIN
6.30X6.30
ADMIN
6.30X6.30
ADMIN
6.30X6.30
STORE
2.70X5.40
SHD
FED
CSD
RISER -0.15
THREAD -0.30
RISER -0.15
THREAD -0.45
RISER -0.15
THREAD -0.60
RISER -0.15
THREAD -0.90
RISER -0.15
THREAD -0.75
RISER -0.15
THREAD -0.45
RISER -0.15
THREAD -0.30
RISER -0.15
THREAD -0.30
RISER -0.15
THREAD -0.30

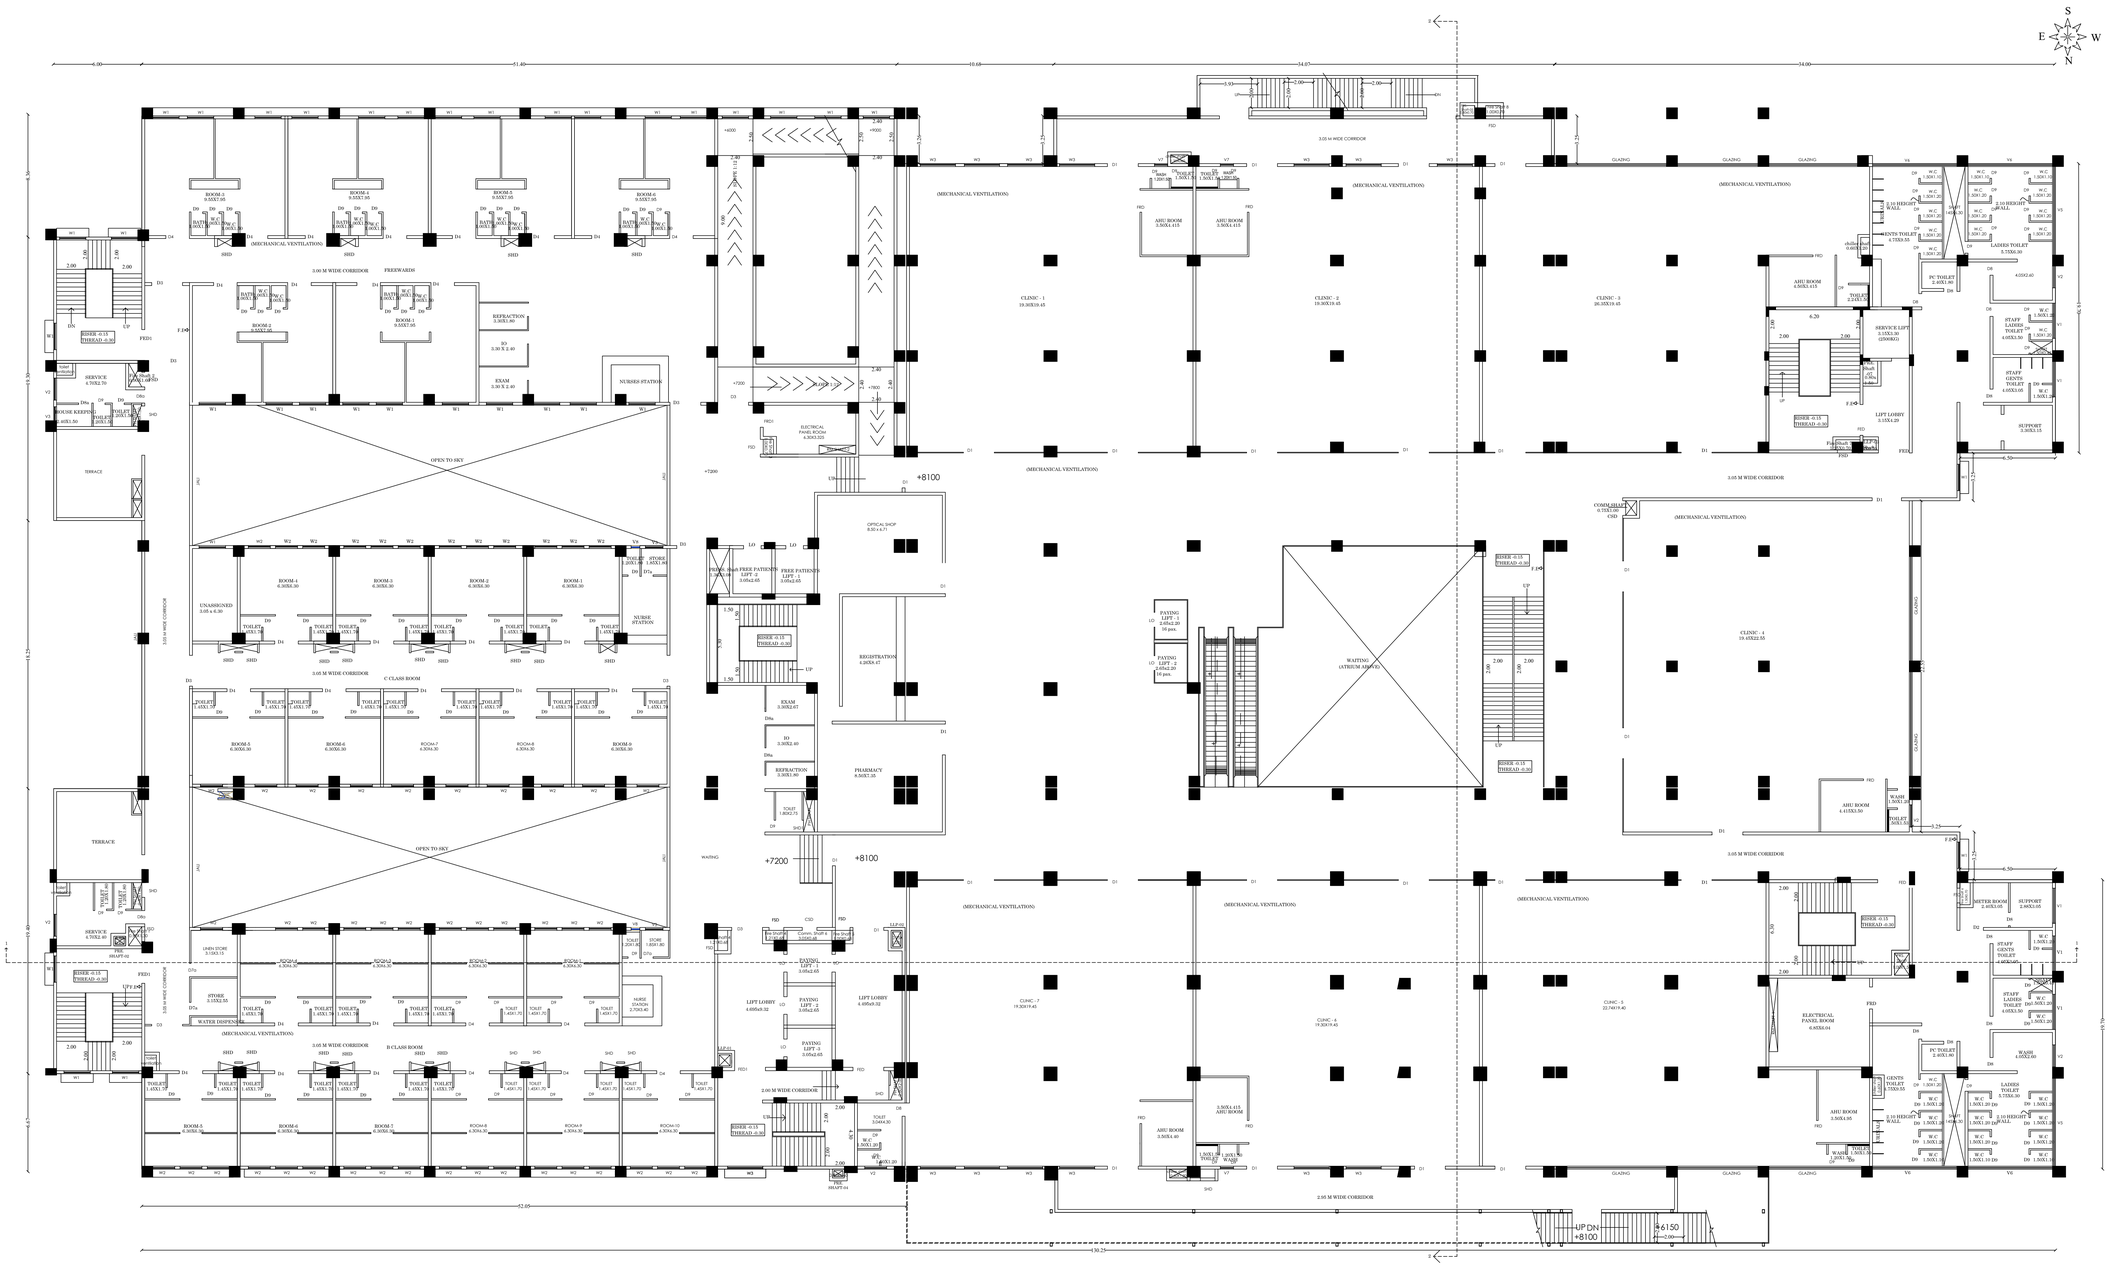

PROPOSED
2ND FLOOR PLAN
BLOCK - 1

SHEET NO: 06

PLAN SHOWING THE PROPOSED CONSTRUCTION OF HOSPITAL,RESEARCH AND TRAINING CENTRE BUILDING IN S.NO:26/2B1,26/2B2,26/3,27/1B1,271B2,27/1B3, 27/1B4,27/1B5,27/2A,27/2B,27/2C,27/2D,27/2E,27/2F, 27/2G,27/3 AT VANDIYUR (BIT -1) VILLAGE, MADURAI EAST TALUK, MADURAI DISTRICT. (MADURAI CORPORATION)

(SCALE: 1:100)

JOINERY DETAILS

FED	DOUBLE DOOR (Fire rated)	2.10	2.40
FED1	DOUBLE DOOR (Fire rated)	2.10	2.10
FRD	DOUBLE DOOR (Fire rated)	1.50	2.40
FRD1	DOUBLE DOOR (Fire rated)	1.50	2.10
D1	DOUBLE DOOR	2.10	2.40
D2	DOUBLE DOOR	1.60	2.40
D3	DOUBLE DOOR	2.10	2.10
D4	DOUBLE DOOR	1.60	2.10
D5	DOUBLE DOOR	1.35	2.10
D6	SINGLE DOOR	1.20	2.40
D7	SINGLE DOOR	1.00	2.40
D7a	SINGLE DOOR	1.00	2.10
D8	SINGLE DOOR	0.90	2.40
D8a	SINGLE DOOR	0.90	2.10
D9	SINGLE DOOR	0.80	2.10
D11	DOUBLE DOOR (OT)	1.80	2.40
D12	SINGLE DOOR (OT)	0.75	2.40
W1	WINDOW	1.80	1.50
W2	WINDOW	1.50	1.50
W3	WINDOW	2.40	1.50
FG	FIXED GLAZING	2.40	1.50
V1	VENTILATOR	2.40	0.75
V2	VENTILATOR	1.50	0.75
V3	VENTILATOR	1.20	0.75
V4	VENTILATOR	2.70	0.75
V5	VENTILATOR	6.00	0.75
V6	VENTILATOR	5.75	0.75
V7	VENTILATOR	0.90	0.75
V8	VENTILATOR	0.60	0.75
FSD	FIRE SHAFT DOOR	1.00	1.50
SHD	SHAFT DOOR (DOUBLE DOOR)	1.00	2.10
CSD	COMMUNICATION SHAFT DOOR (DOUBLE DOOR)	1.00	1.50
GD	GLASS DOUBLE DOOR	1.50	2.40
FD	FOLDING DOOR	3.00	2.40
SWD	SWING DOUBLE DOOR	2.10	2.40

BUILDING AREA DETAILS

Descriptions (BLOCK -1) HOSPITAL BLOCK	Not FSI (Sqm)	FSI (Sqm)	Total Area (Sqm)
Area of the Ground Floor		10486.83	10486.83
Area of the 1ST Floor		8527.55	8527.55
Area of the 2ND Floor		8424.94	8424.94
Area of the 3RD Floor		8359.50	8359.50
Area of the 4TH Floor		8381.69	8381.69
Area of the 5TH Floor		2891.84	2891.84
Area of the 6TH Floor		8489.01	8489.01
Area of the 7TH Floor		8352.31	8352.31
Area of the 8TH Floor		5960.70	5960.70
Head Room	448.19		448.19
Total Area	448.19	69814.37	70262.56

FIRE PRODUCTION DETAILS

FA - FIRE ALARM
FE - FIRE EXTINGUISHER

NOTE-
MECHANICAL VENTILATION TO BE PROVIDED

OFFICE USE

GNANARAJ ISRAEL
Registered Architect
CA 97 / 21439

ARCHITECT

Er.S.ARUNKUMAR
B.Tech., (Civil) M.S., (Struct)
Registered Structural Engineer (_CA)
Reg.No. SE-0018 (Valid Upto 31.12.2021)
3-Mela Veedhi Street S (West),
MADURAI-625 001
Ph: 0452-4231920 Mob: 99525 84933

STRUCTURAL ENGINEER

Er.N.BALACHANDER,DOE.,
M.I.E.(I),M.I.V.E.
Registered Electrical Engineer No:
CE/513/2(V)/TVPM/DURAI
No.28, South Street, Tirupparankundram
Madurai, Website & Ph.9220844943

CONSTRUCTION ENGINEER

GOVEL TRUST
PRESIDENT

APPLICANT

SHEET NO: 07

PLAN SHOWING THE PROPOSED CONSTRUCTION OF HOSPITAL,RESEARCH AND TRAINING CENTRE BUILDING IN S.NO:26/2B1,26/2B2,26/3,27/1B1,271B2,27/1B3, 27/1B4,27/1B5,27/2A,27/2B,27/2C,27/2D,27/2E,27/2F, 27/2G,27/3 AT VANDIYUR (BIT -1) VILLAGE, MADURAI EAST TALUK, MADURAI DISTRICT. (MADURAI CORPORATION)

(SCALE. 1:100)

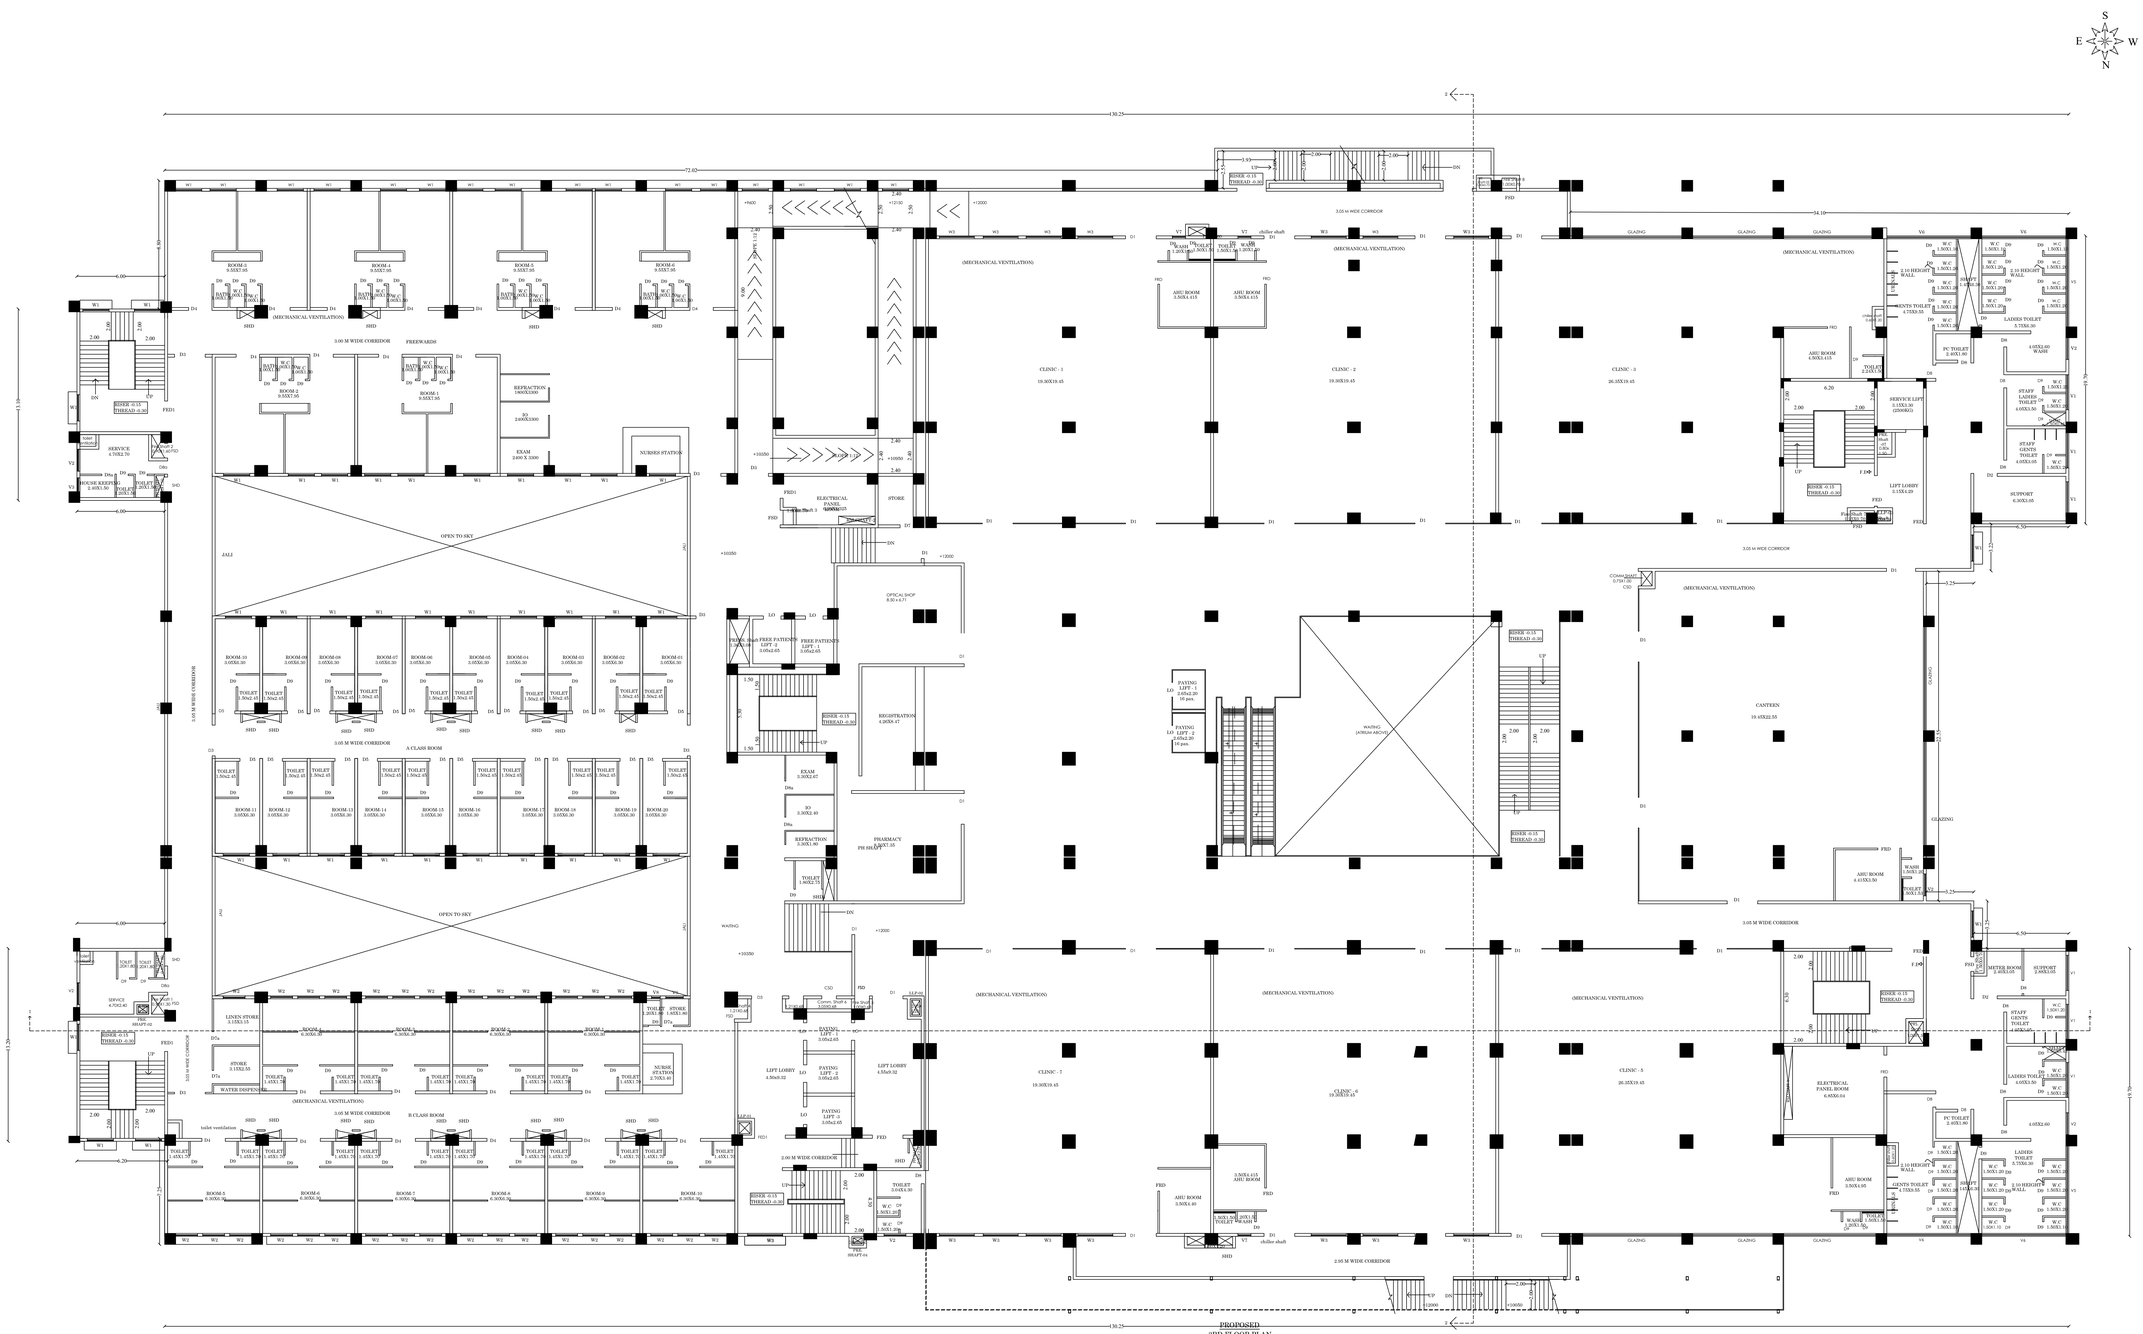

JOINERY DETAILS

FED	DOUBLE DOOR (Fire rated)	2.10	2.40
FED1	DOUBLE DOOR (Fire rated)	2.10	2.10
FRD	DOUBLE DOOR (Fire rated)	1.50	2.40
FRD1	DOUBLE DOOR (Fire rated)	1.50	2.10
D1	DOUBLE DOOR	2.10	2.40
D2	DOUBLE DOOR	1.60	2.40
D3	DOUBLE DOOR	2.10	2.10
D4	DOUBLE DOOR	1.60	2.10
D5	DOUBLE DOOR	1.35	2.10
D6	SINGLE DOOR	1.20	2.40
D7	SINGLE DOOR	1.00	2.40
D7a	SINGLE DOOR	1.00	2.10
D8	SINGLE DOOR	0.90	2.40
D8a	SINGLE DOOR	0.90	2.10
D9	SINGLE DOOR	0.80	2.10
D11	DOUBLE DOOR (OT)	1.80	2.40
D12	SINGLE DOOR (OT)	0.75	2.40
W1	WINDOW	1.80	1.50
W2	WINDOW	1.50	1.50
W3	WINDOW	2.40	1.50
FG	FIXED GLAZING	2.40	1.50
V1	VENTILATOR	2.40	0.75
V2	VENTILATOR	1.50	0.75
V3	VENTILATOR	1.20	0.75
V4	VENTILATOR	2.70	0.75
V5	VENTILATOR	6.00	0.75
V6	VENTILATOR	5.75	0.75
V7	VENTILATOR	0.90	0.75
V8	VENTILATOR	0.60	0.75
FSD	FIRE SHAFT DOOR	1.00	1.50
SHD	SHAFT DOOR (DOUBLE DOOR)	1.00	2.10
CSD	COMMUNICATION SHAFT DOOR (DOUBLE DOOR)	1.00	1.50
GD	GLASS DOUBLE DOOR	1.50	2.40
FD	FOLDING DOOR	3.60	2.40
SWD	SWING DOUBLE DOOR	2.10	2.40

BUILDING AREA DETAILS

Descriptions (BLOCK -1) HOSPITAL BLOCK	Non FSI (Sqm)	FSI (Sqm)	Total Area (Sqm)
Area of the Ground Floor		10486.83	10486.83
Area of the 1ST Floor		8527.55	8527.55
Area of the 2ND Floor		8424.94	8424.94
Area of the 3RD Floor		8359.50	8359.50
Area of the 4TH Floor		8381.69	8381.69
Area of the 5TH Floor		2891.84	2891.84
Area of the 6TH Floor		8489.01	8489.01
Area of the 7TH Floor		8352.31	8352.31
Area of the 8TH Floor		5900.70	5900.70
Head Room	448.19		448.19
Total Area	448.19	69814.37	70262.56

FIRE PRODUCTION DETAILS

FA - FIRE ALARM
FE - FIRE EXTINGUISHER

NOTE:
MECHANICAL VENTILATION TO BE PROVIDED

OFFICE USE

GNANARAJ ISRAEL
Registered Architect
CA 97 / 21439

ARCHITECT

Tr.S.ARUNKUMAR
B.Tech., (Civil) M.E., (Struct)
Registered Structural Engineer (_/94)
Reg No. SE.03/2023 (Gr.I)
37/17, West Masi Street,
MADURAI - 625 001
Ph: 0452-4231929 Mob: 99525 94493

STRUCTURAL ENGINEER

Er.N.BALACHANDER,DCE.,
PLAN CENTER
Registration Construction Engineer No:
Lic/2010/00004943 Dated:
No.28, South Street, Near Amma Mess
Tallakulam, Madurai-2. Ph:8220044943

CONSTRUCTION ENGINEER

GOVEL TRUST
PRESIDENT

APPLICANT

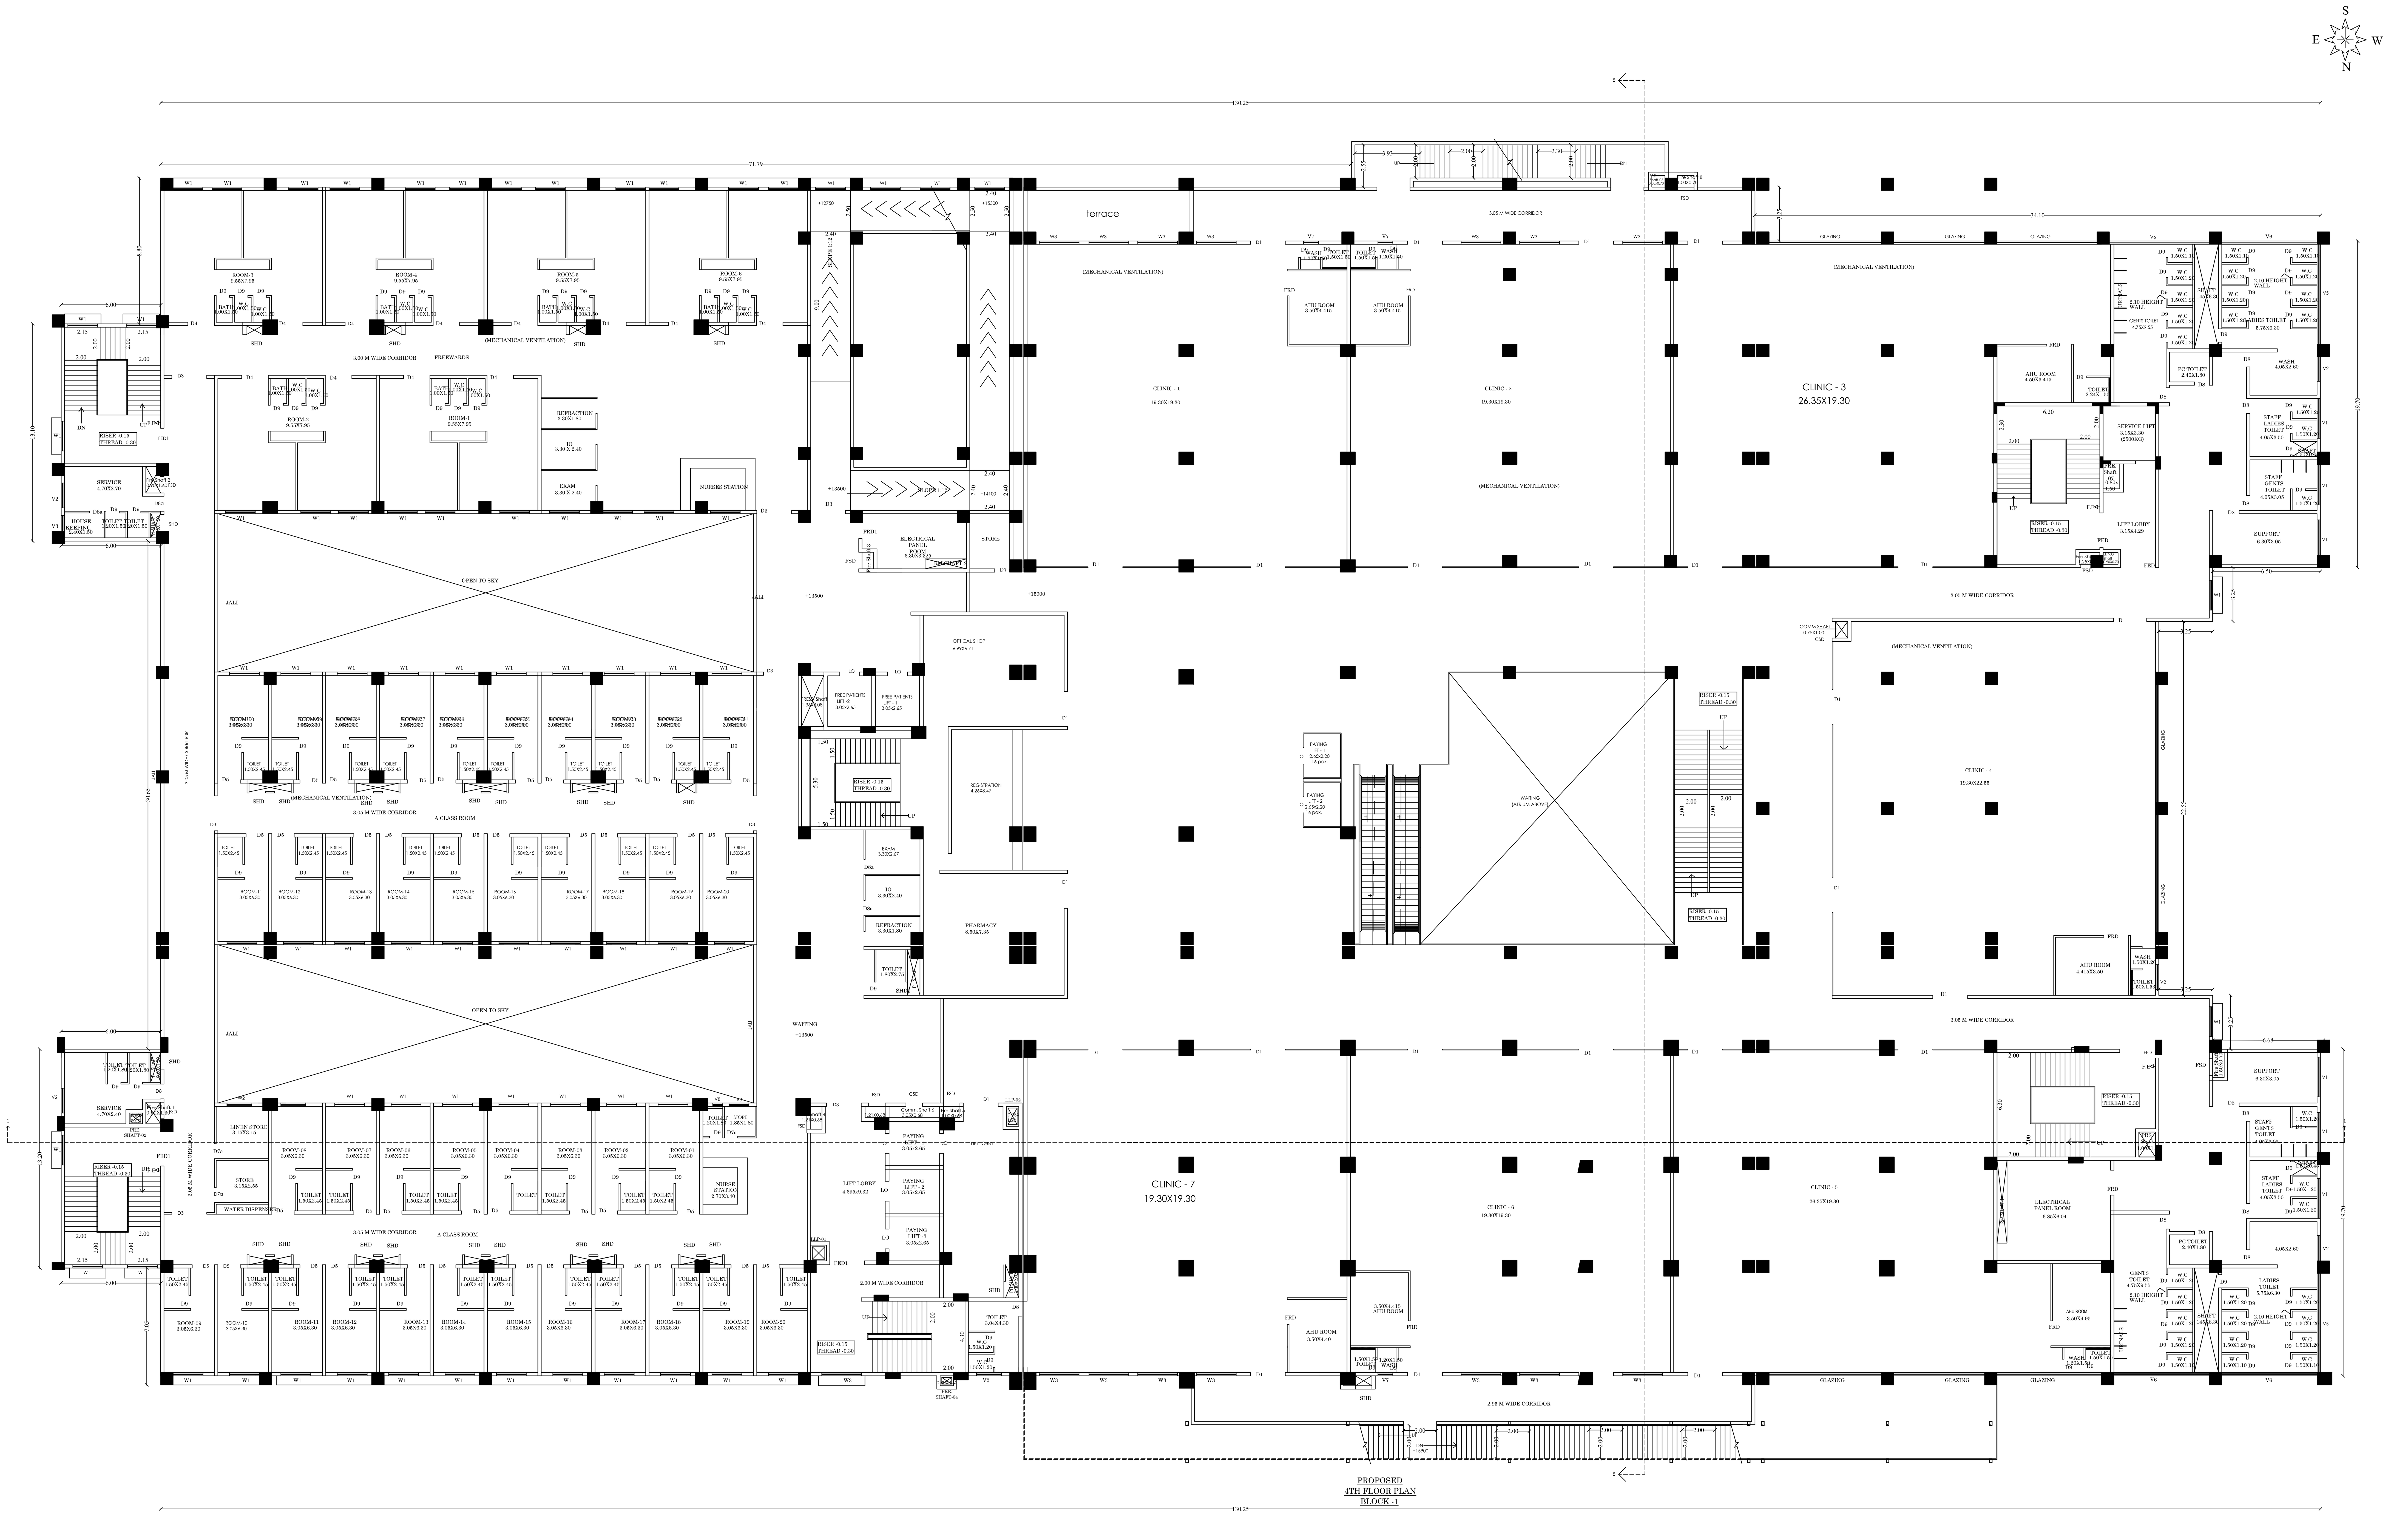

SHEET NO: 08

PLAN SHOWING THE PROPOSED CONSTRUCTION OF HOSPITAL,RESEARCH AND TRAINING CENTRE BUILDING IN S.NO:26/2B1,26/2B2,26/3,27/1B1,271B2,27/1B3, 27/1B4,27/1B5,27/2A,27/2B,27/2C,27/2D,27/2E,27/2F, 27/2G,27/3 AT VANDIYUR (BIT -1) VILLAGE, MADURAI EAST TALUK, MADURAI DISTRICT. (MADURAI CORPORATION)

(SCALE. 1:100)

JOINERY DETAILS

FED	DOUBLE DOOR (Fire rated)	2.10	2.40
FED1	DOUBLE DOOR (Fire rated)	2.10	2.10
FRD	DOUBLE DOOR (Fire rated)	1.50	2.40
FRD1	DOUBLE DOOR (Fire rated)	1.50	2.10
D1	DOUBLE DOOR	2.10	2.40
D2	DOUBLE DOOR	1.60	2.40
D3	DOUBLE DOOR	2.10	2.10
D4	DOUBLE DOOR	1.60	2.10
D5	DOUBLE DOOR	1.35	2.10
D6	SINGLE DOOR	1.20	2.40
D7	SINGLE DOOR	1.00	2.40
D7a	SINGLE DOOR	1.00	2.10
D8	SINGLE DOOR	0.90	2.40
D8a	SINGLE DOOR	0.90	2.10
D9	SINGLE DOOR	0.80	2.10
D11	DOUBLE DOOR (OT)	1.80	2.40
D12	SINGLE DOOR (OT)	0.75	2.40
W1	WINDOW	1.80	1.50
W2	WINDOW	1.50	1.50
W3	WINDOW	2.40	1.50
FG	FIXED GLAZING	2.40	1.50
V1	VENTILATOR	2.40	0.75
V2	VENTILATOR	1.50	0.75
V3	VENTILATOR	1.20	0.75
V4	VENTILATOR	2.70	0.75
V5	VENTILATOR	6.00	0.75
V6	VENTILATOR	5.75	0.75
V7	VENTILATOR	0.90	0.75
V8	VENTILATOR	0.60	0.75
FSD	FIRE SHAFT DOOR	1.00	1.50
SHD	SHAFT DOOR (DOUBLE DOOR)	1.00	2.10
CSD	COMMUNICATION SHAFT DOOR (DOUBLE DOOR)	1.00	1.50
GD	GLASS DOUBLE DOOR	1.50	2.40
FD	FOLDING DOOR	3.00	2.40
SWD	SWING DOUBLE DOOR	2.10	2.40

BUILDING AREA DETAILS

Descriptions (BLOCK -1) HOSPITAL BLOCK	Non FSI (Sqm)	FSI (Sqm)	Total Area (Sqm)
Area of the Ground Floor		10486.83	10486.83
Area of the 1ST Floor		8527.55	8527.55
Area of the 2ND Floor		8424.94	8424.94
Area of the 3RD Floor		8359.50	8359.50
Area of the 4TH Floor		8381.69	8381.69
Area of the 5TH Floor		2891.84	2891.84
Area of the 6TH Floor		8489.01	8489.01
Area of the 7TH Floor		8352.31	8352.31
Area of the 8TH Floor		5900.70	5900.70
Head Room	448.19		448.19
Total Area	448.19	69814.37	70262.56

FIRE PRODUCTION DETAILS

FA - FIRE ALARM
FE - FIRE EXTINGUISHER

NOTE:-

MECHANICAL VENTILATION TO BE PROVIDED

OFFICE USE

GNANARAJ ISRAEL
Registered Architect
CA 97 / 21439

ARCHITECT

Er.S.ARUNKUMAR
B.Tech., (Civil) M.S., (Struct)
Registered Structural Engineer (LPA)
Reg No. SE.03/2023 (Gr.I)
37/17, West Masi Street,
MADURAI - 625 001
Ph: 0452-4231920 Mob: 99525 94499

STRUCTURAL ENGINEER

Er.N.BALACHANDER,DCE.,
PLAN CENTER
Registration Construction Engineer No: CE/51/2024/DTCP/MADURAI
No.25, South Street, Near Amma Mess
Tallakulam, Madurai-2. Ph:8220044943

CONSTRUCTION ENGINEER

GOVEL TRUST
PRESIDENT

APPLICANT

SHEET NO: 09

PLAN SHOWING THE PROPOSED CONSTRUCTION OF HOSPITAL,RESEARCH AND TRAINING CENTRE BUILDING IN
S.NO:26/2B1,26/2B2,26/3,27/1B1,271B2,27/1B3, 27/1B4,27/1B5,27/2A,27/2B,27/2C,27/2D,27/2E,27/2F, 27/2G,27/3
AT VANDIYUR (BIT -1) VILLAGE,
MADURAI EAST TALUK,
MADURAI DISTRICT.
(MADURAI CORPORATION)

(SCALE 1:100)

JOINERY DETAILS

FED	DOUBLE DOOR (Fire rated)	2.10	2.40
FED1	DOUBLE DOOR (Fire rated)	2.10	2.10
FRD	DOUBLE DOOR (Fire rated)	1.50	2.40
FRD1	DOUBLE DOOR (Fire rated)	1.50	2.10
D1	DOUBLE DOOR	2.10	2.40
D2	DOUBLE DOOR	1.60	2.40
D3	DOUBLE DOOR	2.10	2.10
D4	DOUBLE DOOR	1.00	2.10
D5	DOUBLE DOOR	1.35	2.10
D6	SINGLE DOOR	1.20	2.40
D7	SINGLE DOOR	1.00	2.40
D7a	SINGLE DOOR	1.00	2.10
D8	SINGLE DOOR	0.90	2.40
D8a	SINGLE DOOR	0.90	2.10
D9	SINGLE DOOR	0.80	2.10
D11	DOUBLE DOOR (OT)	1.80	2.40
D12	SINGLE DOOR (OT)	0.75	2.40
W1	WINDOW	1.80	1.50
W2	WINDOW	1.50	1.50
W3	WINDOW	2.40	1.50
FG	FIXED GLAZING	2.40	1.50
V1	VENTILATOR	2.40	0.75
V2	VENTILATOR	1.50	0.75
V3	VENTILATOR	1.20	0.75
V4	VENTILATOR	2.70	0.75
V5	VENTILATOR	6.00	0.75
V6	VENTILATOR	5.75	0.75
V7	VENTILATOR	0.90	0.75
V8	VENTILATOR	0.60	0.75
FSD	FIRE SHAFT DOOR	1.00	1.50
SHD	SHAFT DOOR (DOUBLE DOOR)	1.00	2.10
CSD	COMMUNICATION SHAFT DOOR (DOUBLE DOOR)	1.00	1.50
GD	GLASS DOUBLE DOOR	1.50	2.40
FD	FOLDING DOOR	3.00	2.40
SWD	SWING DOUBLE DOOR	2.10	2.40

BUILDING AREA DETAILS

Descriptions (BLOCK -1) HOSPITAL BLOCK	Non FSI (Sqm)	FSI (Sqm)	Total Area (Sqm)
Area of the Ground Floor		10486.83	10486.83
Area of the 1ST Floor		8527.55	8527.55
Area of the 2ND Floor		8424.94	8424.94
Area of the 3RD Floor		8359.50	8359.50
Area of the 4TH Floor		8381.69	8381.69
Area of the 5TH Floor		2891.84	2891.84
Area of the 6TH Floor		8489.01	8489.01
Area of the 7TH Floor		8352.31	8352.31
Area of the 8TH Floor		5900.70	5900.70
Head Room	448.19		448.19
Total Area	448.19	69814.37	70262.56

FIRE PRODUCTION DETAILS

FA - FIRE ALARM
FE - FIRE EXTINGUISHER

NOTE:-

MECHANICAL VENTILATION TO BE PROVIDED

OFFICE USE

GNANARAJ ISRAEL
Registered Architect
CA 97 / 21439

ARCHITECT

Tr.Si.ARUNKUMAR
B.Tech., (Civil) M.S., (Struct)
Registered Structural Engineer (CPA)
Reg.No. SE.02/2923 (Gr.)
37/17, West Masi Street,
MADURAI - 625 001
Ph: 0452-4231920 Mob: 99525 94403

STRUCTURAL ENGINEER

Er.N.BALACHANDER.DCE.,
PLAN CENTER
Registered Civil Licence Engineer No:
CA/2/2004/07/0MA00JAN
No.28, South Street, Near Amma Mess
Tallakulam, Madurai-2. Ph:8220046443

CONSTRUCTION ENGINEER

GOVEL TRUST
PRESIDENT

APPLICANT

PROPOSED
5TH FLOOR PLAN
BLOCK -1

SHEET NO: 10

PLAN SHOWING THE PROPOSED CONSTRUCTION OF HOSPITAL,RESEARCH AND TRAINING CENTRE BUILDING IN S.NO:26/2B1,26/2B2,26/3,27/1B1,271B2,27/1B3, 27/1B4,27/1B5,27/2A,27/2B,27/2C,27/2D,27/2E,27/2F, 27/2G,27/3 AT VANDIYUR (BIT -1) VILLAGE, MADURAI EAST TALUK, MADURAI DISTRICT. (MADURAI CORPORATION)

(SCALE: 1:100)

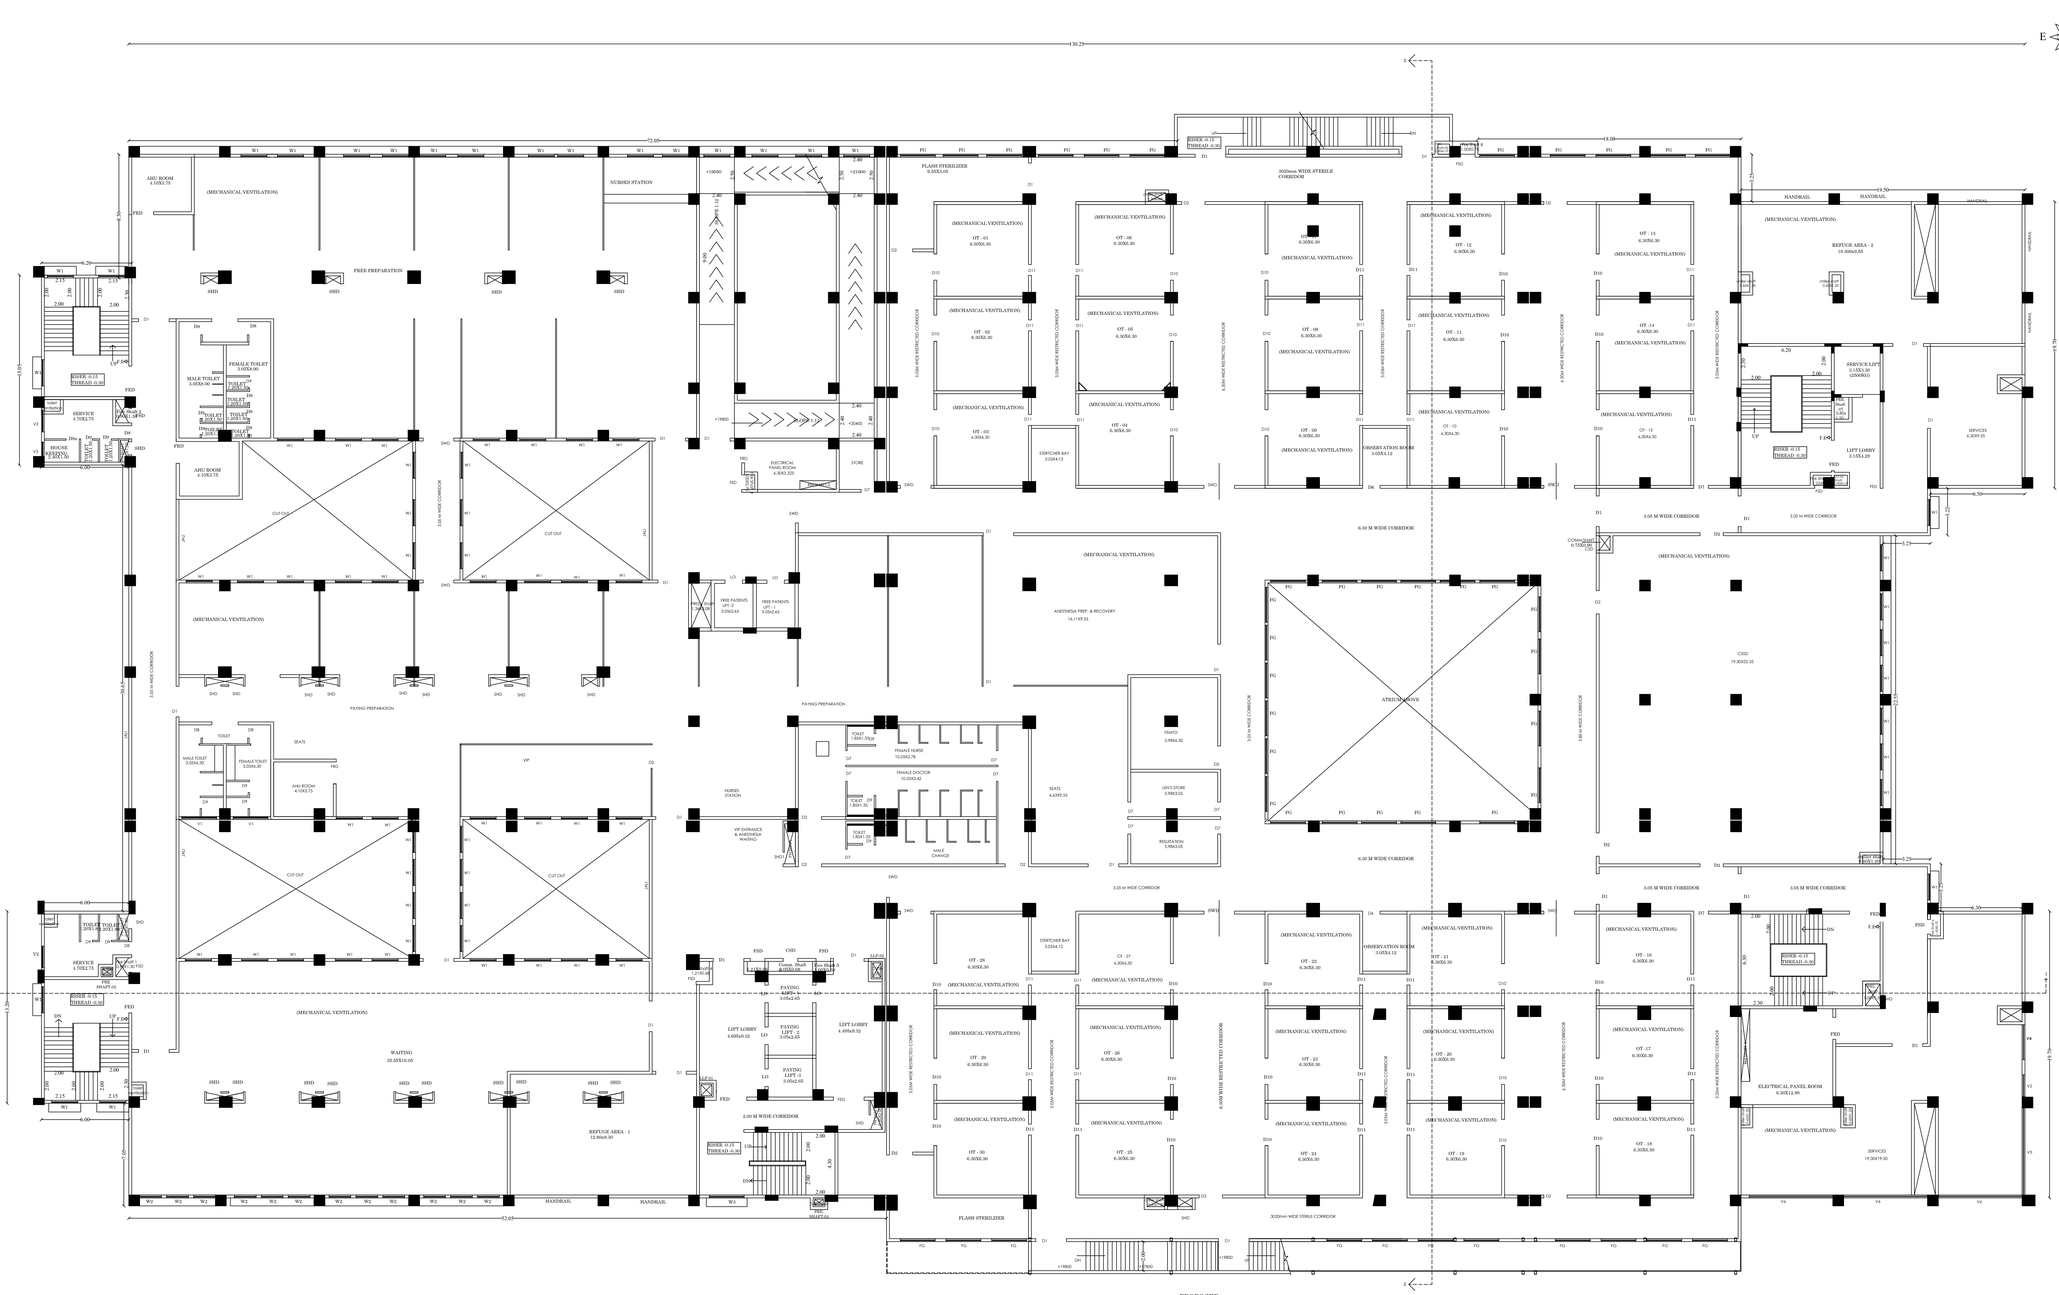

JOINERY DETAILS

FED	DOUBLE DOOR (Fire rated)	2.10	2.40
FED1	DOUBLE DOOR (Fire rated)	2.10	2.10
FRD	DOUBLE DOOR (Fire rated)	1.50	2.40
FRD1	DOUBLE DOOR (Fire rated)	1.50	2.10
D1	DOUBLE DOOR	2.10	2.40
D2	DOUBLE DOOR	1.60	2.40
D3	DOUBLE DOOR	2.10	2.10
D4	DOUBLE DOOR	1.60	2.10
D5	DOUBLE DOOR	1.35	2.10
D6	SINGLE DOOR	1.20	2.40
D7	SINGLE DOOR	1.00	2.40
D7a	SINGLE DOOR	1.00	2.10
D8	SINGLE DOOR	0.90	2.40
D8a	SINGLE DOOR	0.90	2.10
D9	SINGLE DOOR	0.80	2.10
D11	DOUBLE DOOR (OT)	1.80	2.40
D12	SINGLE DOOR (OT)	0.75	2.40
W1	WINDOW	1.80	1.50
W2	WINDOW	1.50	1.50
W3	WINDOW	2.40	1.50
FG	FIXED GLAZING	2.40	1.50
V1	VENTILATOR	2.40	0.75
V2	VENTILATOR	1.50	0.75
V3	VENTILATOR	1.20	0.75
V4	VENTILATOR	2.70	0.75
V5	VENTILATOR	6.00	0.75
V6	VENTILATOR	0.75	0.75
V7	VENTILATOR	0.90	0.75
V8	VENTILATOR	0.60	0.75
FSD	FIRE SHAFT DOOR	1.00	1.50
SHD	SHAFT DOOR (DOUBLE DOOR)	1.00	1.50
CSD	COMMUNICATION SHAFT DOOR (DOUBLE DOOR)	1.00	1.50
GD	GLASS DOUBLE DOOR	1.50	2.40
FD	FOLDING DOOR	3.00	2.40
SWD	SWING DOUBLE DOOR	2.10	2.40

BUILDING AREA DETAILS

Descriptions (BLOCK -1) HOSPITAL BLOCK	Non FSI (Sqm)	FSI (Sqm)	Total Area (Sqm)
Area of the Ground Floor		10486.83	10486.83
Area of the 1ST Floor		8527.55	8527.55
Area of the 2ND Floor		8424.94	8424.94
Area of the 3RD Floor		8359.50	8359.50
Area of the 4TH Floor		8381.69	8381.69
Area of the 5TH Floor		2891.84	2891.84
Area of the 6TH Floor		8489.01	8489.01
Area of the 7TH Floor		8352.31	8352.31
Area of the 8TH Floor		5900.70	5900.70
Head Room	448.19		448.19
Total Area	448.19	69814.37	70262.56

FIRE PRODUCTION DETAILS

FA - FIRE ALARM
PE - FIRE EXTINGUISHER

NOTE:-
MECHANICAL VENTILATION TO BE PROVIDED

OFFICE USE

GNANARAJ ISRAEL
Registered Architect
CA 97 / 21439

ARCHITECT

Er.S.ARUNKUMAR
B.Tech., LEVEL III & L, (DHAE)
Registered Structural Engineer (C,PA)
Reg.No. SE.5/32623 (Gr.I)
37/17, West Masi Street,
MADURAI - 625 001
Ph: 0452-4231920 Mob: 99525 94430

STRUCTURAL ENGINEER

Er.N.BALACHANDER.DCE.,
PLAN CENTER
Registered Government Surveyor No:
FB/01/2/2401/(PA&E)/Pvt)
No.2/2, Ground Floor, Near Amma Mess
Tallakulam, Madurai-2, Ph.9100048943.

CONSTRUCTION ENGINEER

GOVEL TRUST
PRESIDENT

APPLICANT

SHEET NO: 11

PLAN SHOWING THE PROPOSED CONSTRUCTION OF HOSPITAL,RESEARCH AND TRAINING CENTRE BUILDING IN S.NO:26/2B1,26/2B2,26/3,27/1B1,271B2,27/1B3, 27/1B4,27/1B5,27/2A,27/2B,27/2C,27/2D,27/2E,27/2F, 27/2G,27/3 AT VANDIYUR (BIT -1) VILLAGE, MADURAI EAST TALUK, MADURAI DISTRICT. (MADURAI CORPORATION)

(SCALE: 1:100)

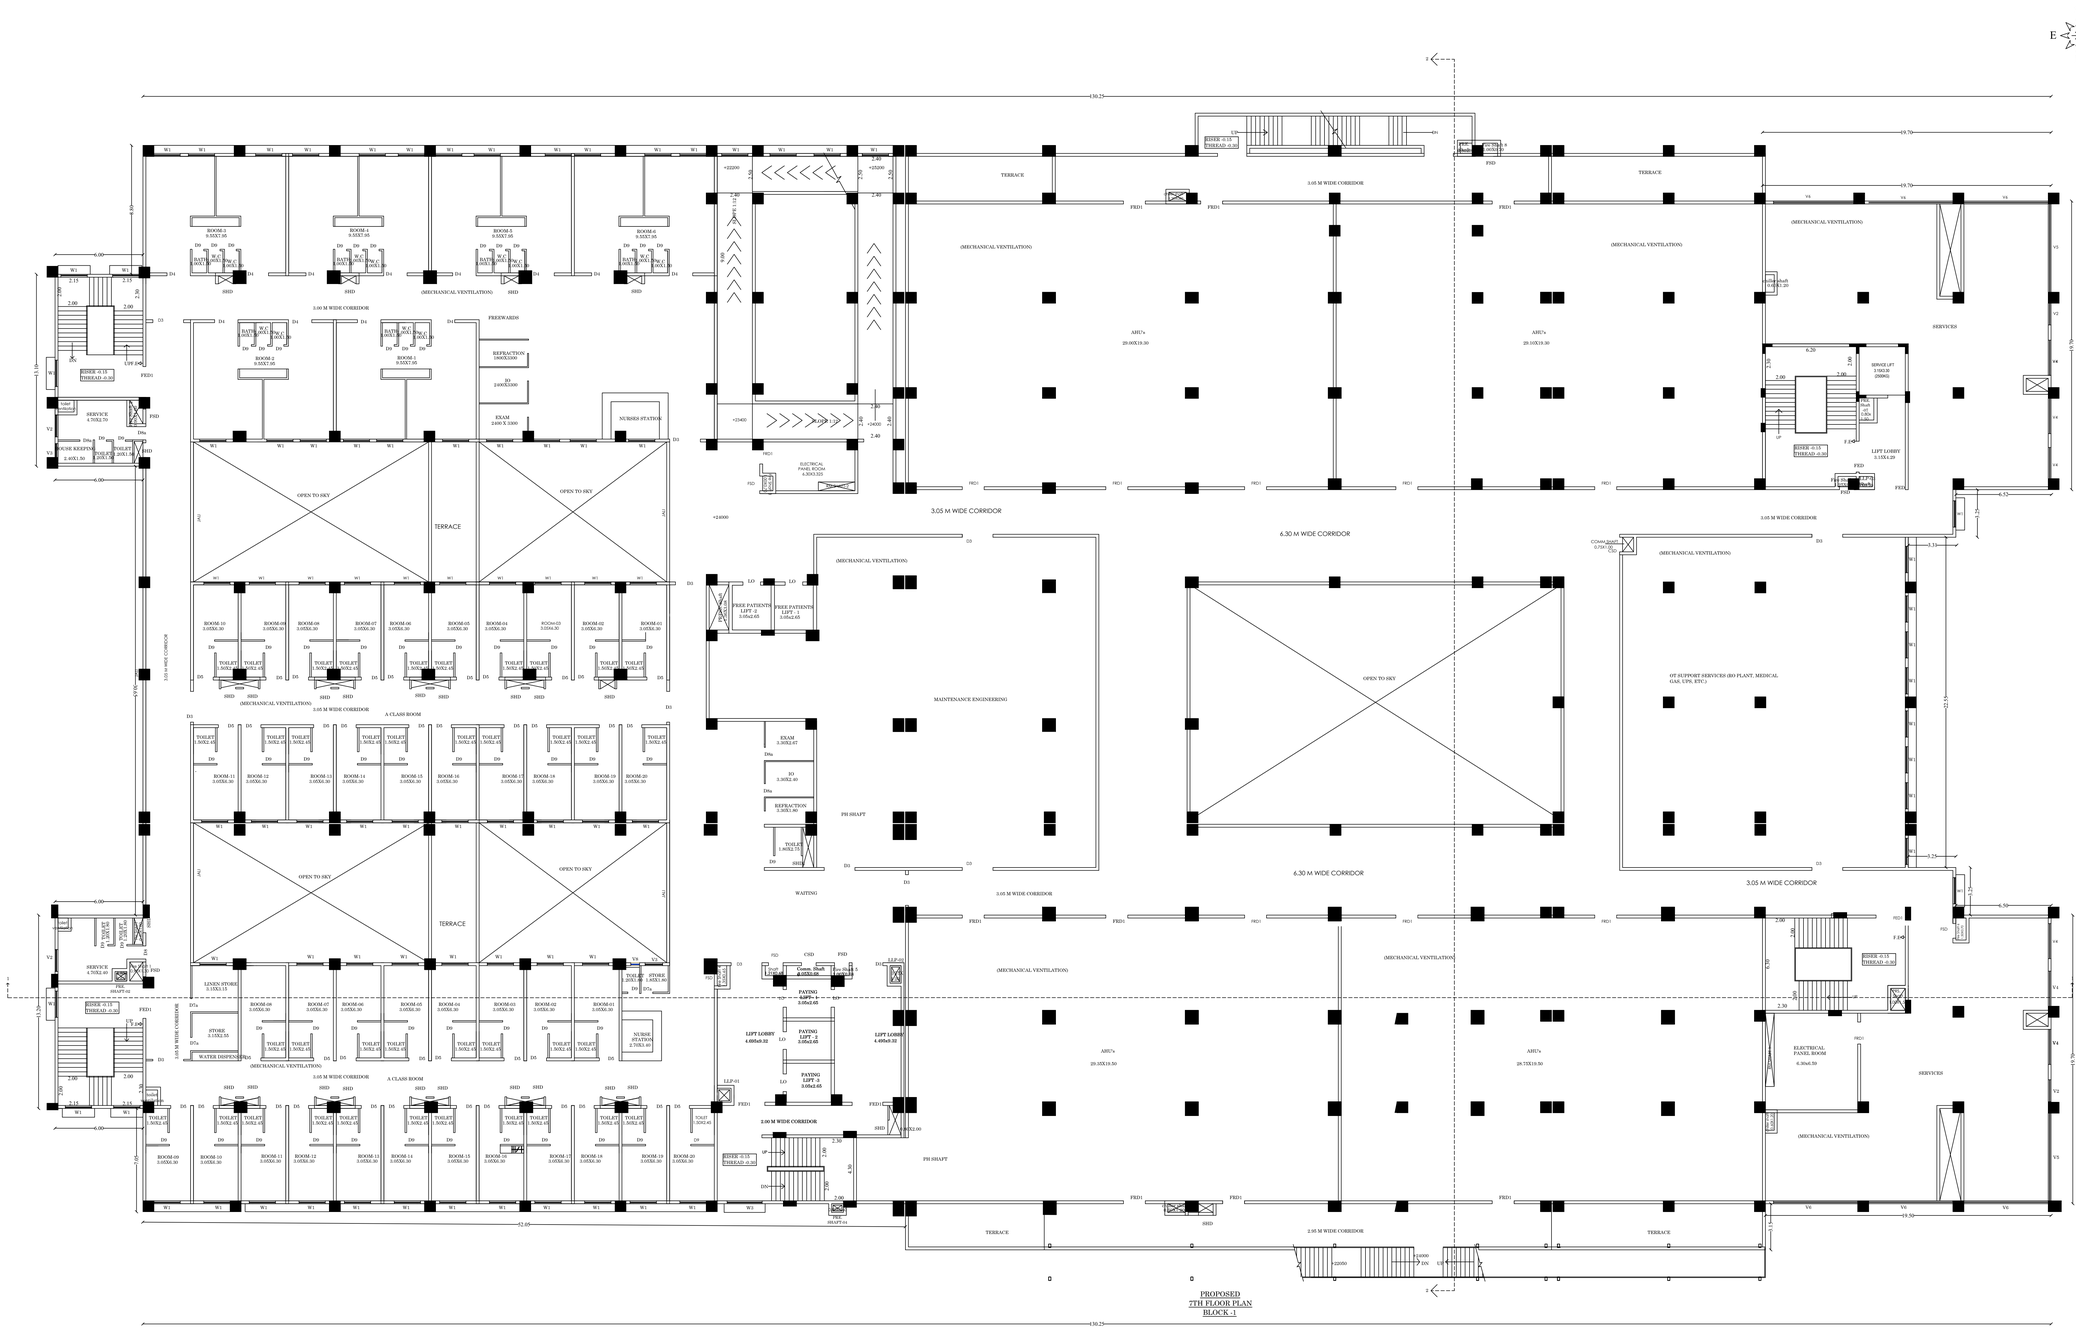

JOINERY DETAILS

FED	DOUBLE DOOR (Fire rated)	2.10	2.40
FED1	DOUBLE DOOR (Fire rated)	2.10	2.10
FRD	DOUBLE DOOR (Fire rated)	1.50	2.40
FRD1	DOUBLE DOOR (Fire rated)	1.50	2.10
D1	DOUBLE DOOR	2.10	2.40
D2	DOUBLE DOOR	1.60	2.40
D3	DOUBLE DOOR	2.10	2.10
D4	DOUBLE DOOR	1.60	2.10
D5	DOUBLE DOOR	1.35	2.10
D6	SINGLE DOOR	1.20	2.40
D7	SINGLE DOOR	1.00	2.40
D7a	SINGLE DOOR	1.00	2.10
D8	SINGLE DOOR	0.90	2.40
D8a	SINGLE DOOR	0.90	2.10
D9	SINGLE DOOR	0.80	2.10
D11	DOUBLE DOOR (OT)	1.80	2.40
D12	SINGLE DOOR (OT)	0.75	2.40
W1	WINDOW	1.80	1.50
W2	WINDOW	1.50	1.50
W3	WINDOW	2.40	1.50
FG	FIXED GLAZING	2.40	1.50
V1	VENTILATOR	2.40	0.75
V2	VENTILATOR	1.50	0.75
V3	VENTILATOR	1.20	0.75
V4	VENTILATOR	2.70	0.75
V5	VENTILATOR	6.00	0.75
V6	VENTILATOR	5.75	0.75
V7	VENTILATOR	0.90	0.75
V8	VENTILATOR	0.60	0.75
FSD	FIRE SHAFT DOOR	1.00	1.50
SHD	SHAFT DOOR (DOUBLE DOOR)	1.00	2.10
CSD	COMMUNICATION SHAFT DOOR (DOUBLE DOOR)	1.00	1.50
GD	GLASS DOUBLE DOOR	1.50	2.40
FD	FOLDING DOOR	3.00	2.40
SWD	SWING DOUBLE DOOR	2.10	2.40

BUILDING AREA DETAILS

Descriptions (BLOCK -1) HOSPITAL BLOCK	Non FSI (Sqm)	FSI (Sqm)	Total Area (Sqm)
Area of the Ground Floor		10486.83	10486.83
Area of the 1ST Floor		8527.55	8527.55
Area of the 2ND Floor		8424.94	8424.94
Area of the 3RD Floor		8359.50	8359.50
Area of the 4TH Floor		8381.69	8381.69
Area of the 5TH Floor		2891.84	2891.84
Area of the 6TH Floor		8489.01	8489.01
Area of the 7TH Floor		8352.31	8352.31
Area of the 8TH Floor		5900.70	5900.70
Head Room	448.19		448.19
Total Area	448.19	69814.37	70262.56

FIRE PRODUCTION DETAILS

FA - FIRE ALARM
FE - FIRE EXTINGUISHER

NOTE:-
MECHANICAL VENTILATION TO BE PROVIDED

OFFICE USE

GNANARAJ ISRAEL
Registered Architect
CA 97 / 21439

ARCHITECT

Er.S.ARUNKUMAR
B.Tech., (Civil) M.E., (Struct)
Registered Structural Engineer (CPA)
Reg No. SE.0320823 (Gr-I)
37/17, West Masi Street,
MADURAI - 625 001
Ph: 0452-4231920 Mob: 99525 94493

STRUCTURAL ENGINEER

Er.N.BALACHANDER.DCE.,
PLAN CENTER
Registered Licensed Engineer No:
CA/2/2004/07/PAN&CIVIL
No.25, South Street, Near Amma Mess
Tallakulam, Madurai-2, Ph:8220048543

CONSTRUCTION ENGINEER

GOVEL TRUST
PRESIDENT

APPLICANT

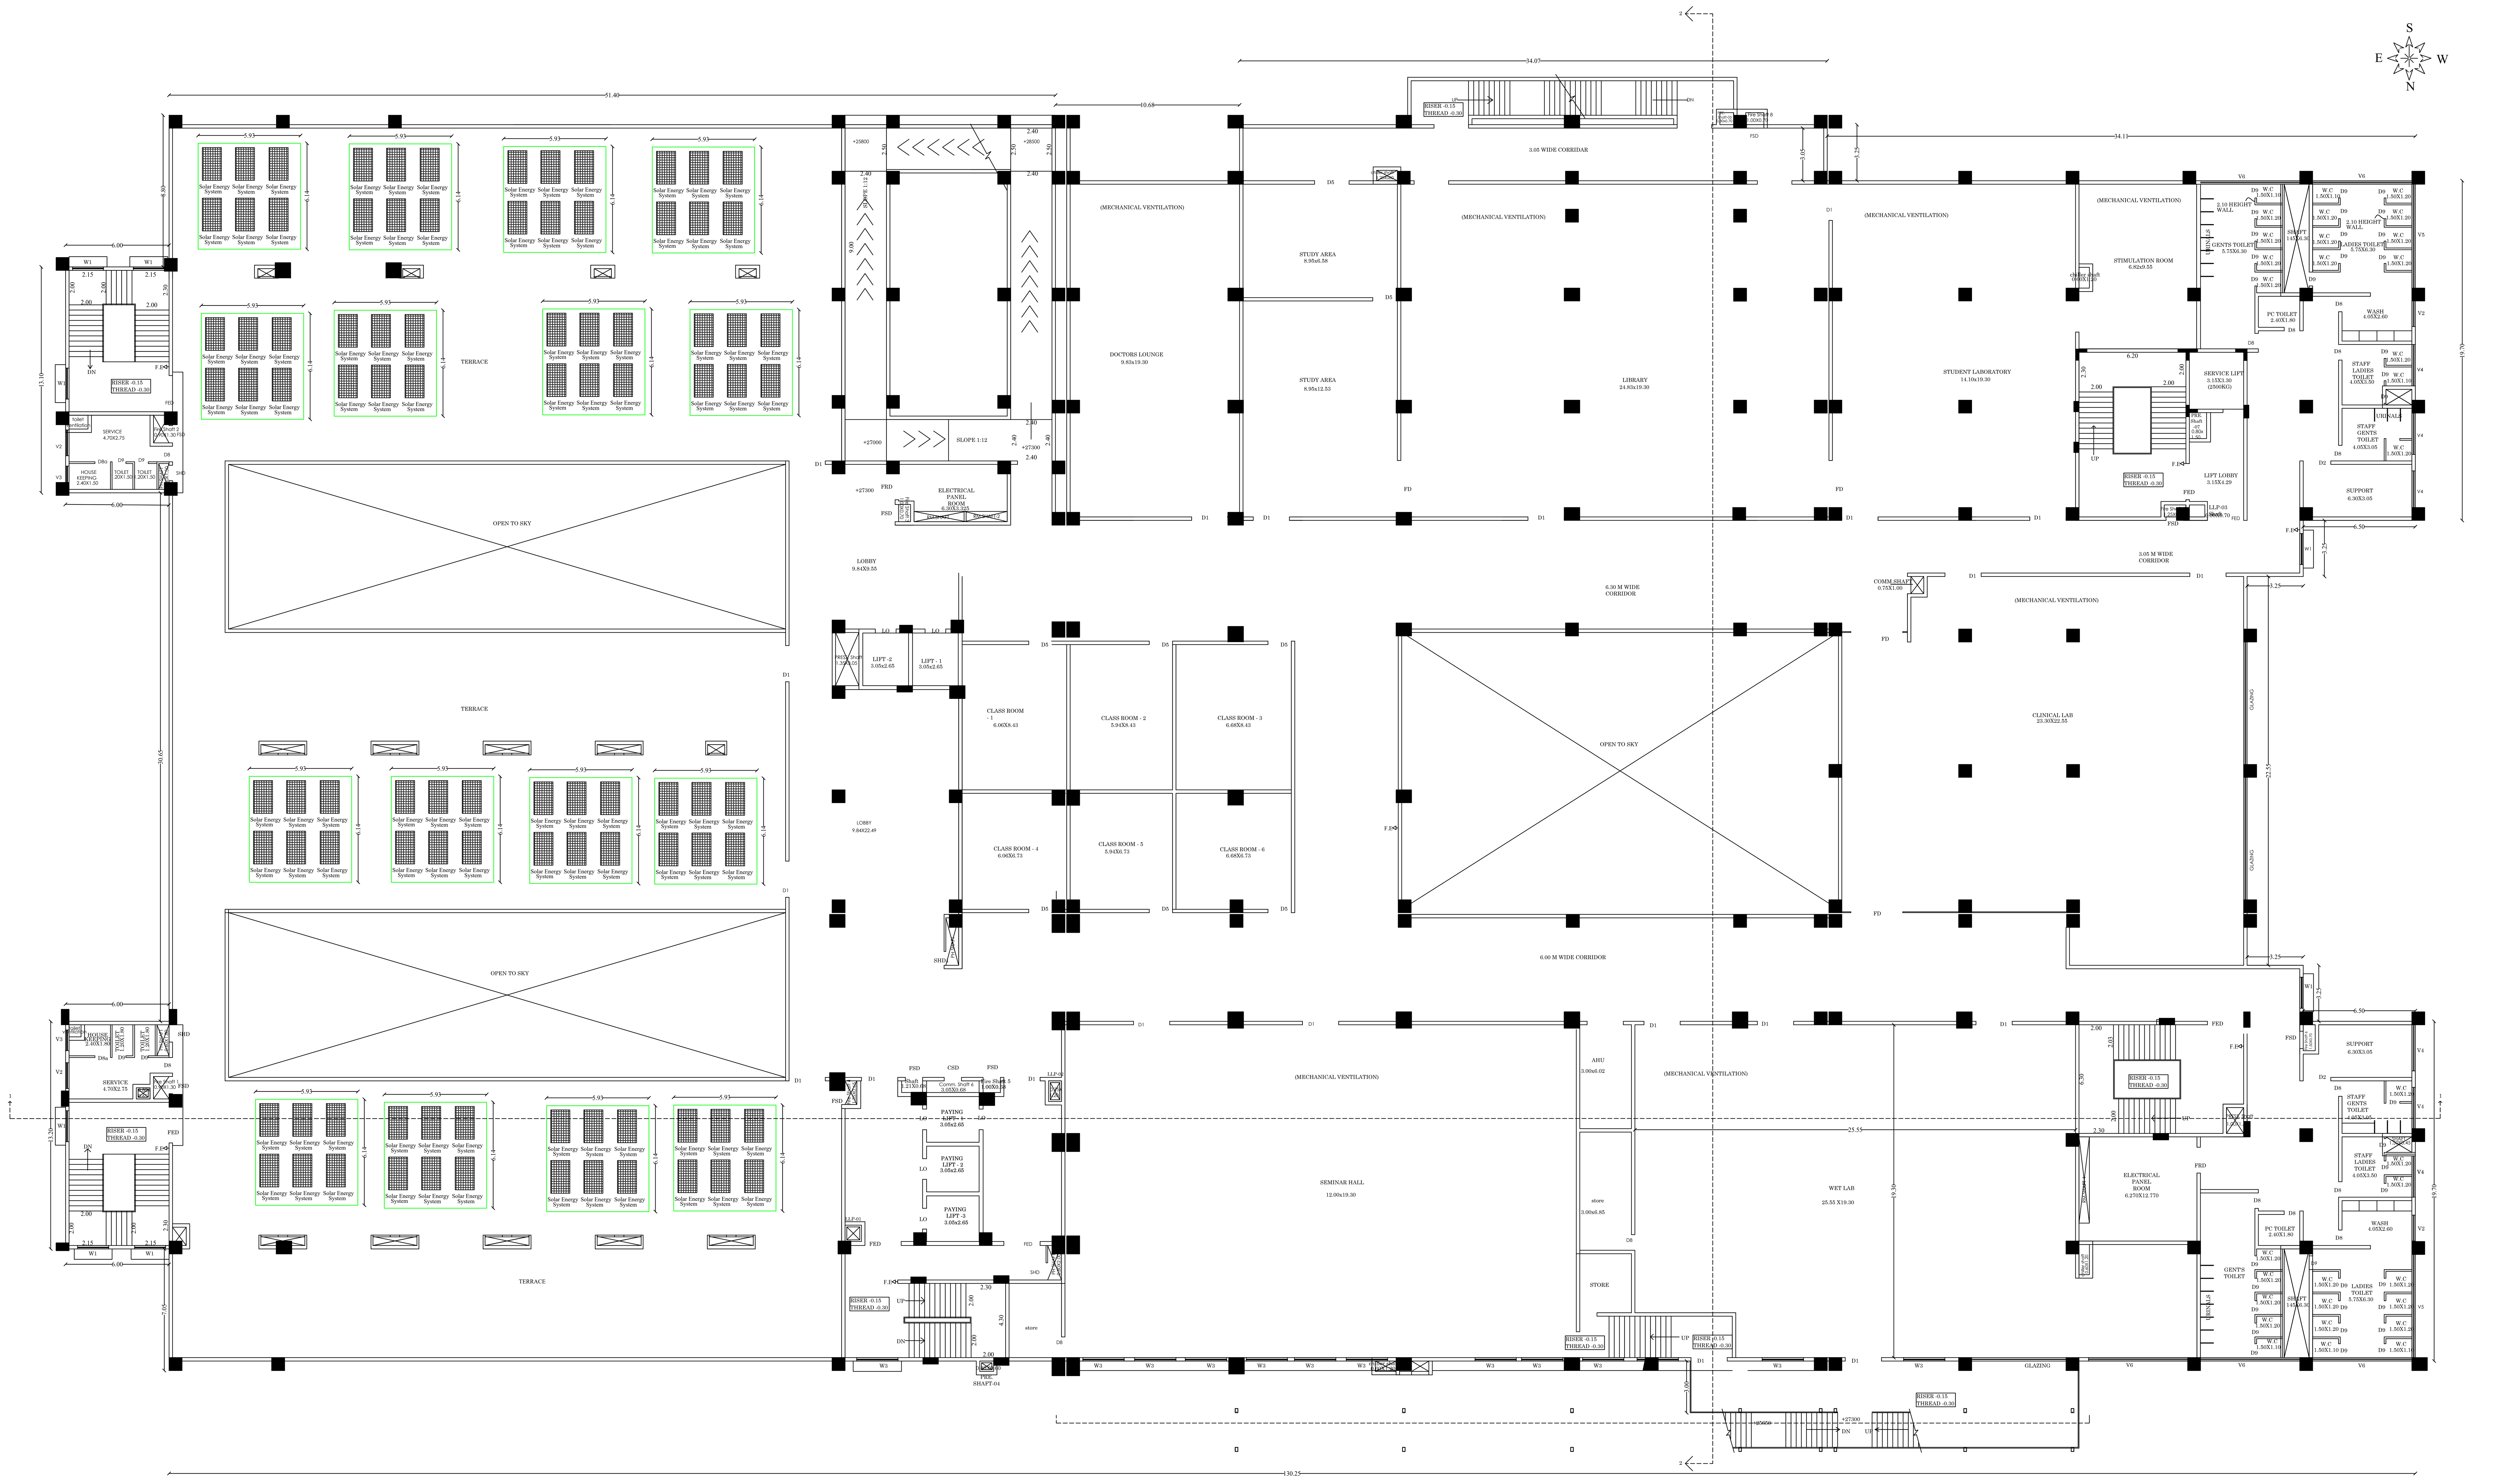

PROPOSED
8TH FLOOR PLAN
BLOCK -1

SHEET NO: 12

PLAN SHOWING THE PROPOSED CONSTRUCTION OF HOSPITAL,RESEARCH AND TRAINING CENTRE BUILDING IN
S.NO:26/2B1,26/2B2,26/3,27/1B1,271B2,27/1B3, 27/1B4,27/1B5,27/2A,27/2B,27/2C,27/2D,27/2E,27/2F, 27/2G,27/3
AT VANDIYUR (BIT -1) VILLAGE,
MADURAI EAST TALUK,
MADURAI DISTRICT.
(MADURAI CORPORATION) (SCALE. 1:100)

JOINERY DETAILS

FED	DOUBLE DOOR (Fire rated)	2.10	2.40
FED1	DOUBLE DOOR (Fire rated)	2.10	2.10
FRD	DOUBLE DOOR (Fire rated)	1.50	2.40
FRD1	DOUBLE DOOR (Fire rated)	1.50	2.10
D1	DOUBLE DOOR	2.10	2.40
D2	DOUBLE DOOR	1.60	2.40
D3	DOUBLE DOOR	2.10	2.10
D4	DOUBLE DOOR	1.60	2.10
D5	DOUBLE DOOR	1.35	2.10
D6	SINGLE DOOR	1.20	2.40
D7	SINGLE DOOR	1.00	2.40
D7a	SINGLE DOOR	1.00	2.10
D8	SINGLE DOOR	0.90	2.40
D8a	SINGLE DOOR	0.90	2.10
D9	SINGLE DOOR	0.80	2.10
D11	DOUBLE DOOR (OT)	1.80	2.40
D12	SINGLE DOOR (OT)	0.75	2.40
W1	WINDOW	1.80	1.50
W2	WINDOW	1.50	1.50
W3	WINDOW	2.40	1.50
FG	FIXED GLAZING	2.40	1.50
V1	VENTILATOR	2.40	0.75
V2	VENTILATOR	1.50	0.75
V3	VENTILATOR	1.20	0.75
V4	VENTILATOR	2.70	0.75
V5	VENTILATOR	6.00	0.75
V6	VENTILATOR	5.75	0.75
V7	VENTILATOR	0.90	0.75
V8	VENTILATOR	0.60	0.75
FSD	FIRE SHAFT DOOR	1.00	1.50
SHD	SHAFT DOOR (DOUBLE DOOR)	1.00	2.10
CSD	COMMUNICATION SHAFT DOOR (DOUBLE DOOR)	1.00	1.50
GD	GLASS DOUBLE DOOR	1.50	2.40
FD	FOLDING DOOR	3.00	2.40
SWD	SWING DOUBLE DOOR	2.10	2.40

BUILDING AREA DETAILS

Descriptions (BLOCK -1) HOSPITAL BLOCK	Non FSI (Sqm)	FSI (Sqm)	Total Area (Sqm)
Area of the Ground Floor		10486.83	10486.83
Area of the 1ST Floor		8527.55	8527.55
Area of the 2ND Floor		8424.94	8424.94
Area of the 3RD Floor		8359.50	8359.50
Area of the 4TH Floor		8381.69	8381.69
Area of the 5TH Floor		2891.84	2891.84
Area of the 6TH Floor		8489.01	8489.01
Area of the 7TH Floor		8352.31	8352.31
Area of the 8TH Floor		5900.70	5900.70
Head Room	448.19		448.19
Total Area	448.19	69814.37	70262.56

FIRE PRODUCTION DETAILS

FA - FIRE ALARM
FE - FIRE EXTINGUISHER

NOTE:-
MECHANICAL VENTILATION TO BE PROVIDED

OFFICE USE

GNANARAJ ISRAEL
Registered Architect
CA 97 / 21439
ARCHITECT

Er.S.ARUNKUMAR
B.Tech., (Civil) M.S., (Struct)
Registered Structural Engineer (LPA)
Reg No. SE.03/2023 (Gr.I)
37/17, West Masi Street,
MADURAI - 625 001
Ph: 0452-4231920 Mob: 99525 94499
STRUCTURAL ENGINEER

Er.N.BALACHANDER,DCE.,
PLAN CENTER
Registration Construction Engineer No: CE/51/2024/DTCP/MADURAI
No.25, South Street, Near Amma Mess
Tallakulam, Madurai-2. Ph:8220044943
CONSTRUCTION ENGINEER

GOVEL TRUST
PRESIDENT
APPLICANT

SHEET NO: 13

PLAN SHOWING THE PROPOSED CONSTRUCTION OF HOSPITAL,RESEARCH AND TRAINING CENTRE BUILDING IN S.NO:26/2B1,26/2B2,26/3,27/1B1,271B2,27/1B3, 27/1B4,27/1B5,27/2A,27/2B,27/2C,27/2D,27/2E,27/2F, 27/2G,27/3 AT VANDIYUR (BIT -1) VILLAGE, MADURAI EAST TALUK, MADURAI DISTRICT. (MADURAI CORPORATION) (SCALE: 1:100)

JOINERY DETAILS

FED	DOUBLE DOOR (Fire rated)	2.10	2.40
FED1	DOUBLE DOOR (Fire rated)	2.10	2.10
FED	DOUBLE DOOR (Fire rated)	1.50	2.40
FED1	DOUBLE DOOR (Fire rated)	1.50	2.10
D1	DOUBLE DOOR	2.10	2.40
D2	DOUBLE DOOR	1.60	2.40
D3	DOUBLE DOOR	2.10	2.10
D4	DOUBLE DOOR	1.60	2.10
D5	DOUBLE DOOR	1.35	2.10
D6	SINGLE DOOR	1.20	2.40
D7	SINGLE DOOR	1.00	2.40
D7a	SINGLE DOOR	1.00	2.10
D8	SINGLE DOOR	0.90	2.40
D8a	SINGLE DOOR	0.90	2.10
D9	SINGLE DOOR	0.80	2.10
D11	DOUBLE DOOR (OT)	1.80	2.40
D12	SINGLE DOOR (OT)	0.75	2.40
W1	WINDOW	1.80	1.50
W2	WINDOW	1.50	1.50
W3	WINDOW	2.40	1.50
FG	FIXED GLAZING	2.40	1.50
V1	VENTILATOR	2.40	0.75
V2	VENTILATOR	1.50	0.75
V3	VENTILATOR	1.20	0.75
V4	VENTILATOR	2.70	0.75
V5	VENTILATOR	6.00	0.75
V6	VENTILATOR	5.75	0.75
V7	VENTILATOR	0.90	0.75
V8	VENTILATOR	0.60	0.75
FSD	FIRE SHAFT DOOR	1.00	1.50
SHD	SHAFT DOOR (DOUBLE DOOR)	1.00	2.10
CSD	COMMUNICATION SHAFT DOOR (DOUBLE DOOR)	1.00	1.50
GD	GLASS DOUBLE DOOR	1.50	2.40
FD	FOLDING DOOR	3.00	2.40
SWD	SWING DOUBLE DOOR	2.10	2.40

BUILDING AREA DETAILS

Descriptions (BLOCK -1) HOSPITAL BLOCK	Non FSI (Sqm)	FSI (Sqm)	Total Area (Sqm)
Area of the Ground Floor		10486.83	10486.83
Area of the 1ST Floor		8527.55	8527.55
Area of the 2ND Floor		8424.94	8424.94
Area of the 3RD Floor		8359.50	8359.50
Area of the 4TH Floor		8381.69	8381.69
Area of the 5TH Floor		2891.84	2891.84
Area of the 6TH Floor		8489.01	8489.01
Area of the 7TH Floor		8352.31	8352.31
Area of the 8TH Floor		5900.70	5900.70
Head Room	448.19		448.19
Total Area	448.19	69814.37	70262.56

FIRE PRODUCTION DETAILS

FA - FIRE ALARM
FE - FIRE EXTINGUISHER

NOTE-
MECHANICAL VENTILATION TO BE PROVIDED

OFFICE USE

GNANARAJ ISRAEL
Registered Architect
CA 97 / 21439
ARCHITECT

Er.S.ARUNKUMAR
B.Tech., (Civil) M.E., (Struct)
Registered [Structural Engineer (C,P,A)
Reg No. SE.03/2623 (Gr-I)
37/17, West Masi Street,
MADURAI - 625 001
Ph: 0452-4231920 Mob: 99525 94400
STRUCTURAL ENGINEER

Er.N.BALACHANDER,DCE.,
PLAN CENTER
Registered Engineer/Supervisor Engineer No:
CC/01/2047/2/MADURAI,
No.25, South Street, Near Amma Mess
Tallakulam, Madurai-2. Ph:8220044543
CONSTRUCTION ENGINEER

GOVEL TRUST
PRESIDENT
APPLICANT

PROPOSED
TERRACE FLOOR PLAN
BLOCK -1

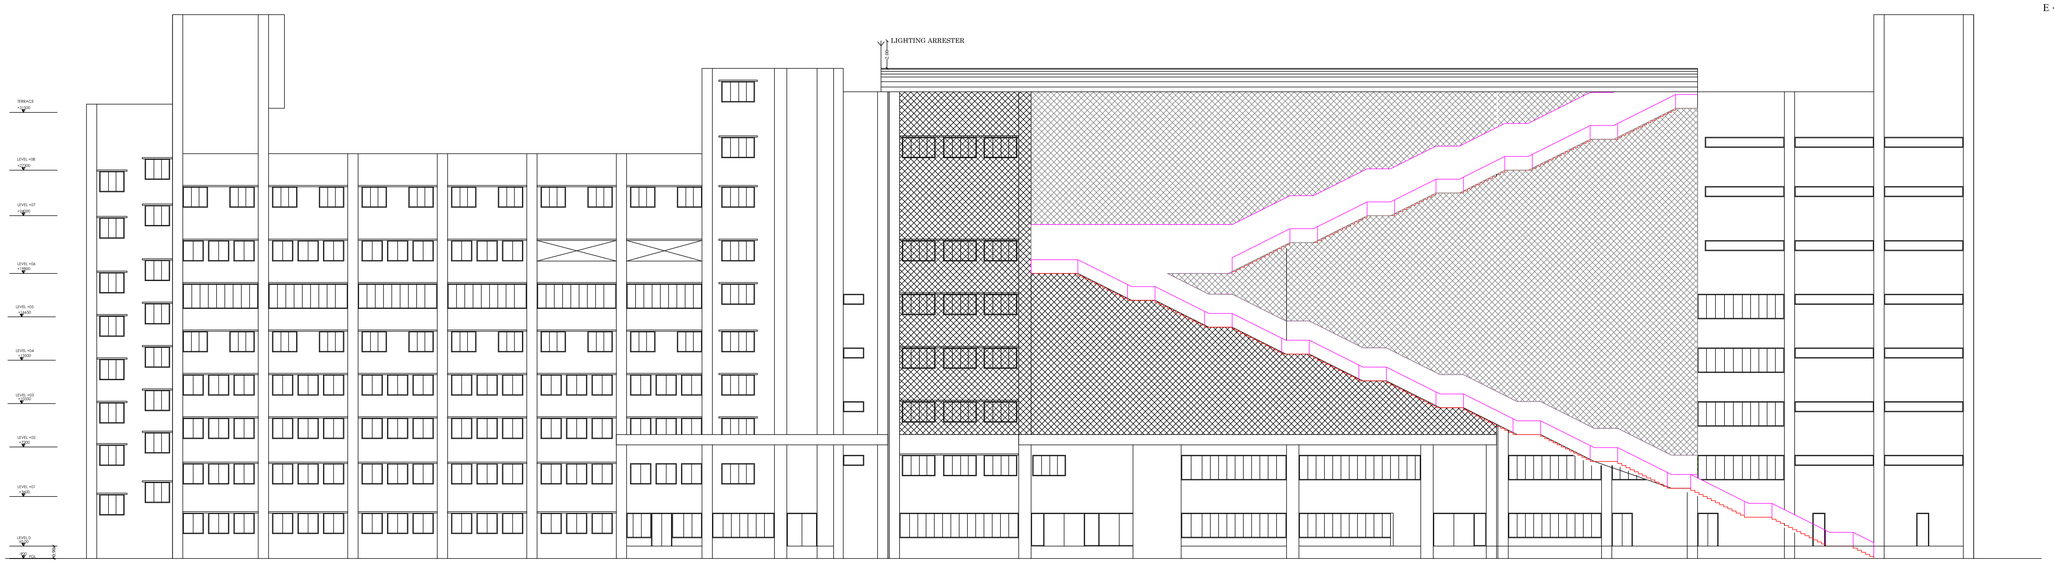

FRONT ELEVATION

BLOCK -1

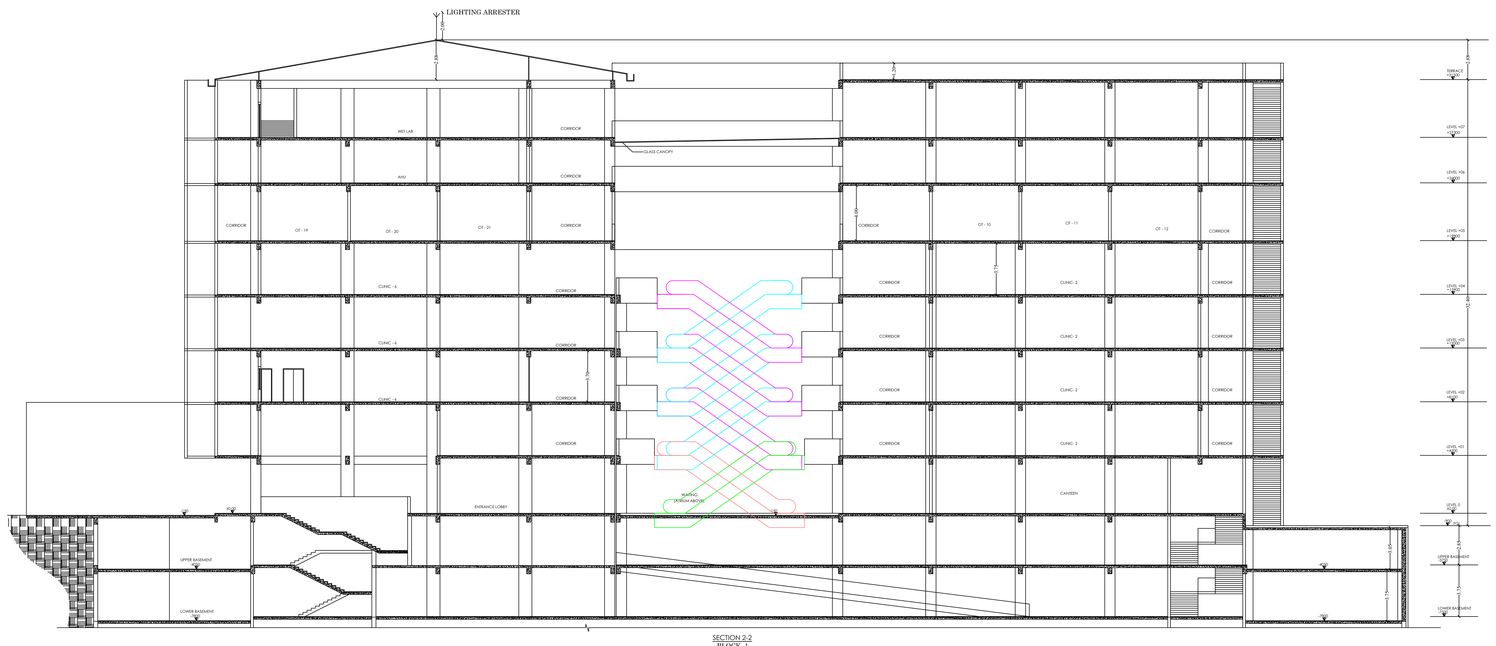

SECTION 2-2

BLOCK -1

SHEET NO: 14

PLAN SHOWING THE PROPOSED CONSTRUCTION OF HOSPITAL,RESEARCH AND TRAINING CENTRE BUILDING IN S.NO:26/2B1,26/2B2,26/3,27/1B1,271B2,27/1B3, 27/1B4,27/1B5,27/2A,27/2B,27/2C,27/2D,27/2E,27/2F, 27/2G,27/3
AT VANDIYUR (BIT -1) VILLAGE,
MADURAI EAST TALUK,
MADURAI DISTRICT.
(MADURAI CORPORATION)

(SCALE: 1:100)

JOINERY DETAILS

FRD	DOUBLE DOOR (Fire rated)	2.10	2.40
FRD1	DOUBLE DOOR (Fire rated)	2.10	2.10
FRD	DOUBLE DOOR (Fire rated)	1.50	2.40
FRD1	DOUBLE DOOR (Fire rated)	1.50	2.10
D1	DOUBLE DOOR	2.10	2.40
D2	DOUBLE DOOR	1.60	2.40
D3	DOUBLE DOOR	2.10	2.10
D4	DOUBLE DOOR	1.60	2.10
D5	DOUBLE DOOR	1.35	2.10
D6	SINGLE DOOR	1.20	2.40
D7	SINGLE DOOR	1.00	2.40
D7a	SINGLE DOOR	1.00	2.10
D8	SINGLE DOOR	0.90	2.40
D8a	SINGLE DOOR	0.90	2.10
D9	SINGLE DOOR	0.80	2.10
D11	DOUBLE DOOR (OT)	1.80	2.40
D12	SINGLE DOOR (OT)	0.75	2.40
W1	WINDOW	1.80	1.50
W2	WINDOW	1.50	1.50
W3	WINDOW	2.40	1.50
FG	FIXED GLAZING	2.40	1.50
V1	VENTILATOR	2.40	0.75
V2	VENTILATOR	1.50	0.75
V3	VENTILATOR	1.20	0.75
V4	VENTILATOR	2.70	0.75
V5	VENTILATOR	6.00	0.75
V6	VENTILATOR	5.75	0.75
V7	VENTILATOR	0.90	0.75
V8	VENTILATOR	0.60	0.75
FSD	FIRE SHAFT DOOR	1.00	1.50
SHD	SHAFT DOOR (DOUBLE DOOR)	1.00	2.10
CSD	COMMUNICATION SHAFT DOOR (DOUBLE DOOR)	1.00	1.50
GD	GLASS DOUBLE DOOR	1.50	2.40
FD	FOLDING DOOR	3.00	2.40
SWD	SWING DOUBLE DOOR	2.10	2.40

BUILDING AREA DETAILS

Descriptions (BLOCK -1) HOSPITAL BLOCK	Non FSI (Sqm)	FSI (Sqm)	Total Area (Sqm)
Area of the Ground Floor		10486.83	10486.83
Area of the 1ST Floor		8527.55	8527.55
Area of the 2ND Floor		8424.94	8424.94
Area of the 3RD Floor		8359.50	8359.50
Area of the 4TH Floor		8381.69	8381.69
Area of the 5TH Floor		2891.84	2891.84
Area of the 6TH Floor		8489.01	8489.01
Area of the 7TH Floor		8352.31	8352.31
Area of the 8TH Floor		5900.70	5900.70
Head Room	448.19		448.19
Total Area	448.19	69814.37	70262.56

FIRE PRODUCTION DETAILS

FA - FIRE ALARM
FE - FIRE EXTINGUISHER

NOTE:-
MECHANICAL VENTILATION TO BE PROVIDED

OFFICE USE

GNANARAJ ISRAEL
Registered Architect
CA 97 / 21439

ARCHITECT

Er. S. ARUNKUMAR
B.Tech., (Civil) M.E., (Struct)
Registered Structural Engineer (,,,TN)
Reg.No. SE 4120/822 (Gr.I)
37/17, West Masi Street,
MADURAI - 625 001.
Ph: 0452-4221920 Mob: 99525 84409

STRUCTURAL ENGINEER

Er.N. BALACHANDER,DCE.,
PLAN CENTER
Registration Construction Engineer No:
TN/CE/2009/0000000
No.23, South Street, Near Amma Mess
Thirumangalam, Madurai-2. Ph:8220044943

CONSTRUCTION ENGINEER

GOVEL TRUST
PRESIDENT

APPLICANT

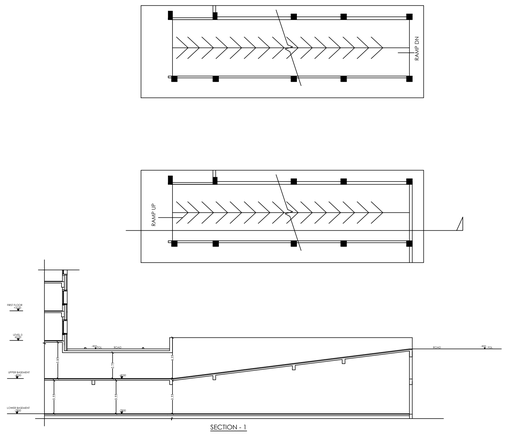

VECHICLE RAMP SECTION

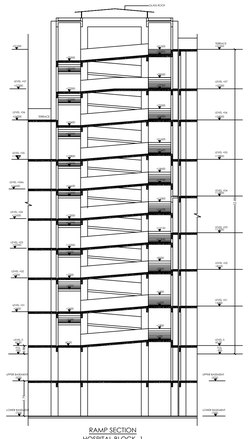

RAMP SECTION
HOSPITAL BLOCK -1

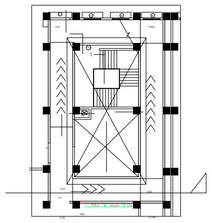

LEVEL 0 FLOOR PLAN

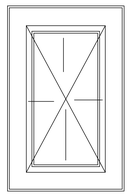

ROOF PLAN

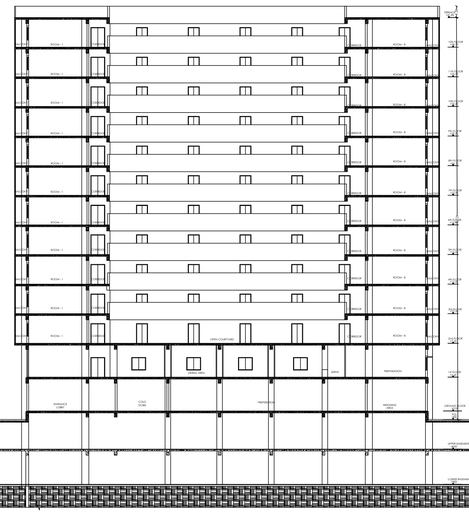

SECTION 1-1

BLOCK -1

SHEET NO: 15

PLAN SHOWING THE PROPOSED CONSTRUCTION OF HOSPITAL,RESEARCH AND TRAINING CENTRE BUILDING IN
S.NO.26/2B1,26/2B2,26/3,27/1B1,27/1B2,27/1B3, 27/1B4,27/1B5,27/2A,27/2B,27/2C,27/2D,27/2E,27/2F, 27/2G,27/3
AT VANDIYUR (BIT -1) VILLAGE,
MADURAI EAST TALUK,
MADURAI DISTRICT.
(MADURAI CORPORATION)

(SCALE: 1:100)

JOINERY DETAILS

FD1	DOUBLE DOOR(Fire rated)	2.10	2.40
FD2	DOUBLE DOOR(Fire rated)	0.75	2.10
FD3	DOUBLE DOOR(Fire rated)	1.50	2.10
FD4	DOUBLE DOOR(Fire rated)	1.50	2.10
D1	DOUBLE DOOR	2.10	2.40
D2	DOUBLE DOOR	1.05	2.40
D3	DOUBLE DOOR	1.50	2.10
D4	DOUBLE DOOR	1.80	2.10
D5	DOUBLE DOOR	1.58	2.10
D6	SINGLE DOOR	1.05	2.40
D7	SINGLE DOOR	1.00	2.40
D7a	SINGLE DOOR	1.00	2.10
D8	SINGLE DOOR	0.90	2.40
D8a	SINGLE DOOR	0.80	2.10
D9	SINGLE DOOR	0.90	2.10
D11	DOUBLE DOOR (GT)	1.50	2.40
D12	SINGLE DOOR (GT)	0.90	2.40
W1	WINDOW	1.80	1.50
W2	WINDOW	1.50	1.50
W3	WINDOW	2.40	1.50
FG	FIXED GLAZING	0.45	0.50
V1	VENTILATOR	2.42	0.75
V2	VENTILATOR	1.50	0.75
V3	VENTILATOR	1.20	0.75
V4	VENTILATOR	0.78	0.75
V5	VENTILATOR	0.58	0.75
V6	VENTILATOR	0.75	0.75
V7	VENTILATOR	0.95	0.75
V8	VENTILATOR	0.60	0.75
FSD	FIRE SHAFT DOOR	1.60	1.50
SHD	SHAFT DOOR (DOUBLE DOOR)	1.00	2.10
CSD	COMMUNICATION SHAFT DOOR (DOUBLE DOOR)	1.00	1.50
GD	GLASS DOUBLE DOOR	1.50	2.40
FD	FOLDING DOOR	3.00	2.40
SWD	SWING DOUBLE DOOR	0.75	2.40

BUILDING AREA DETAILS

Description (BLOCK -1) HOSPITAL BLOCK	Non FSI (Sqm)	FSI (Sqm)	Total Area (Sqm)
Area of the Ground Floor		10496.83	10496.83
Area of the 1ST Floor		8527.55	8527.55
Area of the 2ND Floor		8424.94	8424.94
Area of the 3RD Floor		8358.50	8358.50
Area of the 4TH Floor		8361.69	8361.69
Area of the 5TH Floor		2951.44	2951.44
Area of the 6TH Floor		8480.01	8480.01
Area of the 7TH Floor		8352.35	8352.35
Area of the 8TH Floor		5060.70	5060.70
Head Room	449.59		449.59
Total Area	449.59	69914.37	70363.96

FIRE PROTECTION DETAILS

FA - FIRE ALARM
FE - FIRE EXTINGUISHER

NOTE:
MECHANICAL VENTILATION TO BE PROVIDED

OFFICE USE

GNANARAJ ISRAEL
Registered Architect
CA 97 / 21439

ARCHITECT

Er. G ARUNKUMAR
B.Tech., (Civil) M.E., (Struct)
Registered Structural Engineer (LTP)
No.1, Ist Floor, Ist Cross,
M.G.Nagar, West Masi Street,
MADURAI - 625 001
Ph:0452-4370530 Mob. 98420 94493

STRUCTURAL ENGINEER

D.N.BALACHANDER,M.E.,
PLAN CENTER
Planning,Designing,Supervision No:
C.C.M.C/2011/Chemmozhi/1344
Vellakkal, Madurai. Ph:9245044993

CONSTRUCTION ENGINEER

GOVEL TRUST
PRESIDENT

APPLICANT

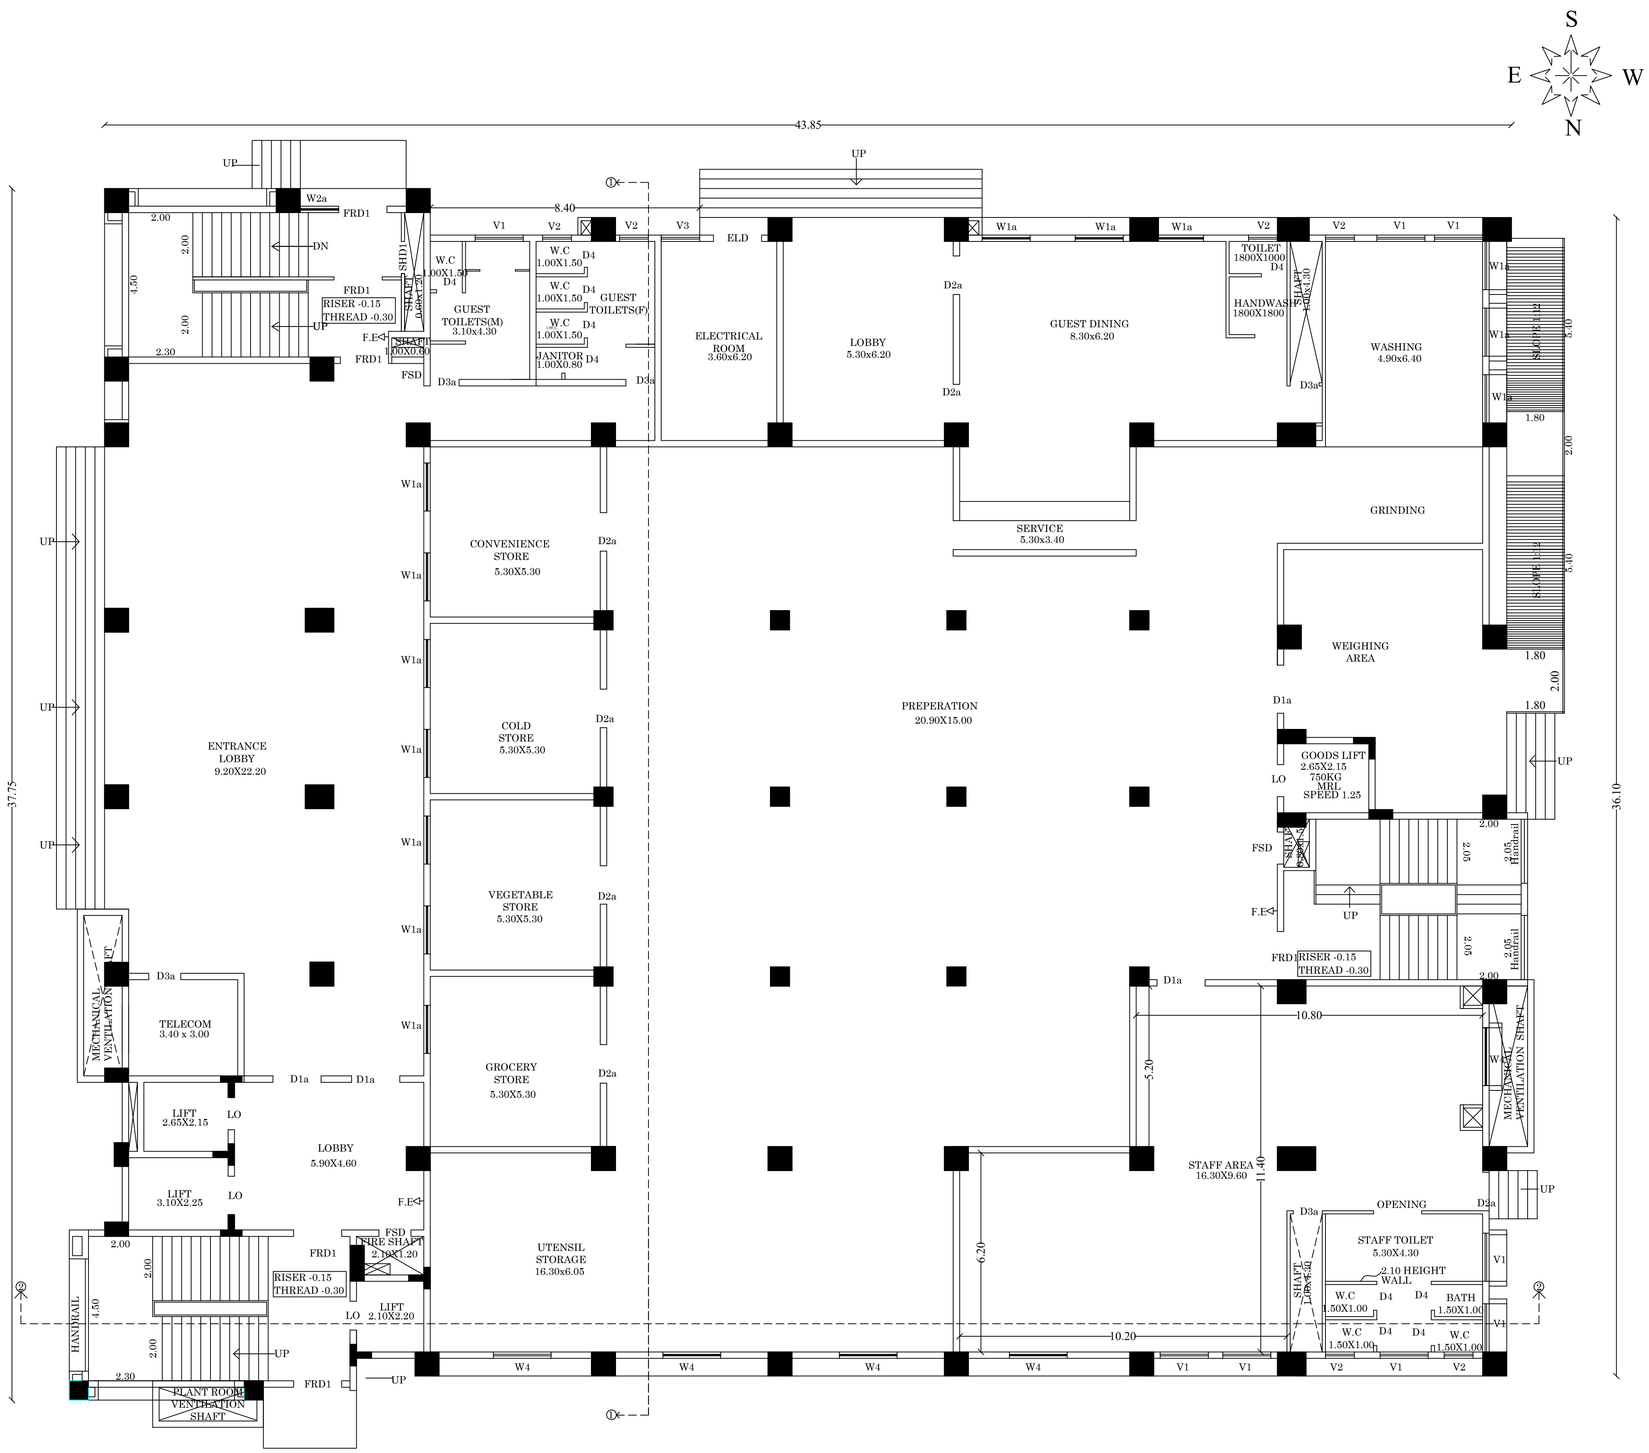

PROPOSED
GROUND FLOOR PLAN
BLOCK -2

SHEET NO: 16

PLAN SHOWING THE PROPOSED CONSTRUCTION OF HOSPITAL,RESEARCH AND TRAINING CENTRE BUILDING IN S.NO:26/2B1,26/2B2,26/3, 27/1B1,271B2,27/1B3,27/1B4,27/1B5, 27/2A,27/2B,27/2C,27/2D,27/2E,27/2F, 27/2G,27/3
AT VANDIYUR (BIT -1) VILLAGE, MADURAI EAST TALUK, MADURAI DISTRICT.
(MADURAI CORPORATION) (SCALE 1:100)

JOINERY DETAILS

D1	DOUBLE DOOR	1.50	2.10
D1a	DOUBLE DOOR	1.50	2.40
D2	DOUBLE DOOR	1.20	2.10
D2a	DOUBLE DOOR	1.20	2.40
D3	SINGLE DOOR	0.90	2.10
D3a	SINGLE DOOR	0.90	2.40
D4	SINGLE DOOR	0.80	2.10
ELD	DOUBLE DOOR (Electrical)	0.80	2.40
FSD	DOUBLE DOOR (Fire Shaft)	1.00	1.50
SHD1	DOUBLE DOOR (Shaft)	1.00	2.10
FRD	DOUBLE DOOR (Fire rated)	1.50	2.10
FRD1	DOUBLE DOOR (Fire rated)	1.50	2.40
W1	WINDOW	1.50	1.35
W1a	WINDOW	1.50	1.50
W2	WINDOW	1.20	1.35
W2a	WINDOW	1.20	1.50
W3	WINDOW	0.90	1.35
W4	WINDOW	1.80	1.65
V1	VENTILATOR	1.50	0.75
V2	VENTILATOR	0.90	0.75
V3	VENTILATOR	1.20	0.75

BUILDING AREA DETAILS

Descriptions (BLOCK -2) HOSTEL BLOCK	Non FSI (Sqm)	FSI (Sqm)	Total Area (Sqm)
Area of the Ground Floor		1510.40	1510.40
Area of the 1ST Floor		1509.45	1509.45
Area of the 2ND Floor		1182.12	1182.12
Area of the 3RD Floor		1177.41	1177.41
Area of the 4TH Floor		1177.41	1177.41
Area of the 5TH Floor		1178.58	1178.58
Area of the 6TH Floor		1178.58	1178.58
Area of the 7TH Floor		1178.58	1178.58
Area of the 8TH Floor		1184.27	1184.27
Area of the 9TH Floor		1181.74	1181.74
Area of the 10TH Floor		1181.74	1181.74
Area of the 11TH Floor		1178.58	1178.58
Area of the 12TH Floor		1178.58	1178.58
Head Room	194.20		194.20
Total Area	194.20	15997.44	16191.64

FIRE PRODUCTION DETAILS

FA - FIRE ALARM
FE - FIRE EXTINGUISHER

OFFICE USE

GNANARAJ ISRAEL
Registered Architect
CA 97 / 21439
ARCHITECT

Er.S.ARUNKUMAR
B.Tech., (Civil) M.S., (Struct)
Registered Structural Engineer (LPA)
Reg No. SE.03/2023 (Gr.I)
37/17, West Masi Street,
MADURAI - 625 001
Ph: 0452-4231920 Mob: 99525 94499
STRUCTURAL ENGINEER

Er.N.BALACHANDER.DCE.,
PLAN CENTER
Registration Construction Engineer No:
CE/S1/2024/CT/PMAADURAI
No.25, South Street, Near Amma Mess
Tallakulam, Madurai-2. Ph:8220044943
CONSTRUCTION ENGINEER

GOVEL TRUST
PRESIDENT
APPLICANT

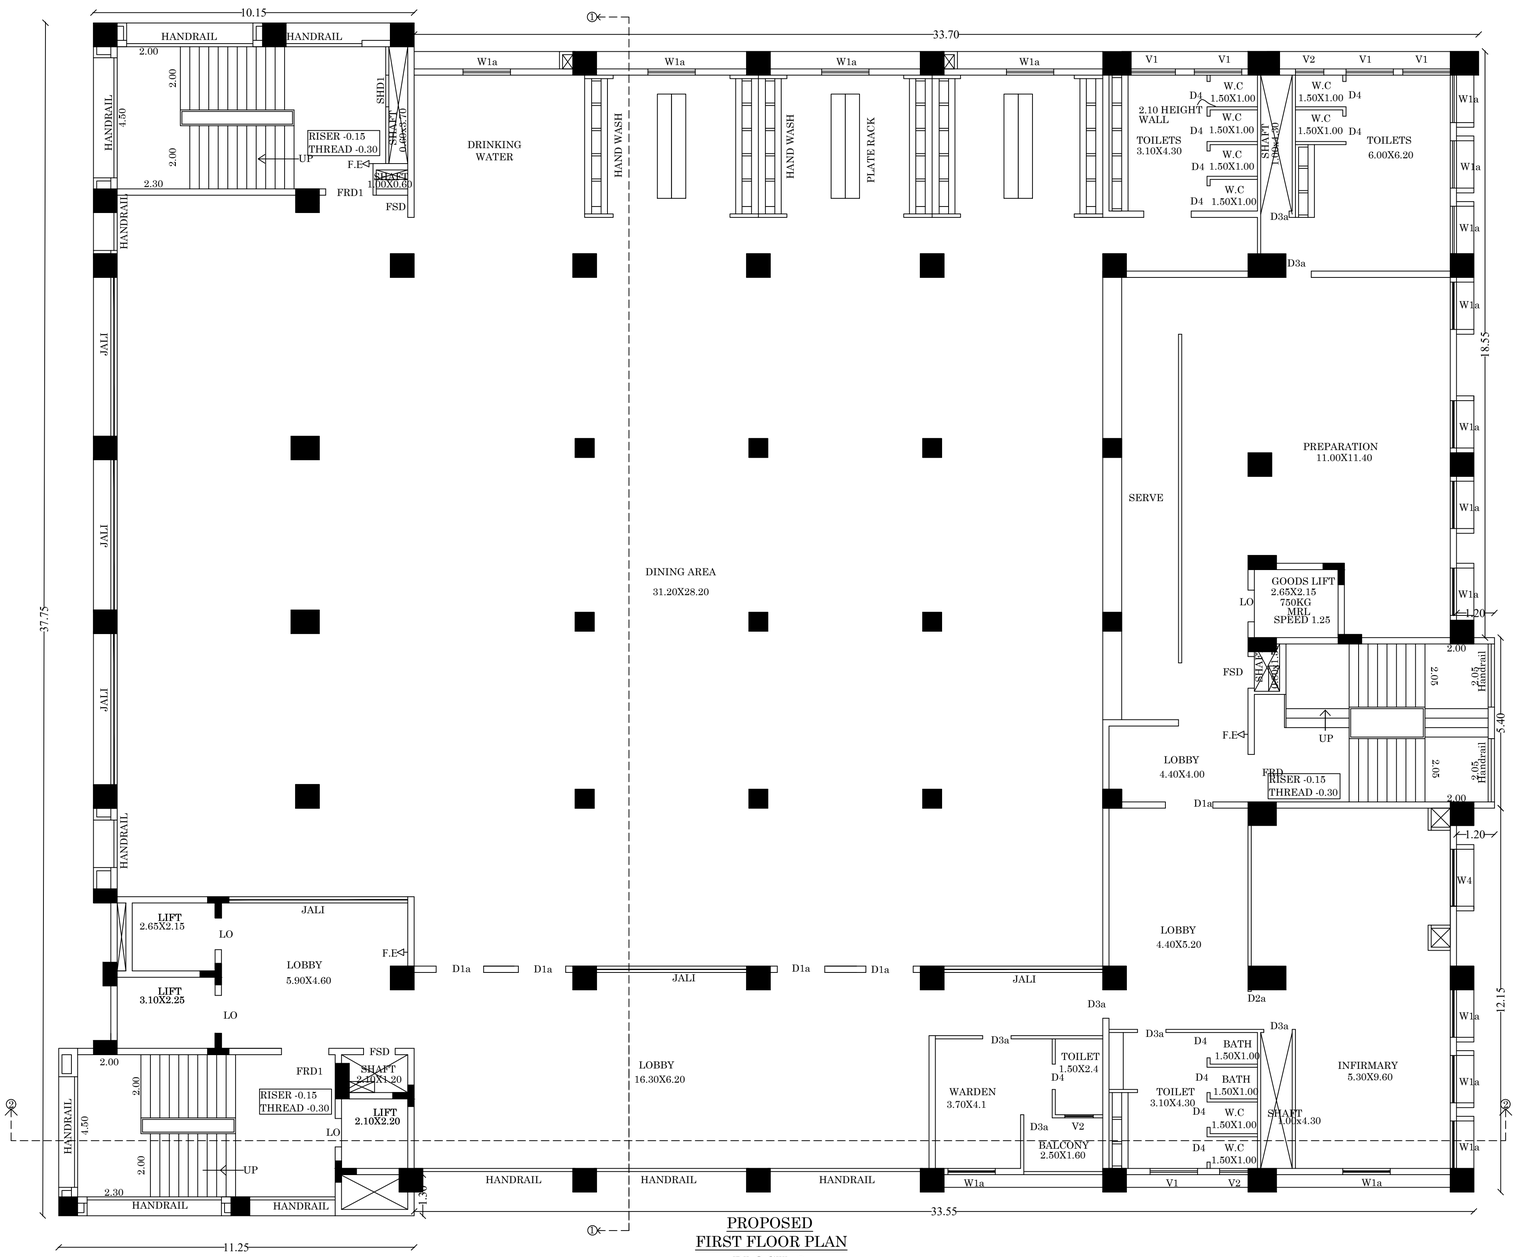

PROPOSED
FIRST FLOOR PLAN
BLOCK -2

SHEET NO: 17

PLAN SHOWING THE PROPOSED CONSTRUCTION OF HOSPITAL,RESEARCH AND TRAINING CENTRE BUILDING IN S.NO:26/2B1,26/2B2,26/3, 27/1B1,271B2,27/1B3,27/1B4,27/1B5, 27/2A,27/2B,27/2C,27/2D,27/2E,27/2F, 27/2G,27/3
AT VANDIYUR (BIT -1) VILLAGE, MADURAI EAST TALUK, MADURAI DISTRICT.
(MADURAI CORPORATION) (SCALE 1:100)

JOINERY DETAILS

D1	DOUBLE DOOR	1.50	2.10
D1a	DOUBLE DOOR	1.50	2.40
D2	DOUBLE DOOR	1.20	2.10
D2a	DOUBLE DOOR	1.20	2.40
D3	SINGLE DOOR	0.90	2.10
D3a	SINGLE DOOR	0.90	2.40
D4	SINGLE DOOR	0.80	2.10
ELD	DOUBLE DOOR (Electrical)	0.80	2.40
FSD	DOUBLE DOOR (Fire Shaft)	1.00	1.50
SHD1	DOUBLE DOOR (Shaft)	1.00	2.10
FRD	DOUBLE DOOR (Fire rated)	1.50	2.10
FRD1	DOUBLE DOOR (Fire rated)	1.50	2.40
W1	WINDOW	1.50	1.35
W1a	WINDOW	1.50	1.50
W2	WINDOW	1.20	1.35
W2a	WINDOW	1.20	1.50
W3	WINDOW	0.90	1.35
W4	WINDOW	1.80	1.65
V1	VENTILATOR	1.50	0.75
V2	VENTILATOR	0.90	0.75
V3	VENTILATOR	1.20	0.75

BUILDING AREA DETAILS

Descriptions (BLOCK -2) HOSTEL BLOCK	Non FSI (Sqm)	FSI (Sqm)	Total Area (Sqm)
Area of the Ground Floor		1510.40	1510.40
Area of the 1ST Floor		1509.45	1509.45
Area of the 2ND Floor		1182.12	1182.12
Area of the 3RD Floor		1177.41	1177.41
Area of the 4TH Floor		1177.41	1177.41
Area of the 5TH Floor		1178.58	1178.58
Area of the 6TH Floor		1178.58	1178.58
Area of the 7TH Floor		1178.58	1178.58
Area of the 8TH Floor		1184.27	1184.27
Area of the 9TH Floor		1181.74	1181.74
Area of the 10TH Floor		1181.74	1181.74
Area of the 11TH Floor		1178.58	1178.58
Area of the 12TH Floor		1178.58	1178.58
Head Room	194.20		194.20
Total Area	194.20	15997.44	16191.64

FIRE PRODUCTION DETAILS

FA - FIRE ALARM
FE - FIRE EXTINGUISHER

OFFICE USE

GNANARAJ ISRAEL
Registered Architect
CA 97 /21439
ARCHITECT

Er.S.ARUNKUMAR
B.Tech., (Civil) M.S., (Struct)
Registered Structural Engineer (.PA)
Reg No. SE.03/2023 (Gr.I)
37/17, West Masi Street,
MADURAI - 625 001
Ph: 0452-4231920 Mob: 99525 94499
STRUCTURAL ENGINEER

Er.N.BALACHANDER,DCE.,
PLAN CENTER
Registration Construction Engineer No:
CE/51/2024/DTCP/MADURAI
No.25, South Street, Near Amma Mess
Talakulam, Madurai-2. Ph:8220044943
CONSTRUCTION ENGINEER

GOVEL TRUST
PRESIDENT
APPLICANT

SHEET NO: 18

PLAN SHOWING THE PROPOSED CONSTRUCTION OF HOSPITAL,RESEARCH AND TRAINING CENTRE BUILDING IN S.NO:26/2B1,26/2B2,26/3, 27/1B1,271B2,27/1B3,27/1B4,27/1B5, 27/2A,27/2B,27/2C,27/2D,27/2E,27/2F, 27/2G,27/3 AT VANDIYUR (BIT -1) VILLAGE, MADURAI EAST TALUK, MADURAI DISTRICT. (MADURAI CORPORATION) (SCALE 1:100)

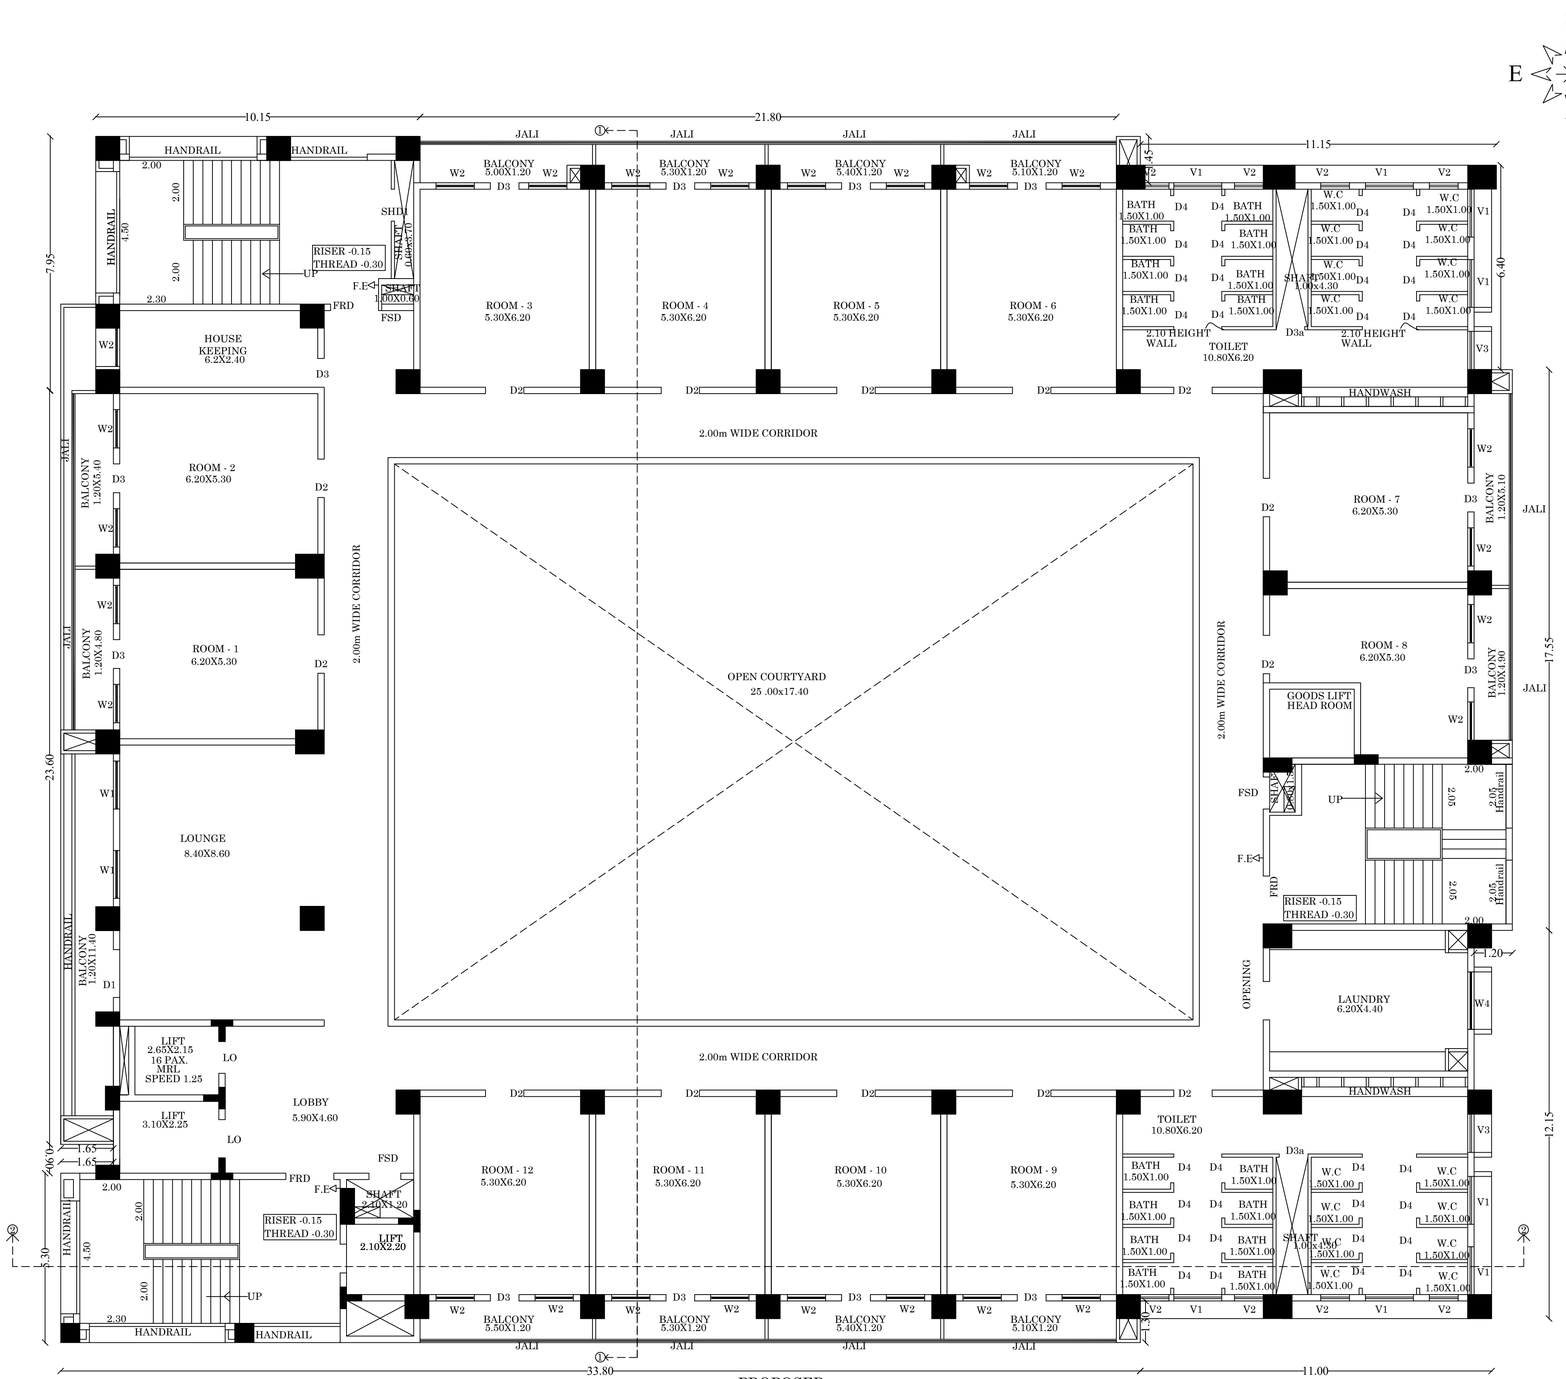

PROPOSED
SECOND FLOOR PLAN
BLOCK -2

JOINERY DETAILS

D1	DOUBLE DOOR	1.50	2.10
D1a	DOUBLE DOOR	1.50	2.40
D2	DOUBLE DOOR	1.20	2.10
D2a	DOUBLE DOOR	1.20	2.40
D3	SINGLE DOOR	0.90	2.10
D3a	SINGLE DOOR	0.90	2.40
D4	SINGLE DOOR	0.80	2.10
ELD	DOUBLE DOOR (Electrical)	0.80	2.40
FSD	DOUBLE DOOR (Fire Shaft)	1.00	1.50
SHD1	DOUBLE DOOR (Shaft)	1.00	2.10
FRD	DOUBLE DOOR (Fire rated)	1.50	2.10
FRD1	DOUBLE DOOR (Fire rated)	1.50	2.40
W1	WINDOW	1.50	1.35
W1a	WINDOW	1.50	1.50
W2	WINDOW	1.20	1.35
W2a	WINDOW	1.20	1.50
W3	WINDOW	0.90	1.35
W4	WINDOW	1.80	1.65
V1	VENTILATOR	1.50	0.75
V2	VENTILATOR	0.90	0.75
V3	VENTILATOR	1.20	0.75

BUILDING AREA DETAILS

Descriptions (BLOCK -2) HOSTEL BLOCK	Non FSI (Sqm)	FSI (Sqm)	Total Area (Sqm)
Area of the Ground Floor		1510.40	1510.40
Area of the 1ST Floor		1509.45	1509.45
Area of the 2ND Floor		1182.12	1182.12
Area of the 3RD Floor		1177.41	1177.41
Area of the 4TH Floor		1177.41	1177.41
Area of the 5TH Floor		1178.58	1178.58
Area of the 6TH Floor		1178.58	1178.58
Area of the 7TH Floor		1178.58	1178.58
Area of the 8TH Floor		1184.27	1184.27
Area of the 9TH Floor		1181.74	1181.74
Area of the 10TH Floor		1181.74	1181.74
Area of the 11TH Floor		1178.58	1178.58
Area of the 12TH Floor		1178.58	1178.58
Head Room	194.20		194.20
Total Area	194.20	15997.44	16191.64

FIRE PRODUCTION DETAILS

FA - FIRE ALARM
FE - FIRE EXTINGUISHER

OFFICE USE

GNANARAJ ISRAEL
Registered Architect
CA 97 / 21439

ARCHITECT

Er.S.ARUNKUMAR
B.Tech., (Civil) M.S., (Struct)
Registered Structural Engineer (_PA)
Reg No. SE.03/2023 (Gr.I)
37/17, West Masi Street,
MADURAI - 625 001
Ph: 0452-4231920 Mob: 99525 94499

STRUCTURAL ENGINEER

Er.N.BALACHANDER.DCE.,
PLAN CENTER
Registration Construction Engineer No:
CE/5120247/CP/MADURAI
No.25, South Street, Near Amma Mess
Tallakulam, Madurai-2. Ph:8220044943

CONSTRUCTION ENGINEER

GOVEL TRUST
PRESIDENT

APPLICANT

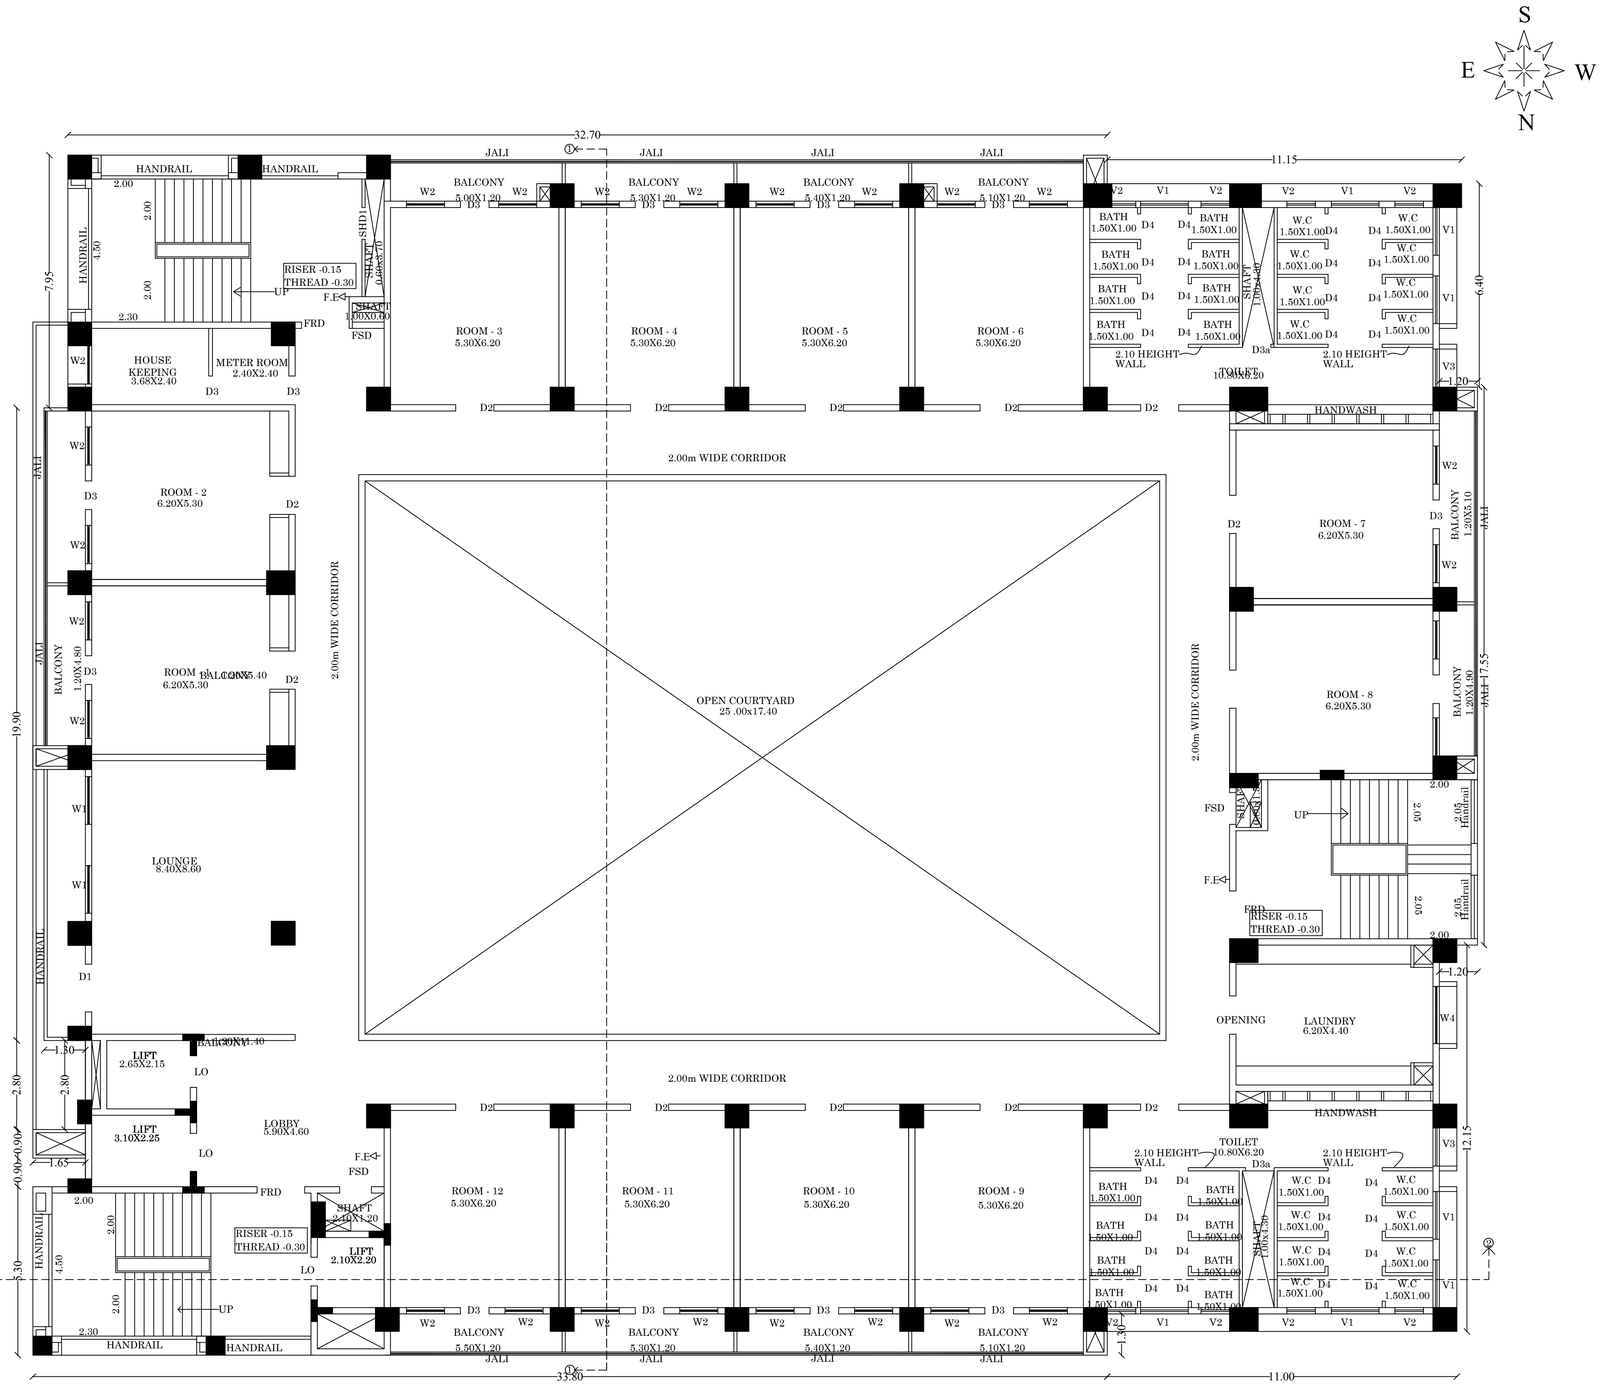

PROPOSED
THIRD & FOURTH FLOOR PLAN
BLOCK -2

SHEET NO: 19

PLAN SHOWING THE PROPOSED CONSTRUCTION OF HOSPITAL,RESEARCH AND TRAINING CENTRE BUILDING IN S.NO:26/2B1,26/2B2,26/3, 27/1B1,271B2,27/1B3,27/1B4,27/1B5, 27/2A,27/2B,27/2C,27/2D,27/2E,27/2F, 27/2G,27/3
AT VANDIYUR (BIT -1) VILLAGE, MADURAI EAST TALUK, MADURAI DISTRICT.
(MADURAI CORPORATION) (SCALE 1:100)

JOINERY DETAILS

D1	DOUBLE DOOR	1.50	2.10
D1a	DOUBLE DOOR	1.50	2.40
D2	DOUBLE DOOR	1.20	2.10
D2a	DOUBLE DOOR	1.20	2.40
D3	SINGLE DOOR	0.90	2.10
D3a	SINGLE DOOR	0.90	2.40
D4	SINGLE DOOR	0.80	2.10
ELD	DOUBLE DOOR (Electrical)	0.80	2.40
FSD	DOUBLE DOOR (Fire Shaft)	1.00	1.50
SHD1	DOUBLE DOOR (Shaft)	1.00	2.10
FRD	DOUBLE DOOR (Fire rated)	1.50	2.10
FRD1	DOUBLE DOOR (Fire rated)	1.50	2.40
W1	WINDOW	1.50	1.35
W1a	WINDOW	1.50	1.50
W2	WINDOW	1.20	1.35
W2a	WINDOW	1.20	1.50
W3	WINDOW	0.90	1.35
W4	WINDOW	1.80	1.65
V1	VENTILATOR	1.50	0.75
V2	VENTILATOR	0.90	0.75
V3	VENTILATOR	1.20	0.75

BUILDING AREA DETAILS

Descriptions (BLOCK -2) HOSTEL BLOCK	Non FSI (Sqm)	FSI (Sqm)	Total Area (Sqm)
Area of the Ground Floor		1510.40	1510.40
Area of the 1ST Floor		1509.45	1509.45
Area of the 2ND Floor		1182.12	1182.12
Area of the 3RD Floor		1177.41	1177.41
Area of the 4TH Floor		1177.41	1177.41
Area of the 5TH Floor		1178.58	1178.58
Area of the 6TH Floor		1178.58	1178.58
Area of the 7TH Floor		1178.58	1178.58
Area of the 8TH Floor		1184.27	1184.27
Area of the 9TH Floor		1181.74	1181.74
Area of the 10TH Floor		1181.74	1181.74
Area of the 11TH Floor		1178.58	1178.58
Area of the 12TH Floor		1178.58	1178.58
Head Room	194.20		194.20
Total Area	194.20	15997.44	16191.64

FIRE PRODUCTION DETAILS

FA - FIRE ALARM
FE - FIRE EXTINGUISHER

OFFICE USE

GNANARAJ ISRAEL
Registered Architect
CA 97 / 21439
ARCHITECT

Er.S.ARUNKUMAR
B.Tech., (Civil) M.S., (Struct)
Registered Structural Engineer (LPA)
Reg No. SE.03/2023 (Gr.I)
37/17, West Masi Street,
MADURAI - 625 001
Ph: 0452-4231920 Mob: 99525 94499
STRUCTURAL ENGINEER

Er.N.BALACHANDER.DCE.,
PLAN CENTER
Registration Construction Engineer No:
CE/S1/2024/DTCP/MADURAI
No.25, South Street, Near Amma Mess
Tallakulam, Madurai-2. Ph.8220044943
CONSTRUCTION ENGINEER

GOVEL TRUST
PRESIDENT
APPLICANT

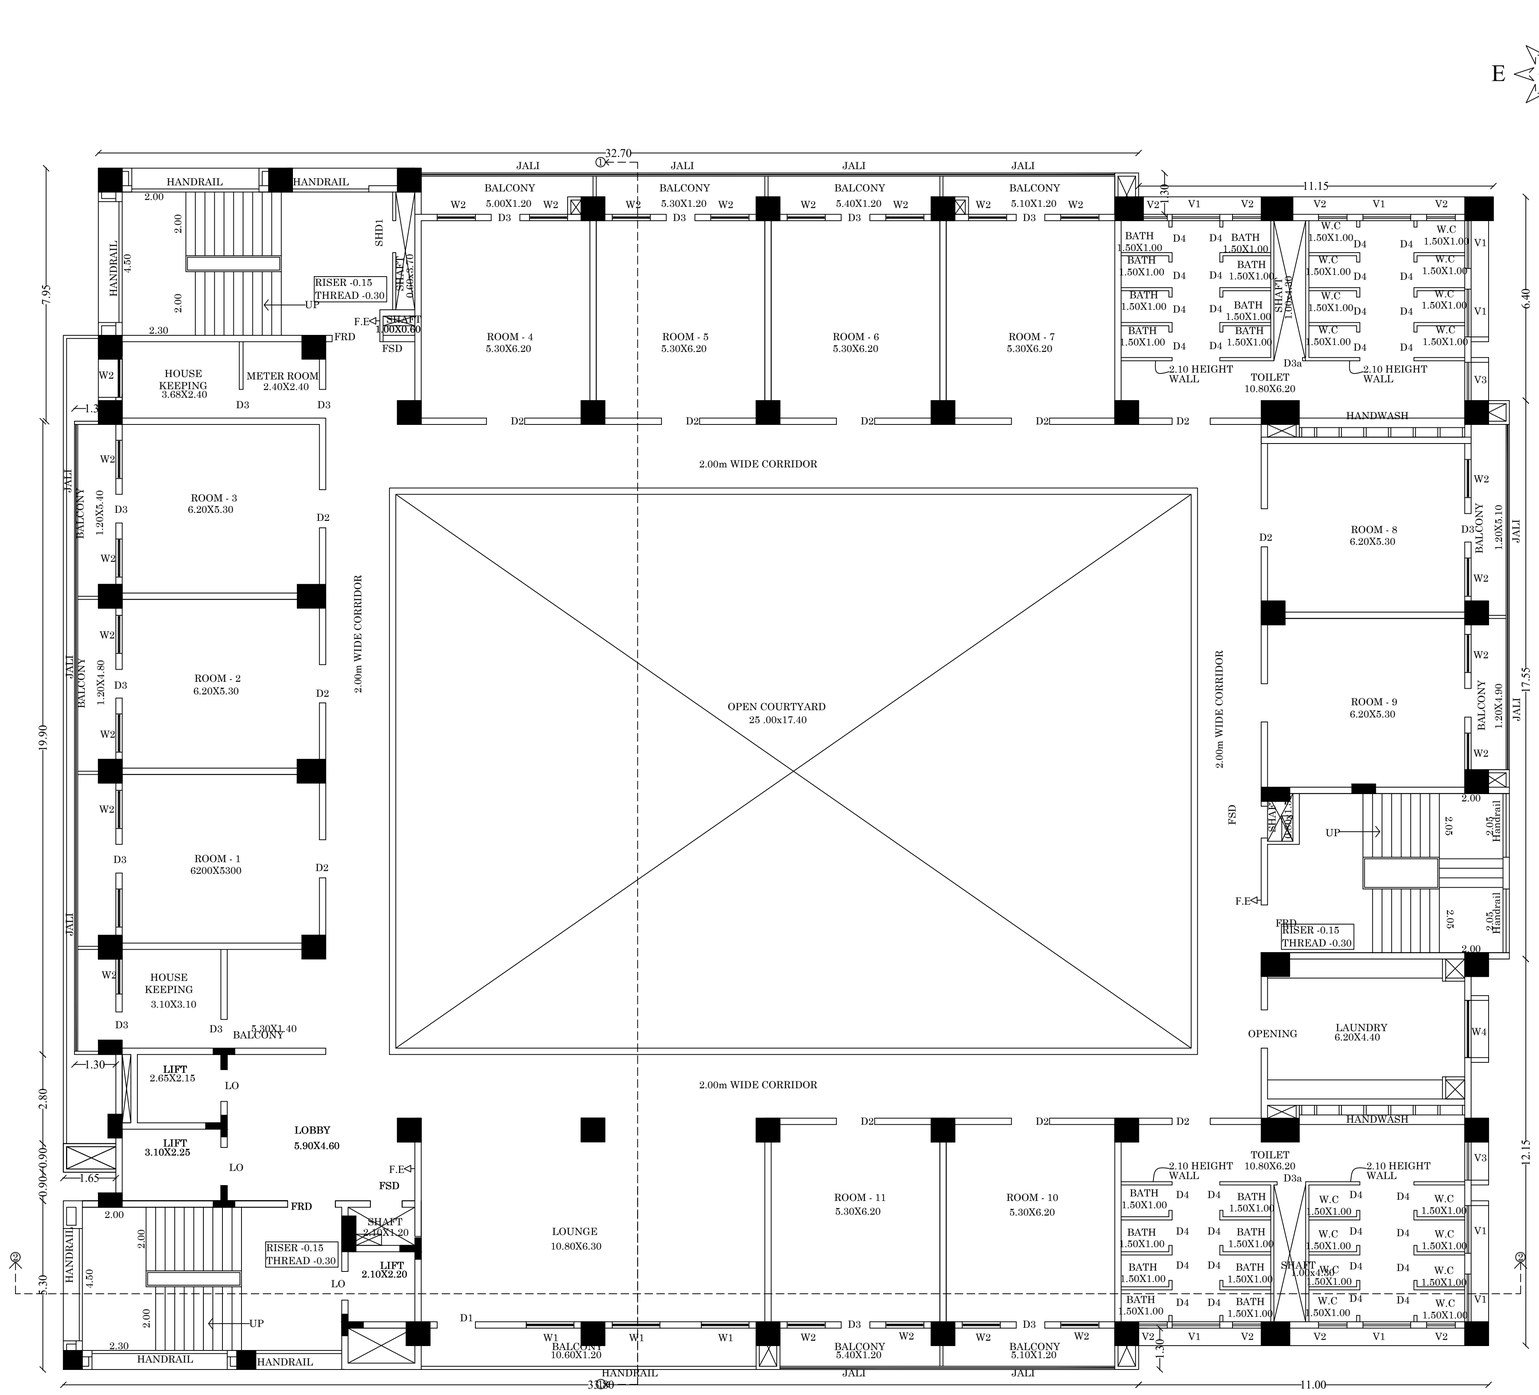

PROPOSED
5TH, 6TH & 7TH FLOOR PLAN
BLOCK -2

SHEET NO: 20

PLAN SHOWING THE PROPOSED CONSTRUCTION OF HOSPITAL,RESEARCH AND TRAINING CENTRE BUILDING IN S.NO:26/2B1,26/2B2,26/3, 27/1B1,271B2,27/1B3,27/1B4,27/1B5, 27/2A,27/2B,27/2C,27/2D,27/2E,27/2F, 27/2G,27/3
AT VANDIYUR (BIT -1) VILLAGE, MADURAI EAST TALUK, MADURAI DISTRICT.
(MADURAI CORPORATION) (SCALE 1:100)

JOINERY DETAILS

D1	DOUBLE DOOR	1.50	2.10
D1a	DOUBLE DOOR	1.50	2.40
D2	DOUBLE DOOR	1.20	2.10
D2a	DOUBLE DOOR	1.20	2.40
D3	SINGLE DOOR	0.90	2.10
D3a	SINGLE DOOR	0.90	2.40
D4	SINGLE DOOR	0.80	2.10
ELD	DOUBLE DOOR (Electrical)	0.80	2.40
FSD	DOUBLE DOOR (Fire Shaft)	1.00	1.50
SHD1	DOUBLE DOOR (Shaft)	1.00	2.10
FRD	DOUBLE DOOR (Fire rated)	1.50	2.10
FRD1	DOUBLE DOOR (Fire rated)	1.50	2.40
W1	WINDOW	1.50	1.35
W1a	WINDOW	1.50	1.50
W2	WINDOW	1.20	1.35
W2a	WINDOW	1.20	1.50
W3	WINDOW	0.90	1.35
W4	WINDOW	1.80	1.65
V1	VENTILATOR	1.50	0.75
V2	VENTILATOR	0.90	0.75
V3	VENTILATOR	1.20	0.75

BUILDING AREA DETAILS

Descriptions (BLOCK -2) HOSTEL BLOCK	Non FSI (Sqm)	FSI (Sqm)	Total Area (Sqm)
Area of the Ground Floor		1510.40	1510.40
Area of the 1ST Floor		1509.45	1509.45
Area of the 2ND Floor		1182.12	1182.12
Area of the 3RD Floor		1177.41	1177.41
Area of the 4TH Floor		1177.41	1177.41
Area of the 5TH Floor		1178.58	1178.58
Area of the 6TH Floor		1178.58	1178.58
Area of the 7TH Floor		1178.58	1178.58
Area of the 8TH Floor		1184.27	1184.27
Area of the 9TH Floor		1181.74	1181.74
Area of the 10TH Floor		1181.74	1181.74
Area of the 11TH Floor		1178.58	1178.58
Area of the 12TH Floor		1178.58	1178.58
Head Room	194.20		194.20
Total Area	194.20	15997.44	16191.64

FIRE PRODUCTION DETAILS

FA - FIRE ALARM
FE - FIRE EXTINGUISHER

OFFICE USE

GNANARAJ ISRAEL
Registered Architect
CA 97 / 21439
ARCHITECT

Er.S.ARUNKUMAR
B.Tech., (Civil) M.S., (Struct)
Registered Structural Engineer (LPA)
Reg No. SE.03/2023 (Gr.I)
37/17, West Masi Street,
MADURAI - 625 001
Ph: 0452-4231920 Mob: 99525 94499
STRUCTURAL ENGINEER

Er.N.BALACHANDER.DCE.,
PLAN CENTER
Registration Construction Engineer No:
CE/51/2024/DTCP/MADURAI
No.25, South Street, Near Amma Mess
Tallakulam, Madurai-2. Ph:8220044943
CONSTRUCTION ENGINEER

GOVEL TRUST
PRESIDENT
APPLICANT

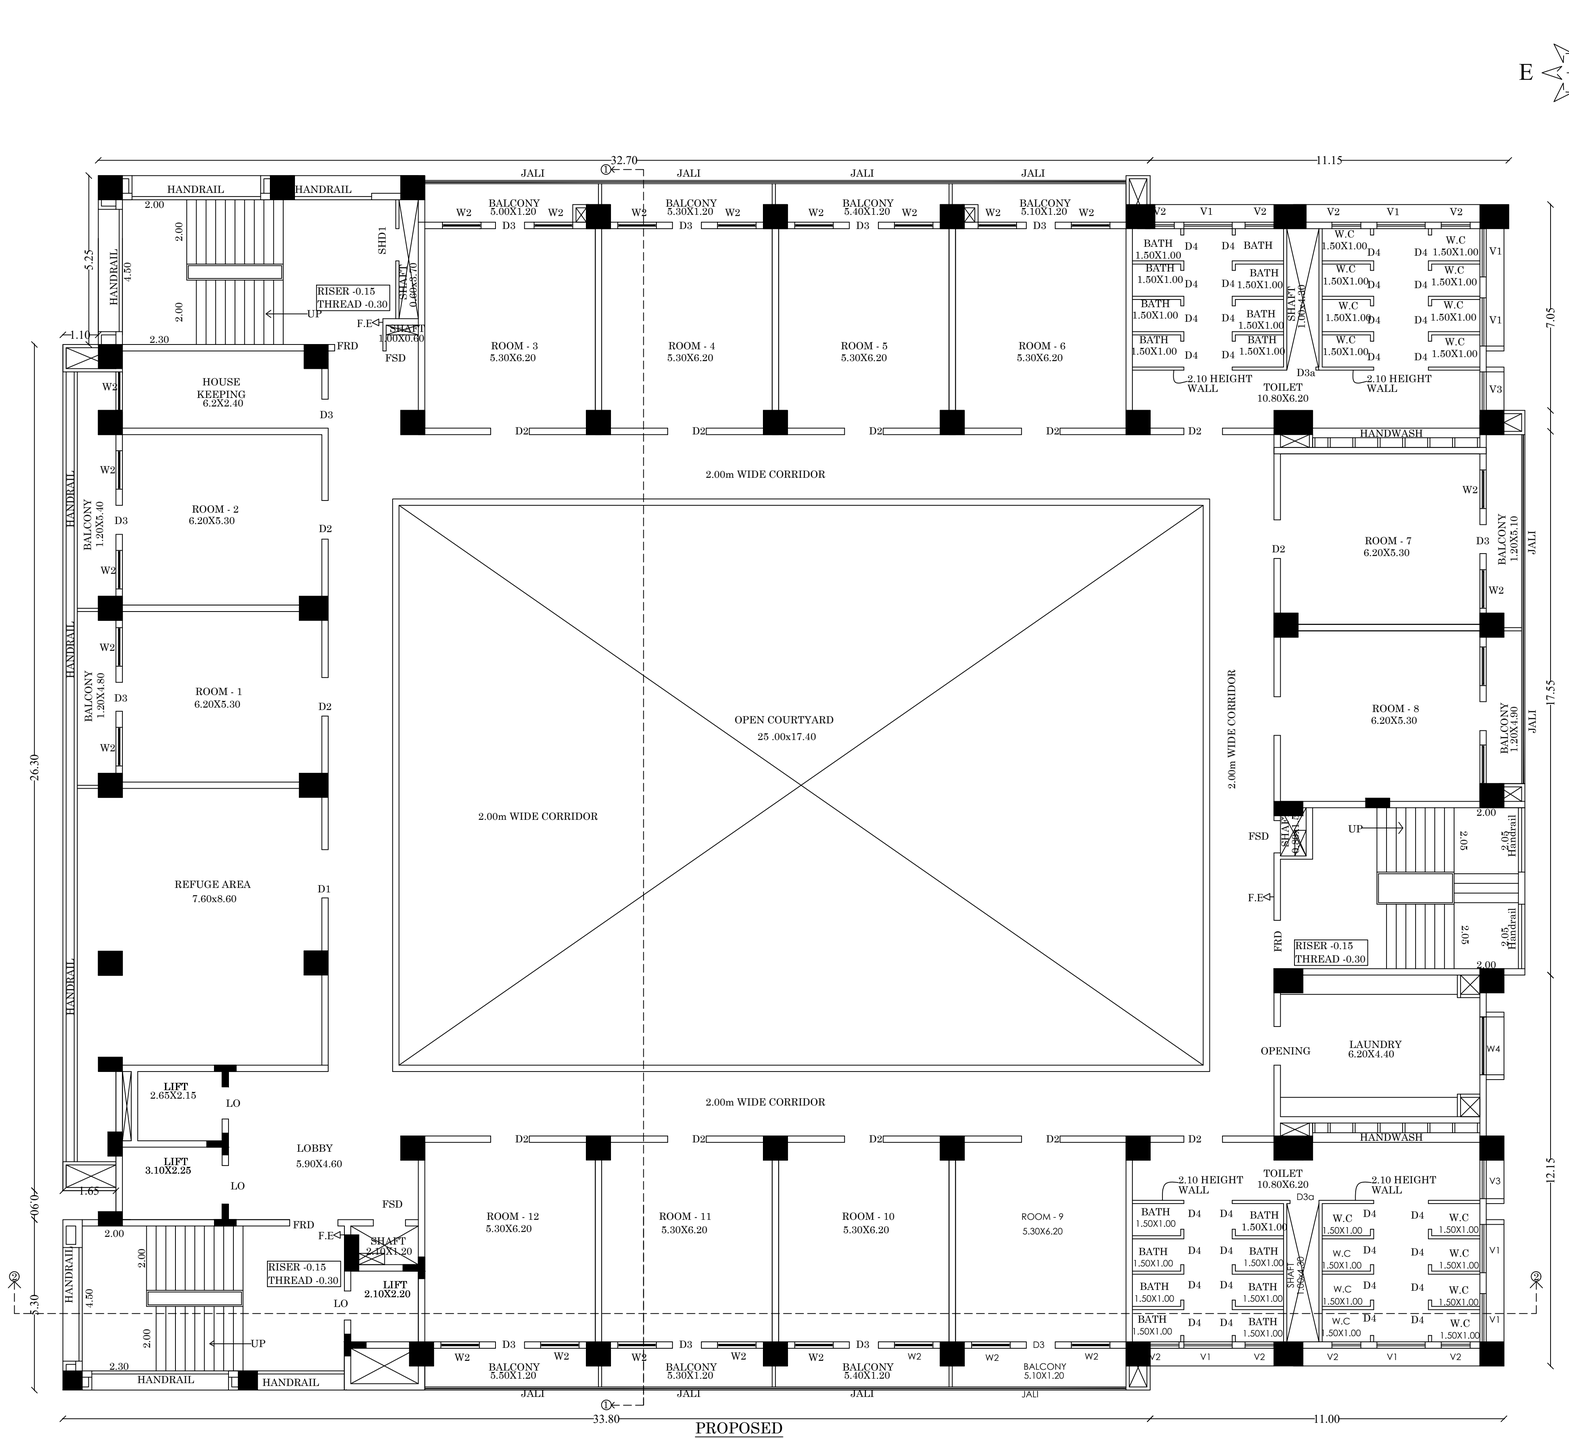

PROPOSED
8TH FLOOR PLAN
BLOCK -2

SHEET NO: 21

PLAN SHOWING THE PROPOSED CONSTRUCTION OF HOSPITAL,RESEARCH AND TRAINING CENTRE BUILDING IN S.NO:26/2B1,26/2B2,26/3, 27/1B1,271B2,27/1B3,27/1B4,27/1B5, 27/2A,27/2B,27/2C,27/2D,27/2E,27/2F, 27/2G,27/3 AT VANDIYUR (BIT -1) VILLAGE, MADURAI EAST TALUK, MADURAI DISTRICT. (MADURAI CORPORATION)

(SCALE 1:100)

JOINERY DETAILS

D1	DOUBLE DOOR	1.50	2.10
D1a	DOUBLE DOOR	1.50	2.40
D2	DOUBLE DOOR	1.20	2.10
D2a	DOUBLE DOOR	1.20	2.40
D3	SINGLE DOOR	0.90	2.10
D3a	SINGLE DOOR	0.90	2.40
D4	SINGLE DOOR	0.80	2.10
ELD	DOUBLE DOOR (Electrical)	0.80	2.40
FSD	DOUBLE DOOR (Fire Shaft)	1.00	1.50
SHD1	DOUBLE DOOR (Shaft)	1.00	2.10
FRD	DOUBLE DOOR (Fire rated)	1.50	2.10
FRD1	DOUBLE DOOR (Fire rated)	1.50	2.40
W1	WINDOW	1.50	1.35
W1a	WINDOW	1.50	1.50
W2	WINDOW	1.20	1.35
W2a	WINDOW	1.20	1.50
W3	WINDOW	0.90	1.35
W4	WINDOW	1.80	1.65
V1	VENTILATOR	1.50	0.75
V2	VENTILATOR	0.90	0.75
V3	VENTILATOR	1.20	0.75

BUILDING AREA DETAILS

Descriptions (BLOCK -2) HOSTEL BLOCK	Non FSI (Sqm)	FSI (Sqm)	Total Area (Sqm)
Area of the Ground Floor		1510.40	1510.40
Area of the 1ST Floor		1509.45	1509.45
Area of the 2ND Floor		1182.12	1182.12
Area of the 3RD Floor		1177.41	1177.41
Area of the 4TH Floor		1177.41	1177.41
Area of the 5TH Floor		1178.58	1178.58
Area of the 6TH Floor		1178.58	1178.58
Area of the 7TH Floor		1178.58	1178.58
Area of the 8TH Floor		1184.27	1184.27
Area of the 9TH Floor		1181.74	1181.74
Area of the 10TH Floor		1181.74	1181.74
Area of the 11TH Floor		1178.58	1178.58
Area of the 12TH Floor		1178.58	1178.58
Head Room	194.20		194.20
Total Area	194.20	15997.44	16191.64

FIRE PRODUCTION DETAILS

FA - FIRE ALARM
FE - FIRE EXTINGUISHER

OFFICE USE

GNANARAJ ISRAEL
Registered Architect
CA 97 / 21439

ARCHITECT

Er.S.ARUNKUMAR
B.Tech., (Civil) M.S., (Struct)
Registered Structural Engineer (PA)
Reg No. SE.03/2023 (Gr.I)
37/17, West Masi Street,
MADURAI - 625 001
Ph: 0452-4231920 Mob: 99525 94499

STRUCTURAL ENGINEER

Er.N.BALACHANDER,DCE.,
PLAN CENTER
Registration Construction Engineer No:
CE/51/2024/DTCP/MADURAI
No.25, South Street, Near Amma Mess
Tallakulam, Madurai-2, Ph:8220044943

CONSTRUCTION ENGINEER

GOVEL TRUST
PRESIDENT

APPLICANT

SHEET NO: 22

PLAN SHOWING THE PROPOSED CONSTRUCTION OF HOSPITAL,RESEARCH AND TRAINING CENTRE BUILDING IN S.NO:26/2B1,26/2B2,26/3, 27/1B1,271B2,27/1B3,27/1B4,27/1B5, 27/2A,27/2B,27/2C,27/2D,27/2E,27/2F, 27/2G,27/3 AT VANDIYUR (BIT -1) VILLAGE, MADURAI EAST TALUK, MADURAI DISTRICT. (MADURAI CORPORATION) (SCALE 1:100)

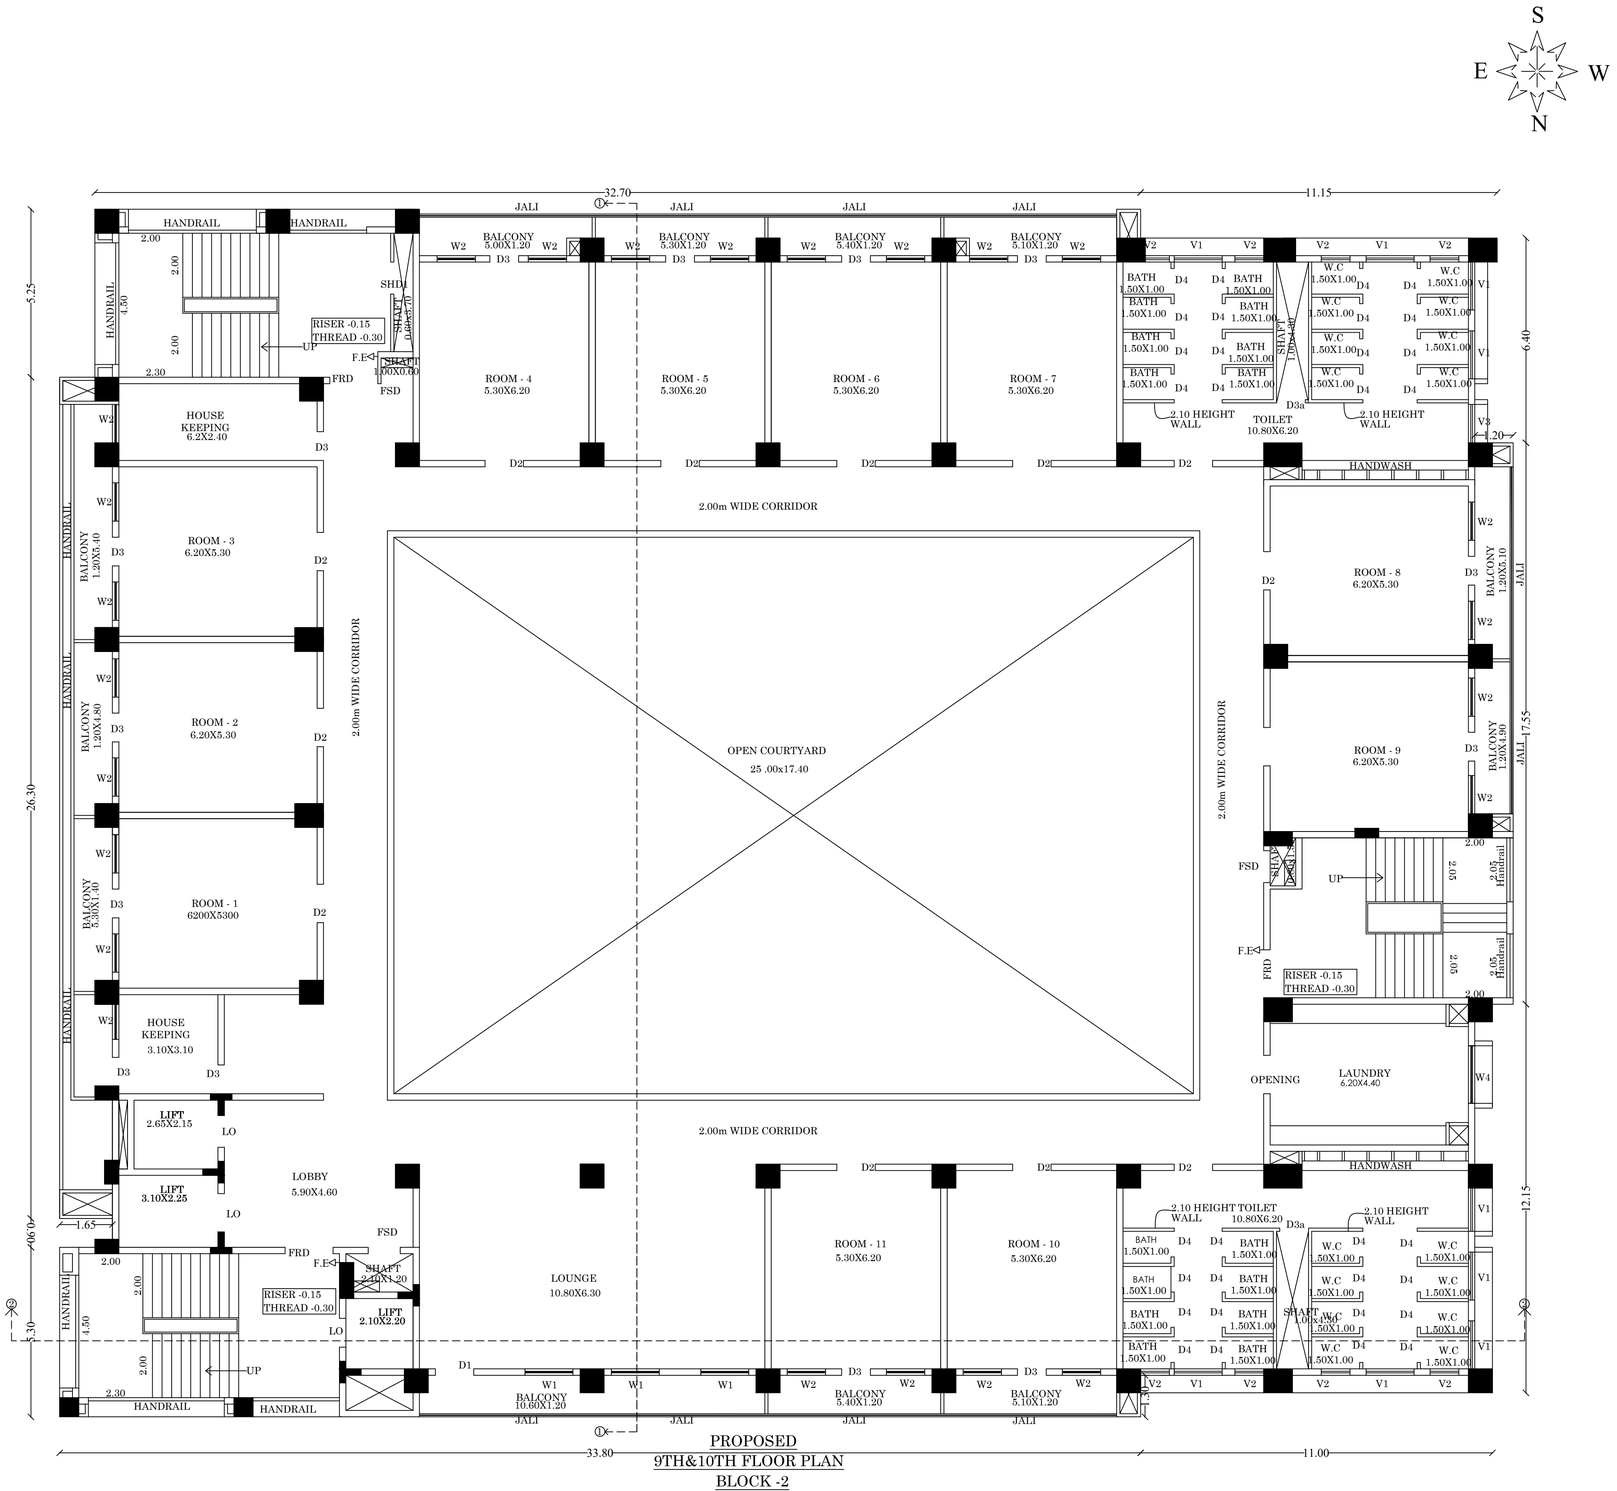

PROPOSED
9TH&10TH FLOOR PLAN
BLOCK -2

JOINERY DETAILS

D1	DOUBLE DOOR	1.50	2.10
D1a	DOUBLE DOOR	1.50	2.40
D2	DOUBLE DOOR	1.20	2.10
D2a	DOUBLE DOOR	1.20	2.40
D3	SINGLE DOOR	0.90	2.10
D3a	SINGLE DOOR	0.90	2.40
D4	SINGLE DOOR	0.80	2.10
ELD	DOUBLE DOOR (Electrical)	0.80	2.40
FSD	DOUBLE DOOR (Fire Shaft)	1.00	1.50
SHD1	DOUBLE DOOR (Shaft)	1.00	2.10
FRD	DOUBLE DOOR (Fire rated)	1.50	2.10
FRD1	DOUBLE DOOR (Fire rated)	1.50	2.40
W1	WINDOW	1.50	1.35
W1a	WINDOW	1.50	1.50
W2	WINDOW	1.20	1.35
W2a	WINDOW	1.20	1.50
W3	WINDOW	0.90	1.35
W4	WINDOW	1.80	1.65
V1	VENTILATOR	1.50	0.75
V2	VENTILATOR	0.90	0.75
V3	VENTILATOR	1.20	0.75

BUILDING AREA DETAILS

Descriptions (BLOCK -2) HOSTEL BLOCK	Non FSI (Sqm)	FSI (Sqm)	Total Area (Sqm)
Area of the Ground Floor		1510.40	1510.40
Area of the 1ST Floor		1509.45	1509.45
Area of the 2ND Floor		1182.12	1182.12
Area of the 3RD Floor		1177.41	1177.41
Area of the 4TH Floor		1177.41	1177.41
Area of the 5TH Floor		1178.58	1178.58
Area of the 6TH Floor		1178.58	1178.58
Area of the 7TH Floor		1178.58	1178.58
Area of the 8TH Floor		1184.27	1184.27
Area of the 9TH Floor		1181.74	1181.74
Area of the 10TH Floor		1181.74	1181.74
Area of the 11TH Floor		1178.58	1178.58
Area of the 12TH Floor		1178.58	1178.58
Head Room	194.20		194.20
Total Area	194.20	15997.44	16191.64

FIRE PRODUCTION DETAILS

FA - FIRE ALARM
FE - FIRE EXTINGUISHER

OFFICE USE

GNANARAJ ISRAEL
Registered Architect
CA 97 / 21439
ARCHITECT

Er.S.ARUNKUMAR
B.Tech., (Civil) M.S., (Struct)
Registered Structural Engineer (LPA)
Reg No. SE.03/2023 (Gr.I)
37/17, West Masi Street,
MADURAI - 625 001
Ph: 0452-4231920 Mob: 99525 94499
STRUCTURAL ENGINEER

Er.N.BALACHANDER,DCE.,
PLAN CENTER
Registration Construction Engineer No:
SE/I/2024/STCP/MADURAI
No.28, South Street, Near Amma Mess
Tallakulam, Madurai-2. Ph.8220044943
CONSTRUCTION ENGINEER

GOVEL TRUST
PRESIDENT
APPLICANT

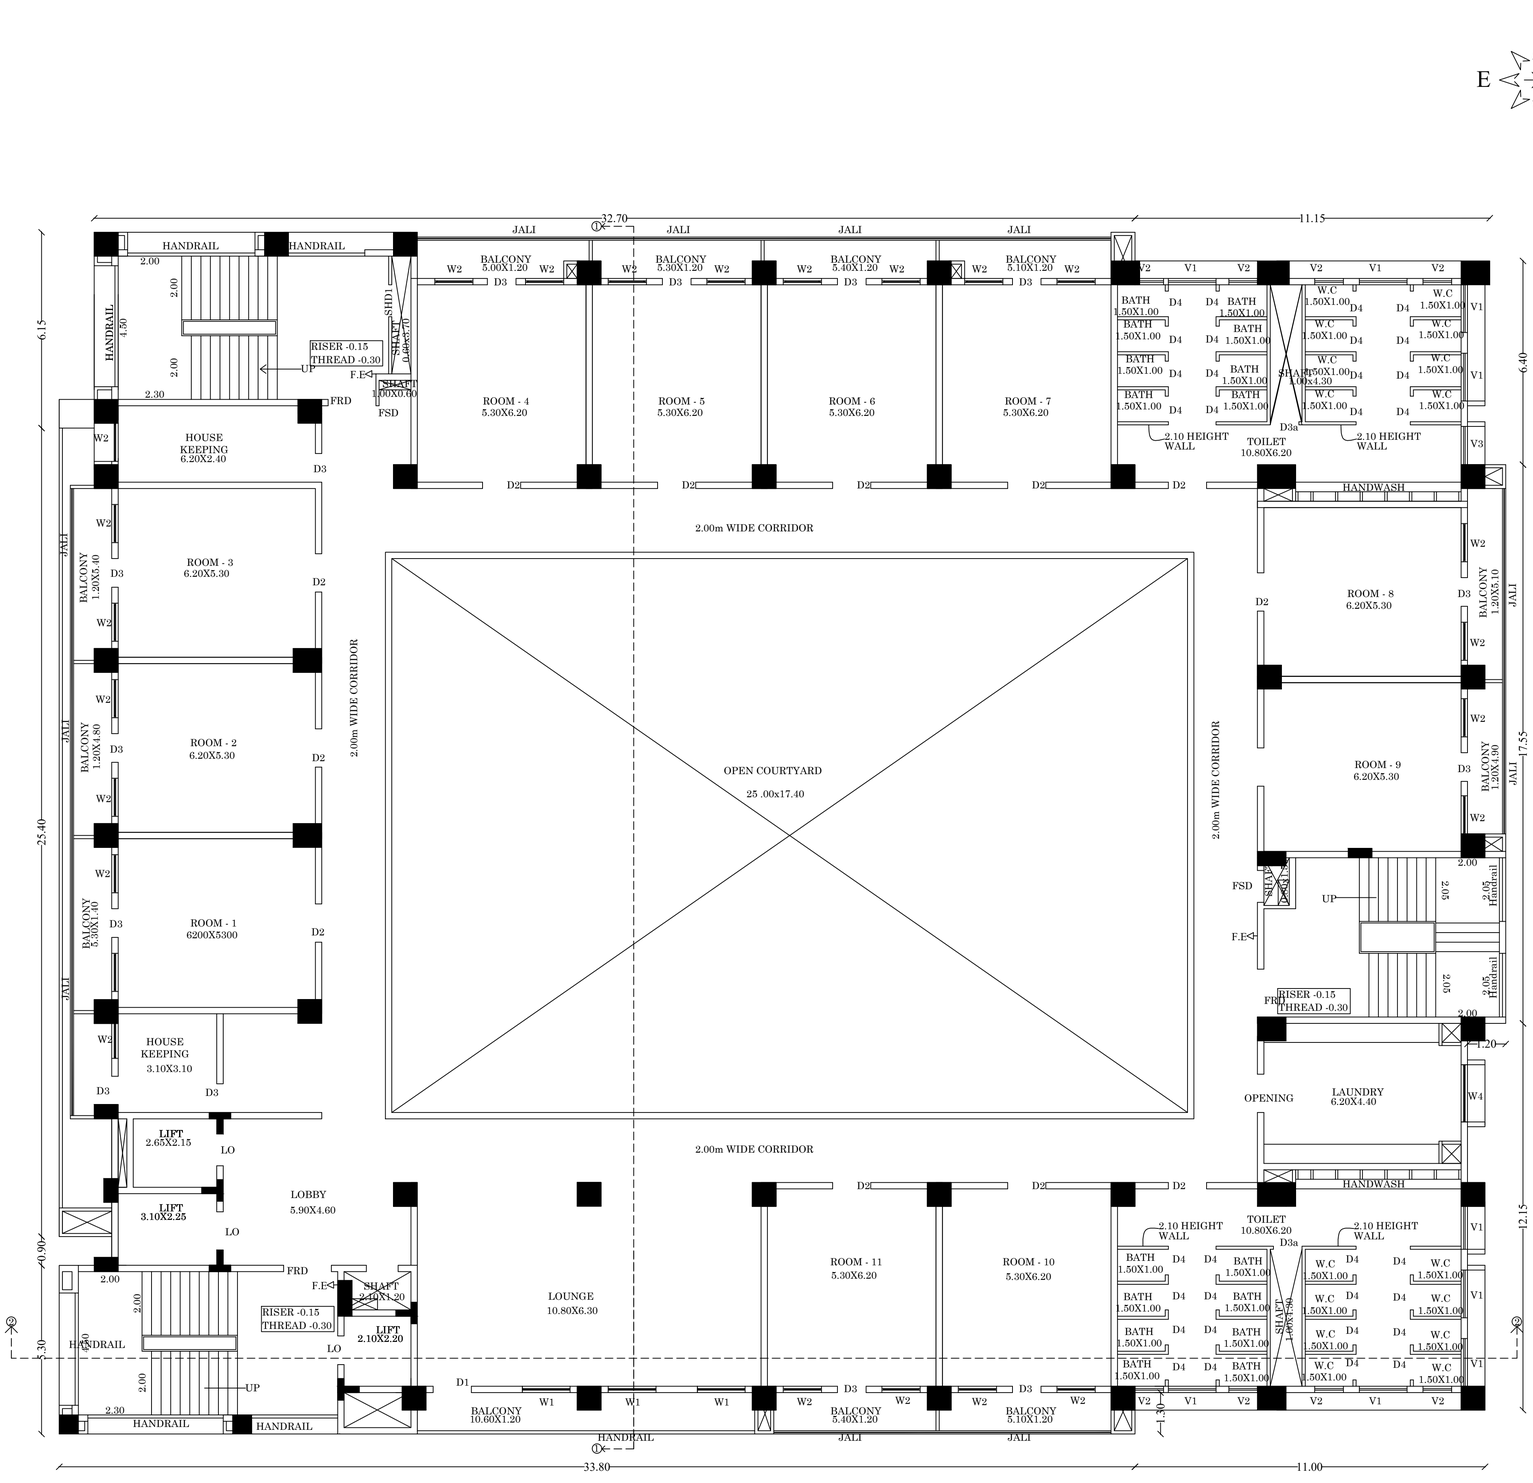

PROPOSED
11TH & 12TH FLOOR PLAN
BLOCK -2

SHEET NO: 23

PLAN SHOWING THE PROPOSED CONSTRUCTION OF HOSPITAL,RESEARCH AND TRAINING CENTRE BUILDING IN S.NO:26/2B1,26/2B2,26/3, 27/1B1,271B2,27/1B3,27/1B4,27/1B5, 27/2A,27/2B,27/2C,27/2D,27/2E,27/2F, 27/2G,27/3 AT VANDIYUR (BIT -1) VILLAGE, MADURAI EAST TALUK, MADURAI DISTRICT.

(MADURAI CORPORATION) (SCALE 1:100)

JOINERY DETAILS

D1	DOUBLE DOOR	1.50	2.10
D1a	DOUBLE DOOR	1.50	2.40
D2	DOUBLE DOOR	1.20	2.10
D2a	DOUBLE DOOR	1.20	2.40
D3	SINGLE DOOR	0.90	2.10
D3a	SINGLE DOOR	0.90	2.40
D4	SINGLE DOOR	0.80	2.10
ELD	DOUBLE DOOR (Electrical)	0.80	2.40
FSD	DOUBLE DOOR (Fire Shaft)	1.00	1.50
SHD1	DOUBLE DOOR (Shaft)	1.00	2.10
FRD	DOUBLE DOOR (Fire rated)	1.50	2.10
FRD1	DOUBLE DOOR (Fire rated)	1.50	2.40
W1	WINDOW	1.50	1.35
W1a	WINDOW	1.50	1.50
W2	WINDOW	1.20	1.35
W2a	WINDOW	1.20	1.50
W3	WINDOW	0.90	1.35
W4	WINDOW	1.80	1.65
V1	VENTILATOR	1.50	0.75
V2	VENTILATOR	0.90	0.75
V3	VENTILATOR	1.20	0.75

BUILDING AREA DETAILS

Descriptions (BLOCK -2) HOSTEL BLOCK	Non FSI (Sqm)	FSI (Sqm)	Total Area (Sqm)
Area of the Ground Floor		1510.40	1510.40
Area of the 1ST Floor		1509.45	1509.45
Area of the 2ND Floor		1182.12	1182.12
Area of the 3RD Floor		1177.41	1177.41
Area of the 4TH Floor		1177.41	1177.41
Area of the 5TH Floor		1178.58	1178.58
Area of the 6TH Floor		1178.58	1178.58
Area of the 7TH Floor		1178.58	1178.58
Area of the 8TH Floor		1184.27	1184.27
Area of the 9TH Floor		1181.74	1181.74
Area of the 10TH Floor		1181.74	1181.74
Area of the 11TH Floor		1178.58	1178.58
Area of the 12TH Floor		1178.58	1178.58
Head Room	194.20		194.20
Total Area	194.20	15997.44	16191.64

FIRE PRODUCTION DETAILS

FA - FIRE ALARM
FE - FIRE EXTINGUISHER

OFFICE USE

GNANARAJ ISRAEL
Registered Architect
CA 97 / 21439

ARCHITECT

Er.S.ARUNKUMAR
B.Tech., (Civil) M.S., (Struct)
Registered Structural Engineer (..PA)
Reg No. SE.03/2023 (Gr.I)
37/17, West Masi Street,
MADURAI - 625 001
Ph: 0452-4231920 Mob: 99525 94499

STRUCTURAL ENGINEER

Er.N.BALACHANDER,DCE.,
PLAN CENTER
Registration Construction Engineer No:
CE/S1/2024/DTCP/MAD/0041
No.25, South Street, Near Amma Mess
Tallakulam, Madurai-2. Ph:8220044943

CONSTRUCTION ENGINEER

GOVEL TRUST
PRESIDENT

APPLICANT

SHEET NO: 24

PLAN SHOWING THE PROPOSED CONSTRUCTION OF HOSPITAL,RESEARCH AND TRAINING CENTRE BUILDING IN S.NO:26/2B1,26/2B2,26/3, 27/1B1,271B2,27/1B3,27/1B4,27/1B5, 27/2A,27/2B,27/2C,27/2D,27/2E,27/2F, 27/2G,27/3 AT VANDIYUR (BIT -1) VILLAGE, MADURAI EAST TALUK, MADURAI DISTRICT. (MADURAI CORPORATION) (SCALE 1:100)

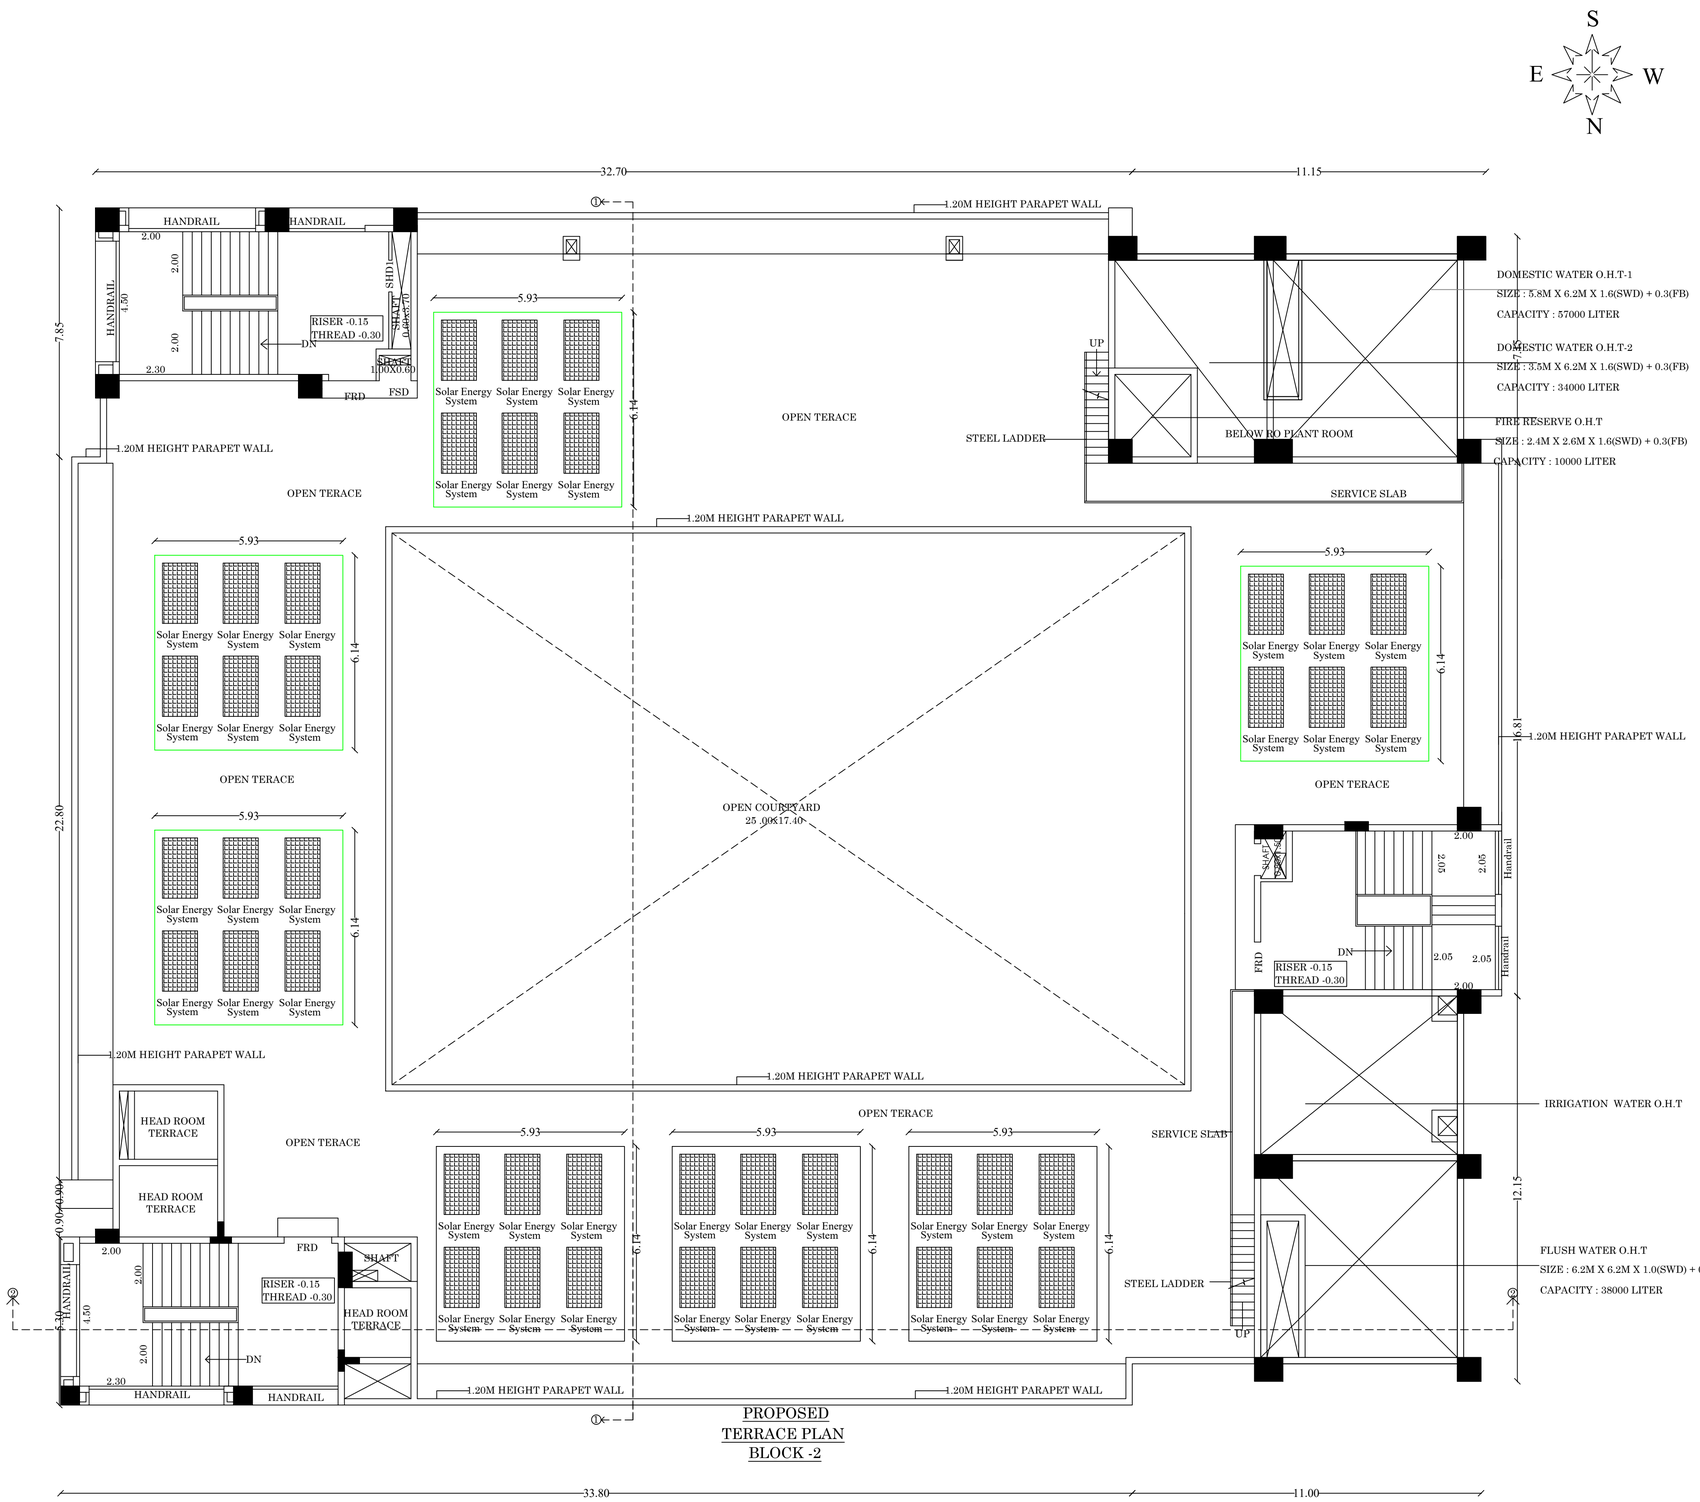

PROPOSED
TERRACE PLAN
BLOCK -2

JOINERY DETAILS

D1	DOUBLE DOOR	1.50	2.10
D1a	DOUBLE DOOR	1.50	2.40
D2	DOUBLE DOOR	1.20	2.10
D2a	DOUBLE DOOR	1.20	2.40
D3	SINGLE DOOR	0.90	2.10
D3a	SINGLE DOOR	0.90	2.40
D4	SINGLE DOOR	0.80	2.10
ELD	DOUBLE DOOR (Electrical)	0.80	2.40
FSD	DOUBLE DOOR (Fire Shaft)	1.00	1.50
SHD1	DOUBLE DOOR (Shaft)	1.00	2.10
FRD	DOUBLE DOOR (Fire rated)	1.50	2.10
FRD1	DOUBLE DOOR (Fire rated)	1.50	2.40
W1	WINDOW	1.50	1.35
W1a	WINDOW	1.50	1.50
W2	WINDOW	1.20	1.35
W2a	WINDOW	1.20	1.50
W3	WINDOW	0.90	1.35
W4	WINDOW	1.80	1.65
V1	VENTILATOR	1.50	0.75
V2	VENTILATOR	0.90	0.75
V3	VENTILATOR	1.20	0.75

BUILDING AREA DETAILS

Descriptions (BLOCK -2) HOSTEL BLOCK	Non FSI (Sqm)	FSI (Sqm)	Total Area (Sqm)
Area of the Ground Floor		1510.40	1510.40
Area of the 1ST Floor		1509.45	1509.45
Area of the 2ND Floor		1182.12	1182.12
Area of the 3RD Floor		1177.41	1177.41
Area of the 4TH Floor		1177.41	1177.41
Area of the 5TH Floor		1178.58	1178.58
Area of the 6TH Floor		1178.58	1178.58
Area of the 7TH Floor		1178.58	1178.58
Area of the 8TH Floor		1184.27	1184.27
Area of the 9TH Floor		1181.74	1181.74
Area of the 10TH Floor		1181.74	1181.74
Area of the 11TH Floor		1178.58	1178.58
Area of the 12TH Floor		1178.58	1178.58
Head Room	194.20		194.20
Total Area	194.20	15997.44	16191.64

FIRE PRODUCTION DETAILS

FA - FIRE ALARM
FE - FIRE EXTINGUISHER

OFFICE USE

GNANARAJ ISRAEL
Registered Architect
CA 97 / 21439

ARCHITECT

Er.S.ARUNKUMAR
B.Tech., (Civil) M.S., (Struct)
Registered Structural Engineer (LPA)
Reg No. SE.03/2023 (Gr.I)
37/17, West Masi Street,
MADURAI - 625 001
Ph: 0452-4231920 Mob: 99525 94499

STRUCTURAL ENGINEER

Er.N.BALACHANDER,DCE.,
PLAN CENTER
Registration Construction Engineer No:
CE/S1/2024/DTCP/MADURAI
No.25, South Street, Near Amma Mess
Tallakulam, Madurai-2. Ph:8220044943

CONSTRUCTION ENGINEER

GOVEL TRUST
PRESIDENT

APPLICANT

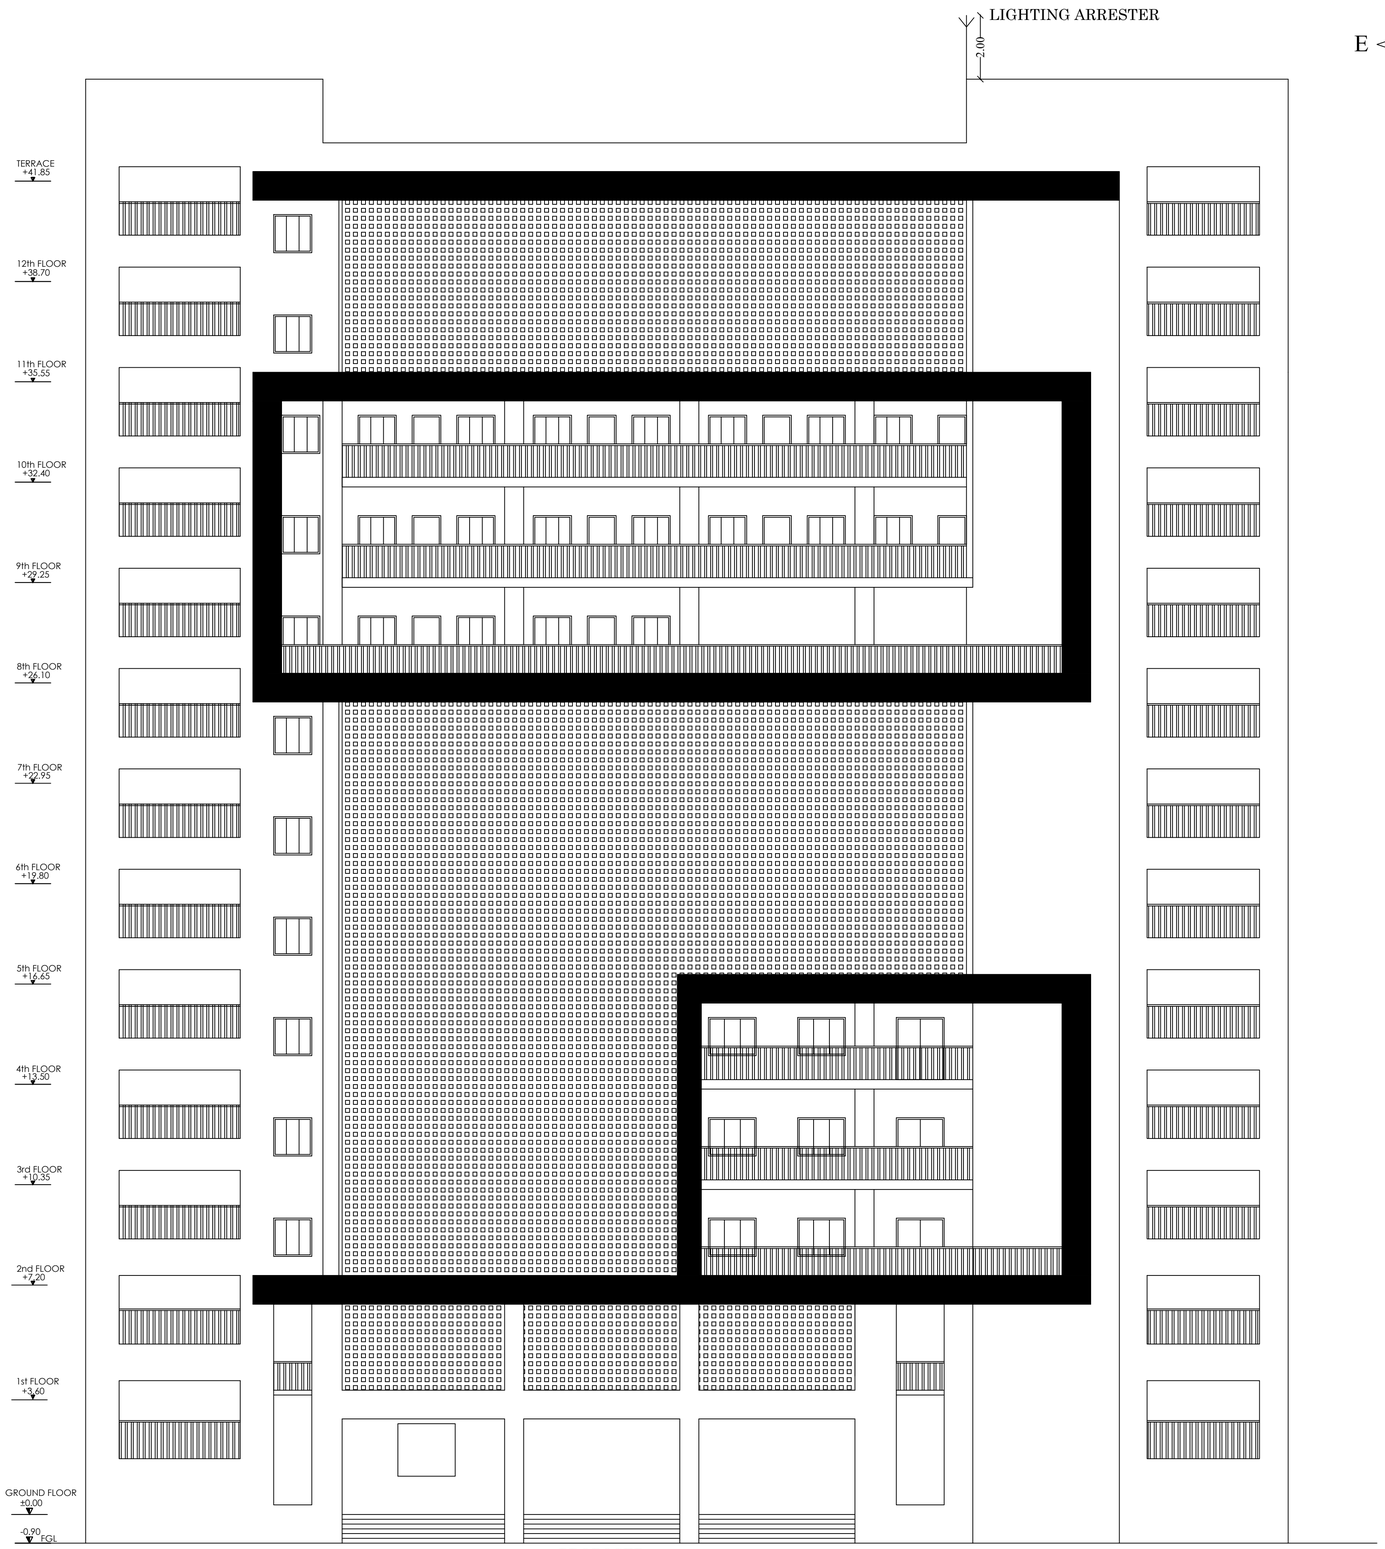

PROPOSED
ELEVATION - A
BLOCK -2

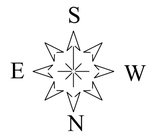

SHEET NO: 25

PLAN SHOWING THE PROPOSED CONSTRUCTION OF HOSPITAL,RESEARCH AND TRAINING CENTRE BUILDING IN S.NO:26/2B1,26/2B2,26/3, 27/1B1,271B2,27/1B3,27/1B4,27/1B5, 27/2A,27/2B,27/2C,27/2D,27/2E,27/2F, 27/2G,27/3 AT VANDIYUR (BIT -1) VILLAGE, MADURAI EAST TALUK, MADURAI DISTRICT. (MADURAI CORPORATION) (SCALE 1:100)

JOINERY DETAILS

D1	DOUBLE DOOR	1.50	2.10
D1a	DOUBLE DOOR	1.50	2.40
D2	DOUBLE DOOR	1.20	2.10
D2a	DOUBLE DOOR	1.20	2.40
D3	SINGLE DOOR	0.90	2.10
D3a	SINGLE DOOR	0.90	2.40
D4	SINGLE DOOR	0.80	2.10
ELD	DOUBLE DOOR (Electrical)	0.80	2.40
FSD	DOUBLE DOOR (Fire Shaft)	1.00	1.50
SHD1	DOUBLE DOOR (Shaft)	1.00	2.10
FRD	DOUBLE DOOR (Fire rated)	1.50	2.10
FRD1	DOUBLE DOOR (Fire rated)	1.50	2.40
W1	WINDOW	1.50	1.35
W1a	WINDOW	1.50	1.50
W2	WINDOW	1.20	1.35
W2a	WINDOW	1.20	1.50
W3	WINDOW	0.90	1.35
W4	WINDOW	1.80	1.65
V1	VENTILATOR	1.50	0.75
V2	VENTILATOR	0.90	0.75
V3	VENTILATOR	1.20	0.75

BUILDING AREA DETAILS

Descriptions (BLOCK -2) HOSTEL BLOCK	Non FSI (Sqm)	FSI (Sqm)	Total Area (Sqm)
Area of the Ground Floor		1510.40	1510.40
Area of the 1ST Floor		1509.45	1509.45
Area of the 2ND Floor		1182.12	1182.12
Area of the 3RD Floor		1177.41	1177.41
Area of the 4TH Floor		1177.41	1177.41
Area of the 5TH Floor		1178.58	1178.58
Area of the 6TH Floor		1178.58	1178.58
Area of the 7TH Floor		1178.58	1178.58
Area of the 8TH Floor		1184.27	1184.27
Area of the 9TH Floor		1181.74	1181.74
Area of the 10TH Floor		1181.74	1181.74
Area of the 11TH Floor		1178.58	1178.58
Area of the 12TH Floor		1178.58	1178.58
Head Room	194.20		194.20
Total Area	194.20	15997.44	16191.64

FIRE PRODUCTION DETAILS

FA - FIRE ALARM
FE - FIRE EXTINGUISHER

OFFICE USE

GNANARAJ ISRAEL
Registered Architect
CA 97 / 21439

ARCHITECT

Er.S.ARUNKUMAR
B.Tech., (Civil) M.S., (Struct)
Registered Structural Engineer (LPA)
Reg No. SE.03/2023 (Gr.I)
37/17, West Masi Street,
MADURAI - 625 001
Ph: 0452-4231920 Mob: 99525 94499

STRUCTURAL ENGINEER

Er.N.BALACHANDER,DCE.,
PLAN CENTER
Registration Construction Engineer No:
CE/51/2024/DTCP/MADURAI
No.25, South Street, Near Amma Mess
Tallakulam, Madurai-2, Ph:8220046943

CONSTRUCTION ENGINEER

GOVEL TRUST
PRESIDENT

APPLICANT

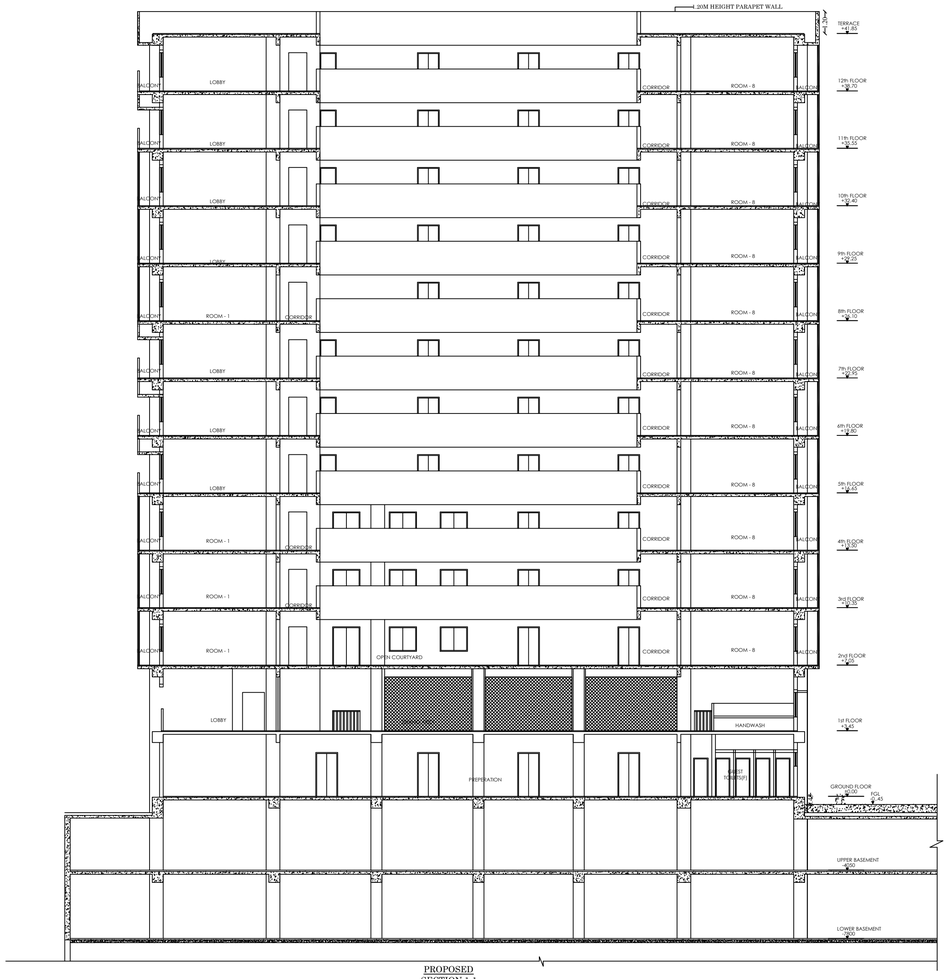

PROPOSED
SECTION 1-1
BLOCK -2

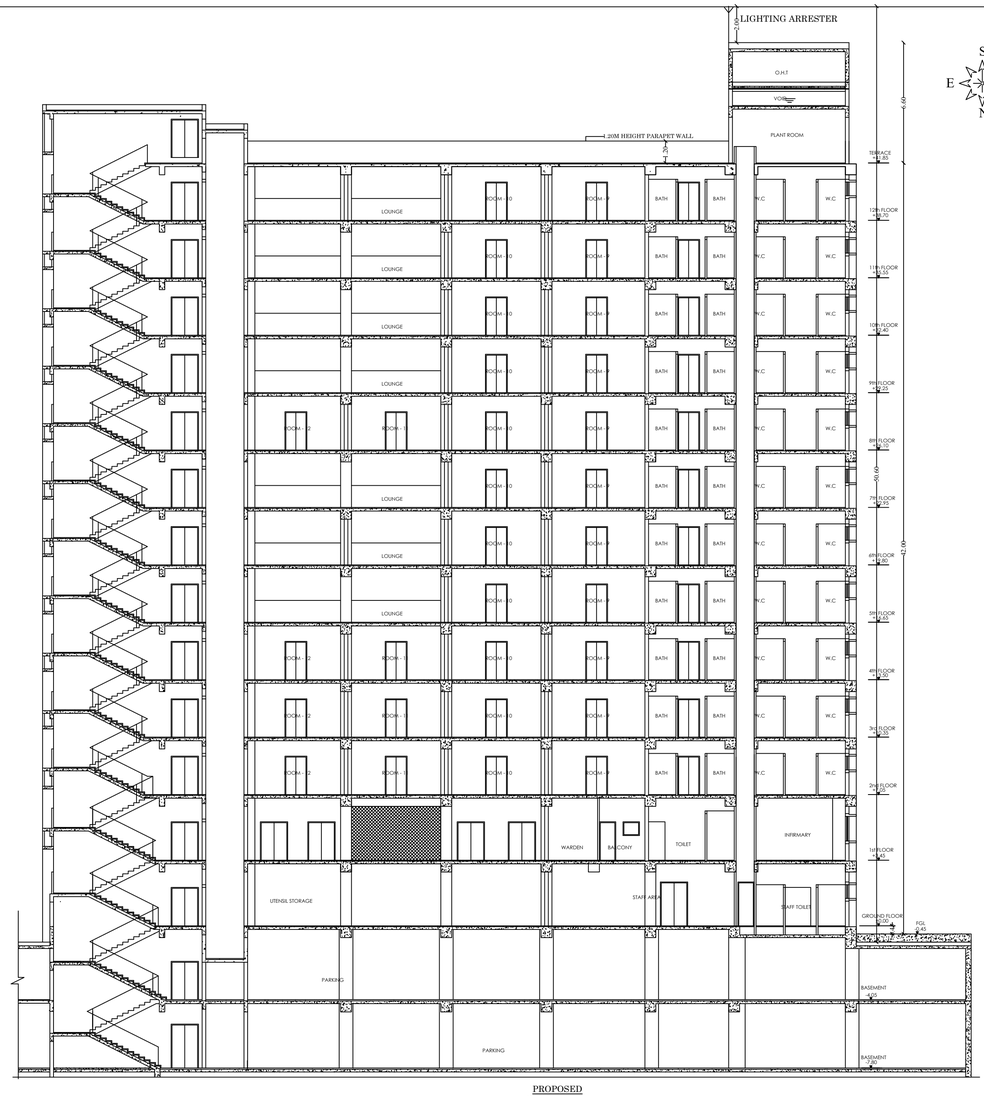

PROPOSED
SECTION 2-2
BLOCK -2

SHEET NO: 26

PLAN SHOWING THE PROPOSED CONSTRUCTION OF HOSPITAL,RESEARCH AND TRAINING CENTRE BUILDING IN S.NO:26/2B1,26/2B2,26/3, 27/1B1,271B2,27/1B3,27/1B4,27/1B5, 27/2A,27/2B,27/2C,27/2D,27/2E,27/2F, 27/2G,27/3
AT VANDIYUR (BIT -1) VILLAGE, MADURAI EAST TALUK, MADURAI DISTRICT.
(MADURAI CORPORATION) (SCALE 1:100)

JOINERY DETAILS

D1	DOUBLE DOOR	1.50	2.10
D1a	DOUBLE DOOR	1.50	2.40
D2	DOUBLE DOOR	1.20	2.10
D2a	DOUBLE DOOR	1.20	2.40
D3	SINGLE DOOR	0.90	2.10
D3a	SINGLE DOOR	0.90	2.40
D4	SINGLE DOOR	0.80	2.10
ELD	DOUBLE DOOR (Electrical)	0.80	2.40
FSD	DOUBLE DOOR (Fire Shaft)	1.00	1.50
SHD1	DOUBLE DOOR (Shaft)	1.00	2.10
FRD	DOUBLE DOOR (Fire rated)	1.50	2.10
FRD1	DOUBLE DOOR (Fire rated)	1.50	2.40
W1	WINDOW	1.50	1.35
W1a	WINDOW	1.50	1.50
W2	WINDOW	1.20	1.35
W2a	WINDOW	1.20	1.50
W3	WINDOW	0.90	1.35
W4	WINDOW	1.80	1.65
V1	VENTILATOR	1.50	0.75
V2	VENTILATOR	0.90	0.75
V3	VENTILATOR	1.20	0.75

BUILDING AREA DETAILS

Descriptions (BLOCK -2) HOSTEL BLOCK	Non FSI (Sqm)	FSI (Sqm)	Total Area (Sqm)
Area of the Ground Floor		1510.40	1510.40
Area of the 1ST Floor		1509.45	1509.45
Area of the 2ND Floor		1182.12	1182.12
Area of the 3RD Floor		1177.41	1177.41
Area of the 4TH Floor		1177.41	1177.41
Area of the 5TH Floor		1178.58	1178.58
Area of the 6TH Floor		1178.58	1178.58
Area of the 7TH Floor		1178.58	1178.58
Area of the 8TH Floor		1184.27	1184.27
Area of the 9TH Floor		1181.74	1181.74
Area of the 10TH Floor		1181.74	1181.74
Area of the 11TH Floor		1178.58	1178.58
Area of the 12TH Floor		1178.58	1178.58
Head Room	194.20		194.20
Total Area	194.20	15997.44	16191.64

FIRE PRODUCTION DETAILS

FA - FIRE ALARM
FE - FIRE EXTINGUISHER

OFFICE USE

GNANARAJ ISRAEL
Registered Architect
CA 97 /21439
ARCHITECT

Er.S.ARUNKUMAR
B.Tech., (Civil) M.S., (Struct)
Registered Structural Engineer (LPA)
Reg.No. SE.612/2023 (Gr.I)
37/17, West Masi Street,
MADURAI - 625 001
Ph: 0452-4231920 Mob: 99525 84493
STRUCTURAL ENGINEER

Er.N.BALACHANDER,DOE.,
PLAN CENTER
Registered Government Engineer No.
Lic.No. 1/1/2/2/2



PROPOSED GROUND FLOOR PLAN

BLOCK -3

SHEET NO: 27

PLAN SHOWING THE PROPOSED CONSTRUCTION OF HOSPITAL, RESEARCH AND TRAINING CENTRE BUILDING IN S.NO:26/2B1,26/2B2,26/3, 27/1B1,271B2,27/1B3,27/1B4,27/1B5, 27/2A,27/2B,27/2C,27/2D,27/2E,27/2F, 27/2G,27/3 AT VANDIYUR (BIT -1) VILLAGE, MADURAI EAST TALUK, MADURAI DISTRICT. (MADURAI CORPORATION) (SCALE 1:100)

JOINERY DETAILS

D1	DOUBLE DOOR	1.50	2.10
D2	DOUBLE DOOR	1.20	2.10
D3	SINGLE DOOR	1.00	2.10
D4	SINGLE DOOR	0.90	2.10
D5	SINGLE DOOR	0.80	2.10
D6	SINGLE DOOR	0.60	1.20
FW1	FRENCH WINDOW	2.40	2.10
SLD	SLIDING DOOR	2.40	2.10
ELD	DOUBLE DOOR (Electrical)	1.50	2.10
FSD	DOUBLE DOOR (Fire Shaft)	0.82	1.50
SHD1	DOUBLE DOOR (Shaft)	1.00	2.10
FRD	DOUBLE DOOR (Fire rated)	1.50	2.10
W1	WINDOW	1.80	1.35
W2	WINDOW	1.50	1.35
W3	WINDOW	1.20	1.35
KW1	KITCHEN WINDOW	1.50	1.05
KW2	KITCHEN WINDOW	0.60	1.05
V1	VENTILATOR	0.75	0.75
V2	VENTILATOR	0.60	0.75

BUILDING AREA DETAILS

Descriptions (BLOCK -3) HOUSING BLOCK	Non FSI (Sqm)	FSI (Sqm)	Total Area (Sqm)
Area of the Ground Floor		1347.57	1347.57
Area of the 1ST Floor		1315.90	1315.90
Area of the 2ND Floor		1315.78	1315.78
Area of the 3RD Floor		1312.88	1312.88
Area of the 4TH Floor		1315.78	1315.78
Area of the 5TH Floor		1312.88	1312.88
Area of the 6TH Floor		1315.78	1315.78
Area of the 7TH Floor		1307.02	1307.02
Area of the 8TH Floor		1236.58	1236.58
Area of the 9TH Floor		1236.30	1236.30
Area of the 10TH Floor		1236.58	1236.58
Head Room	99.33		99.33
Total Area	99.33	14253.05	14352.38

FIRE PRODUCTION DETAILS

FA - FIRE ALARM
FE - FIRE EXTINGUISHER

OFFICE USE

GNANARAJ ISRAEL
Registered Architect
CA 97 / 21439

ARCHITECT

Er.S.ARUNKUMAR
B.Tech., (Civil) M.S., (Struct)
Registered Structural Engineer (LPA)
Reg No. SE.03/2023 (Gr.I)
37/17, West Masi Street,
MADURAI - 625 001
Ph: 0452-4231920 Mob: 99525 94493

STRUCTURAL ENGINEER

Er.N.BALACHANDER.DCE.,
PLAN CENTER
Registration Construction Engineer No: CE/512024/CON/MADURAI
No.25, South Street, Velai Amma Mess Tallakulam, Madurai-2. Ph:8220044943

CONSTRUCTION ENGINEER

GOVEL TRUST
PRESIDENT

APPLICANT

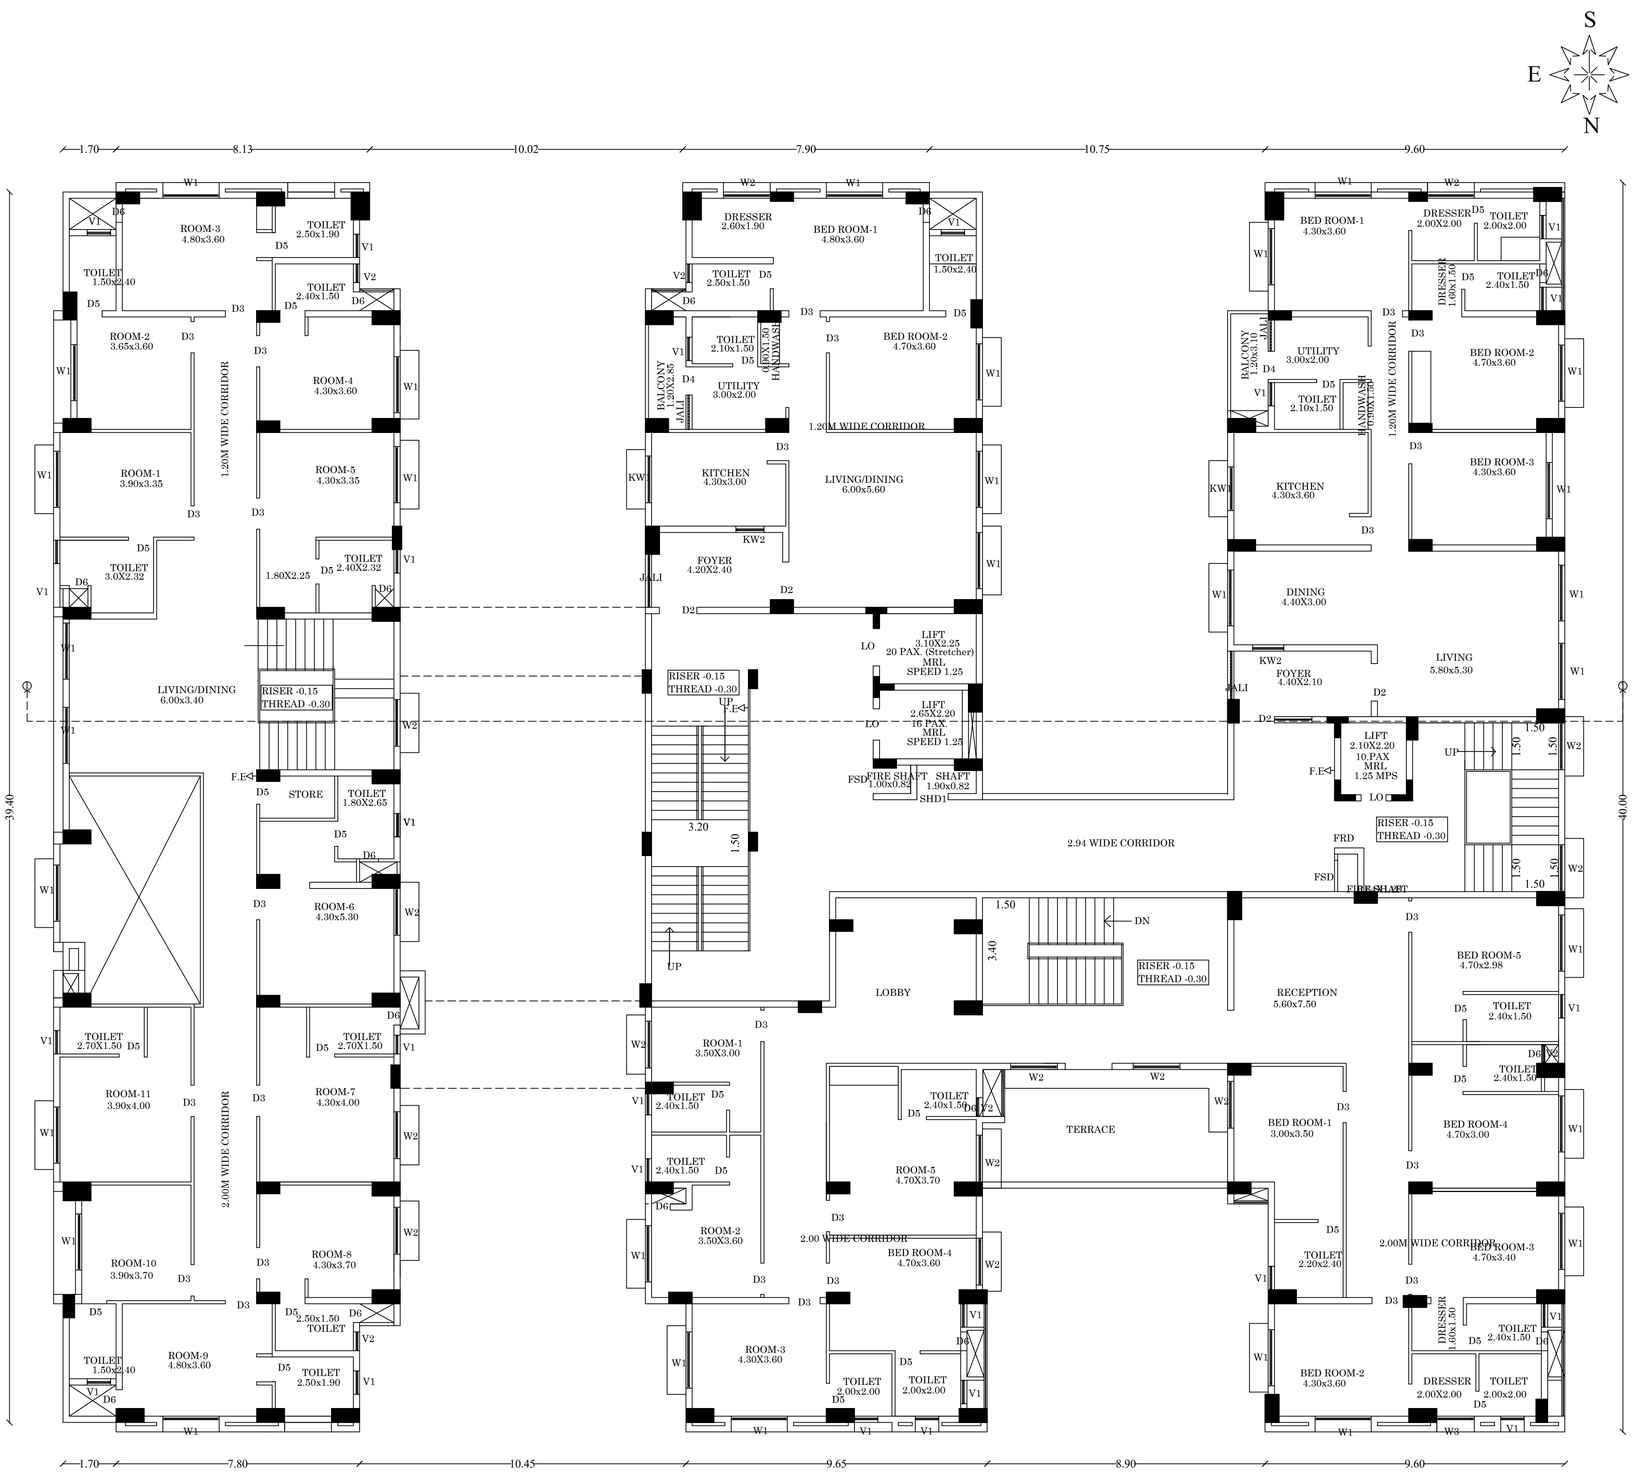

PROPOSED FIRST FLOOR PLAN

BLOCK -3

SHEET NO: 28

PLAN SHOWING THE PROPOSED CONSTRUCTION OF HOSPITAL, RESEARCH AND TRAINING CENTRE BUILDING IN S.NO:26/2B1,26/2B2,26/3, 27/1B1,271B2,27/1B3,27/1B4,27/1B5, 27/2A,27/2B,27/2C,27/2D,27/2E,27/2F, 27/2G,27/3 AT VANDIYUR (BIT -1) VILLAGE, MADURAI EAST TALUK, MADURAI DISTRICT. (MADURAI CORPORATION) (SCALE 1:100)

JOINERY DETAILS

D1	DOUBLE DOOR	1.50	2.10
D2	DOUBLE DOOR	1.20	2.10
D3	SINGLE DOOR	1.00	2.10
D4	SINGLE DOOR	0.90	2.10
D5	SINGLE DOOR	0.80	2.10
D6	SINGLE DOOR	0.60	1.20
FW1	FRENCH WINDOW	2.40	2.10
SLD	SLIDING DOOR	2.40	2.10
ELD	DOUBLE DOOR (Electrical)	1.50	2.10
FSD	DOUBLE DOOR (Fire Shaft)	0.82	1.50
SHD1	DOUBLE DOOR (Shaft)	1.00	2.10
FRD	DOUBLE DOOR (Fire rated)	1.50	2.10
W1	WINDOW	1.80	1.35
W2	WINDOW	1.50	1.35
W3	WINDOW	1.20	1.35
KW1	KITCHEN WINDOW	1.50	1.05
KW2	KITCHEN WINDOW	0.60	1.05
V1	VENTILATOR	0.75	0.75
V2	VENTILATOR	0.60	0.75

BUILDING AREA DETAILS

Descriptions (BLOCK -3) HOUSING BLOCK	Non FSI (Sqm)	FSI (Sqm)	Total Area (Sqm)
Area of the Ground Floor		1347.57	1347.57
Area of the 1ST Floor		1315.90	1315.90
Area of the 2ND Floor		1315.78	1315.78
Area of the 3RD Floor		1312.88	1312.88
Area of the 4TH Floor		1315.78	1315.78
Area of the 5TH Floor		1312.88	1312.88
Area of the 6TH Floor		1315.78	1315.78
Area of the 7TH Floor		1307.02	1307.02
Area of the 8TH Floor		1236.58	1236.58
Area of the 9TH Floor		1236.30	1236.30
Area of the 10TH Floor		1236.58	1236.58
Head Room	99.33		99.33
Total Area	99.33	14253.05	14352.38

FIRE PRODUCTION DETAILS

FA - FIRE ALARM
FE - FIRE EXTINGUISHER

OFFICE USE

GNANARAJ ISRAEL
Registered Architect
CA 97 / 21439

ARCHITECT

Er.S.ARUNKUMAR
B.Tech., (Civil) M.S., (Struct)
Registered Structural Engineer (LPA)
Reg No. SE.03/2023 (Gr.I)
37/17, West Masi Street,
MADURAI - 625 001
Ph: 0452-4231920 Mob: 99525 94499

STRUCTURAL ENGINEER

Er.N.BALACHANDER,DCE.,
PLAN CENTER
Registration Construction Engineer No:
CE/512024/OTCP/MADURAI
No.25, South Street, Near Amma Mess
Tallakulam, Madurai-2. Ph:8220044843

CONSTRUCTION ENGINEER

GOVEL TRUST
PRESIDENT

APPLICANT

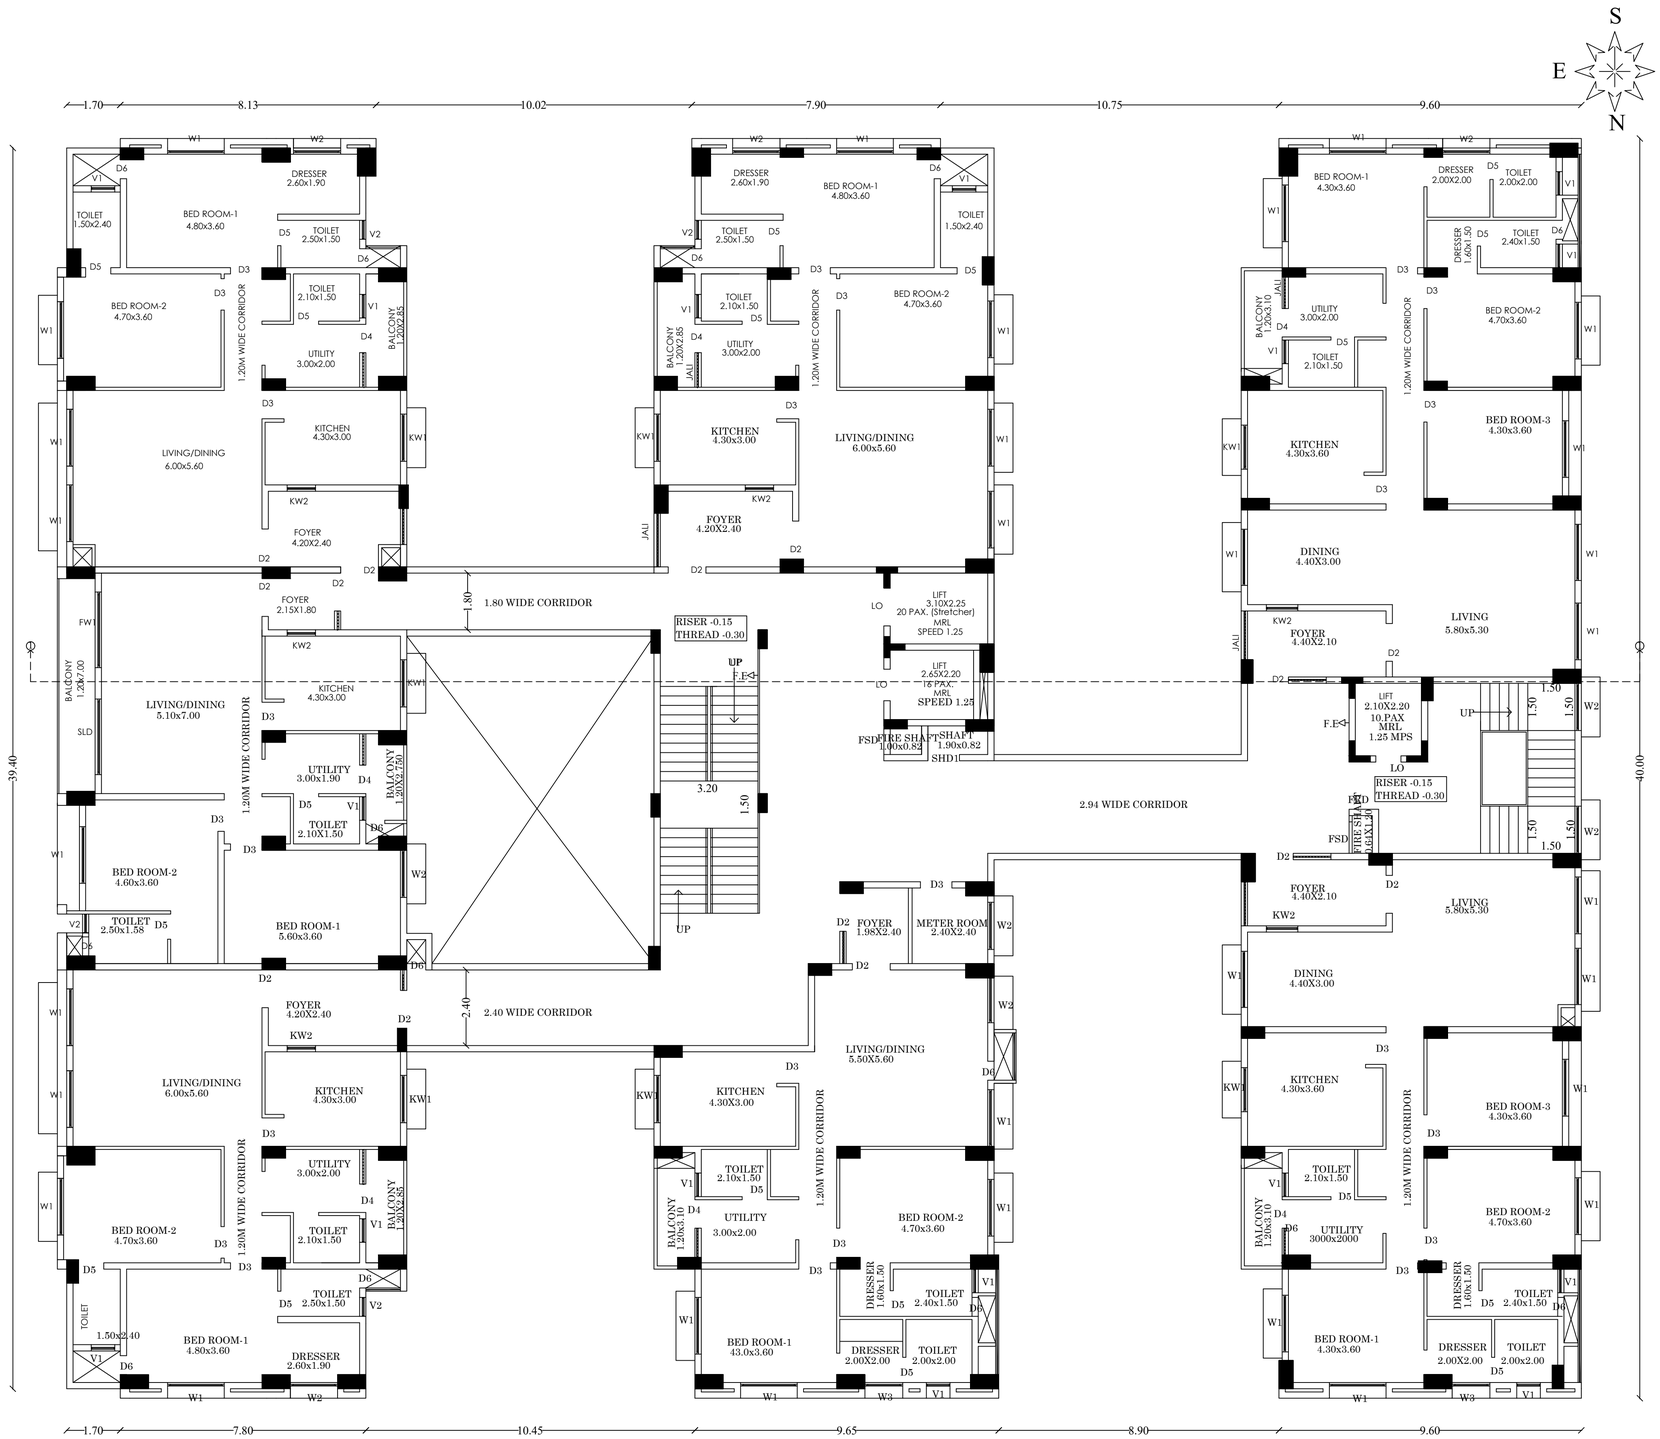

PROPOSED
TYPICAL FLOOR PLAN (+02, +04 & +06)
BLOCK -3

SHEET NO: 29

PLAN SHOWING THE PROPOSED CONSTRUCTION OF HOSPITAL, RESEARCH AND TRAINING CENTRE BUILDING IN S.NO:26/2B1,26/2B2,26/3, 27/1B1,271B2,27/1B3,27/1B4,27/1B5, 27/2A,27/2B,27/2C,27/2D,27/2E,27/2F, 27/2G,27/3 AT VANDIYUR (BIT -1) VILLAGE, MADURAI EAST TALUK, MADURAI DISTRICT. (MADURAI CORPORATION) (SCALE 1:100)

JOINERY DETAILS

D1	DOUBLE DOOR	1.50	2.10
D2	DOUBLE DOOR	1.20	2.10
D3	SINGLE DOOR	1.00	2.10
D4	SINGLE DOOR	0.90	2.10
D5	SINGLE DOOR	0.80	2.10
D6	SINGLE DOOR	0.60	1.20
FW1	FRENCH WINDOW	2.40	2.10
SLD	SLIDING DOOR	2.40	2.10
ELD	DOUBLE DOOR (Electrical)	1.50	2.10
FSD	DOUBLE DOOR (Fire Shaft)	0.82	1.50
SHD1	DOUBLE DOOR (Shaft)	1.00	2.10
FRD	DOUBLE DOOR (Fire rated)	1.50	2.10
W1	WINDOW	1.80	1.35
W2	WINDOW	1.50	1.35
W3	WINDOW	1.20	1.35
KW1	KITCHEN WINDOW	1.50	1.05
KW2	KITCHEN WINDOW	0.60	1.05
V1	VENTILATOR	0.75	0.75
V2	VENTILATOR	0.60	0.75

BUILDING AREA DETAILS

Descriptions (BLOCK -3) HOUSING BLOCK	Non FSI (Sqm)	FSI (Sqm)	Total Area (Sqm)
Area of the Ground Floor		1347.57	1347.57
Area of the 1ST Floor		1315.90	1315.90
Area of the 2ND Floor		1315.78	1315.78
Area of the 3RD Floor		1312.88	1312.88
Area of the 4TH Floor		1315.78	1315.78
Area of the 5TH Floor		1312.88	1312.88
Area of the 6TH Floor		1315.78	1315.78
Area of the 7TH Floor		1307.02	1307.02
Area of the 8TH Floor		1236.58	1236.58
Area of the 9TH Floor		1236.30	1236.30
Area of the 10TH Floor		1236.58	1236.58
Head Room	99.33		99.33
Total Area	99.33	14253.05	14352.38

FIRE PRODUCTION DETAILS

FA - FIRE ALARM
FE - FIRE EXTINGUISHER

OFFICE USE

GNANARAJ ISRAEL
Registered Architect
CA 97 / 21439

ARCHITECT

Er.S.ARUNKUMAR
B.Tech., (Civil) M.S., (Struct)
Registered Structural Engineer (_PA)
Reg No. SE.03/2023 (Gr.I)
37/17, West Masi Street,
MADURAI - 625 001
Ph: 0452-4231920 Mob: 99525 94499

STRUCTURAL ENGINEER

Er.N.BALACHANDER,DCE.,
PLAN CENTER
Registration Construction Engineer No:
CE/51/2024/DTCP/MADURAI
No.28, South Street, Near Amma Mess
Tallakulam, Madurai-2. Ph:8220044943

CONSTRUCTION ENGINEER

GOVEL TRUST
PRESIDENT

APPLICANT

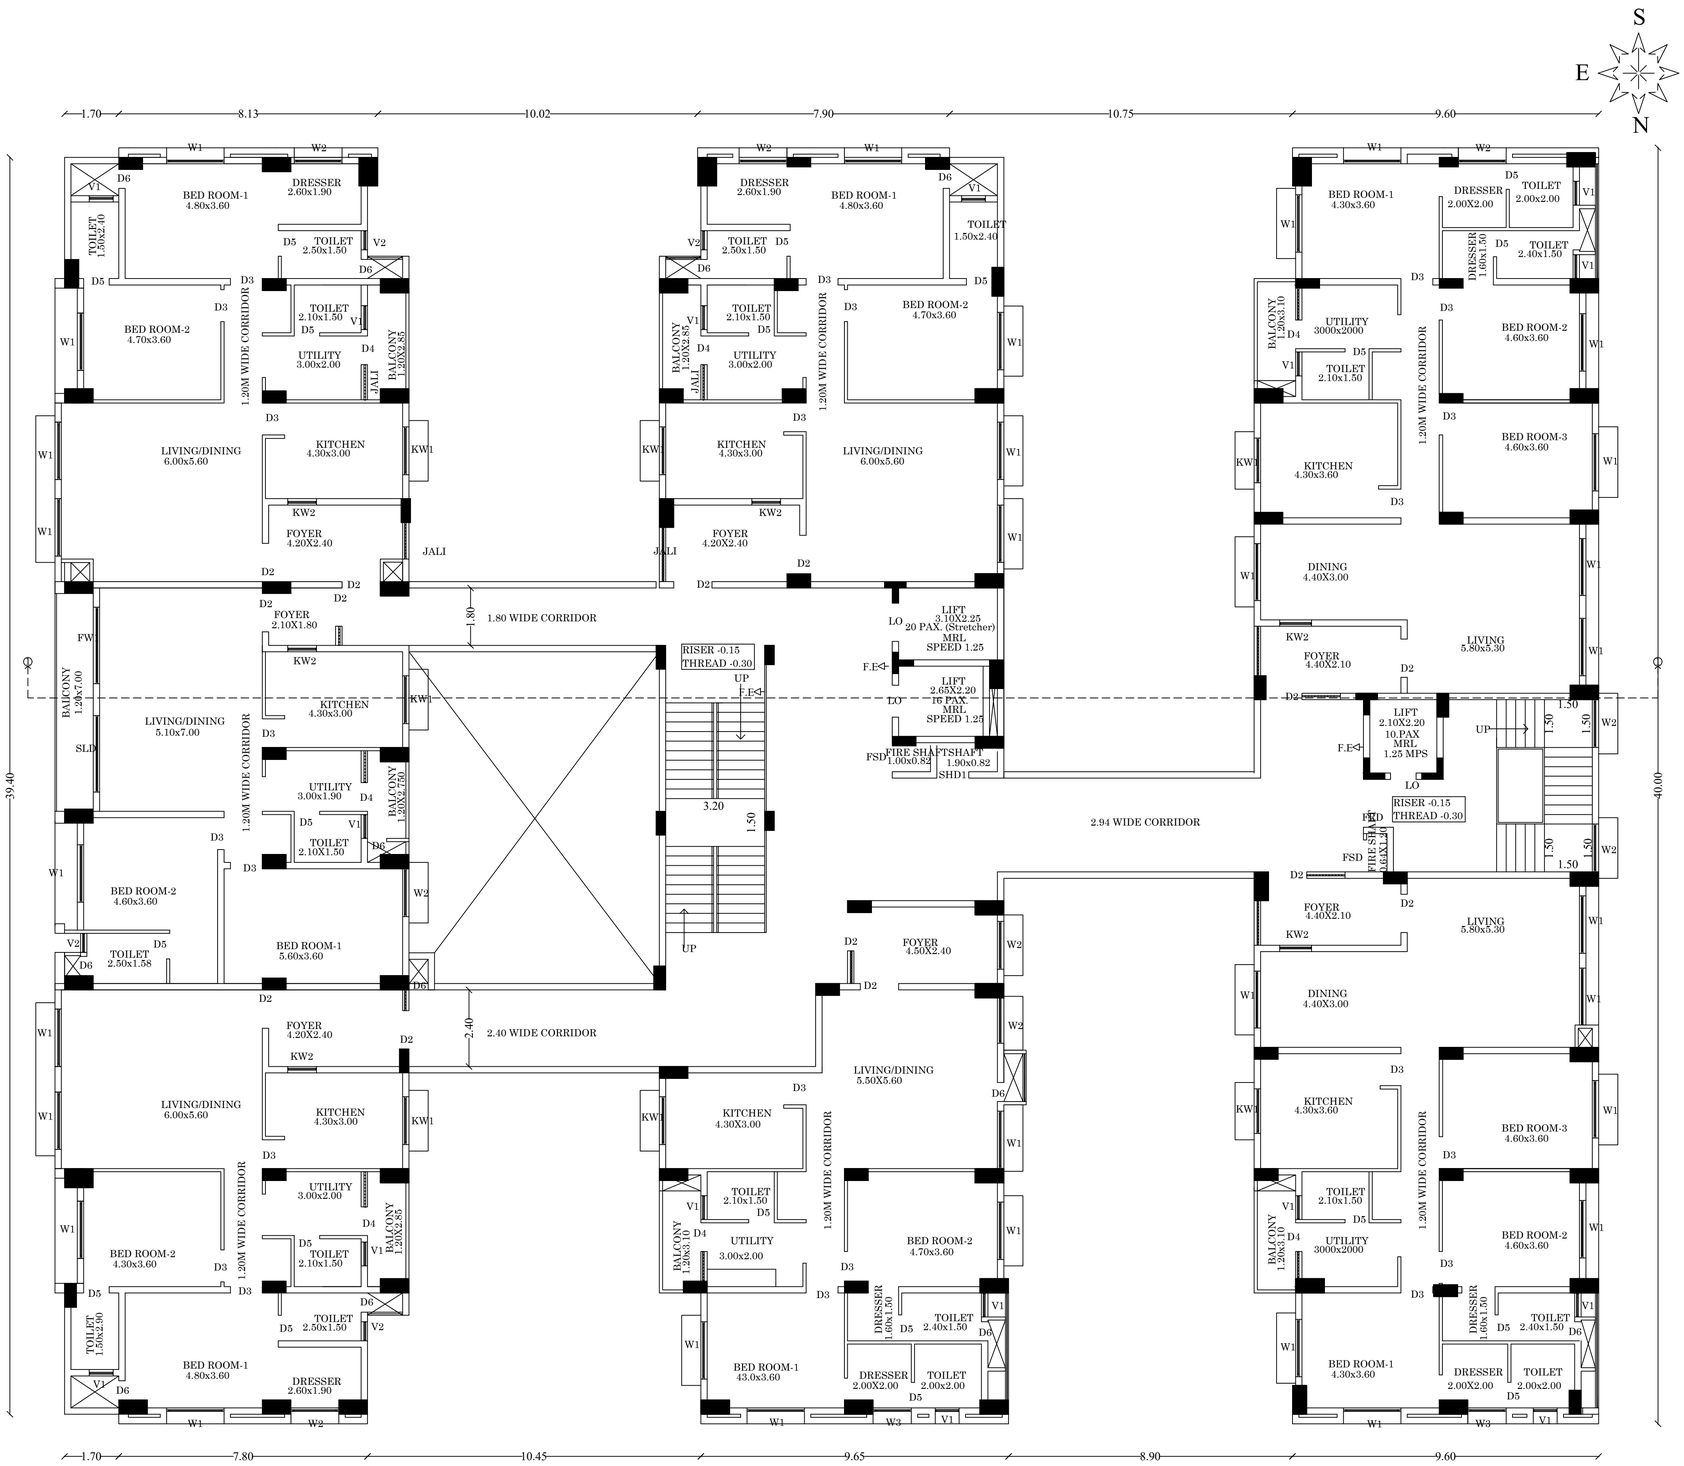

PROPOSED
TYPICAL FLOOR PLAN (+03, & +05)
BLOCK -3

SHEET NO:30

PLAN SHOWING THE PROPOSED CONSTRUCTION OF HOSPITAL, RESEARCH AND TRAINING CENTRE BUILDING

IN S.NO:26/2B1,26/2B2,26/3, 27/1B1,271B2,27/1B3,27/1B4,27/1B5, 27/2A,27/2B,27/2C,27/2D,27/2E,27/2F, 27/2G,27/3

AT VANDIYUR (BIT -1) VILLAGE, MADURAI EAST TALUK, MADURAI DISTRICT.

(MADURAI CORPORATION) (SCALE 1:100)

JOINERY DETAILS

D1	DOUBLE DOOR	1.50	2.10
D2	DOUBLE DOOR	1.20	2.10
D3	SINGLE DOOR	1.00	2.10
D4	SINGLE DOOR	0.90	2.10
D5	SINGLE DOOR	0.80	2.10
D6	SINGLE DOOR	0.60	1.20
FW1	FRENCH WINDOW	2.40	2.10
SLD	SLIDING DOOR	2.40	2.10
ELD	DOUBLE DOOR (Electrical)	1.50	2.10
FSD	DOUBLE DOOR (Fire Shaft)	0.82	1.50
SHD1	DOUBLE DOOR (Shaft)	1.00	2.10
FRD	DOUBLE DOOR (Fire rated)	1.50	2.10
W1	WINDOW	1.80	1.35
W2	WINDOW	1.50	1.35
W3	WINDOW	1.20	1.35
KW1	KITCHEN WINDOW	1.50	1.05
KW2	KITCHEN WINDOW	0.60	1.05
V1	VENTILATOR	0.75	0.75
V2	VENTILATOR	0.60	0.75

BUILDING AREA DETAILS

Descriptions (BLOCK -3) HOUSING BLOCK	Non FSI (Sqm)	FSI (Sqm)	Total Area (Sqm)
Area of the Ground Floor		1347.57	1347.57
Area of the 1ST Floor		1315.90	1315.90
Area of the 2ND Floor		1315.78	1315.78
Area of the 3RD Floor		1312.88	1312.88
Area of the 4TH Floor		1315.78	1315.78
Area of the 5TH Floor		1312.88	1312.88
Area of the 6TH Floor		1315.78	1315.78
Area of the 7TH Floor		1307.02	1307.02
Area of the 8TH Floor		1236.58	1236.58
Area of the 9TH Floor		1236.30	1236.30
Area of the 10TH Floor		1236.58	1236.58
Head Room	99.33		99.33
Total Area	99.33	14253.05	14352.38

FIRE PRODUCTION DETAILS

FA - FIRE ALARM
FE - FIRE EXTINGUISHER

OFFICE USE

GNANARAJ ISRAEL
Registered Architect
CA 97 / 21439
ARCHITECT

Er.S.ARUNKUMAR
B.Tech., (Civil) M.S., (Struct)
Registered Structural Engineer (_PA)
Reg No. SE.03/2023 (Gr.I)
37/17, West Masi Street,
MADURAI - 625 001
Ph: 0452-4231920 Mob: 99525 94499
STRUCTURAL ENGINEER

Er.N.BALACHANDER,DCE.,
PLAN CENTER
Registration Construction Engineer No:
CE/510524/OTCR/MADURAI
No.25, South Street, Near Anna Mess
Tallakulam, Madurai-2. Ph:8220044943
CONSTRUCTION ENGINEER

GOVEL TRUST
PRESIDENT
APPLICANT

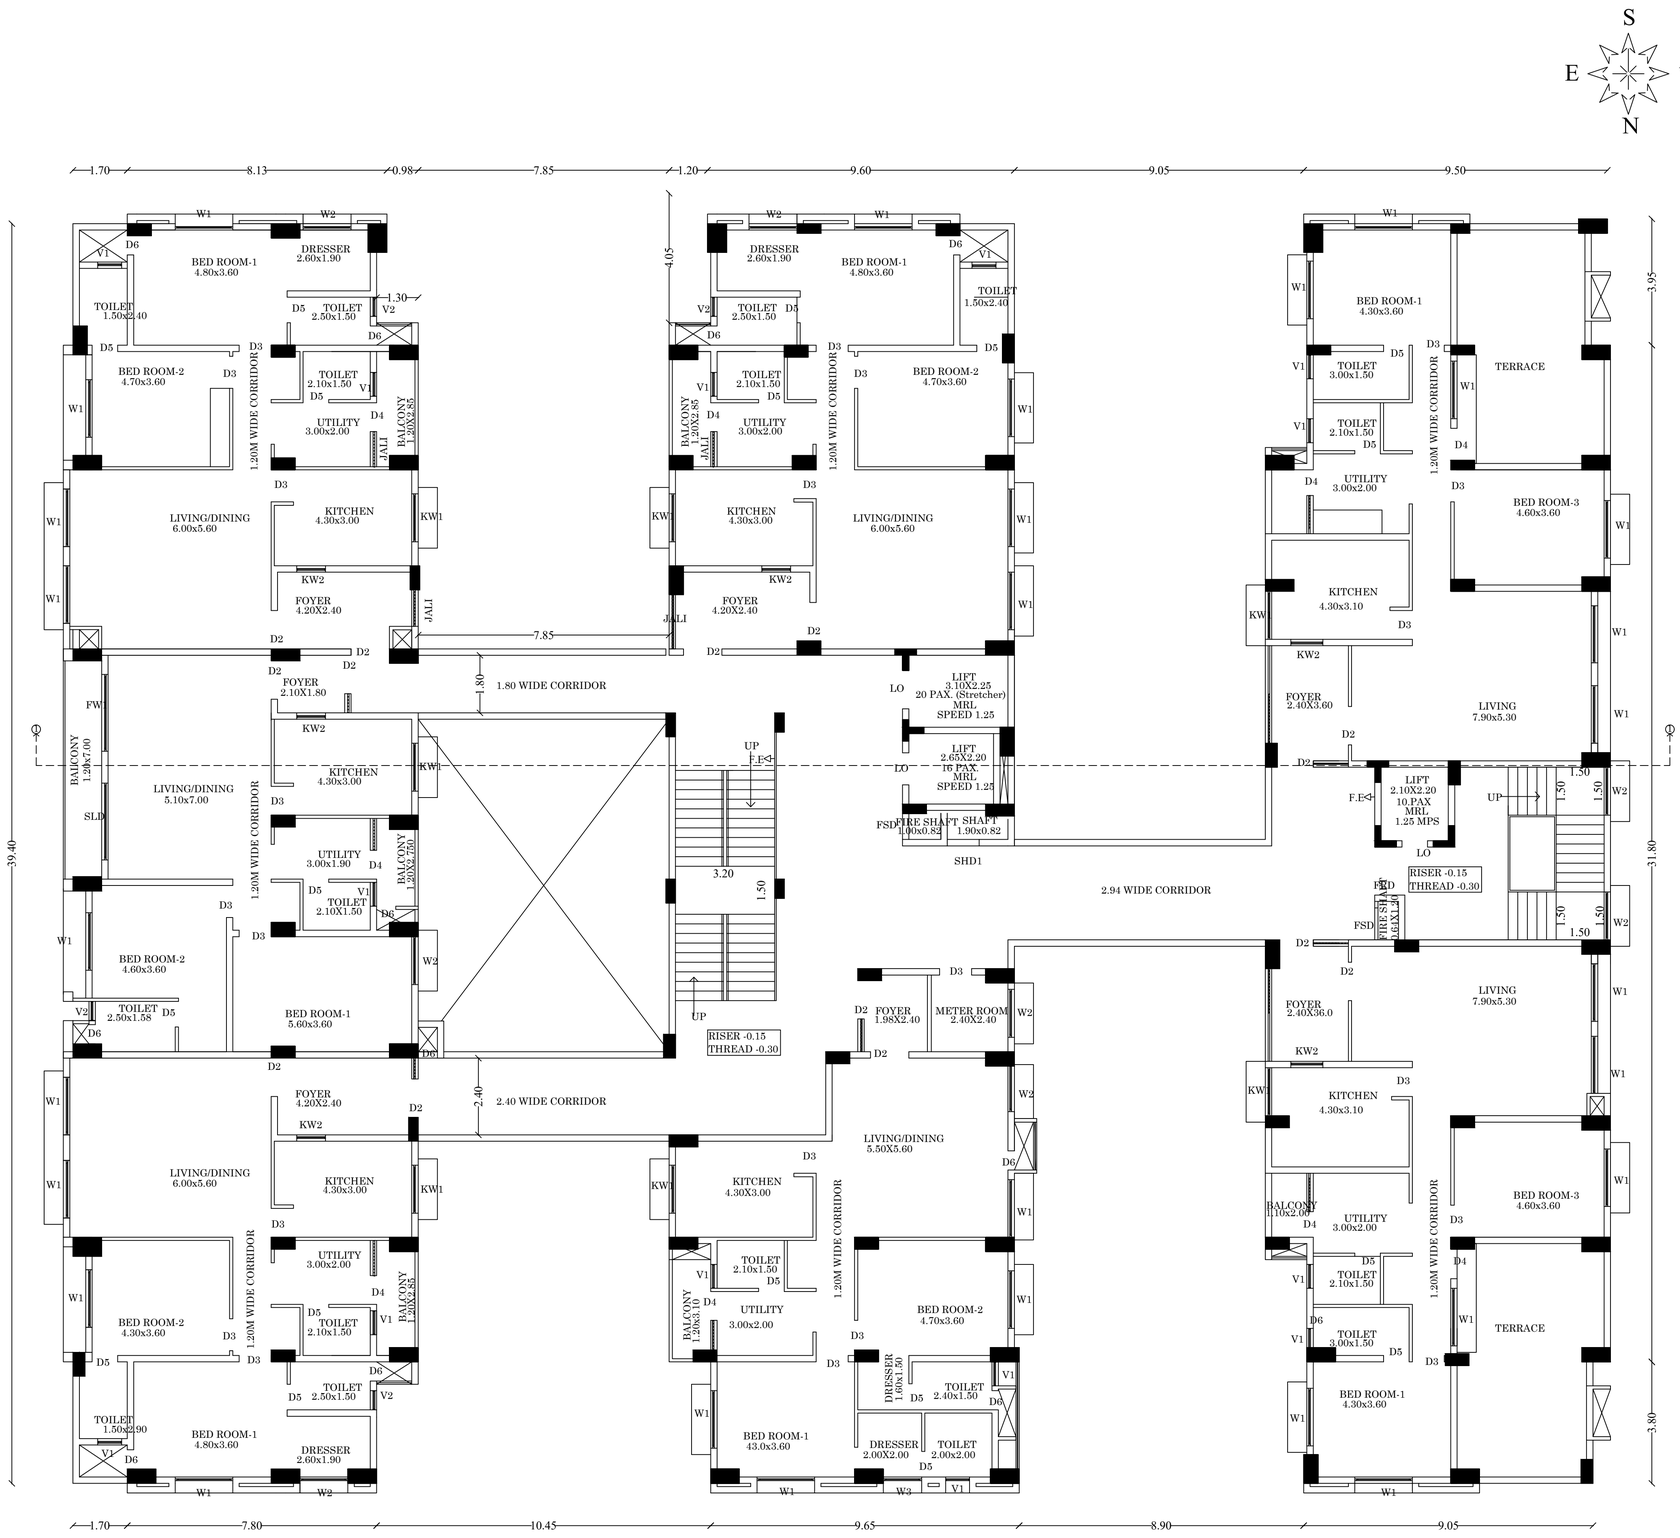

PROPOSED
SEVENTH FLOOR PLAN
BLOCK -3

SHEET NO: 31

PLAN SHOWING THE PROPOSED CONSTRUCTION OF HOSPITAL, RESEARCH AND TRAINING CENTRE BUILDING IN S.NO:26/2B1,26/2B2,26/3, 27/1B1,271B2,27/1B3,27/1B4,27/1B5, 27/2A,27/2B,27/2C,27/2D,27/2E,27/2F, 27/2G,27/3 AT VANDIYUR (BIT -1) VILLAGE, MADURAI EAST TALUK, MADURAI DISTRICT. (MADURAI CORPORATION) (SCALE 1:100)

JOINERY DETAILS

D1	DOUBLE DOOR	1.50	2.10
D2	DOUBLE DOOR	1.20	2.10
D3	SINGLE DOOR	1.00	2.10
D4	SINGLE DOOR	0.90	2.10
D5	SINGLE DOOR	0.80	2.10
D6	SINGLE DOOR	0.60	1.20
FW1	FRENCH WINDOW	2.40	2.10
SLD	SLIDING DOOR	2.40	2.10
ELD	DOUBLE DOOR (Electrical)	1.50	2.10
FSD	DOUBLE DOOR (Fire Shaft)	0.82	1.50
SHD1	DOUBLE DOOR (Shaft)	1.00	2.10
FRD	DOUBLE DOOR (Fire rated)	1.50	2.10
W1	WINDOW	1.80	1.35
W2	WINDOW	1.50	1.35
W3	WINDOW	1.20	1.35
KW1	KITCHEN WINDOW	1.50	1.05
KW2	KITCHEN WINDOW	0.60	1.05
V1	VENTILATOR	0.75	0.75
V2	VENTILATOR	0.60	0.75

BUILDING AREA DETAILS

Descriptions (BLOCK -3) HOUSING BLOCK	Non FSI (Sqm)	FSI (Sqm)	Total Area (Sqm)
Area of the Ground Floor		1347.57	1347.57
Area of the 1ST Floor		1315.90	1315.90
Area of the 2ND Floor		1315.78	1315.78
Area of the 3RD Floor		1312.88	1312.88
Area of the 4TH Floor		1315.78	1315.78
Area of the 5TH Floor		1312.88	1312.88
Area of the 6TH Floor		1315.78	1315.78
Area of the 7TH Floor		1307.02	1307.02
Area of the 8TH Floor		1236.58	1236.58
Area of the 9TH Floor		1236.30	1236.30
Area of the 10TH Floor		1236.58	1236.58
Head Room	99.33		99.33
Total Area	99.33	14253.05	14352.38

FIRE PRODUCTION DETAILS

FA - FIRE ALARM
FE - FIRE EXTINGUISHER

OFFICE USE

GNANARAJ ISRAEL
Registered Architect
CA 97 / 21439

ARCHITECT

Er.S.ARUNKUMAR
B.Tech., (Civil) M.S., (Struct)
Registered Structural Engineer (LPA)
Reg No. SE.03/2023 (Gr.I)
37/17, West Masi Street,
MADURAI - 625 001
Ph: 0452-4231920 Mob: 99525 94499

STRUCTURAL ENGINEER

Er.N.BALACHANDER,DCE.,
PLAN CENTER
Registration Construction Engineer No:
CE/S1/2024/DTCP/MADURAI
No.25, South Street, Near Amma Mess
Talakulam, Madurai-2. Ph:8220044943

CONSTRUCTION ENGINEER

GOVEL TRUST
PRESIDENT

APPLICANT

SHEET NO: 32

PLAN SHOWING THE PROPOSED CONSTRUCTION OF HOSPITAL, RESEARCH AND TRAINING CENTRE BUILDING IN S.NO:26/2B1,26/2B2,26/3, 27/1B1,271B2,27/1B3,27/1B4,27/1B5, 27/2A,27/2B,27/2C,27/2D,27/2E,27/2F, 27/2G,27/3 AT VANDIYUR (BIT -1) VILLAGE, MADURAI EAST TALUK, MADURAI DISTRICT. (MADURAI CORPORATION) (SCALE 1:100)

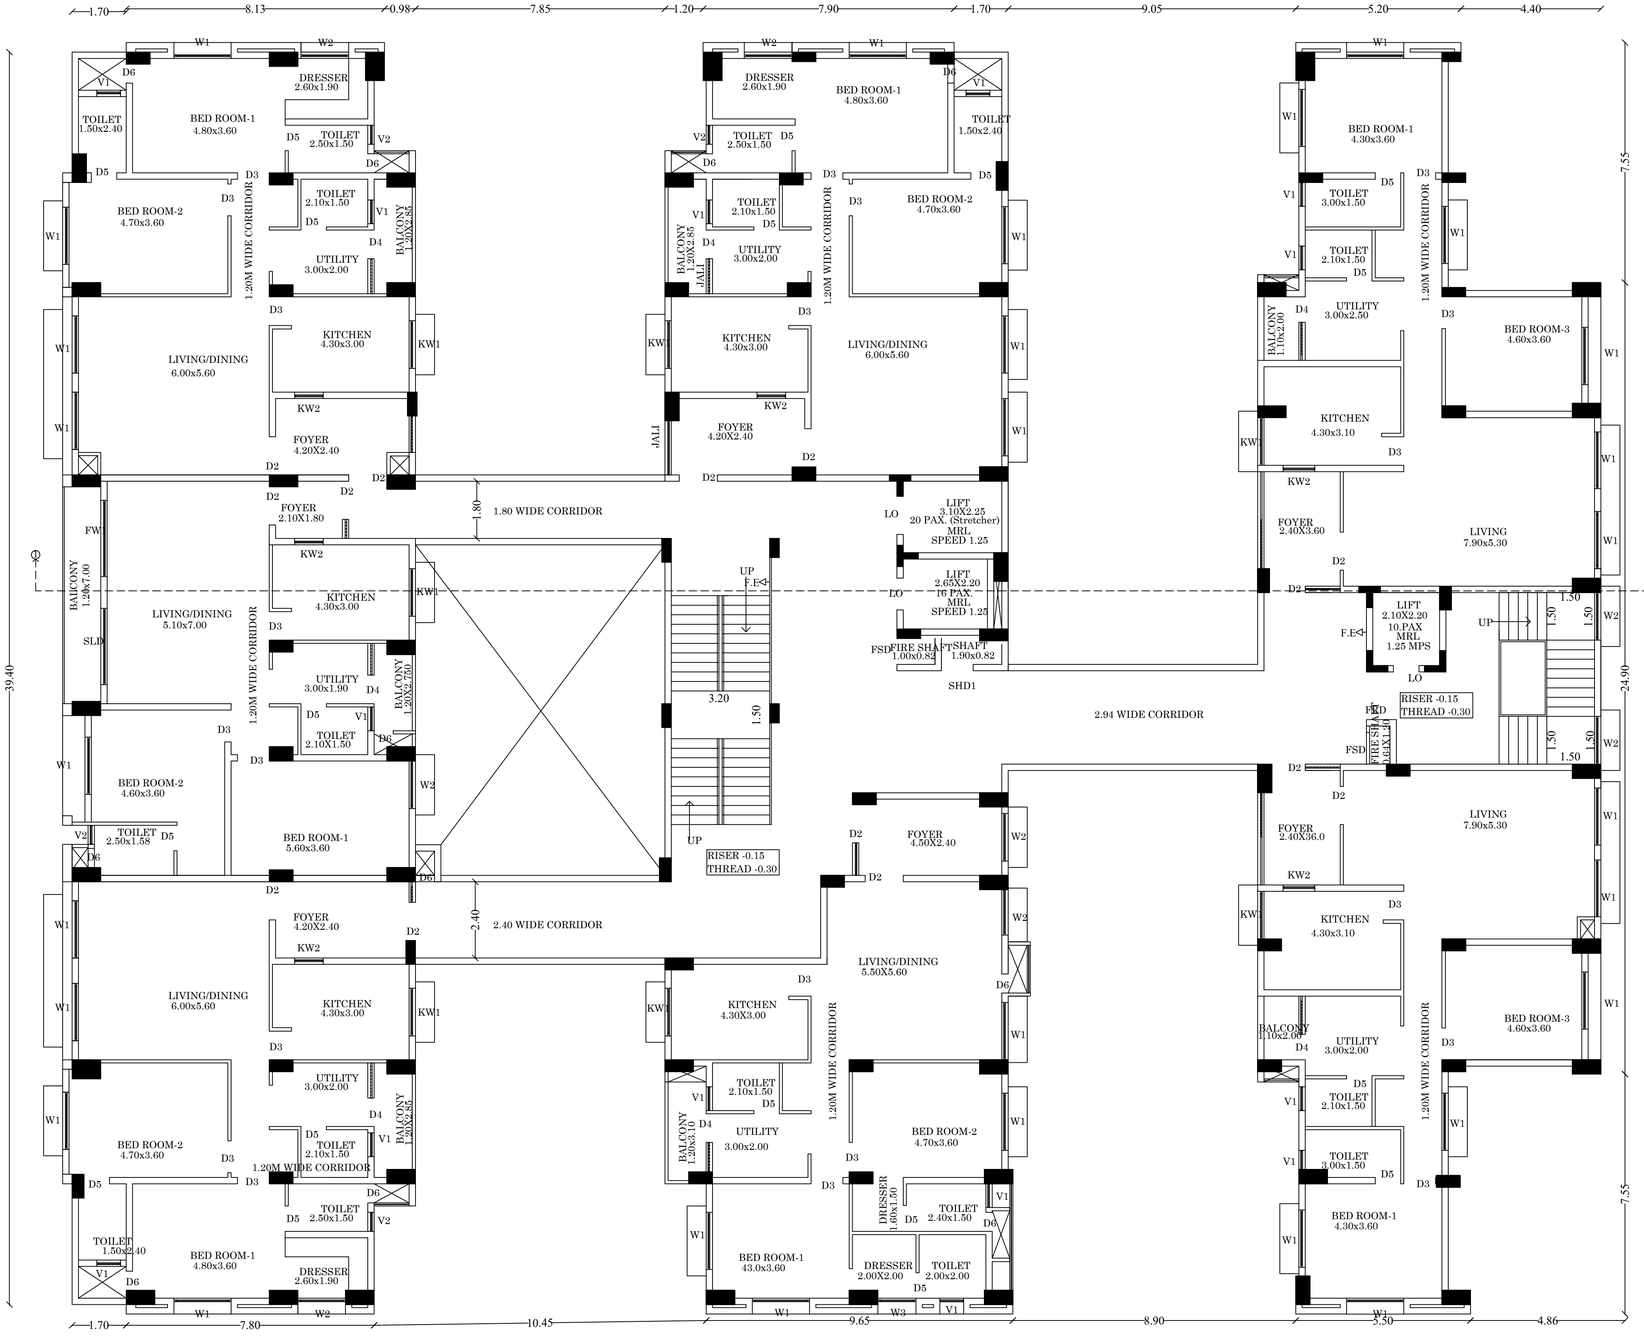

PROPOSED
TYPICAL FLOOR PLAN (+08, & +10)
BLOCK -3

JOINERY DETAILS

D1	DOUBLE DOOR	1.50	2.10
D2	DOUBLE DOOR	1.20	2.10
D3	SINGLE DOOR	1.00	2.10
D4	SINGLE DOOR	0.90	2.10
D5	SINGLE DOOR	0.80	2.10
D6	SINGLE DOOR	0.60	1.20
FW1	FRENCH WINDOW	2.40	2.10
SLD	SLIDING DOOR	2.40	2.10
ELD	DOUBLE DOOR (Electrical)	1.50	2.10
FSD	DOUBLE DOOR (Fire Shaft)	0.82	1.50
SHD1	DOUBLE DOOR (Shaft)	1.00	2.10
FRD	DOUBLE DOOR (Fire rated)	1.50	2.10
W1	WINDOW	1.80	1.35
W2	WINDOW	1.50	1.35
W3	WINDOW	1.20	1.35
KW1	KITCHEN WINDOW	1.50	1.05
KW2	KITCHEN WINDOW	0.60	1.05
V1	VENTILATOR	0.75	0.75
V2	VENTILATOR	0.60	0.75

BUILDING AREA DETAILS

Descriptions (BLOCK -3) HOUSING BLOCK	Non FSI (Sqm)	FSI (Sqm)	Total Area (Sqm)
Area of the Ground Floor		1347.57	1347.57
Area of the 1ST Floor		1315.90	1315.90
Area of the 2ND Floor		1315.78	1315.78
Area of the 3RD Floor		1312.88	1312.88
Area of the 4TH Floor		1315.78	1315.78
Area of the 5TH Floor		1312.88	1312.88
Area of the 6TH Floor		1315.78	1315.78
Area of the 7TH Floor		1307.02	1307.02
Area of the 8TH Floor		1236.58	1236.58
Area of the 9TH Floor		1236.30	1236.30
Area of the 10TH Floor		1236.58	1236.58
Head Room	99.33		99.33
Total Area	99.33	14253.05	14352.38

FIRE PRODUCTION DETAILS

FA - FIRE ALARM
FE - FIRE EXTINGUISHER

OFFICE USE

GNANARAJ ISRAEL
Registered Architect
CA 97 / 21439
ARCHITECT

Er.S.ARUNKUMAR
B.Tech., (Civil) M.S., (Struct)
Registered Structural Engineer (_PA)
Reg No. SE.03/2023 (Gr.I)
37/17, West Masi Street,
MADURAI - 625 001
Ph: 0452-4231920 Mob: 99525 94499
STRUCTURAL ENGINEER

Er.N.BALACHANDER,DCE.,
PLAN CENTER
Registration Construction Engineer No:
CE/81/2024/DTCP/MADURAI
No.25, South Street, Near Amma Mess
Tallakulam, Madurai-2. Ph:8220044943
CONSTRUCTION ENGINEER

GOVEL TRUST
PRESIDENT
APPLICANT

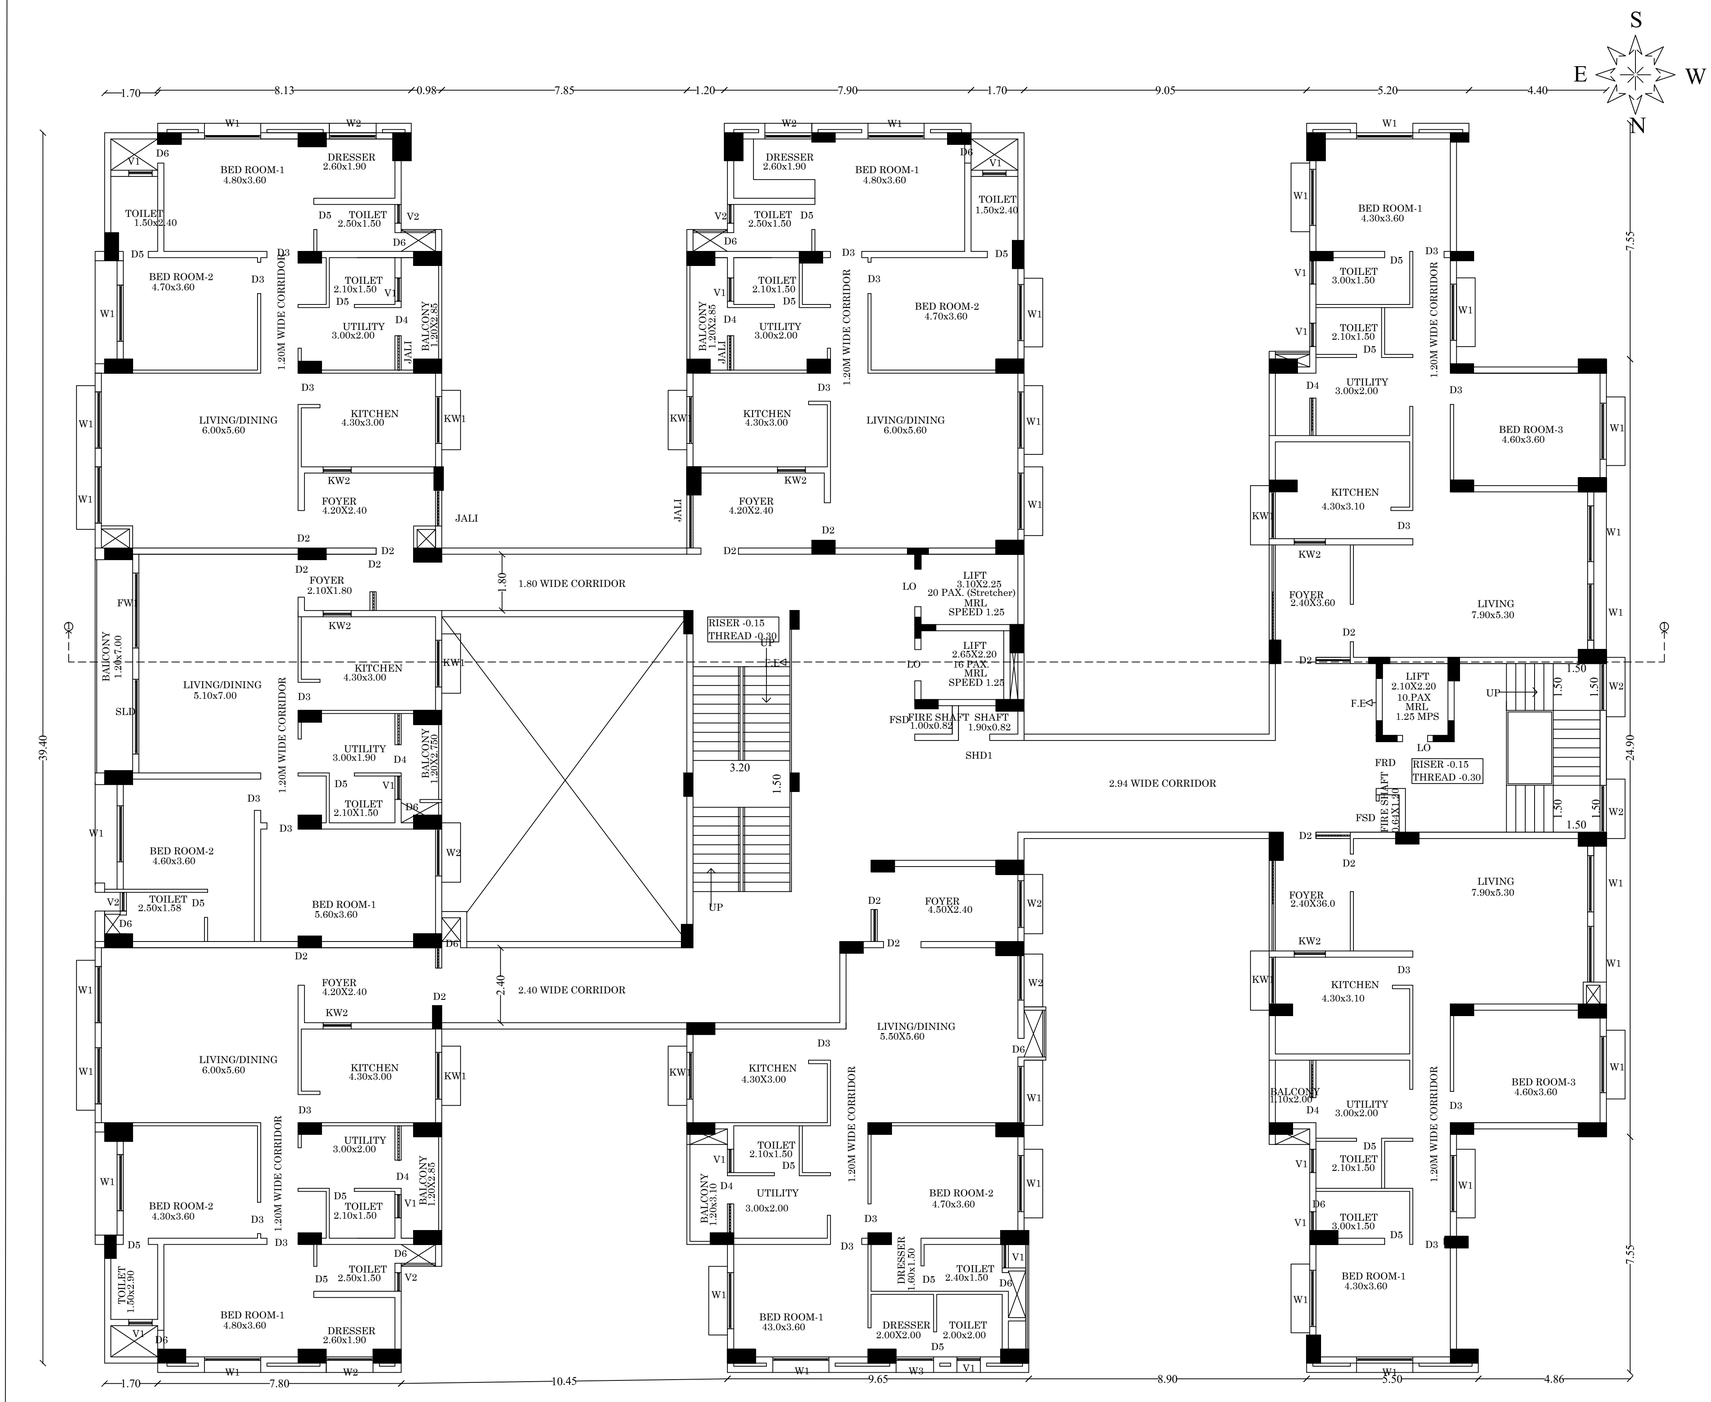

PROPOSED
NINTH FLOOR PLAN
BLOCK -3

SHEET NO: 33

PLAN SHOWING THE PROPOSED CONSTRUCTION OF HOSPITAL, RESEARCH AND TRAINING CENTRE BUILDING IN S.NO:26/2B1,26/2B2,26/3, 27/1B1,271B2,27/1B3,27/1B4,27/1B5, 27/2A,27/2B,27/2C,27/2D,27/2E,27/2F, 27/2G,27/3 AT VANDIYUR (BIT -1) VILLAGE, MADURAI EAST TALUK, MADURAI DISTRICT. (MADURAI CORPORATION) (SCALE 1:100)

JOINERY DETAILS

D1	DOUBLE DOOR	1.50	2.10
D2	DOUBLE DOOR	1.20	2.10
D3	SINGLE DOOR	1.00	2.10
D4	SINGLE DOOR	0.90	2.10
D5	SINGLE DOOR	0.80	2.10
D6	SINGLE DOOR	0.60	1.20
FW1	FRENCH WINDOW	2.40	2.10
SLD	SLIDING DOOR	2.40	2.10
ELD	DOUBLE DOOR (Electrical)	1.50	2.10
FSD	DOUBLE DOOR (Fire Shaft)	0.82	1.50
SHD1	DOUBLE DOOR (Shaft)	1.00	2.10
FRD	DOUBLE DOOR (Fire rated)	1.50	2.10
W1	WINDOW	1.80	1.35
W2	WINDOW	1.50	1.35
W3	WINDOW	1.20	1.35
KW1	KITCHEN WINDOW	1.50	1.05
KW2	KITCHEN WINDOW	0.60	1.05
V1	VENTILATOR	0.75	0.75
V2	VENTILATOR	0.60	0.75

BUILDING AREA DETAILS

Descriptions (BLOCK -3) HOUSING BLOCK	Non FSI (Sqm)	FSI (Sqm)	Total Area (Sqm)
Area of the Ground Floor		1347.57	1347.57
Area of the 1ST Floor		1315.90	1315.90
Area of the 2ND Floor		1315.78	1315.78
Area of the 3RD Floor		1312.88	1312.88
Area of the 4TH Floor		1315.78	1315.78
Area of the 5TH Floor		1312.88	1312.88
Area of the 6TH Floor		1315.78	1315.78
Area of the 7TH Floor		1307.02	1307.02
Area of the 8TH Floor		1236.58	1236.58
Area of the 9TH Floor		1236.30	1236.30
Area of the 10TH Floor		1236.58	1236.58
Head Room	99.33		99.33
Total Area	99.33	14253.05	14352.38

FIRE PRODUCTION DETAILS

FA - FIRE ALARM
FE - FIRE EXTINGUISHER

OFFICE USE

GNANARAJ ISRAEL
Registered Architect
CA 97 / 21439

ARCHITECT

Er.S.ARUNKUMAR
B.Tech., (Civil) M.S., (Struct)
Registered Structural Engineer (_PA)
Reg No. SE.03/2023 (Gr.I)
37/17, West Masi Street,
MADURAI - 625 001
Ph: 0452-4231920 Mob: 99525 94499

STRUCTURAL ENGINEER

Er.N.BALACHANDER,DCE.,
PLAN CENTER
Registration Construction Engineer No:
CE/S1/2024/07/CPMADURAI
No.25, South Street, Near Amma Mess
Tallakulam, Madurai-2. Ph:8220044943

CONSTRUCTION ENGINEER

GOVEL TRUST
PRESIDENT

APPLICANT

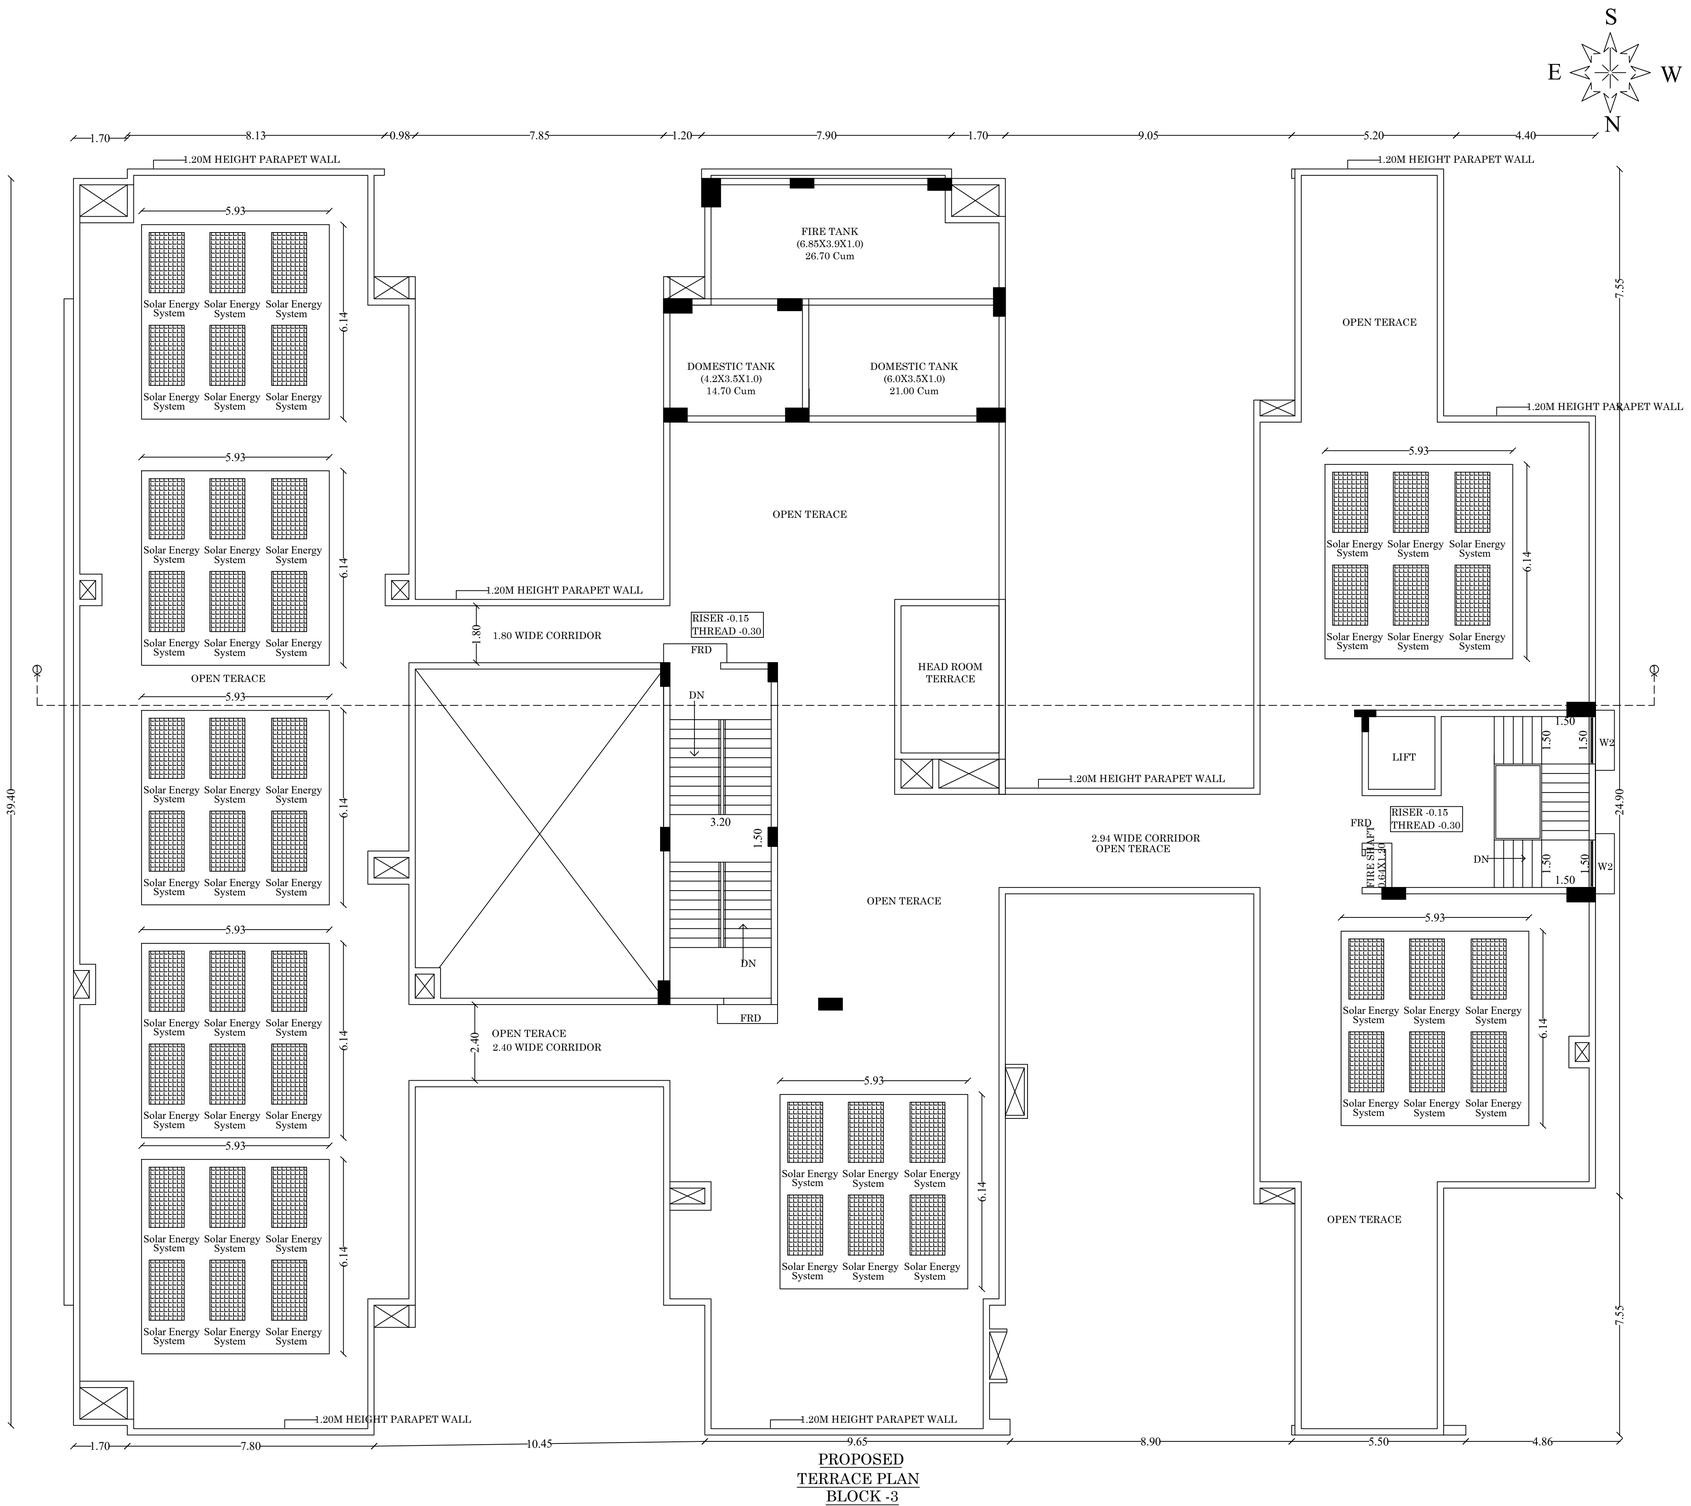

PROPOSED
TERRACE PLAN
BLOCK -3

SHEET NO: 34

PLAN SHOWING THE PROPOSED CONSTRUCTION OF HOSPITAL, RESEARCH AND TRAINING CENTRE BUILDING

IN S.NO:26/2B1,26/2B2,26/3, 27/1B1,271B2,27/1B3,27/1B4,27/1B5, 27/2A,27/2B,27/2C,27/2D,27/2E,27/2F, 27/2G,27/3

AT VANDIYUR (BIT -1) VILLAGE, MADURAI EAST TALUK, MADURAI DISTRICT.

(MADURAI CORPORATION) (SCALE 1:100)

JOINERY DETAILS

D1	DOUBLE DOOR	1.50	2.10
D2	DOUBLE DOOR	1.20	2.10
D3	SINGLE DOOR	1.00	2.10
D4	SINGLE DOOR	0.90	2.10
D5	SINGLE DOOR	0.80	2.10
D6	SINGLE DOOR	0.60	1.20
FW1	FRENCH WINDOW	2.40	2.10
SLD	SLIDING DOOR	2.40	2.10
ELD	DOUBLE DOOR (Electrical)	1.50	2.10
FSD	DOUBLE DOOR (Fire Shaft)	0.82	1.50
SHD1	DOUBLE DOOR (Shaft)	1.00	2.10
FRD	DOUBLE DOOR (Fire rated)	1.50	2.10
W1	WINDOW	1.80	1.35
W2	WINDOW	1.50	1.35
W3	WINDOW	1.20	1.35
KW1	KITCHEN WINDOW	1.50	1.05
KW2	KITCHEN WINDOW	0.60	1.05
V1	VENTILATOR	0.75	0.75
V2	VENTILATOR	0.60	0.75

BUILDING AREA DETAILS

Descriptions (BLOCK -3) HOUSING BLOCK	Non FSI (Sqm)	FSI (Sqm)	Total Area (Sqm)
Area of the Ground Floor		1347.57	1347.57
Area of the 1ST Floor		1315.90	1315.90
Area of the 2ND Floor		1315.78	1315.78
Area of the 3RD Floor		1312.88	1312.88
Area of the 4TH Floor		1315.78	1315.78
Area of the 5TH Floor		1312.88	1312.88
Area of the 6TH Floor		1315.78	1315.78
Area of the 7TH Floor		1307.02	1307.02
Area of the 8TH Floor		1236.58	1236.58
Area of the 9TH Floor		1236.30	1236.30
Area of the 10TH Floor		1236.58	1236.58
Head Room	99.33		99.33
Total Area	99.33	14253.05	14352.38

FIRE PRODUCTION DETAILS

FA - FIRE ALARM
FE - FIRE EXTINGUISHER

OFFICE USE

GNANARAJ ISRAEL
Registered Architect
CA 97 / 21439

ARCHITECT

Er.S.ARUNKUMAR
B.Tech., (Civil) M.S., (Struct)
Registered Structural Engineer (_PA)
Reg No. SE.03/2023 (Gr.I)
37/17, West Masi Street,
MADURAI - 625 001
Ph: 0452-4231920 Mob: 99525 94499

STRUCTURAL ENGINEER

Er.N.BALACHANDER,DCE.,
PLAN CENTER
Registration Construction Engineer No:
CE/S1/2024/DTCP/MADURAI
No:25, South Street, Near Amma Mess
Tallakulam, Madurai-2. Ph:8220044943

CONSTRUCTION ENGINEER

GOVEL TRUST
PRESIDENT

APPLICANT



ELEVATION - A
BLOCK -3

SHEET NO: 35

PLAN SHOWING THE PROPOSED CONSTRUCTION OF HOSPITAL, RESEARCH AND TRAINING CENTRE BUILDING IN S.NO:26/2B1,26/2B2,26/3, 27/1B1,271B2,27/1B3,27/1B4,27/1B5, 27/2A,27/2B,27/2C,27/2D,27/2E,27/2F, 27/2G,27/3 AT VANDIYUR (BIT -1) VILLAGE, MADURAI EAST TALUK, MADURAI DISTRICT. (MADURAI CORPORATION) (SCALE 1:100)

JOINERY DETAILS

D1	DOUBLE DOOR	1.50	2.10
D2	DOUBLE DOOR	1.20	2.10
D3	SINGLE DOOR	1.00	2.10
D4	SINGLE DOOR	0.90	2.10
D5	SINGLE DOOR	0.80	2.10
D6	SINGLE DOOR	0.60	1.20
FW1	FRENCH WINDOW	2.40	2.10
SLD	SLIDING DOOR	2.40	2.10
ELD	DOUBLE DOOR (Electrical)	1.50	2.10
FSD	DOUBLE DOOR (Fire Shaft)	0.82	1.50
SHD1	DOUBLE DOOR (Shaft)	1.00	2.10
FRD	DOUBLE DOOR (Fire rated)	1.50	2.10
W1	WINDOW	1.80	1.35
W2	WINDOW	1.50	1.35
W3	WINDOW	1.20	1.35
KW1	KITCHEN WINDOW	1.50	1.05
KW2	KITCHEN WINDOW	0.60	1.05
V1	VENTILATOR	0.75	0.75
V2	VENTILATOR	0.60	0.75

BUILDING AREA DETAILS

Descriptions (BLOCK -3) HOUSING BLOCK	Non FSI (Sqm)	FSI (Sqm)	Total Area (Sqm)
Area of the Ground Floor		1347.57	1347.57
Area of the 1ST Floor		1315.90	1315.90
Area of the 2ND Floor		1315.78	1315.78
Area of the 3RD Floor		1312.88	1312.88
Area of the 4TH Floor		1315.78	1315.78
Area of the 5TH Floor		1312.88	1312.88
Area of the 6TH Floor		1315.78	1315.78
Area of the 7TH Floor		1307.02	1307.02
Area of the 8TH Floor		1236.58	1236.58
Area of the 9TH Floor		1236.30	1236.30
Area of the 10TH Floor		1236.58	1236.58
Head Room	99.33		99.33
Total Area	99.33	14253.05	14352.38

FIRE PRODUCTION DETAILS

FA - FIRE ALARM
FE - FIRE EXTINGUISHER

OFFICE USE

GNANARAJ ISRAEL
Registered Architect
CA 97 / 21439

ARCHITECT

Er.S.ARUNKUMAR
B.Tech., (Civil) M.S., (Struct)
Registered Structural Engineer (LPA)
Reg No. SE.03/2023 (Gr.I)
37/17, West Masi Street,
MADURAI - 625 001
Ph: 0452-4231920 Mob: 99525 94499

STRUCTURAL ENGINEER

Er.N.BALACHANDER,DCE.,
PLAN CENTER
Registration Construction Engineer No:
CE/81/2024/DTC/MADURAI
No.25, South Street, Near Amma Mess
Tallakulam, Madurai-2. Ph:8220044943

CONSTRUCTION ENGINEER

GOVEL TRUST
PRESIDENT

APPLICANT

SHEET NO: 36

PLAN SHOWING THE PROPOSED CONSTRUCTION OF HOSPITAL, RESEARCH AND TRAINING CENTRE BUILDING IN S.NO:26/2B1,26/2B2,26/3, 27/1B1,271B2,27/1B3,27/1B4,27/1B5, 27/2A,27/2B,27/2C,27/2D,27/2E,27/2F, 27/2G,27/3 AT VANDIYUR (BIT -1) VILLAGE, MADURAI EAST TALUK, MADURAI DISTRICT. (MADURAI CORPORATION) (SCALE 1:100)

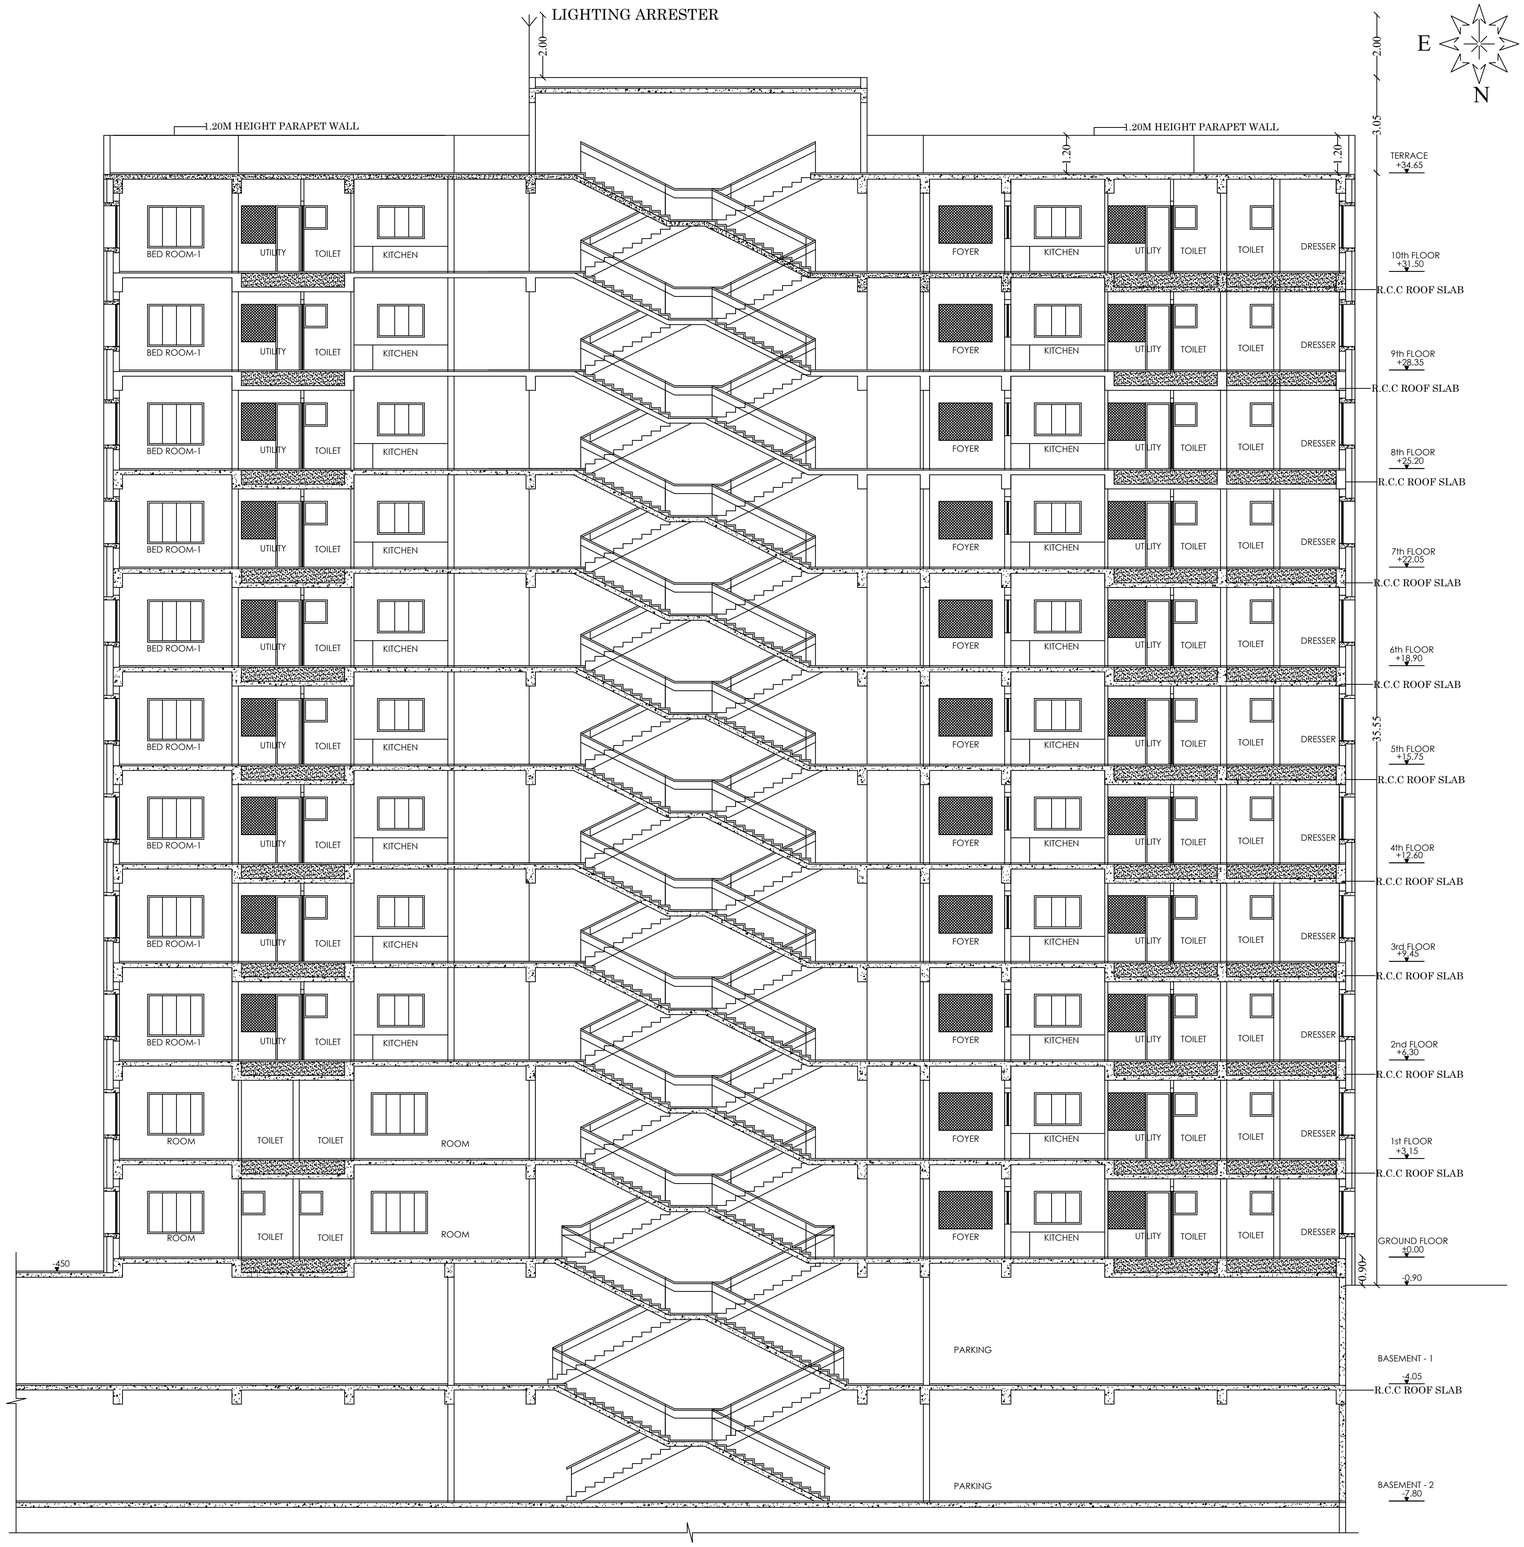

SECTION 1-1
BLOCK -3

JOINERY DETAILS

D1	DOUBLE DOOR	1.50	2.10
D2	DOUBLE DOOR	1.20	2.10
D3	SINGLE DOOR	1.00	2.10
D4	SINGLE DOOR	0.90	2.10
D5	SINGLE DOOR	0.80	2.10
D6	SINGLE DOOR	0.60	1.20
FW1	FRENCH WINDOW	2.40	2.10
SLD	SLIDING DOOR	2.40	2.10
ELD	DOUBLE DOOR (Electrical)	1.50	2.10
FSD	DOUBLE DOOR (Fire Shaft)	0.82	1.50
SHD1	DOUBLE DOOR (Shaft)	1.00	2.10
FRD	DOUBLE DOOR (Fire rated)	1.50	2.10
W1	WINDOW	1.80	1.35
W2	WINDOW	1.50	1.35
W3	WINDOW	1.20	1.35
KW1	KITCHEN WINDOW	1.50	1.05
KW2	KITCHEN WINDOW	0.60	1.05
V1	VENTILATOR	0.75	0.75
V2	VENTILATOR	0.60	0.75

BUILDING AREA DETAILS

Descriptions (BLOCK -3) HOUSING BLOCK	Non FSI (Sqm)	FSI (Sqm)	Total Area (Sqm)
Area of the Ground Floor		1347.57	1347.57
Area of the 1ST Floor		1315.90	1315.90
Area of the 2ND Floor		1315.78	1315.78
Area of the 3RD Floor		1312.88	1312.88
Area of the 4TH Floor		1315.78	1315.78
Area of the 5TH Floor		1312.88	1312.88
Area of the 6TH Floor		1315.78	1315.78
Area of the 7TH Floor		1307.02	1307.02
Area of the 8TH Floor		1236.58	1236.58
Area of the 9TH Floor		1236.30	1236.30
Area of the 10TH Floor		1236.58	1236.58
Head Room	99.33		99.33
Total Area	99.33	14253.05	14352.38

FIRE PRODUCTION DETAILS

FA - FIRE ALARM
FE - FIRE EXTINGUISHER

OFFICE USE

GNANARAJ ISRAEL
Registered Architect
CA 97 / 21439

ARCHITECT

Er.S.ARUNKUMAR
B.Tech., (Civil) M.S., (Struct)
Registered Structural Engineer (LPA)
Reg No. SE.03/2023 (Gr.I)
37/17, West Masi Street,
MADURAI - 625 001
Ph: 0452-4231920 Mob: 99525 94499

STRUCTURAL ENGINEER

Er.N.BALACHANDER,DCE.,
PLAN CENTER
Registration Construction Engineer No:
CE/51/2024/DTCP/MADURAI
No.25, South Street, Near Amma Mess
Tallakulam, Madurai-2. Ph:8220044943

CONSTRUCTION ENGINEER

GOVEL TRUST
PRESIDENT

APPLICANT

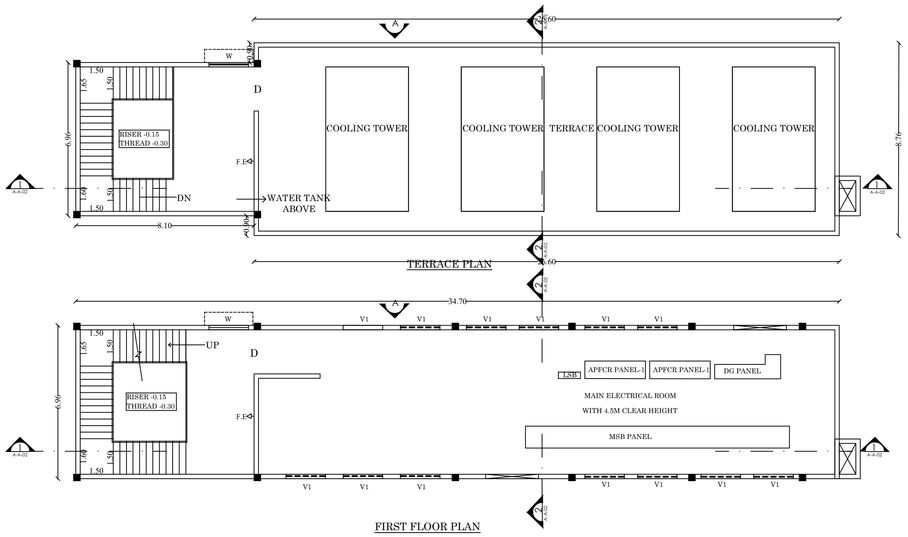

TERRACE PLAN

FIRST FLOOR PLAN

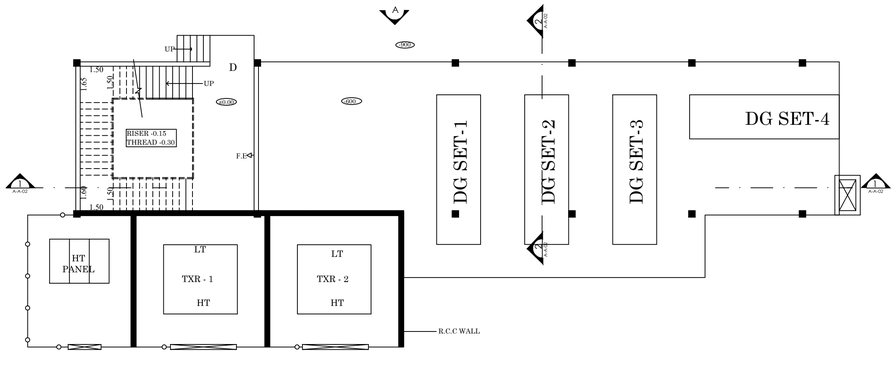

GROUND FLOOR PLAN

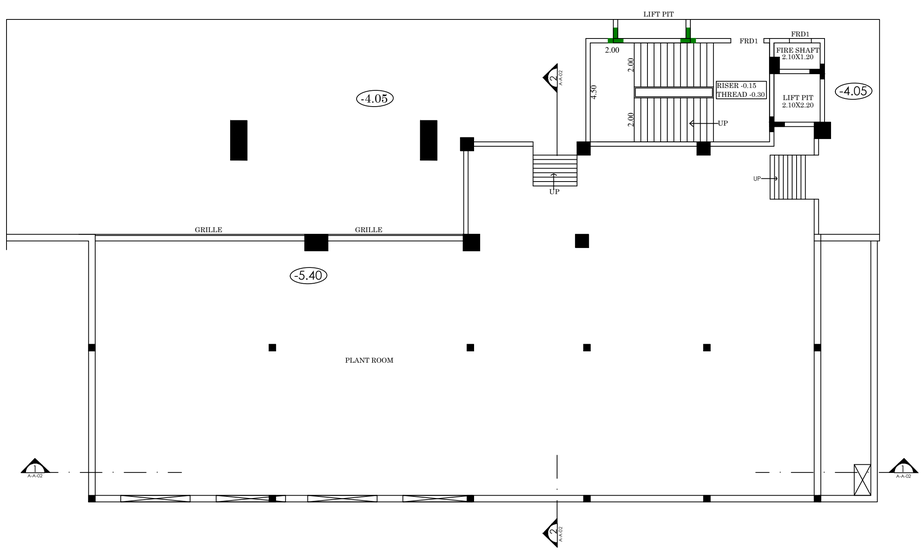

UPPER BASEMENT PLAN

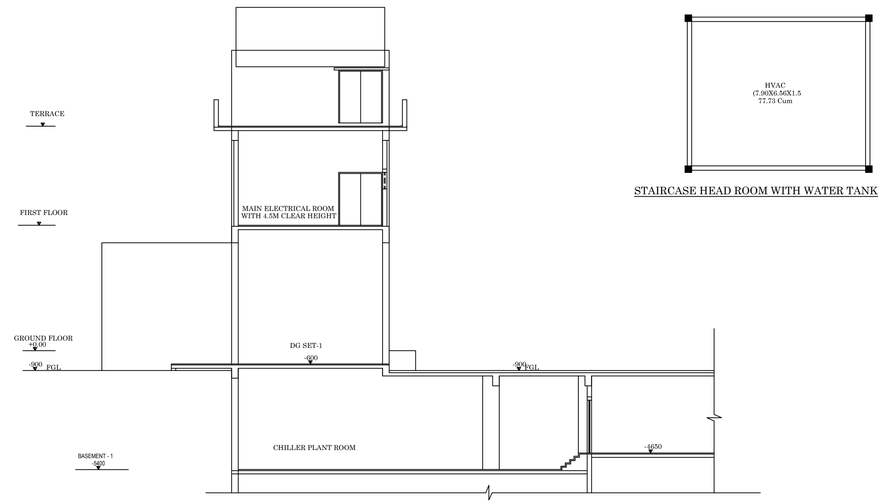

SECTION 2-2

STAIRCASE HEAD ROOM WITH WATER TANK

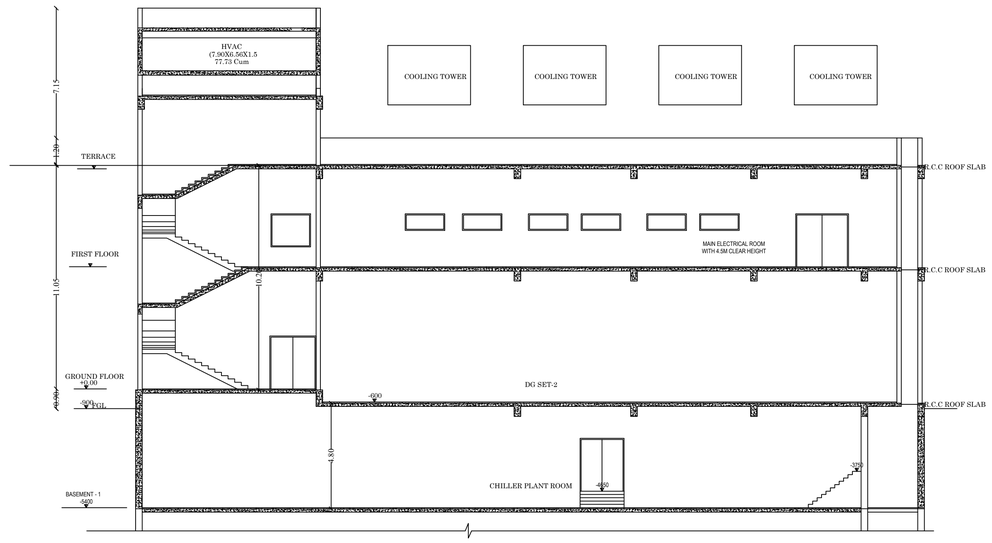

SECTION 1-1

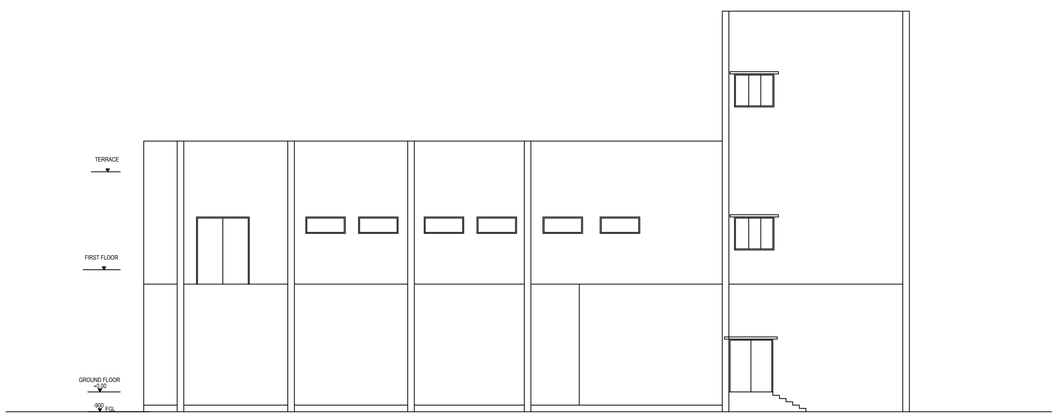

ELEVATION - A

S
E W
N

SHEET NO: 37

PLAN SHOWING THE PROPOSED CONSTRUCTION OF HOSPITAL, RESEARCH AND TRAINING CENTRE BUILDING IN S.NO:,26/2B1,26/2B2,26/3, 27/1B1,271B2,27/1B3,27/1B4,27/1B5, 27/2A,27/2B,27/2C,27/2D,27/2E,27/2F, 27/2G,27/3
AT VANDIYUR (BIT -1) VILLAGE, MADURAI EAST TALUK, MADURAI DISTRICT.
(MADURAI CORPORATION)

(SCALE. 1:100)

JOINERY DETAILS

D	DOOR	2.00 x 2.10
D1	DOUBLE DOOR (Fire rated)	1.50 x 2.10
W	WINDOW	1.80 x 1.50
V1	VENTILATOR	1.80 x 0.75

BUILDING AREA DETAILS

Descriptions (BLOCK -4) UTILITY BLOCK	Non FSI (Sqm)	FSI (Sqm)	Total Area (Sqm)
Area of the Ground Floor		382.96	382.96
Area of the First Floor		241.51	241.51
Terrace Floor	57.77	98.68	156.45
Total Area	57.77	723.15	780.92

FIRE PRODUCTION DETAILS

FA - FIRE ALARM
FE - FIRE EXTINGUISHER

OFFICE USE

GNANARAJ ISRAEL
Registered Architect
CA 97 / 21439

ARCHITECT

Er.S.ARUNKUMAR
B.Tech., (Civil) M.S., (Struct)
Registered Structural Engineer (LPA)
Reg No. SE.03/2023 (Gr.I)
37/17, West Masi Street,
MADURAI - 625 001
Ph: 0452-4231920 Mob: 99525 94499

STRUCTURAL ENGINEER

Er.N.BALACHANDER,DCE.,
PLAN CENTER
Registration Construction Engineer No:
CE/51/2024/DTCP/MADURAI
No.25, South Street, Near Amma Mess
Tallakulam, Madurai-2, Ph.8220044943

CONSTRUCTION ENGINEER

GOVEL TRUST
PRESIDENT

APPLICANT

Online Application Number:SWP/BPA/764139/2026

SHEET NO: 01

PLAN SHOWING THE PROPOSED CONSTRUCTION OF HOSPITAL,RESEARCH AND TRAINING CENTRE BUILDING IN S.NO:26/2B1, 26/2B2,26/3,27/1B1,271B2, 27/1B3,27/1B4,27/1B5,27/2A, 27/2B,27/2C,27/2D,27/2E, 27/2F,27/2G,27/3AT VANDIYUR (BIT -1) VILLAGE, MADURAI EAST TALUK, MADURAI DISTRICT. (MADURAI CORPORATION)

(SCALE. 1:400)

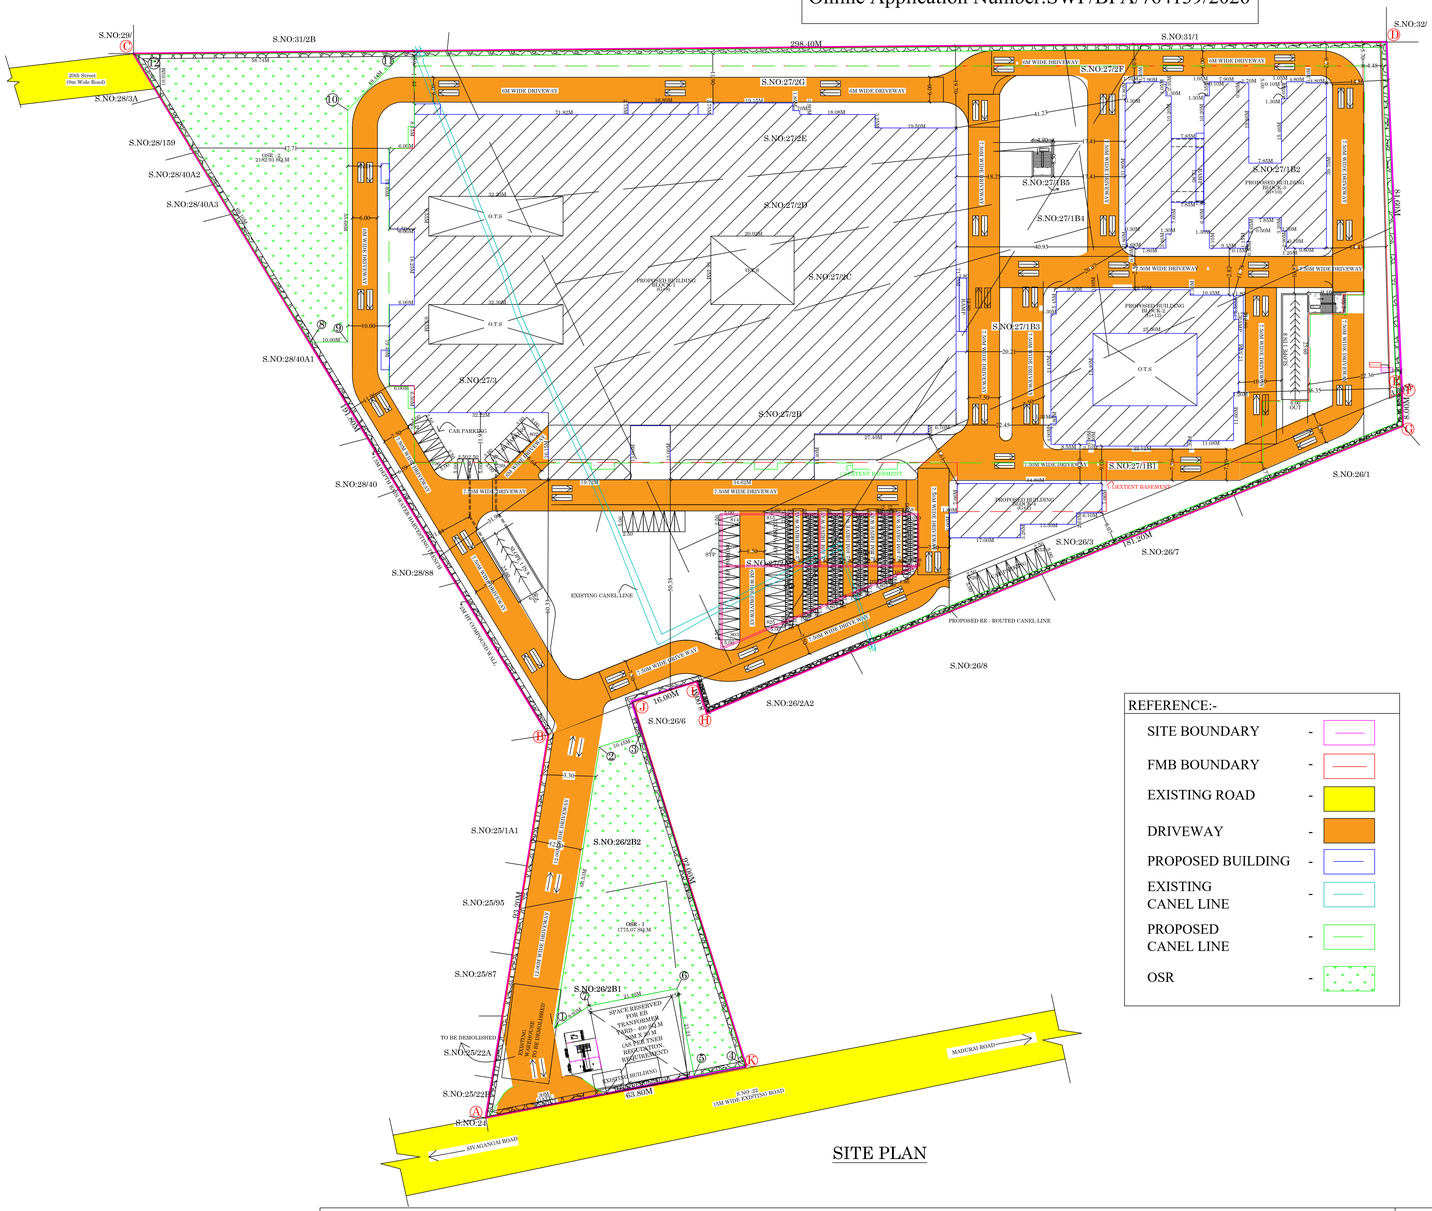

SITE PLAN

REFERENCE:-	
SITE BOUNDARY	-
FMB BOUNDARY	-
EXISTING ROAD	-
DRIVEWAY	-
PROPOSED BUILDING	-
EXISTING CANEL LINE	-
PROPOSED CANEL LINE	-
OSR	-

SITE AREA DETAILS:-

AS PER FMB AREA - 38744.20 SQ.M
AS PER DOCUMENT AREA - 39106.14 SQ.M
AS PER SUPERIMPOSED AREA - 38736.00 SQ.M

S.NO	SURVEY NO:	AREA
1.	26/2B1	2100.00
2.	26/2B2	1750.00
3.	26/3	1500.00
4.	27/1B1	5600.00
5.	27/1B2	4150.00
6.	27/1B3	1250.00
7.	27/1B4	150.00
8.	27/1B5	50.00
9.	27/2A	1000.00
10.	27/2B	3200.00
11.	27/2C	1850.00
12.	27/2D	2000.00
13.	27/2E	2800.00
14.	27/2F	300.00
15.	27/2G	2000.00
16.	27/3	9400.00
TOTAL AREA		39100.00

PROPOSED BUILDING AREA DETAILS

Descriptions (BLOCK -1) HOSPITAL BLOCK	Non FSI (Sqm)	FSI (Sqm)	Total Area (Sqm)
Area of the (-1)Basement floor	20566.14	913.94	21480.08
Area of the (-2)Basement floor	20469.83	1435.44	21905.27
Area of the Ground Floor		10486.83	10486.83
Area of the 1ST Floor		8527.55	8527.55
Area of the 2ND Floor		8424.94	8424.94
Area of the 3RD Floor		8359.50	8359.50
Area of the 4TH Floor		8381.69	8381.69
Area of the 5TH Floor		2891.84	2891.84
Area of the 6TH Floor		8489.01	8489.01
Area of the 7TH Floor		8352.31	8352.31
Area of the 8TH Floor		5900.70	5900.70
Head Room	448.19		448.19
Total Area	41484.16	72163.75	113647.91
Descriptions (BLOCK -2) HOSTEL BLOCK	Non FSI (Sqm)	FSI (Sqm)	Total Area (Sqm)
Area of the Ground Floor		1510.40	1510.40
Area of the 1ST Floor		1509.45	1509.45
Area of the 2ND Floor		1182.12	1182.12
Area of the 3RD Floor		1177.41	1177.41
Area of the 4TH Floor		1177.41	1177.41
Area of the 5TH Floor		1178.58	1178.58
Area of the 6TH Floor		1178.58	1178.58
Area of the 7TH Floor		1178.58	1178.58
Area of the 8TH Floor		1184.27	1184.27
Area of the 9TH Floor		1181.74	1181.74
Area of the 10TH Floor		1181.74	1181.74
Area of the 11TH Floor		1178.58	1178.58
Area of the 12TH Floor		1178.58	1178.58
Head Room	194.20		194.20
Total Area	194.20	15997.44	16191.64
Descriptions (BLOCK -3) HOUSING BLOCK	Non FSI (Sqm)	FSI (Sqm)	Total Area (Sqm)
Area of the Ground Floor		1347.57	1347.57
Area of the 1ST Floor		1315.90	1315.90
Area of the 2ND Floor		1315.78	1315.78
Area of the 3RD Floor		1312.88	1312.88
Area of the 4TH Floor		1315.78	1315.78
Area of the 5TH Floor		1312.88	1312.88
Area of the 6TH Floor		1315.78	1315.78
Area of the 7TH Floor		1307.02	1307.02
Area of the 8TH Floor		1236.58	1236.58
Area of the 9TH Floor		1236.30	1236.30
Area of the 10TH Floor		1236.58	1236.58
Head Room	99.33		99.33
Total Area	99.33	14253.05	14352.38
Descriptions (BLOCK -4) UTILITY BLOCK	Non FSI (Sqm)	FSI (Sqm)	Total Area (Sqm)
Area of the Ground Floor		382.96	382.96
Area of the First Floor		241.51	241.51
Terrace Floor	57.77	98.68	156.45
Total Area	57.77	723.15	780.92
TOTAL BUILD UP AREA DETAILS	Non FSI (Sqm)	FSI (Sqm)	Total Area (Sqm)
Total Area	41835.46	103137.39	144972.85

PLOT COVERAGE = 14167.85 / 38736.00 X 100 =36.6%

FLOOR SPACE INDEX = 103137.39 / 38736.00 = 2.66 >2.50

PREMIUM F.S.I = 0.16 (6197.76 SQ.M)

10% OSR REQUIRED - 3910.61 Sq.m
10.12% OSR PROVIDED - 3958.10 Sq.m

OFFICE USE

DWELLING AREA (BLOCK -3)

GROUND FLOOR	FIRST FLOOR
UNIT -1 = 138.82 sq.m	UNIT -1 = 132.82sq.m UNIT -2 = 176.38sq.m
Total = 138.82 sq.m	Total = 309.20 sq.m
SECOND FLOOR	THIRD FLOOR
UNIT -1 = 142.03 sq.m UNIT -2 = 138.96 sq.m UNIT -3 = 175.13 sq.m UNIT -4 = 174.95 sq.m UNIT -5 = 138.82 sq.m UNIT -6 = 139.99 sq.m UNIT -7 = 130.45 sq.m	UNIT -1 = 142.03 sq.m UNIT -2 = 138.96 sq.m UNIT -3 = 175.13 sq.m UNIT -4 = 174.95 sq.m UNIT -5 = 138.82 sq.m UNIT -6 = 139.99 sq.m UNIT -7 = 130.45 sq.m
Total = 1038.33 sq.m	Total = 1038.33 sq.m
FOURTH FLOOR	FIFTH FLOOR
UNIT -1 = 142.03 sq.m UNIT -2 = 138.96 sq.m UNIT -3 = 175.13 sq.m UNIT -4 = 174.95 sq.m UNIT -5 = 138.82 sq.m UNIT -6 = 139.99 sq.m UNIT -7 = 130.45 sq.m	UNIT -1 = 142.03 sq.m UNIT -2 = 138.96 sq.m UNIT -3 = 175.13 sq.m UNIT -4 = 174.95 sq.m UNIT -5 = 138.82 sq.m UNIT -6 = 139.99 sq.m UNIT -7 = 130.45 sq.m
Total = 1038.33 sq.m	Total = 1038.33 sq.m
SIXTH FLOOR	SEVENTH FLOOR
UNIT -1 = 142.03 sq.m UNIT -2 = 138.96 sq.m UNIT -3 = 175.13 sq.m UNIT -4 = 174.95 sq.m UNIT -5 = 138.82 sq.m UNIT -6 = 139.99 sq.m UNIT -7 = 130.45 sq.m	UNIT -1 = 142.03 sq.m UNIT -2 = 138.96 sq.m UNIT -3 = 175.13 sq.m UNIT -4 = 174.95 sq.m UNIT -5 = 138.82 sq.m UNIT -6 = 139.99 sq.m UNIT -7 = 130.45 sq.m
Total = 1038.33 sq.m	Total = 1038.33 sq.m
EIGHTH FLOOR	NINTH FLOOR
UNIT -1 = 142.03 sq.m UNIT -2 = 138.96 sq.m UNIT -3 = 175.13 sq.m UNIT -4 = 174.95 sq.m UNIT -5 = 138.82 sq.m UNIT -6 = 139.99 sq.m UNIT -7 = 130.45 sq.m	UNIT -1 = 142.03 sq.m UNIT -2 = 138.96 sq.m UNIT -3 = 175.13 sq.m UNIT -4 = 174.95 sq.m UNIT -5 = 138.82 sq.m UNIT -6 = 139.99 sq.m UNIT -7 = 130.45 sq.m
Total = 1038.33 sq.m	Total = 1038.33 sq.m
TENTH FLOOR	
UNIT -1 = 142.03 sq.m UNIT -2 = 138.96 sq.m UNIT -3 = 175.13 sq.m UNIT -4 = 174.95 sq.m UNIT -5 = 138.82 sq.m UNIT -6 = 139.99 sq.m UNIT -7 = 130.45 sq.m	
Total = 1038.33 sq.m	

TOTAL DWELLING AREA - 9792.99 SQ.M

SANITATION REQUIREMENTS

S.no	SANITARY DETAILS	DETAILS	MALE (NOS) (EXISTING)	MALE (NOS) (PROPOSED)	FEMALE (NOS) (EXISTING)	FEMALE (NOS) (PROPOSED)
1	WATER CLOSET	ONE FOR 25 Male OR PART THEREOF	80	443	-	-
		ONE FOR 15 Female OR PART THEREOF	-	-	134	550
2	ABLUTION TAP	ONE IN EACH W.C		443		500
3	WASHING TAPS	ONE FOR EVERY 25 PUPILS OR PART THEREOF		443		500
4	DRINKING WATER	ONE FOR EVERY 100 PUPILS OR PART THEREOF		20		20
5	URINALS	ONE FOR EVERY 30 PUPILS OR PART THEREOF	50	163	-	-
6	BATH	ONE FOR EVERY TWO TENEMENT	83	176	-	-

PARKING DETAILS:-

PARKING	REQUIRED	PROVIDED
1 CAR SPACE FOR EVERY 75 SQ.M FLOOR AREA(75%) (HOSPITAL) 54122.62/75 1 CAR SPACE FOR FLOOR AREA ABOVE 75 SQ.M (1 CARS) x 66 UNIT (HOUSING)	722 Nos 66 Nos	755 Nos 70 Nos
10% VISITOR CAR PARKING	= 08Nos	
Including Physically challenged - (84 Nos) = 833 Nos		
1 TWO WHEELER SPACE FOR EVERY 75 SQ.M FLOOR AREA(75%) (HOSPITAL) 54122.62/75 1 TWO WHEELER SPACE FOR EVERY (10 ROOMS) (HOSTEL) 100 ROOMS/10 1 TWO WHEELER SPACE FOR EVERY (10 ROOMS) (HOUSING) 40 ROOMS/10	662 Nos 10 Nos 04 Nos	900Nos 90 Nos 78 Nos
TOTAL	750 Nos	1068 Nos
Including Physically challenged - (74 Nos) = 833 Nos		

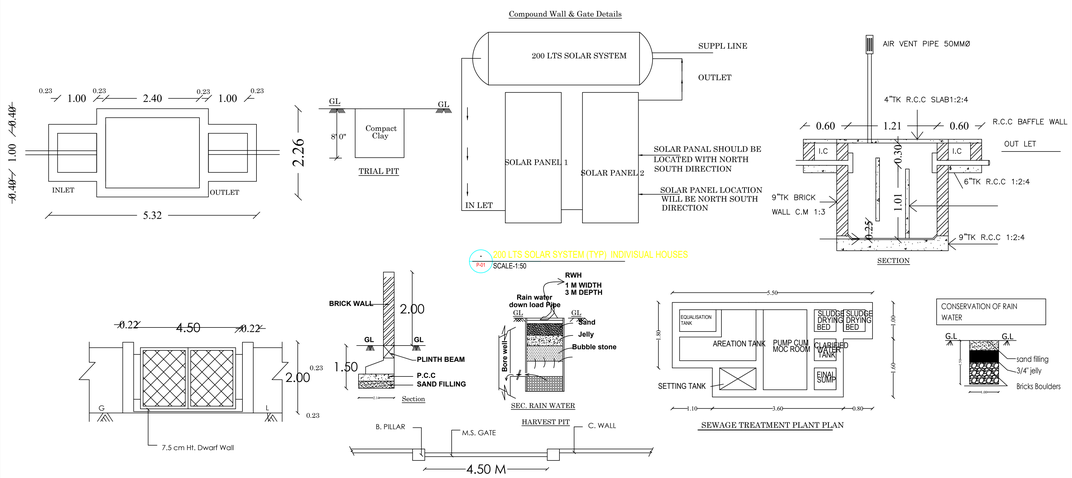

GNANARAJ ISRAEL Registered Architect CA 97 / 21439	Er.S.ARUNKUMAR B.Tech., (Civil) M.E., (Struct) Registered [Structural Engineer (C,P,A) Reg. No. SE 0/03923 (Gr-I) 97/12, West Masi Street, MADURAI - 625 001. Ph: 0452-4231929 Mob: 99525 84439	D.N.BALACHANDR [illegible] Regd. No. [illegible] Assistant Commissioner (Engineering) Corporation of Madurai No.52, South Veesi, Town Hall Road, Madurai, Madurai, Ph:2522566(O)	GOVEL TRUST PRESIDENT
ARCHITECT	STRUCTURAL ENGINEER	CONSTRUCTION ENGINEER	APPLICANT

THE LANDLENS SUITE

Eight ways to know a piece of land before you pay for it.

This report covers one part of the picture. These cover the rest, drawn from the same government records, for any property in Tamil Nadu.

LandLens One
Ask anything about a property and get an answer grounded in live government records, with the sources shown.
/landlens/one

Verify My Land
Every record check run on one property and returned as a single report.
/landlens/verify-my-land

Legal Opinion
An advocate's written opinion on the title, built on the records we pull for it.
/landlens

One Map
Every layer on one map: the parcel, its boundary, zoning, water bodies and what sits around it.
/landlens/one/map

PriceMap
What land actually changed hands for around this plot, taken from the registered deeds.
/landlens/pricemap

Build Scope
What you are allowed to build here: floor space, height, coverage and setbacks.
/landlens/build-scope

Property Tracker
Watch a property and hear about it when something new is registered against it.
/landlens/property-tracker

Deal Room
Run the transaction in one place: documents, stamping, signatures and the parties.
/landlens/deal-room

FREE TOOLS · NO ACCOUNT NEEDED

Twenty-four checks you can run yourself, at no cost.

Records and verification

The registers themselves, read for you.

- Encumbrance Certificate
- Patta and Chitta
- Field Measurement Sketch
- EC Analyzer
- Bank charge check
- Court case search
- Seller background check
- Approval check by survey

Value and duty

What it is worth and what it costs to register.

- Guideline value by street
- Guideline value by survey
- Stamp duty and registration fees
- Capital gains
- Floor space index
- Area unit converter

Zoning and land use

What the plan says can happen on this land.

- Land use zone finder
- CMDA land use check
- Coastal regulation zone
- Master plan check
- Water bodies finder
- Airport height clearance

Registers and directories

Who holds it, and which office keeps the record.

- Find your registering office
- Temple property check
- Waqf property check
- RERA register

Every free tool
/tools

Services we run for you
/services

The LandLens suite
/landlens/one

Verified RealEstate™

Every claim in this document traces back to a government record.

- Legal opinions, due diligence and title verification
- Building plan, layout and sub-division approvals
- Completion and occupancy certificates, regularisation
- Escrow, negotiation and NRI property management
- Land survey, soil testing, architecture and construction

Verified RealEstate
3/350/2 Mettukuppam,
OMR Thoraipakkam,
Chennai 600 097, India
hello@verified.realestate
+91 9996 12 9996

Prepared from the registers named on the page each finding sits on. Where a register could not be read, this document says so in its place rather than leaving the gap to be read as a clean result.