PP APPROVAL RECORD

Planning Permission

Survey 43/1A2B

Ulaganeri, Madurai East taluk

Madurai district, Tamil Nadu

APPROVAL TYPE
Building Plan

ISSUING AUTHORITY
DTCP

The approval as the planning authority issued it, reproduced in full behind this page.

An approval speaks to what was sanctioned, not to what was built. Completion is a separate record.

Verified RealEstate™

3/350/2 Mettukuppam,
OMR Thoraipakkam,
Chennai 600 097, India


hello@verified.realestate

+91 9996 12 9996

verified.realestate

SHEET NO:1 OF 3
SCALE:1:100

PLAN SHOWING THE PROPOSED CONSTRUCTION OF A HOSPITAL BUILDING IN R.S.NO:43/1A2B, ULAGANERI VILLAGE,MADURAI EAST TALUK,MADURAI CORPORATION, MADURAI DISTRICT.

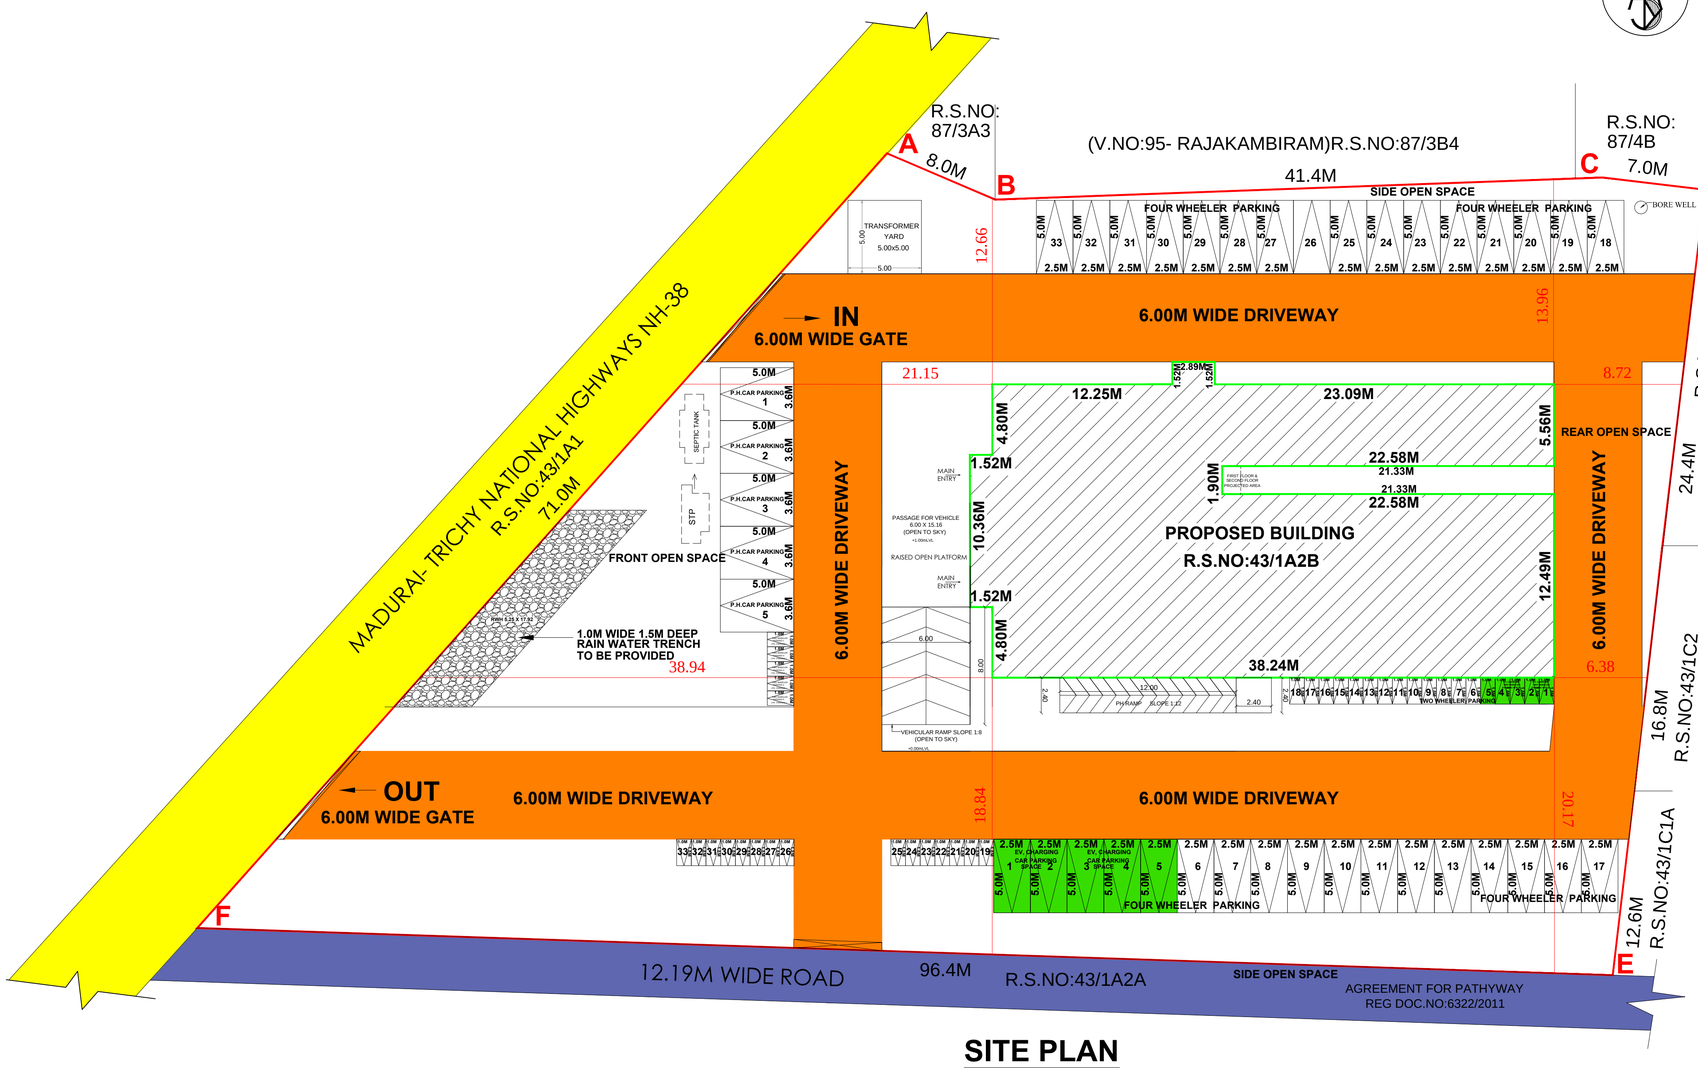

SITE PLAN

AREA DETAILS

AREA OF THE SITE(AS PER DOCUMENT)			4150.00 Sqm
AREA OF THE SITE(AS PER FMB/PATTA)			4150.00 Sqm
FLOOR AREA	FSI	NON FSI	TOTAL
GROUND FLOOR AREA	740.30	--	740.30
FIRST FLOOR AREA	722.41	--	722.41
SECOND FLOOR AREA	722.41	--	722.41
HEAD ROOM AREA (STAIR & RAMP)	--	174.89	174.89
TOTAL	2185.12	174.89	2360.01


$$\text{F.S.I} = \frac{\text{TOTAL COVERED AREA IN ALL FLOOR}}{\text{SITE EXTENT}} = \frac{2185.12\ \text{SQ.M}}{4150.00\ \text{SQ.M}} = 0.53 < 2$$

PARKING DETAILS


VEHICLE	PARKING AREA DESCRIPTION	AREA IN SQ.MT	REQUIRED	PROVIDED
CAR	1 Car Space For Every 50 Sq.m of Floor Area or Part There of Including (Physically Challenged Car Parking)	2191.78 (75% Area) 1643.83	33	33
	10% of Visitor's Parking including (EV Charging Car Parking)		5	5
			38	38
TWO WHEELER	1 Two Wheeler Space For Every 50 Sq.m of Floor Area or Part There of Including (Physically Challenged Two Wheeler Parking)	2191.78 (75% Area) 1643.83	33	33
	10% of Visitor's Parking including (EV Charging Two Wheeler Parking)		5	5
			38	38

JOINERIES DETAILS			REFERENCE
MD	MAIN DOOR	2.44 X 2.13	
D	DOOR	1.22 X 2.13	
D1	DOOR	0.76 X 2.13	
D2	DOOR	0.91 X 2.13	
D3	DOOR	0.96 X 2.13	
D4	DOOR	1.04 X 2.13	SITE (AS PER SITE & FMB)
DD	DOOR	1.83 X 2.13	PROPOSED BUILDING
DD1	DOOR	1.41 X 2.13	EXISTING ROAD
SD	SLIDE DOOR	0.91 X 2.13	DRIVE WAY
SD1	SLIDE DOOR	1.52 X 2.13	AGREEMENT PATHWAY
SD2	SLIDE DOOR	1.52 X 2.13	
LD	LIFT DOOR	1.22 X 2.13	
W1	WINDOW	1.83 X 1.22	
W2	WINDOW	1.03 X 1.83	
W3	WINDOW	1.22 X 1.83	
LW	LOUVERED WINDOW	1.83 X 1.22	
V	VENTILATOR	0.68 X 0.91	
V1	VENTILATOR	1.83 X 0.68	
G	GATE	2.43 X 2.13	


திட்ட அனுமதி
மனை ஒப்புதல் மற்றும் திட்ட அனுமதி
மதுரை உள்ளூர் திட்ட குழுமம்,
மதுரை - 625017.
ந.க.எண்.SWP/BPA/902718/2026 உத்தரவில்
கண்டுள்ளவாறு நிபந்தனைகளுக்குட்பட்டு
"A" முதல் "F" வரை எல்லையிடப்பட்டு
மனையிட ஒப்புதலும், கட்டடதிற்கு திட்ட
அனுமதியும் அளிக்கப்படுகிறது.
ம.வ/ம.உ.தி.கு. எண்: 491 / 2026
திட்ட அனுமதி எண்: 517 / 2026

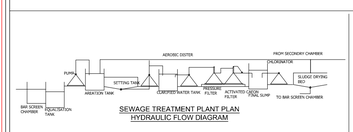


SEWAGE TREATMENT PLANT PLAN
HYDRAULIC FLOW DIAGRAM

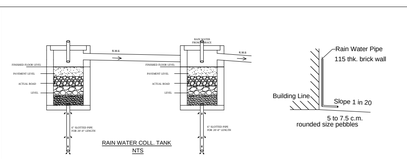

RAIN WATER COLL. TANK
NTS

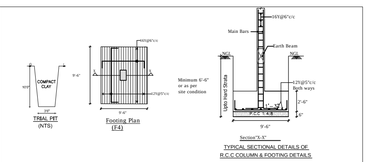



TYPICAL SECTIONAL DETAILS OF R.C.C COLUMN & FOOTING DETAILS

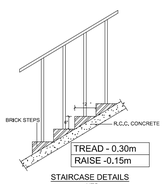


STAIRCASE DETAILS
NTS


Compound Wall & Gate Details

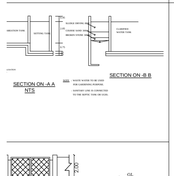

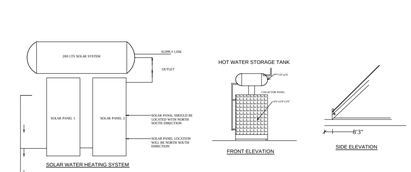

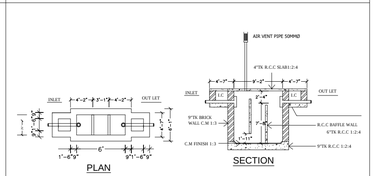

SEPTIC TANK DETAILS
SCALE 1"=8'0"

FE	FIRE EXTINGUISHER TO BE PROVIDED
FA	FIRE ALARM TO BE PROVIDED
	SAND BUCKET TO BE PROVIDED

NOTE:

1. ALL DIMENSIONS ARE IN METERS.
2. SOLAR WATER HEATING SYSTEM TO BE PROVIDED IN TERRACE FLOOR.
3. RAIN WATER HARVESTING TO BE PROVIDED IN SITE.
4. STP AND RECYCLING UNIT OF WASTE WATER TO BE PROVIDED IN THE SITE.
5. STRUCTURE IS SAFE FOR EARTHQUAKE.
6. FE:FIRE EXTINGUISHING SYSTEM TO BE PROVIDED IN ALL FLOORS.
7. MECHANICAL VENTILATION TO BE PROVIDED.

APPLICANT

Er L. GANESH KANNA, M.E.,
Structural Consultancy by Detailed Drawings
Registered Structural Engineer - Grade 1
MDTCP Reg. No: SE 07/2022 (GR.I)
73, Navalar Nagar 3rd Street
S.S. Colony, Madurai - 625 016


REGISTERED STRUCTURAL ENGINEER

Er.P.MUTHU KUMAR.B.E.,CMI Engg.
REGISTERED ENGINEER GRADE - II
Reg. No : RE - GR-II/54/2020
DTCP / MADURAI
Reg. No : MCRE 3110, Madurai Corporation
Licensed Engineer
Mobile : 92481 86269
Email : mmsbuilderstrade@gmail.com


REGISTERED ENGINEER

SHEET NO:2 OF 3
SCALE:1:100


N

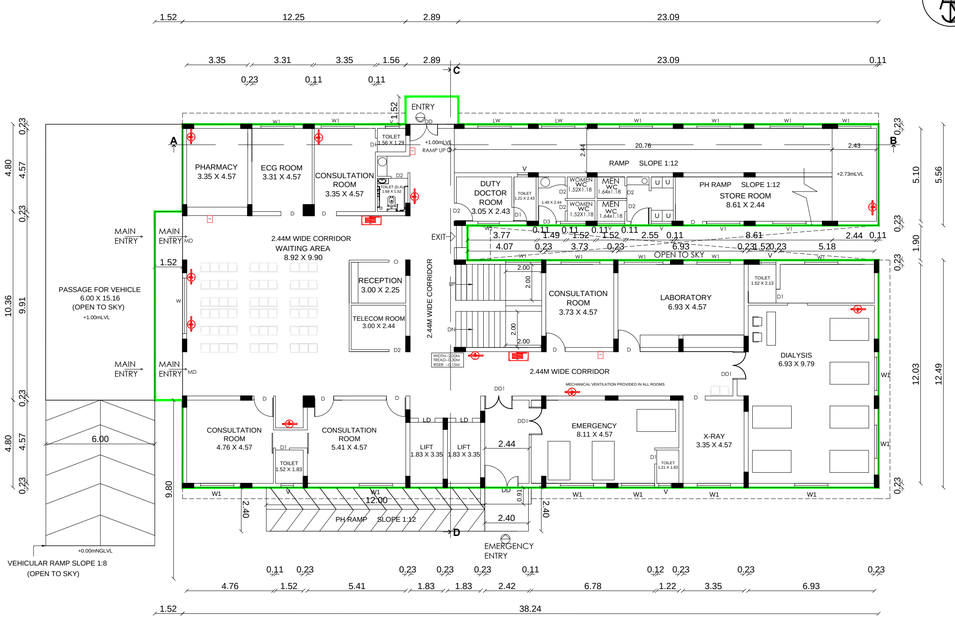


GROUND FLOOR PLAN

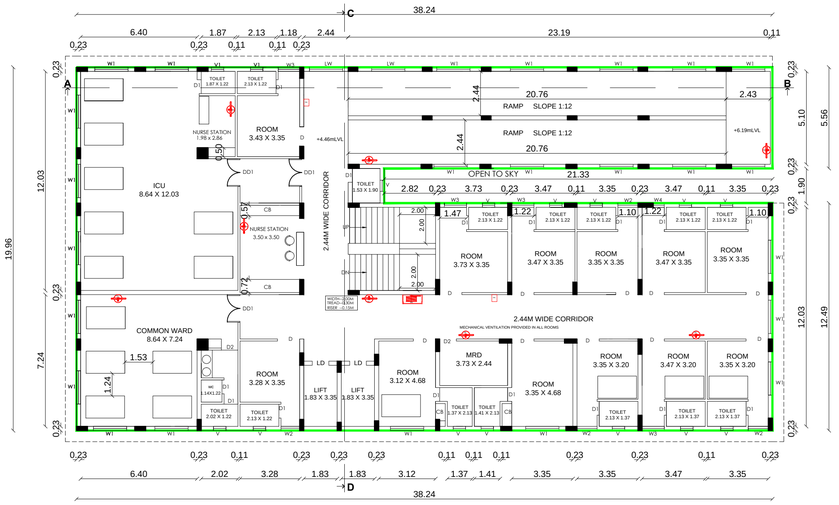

FIRST FLOOR PLAN

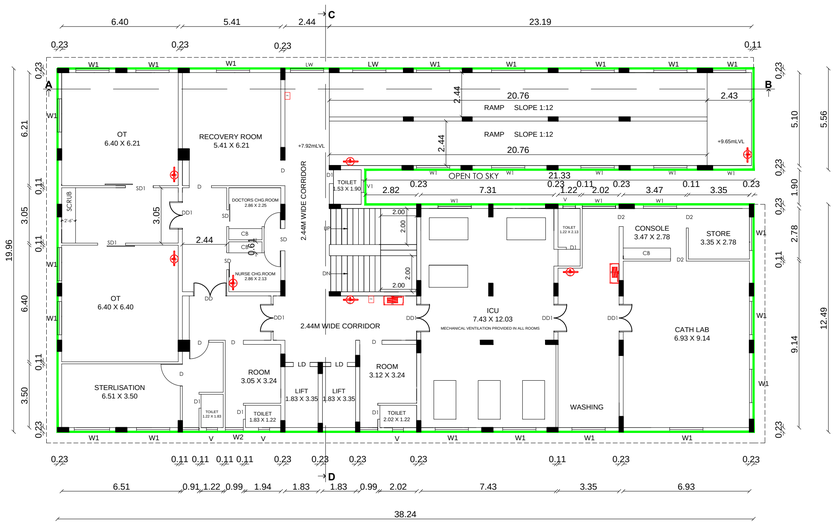

SECOND FLOOR PLAN

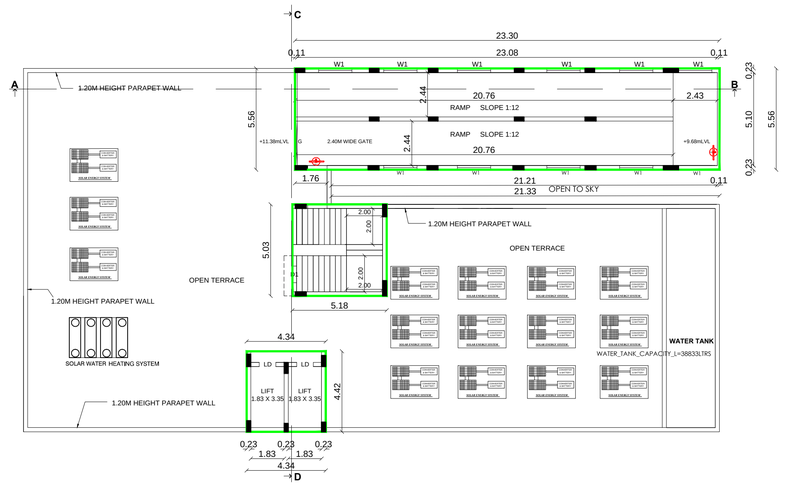

TERRACE FLOOR PLAN

PLAN SHOWING THE PROPOSED CONSTRUCTION OF A HOSPITAL BUILDING IN R.S.NO:43/1A2B, ULAGANERI VILLAGE,MADURAI EAST TALUK,MADURAI CORPORATION, MADURAI DISTRICT.

AREA DETAILS

AREA OF THE SITE(AS PER DOCUMENT)			4150.00 Sqm
AREA OF THE SITE(AS PER FMB/PATTA)			4150.00 Sqm
FLOOR AREA	FSI	NON FSI	TOTAL
GROUND FLOOR AREA	740.30	--	740.30
FIRST FLOOR AREA	722.41	--	722.41
SECOND FLOOR AREA	722.41	--	722.41
HEAD ROOM AREA (STAIR & RAMP)	--	174.89	174.89
TOTAL	2185.12	174.89	2360.01

F.S.I = TOTAL COVERED AREA IN ALL FLOOR / SITE EXTENT = 2185.12 SQ.M / 4150.00 SQ.M = 0.53 < 2

PARKING DETAILS

VEHICLE	PARKING AREA DESCRIPTION	AREA IN SQ.MT	REQUIRED	PROVIDED
CAR	1 Car Space For Every 50 Sq.m of Floor Area or Part There of Including (Physically Challenged Car Parking)	2191.78 (75% Area) 1643.83	33	33
	10% of Visitor's Parking including (EV Charging Car Parking)		5	5
			38	38
TWO WHEELER	1 Two Wheeler Space For Every 50 Sq.m of Floor Area or Part There of Including (Physically Challenged Two Wheeler Parking)	2191.78 (75% Area) 1643.83	33	33
	10% of Visitor's Parking including (EV Charging Two Wheeler Parking)		5	5
			38	38

JOINERIES DETAILS

MD	MAIN DOOR	2.44 X 2.13
D	DOOR	1.22 X 2.13
D1	DOOR	0.76 X 2.13
D2	DOOR	0.91 X 2.13
D3	DOOR	0.96 X 2.13
D4	DOOR	1.04 X 2.13
DD	DOOR	1.83 X 2.13
DD1	DOOR	1.41 X 2.13
SD	SLIDE DOOR	0.91 X 2.13
SD1	SLIDE DOOR	1.52 X 2.13
SD2	SLIDE DOOR	1.52 X 2.13
LD	LIFT DOOR	1.22 X 2.13
W1	WINDOW	1.83 X 1.22
W2	WINDOW	1.03 X 1.83
W3	WINDOW	1.22 X 1.83
LW	LOUVERED WINDOW	1.83 X 1.22
V	VENTILATOR	0.68 X 0.91
V1	VENTILATOR	1.83 X 0.68
G	GATE	2.43 X 2.13

REFERENCE

SITE (AS PER SITE & FMB)
PROPOSED BUILDING
EXISTING ROAD
DRIVE WAY
AGREEMENT PATHWAY

திட்ட அனுமதி
மனை ஒப்புதல் மற்றும் திட்ட அனுமதி
மதுரை உள்ளுர் திட்ட குழுமம்,
மதுரை - 625017.
ந.க.எண்.SWP/BPA/902718/2026 உத்தரவில் கண்டுள்ளவாறு நிபந்தனைகளுக்குட்பட்டு "A" முதல் "F" வரை எல்லையிடப்பட்டு மனையிட ஒப்புதலும், கட்டடதிற்கு திட்ட அனுமதியும் அளிக்கப்படுகிறது.
ம.வ/ம.உ.தி.கு. எண்: 491 / 2026
திட்ட அனுமதி எண்: 517 / 2026

FE FIRE EXTINGUISHER TO BE PROVIDED
FA FIRE ALARM TO BE PROVIDED
SAND BUCKET TO BE PROVIDED

NOTE:

1. ALL DIMENSIONS ARE IN METERS.
2. SOLAR WATER HEATING SYSTEM TO BE PROVIDED IN TERRACE FLOOR.
3. RAIN WATER HARVESTING TO BE PROVIDED IN SITE.
4. STP AND RECYCLING UNIT OF WASTE WATER TO BE PROVIDED IN THE SITE.
5. STRUCTURE IS SAFE FOR EARTHQUAKE.
6. FE:FIRE EXTINGUISHING SYSTEM TO BE PROVIDED IN ALL FLOORS.
7. MECHANICAL VENTILATION TO BE PROVIDED.

APPLICANT

Er L. GANESH KANNA, M.E.,
Structural Consultancy by Detailed Drawings
Registered Structural Engineer - Grade 1
MDTCP Reg. No: SE 07/2022 (GR.I)
73, Navalar Nagar 3rd Street
S.S. Colony, Madurai - 625 016


REGISTERED STRUCTURAL ENGINEER

Er.P.MUTHU KUMAR,B.E.,C.Engg.
REGISTERED ENGINEER GRADE - II
Reg. No : RE - GR-111/54/2025
DTCP / MADURAI
Reg. No : MCME 3110, Madurai Corporation
Licensed Engineer
Mobile : 92451 65963
Email : mmebuilderstrade@gmail.com


REGISTERED ENGINEER



FRONT ELEVATION

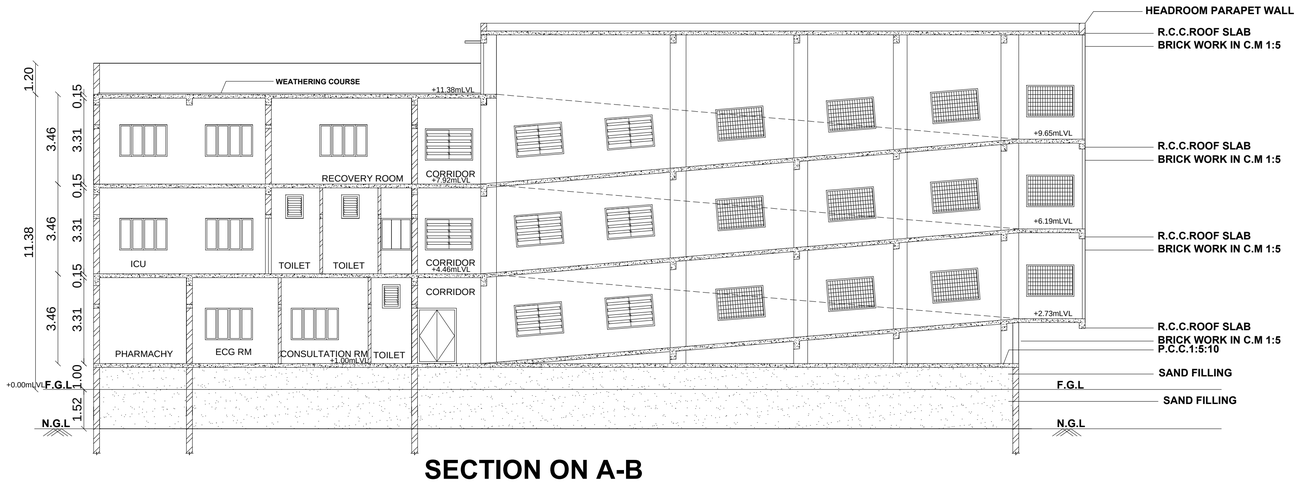

SECTION ON A-B

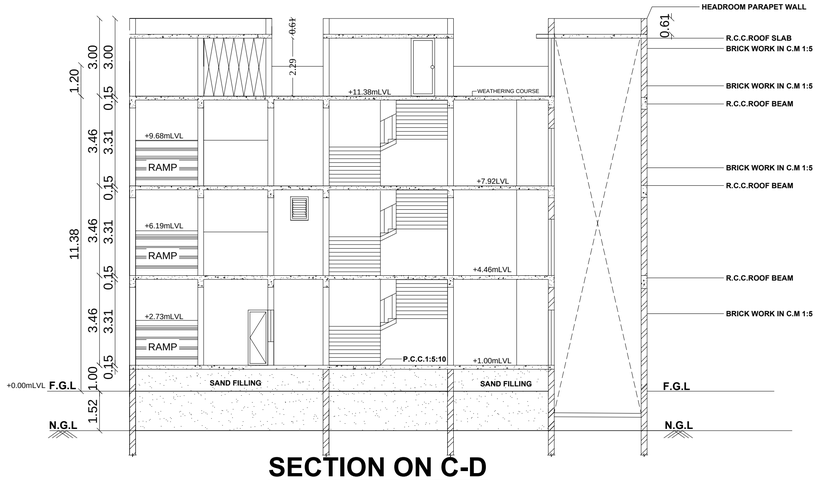

SECTION ON C-D

PLAN SHOWING THE PROPOSED CONSTRUCTION OF A HOSPITAL BUILDING IN R.S.NO:43/1A2B, ULAGANERI VILLAGE,MADURAI EAST TALUK,MADURAI CORPORATION, MADURAI DISTRICT.

AREA DETAILS

AREA OF THE SITE(AS PER DOCUMENT)			4150.00 Sqm
AREA OF THE SITE(AS PER FMB/PATTA)			4150.00 Sqm
FLOOR AREA	FSI	NON FSI	TOTAL
GROUND FLOOR AREA	740.30	--	740.30
FIRST FLOOR AREA	722.41	--	722.41
SECOND FLOOR AREA	722.41	--	722.41
HEAD ROOM AREA (STAIR & RAMP)	--	174.89	174.89
TOTAL	2185.12	174.89	2360.01

$$\text{F.S.I} = \frac{\text{TOTAL COVERED AREA IN ALL FLOOR}}{\text{SITE EXTENT}} = \frac{2185.12\ \text{SQ.M}}{4150.00\ \text{SQ.M}} = 0.53 < 2$$

PARKING DETAILS

VEHICLE	PARKING AREA DESCRIPTION	AREA IN SQ.MT	REQUIRED	PROVIDED
CAR	1 Car Space For Every 50 Sq.m of Floor Area or Part There of Including (Physically Challenged Car Parking)	2191.78 (75% Area) 1643.83	33	33
	10% of Visitor's Parking including (EV Charging Car Parking)		5	5
			38	38
TWO WHEELER	1 Two Wheeler Space For Every 50 Sq.m of Floor Area or Part There of Including (Physically Challenged Two Wheeler Parking)	2191.78 (75% Area) 1643.83	33	33
	10% of Visitor's Parking including (EV Charging Two Wheeler Parking)		5	5
			38	38

JOINERIES DETAILS			REFERENCE
MD	MAIN DOOR	2.44 X 2.13	
D	DOOR	1.22 X 2.13	
D1	DOOR	0.76 X 2.13	
D2	DOOR	0.91 X 2.13	
D3	DOOR	0.96 X 2.13	SITE (AS PER SITE & FMB)
D4	DOOR	1.04 X 2.13	
DD	DOOR	1.83 X 2.13	PROPOSED BUILDING
DD1	DOOR	1.41 X 2.13	
SD	SLIDE DOOR	0.91 X 2.13	EXISTING ROAD
SD1	SLIDE DOOR	1.52 X 2.13	
SD2	SLIDE DOOR	1.52 X 2.13	DRIVE WAY
LD	LIFT DOOR	1.22 X 2.13	
W1	WINDOW	1.83 X 1.22	AGREEMENT PATHWAY
W2	WINDOW	1.03 X 1.83	
W3	WINDOW	1.22 X 1.83	
LW	LOUVERED WINDOW	1.83 X 1.22	
V	VENTILATOR	0.68 X 0.91	
V1	VENTILATOR	1.83 X 0.68	
G	GATE	2.43 X 2.13	

திட்ட அனுமதி
மனை ஒப்புதல் மற்றும் திட்ட அனுமதி
மதுரை உள்ளுர் திட்ட குழுமம்,
மதுரை - 625017.
ந.க.எண்.SWP/BPA/902718/2026 உத்தரவில்
கண்டுள்ளவாறு நிபந்தனைகளுக்குட்பட்டு
"A" முதல் "F" வரை எல்லையிடப்பட்டு
மனையிட ஒப்புதலும், கட்டடதிற்கு திட்ட
அனுமதியும் அளிக்கப்படுகிறது.
ம.வ/ம.உ.தி.கு. எண்: 491 / 2026
திட்ட அனுமதி எண்: 517 / 2026

FE FIRE EXTINGUISHER TO BE PROVIDED
FA FIRE ALARM TO BE PROVIDED
SAND BUCKET TO BE PROVIDED

NOTE:

1. ALL DIMENSIONS ARE IN METERS.
2. SOLAR WATER HEATING SYSTEM TO BE PROVIDED IN TERRACE FLOOR.
3. RAIN WATER HARVESTING TO BE PROVIDED IN SITE.
4. STP AND RECYCLING UNIT OF WASTE WATER TO BE PROVIDED IN THE SITE.
5. STRUCTURE IS SAFE FOR EARTHQUAKE.
6. FE:FIRE EXTINGUISHING SYSTEM TO BE PROVIDED IN ALL FLOORS.
7. MECHANICAL VENTILATION TO BE PROVIDED.

APPLICANT

Er L.GANESH KANNA, M.E.,
Structural Consultancy by Detailed Drawings
Registered Structural Engineer - Grade 1
MDTCP Reg. No: SE 07/2022 (GR.I)
73, Navalar Nagar 3rd Street
S.S. Colony, Madurai - 625 016

REGISTERED STRUCTURAL ENGINEER

Er.P.MUTHU KUMAR B.E.,C.E.E.Engg.
REGISTERED ENGINEER GRADE - II
Reg. No : RE - GR-II/54/2025
DTCP / MADURAI
Reg. No : MCRE 3110, Madurai Corporation
Licensed Engineer
Mobile : 6248168363
Email : mmsbuildersmadurai@gmail.com

REGISTERED ENGINEER

THE LANDLENS SUITE

Eight ways to know a piece of land before you pay for it.

This report covers one part of the picture. These cover the rest, drawn from the same government records, for any property in Tamil Nadu.

LandLens One
Ask anything about a property and get an answer grounded in live government records, with the sources shown.
/landlens/one

Verify My Land
Every record check run on one property and returned as a single report.
/landlens/verify-my-land

Legal Opinion
An advocate's written opinion on the title, built on the records we pull for it.
/landlens

One Map
Every layer on one map: the parcel, its boundary, zoning, water bodies and what sits around it.
/landlens/one/map

PriceMap
What land actually changed hands for around this plot, taken from the registered deeds.
/landlens/pricemap

Build Scope
What you are allowed to build here: floor space, height, coverage and setbacks.
/landlens/build-scope

Property Tracker
Watch a property and hear about it when something new is registered against it.
/landlens/property-tracker

Deal Room
Run the transaction in one place: documents, stamping, signatures and the parties.
/landlens/deal-room

FREE TOOLS · NO ACCOUNT NEEDED

Twenty-four checks you can run yourself, at no cost.

Records and verification

The registers themselves, read for you.

- Encumbrance Certificate
- Patta and Chitta
- Field Measurement Sketch
- EC Analyzer
- Bank charge check
- Court case search
- Seller background check
- Approval check by survey

Value and duty

What it is worth and what it costs to register.

- Guideline value by street
- Guideline value by survey
- Stamp duty and registration fees
- Capital gains
- Floor space index
- Area unit converter

Zoning and land use

What the plan says can happen on this land.

- Land use zone finder
- CMDA land use check
- Coastal regulation zone
- Master plan check
- Water bodies finder
- Airport height clearance

Registers and directories

Who holds it, and which office keeps the record.

- Find your registering office
- Temple property check
- Waqf property check
- RERA register

Every free tool
/tools

Services we run for you
/services

The LandLens suite
/landlens/one

Verified RealEstate™

Every claim in this document traces back to a government record.

- Legal opinions, due diligence and title verification
- Building plan, layout and sub-division approvals
- Completion and occupancy certificates, regularisation
- Escrow, negotiation and NRI property management
- Land survey, soil testing, architecture and construction

Verified RealEstate
3/350/2 Mettukuppam,
OMR Thoraipakkam,
Chennai 600 097, India
hello@verified.realestate
+91 9996 12 9996

Prepared from the registers named on the page each finding sits on. Where a register could not be read, this document says so in its place rather than leaving the gap to be read as a clean result.