Verified RealEstate™

REFERENCE
08/2026-2027

ISSUED
25 August 2026

PP APPROVAL RECORD

Planning Permission

Survey 57/2A and 1 more

Podumbu

Madurai district, Tamil Nadu

APPROVAL TYPE
Building Plan

ISSUING AUTHORITY
Rural Panchayat


The approval as the planning authority issued it, reproduced in full behind this page.

An approval speaks to what was sanctioned, not to what was built. Completion is a separate record.


Verified RealEstate™
3/350/2 Mettukuppam,
OMR Thoraipakkam,
Chennai 600 097, India

hello@verified.realestate
+91 9996 12 9996
verified.realestate


DIGITALLY VERIFIED RECORD

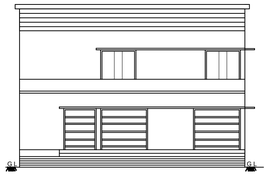

FRONT ELEVATION

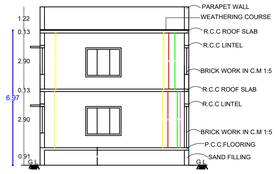


SECTION ON A-A

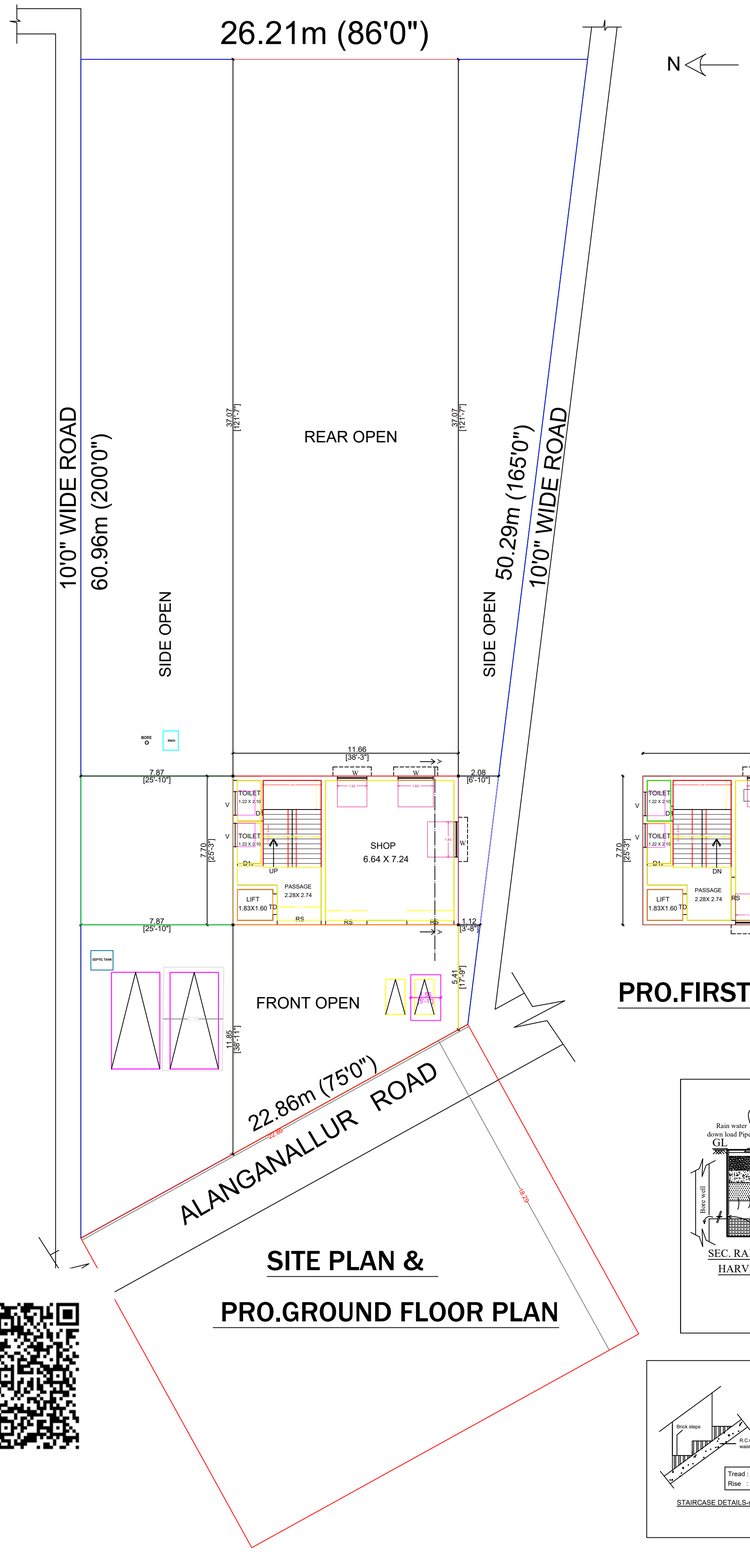

SITE PLAN &

PRO.GROUND FLOOR PLAN

TOPO PLAN

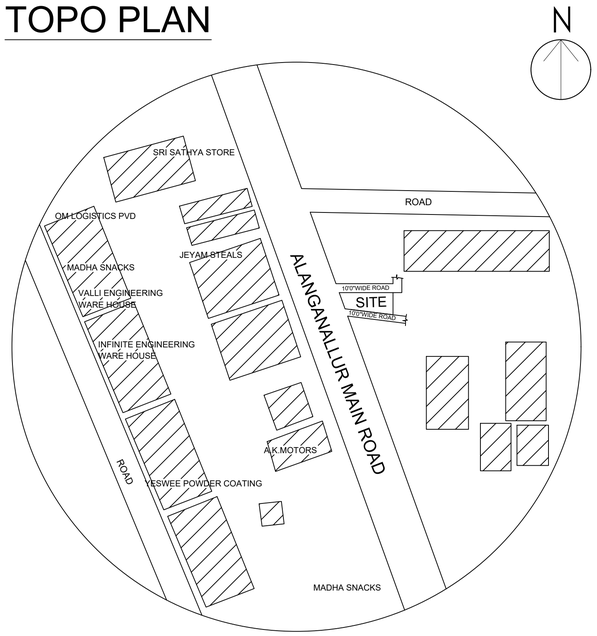

PLAN SHOWING THE PROPOSED RECONSTRUCTION OF A COMMERCIAL BUILDING IN OLD RS. NO: 57/2A, NATHAM NEW PATTA SUBDIVISION RS.NO: 57/31, DOOR NO: 155A, WARD : 8 AT PASINGAPURAM MAIN ROAD, PODHUMBU Ist BIT VILLAGE (PASINGAPURAM) & PANCHAYAT, MADURAI WEST PANCHAYAT UNION, MADURAI NORTH TALUK, MADURAI.

COLOUR INDEX

SITE	
PROPOSED	
ROAD	
EX.To be demolished	

PROPERTY TAX NO: 175


DOCUMENT NO: 625/1993 dt 17-FEB-1993

REFERANCE

ROLLING SHUTTER	RS	8'0"X7'0"	2.44 X 2.13
DOOR	D	3'0"X7'0"	0.91 X 2.13
DOOR	D1	2'6"X7'0"	0.76 X 2.13
WINDOW	W	5'0"X4'6"	1.52 X 1.37
VENTILATOR	V	4'0"X3'0"	1.22 X 0.91





EXG.DEMOLISHING AREA

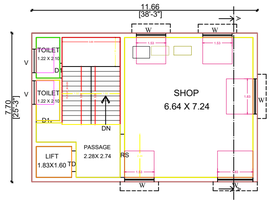

PRO.FIRST FLOOR PLAN

NAME	S. BALRAJ - 1, Mrs. KALAISELVI -2
CURRENT ADDRESS	Door no. : 114/131, Ravi Illam, Mellakkal Main Road, MADURAI - 625 016.

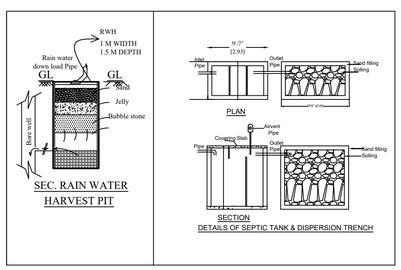

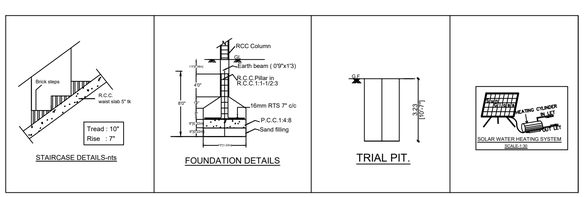

AREA DETAILS

DESCRIPTION	FSI AREA		NON FSI AREA		TOTAL AREA	
	SFT	SQM	SFT	SQM	SFT	SQM
AREA OF THE SITE					13606.23	1264.05
AREA OF THE SITE DOCUMENT					14692.00	1364.92
PRO.GROUND FLOOR	965.85	89.73	-	-	965.85	89.73
PRO.FIRST FLOOR	965.85	89.73	-	-	965.85	89.73
OPEN AREA					12640.38	1174.32
TOTAL AREA	1931.70	179.46	-	-	1931.70	179.46
EXISTING SHED DEMOLISHED AREA (GF)					538.20	50.00

NO OF TWO WHEELER PARKING PROVIDED - 2 NO's | NO OF CAR PARKING PROVIDED - 2 NO's

MAXIMUM ONE FLOOR AREA - 89.73 Sq.m

$$F.S.I = \frac{\text{TOTAL FLOOR AREA}}{\text{SITE EXTENT}} = \frac{179.46}{1264.05} = 0.14 < 2.00$$

SCALE : 1" = 8'0"

1. S. Balraj 2. கலைச்செல்வி

S. BALRAJ - 1, Mrs. KALAISELVI -2

APPLICANT

Er.K.KARTHIKAI KUMAR, B.E.,
MLPA/RE(II)08/2020
69/2, V.R.S. Complex, Sivaganga Main Road,
Near Anna Bus Stand, Madurai-20
Cell: 98651 51000

ENGINEER

THE LANDLENS SUITE

Eight ways to know a piece of land before you pay for it.

This report covers one part of the picture. These cover the rest, drawn from the same government records, for any property in Tamil Nadu.

LandLens One
Ask anything about a property and get an answer grounded in live government records, with the sources shown.
/landlens/one

Verify My Land
Every record check run on one property and returned as a single report.
/landlens/verify-my-land

Legal Opinion
An advocate's written opinion on the title, built on the records we pull for it.
/landlens

One Map
Every layer on one map: the parcel, its boundary, zoning, water bodies and what sits around it.
/landlens/one/map

PriceMap
What land actually changed hands for around this plot, taken from the registered deeds.
/landlens/pricemap

Build Scope
What you are allowed to build here: floor space, height, coverage and setbacks.
/landlens/build-scope

Property Tracker
Watch a property and hear about it when something new is registered against it.
/landlens/property-tracker

Deal Room
Run the transaction in one place: documents, stamping, signatures and the parties.
/landlens/deal-room

FREE TOOLS · NO ACCOUNT NEEDED

Twenty-four checks you can run yourself, at no cost.

Records and verification

The registers themselves, read for you.

- Encumbrance Certificate
- Patta and Chitta
- Field Measurement Sketch
- EC Analyzer
- Bank charge check
- Court case search
- Seller background check
- Approval check by survey

Value and duty

What it is worth and what it costs to register.

- Guideline value by street
- Guideline value by survey
- Stamp duty and registration fees
- Capital gains
- Floor space index
- Area unit converter

Zoning and land use

What the plan says can happen on this land.

- Land use zone finder
- CMDA land use check
- Coastal regulation zone
- Master plan check
- Water bodies finder
- Airport height clearance

Registers and directories

Who holds it, and which office keeps the record.

- Find your registering office
- Temple property check
- Waqf property check
- RERA register

Every free tool
/tools

Services we run for you
/services

The LandLens suite
/landlens/one

Verified RealEstate™

Every claim in this document traces back to a government record.

- Legal opinions, due diligence and title verification
- Building plan, layout and sub-division approvals
- Completion and occupancy certificates, regularisation
- Escrow, negotiation and NRI property management
- Land survey, soil testing, architecture and construction

Verified RealEstate
3/350/2 Mettukuppam,
OMR Thoraipakkam,
Chennai 600 097, India
hello@verified.realestate
+91 9996 12 9996

Prepared from the registers named on the page each finding sits on. Where a register could not be read, this document says so in its place rather than leaving the gap to be read as a clean result.