Verified RealEstate™

REFERENCE
25/2026-2027

ISSUED
11 November 2026

PP APPROVAL RECORD

Planning Permission

Survey 81

Kottaimedu

Madurai district, Tamil Nadu

APPROVAL TYPE
Building Plan

ISSUING AUTHORITY
Rural Panchayat


The approval as the planning authority issued it, reproduced in full behind this page.


An approval speaks to what was sanctioned, not to what was built. Completion is a separate record.

Verified RealEstate™
3/350/2 Mettukuppam,
OMR Thoraipakkam,
Chennai 600 097, India

hello@verified.realestate
+91 9996 12 9996
verified.realestate


DIGITALLY VERIFIED RECORD

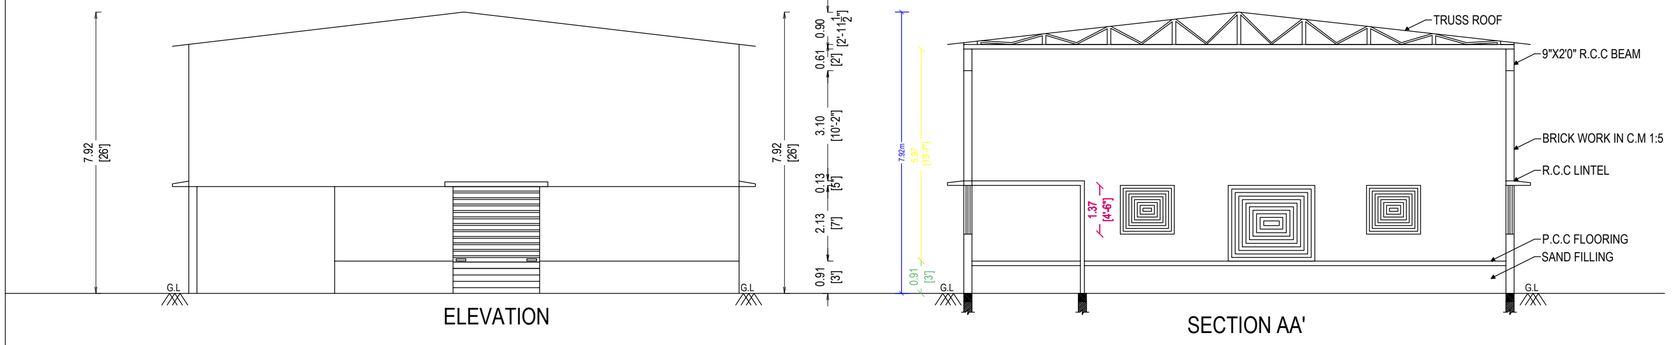

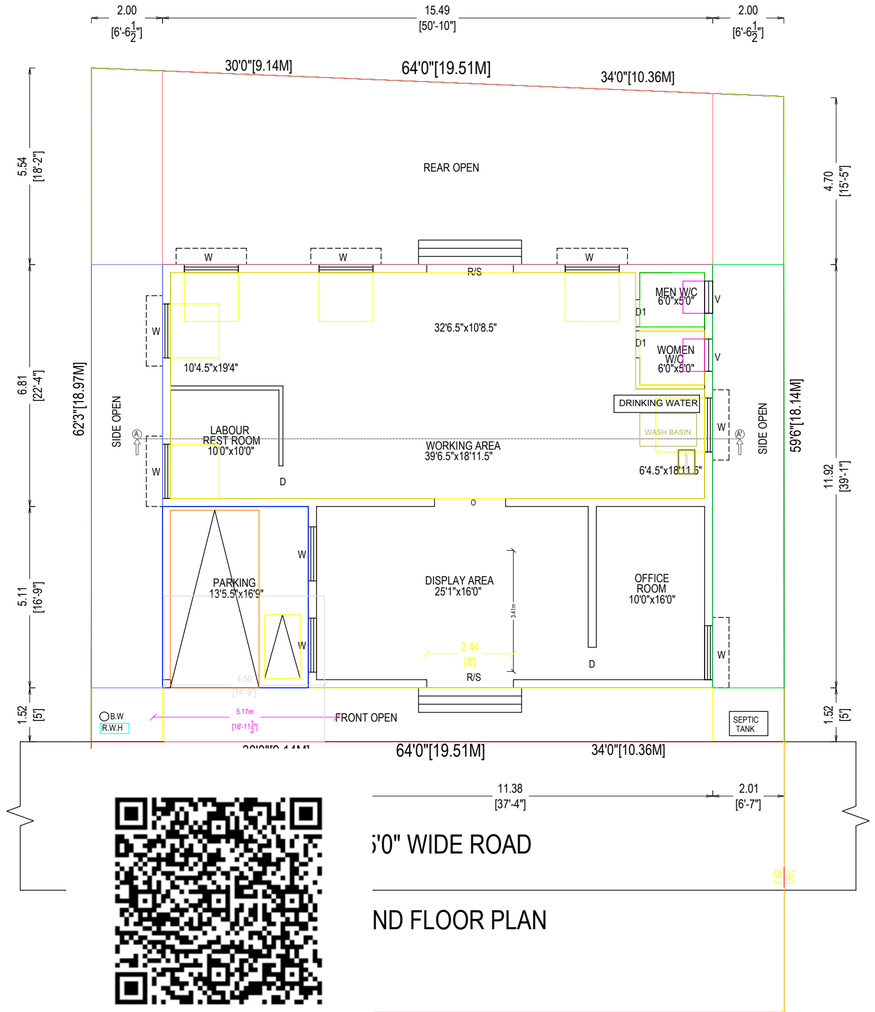

DTCP APPROVAL NO: ந.க.எண்.16/2020 & 17/2020
DATE: 27/07/2020

SITE PLAN : AT PLOT NO:11 & 12, "VEENUS GARDEN", R.S.NO:81/1B1A1A1, U.D.R.S.NO:81/40 & 41(AS PER PATTA), KUMARAM VILLAGE, KOTTAIMEDU PANCHAYAT, ALANGANALLUR PANCHAYAT UNION, VADIPATTI TALUK, MADURAI DISTRICT.

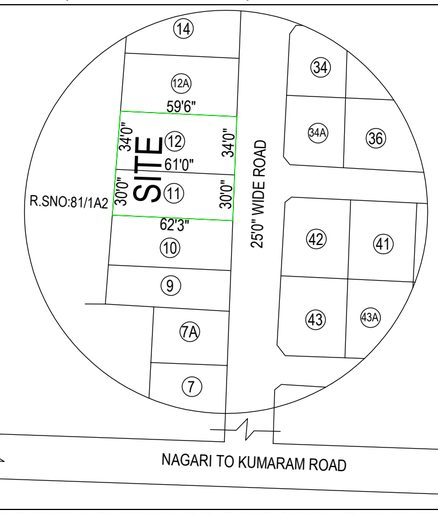

(N.T.S)

PLAN SHOWING THE PROPOSED CONSTRUCTION OF A NON - RESIDENTIAL BUILDING AT PLOT NO:11 & 12, "VEENUS GARDEN", R.S.NO:81/1B1A1A1, U.D.R.S.NO:81/40 & 41(AS PER PATTA), KUMARAM VILLAGE, KOTTAIMEDU PANCHAYAT, ALANGANALLUR PANCHAYAT UNION, VADIPATTI TALUK, MADURAI DISTRICT.

AREA STATEMENT	FSI AREA		NON-FSI AREA		TOTAL AREA	
	SQ.FT	SQ.MT	SQ.FT	SQ.MT	SQ.FT	SQ.MT
SITE AREA	---	---	---	---	3898.00	362.13
GROUND FLOOR AREA	1760.88	163.59	225.72	20.97	1986.60	184.56
OPEN SPACE AREA	---	---	---	---	1911.4	177.57
TOTAL	1760.88	163.59	225.72	20.97	1986.60	184.56

NO.OF.CAR PARKING PROVIDED 1 NOS

NO.OF.TWO WHEELER PARKING PROVIDED 1 NOS


FSI $\frac{163.59 \text{ sq.m}}{362.13 \text{ sq.m}}$ 0.45 % < 2.0 %


COLOUR INDEX
◯ Site ◯ Road
◯ Pro


SCALE:1"=16'0"

S.No	Description	Feet	Meter	S.No	Description	Feet	Meter
D	Door	3' 0" X 7' 0"	0.91 X 2.13	W	Window	5' 0" X 4' 6"	1.52 X 1.37
D1	Door	2' 6" X 7' 0"	0.75 X 2.13	V	Ventilator	3' 0" X 2' 0"	0.91 X 0.61
				RS	Roling Shutter	8' 0" X 7' 0"	2.44 X 2.13


*All dimensions are in feet and inches and those with in brackets with in mm
*Sewage line connected to Septic Tank main line

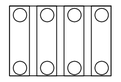
SOLAR WATER HEATER

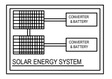


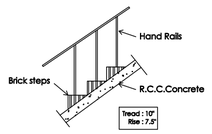



STAIRCASE DETAILS

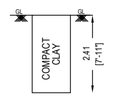


TRIAL PIT

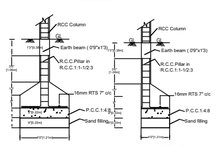

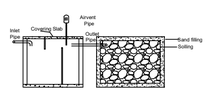

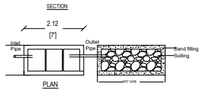

DETAILS OF SEPTIC TANK & DISPERSION TRENCH

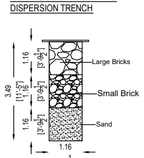

SECTION OF RAIN WATER COLLECTION PITS (NTS)

Mr.U.AMEER BATCHA
APPLICANT

Er.M.Thamarai selvan, LBS,
ARUNA BUILDERS
4/731, MahaLakshmai Nagar 3rd Street,
K.pudur, Madurai-625 007.
Engineer-Grade -II
Reg . no : 115/LS/2024/00038
ENGINEER

THE LANDLENS SUITE

Eight ways to know a piece of land before you pay for it.

This report covers one part of the picture. These cover the rest, drawn from the same government records, for any property in Tamil Nadu.

LandLens One
Ask anything about a property and get an answer grounded in live government records, with the sources shown.
/landlens/one

Verify My Land
Every record check run on one property and returned as a single report.
/landlens/verify-my-land

Legal Opinion
An advocate's written opinion on the title, built on the records we pull for it.
/landlens

One Map
Every layer on one map: the parcel, its boundary, zoning, water bodies and what sits around it.
/landlens/one/map

PriceMap
What land actually changed hands for around this plot, taken from the registered deeds.
/landlens/pricemap

Build Scope
What you are allowed to build here: floor space, height, coverage and setbacks.
/landlens/build-scope

Property Tracker
Watch a property and hear about it when something new is registered against it.
/landlens/property-tracker

Deal Room
Run the transaction in one place: documents, stamping, signatures and the parties.
/landlens/deal-room

FREE TOOLS · NO ACCOUNT NEEDED

Twenty-four checks you can run yourself, at no cost.

Records and verification

The registers themselves, read for you.

- Encumbrance Certificate
- Patta and Chitta
- Field Measurement Sketch
- EC Analyzer
- Bank charge check
- Court case search
- Seller background check
- Approval check by survey

Value and duty

What it is worth and what it costs to register.

- Guideline value by street
- Guideline value by survey
- Stamp duty and registration fees
- Capital gains
- Floor space index
- Area unit converter

Zoning and land use

What the plan says can happen on this land.

- Land use zone finder
- CMDA land use check
- Coastal regulation zone
- Master plan check
- Water bodies finder
- Airport height clearance

Registers and directories

Who holds it, and which office keeps the record.

- Find your registering office
- Temple property check
- Waqf property check
- RERA register

Every free tool
/tools

Services we run for you
/services

The LandLens suite
/landlens/one

Verified RealEstate™

Every claim in this document traces back to a government record.

- Legal opinions, due diligence and title verification
- Building plan, layout and sub-division approvals
- Completion and occupancy certificates, regularisation
- Escrow, negotiation and NRI property management
- Land survey, soil testing, architecture and construction

Verified RealEstate
3/350/2 Mettukuppam,
OMR Thoraipakkam,
Chennai 600 097, India
hello@verified.realestate
+91 9996 12 9996

Prepared from the registers named on the page each finding sits on. Where a register could not be read, this document says so in its place rather than leaving the gap to be read as a clean result.