

PP

APPROVAL RECORD

Planning Permission

Nangoore

Mayiladuthurai district, Tamil Nadu

APPROVAL TYPE

Building Plan

ISSUING AUTHORITY

Rural Panchayat

PURPOSE



Commercial

The approval as the planning authority issued it, reproduced in full behind this page.


An approval speaks to what was sanctioned, not to what was built. Completion is a separate record.

PLAN SHOWING THE PROPOSED CONSTRUCTION OF PROFILE SHEET ROOF [PRE PAINTED GALVANIZED STEEL SHEET] COMMERCIAL RESTAURANT GROUND FLOOR BUILDING IN S.NO : 292 /1B ,NANGUR VILLAGE, SIRKALI PANCHAYAT UNION, SIRKALI TALUK , MAYILADUTHURAI DISTRICT.


SCALE 1:100

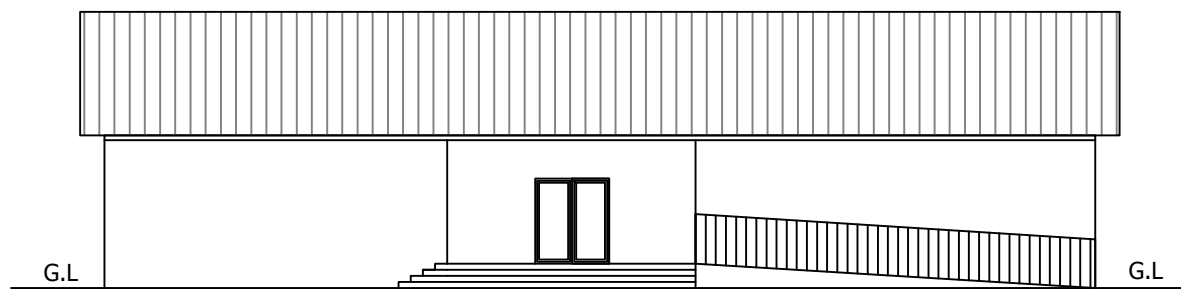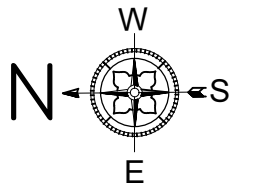

ELEVATION

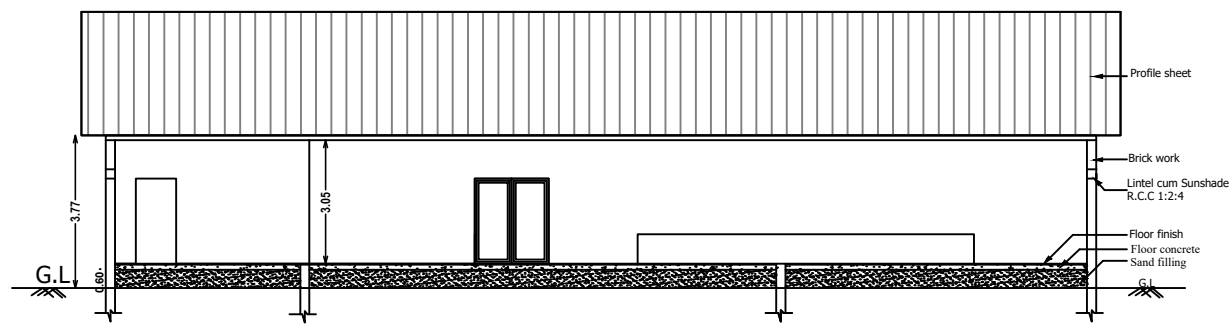


SECTION ON AA

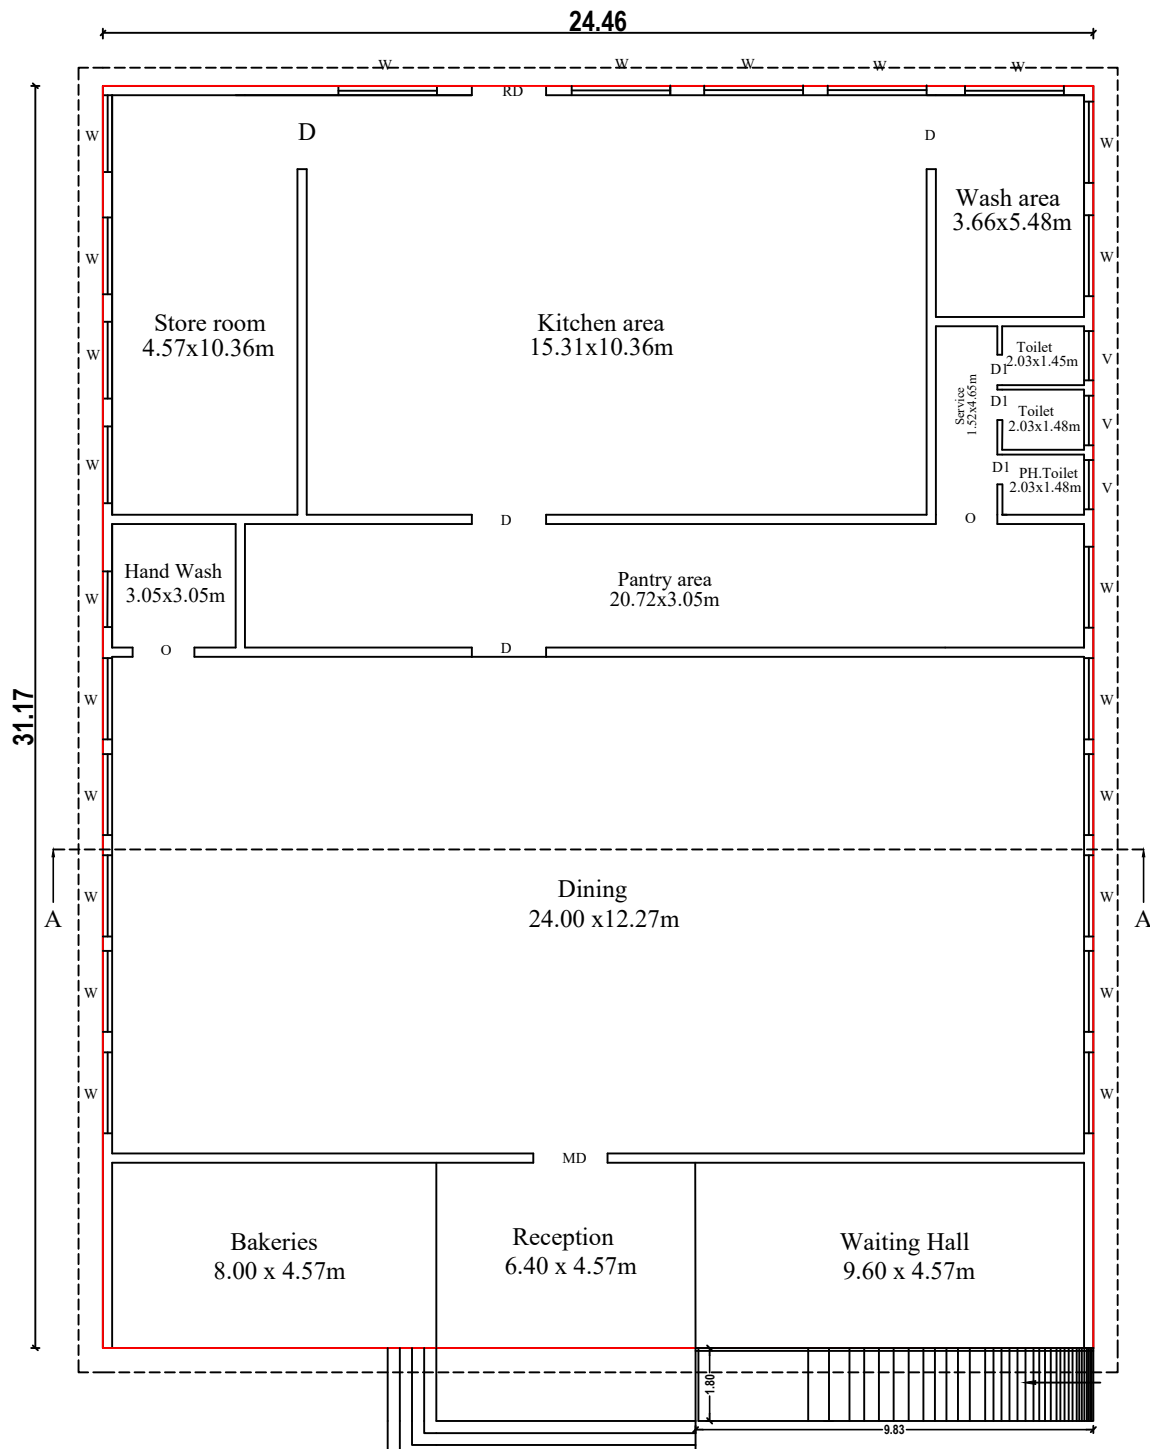

GROUND FLOOR PLAN

SITE PLAN:-

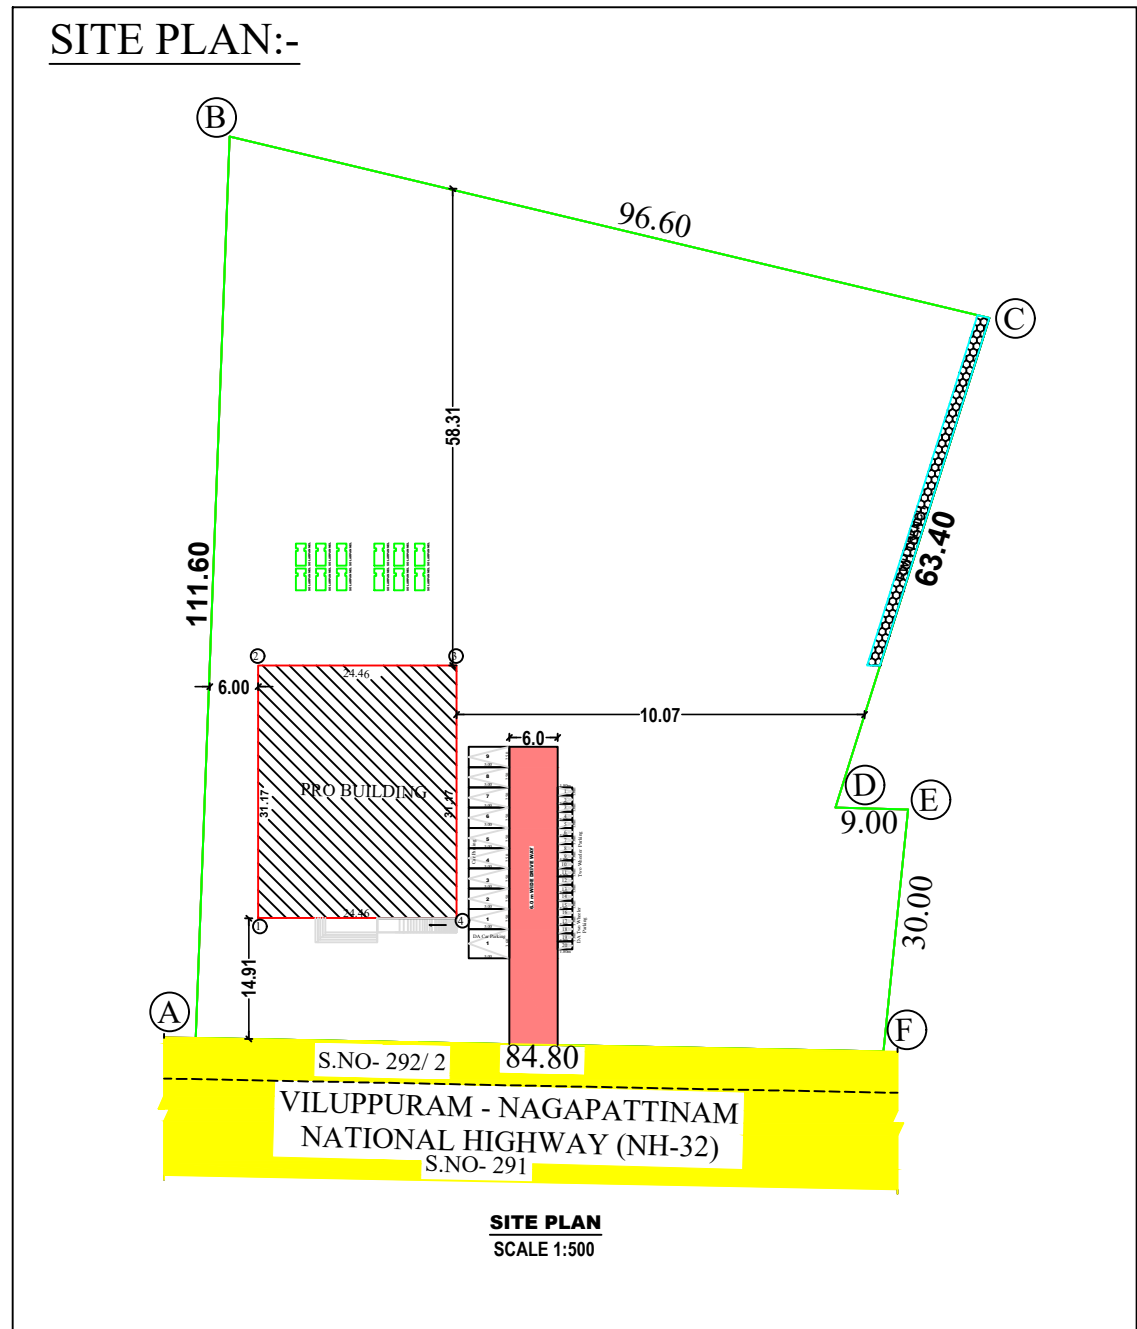

SITE PLAN
SCALE 1:500

JOINERY DETAILS :-

S.NO	DESCRIPTION	SIZE IN M
1	MAIN DOOR - MD	1.83 X 2.14
2	DOOR - RD	1.83 X 2.14
3	DOOR - D	1.83 X 2.14
4	DOOR - D1	0.76 X 2.14
5	OPENING - O	1.83 X 2.14
6	WINDOW - W	2.00 X 2.00
7	VENTILATOR - V	0.91 X 0.61

Annexure iv - part I-13,17,b,part II-A,C

Description	Dimension	NOS
Car Parking	5 M x 2.5 M	9
DA Car Parking	5 M x 3.6 M	1
Two Wheeler Parking	1 M x 1.8 M	18
DA Two Wheeler Parking	1 M x 1.8 M	2

AREA DETAILS

AREA OF SITE	SQ.MT.	
	8681.06 SQ.M	
AREA OF GROUND FLOOR	F.S.I	NON F.S.I
	762.41	
TOTAL AREA	762.41	

FLOOR SPACE INDEX (FSI) = $\frac{762.41}{8681.06} = 0.088$

NUMBER OF TWO WHEELER PARKING (1.00 X 1.80M) = 18 NOS.
NUMBER OF DA TWO WHEELER PARKING (1.00 X 1.80M) = 2 NOS.
NUMBER OF CAR PARKING (2.50 X 5.00M) = 9 NOS.
DA CAR PARKING (3.60 X 5.00M) = 1 NOS.

COLOUR INDEX


SITE BOUNDARY	
EXISTING ROAD	
PROPOSED BUILDING	
PROPOSED DRIVE WAY	
RAIN WATER PERCOLATION BED	

FOR OFFICE USE :-

DISTRICT TOWN AND COUNTRY PLANNING OFFICE,
MAYILADUTHURAI DISTRICT
Tamilnadu Town and Country Planning Act 1971 & Tamilnadu Combined
Development and Building Rules 2019 the following Technical clearance is issued.

Online Application No : SWP/BPA/511202/2025
Site Approval No : Site Boundary shown as "A to F" and numbered as
SWP/DTCP/MAYILADUTHURAI/Site Approval No.12/2025
Technical Clearance : Building Boundary shown as "1 to 4" and numbered as
SWP/DTCP/MAYILADUTHURAI/B.P No. 07/2025

e-signed
Assistant Director (FAC),
District Town and Country Planning Office,
Mayiladuthurai District

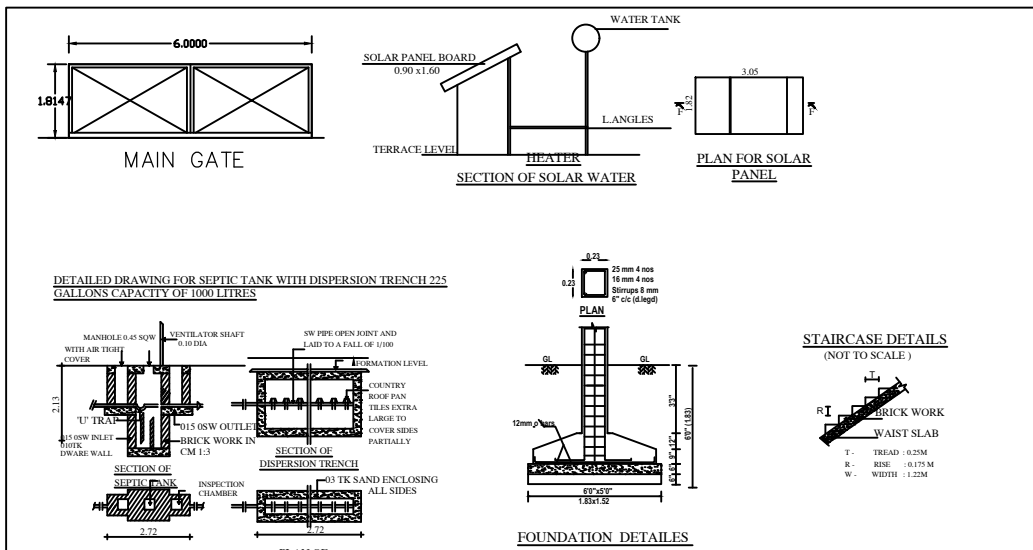

APPLICANT:-

ENGINEER:-

E.C.A. ABIRAMASUNDRAM, B.C.E., R.Tech., A.M.I.E.,
Registered engineer / Consulting Civil Engineer,
DTCP Regd No. MYD/RE-11/2023/005 &
MYD/RE-11/2024/006,
18, Thoppu street, East Nangal Naidu,
Mayiladuthurai - 605 001,
Cell : 9878723062.

E.C.V. VARIVAZHAGAN, B.E.,
Registered Structural Engineer Grade-II
Reg. No. MYD/RE-11/2024/036,
No.21/56B, Kotha Street,
Mayiladuthurai-605001,
Cell: 7502568598

Er.R. PREMKUMAR
REGD. No. MYD/RE-11/2024/036
REGISTERED GEO-TECHNICAL ENGINEER (RGTE)
REGISTRATION NUMBER MYD/RGTE/2024/036
No.286, Shanthi Nagar Road, Karakal - 605 602
Branch: Nagapattinam, Chidambaram & Pudukkottai
Mobile : 9443855977

Eight ways to know a piece of land before you pay for it.

This report covers one part of the picture. These cover the rest, drawn from the same government records, for any property in Tamil Nadu.

LandLens One

Ask anything about a property and get an answer grounded in live government records, with the sources shown.

[/landlens/one](#)



Verify My Land

Every record check run on one property and returned as a single report.

[/landlens/verify-my-land](#)



Legal Opinion

An advocate's written opinion on the title, built on the records we pull for it.

[/landlens](#)



One Map

Every layer on one map: the parcel, its boundary, zoning, water bodies and what sits around it.

[/landlens/one/map](#)



PriceMap

What land actually changed hands for around this plot, taken from the registered deeds.

[/landlens/pricemap](#)



Build Scope

What you are allowed to build here: floor space, height, coverage and setbacks.

[/landlens/build-scope](#)



Property Tracker

Watch a property and hear about it when something new is registered against it.

[/landlens/property-tracker](#)



Deal Room

Run the transaction in one place: documents, stamping, signatures and the parties.

[/landlens/deal-room](#)



Twenty-four checks you can run yourself, at no cost.

Records and verification

The registers themselves, read for you.

Encumbrance Certificate

Patta and Chitta

Field Measurement Sketch

EC Analyzer

Bank charge check

Court case search

Seller background check

Approval check by survey

Value and duty

What it is worth and what it costs to register.

Guideline value by street

Guideline value by survey

Stamp duty and registration fees

Capital gains

Floor space index

Area unit converter

Zoning and land use

What the plan says can happen on this land.

Land use zone finder

CMDA land use check

Coastal regulation zone

Master plan check

Water bodies finder

Airport height clearance

Registers and directories

Who holds it, and which office keeps the record.

Find your registering office

Temple property check

Waqf property check

RERA register



Every free tool
/tools



Services we run
for you
/services



The LandLens
suite
/landlens/one



Every claim in this document traces back to a government record.

Legal opinions, due diligence and title verification

Building plan, layout and sub-division approvals

Completion and occupancy certificates, regularisation

Escrow, negotiation and NRI property management

Land survey, soil testing, architecture and construction

Verified RealEstate
3/350/2 Mettukuppam,
OMR Thoraipakkam,
Chennai 600 097, India
hello@verified.realestate
+91 9996 12 9996

Prepared from the registers named on the page each finding sits on. Where a register could not be read, this document says so in its place rather than leaving the gap to be read as a clean result.

