

PP

APPROVAL RECORD

Planning Permission

Kottur

Nagapattinam district, Tamil Nadu

APPROVAL TYPE

Building Plan

ISSUING AUTHORITY

Rural Panchayat

PURPOSE

Residential


The approval as the planning authority issued it, reproduced in full behind this page.

An approval speaks to what was sanctioned, not to what was built. Completion is a separate record.



PLAN SHOWING THE EXISTING & PROPOSED CONSTRUCTION OF A R.C.C ROOF RESIDENTIAL BUILDING IN R.S NO : 189/8, AT PALLIVASAL STREET, KOTTUR VILLAGE AND PANCHAYAT, NAGAPATTINAM TALUK & DISTRICT.




ELEVATION

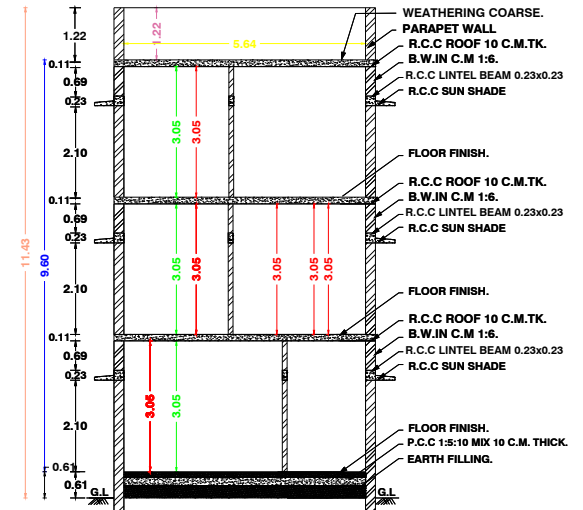


SECTION ON AA

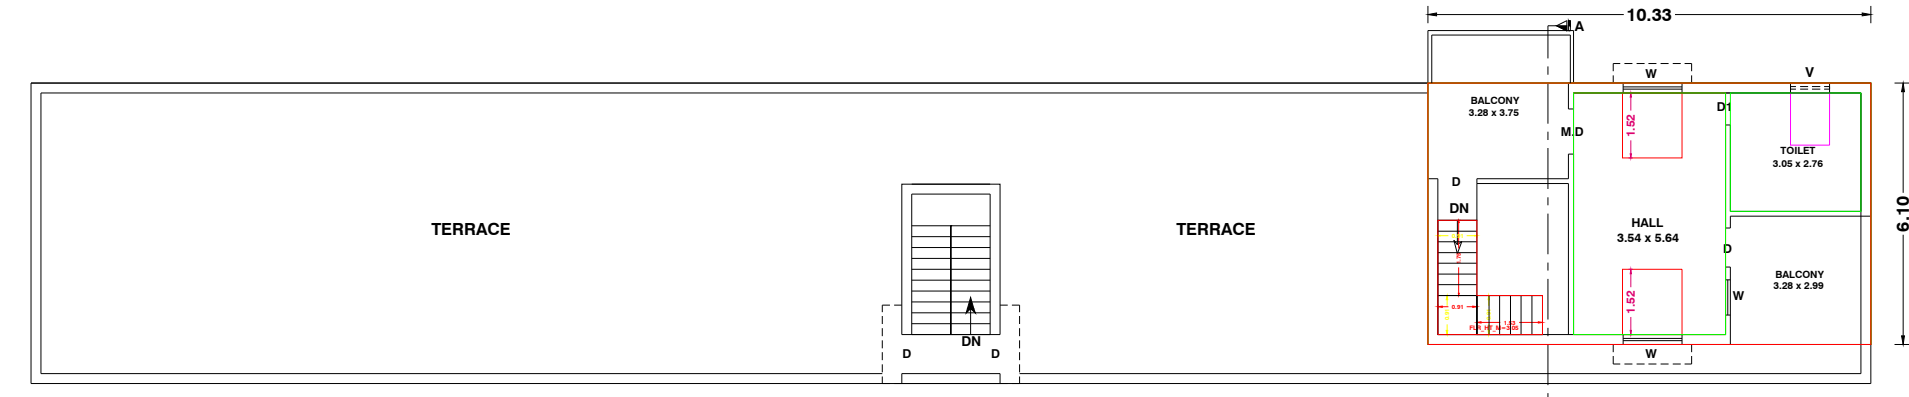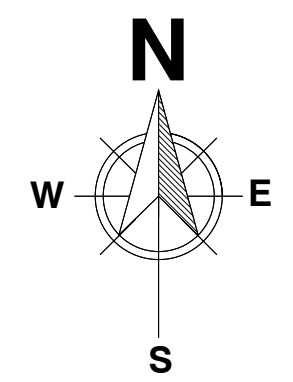


PRO.SECOND FLOOR PLAN

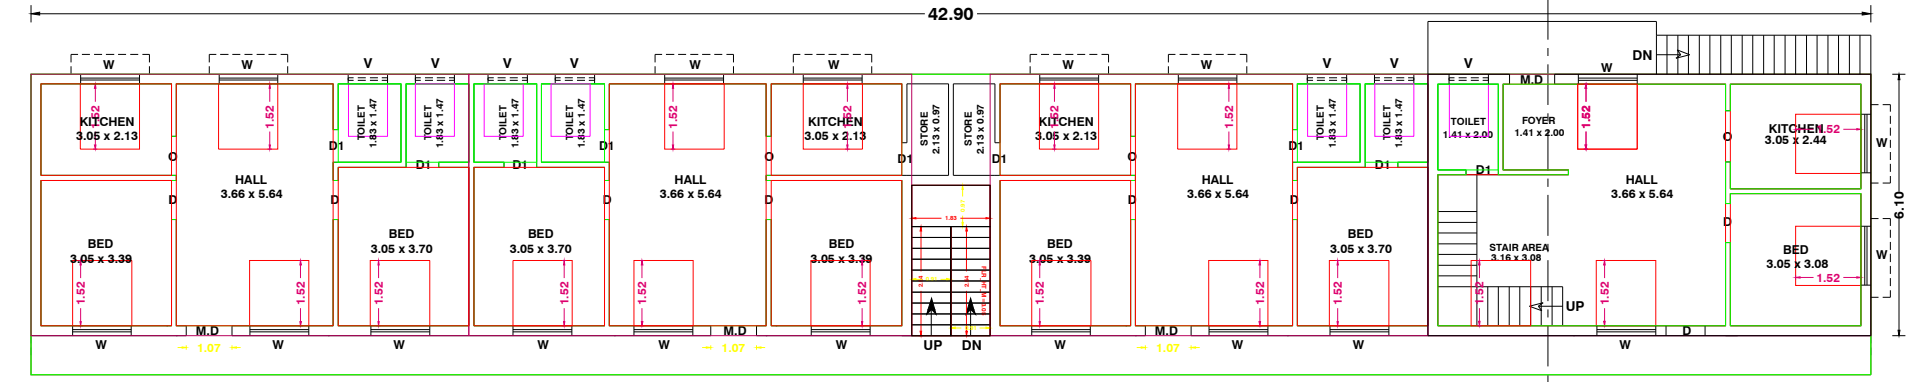

PRO.FIRST FLOOR PLAN

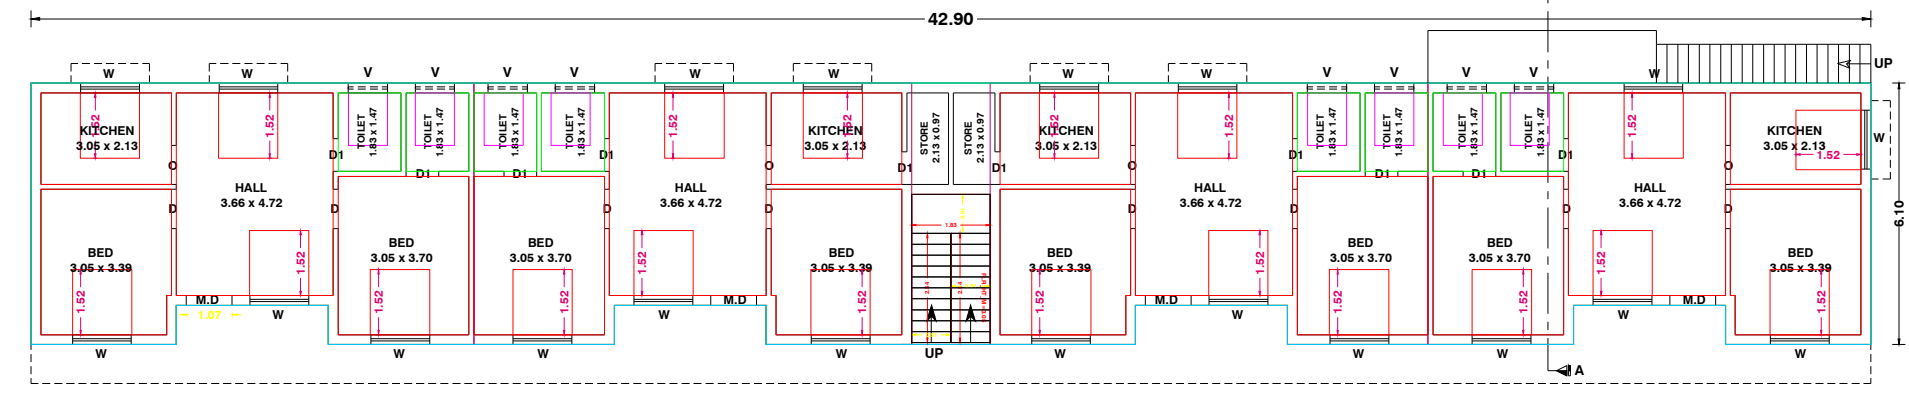

EXI.GROUND FLOOR PLAN

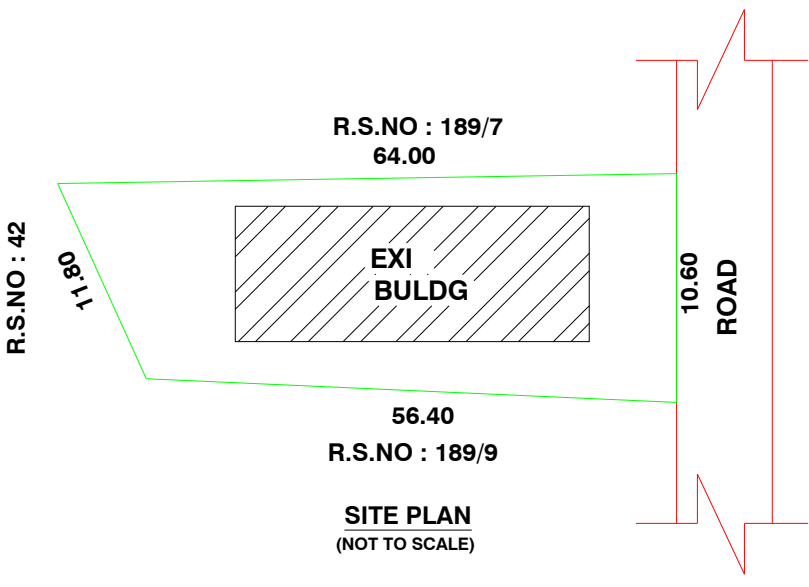


R.S.NO : 189/7
64.00


56.40
R.S.NO : 189/9

SITE PLAN
(NOT TO SCALE)


PLAN INFO
PLOT AREA M2=660.00
AS AT SITE=593.53
FMB OR PLR=660.00
AS PER DOCUMENT=660.00
DISTRICT=NAGAPATTINAM
TALUK=NAGAPATTINAM
SURVEY NO=189/8
PATTA NO=82
AVG PLOT DEPTH=56.40
AVG PLOT WIDTH=9.22
IS SWIMMING POOL EXISTS=NO
IS APPROVED LAYOUT=NO
SINGLE FAMILY BLDG=YES
CRZ=NO
SECURITY ZONE=NO
ACCESS WIDTH M=6.00
ROAD WIDTH=6.00
ROAD LENGTH=50.00
LAND USE ZONE=RESIDENTIAL
RWTH DECLARED=YES
OSR APPLICABLE=NO
OSR SURR BUYBACK RETAIN=NO
PREMIUM FSI REQUIRED=NO
BUILDING NEAR TO RIVER=NO
AREA TYPE=OTHERS
BUILDING NEAR MONUMENT=NO
HERITAGE TOWN LESS THAN 1KM=NO
BUILDING NEAR GOVT BLDG=NO
PROVISION FOR GREEN BUILDINGS AND SUSTAINABILITY=NO
FIRE PROTECTION AND FIRE SAFETY REQUIREMENTS=NO
JURISDICTION TYPE=PANCHAYAT
IF HERITAGE TOWN LESS THAN 1KM RADIUS=NO

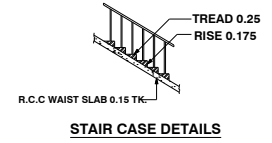


STAIR CASE DETAILS

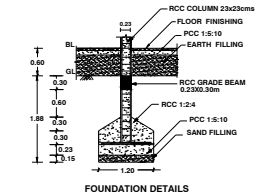


FOUNDATION DETAILS

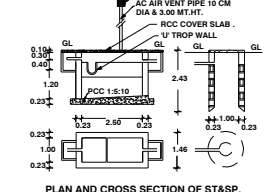


PLAN AND CROSS SECTION OF STAIR.

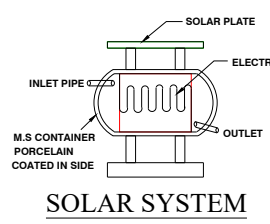

SOLAR SYSTEM

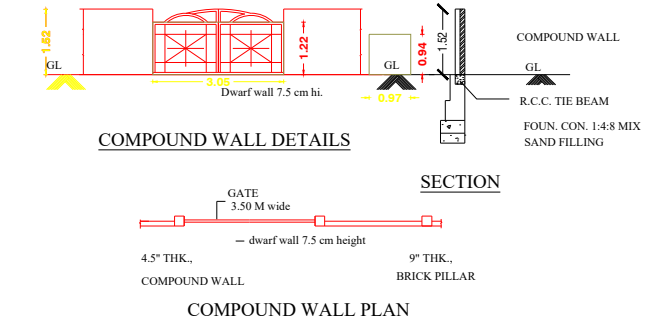

COMPOUND WALL DETAILS

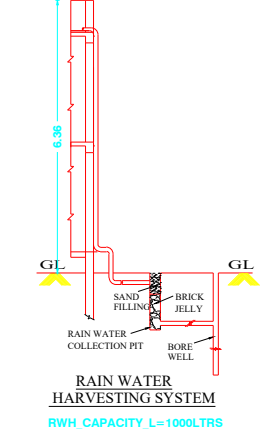

RAIN WATER HARVESTING SYSTEM
RWTH_CAPACITY_L=1000LTRS



ALL DIMENSIONS ARE IN METER. SCALE-1:100

SCHEDULE OF JOINERY

M.D	-	MAIN DOOR	1.07 X 2.13
D	-	DOOR	0.90 X 2.13
D1	-	DOOR	0.75 X 2.13
W	-	WINDOW	1.37 X 1.37
V	-	VENTILATOR	0.90 X 0.60

AREA DETAILS

TOTAL PLOT AREA	-	660.00 SQ.M.	7104 SQ.FT.
EXI.GROUND FLOOR AREA	-	248.56 SQ.M.	2675 SQ.FT.
PRO.FIRST FLOOR AREA	-	300.56 SQ.M.	3235 SQ.FT.
PRO.SECOND FLOOR AREA	-	62.94 SQ.M.	677 SQ.FT.
OPEN AREA	-	411.44 SQ.M.	4429 SQ.FT.

COLOUR INDEX


PROPOSED	BOUNDARY	ROAD
----------	----------	------

FSI AREA EXISTING	=	248.56 SQ.M (2675 SQ.FT)
FSI AREA PROPOSED	=	363.50 SQ.M (3913 SQ.FT)
TOTAL FSI AREA	=	612.06 SQ.M (6588 SQ.FT)
FLOOR SPACE INDEX (FSI)	-	$\frac{612.06}{660.00} = 0.92$

SPECIFICATION

1. R.C.C FOOTINGS FOR FOUNDATION IN M20 MIX
2. R.C.C. COLUMNS IN M20 MIX
3. R.C.C. ROOF SLAB AND BEAMS IN M20 MIX
4. 9" BRICK WORK IN C.M 1:5 IN SUPER STRUCTURE
5. COUNTRY WOOD DOORS WITH FLUSH SHUTTERS
6. COUNRTY WOOD GLAZED WINDOWS
7. INTERNAL PLASTERING IN C.M 1:4
8. EXTERNAL PLASTERING IN CM 1:5
9. WEATHERING COURSE IN BRICK JELLY LIME CONCRETE 1:3 MIX
10. WEATHERING TILES IN 9"X9" BURNT CLAY TILES IN LAID IN1:3 MIX

APPLICANT

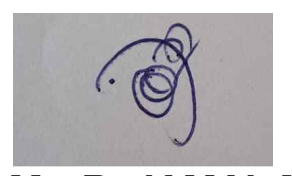

Mr. R. JAMAL MOHAMED.,
LICENSED ENGINEER

Er.B. GOVENDHAN, B.E.,
Registered Engineer
Reg.No: NGT/RE-II/2023/08
3/525, Pudupalli East - 611 112.
Mobile: 93443 89860

Eight ways to know a piece of land before you pay for it.

This report covers one part of the picture. These cover the rest, drawn from the same government records, for any property in Tamil Nadu.

LandLens One

Ask anything about a property and get an answer grounded in live government records, with the sources shown.

[/landlens/one](#)



Verify My Land

Every record check run on one property and returned as a single report.

[/landlens/verify-my-land](#)



Legal Opinion

An advocate's written opinion on the title, built on the records we pull for it.

[/landlens](#)



One Map

Every layer on one map: the parcel, its boundary, zoning, water bodies and what sits around it.

[/landlens/one/map](#)



PriceMap

What land actually changed hands for around this plot, taken from the registered deeds.

[/landlens/pricemap](#)



Build Scope

What you are allowed to build here: floor space, height, coverage and setbacks.

[/landlens/build-scope](#)



Property Tracker

Watch a property and hear about it when something new is registered against it.

[/landlens/property-tracker](#)



Deal Room

Run the transaction in one place: documents, stamping, signatures and the parties.

[/landlens/deal-room](#)



Twenty-four checks you can run yourself, at no cost.

Records and verification

The registers themselves, read for you.

Encumbrance Certificate

Patta and Chitta

Field Measurement Sketch

EC Analyzer

Bank charge check

Court case search

Seller background check

Approval check by survey

Value and duty

What it is worth and what it costs to register.

Guideline value by street

Guideline value by survey

Stamp duty and registration fees

Capital gains

Floor space index

Area unit converter

Zoning and land use

What the plan says can happen on this land.

Land use zone finder

CMDA land use check

Coastal regulation zone

Master plan check

Water bodies finder

Airport height clearance

Registers and directories

Who holds it, and which office keeps the record.

Find your registering office

Temple property check

Waqf property check

RERA register



Every free tool
/tools



Services we run
for you
/services



The LandLens
suite
/landlens/one



Every claim in this document traces back to a government record.

Legal opinions, due diligence and title verification

Building plan, layout and sub-division approvals

Completion and occupancy certificates, regularisation

Escrow, negotiation and NRI property management

Land survey, soil testing, architecture and construction

Verified RealEstate
3/350/2 Mettukuppam,
OMR Thoraipakkam,
Chennai 600 097, India
hello@verified.realestate
+91 9996 12 9996

Prepared from the registers named on the page each finding sits on. Where a register could not be read, this document says so in its place rather than leaving the gap to be read as a clean result.

