

PP

APPROVAL RECORD

Planning Permission

Nagapattinam district, Tamil Nadu

APPROVAL TYPE

Building Plan

ISSUING AUTHORITY


Town Panchayat

The approval as the planning authority issued it, reproduced in full behind this page.


An approval speaks to what was sanctioned, not to what was built. Completion is a separate record.

PLAN SHOWING THE PROPOSED CONSTRUCTION OF GROUND FLOOR RCC ROOF COMMERCIAL BUILDING AT RS.NO: 109B / 54B (OLD RS.NO: N109B / 54), MELA VEETHI , THIRUVARUR TO NAGAPATTINAM NH, KILVELUR TOWN PANCHAYAT, KILVELUR TALUK, NAGAPATTINAM DISTRICT.


OWNER: Mr. R.MAHADEVAN s/o Ramachandran
General Manager, Sri Narayani Nidhi Limited

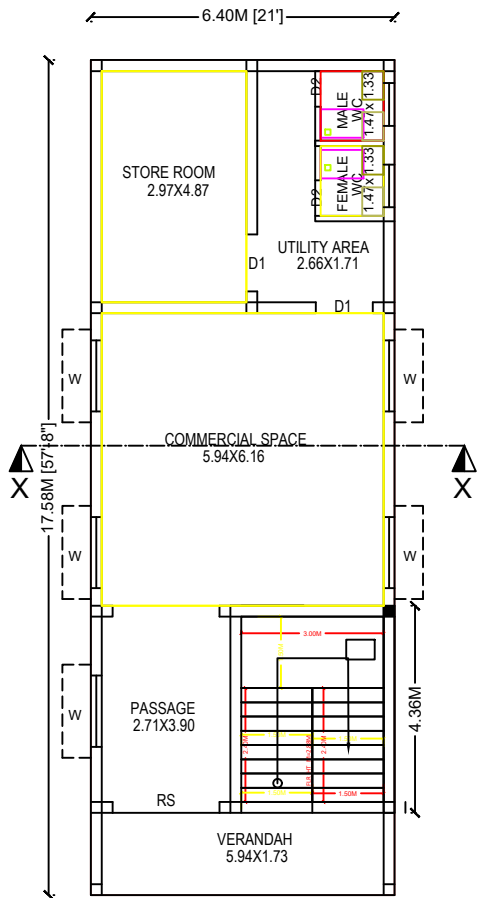


PROPOSED GROUND FLOOR PLAN

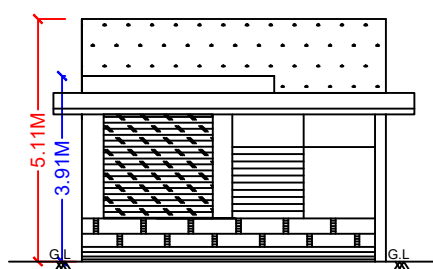


ELEVATION

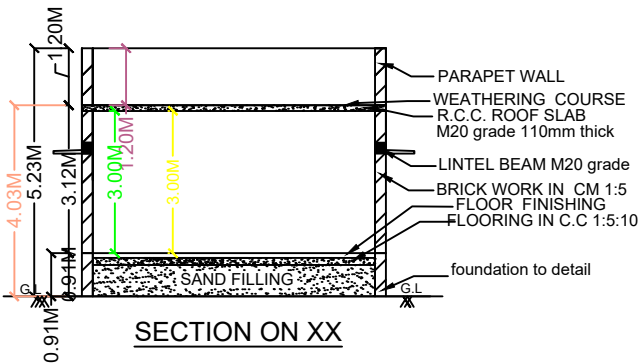


SECTION ON XX

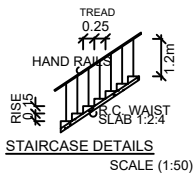


STAIRCASE DETAILS
SCALE (1:50)

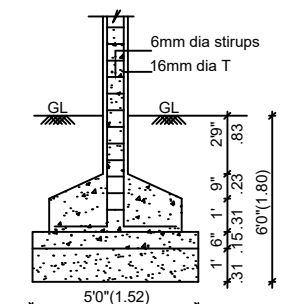


COLUMN FOUNDATION DETAIL
SCALE (1:50)

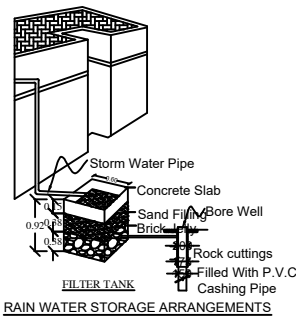


RAIN WATER STORAGE ARRANGEMENTS

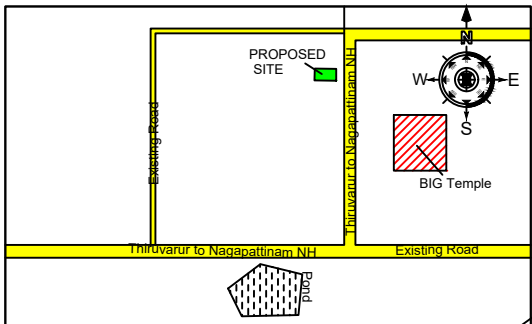

KEY PLAN
NOT TO SCALE

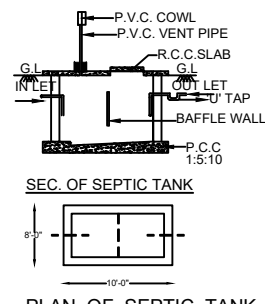


PLAN OF SEPTIC TANK
SCALE (1:50)

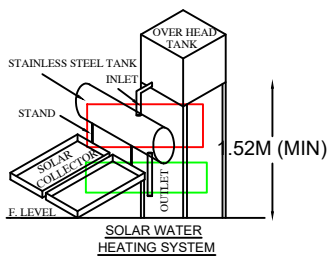


SOLAR WATER HEATING SYSTEM

PLAN_INFO
PLOT_NO=-
PLOT_AREA_M2=193.54
AS_AT_SITE=193.54
FMB_OR_PLR=187.00
AS_PER_DOCUMENT=186.75
WATER_BODIES_BEYOND_15M=NO
RESERVE_FOREST_WOODED_LAND_BEYOND_150M=NO
BLDG_LENGTH_MORETHAN_10M=YES
BURIAL_PLACE_BEYOND_90M=NO
IS_SWIMMING_POOL_EXISTS=NO
CRZ=NO
SECURITY_ZONE=NO
SINGLE_FAMILY_BLDG=NO
RWH_DECLARED=YES
LAND_USE_ZONE=RESIDENTIAL
FIRE_PROTECTION_AND_FIRE_SAFETY_REQUIREMENTS=NO
JURISDICTION_TYPE=PANCHAYAT
OSR_APPLICABLE=NO
PREMIUM_FSI_REQUIRED=NO
IS_APPROVED_LAYOUT=NO
AREA_TYPE=OTHERS
ACCESS_WIDTH_M=15.0
ROAD_WIDTH=9.0
ROAD_LENGTH=250.00
MIN_PLOT_DEPTH=23.77
MIN_PLOT_WIDTH=7.60
AVG_PLOT_DEPTH=24.07
AVG_PLOT_WIDTH=8.20
PATTA_NO=1529
SURVEY_NO=109B/54B
VILLAGE=KILVELUR
TALUK=KILVELUR
DISTRICT=NAGAPATTINAM
IF_HERITAGE_TOWN_LESS_THAN_1KM_RADIUS=NO
BLOCK_1_B-SHOP_MEMBER_COUNT=1

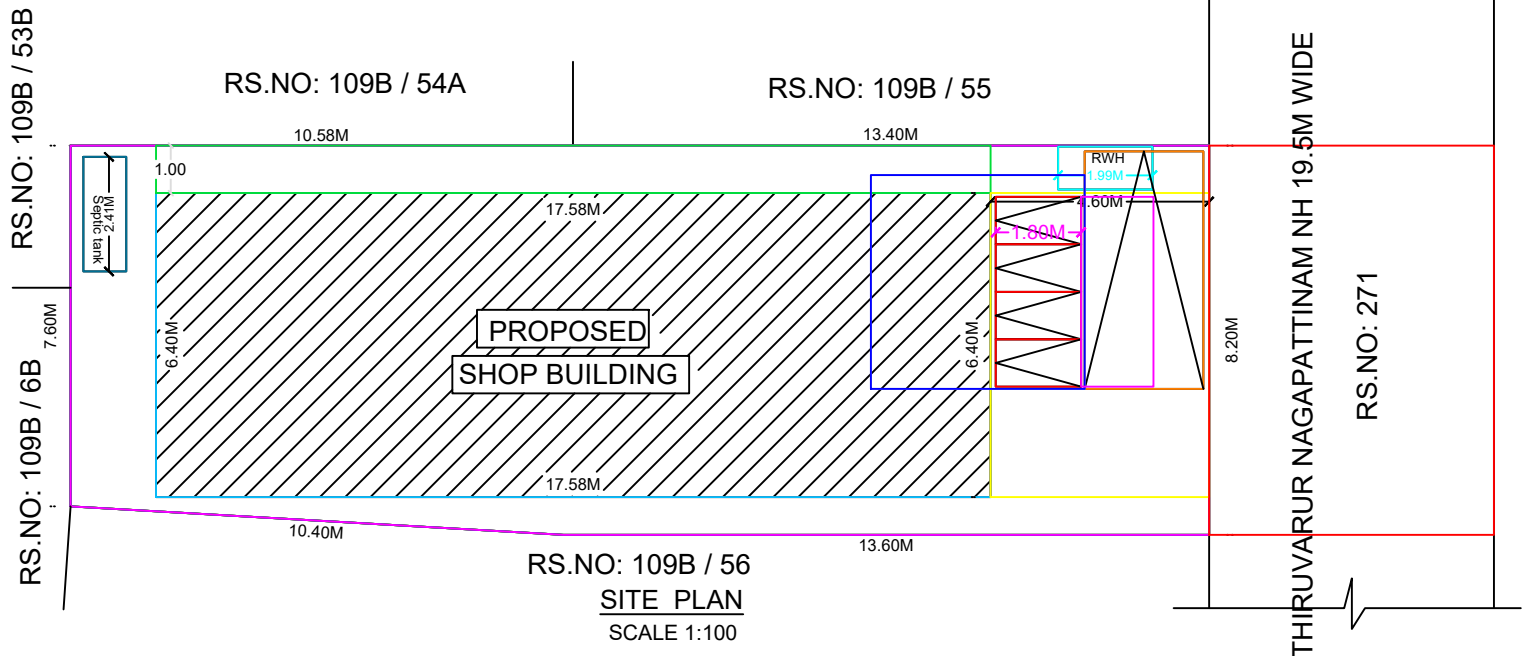

SITE PLAN
SCALE 1:100

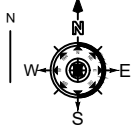

SCALE - 1:100 ALL DIMENSIONS AREA IN METER		
AREA STATEMENT	Area in Sq.ft	Area in Sq.m
EXTENT AS PER DOCUMENT	2010	186.75
EXTENT AS PER PATTA	2013	187.00
PROPOSED GROUND FLORR	1,211	112.53
VACANT SPACE	799	74.22
TOTAL BUILT-UP AREA	1,211	112.53

FSI 112.53 / 186.75 = 0.602

SCHEDULE OF JOINERY		
TYPE	DESCRIPTION	SIZE IN M
SD	STEEL DOOR	1.20 x 2.10
D1	DOOR	1.20 x 2.10
D2	DOOR	0.75 x 2.10
W	WINDOW	1.50 x 1.50
W1	WINDOW 1	1.20 x 0.90
V	VENTILATOR	0.60 x 0.75
O	OPENING	0.91 x 2.10
RS	ROLLING SHUTTER	2.40 x 2.40

COLOUR CODE :	STAIR DETAILS
ROAD	WIDTH 3'0"(.91)
SITE BOUNDARY	TREAD - 11"(.30)
PRO. BUILDING	RISE - 7"(.15)

OWNER / APPLICANT :

Mr. R. MAHADEVAN, General Manager
Sri Narayani Nidhi Limited

REGISTERED ENGINEER

G. PRAKASH, B.Tech., M.E (STRUCTURAL)
Registered Engineer Grade-I (RE)
TVR/RE-I/2024/001
VILAMAL, THIRUVARUR-610 004.
Mobile No: 90039 50402
Mail ID: redstone.6104@gmail.com

Eight ways to know a piece of land before you pay for it.

This report covers one part of the picture. These cover the rest, drawn from the same government records, for any property in Tamil Nadu.

LandLens One

Ask anything about a property and get an answer grounded in live government records, with the sources shown.

[/landlens/one](#)



Verify My Land

Every record check run on one property and returned as a single report.

[/landlens/verify-my-land](#)



Legal Opinion

An advocate's written opinion on the title, built on the records we pull for it.

[/landlens](#)



One Map

Every layer on one map: the parcel, its boundary, zoning, water bodies and what sits around it.

[/landlens/one/map](#)



PriceMap

What land actually changed hands for around this plot, taken from the registered deeds.

[/landlens/pricemap](#)



Build Scope

What you are allowed to build here: floor space, height, coverage and setbacks.

[/landlens/build-scope](#)



Property Tracker

Watch a property and hear about it when something new is registered against it.

[/landlens/property-tracker](#)



Deal Room

Run the transaction in one place: documents, stamping, signatures and the parties.

[/landlens/deal-room](#)



Twenty-four checks you can run yourself, at no cost.

Records and verification

The registers themselves, read for you.

Encumbrance Certificate

Patta and Chitta

Field Measurement Sketch

EC Analyzer

Bank charge check

Court case search

Seller background check

Approval check by survey

Zoning and land use

What the plan says can happen on this land.

Land use zone finder

CMDA land use check

Coastal regulation zone

Master plan check

Water bodies finder

Airport height clearance

Value and duty

What it is worth and what it costs to register.

Guideline value by street

Guideline value by survey

Stamp duty and registration fees

Capital gains

Floor space index

Area unit converter

Registers and directories

Who holds it, and which office keeps the record.

Find your registering office

Temple property check

Waqf property check

RERA register



Every free tool
/tools



Services we run
for you
/services



The LandLens
suite
/landlens/one



Every claim in this document traces back to a government record.

Legal opinions, due diligence and title verification

Building plan, layout and sub-division approvals

Completion and occupancy certificates, regularisation

Escrow, negotiation and NRI property management

Land survey, soil testing, architecture and construction

Verified RealEstate
3/350/2 Mettukuppam,
OMR Thoraipakkam,
Chennai 600 097, India
hello@verified.realestate
+91 9996 12 9996

Prepared from the registers named on the page each finding sits on. Where a register could not be read, this document says so in its place rather than leaving the gap to be read as a clean result.

