

PP

APPROVAL RECORD

# Planning Permission

## Survey 35

Kurukkapuram

Namakkal district, Tamil Nadu

## APPROVAL TYPE

**Building Plan**

## ISSUING AUTHORITY

**Rural Panchayat**

## PURPOSE



**Residential**

The approval as the planning authority issued it, reproduced in full behind this page.


An approval speaks to what was sanctioned, not to what was built. Completion is a separate record.

PLAN SHOWING THE PROPOSED CONSTRUCTION OF R.C.C TERRACE ROOF (GROUND FLOOR) RESIDENTIAL BUILDING IN  
NATHAM NEW S.F.No-35-1/74,77 PART,78 PART,KURUKKAPURAM VILLAGE AND PANCHAYAT,  
RASIPURAM PANCHAYAT UNION , RASIPURAM TALUK, NAMAKKAL DISTRICT.

APPLICANTS :- 1.Mr.P.SARAVANAN S/o Mr.PERIYASAMY.,  
2.Mrs.VAIJAYANTHI W/o Mr.P.SARAVANAN.,

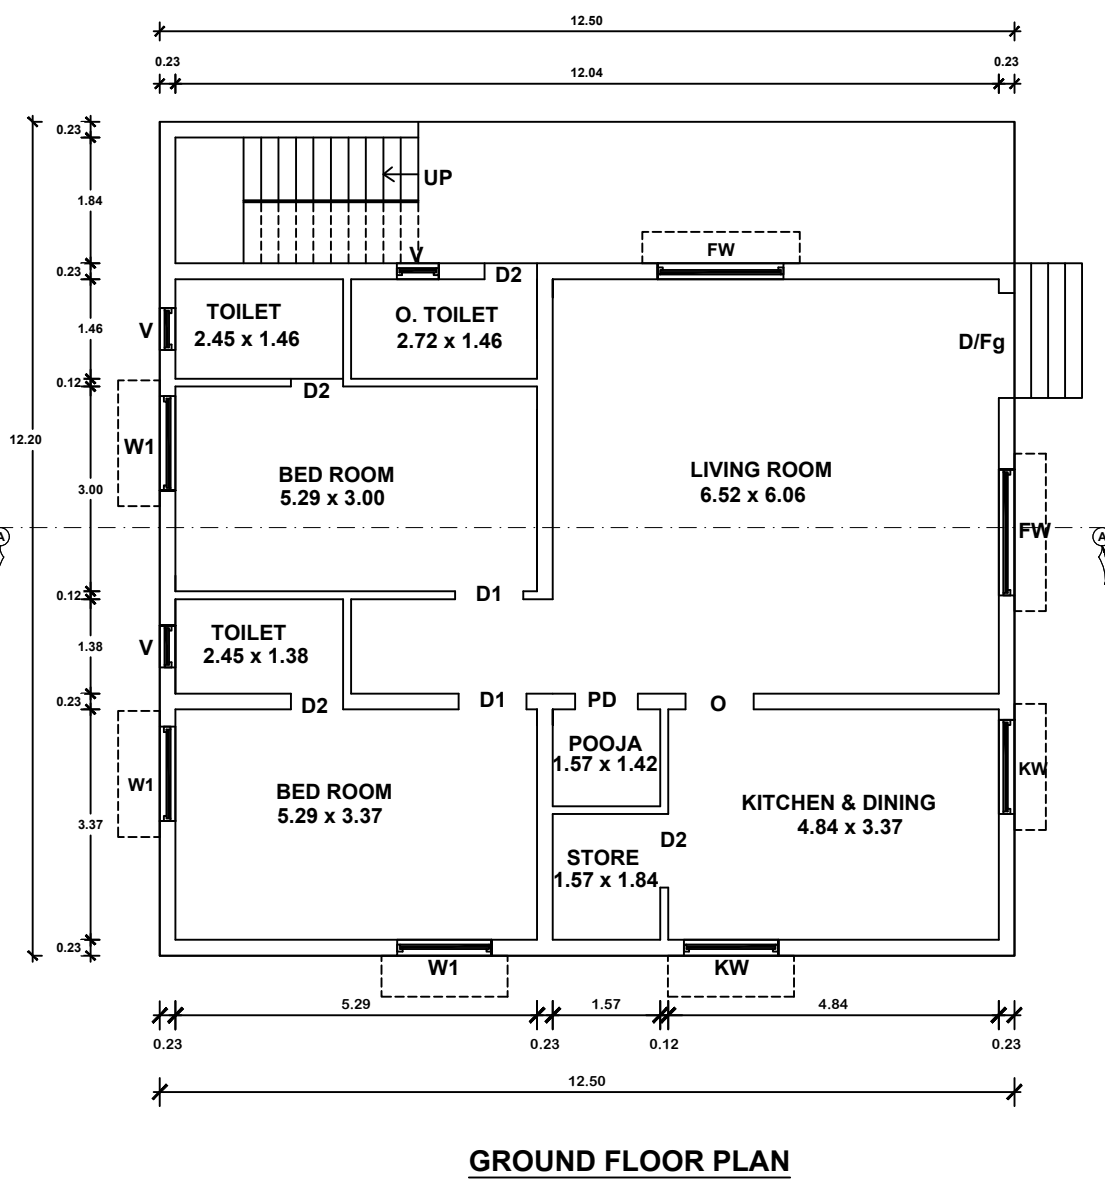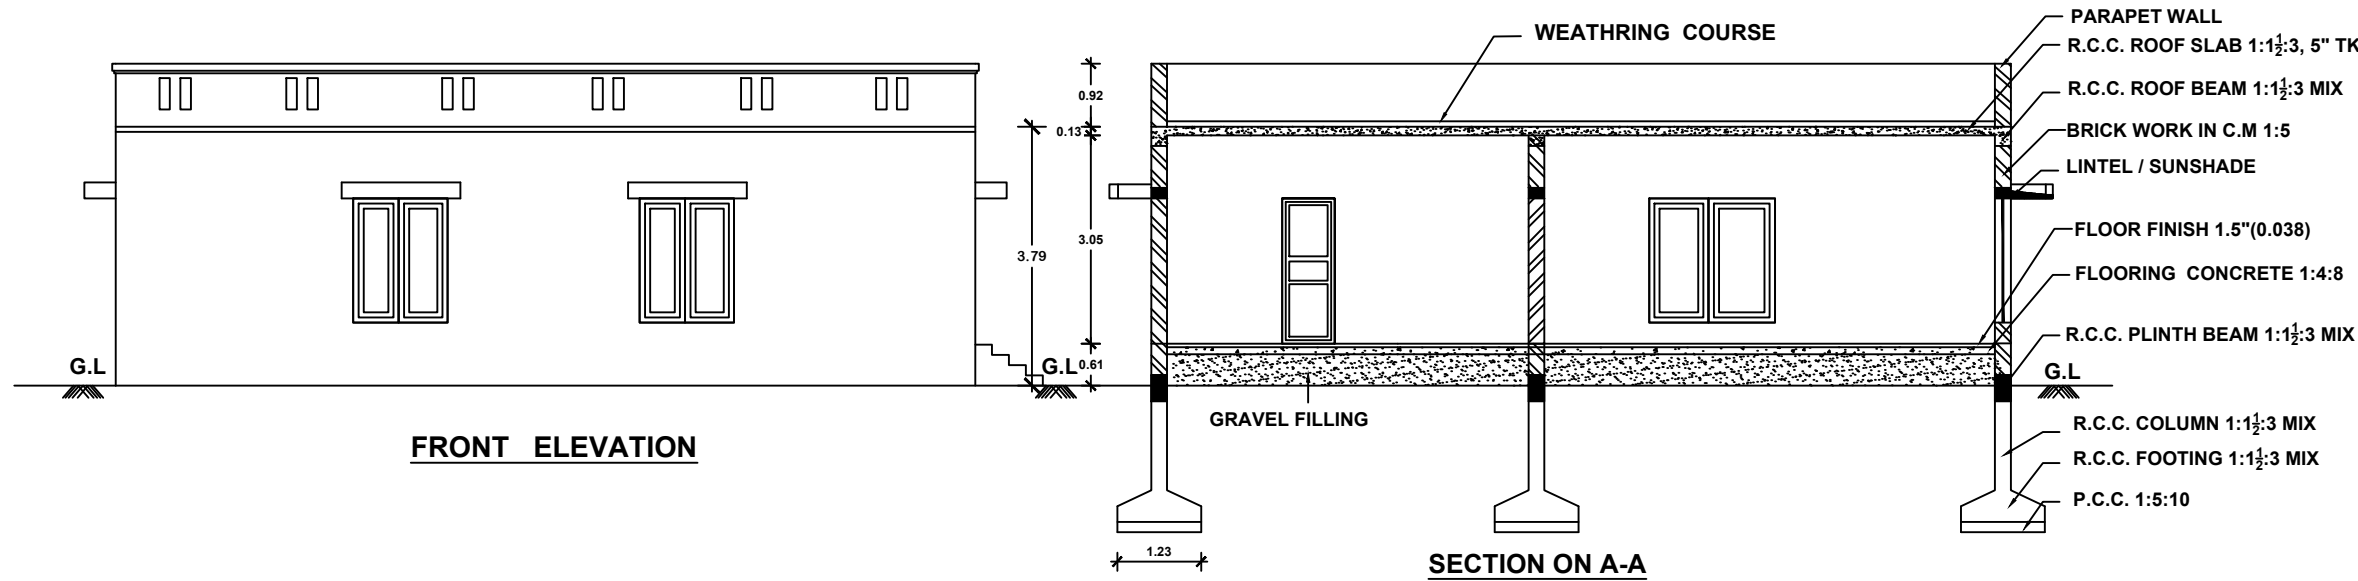

SITE PLAN  
Scale 1:200

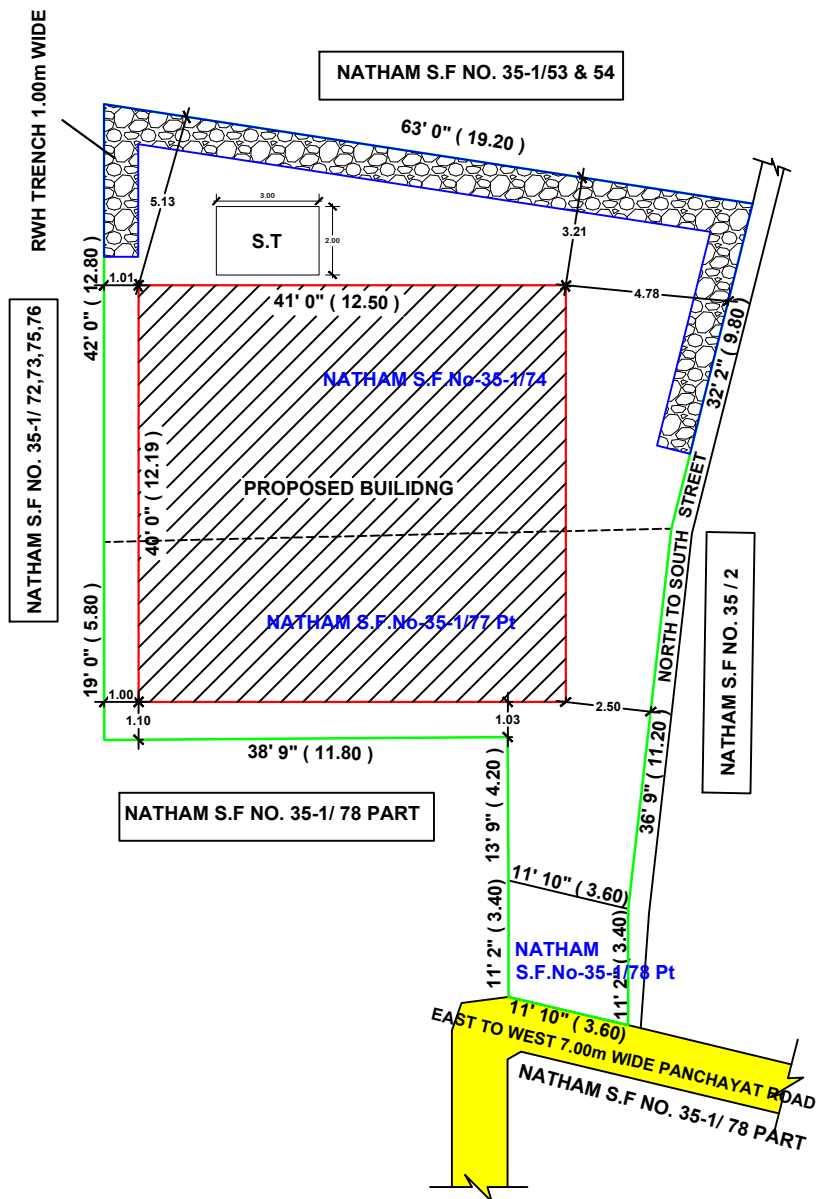

FOR OFFICE USE




DWELLING UNIT DETAILS


| NAME | FLOOR NAME   | AREA        | CATEGORY |
|------|--------------|-------------|----------|
| A1   | GROUND FLOOR | 126.62 Sq.m | SINGLE   |

KEY PLAN


Not to Scale

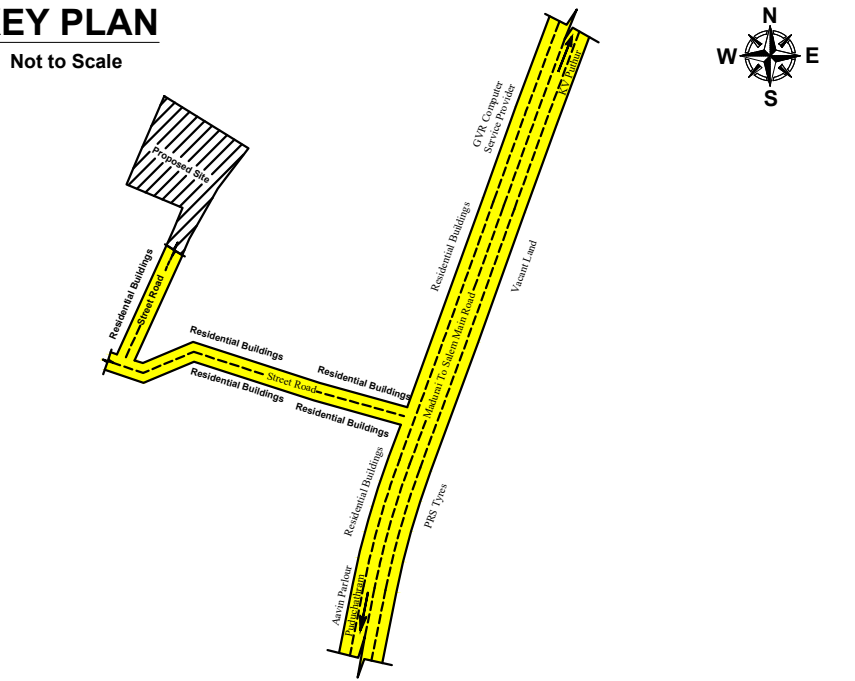


COMPOUND WALL & GATE DETAIL:-

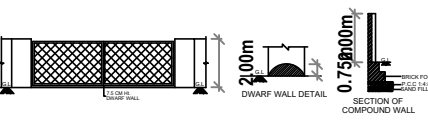


STAIRCASE DETAILS

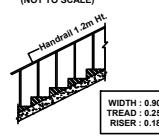


SEPTIC TANK DETAILS :-

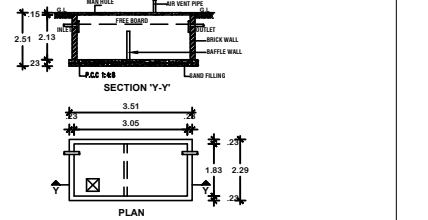


FOUNDATION DETAILS:-

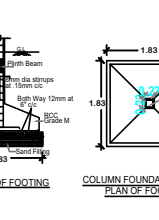

RAINWATER HARVESTING TRENCH:-

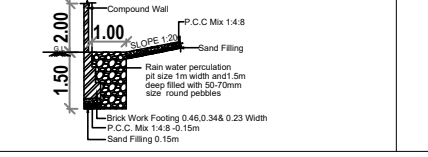

SOLAR PANEL

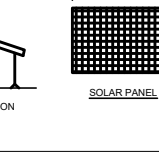


AREA STATEMENT

| DESCRIPTIONS                              |              |                                               | Sq.METER       |
|-------------------------------------------|--------------|-----------------------------------------------|----------------|
| SITE EXTENT :-                            |              |                                               |                |
| AS PER DEED AREA (3296.48 Sq.Ft)          |              |                                               | 306.25         |
| AS PER PLR                                |              |                                               | 306.25         |
| BUILDING AREA :-                          |              |                                               |                |
| FLOOR NAME                                | BUILTUP AREA | COVERED PARKING/ DEDUCTIONS                   | NET F.S.I AREA |
| GROUND FLOOR                              | 152.50       | ---                                           | 152.50         |
| GRAND TOTAL IN Sq.m                       | 152.50       | ---                                           | 152.50         |
| GRAND TOTAL IN Sq.ft                      | 1641.51      | ---                                           | 1641.51        |
| FLOOR SPACE INDEX (F.S.I) :-              |              | SCALE 1 : 100                                 |                |
| F.S.I AREA = 152.50<br>PLOT AREA = 306.25 |              | ALL DIMENSIONS ARE IN 'METER'                 |                |
| PLOT COVERAGE (P.C) :-                    |              |                                               |                |
| MAX FLOOR AREA AT ANY FLOOR<br>PLOT AREA  |              | $\frac{152.50}{306.25} \times 100 = 49.79 \%$ |                |

COLOUR INDEX

SITE BOUNDRY SHOWN  
PROPOSED BUILDING SHOWN  
EXISTING ROAD SHOWN

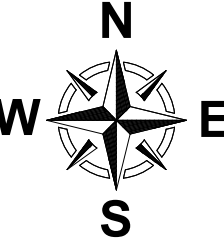

JOINERY DETAILS

| REFERENCE | DESCRIPTIONS       | SIZE (IN METER) |
|-----------|--------------------|-----------------|
| D/Fg      | DOOR/FIXED GLAZING | 1.52 x 2.13     |
| D1        | DOOR               | 1.00 x 2.13     |
| D2        | DOOR               | 0.76 x 2.13     |
| O         | OPENING            | 1.00 x 2.13     |
| W         | WINDOW             | 1.22 x 1.22     |
| KW        | KITCHEN WINDOW     | 0.91 x 1.22     |
| FW        | FRENCH WINDOW      | 1.83 x 1.22     |
| V         | VENTILATOR         | 0.91 x 0.61     |

PARKING DETAILS

| VEHICLE      | REQUIRED | PROVIDED |
|--------------|----------|----------|
| TWO WHEELERS | 1 No     | 1 No     |
| CAR          | 1 No     | 1 No     |

APPLICANT :-

P. Saravanan  
S. Vijayanthi

REGISTERED ENGINEER:-

Er. A. Soundar Rajan, B.E., M.E., (Struct.)  
RDD SALEM/RE-II/Reg.No.001/2020  
G.V. VISUAL CREATIONS,  
BUILDING CONTRACTOR & PROMOTERS.  
Suthari Complex 1st Floor,  
Junction Main Road, Near Sona College,  
Salem - 636 005. Cell: 9578270663

# Eight ways to know a piece of land before you pay for it.

This report covers one part of the picture. These cover the rest, drawn from the same government records, for any property in Tamil Nadu.

## LandLens One

Ask anything about a property and get an answer grounded in live government records, with the sources shown.

[/landlens/one](#)



## Verify My Land

Every record check run on one property and returned as a single report.

[/landlens/verify-my-land](#)



## Legal Opinion

An advocate's written opinion on the title, built on the records we pull for it.

[/landlens](#)



## One Map

Every layer on one map: the parcel, its boundary, zoning, water bodies and what sits around it.

[/landlens/one/map](#)



## PriceMap

What land actually changed hands for around this plot, taken from the registered deeds.

[/landlens/pricemap](#)



## Build Scope

What you are allowed to build here: floor space, height, coverage and setbacks.

[/landlens/build-scope](#)



## Property Tracker

Watch a property and hear about it when something new is registered against it.

[/landlens/property-tracker](#)



## Deal Room

Run the transaction in one place: documents, stamping, signatures and the parties.

[/landlens/deal-room](#)



# Twenty-four checks you can run yourself, at no cost.

## Records and verification

The registers themselves, read for you.

Encumbrance Certificate

Patta and Chitta

Field Measurement Sketch

EC Analyzer

Bank charge check

Court case search

Seller background check

Approval check by survey

## Value and duty

What it is worth and what it costs to register.

Guideline value by street

Guideline value by survey

Stamp duty and registration fees

Capital gains

Floor space index

Area unit converter

## Zoning and land use

What the plan says can happen on this land.

Land use zone finder

CMDA land use check

Coastal regulation zone

Master plan check

Water bodies finder

Airport height clearance

## Registers and directories

Who holds it, and which office keeps the record.

Find your registering office

Temple property check

Waqf property check

RERA register



Every free tool  
/tools



Services we run  
for you  
/services



The LandLens  
suite  
/landlens/one



# Every claim in this document traces back to a government record.

---

Legal opinions, due diligence and title verification

---

Building plan, layout and sub-division approvals

---

Completion and occupancy certificates, regularisation

---

Escrow, negotiation and NRI property management

---

Land survey, soil testing, architecture and construction

---

**Verified RealEstate**  
3/350/2 Mettukuppam,  
OMR Thoraipakkam,  
Chennai 600 097, India  
[hello@verified.realestate](mailto:hello@verified.realestate)  
+91 9996 12 9996

Prepared from the registers named on the page each finding sits on. Where a register could not be read, this document says so in its place rather than leaving the gap to be read as a clean result.

