







PLAN SHOWING THE PROPOSED CONSTRUCTION OF GROUND FLOOR AND FIRST FLOOR R.C.C ROOF RESIDENTIAL BUILDING IN S.F.NO.8/5(OLD), 8/5B(NEW),
PATTA NO.3399,EAST STREET, POOSARIPALAYAM, A.VENGARAI VILLAGE, VENGARAI TOWN PANCHAYAT, PARAMATHI VELUR TALUK, NAMAKKAL DISTRICT.

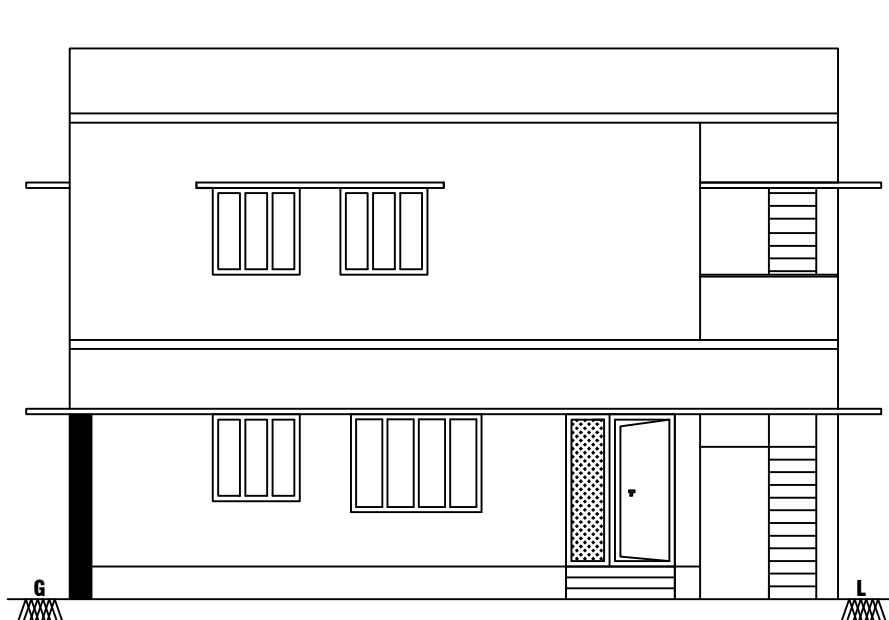


ELEVATION

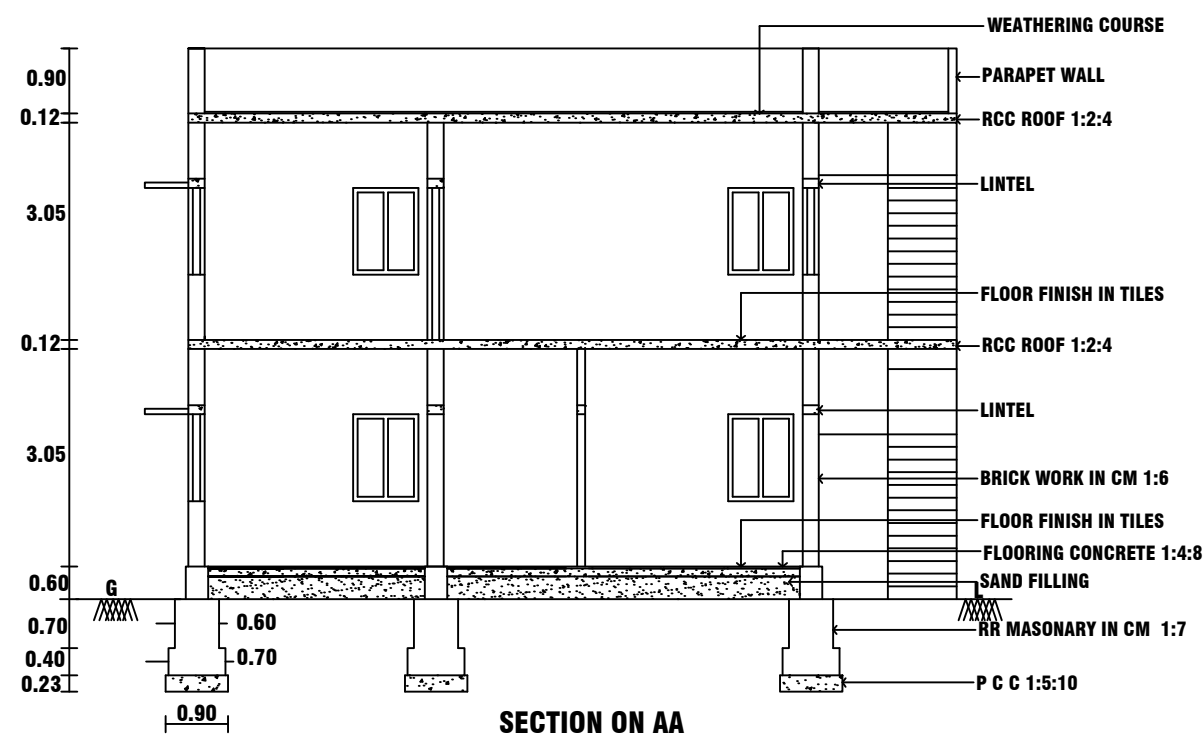


SECTION ON AA

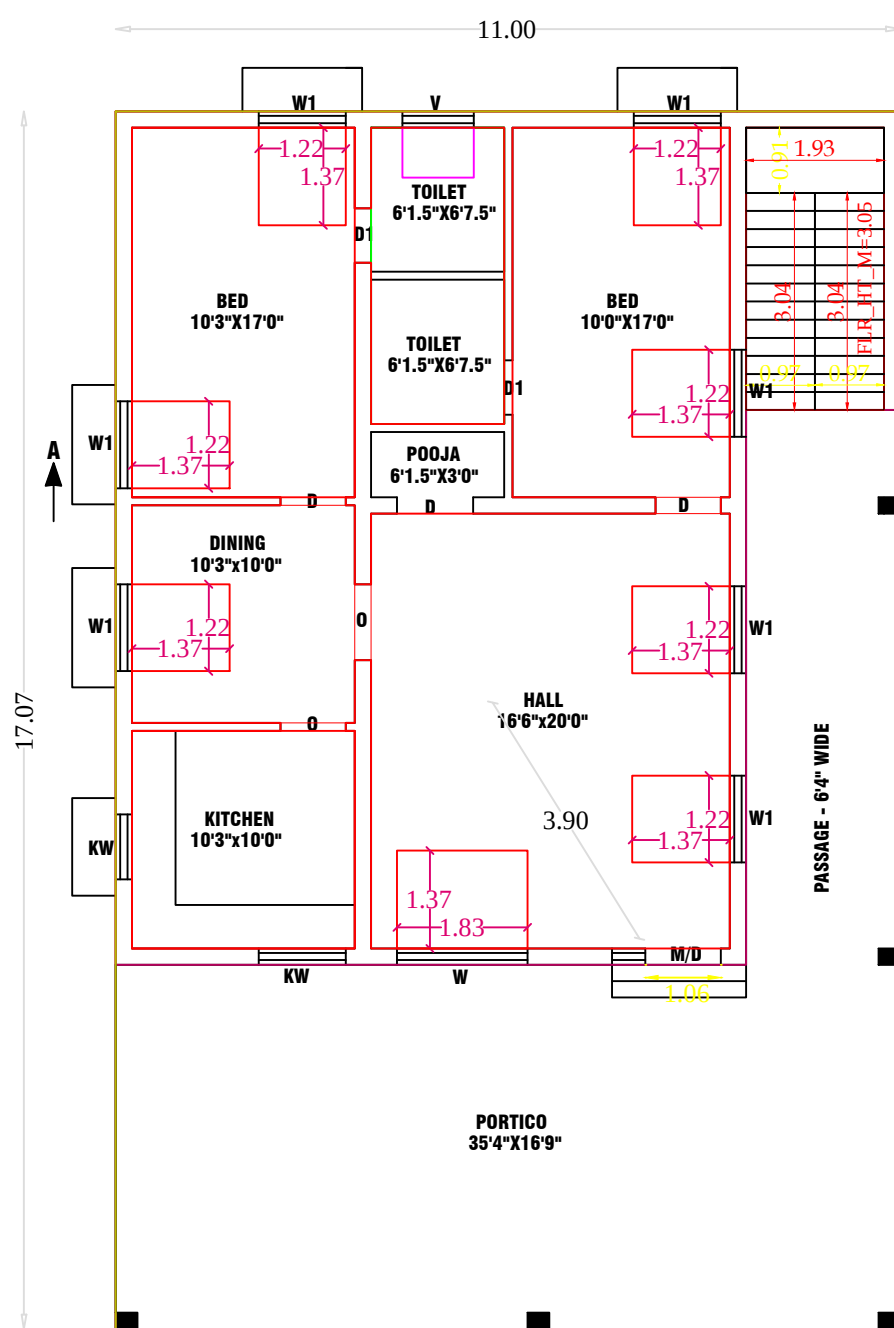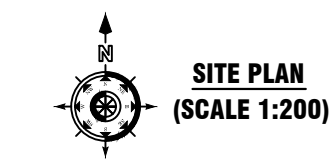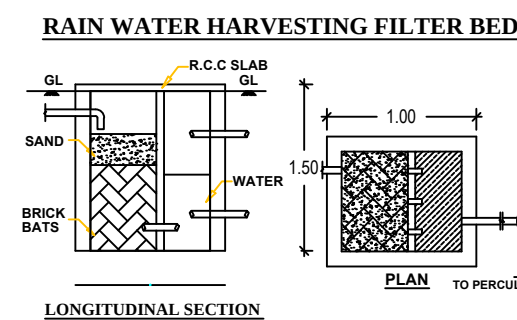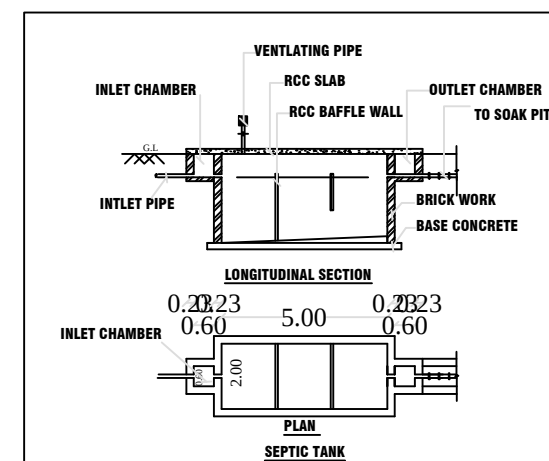

GROUND FLOOR

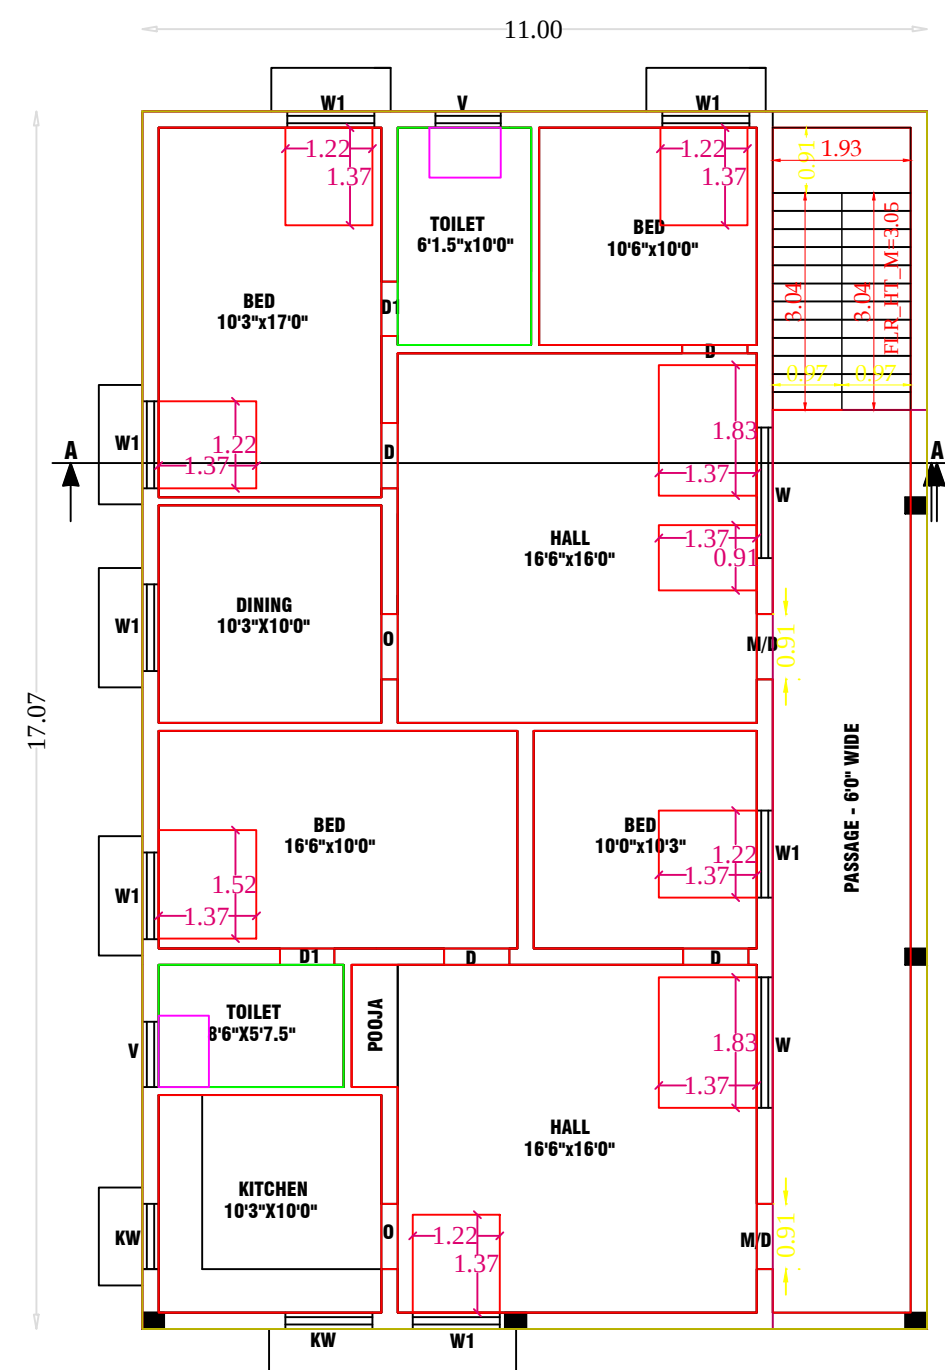

FIRST FLOOR

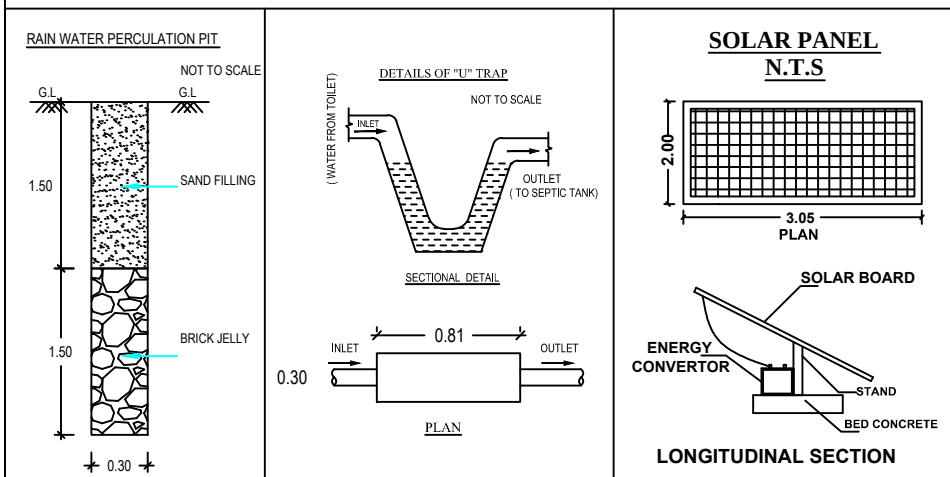

INDEX SHOWN IN

- BOUNDRY SHOWN IN ○
CONSTRUCTION SHOWN IN ○
PROPOSED SHOWN IN ○

NOTE :

- ST - Septic Tank
RWCP - Rain water Collection Pit

APPLICANT:-

Mr.P.GURUSAMY
S/o.PALANIAPPAN

SCALE 1:100
ALL DIMENSIONS ARE IN FEET & METER
STAIRCASE DETAILS
TREAD:0.25M, RISE:0.15M

JOINERIES:

M.D	MAIN DOOR	1.52X2.13
D	DOOR	1.00X2.13
D1	DOOR	0.76X2.13
W	WINDOW	1.83X1.37
W1	WINDOW	1.22X1.37
W2	WINDOW	1.00X1.37
KW	WINDOW	1.22X1.37
KW.1	WINDOW	0.90X1.06
V	VENTILATOR	0.90X0.60

REFERENCE:

	SQ.FT	SQ.M
AREA OF THE SITE	8167.50	762.20
AREA OF THE CONSTRUCTION LAND	3124.64	290.33
PLINTH AREA OF THE GROUND FLOOR	2020.94	187.75
PLINTH AREA OF THE FIRST FLOOR	2020.94	187.75
TOTAL AREA OF BUILDING	4041.88	375.50
AREA OF THE OPEN SPACE	1103.70	102.58

APPROVED BY

APPLICANT

(Signature)

ENGINEER

(Signature)

S.VELUSAMY,B.E.,MIE.,FIV.,C.ENGG(I),
Consulting Civil Engineer & LBS
Valuer for Income Tax, Banks & LIC,
Regd.4/2008-2009,Dist Panel Valuer Class 1A,
193 W(c),High School Road,
Velur - 638182, Namakkal (Dt).

DRAWN BY D.V ASSOCIATES,P.VELUR.

Signature Not
Verified
Signed by Executive Officer
Location:Namakkal
Date:2024.01.09 12:30:37