
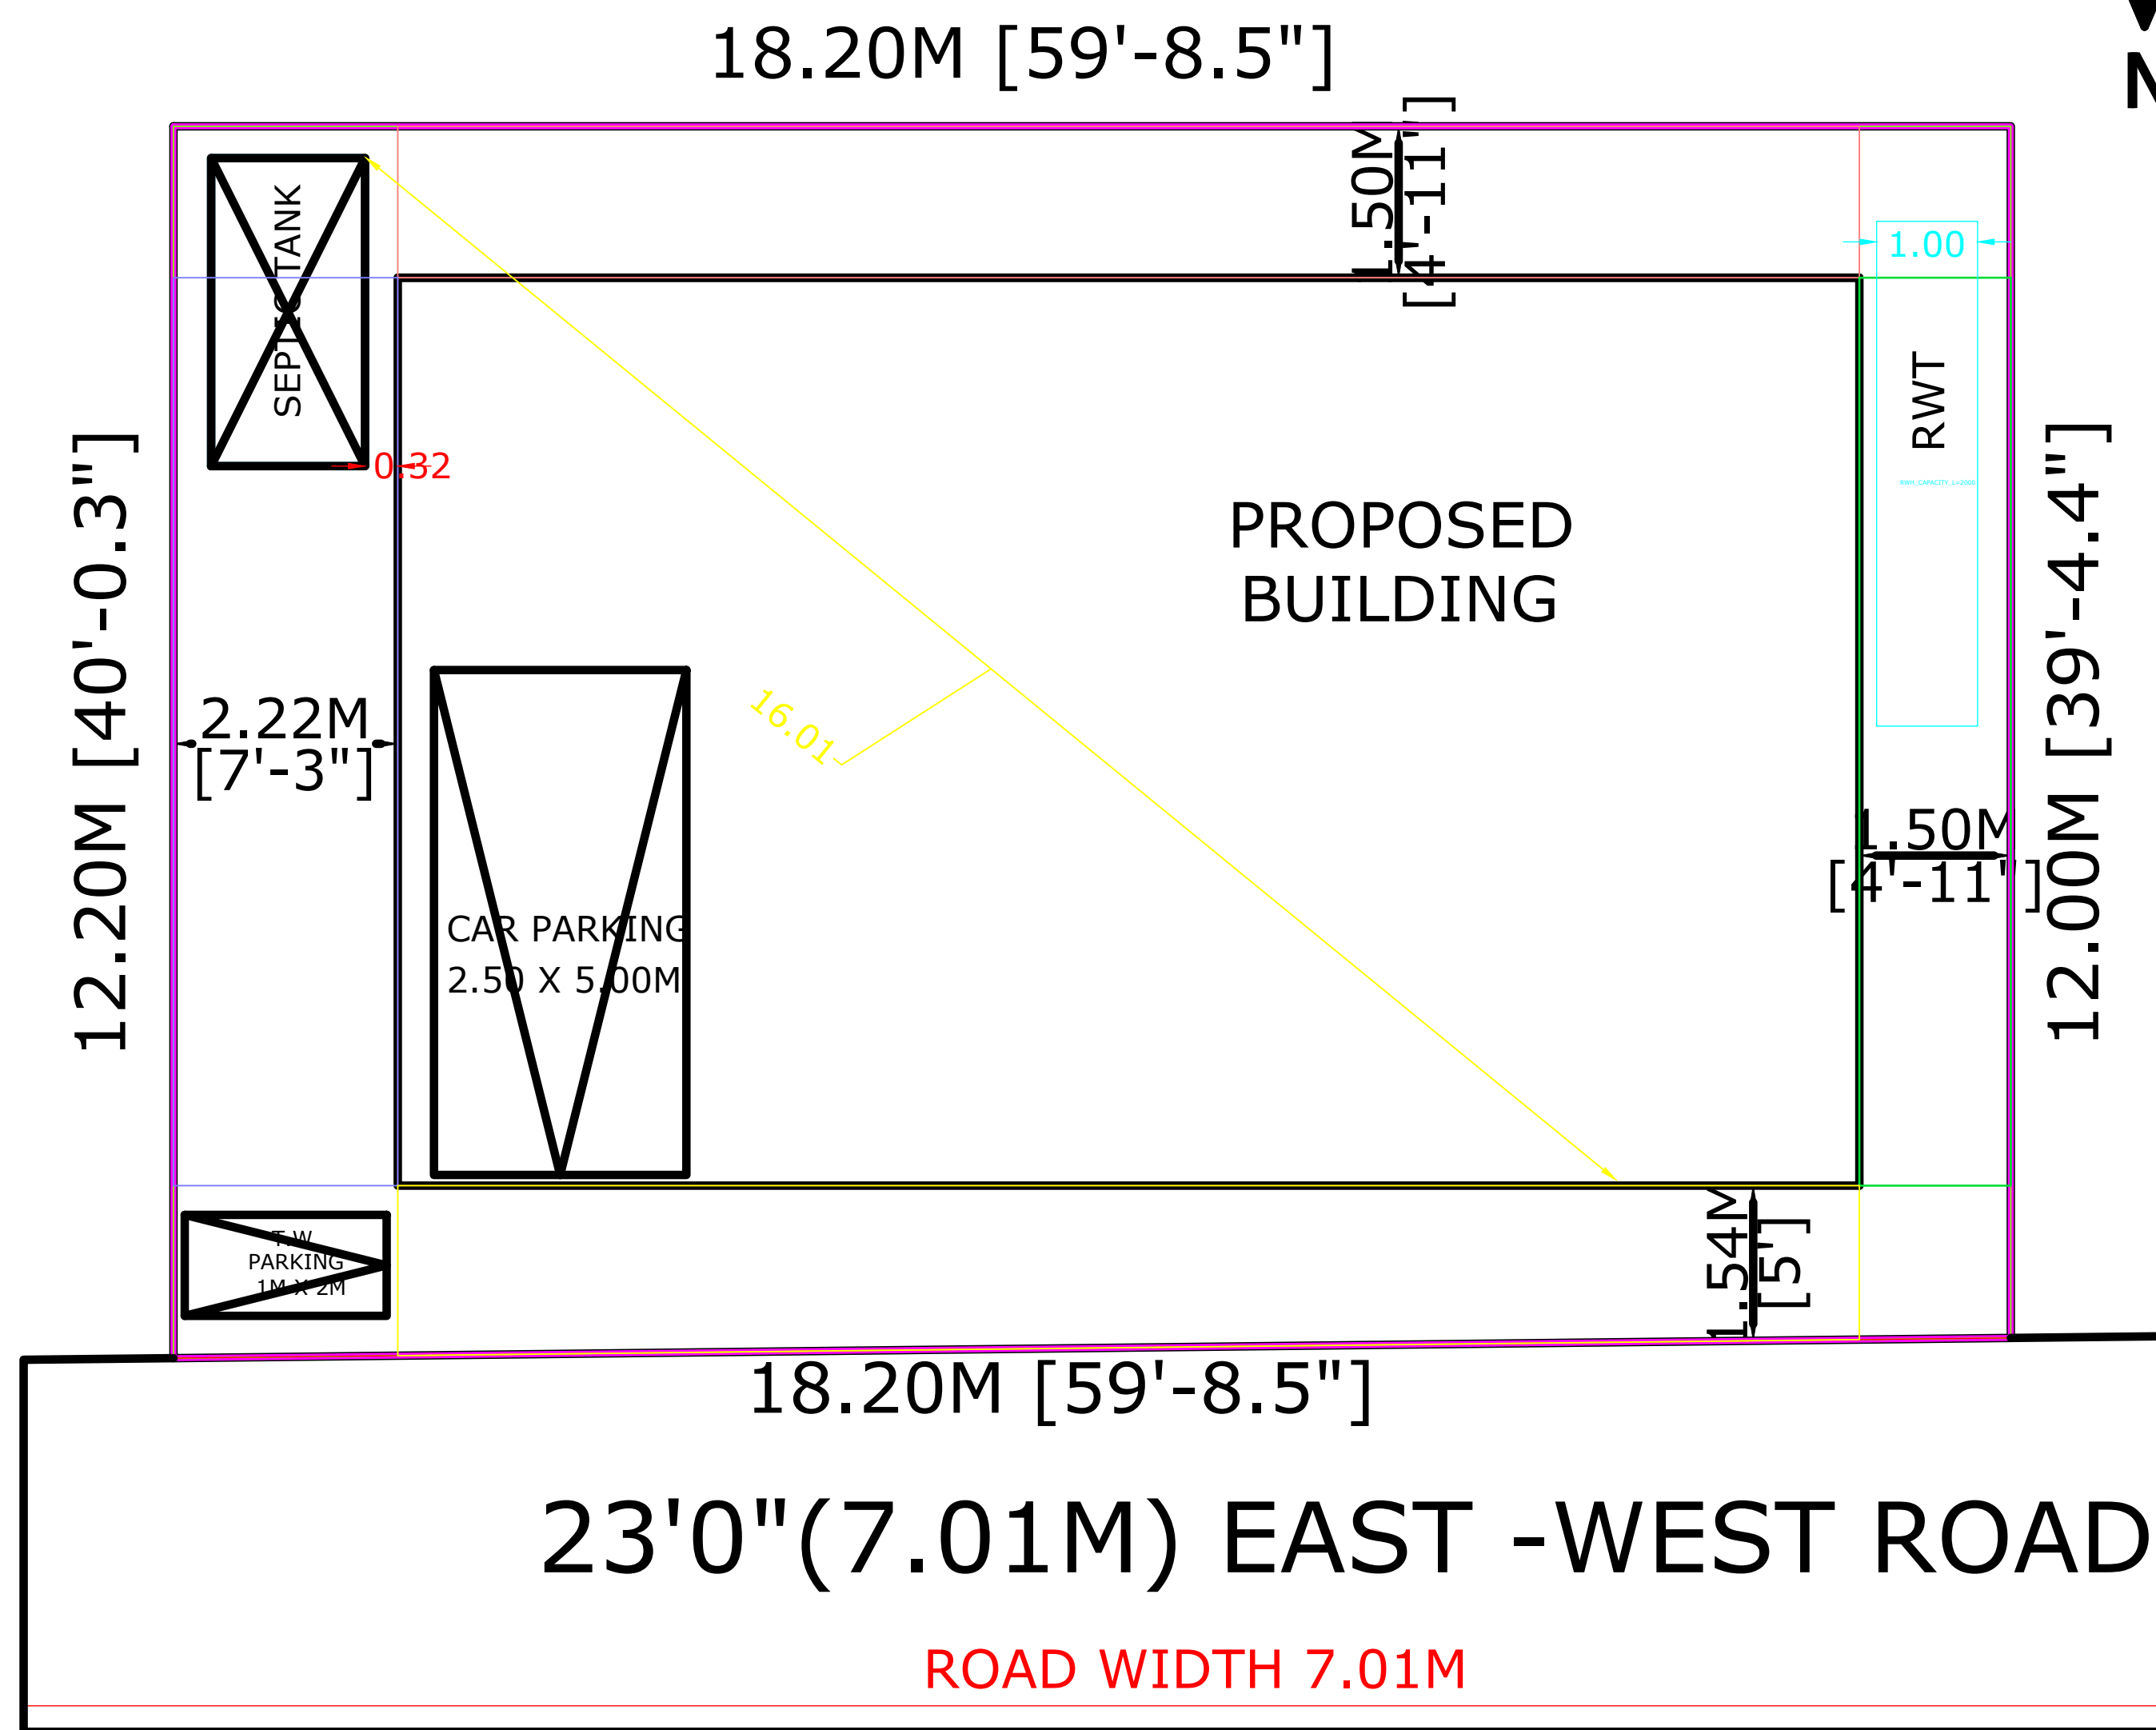
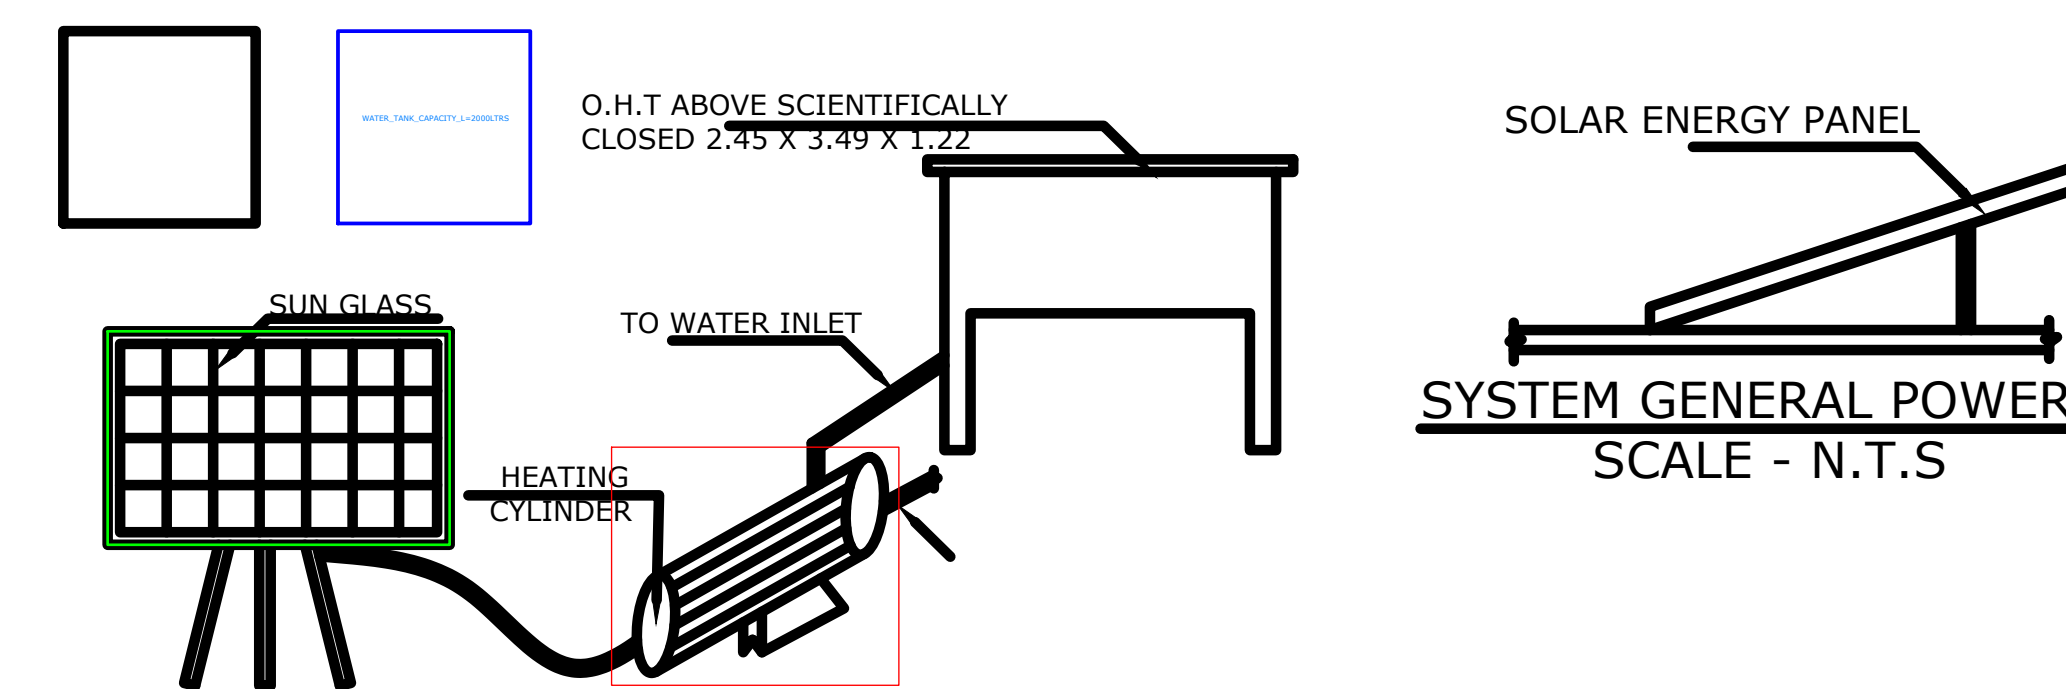
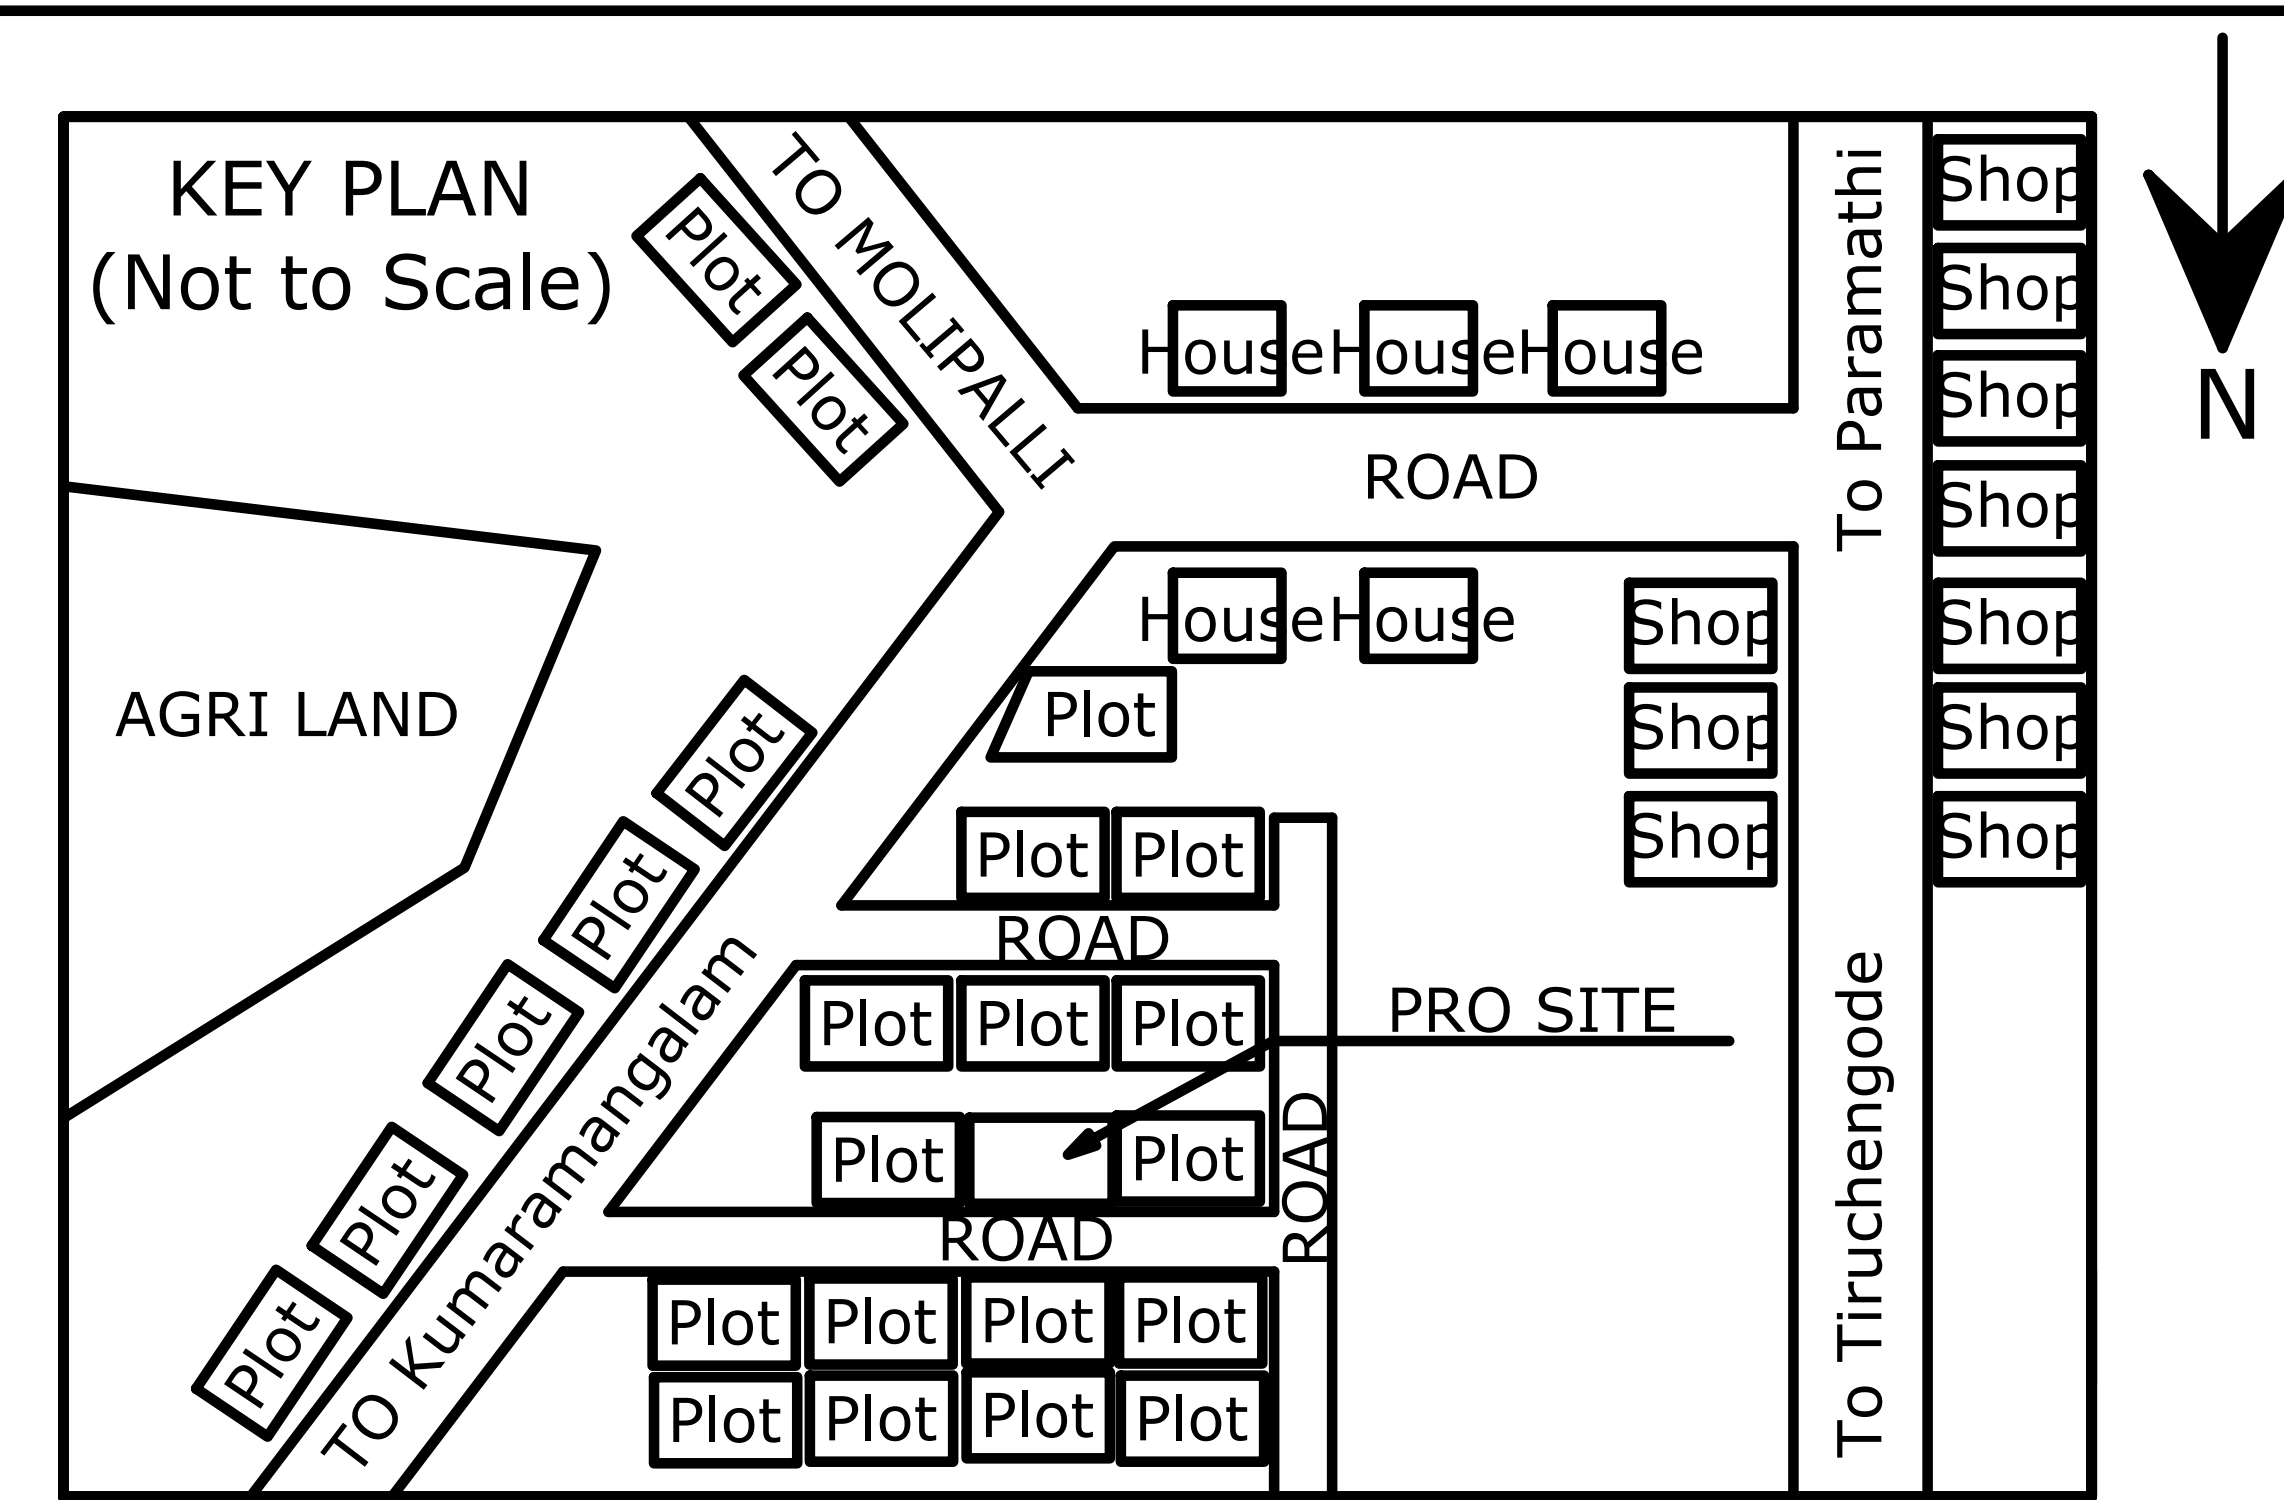
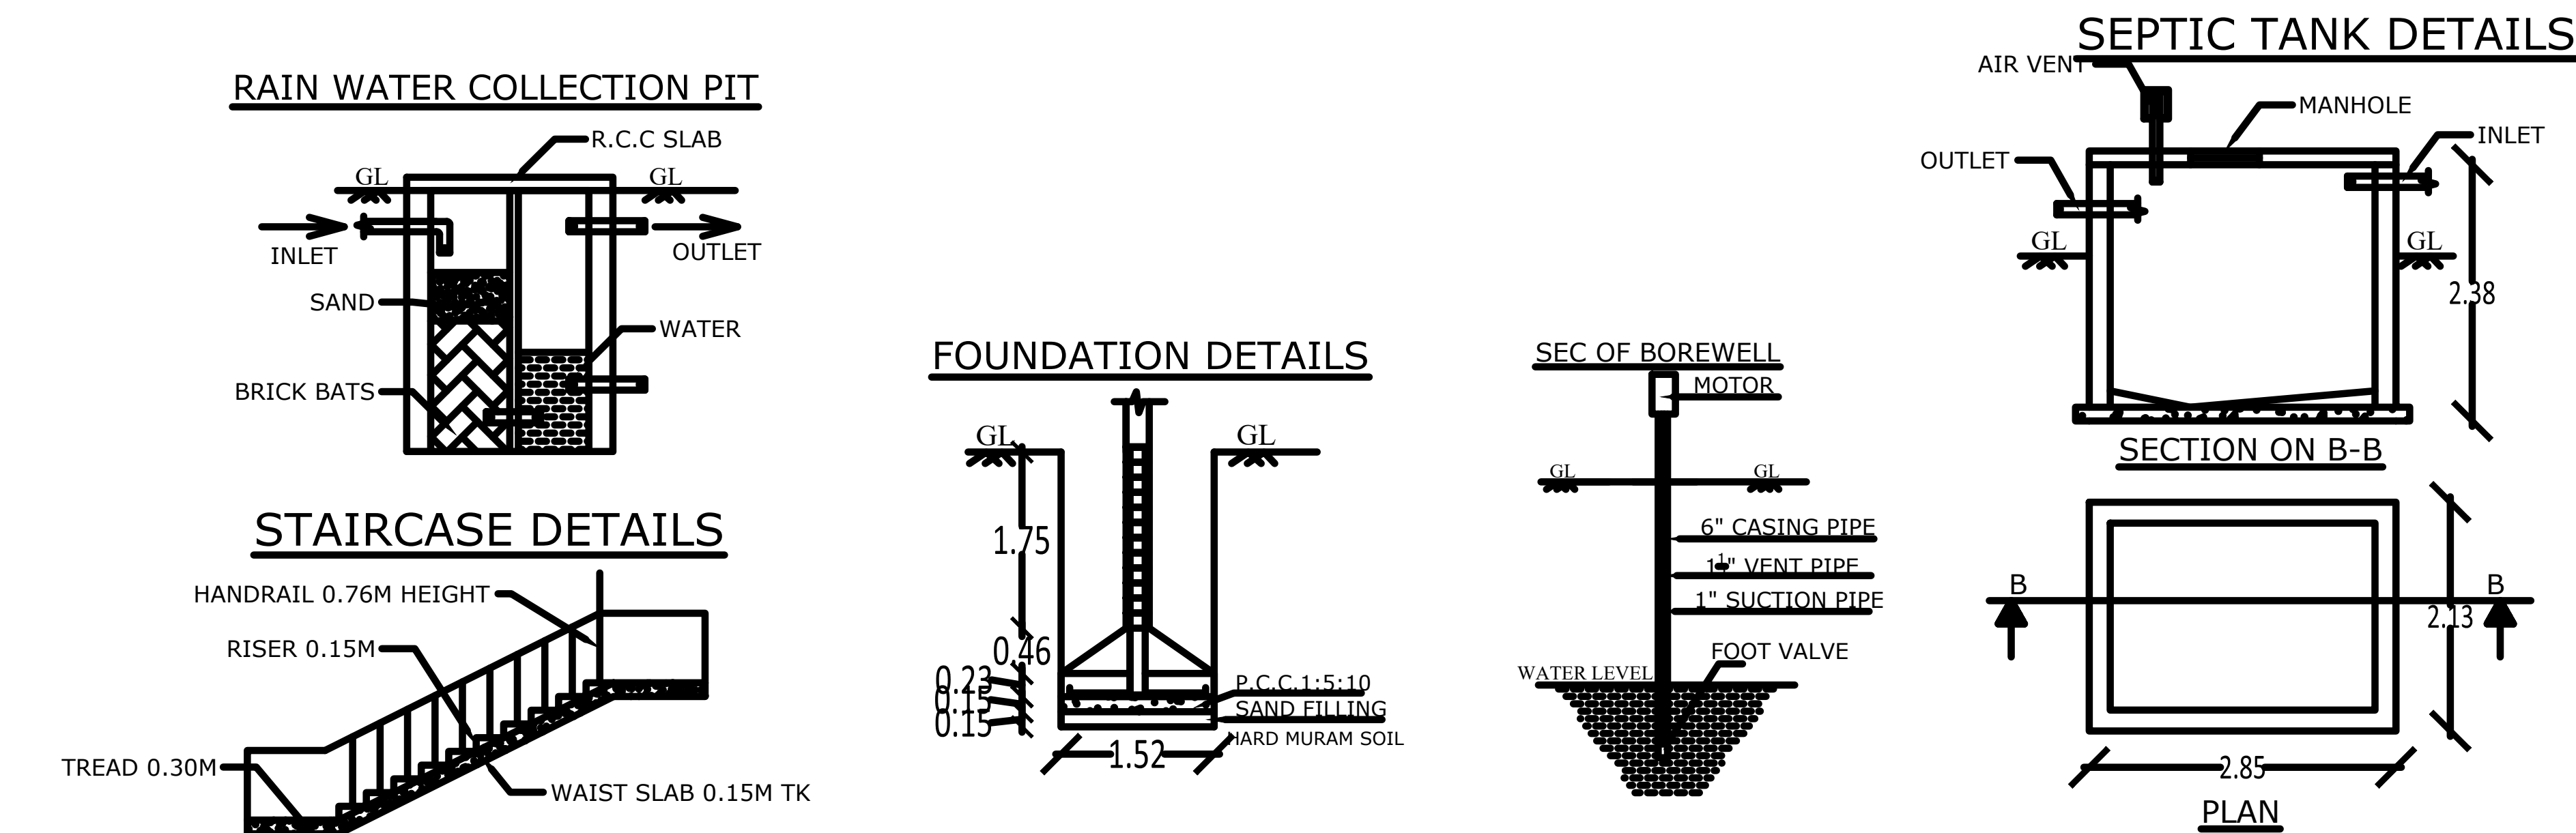
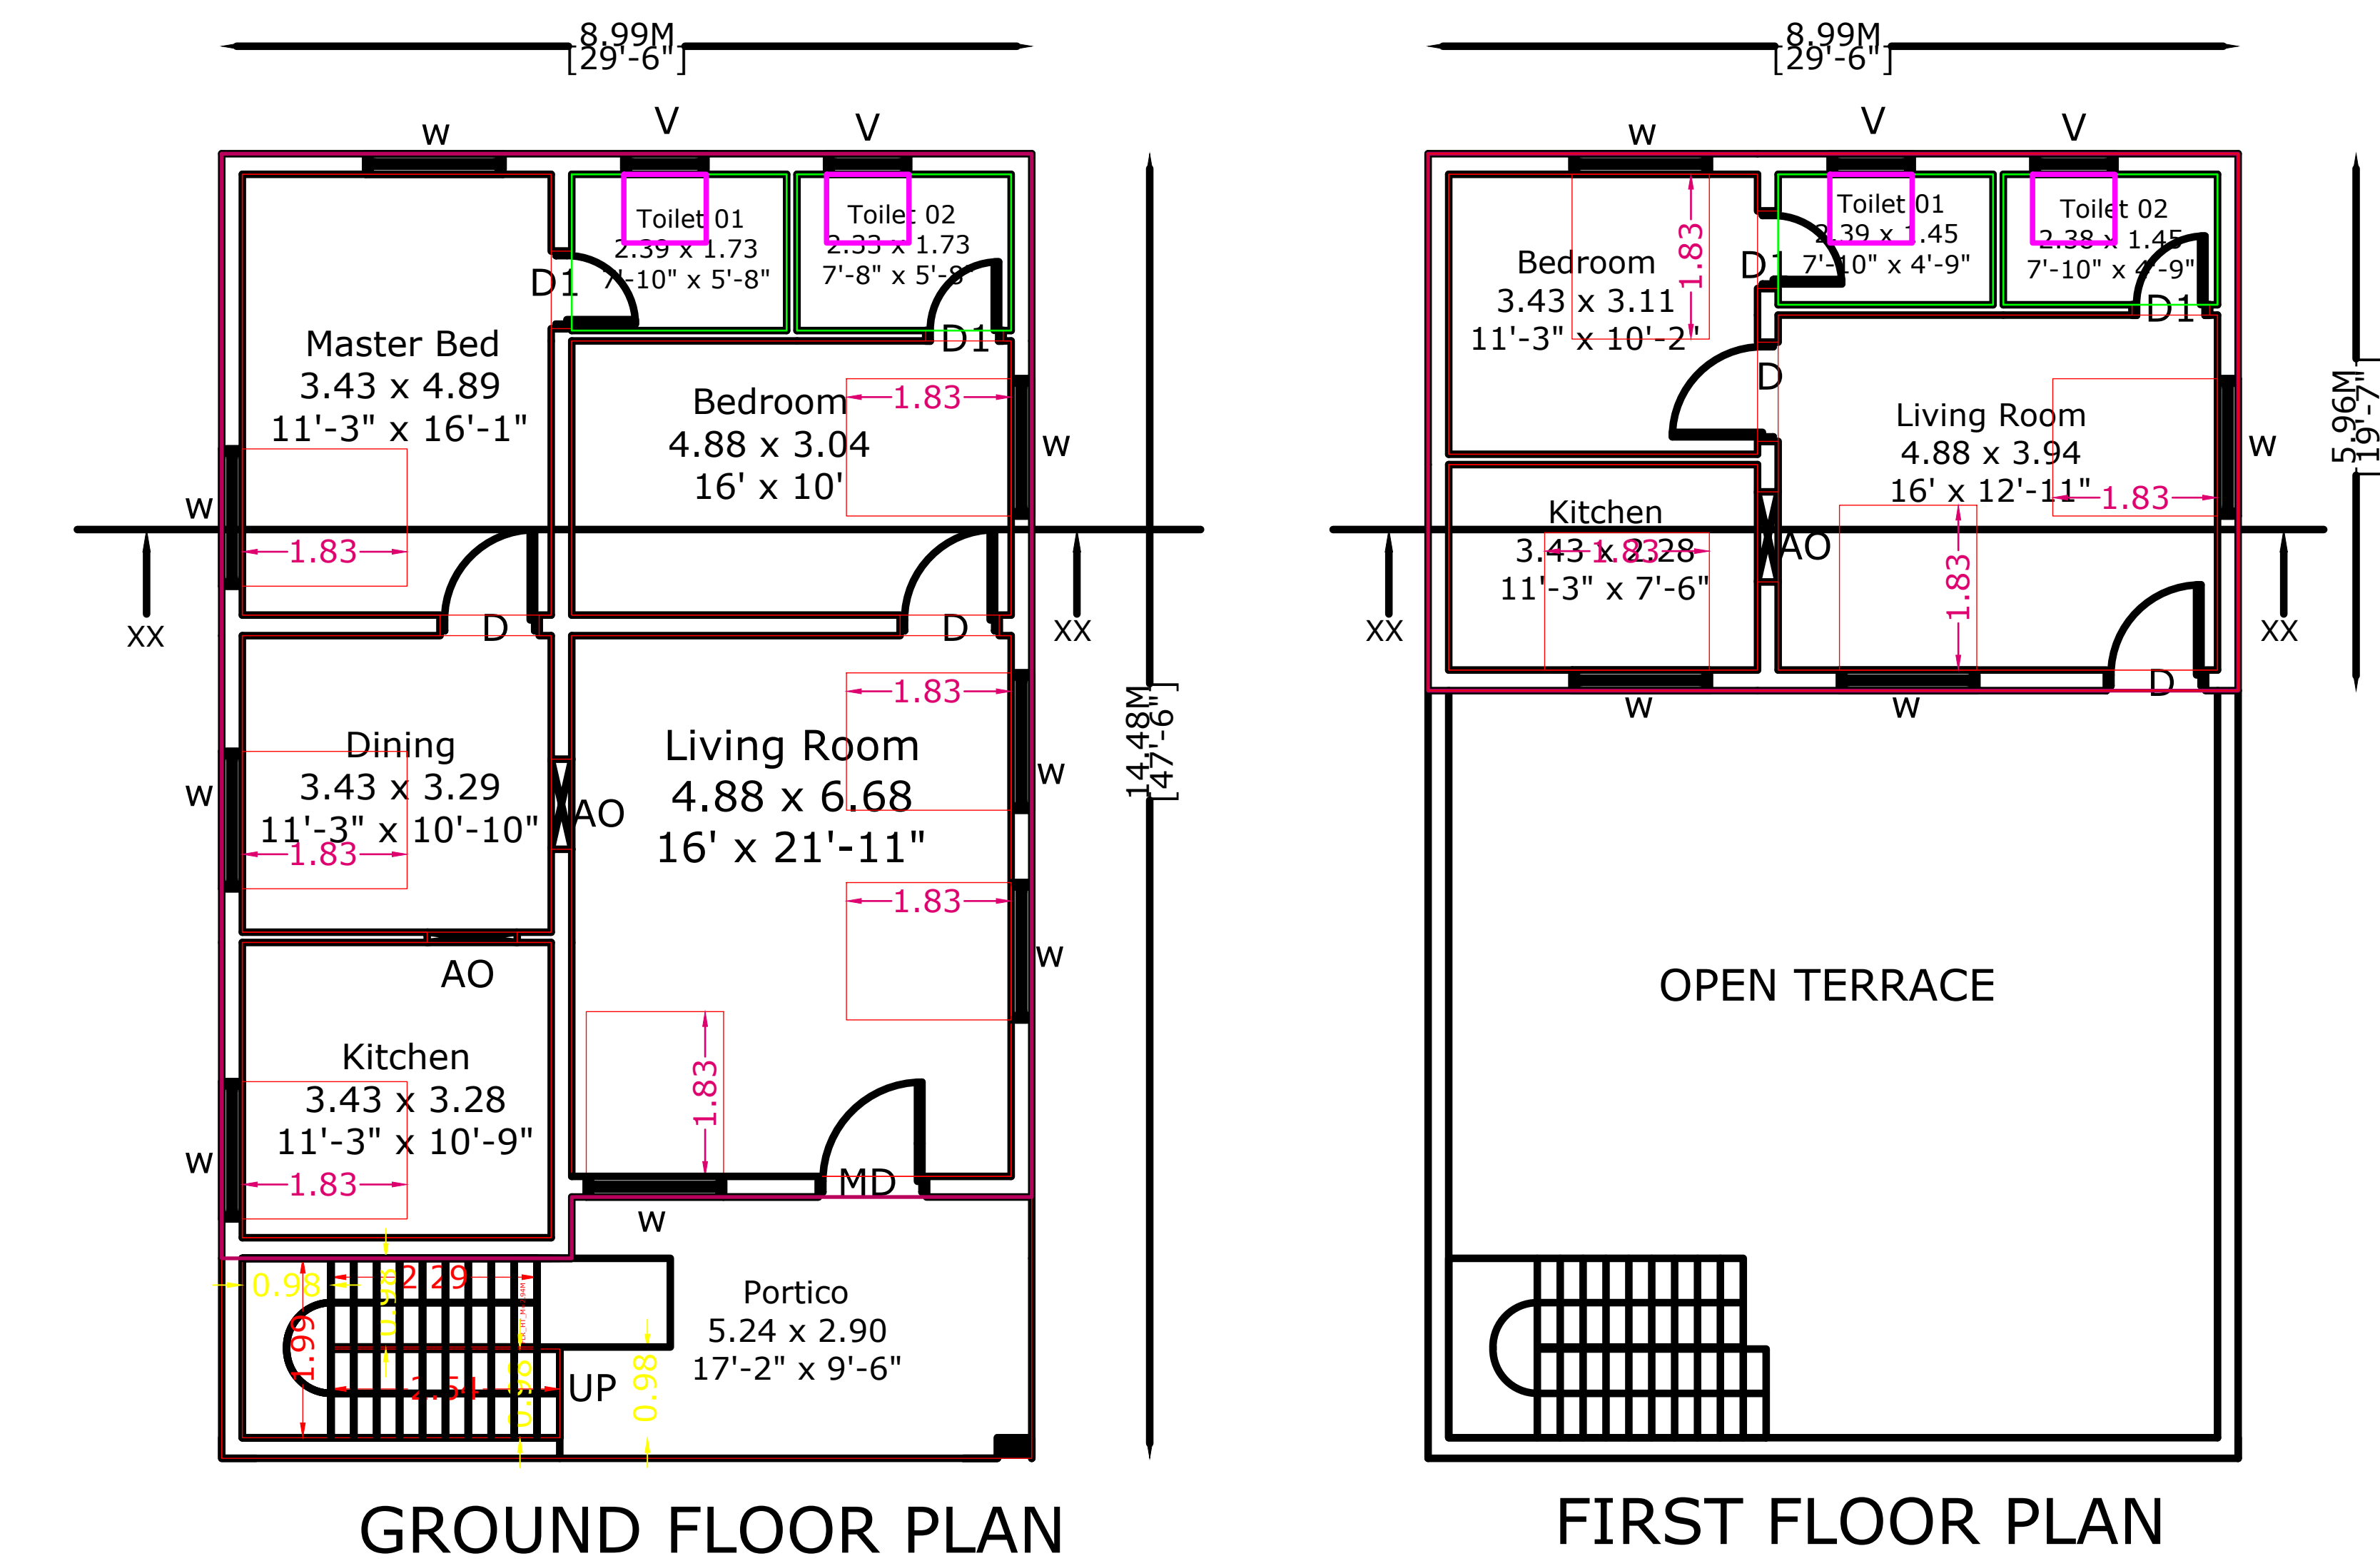


PLAN SHOWING THE PROPOSED CONSTRUCTION OF GROUND AND FIRST FLOOR R.C.C. ROOF BUILDING FOR DWELLING PURPOSE IN S.F.156/3A1C, PATTA NO : 1236, PLOT NOS : 48, 49, AT TIRUMALA NAGAR - 3, CHITHALANTHUR VILLAGE, TIRUCHENGODE TALUK, NAMAKKAL DISTRICT.
APPLICANT : N.PALANIVELU S/O NALLAIYAN

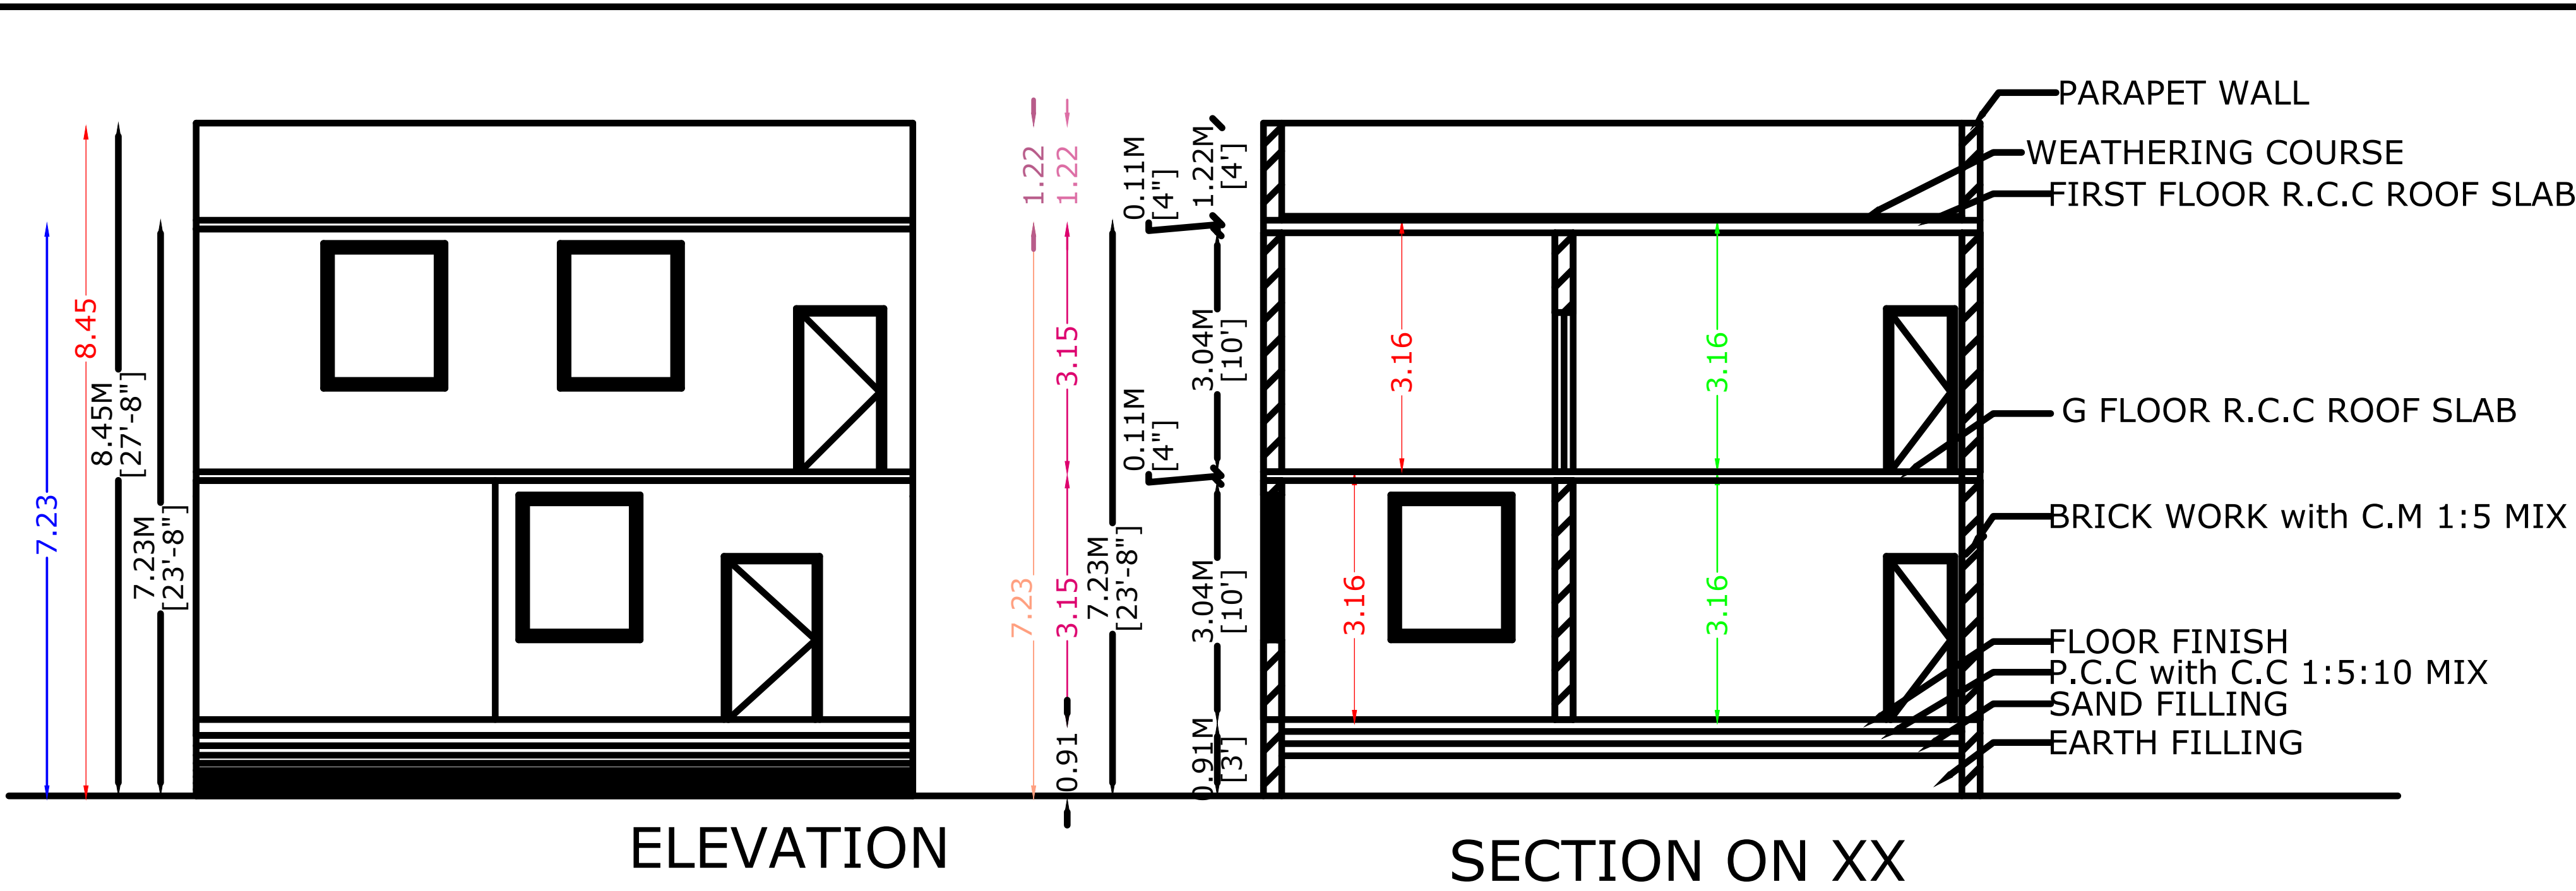

OFFICE USE

AREA STATEMENT		
DESCRIPTION	SQ FT	SQ M
SITE EXTENT	2370.62	220.22
PRO. GROUND FLOOR	1401.25	130.18
PRO. FIRST FLOOR	576.72	53.58
TOTAL PRO. AREA	1977.97	183.76
OPEN SPACE	969.37	90.04
FSI : 0.834	PLOT COVERAGE	59.11%

SCHEDULE OF JOINERIES		
TYPE	DESCRIPTION	SIZE
MD	MAIN DOOR	1.10X2.13
D1	DOOR	1.00X2.13
D2	DOOR	0.76X2.13
AO	ARCH OPEN	1.00X2.13
W	WINDOW	1.52X1.82
V	VENTILATOR	0.91X0.76

SCALE - 1: 100
ALL DIMENSIONS ARE IN M

APPLICANT

N. Palanivelu

REGISTERED ENGINEER / LICENSED SURVEYOR

Er. PL. MUTHAIYA, D.C.E., B.E.
LICENSED BUILDING SURVEYOR,
SHANMUGANATHAN BUILDERS,
NO. 338/2, 1ST FLOOR, T.A.S. PLAZA,
SANKARI MAIN ROAD,
TIRUCHENGODE-637 211, NAMAKKAL (DT.)
CELL: 96776 45612, 95432 29921