
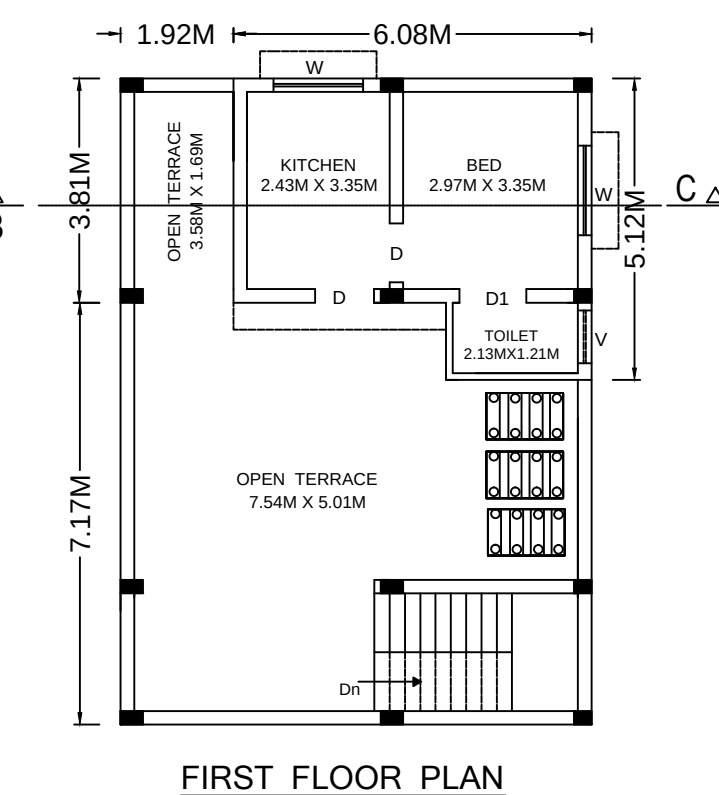
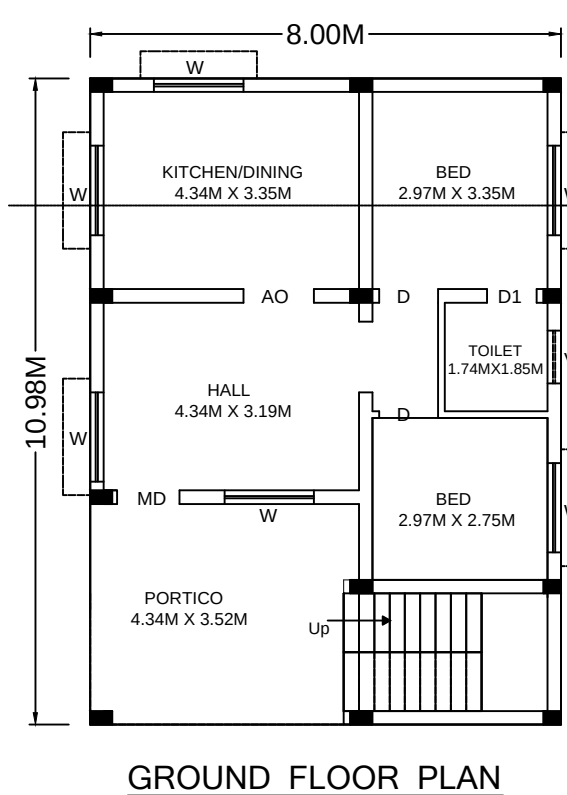
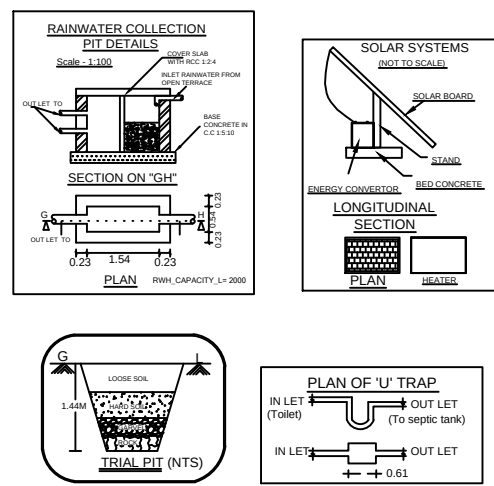
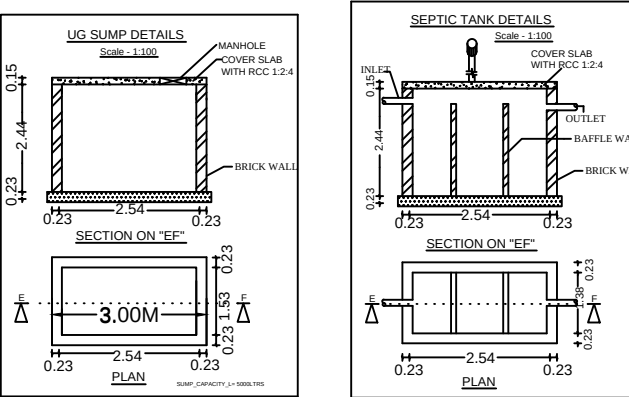
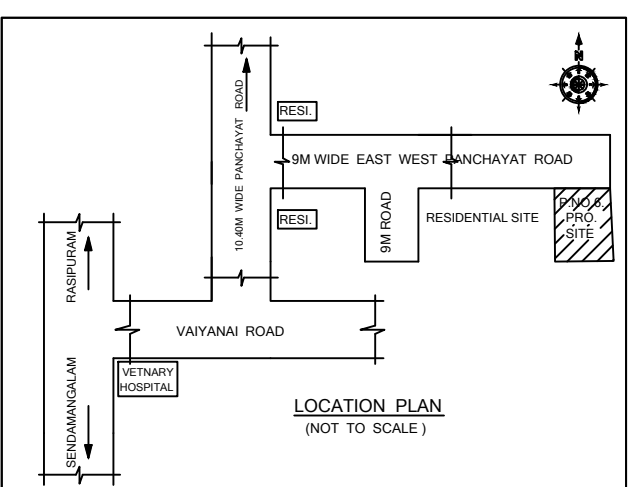
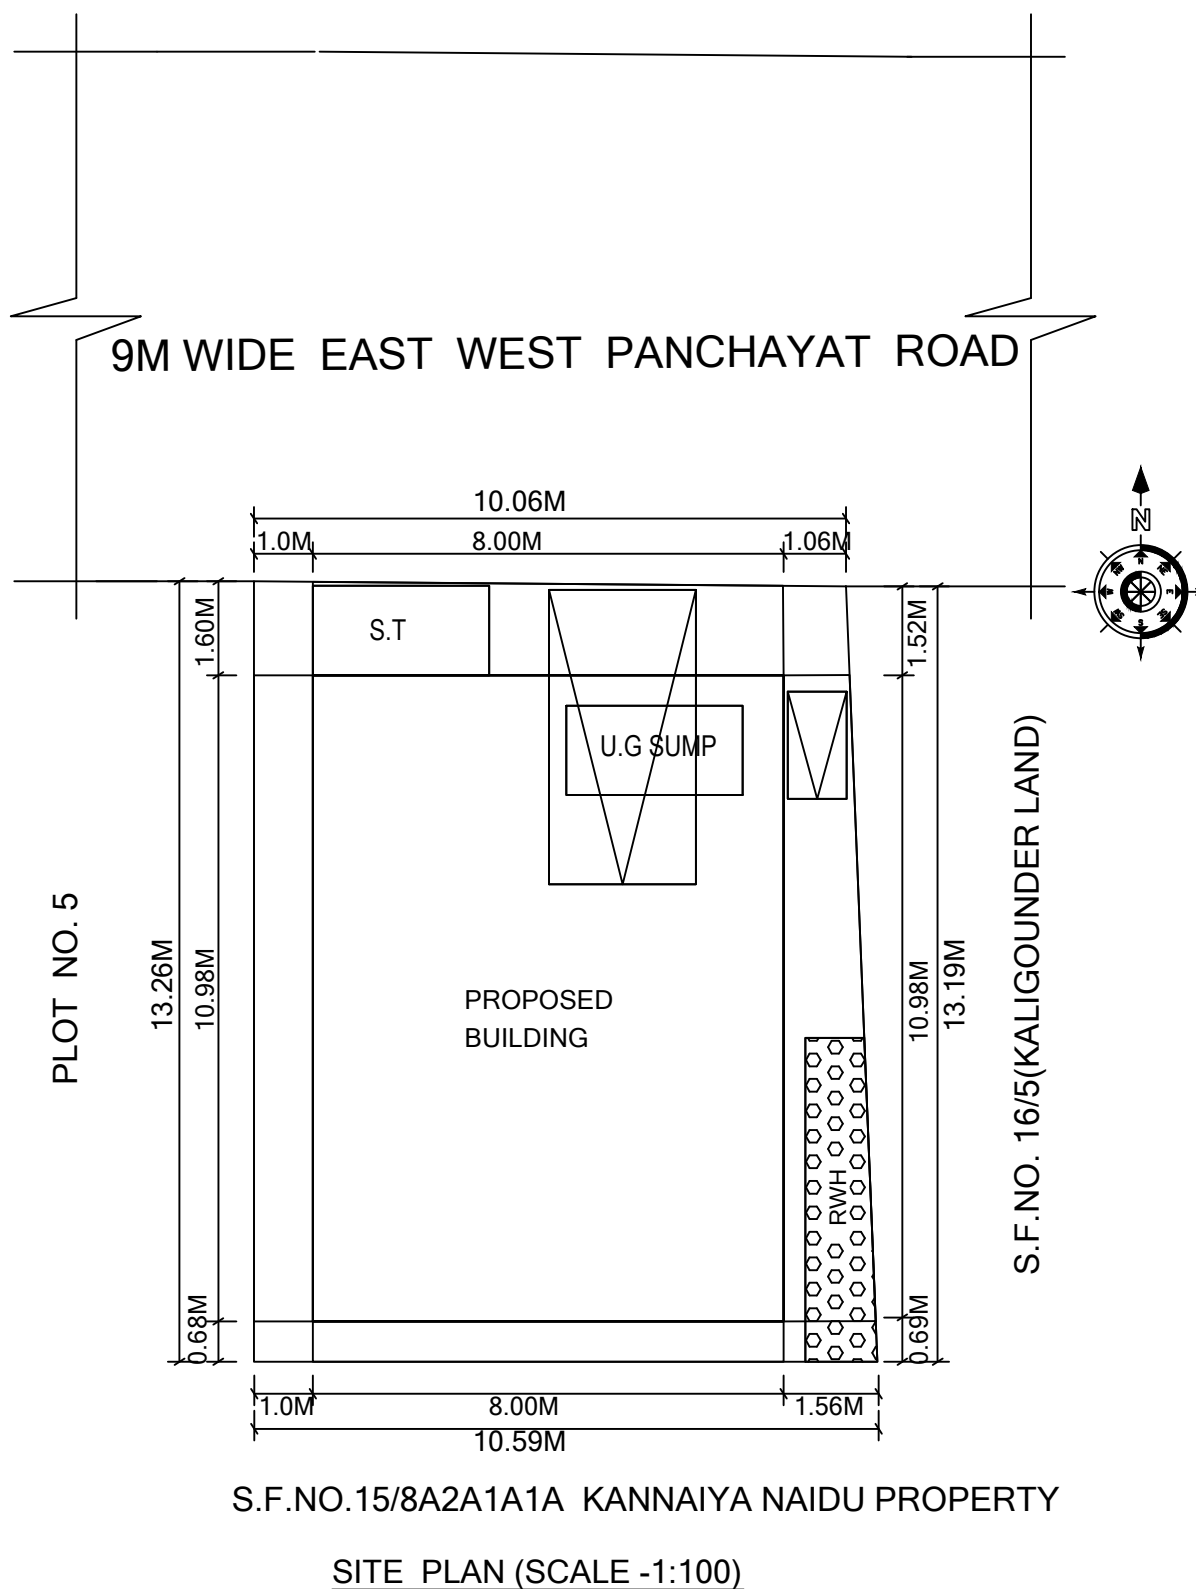


PLAN SHOWING THE PROPOSED CONSTRUCTION OF R.C.C ROOF (GROUND & FIRST FLOOR) RESIDENTIAL BUILDING
IN S.F.NO.15/7B1C , PLOT NO.6 AT PERIYAKULAM VILLAGE & PANCHAYAT , SENDAMANGALAM UNION , SENDAMANGALAM
TALUK , NAMAKKAL DISTRICT .

LAYOUT DTCP APPROVAL NO : 93/2023 , DATE : 07.11.2023

APPLICANT:- MR. M. BALAJI S/O MR.MADHESWARAN

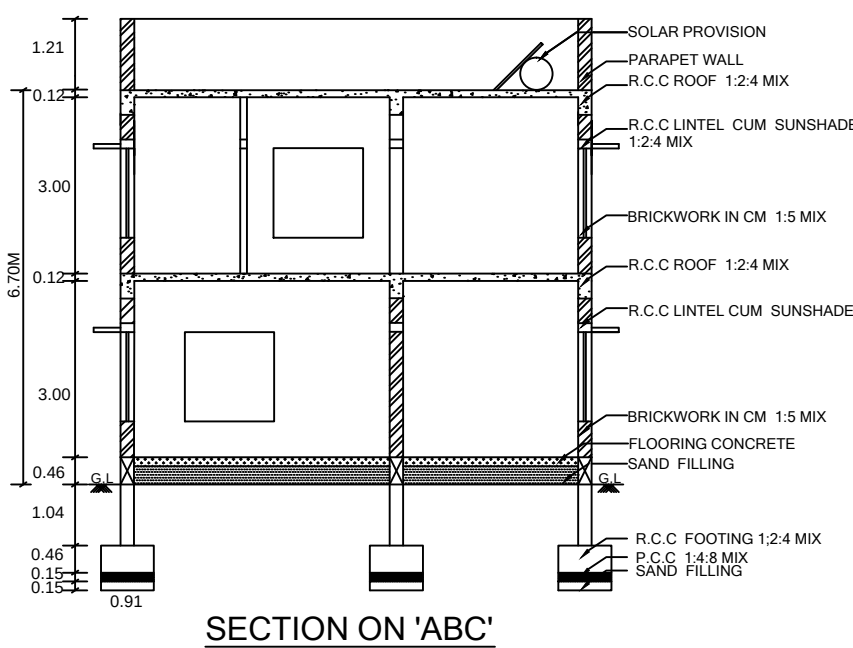

AREA DETAILS:	SQ.FT	SQ.M
AREA OF SITE		
AS PER DOCUMENT	1469.25	136.50
AS PER PATTa	1463.26	135.94
PLINTH AREA		
GROUND FLOOR	945.50	87.84
FIRST FLOOR	284.49	26.43
TOTAL =	1229.99	114.27
CARPET AREA		
GROUND FLOOR	532.27	49.45
FIRST FLOOR	197.08	18.31
TOTAL =	729.35	67.76
OPEN AREA	518.50	48.16

PLOT COVERAGE 64.58%
FSI:- 0.89

JOINERY DETAILS		
MD	- Door	- 3'6" X 7'0" - 1.06 X 2.13
D	- Door	- 3'3" X 7'0" - 1.00 X 2.13
O	- Open	- 3'3" X 7'0" - 1.00 X 2.13
AO	- Open	- 4'0" X 7'0" - 1.22 X 2.13
D1	- Door	- 2'9" X 7'0" - 0.84 X 2.13
W	- Window	- 5'0" X 5'0" - 1.52 X 1.52
V	- Ventilator	- 3'0" X 2'0" - 0.91 X 0.60
Two Wheeler - 3'3" X 6'0" - 1.00 X 1.83		
Four Wheeler - 8'2" X 16'5" - 2.50 X 5.00		

COLOUR INDEX:	NOTE:
BOUNDARY SHOWN -	ALL DIMENSIONS ARE IN 'METER' & 'FEET' Scale 1:100
PRO.BUILDING SHOWN -	
ROAD SHOWN -	

APPLICANT
M. Balaji

ENGINEER
K. R. K.
Er. K. RUBESH KUMAR, B.E.,
Licenced Building Surveyor
17/271, Vadugar Street,
Gandhipuram,
Sendamangalam Taluk,
Namakkal (Dt), Cell : 98420 92174