
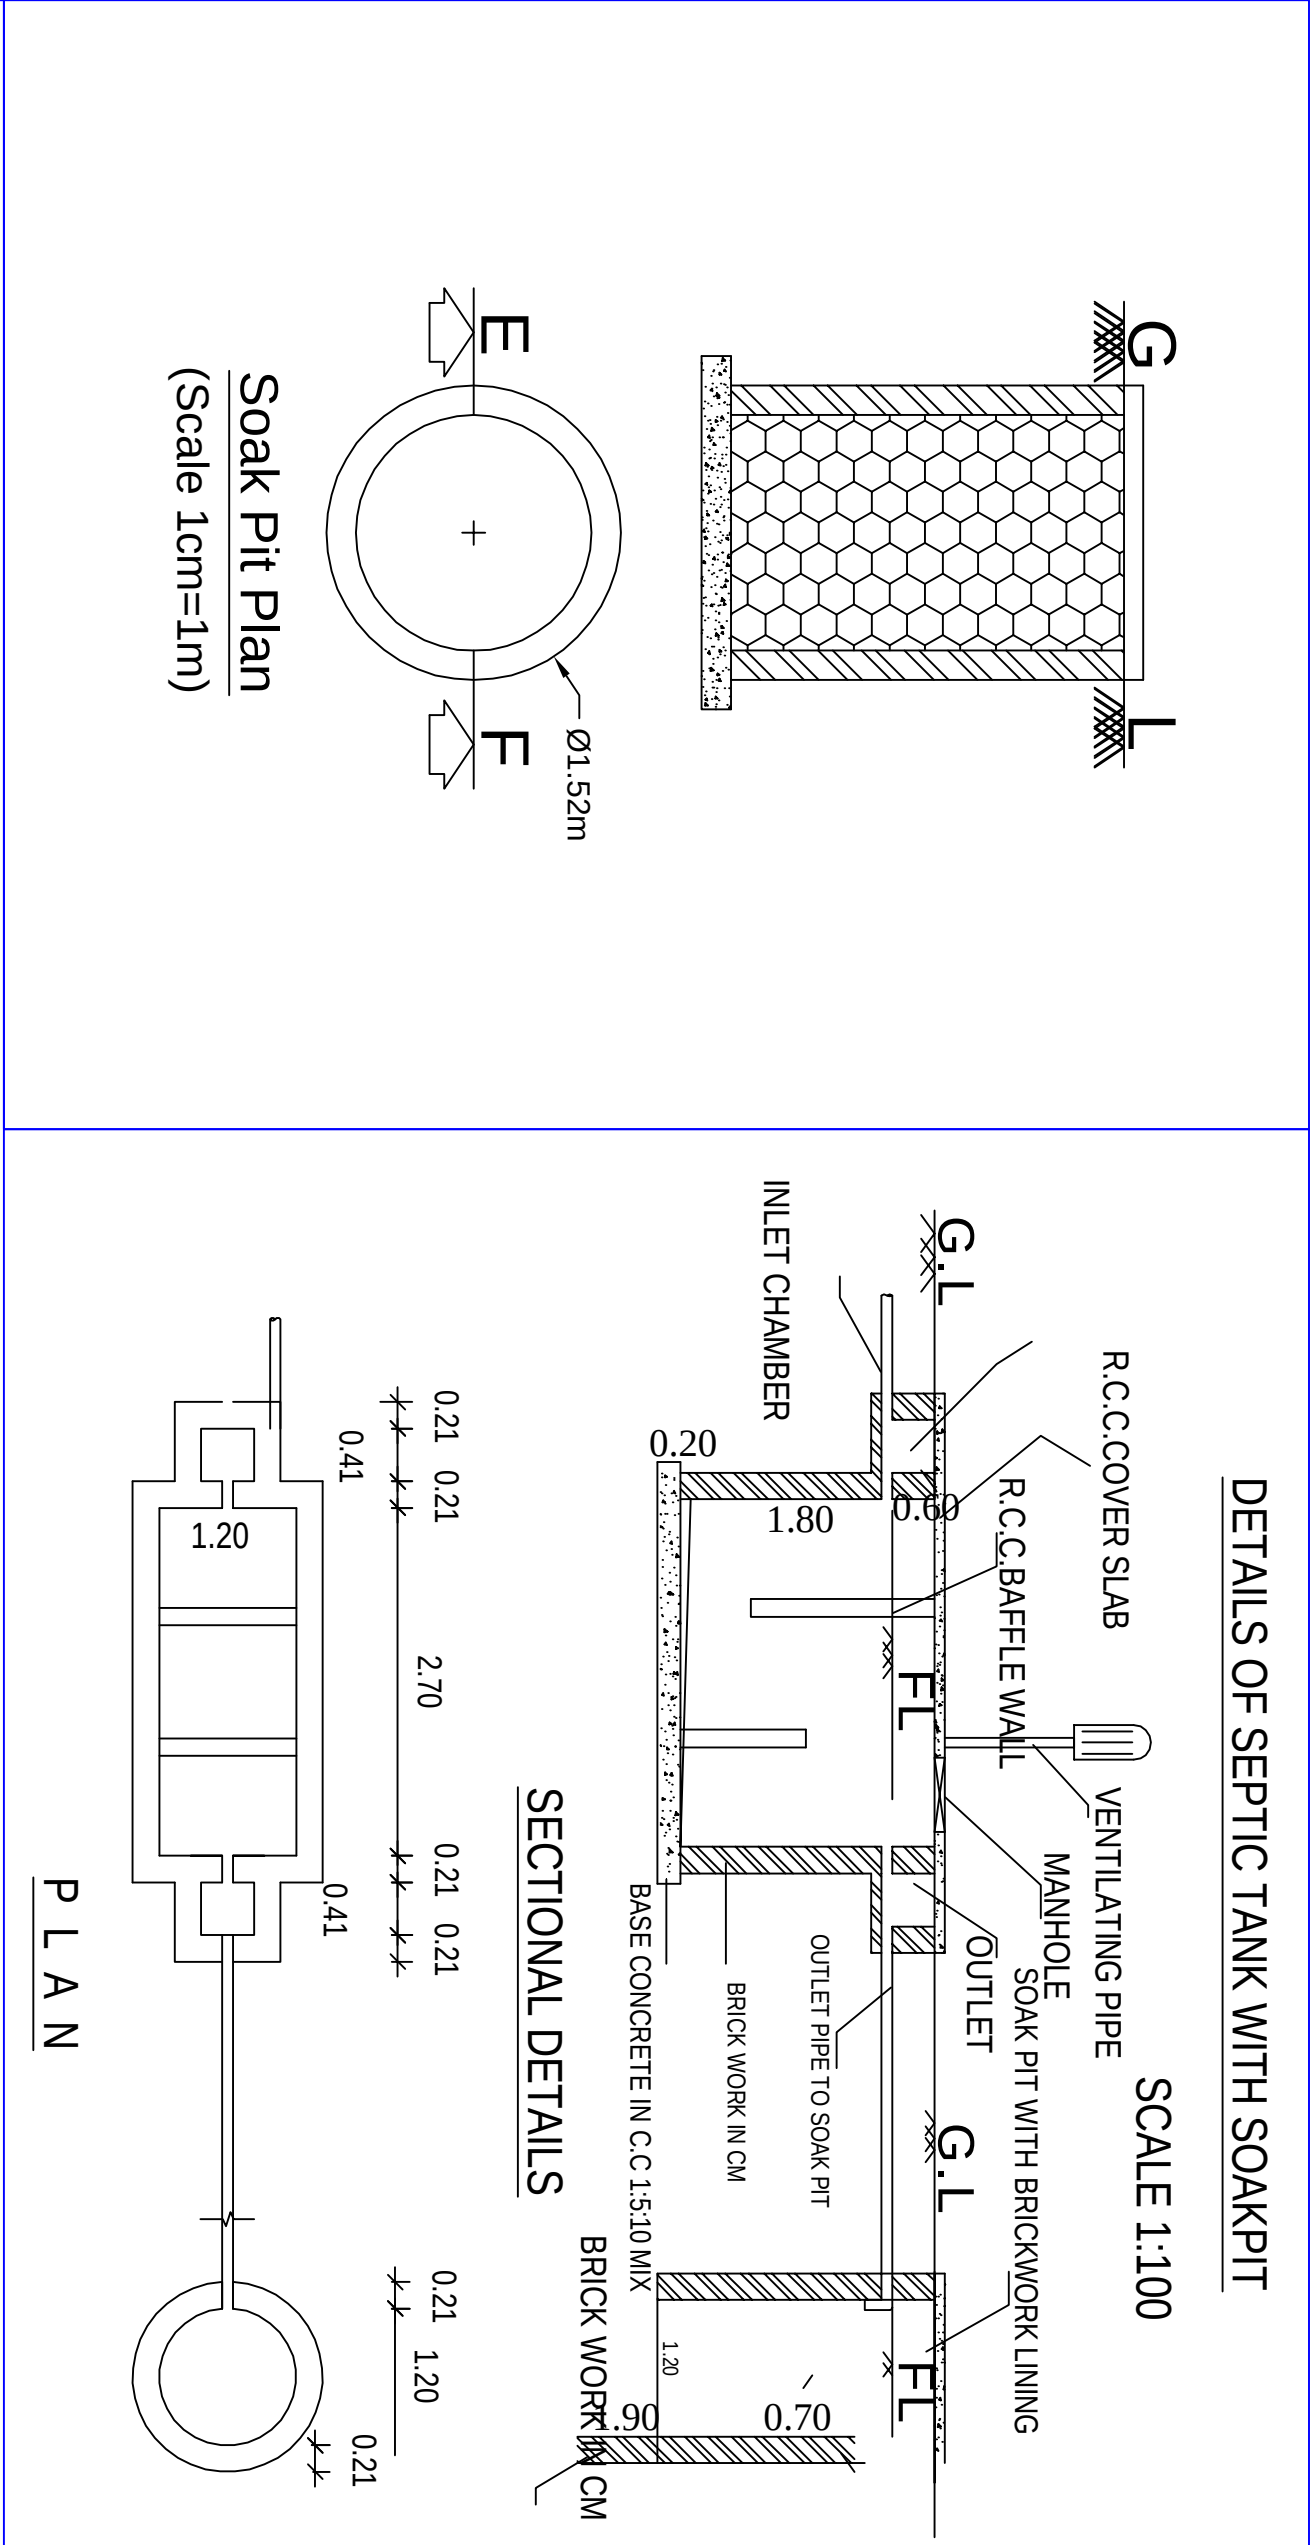


PLAN SHOWING THE PROPOSED CONSTRUCTION OF R.C.C.ROOF RESIDENTIAL BUILDING IN
S.F.No.24/71B1A1, PLOT No.24 EAST PART, " SRRI JEYASAKTHI CITY (ANNEX), DEVANANKURUCHI VILLAGE &
PANCHAYAT, TIRUCHENGODE PANCHAYAT UNION & TALUK, NAMAKKAL DISTRICT.

APPLICANT : Mrs. N. SHAHERA, w/o. THIRU. L. NAVAZ.


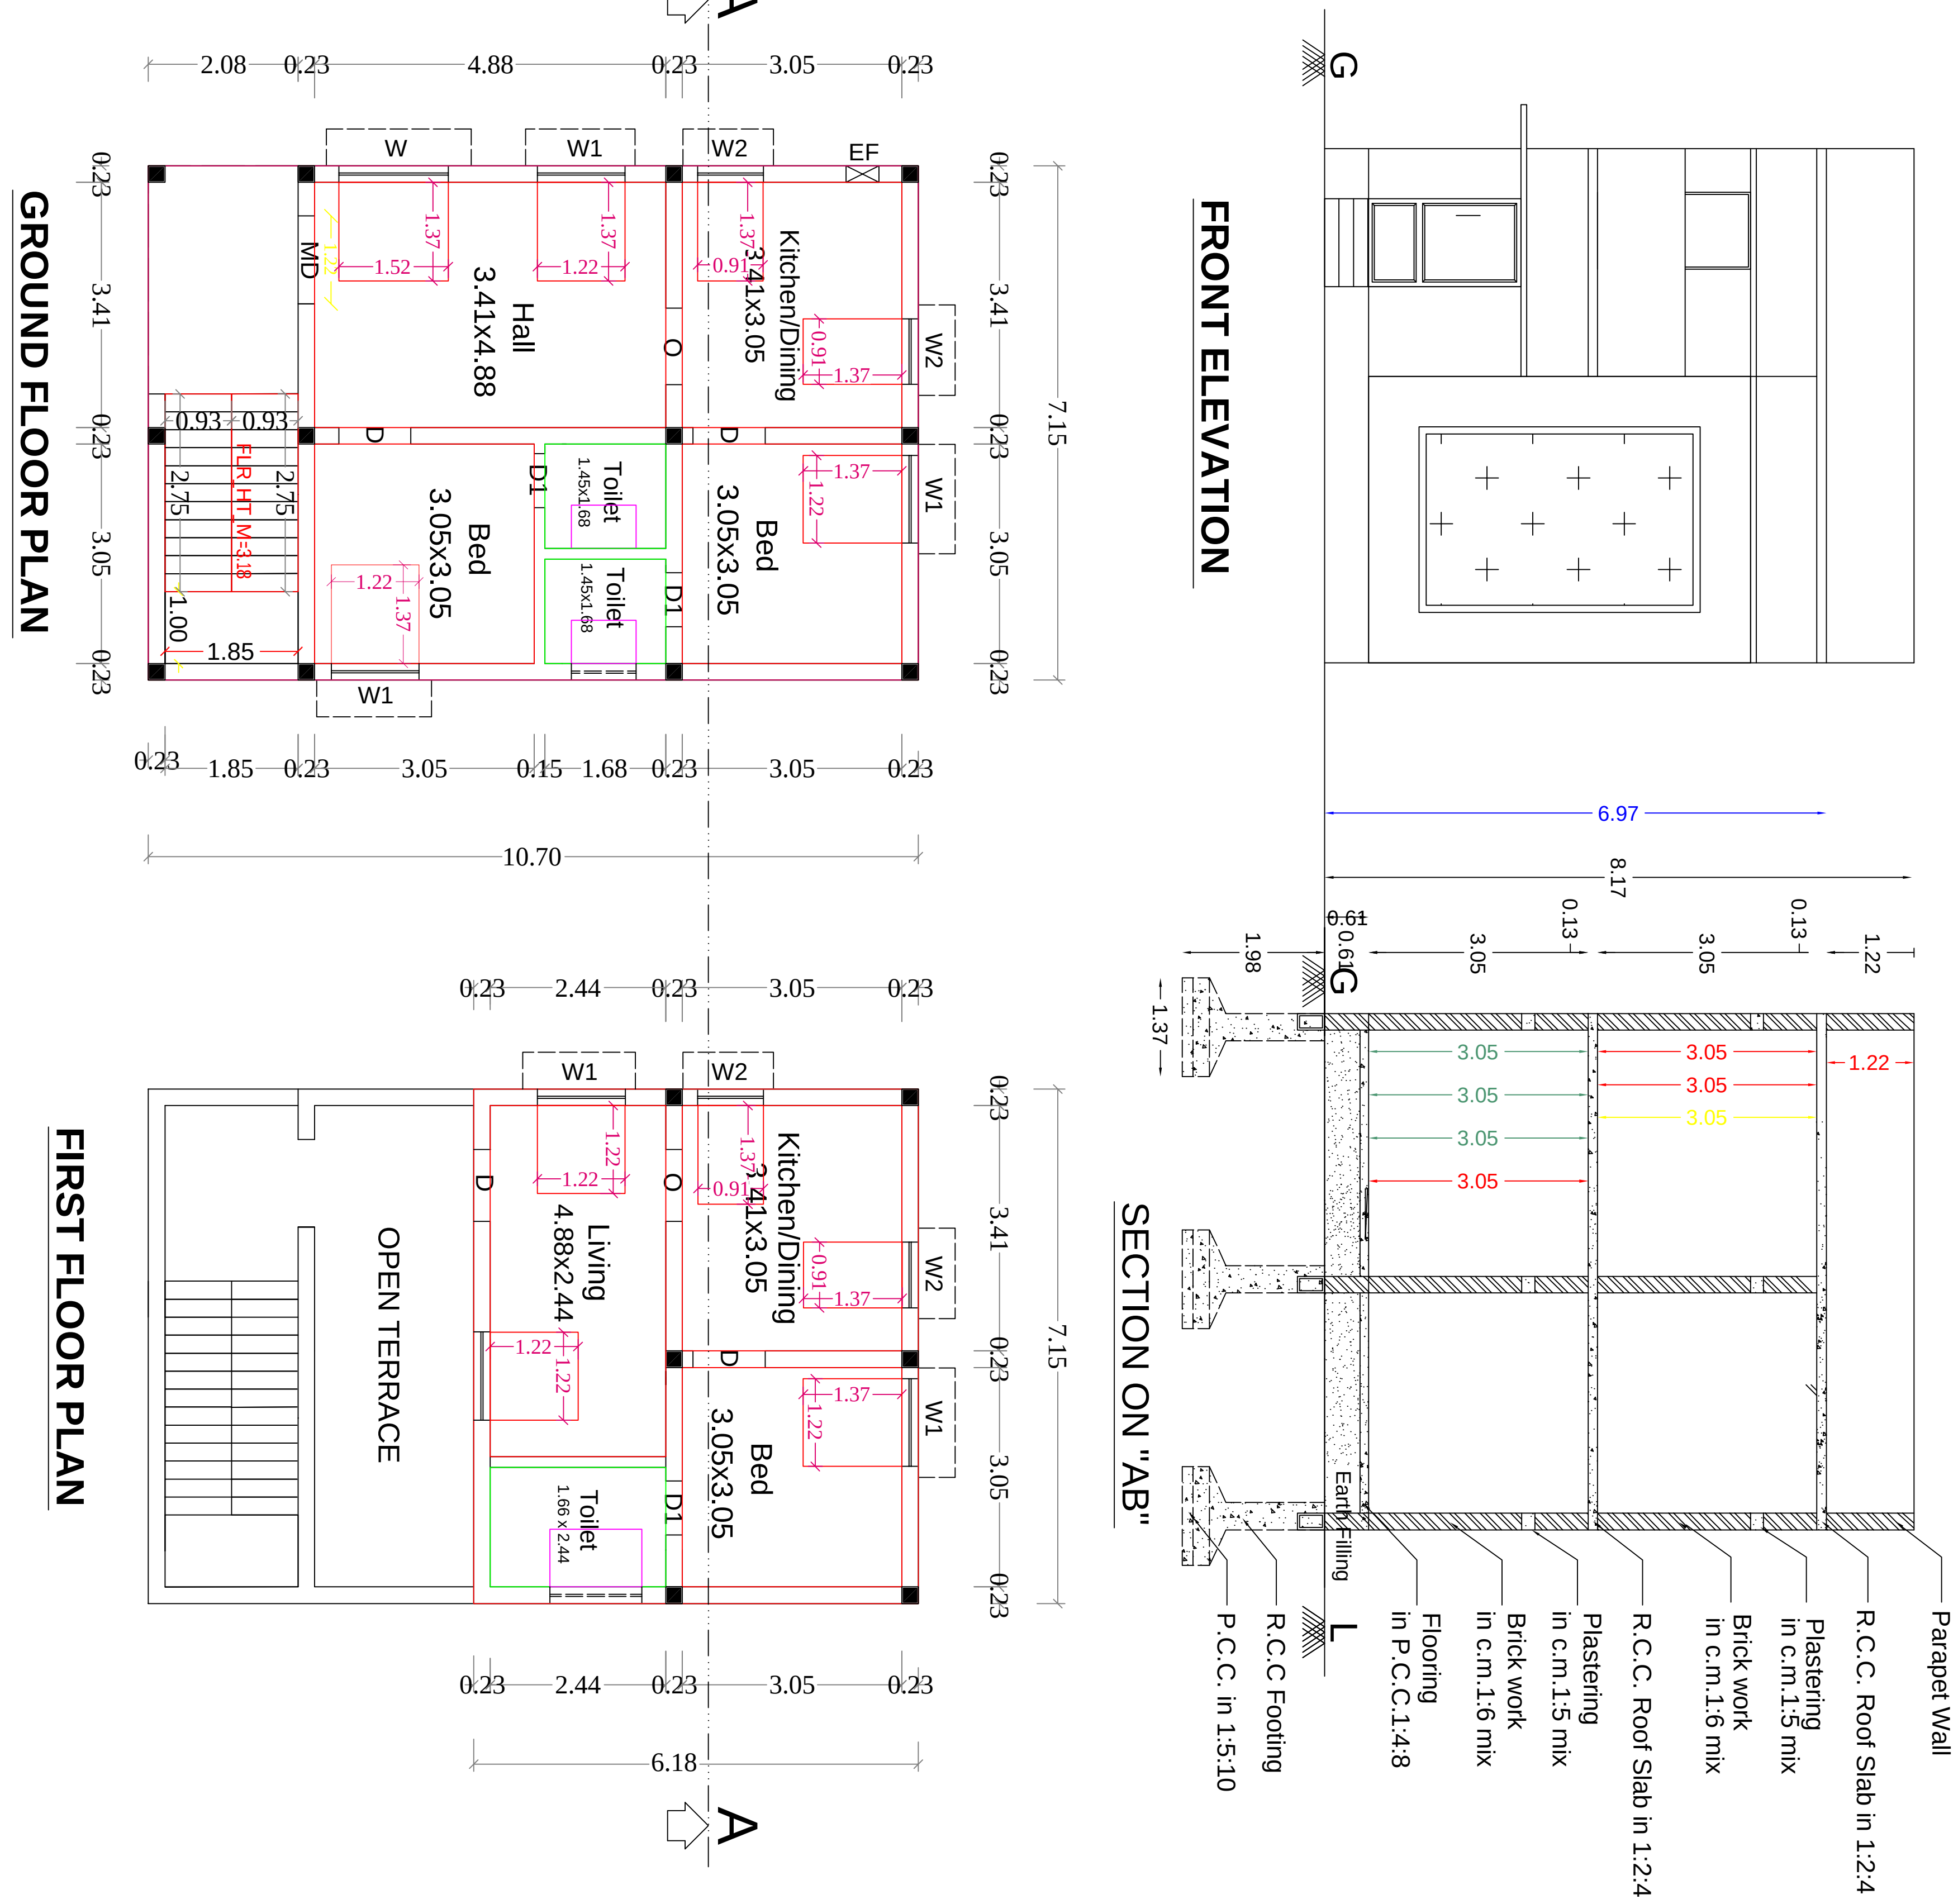


AREA DETAILS :

	SQ.FT	SQ.MT
Area of the Site	---	1200.00
Plinth Area of Proposed - Ground Floor	---	823.50
Plinth Area of Proposed - First Floor	---	475.60
Total Plinth Area of Proposed Building	---	1299.10
Total Carpet Area of Proposed Building	---	831.50
Area of Open Space	---	376.50
ST - Septic Tank - 1 No.	SP - Soak Pit - 1 No.	Rain Water Collection Tank - 1 No.

All Dimension are in Meter.

EF - Exhaust Fan

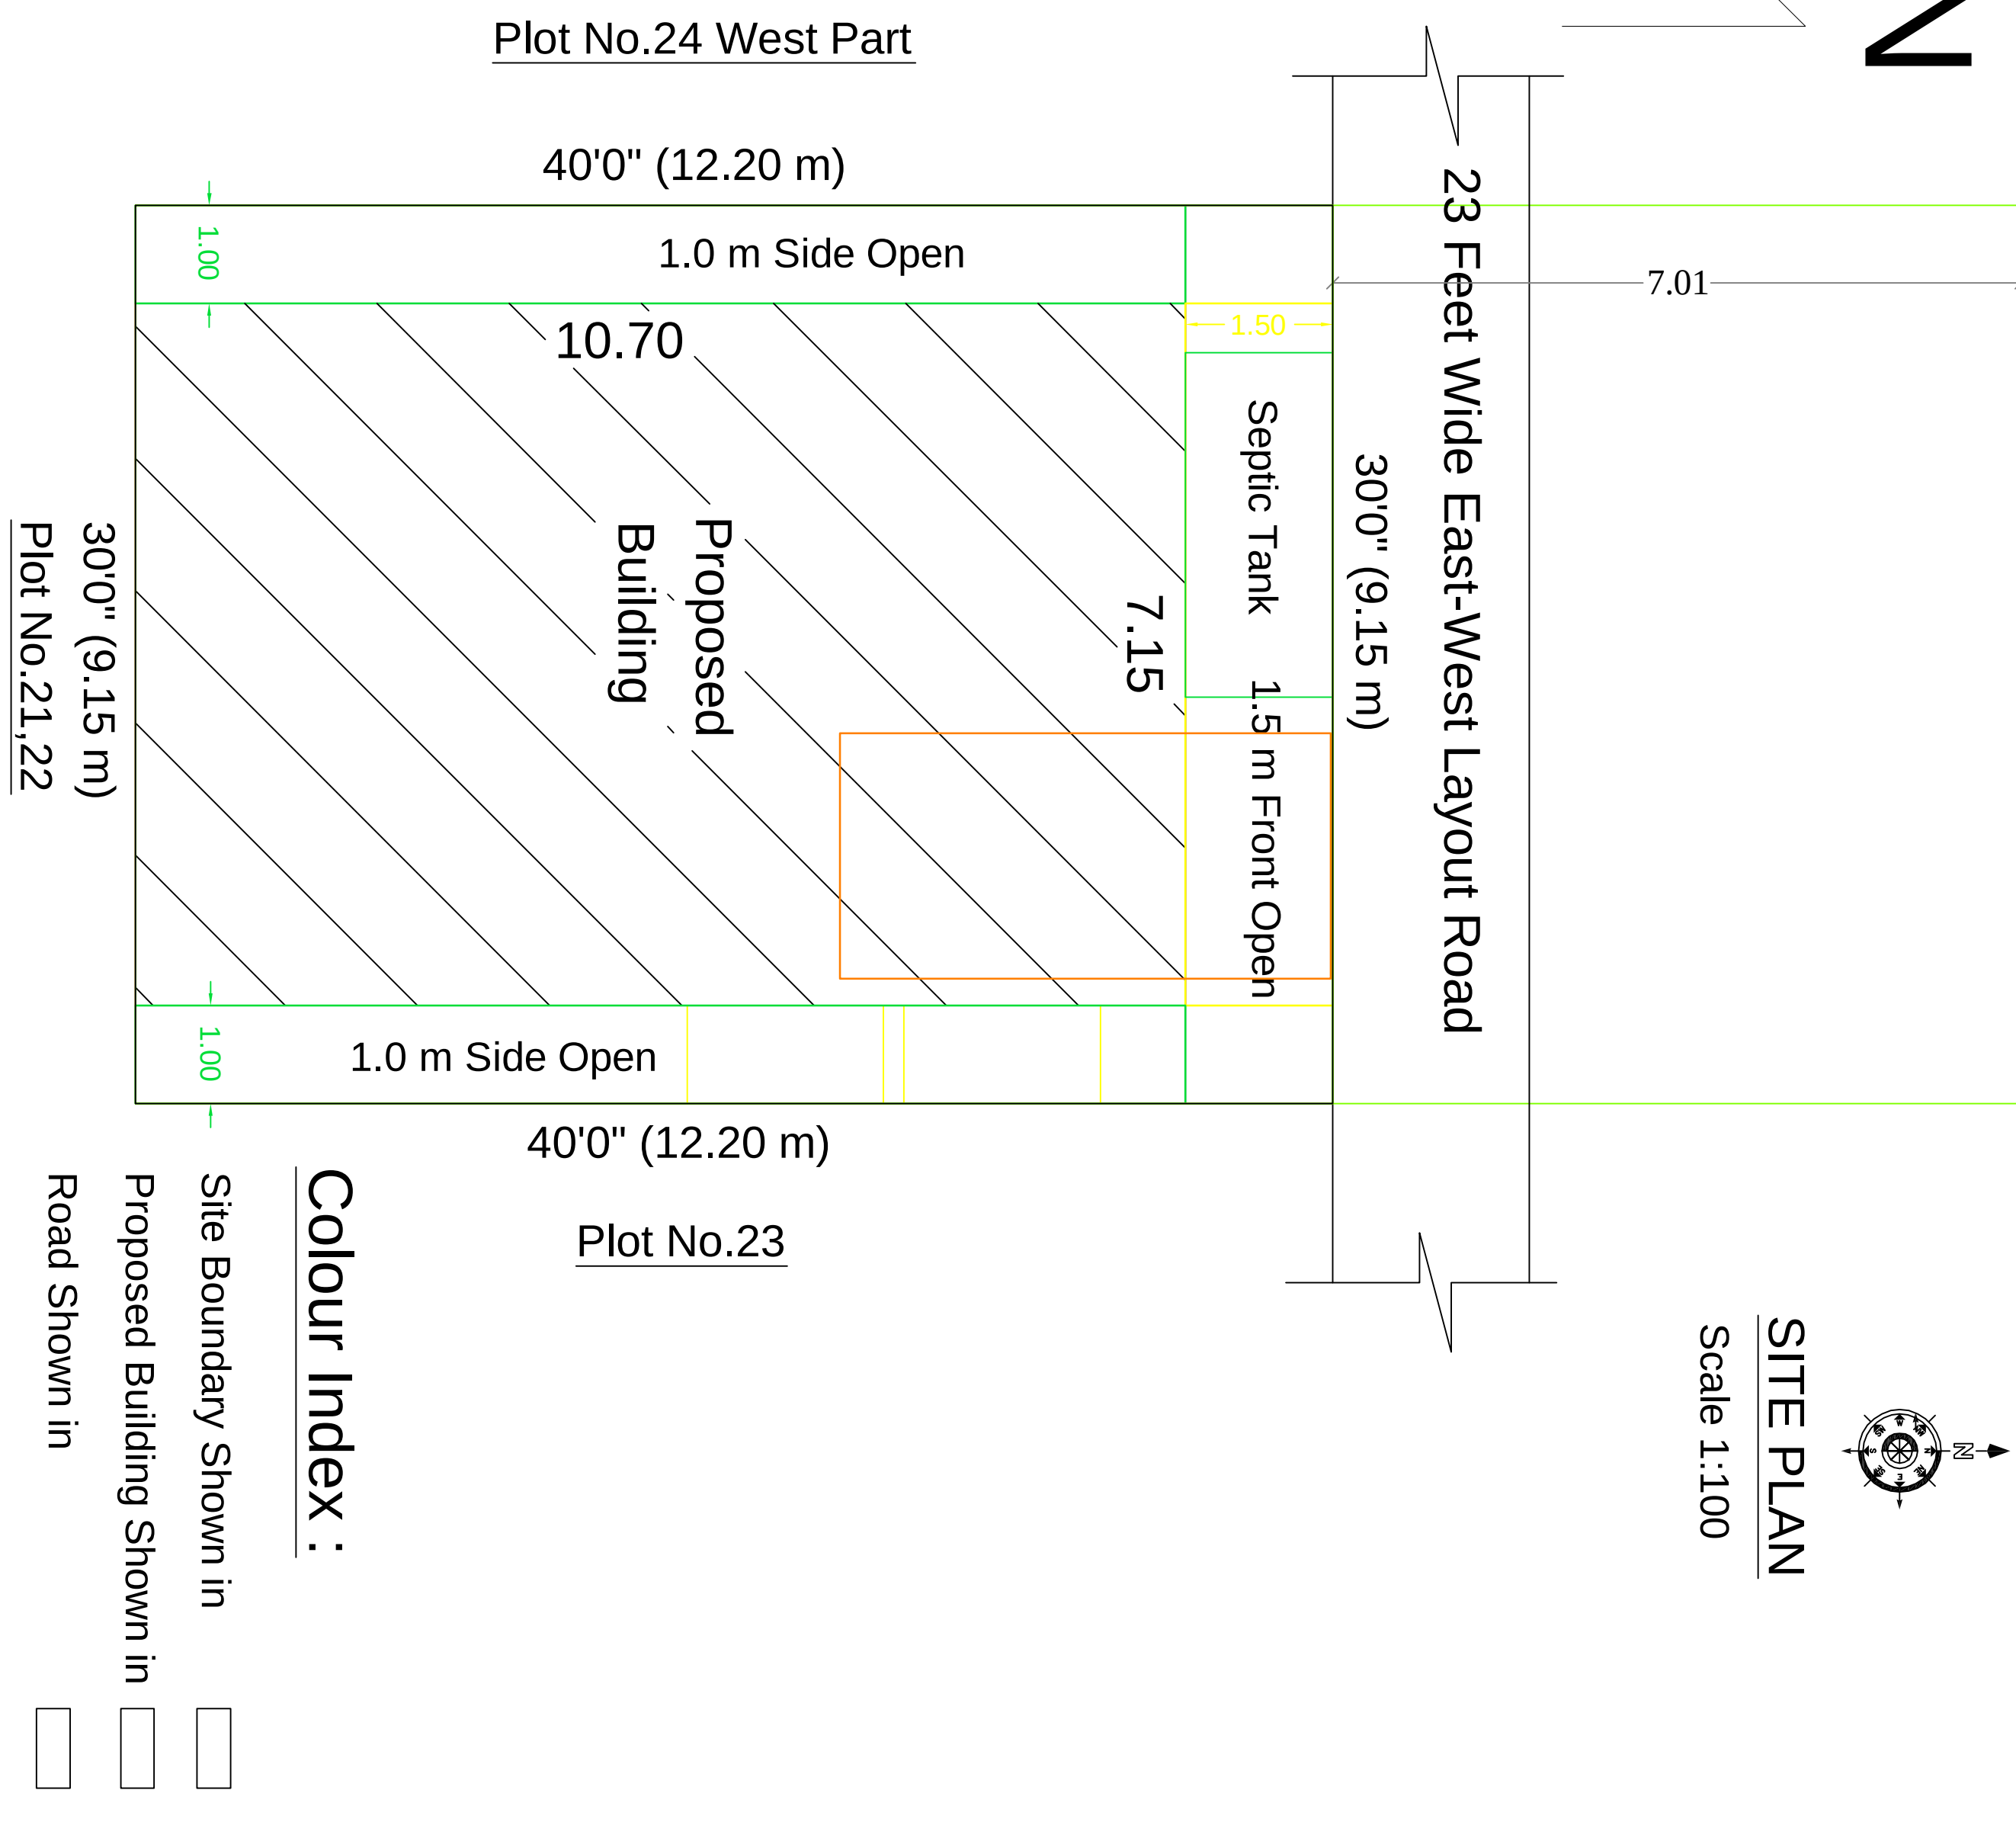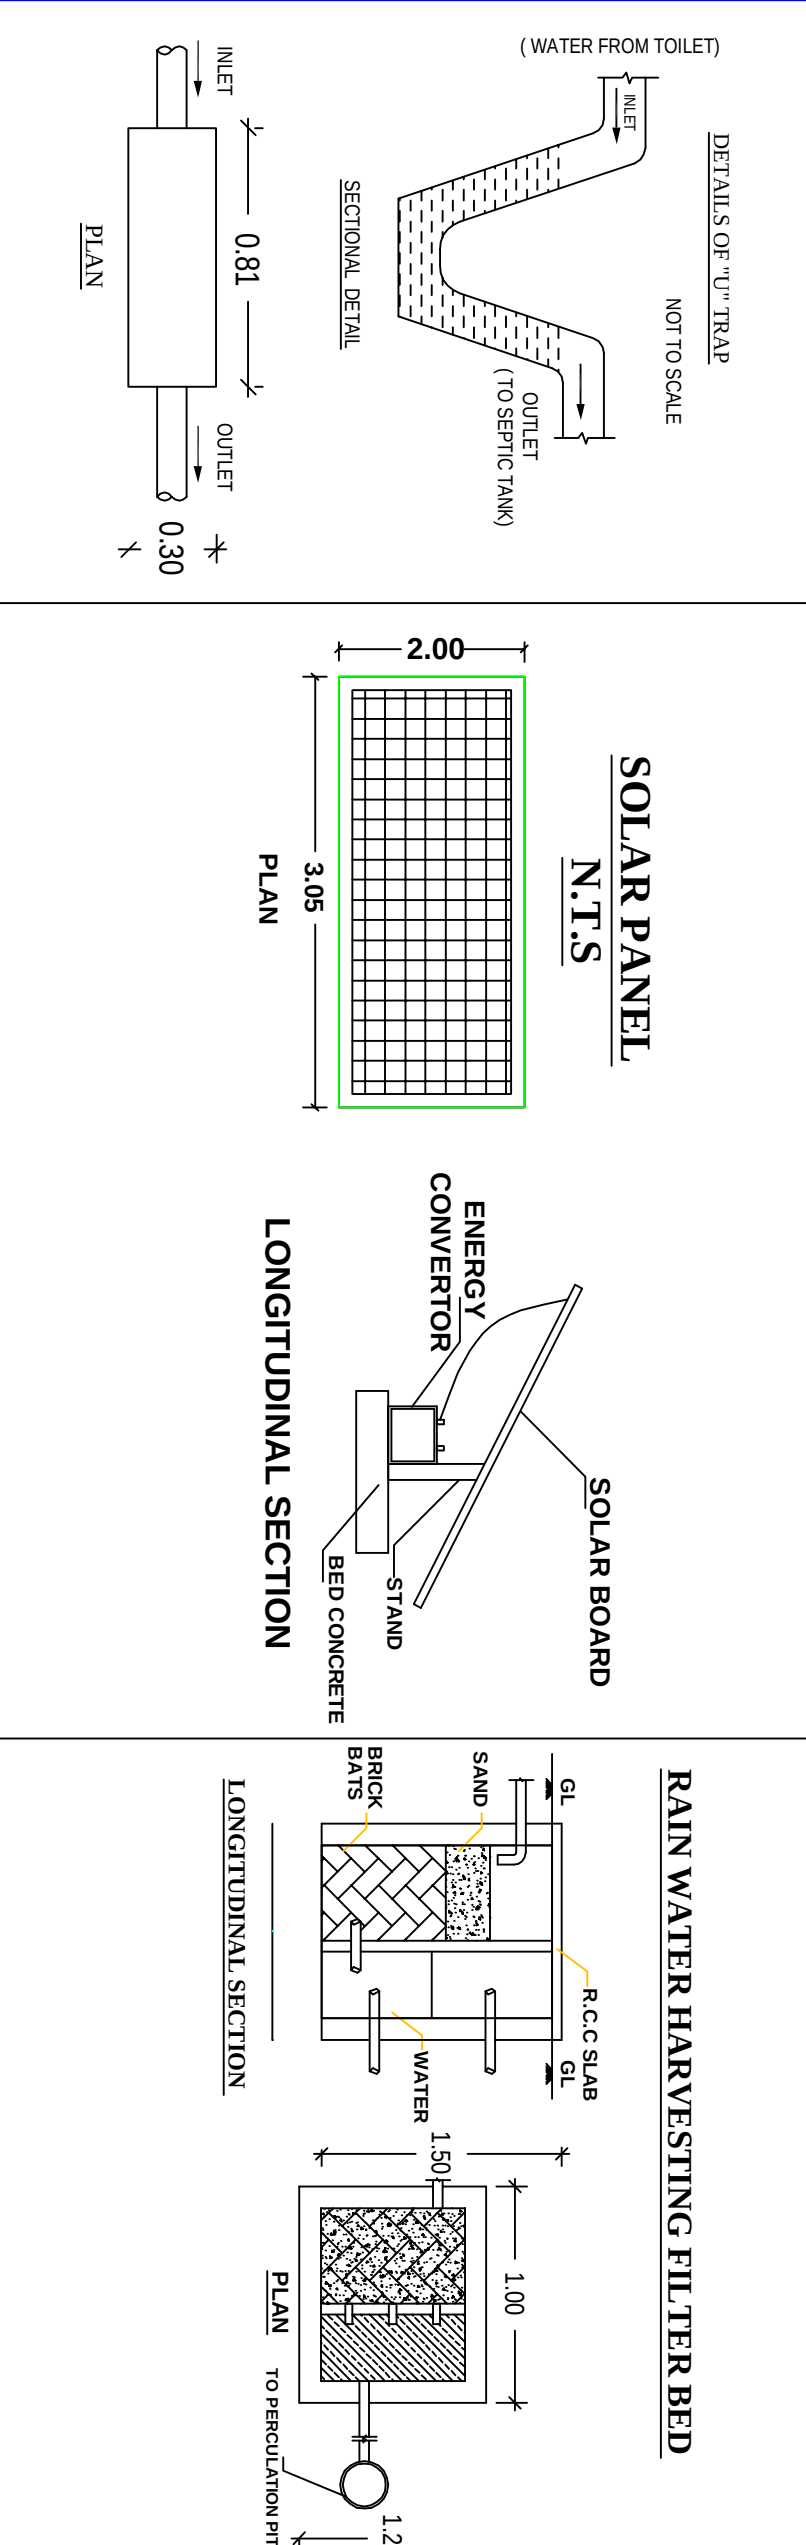

Colour Index :

- Site Boundary Shown in
- Proposed Building Shown in
- Road Shown in

JOINERY DETAILS :

MD	---	Main Door---	1.07 x 2.13	W	---	Window	---	1.52 x 1.37
D	---	Door	---	W1	---	Window	---	1.22 x 1.37
D1	---	Door	---	W2	---	Window	---	0.91 x 1.22
O	---	Open	---	V	---	Ventilator	---	0.90 x 0.60

APPLICANT

ENGINEER:
E. M. Suresh,
054LSI2019100004
Sri Anmai Builders & Cadd Printers,
21/14, Terrace Floor, Molasiyar Maalgai,
(Near Jothi Theatre),
Tiruchengode - 637211, Namakkal District.
Cell : 98659 17727.

