
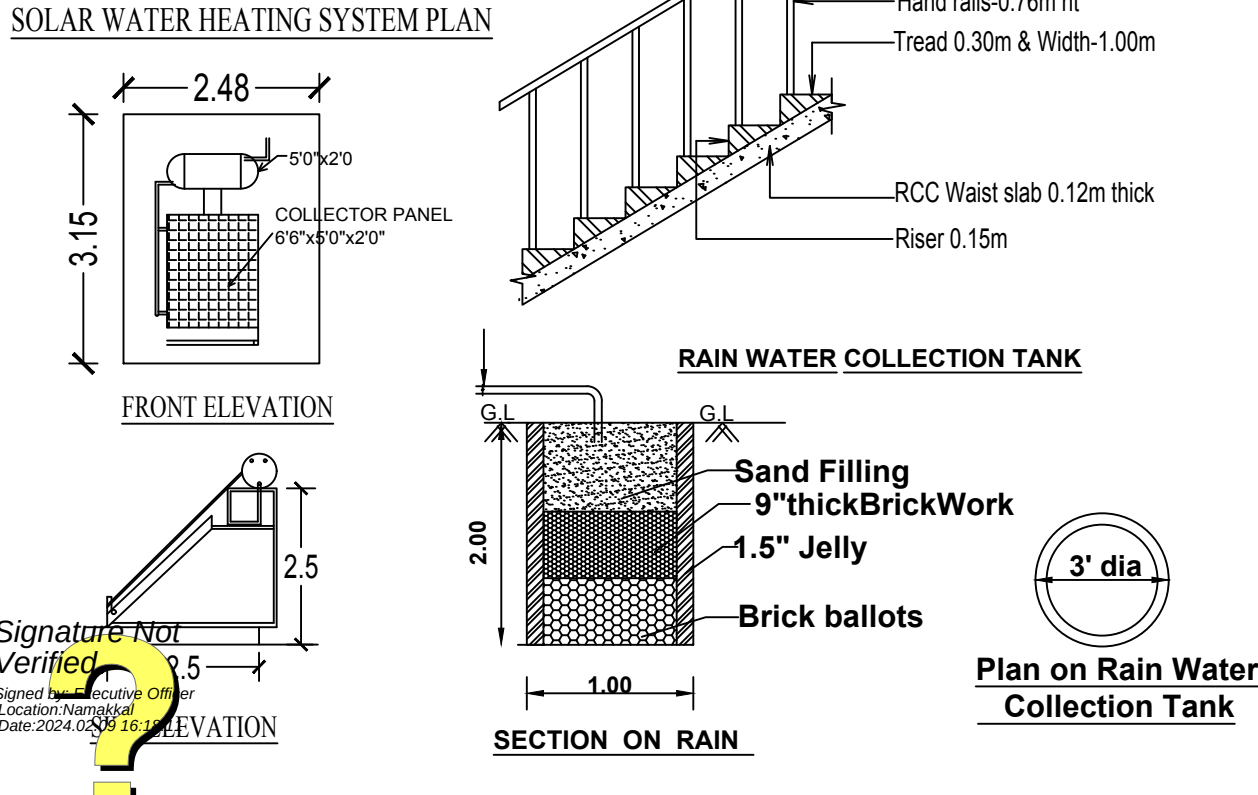
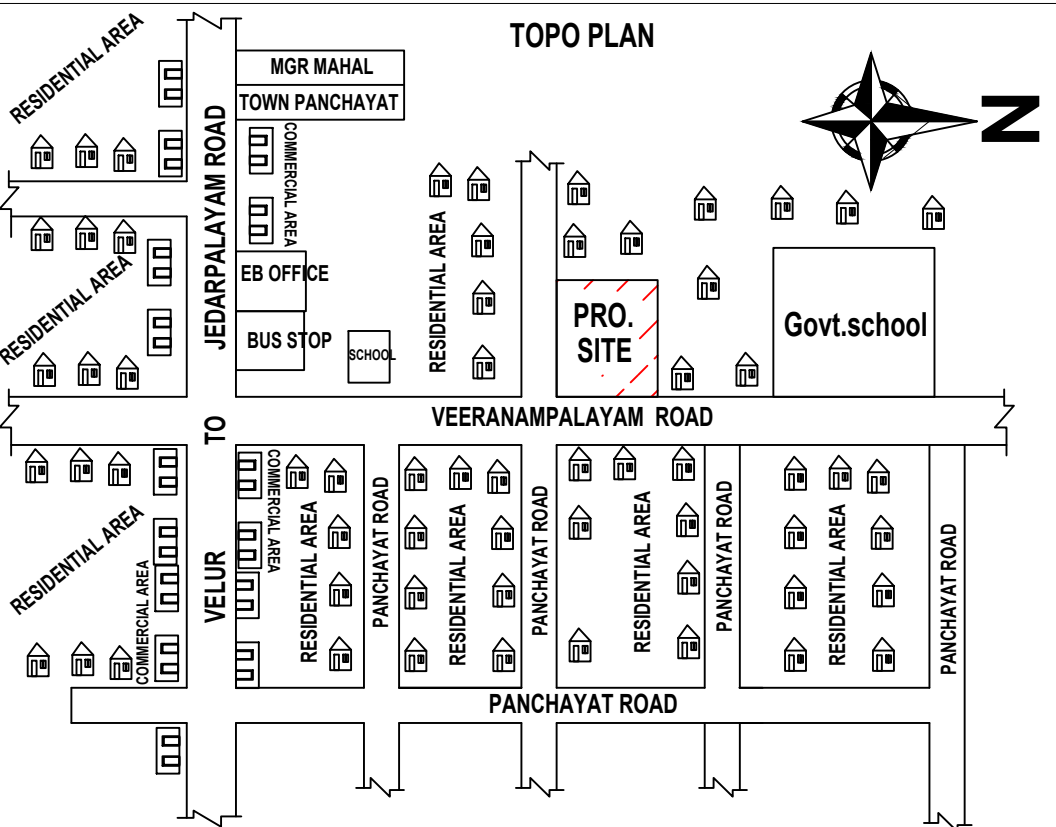
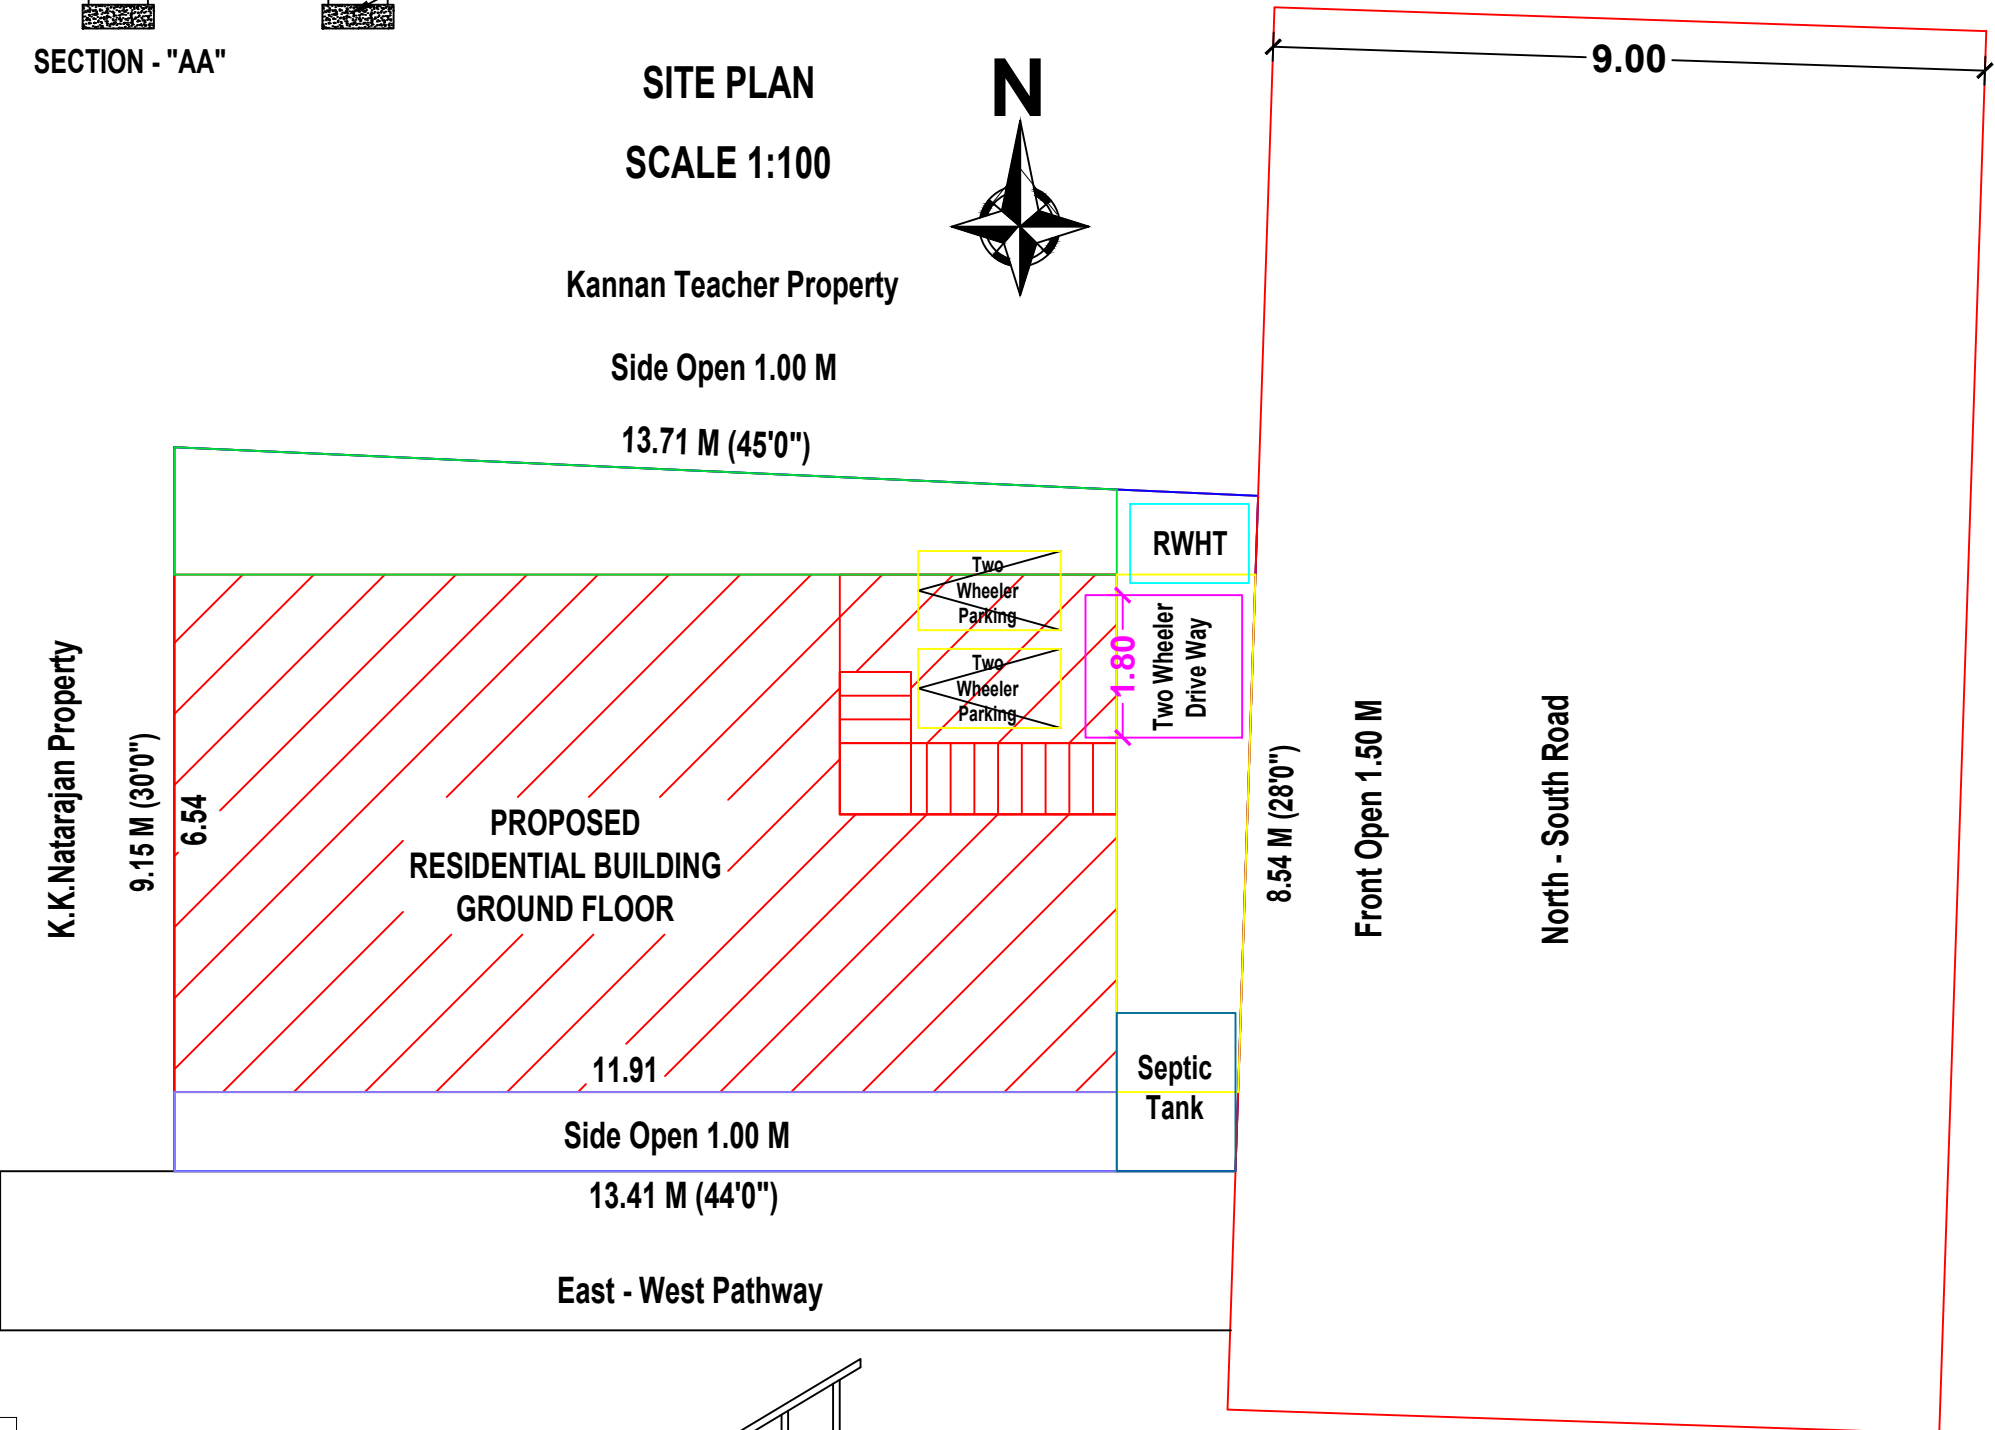
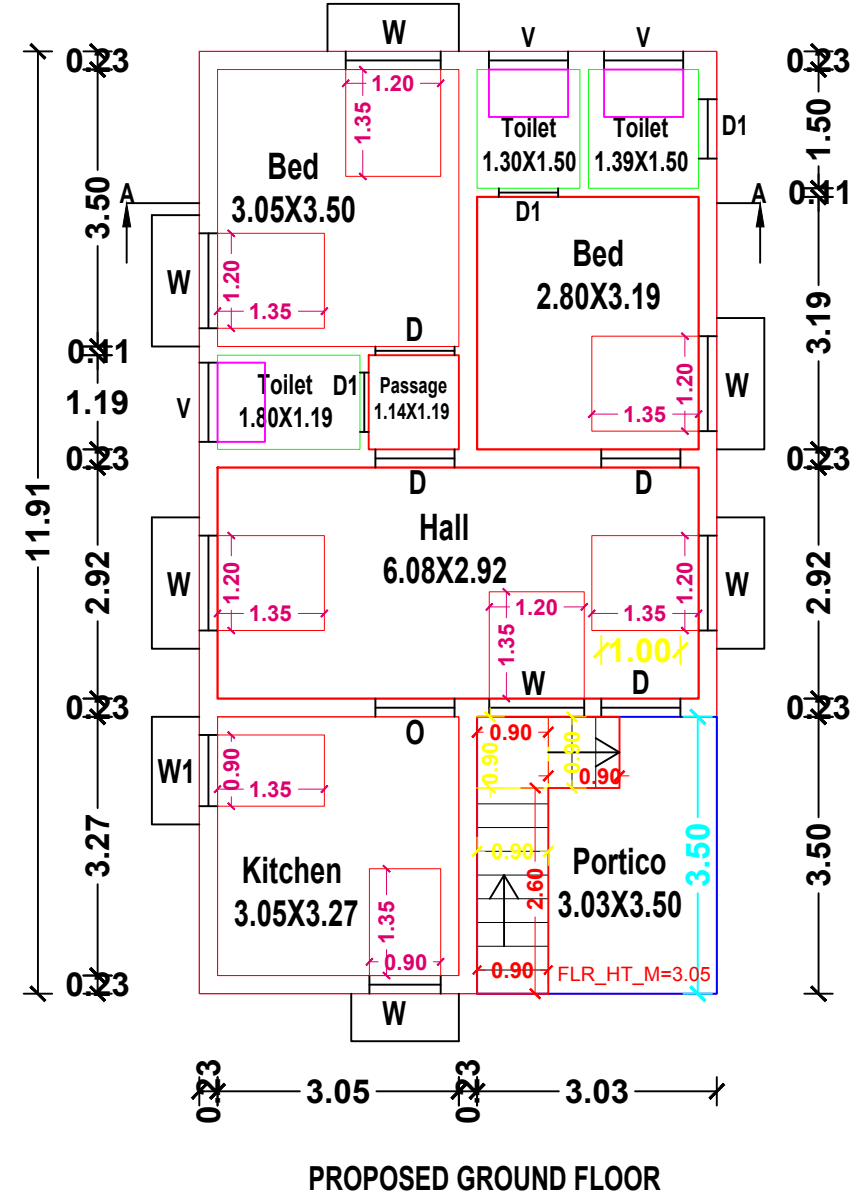


PLAN SHOWING THE PROPOSED CONSTRUCTION OF R.C.C. ROOF RESIDENTIAL BUILDING , AFTER DOMALISHED MANGALORE TILED ROOF BUILDING, IN SURVEY NUMBER : 28/2B4, (AS PER PATTA SURVEY NUMBER : 28/2B4B),WARDNO:8 , DOOR NO:124,125,AT VEERANAMPALAYAM ROAD, POTHANUR TOWN PANCHAYAT, P.VELUR(T.K), NAMAKKAL DISTRICT.

APPLICANT : 1. Mr. L.THIRUNAVUKKARASU S/O LOGANATHAN

2. Mr. L.KALAIYARASAN S/O LOGANATHAN

SCALE 1:100

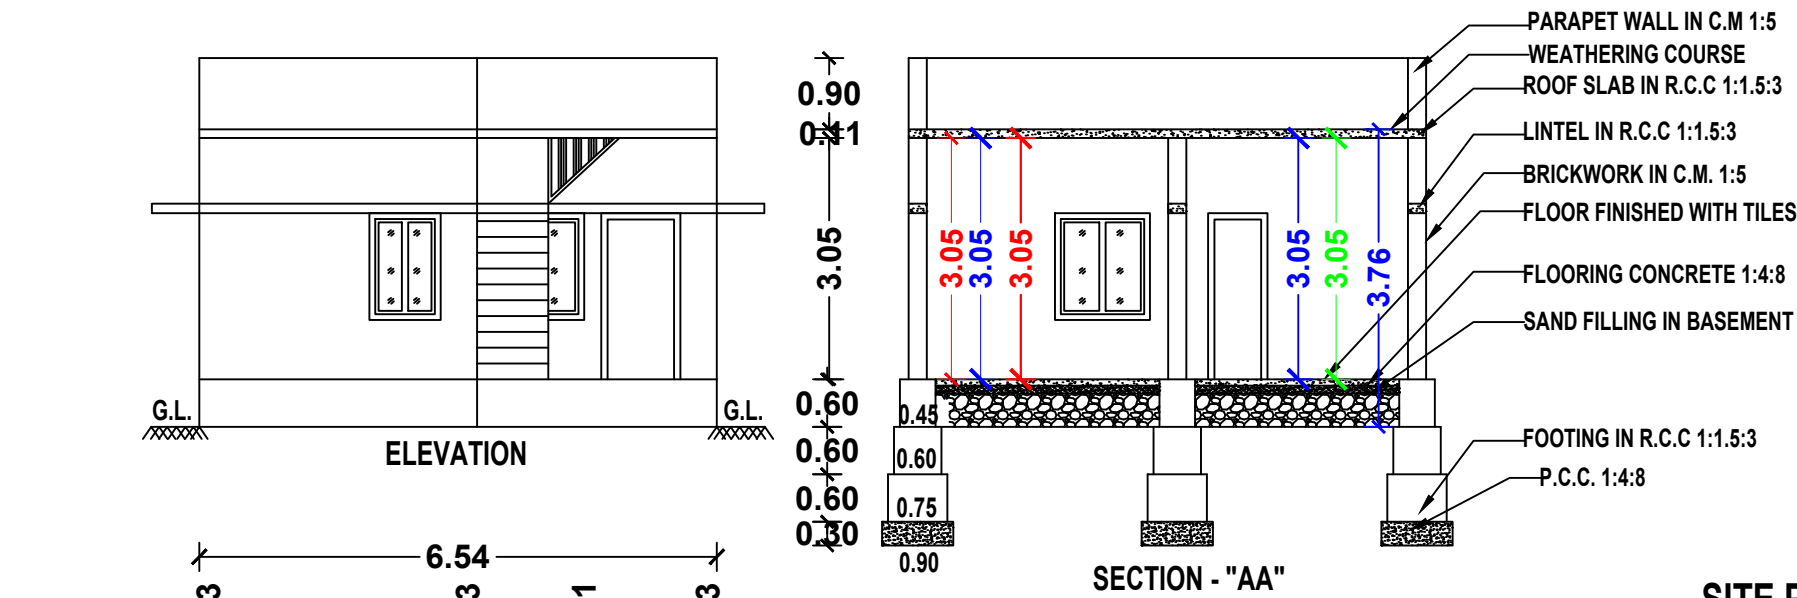

REGISTERED ENGINEER

Er.C.ASHOK

ARAB CONSTRUCTIONS

HIGH SCHOOL ROAD

P.VELUR-638182

NAMAKKAL DISTRICT

CELL NO:9944028310

AREA DETAILS	SQ.MT.	SQ.FT.
AREA OF THE SITE AS PER DOCUMENT	119.89	1290.50
AREA OF THE SITE AS PER PATTA	119.89	1290.50
SUPER IMPOSED PLOT AREA	119.89	1290.50
PROPOSED AREA OF R.C.C. BUILDING GROUND FLOOR	77.89	838.09
AREA OF OPEN SPACE	42.04	452.41
CARPET AREA	47.32	509.16

DETAILS OF JOINERIES			
	REFERENCE	IN METER	IN FEET
D	DOOR	1.00 x 2.10	3'3" x 7'0"
D1	DOOR	0.75 x 2.10	2'6" x 7'0"
W	WINDOW	1.20 x 1.35	4'0" x 4'6"
W1	WINDOW	0.90 x 1.35	3'0" x 4'6"
V	VENTILATOR	1.00 x 0.60	3'3" x 2'0"

APPLICANT

L. Thirunavukkarasu

L. Kalaiyarasan

OFFICE USE ONLY