
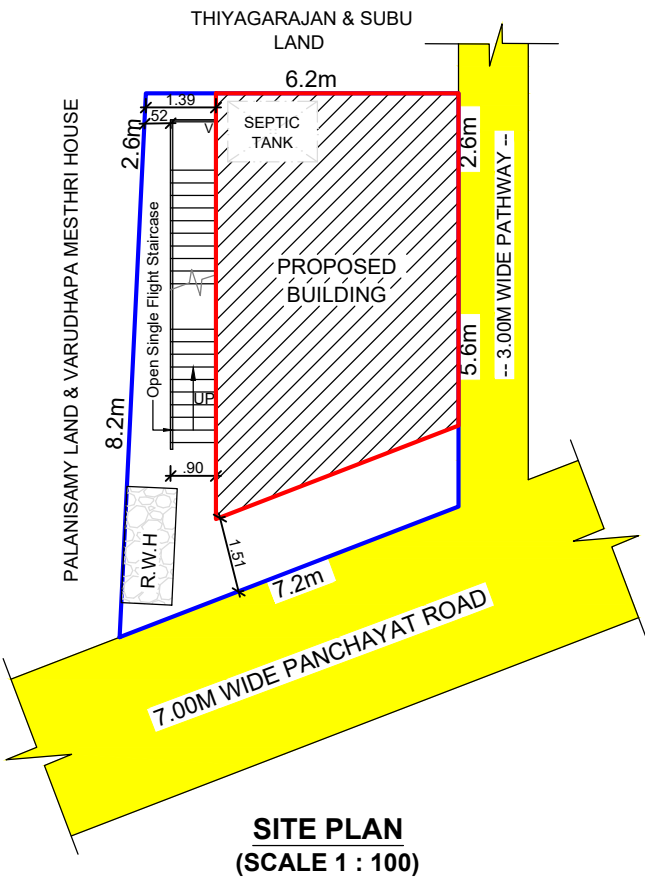
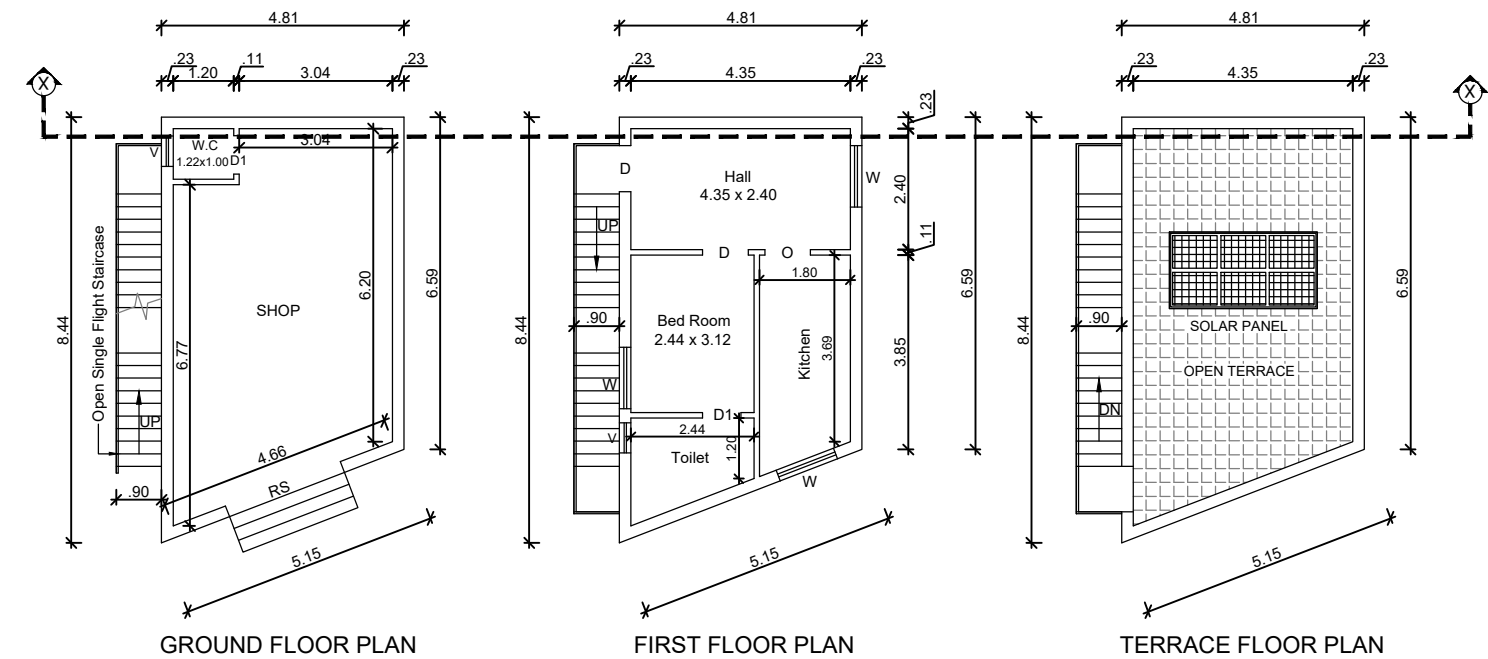
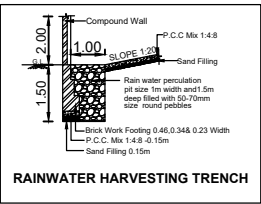
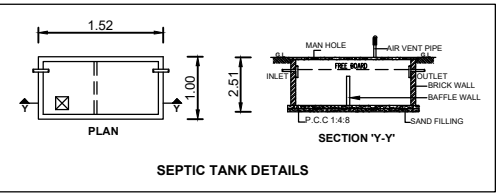
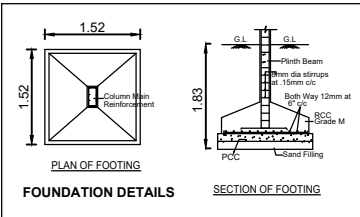


PLAN SHOWING THE PROPOSED CONSTRUCTION OF R.C.C TERRACE ROOF COMMERCIAL SHOP AND RESIDENTIAL BUILDING (GROUND + 1 FLOOR),
IN OLD S.F.No. - 222/C1, NEW S.F.No. - 775/9, NEW WARD No. - 09, OF PARAMATHI VILLAGE AND TOWN PANCHAYAT, PARAMATHI VELUR TALUK,
NAMAKKAL DISTRICT.

APPLICANTS : 1. Mrs. R.SELVI, W/o. Late.ARJUNAN,
2. Ms. A.HEMADEVI, D/o. Late.ARJUNAN.

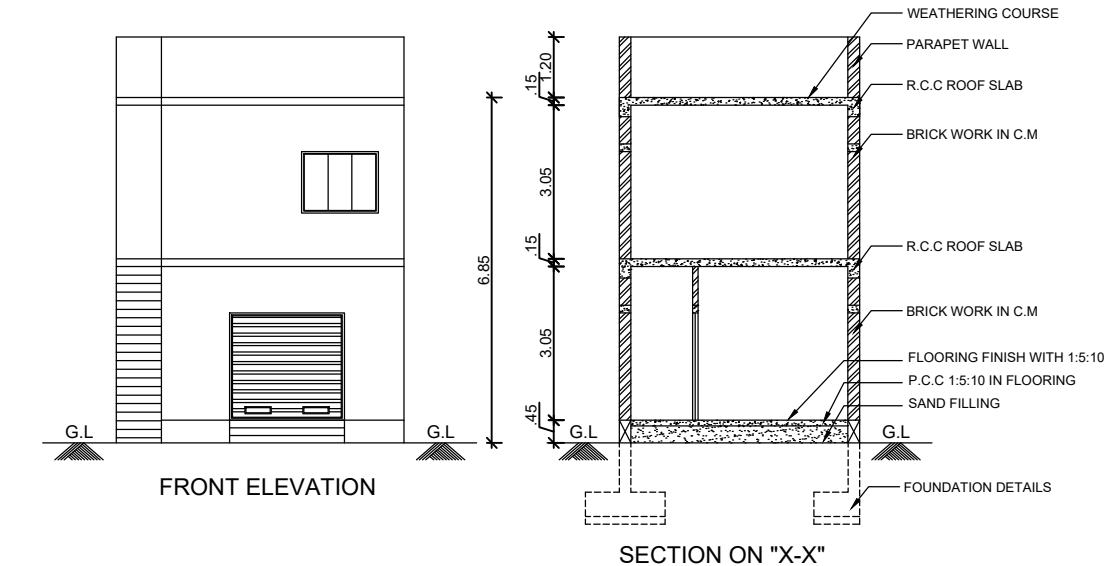

AREA STATEMENT			
SITE AREA DETAILS (In Sq.m)			
AS PER DOCUMENT	65.77		
(456.00 Sq.Ft + 252.00 Sq.Ft = 708.00 Sq.Ft)			
AS PER PATTA	56.00		
SUPERIMPOSED PLOT AREA	60.99		

BUILDING AREA DETAILS				
FLOOR NAME	BUILTUP AREA		FSI AREA	
	In Sq.m	In Sq.Ft	In Sq.m	In Sq.Ft
GROUND FLOOR AREA (Shop)	36.16	389.22	36.16	389.22
FIRST FLOOR AREA (Residential)	36.16	389.22	36.16	389.22
TOTAL AREA	72.32	778.44	72.32	778.44

FLOOR SPACE INDEX (FSI)	=	72.32	=	1.18
		60.99		
PLOT COVERAGE (PC)	=	36.16	X 100	= 59.28 %
		60.99		

SCALE 1 : 100	ALL DIMENSIONS ARE IN "METRE"
---------------	-------------------------------

JOINERY DETAILS (In Metre)		
RS	ROLLING SHUTTER	2.44 X 2.13
D	DOOR	0.91 X 2.13
D1	TOILET DOOR	0.76 X 2.13
O	OPEN	0.91 X 2.13
W	WINDOW	1.22 X 1.37
V	VENTILATOR	0.90 X 0.60

COLOUR REFERENCES	
SITE BOUNDARY SHOWN IN	
PROPOSED BUILDING SHOWN IN	
EXISTING ROAD SHOWN IN	

APPLICANTS :

R. Selvi.
A. Hemadevi

REGISTERED ENGINEER / L.B.S :

S. VELUSAMY, B.E., MIE., FIV., C.Engg(I),
Consulting Civil Engineer & L.B.S.,
Valuer for Income Tax, Banks & LIC.,
Regd. No. 42998-2006, Dist. Panel Valuer Class IIA,
193, WTC, High School Road,
VELUR-636 182, Namakkal (Dt).

Signature Not
Verified
Signed by Executive Officer
Location: Namakkal
Date: 2024.01.24 17:00:35