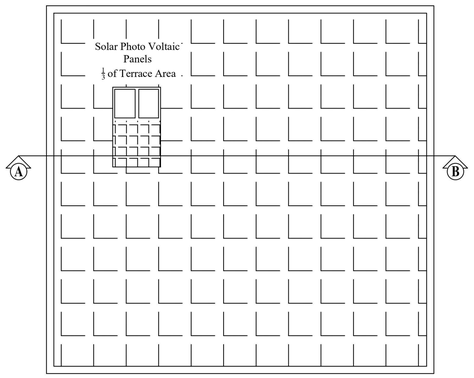

ROOF FLOOR PLAN

SCALE - 1:100

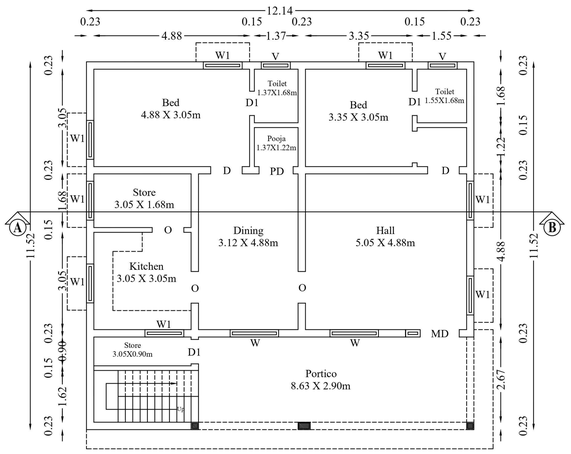

GROUND FLOOR PLAN

SCALE-1:100

FRONT ELEVATION

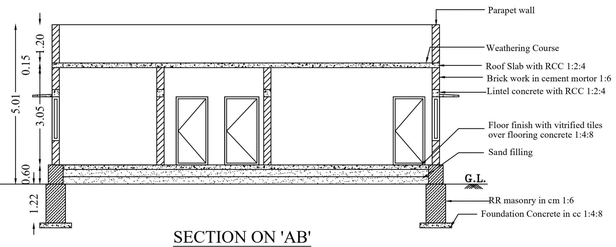

SECTION ON 'AB'

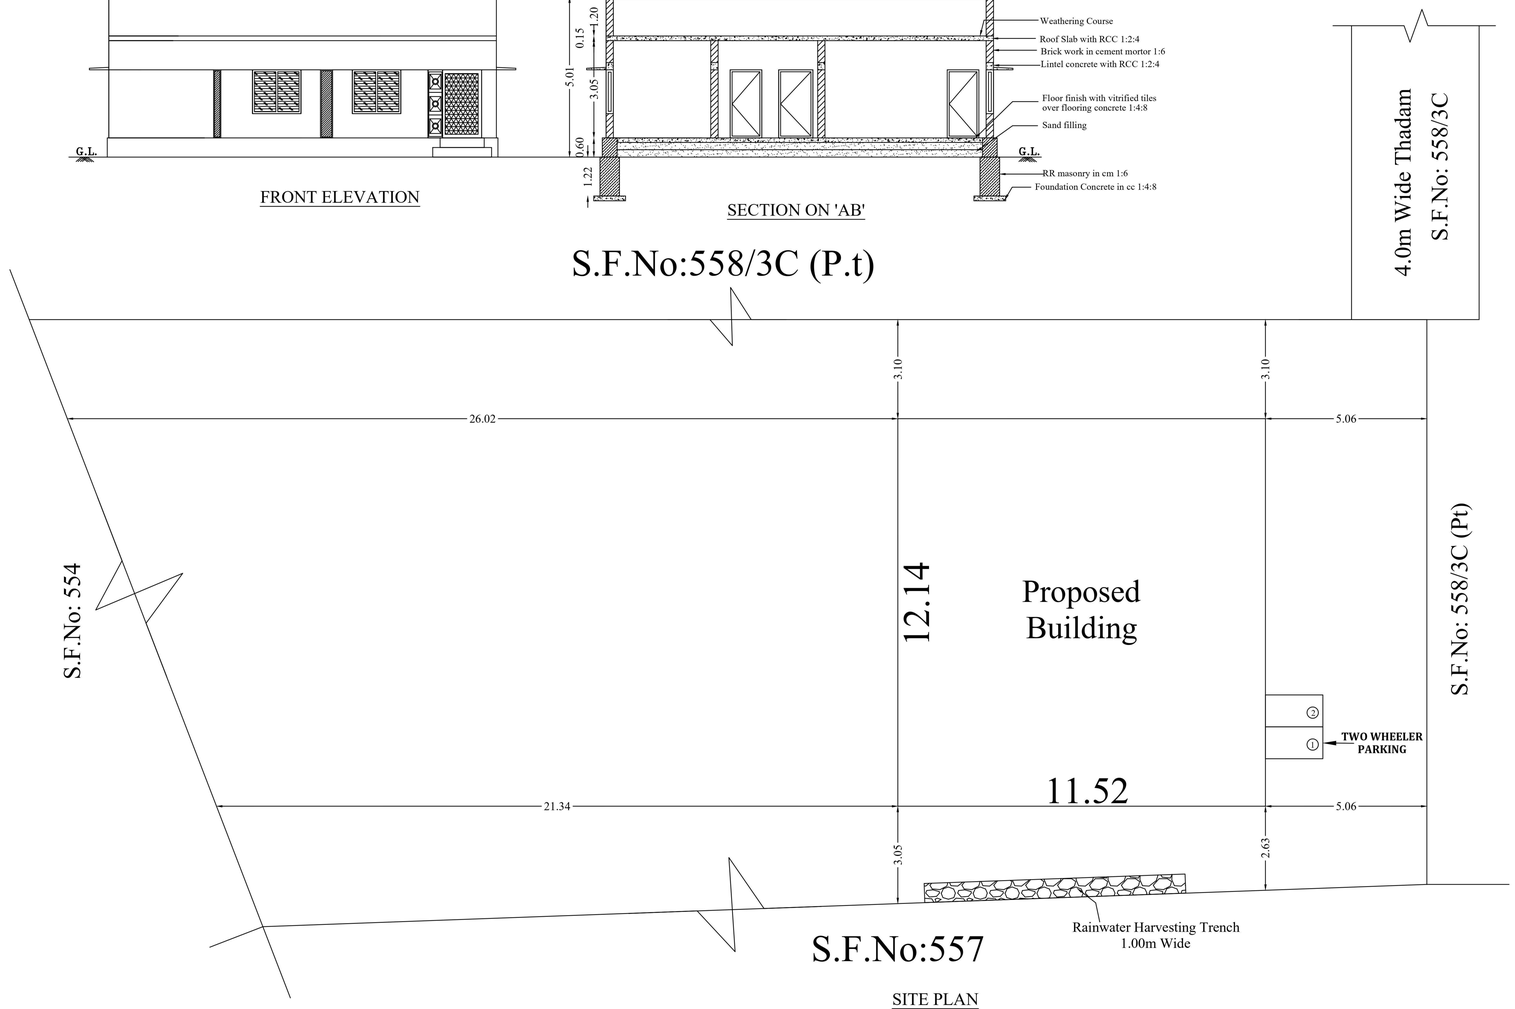

SITE PLAN

SCALE 1:100

PLAN SHOWING THE PROPOSED CONSTRUCTION OF RCC ROOF BUILDING FOR RESIDENTIAL PURPOSE AT S.F.NO:558/3B, 558/3C, PATTA NO:3756, 3017 NALLUR VILLAGE AND PANCHAYAT, PARAMATHI VELUR TALUK , NAMAKKAL DISTRICT.

NAME OF THE APPLICANT:
Mrs.S.LATHA W/o Mr.SENGOTTAIYAN .

FLOOR WISE BREAKUP

Typical Block Name	Floor Name	Builtup Area	Deduction	Total Builtup Area	
				Sq.ft	Sq.m
Residential	G.Floor	139.85	-	1505.34	139.85
	Total	139.85	-	1505.34	139.85
Head Room & Lift Machine Room Area		-			

JOINERIES DETAILS

MAIN DOOR	MD	1.68x2.13	POOJA DOOR	PD	1.07x2.13
DOOR	D	0.99x2.13	WINDOW	W	1.52x1.37
DOOR	D1	0.76x2.13	WINDOW	W1	1.22x1.37
OPEN	O	0.99x2.13	VENTILATOR	V	0.91x0.61

EF- EXHAUST FAN

PARKING DETAILS

Parking Category	Dwelling Units	Cars Required	Cars Provided	Two Wheelers	
				Required	Provided
Residential Above 75	-	-	-	2	2
Visitors Parking 10%		-	-	-	-
Total	-	-	-	2	2

LEGEND

PLR/FMB AREA	10764.54
DOCUMENT AREA	10815.14
SUPER IMPOSED PLOT AREA	738.93
Plot Coverage	18.93%
Floor Space Index	= Total FSI Area / Super Imposed Plot Area = 139.85 / 738.93 = 0.19< 2.00

OFFICE USE:

REFERENCE:

SITE BOUNDARY SHOWN IN GREEN
PROPOSED CONSTRUCTION SHOWN IN RED
EXISTING ROAD SHOWN IN YELLOW
SCALE 1:100

NOTE:

- All the Dimension are in Meter
- SCALE 1:100
- All Sunshade Projections will be less than nor equal to 0.60m
- Mechanical Ventilation Will be Provided whenever required.

APPLICANT

S.லதா

STAIR DETAILS :-

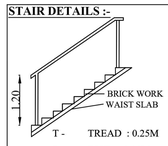

T - TREAD : 0.25M
R - RISE : 0.15M
W - WIDTH : 0.91 m

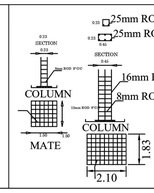

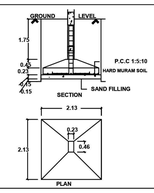

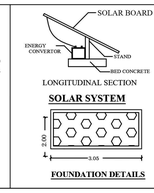

FOUNDATION DETAILS

RAIN WATER HARVESTING

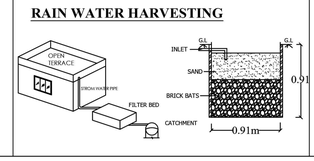

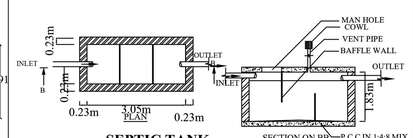

SEPTIC TANK

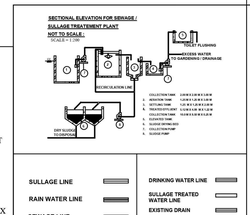

ARCHITECT/REGISTERED ENGINEER

Er. D. SARAVANAKUMAR, B.E.,MIE.,FIV.,M.Sc.,
Chartered Engineer/Consulting Civil Engineer/Regd.Valuer,
REGISTERED ENGINEER GRADE- 1
Reg.No.RDD Salem / RE -1/007/2019 - DTCP SALEM
Reg. No. 054 / LS /2019 / 00012.
D.No: 86- B/2, Bharath Complex,First Floor
Sankagri Main Road, G.G.H.S.School (Opp),
Tiruchengode (Tk) Namakkal (Dt) Pin: 637 211,
Cell: 98429 50685.