
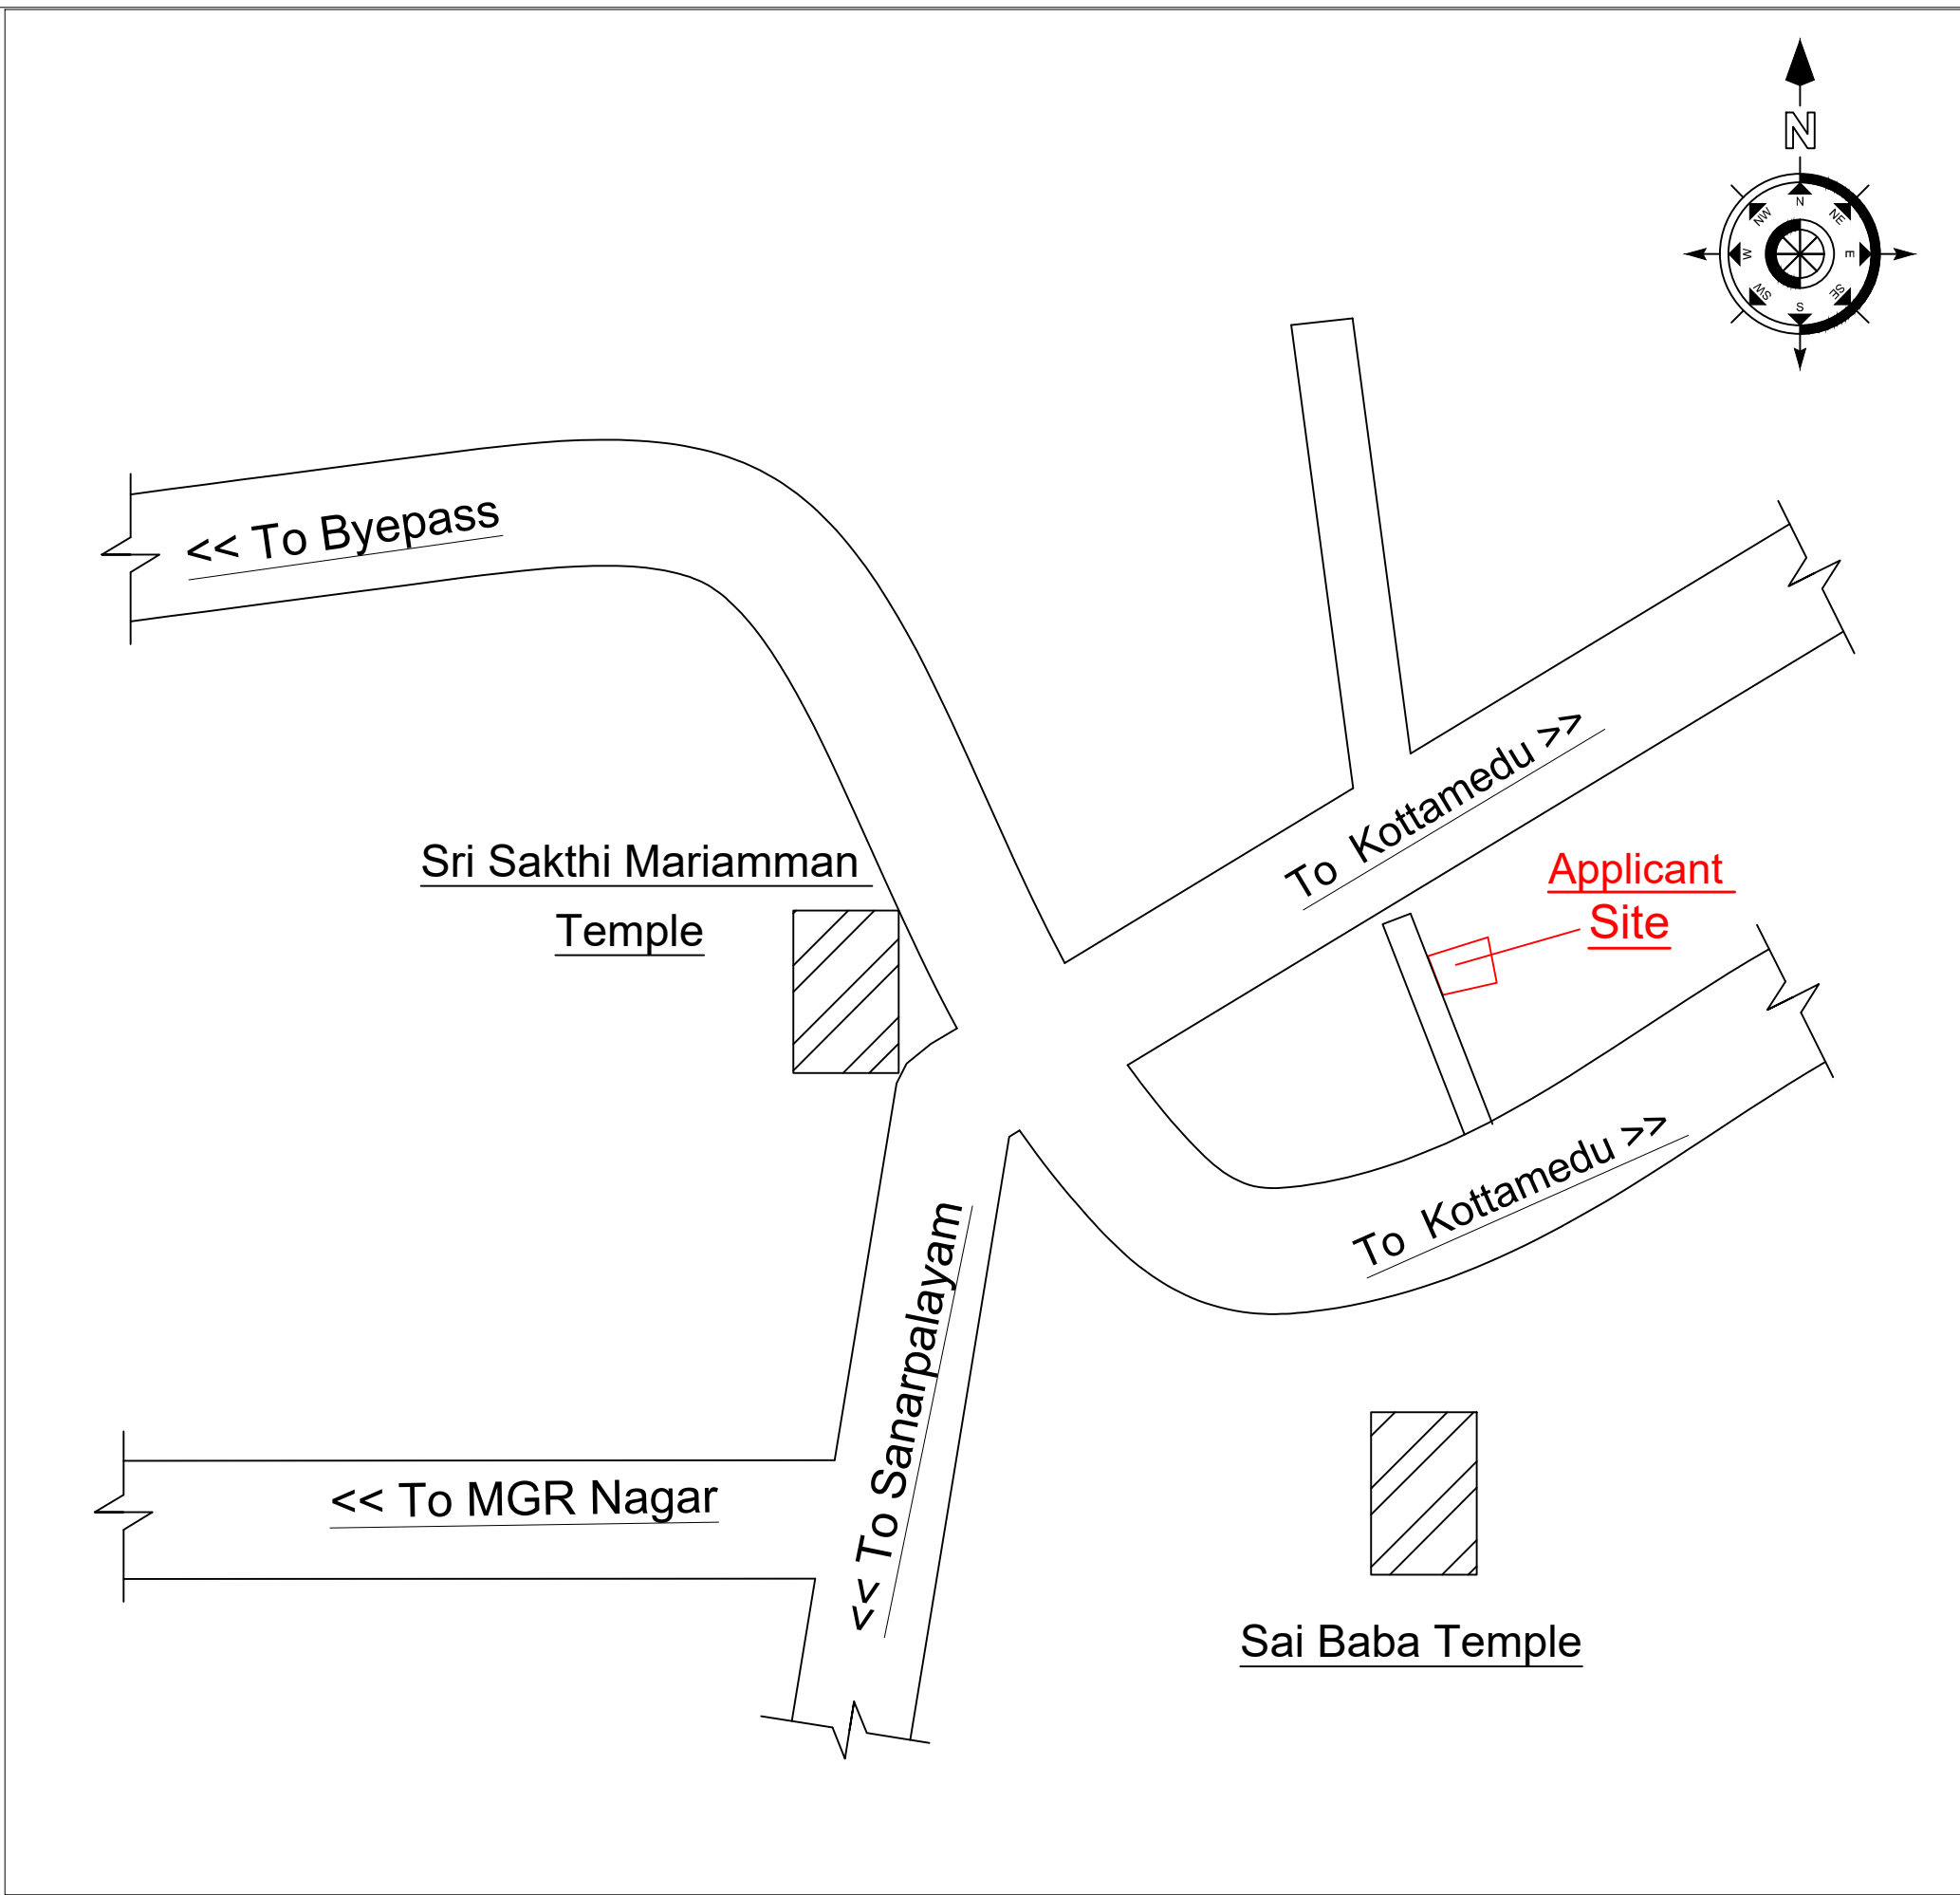
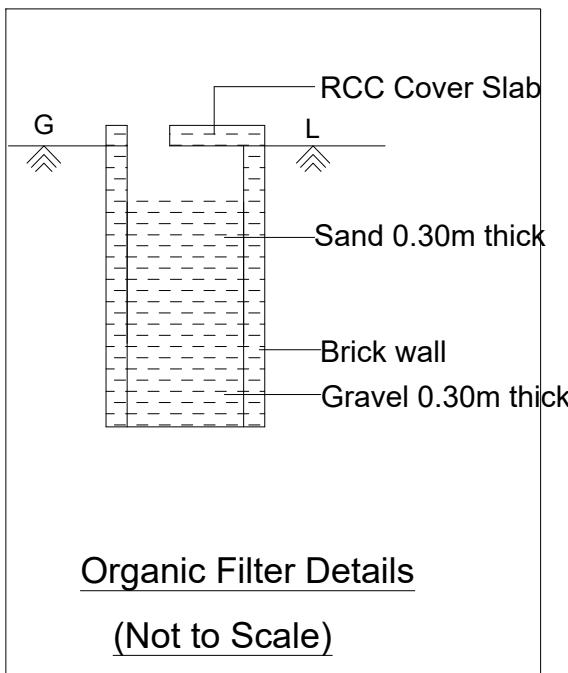
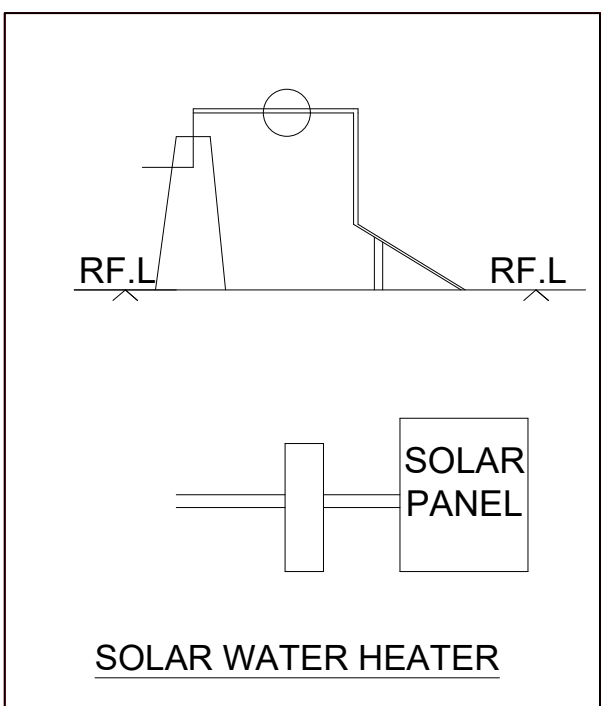
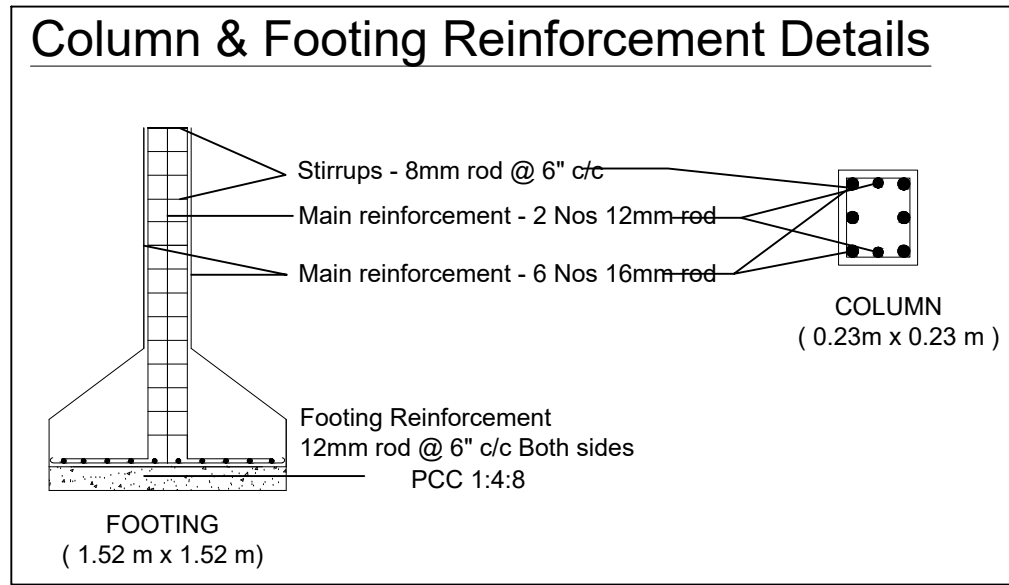
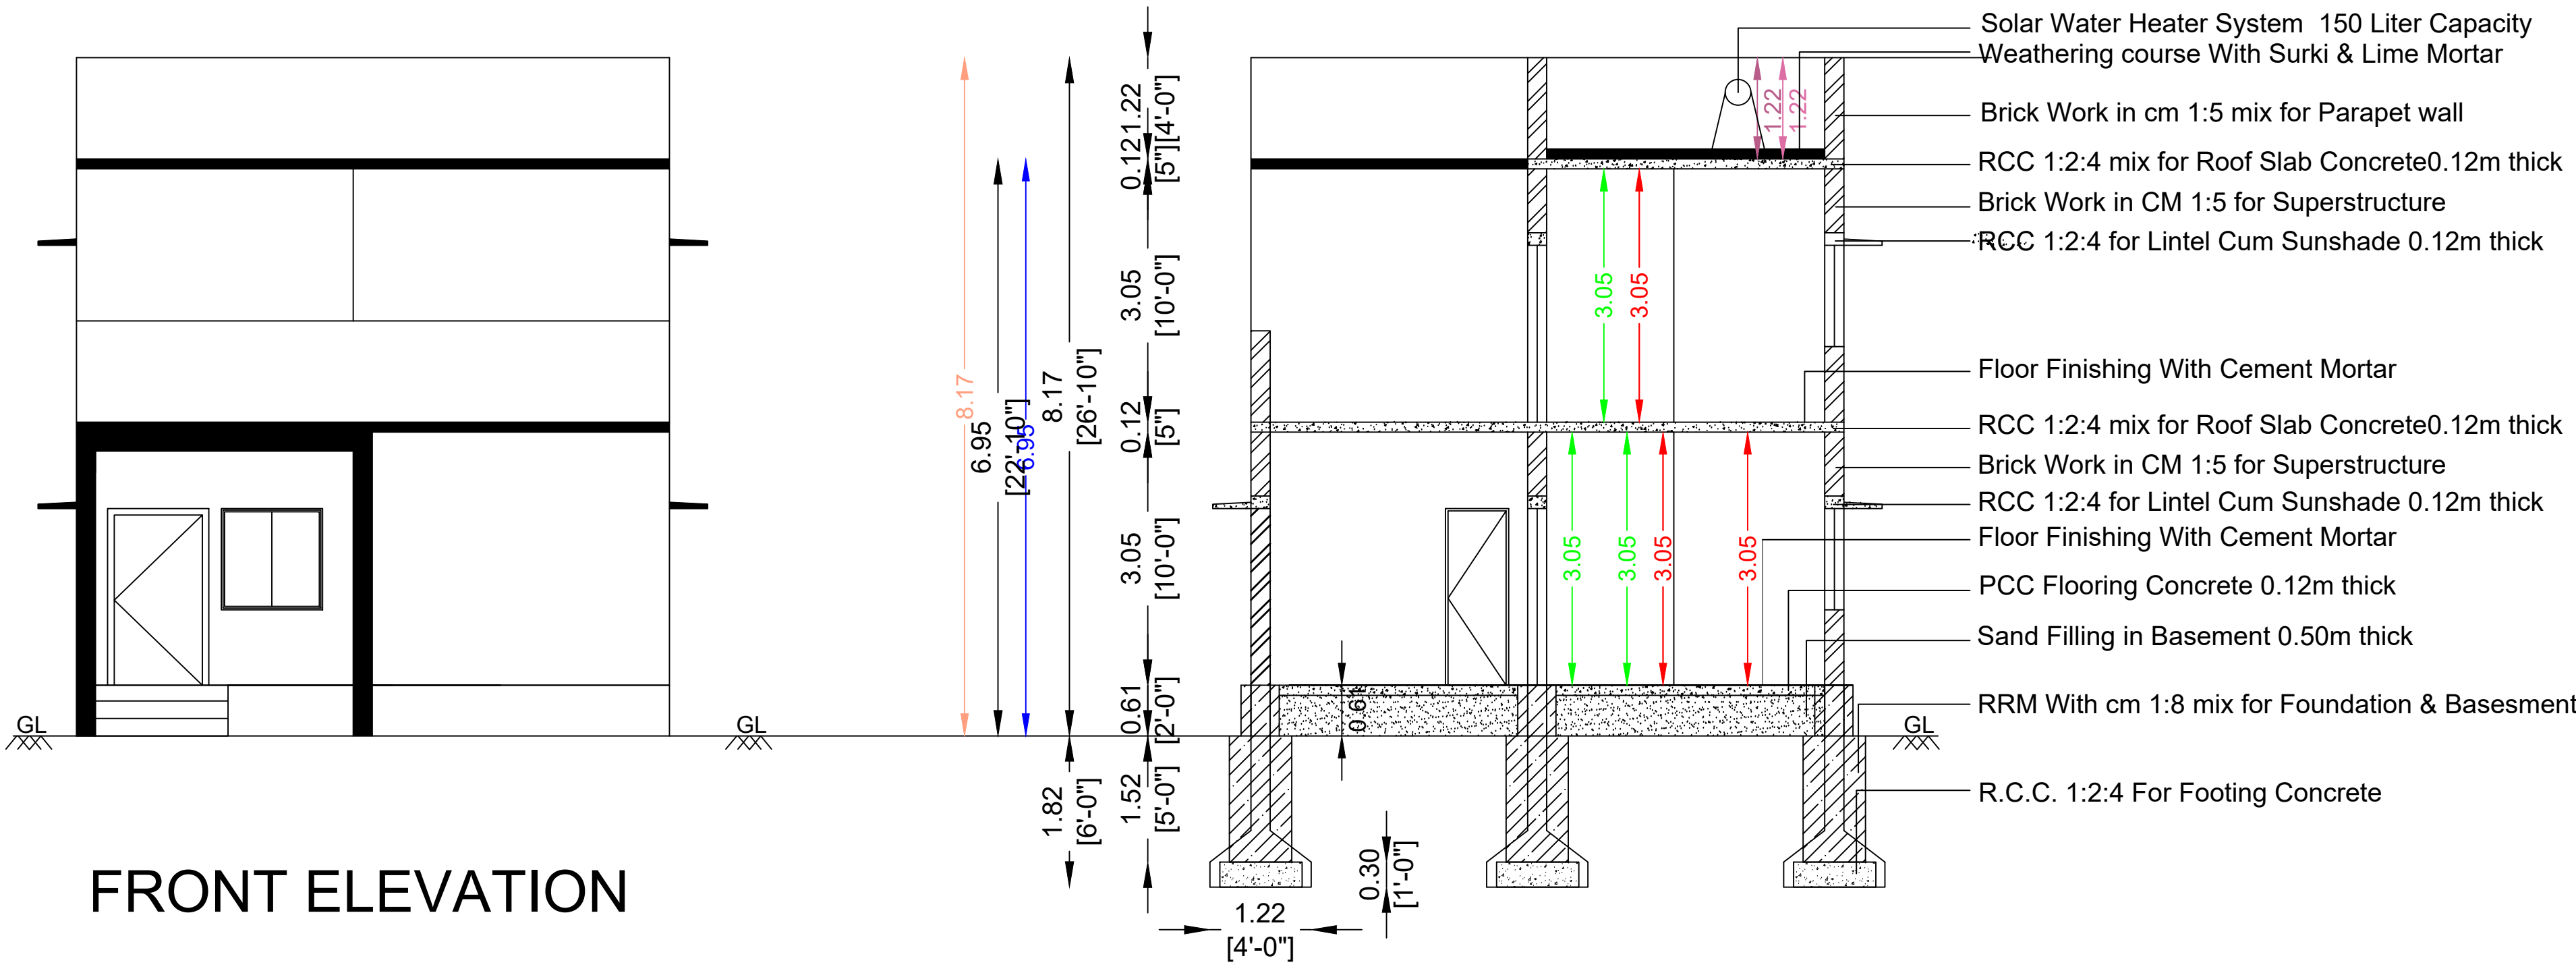




PLAN SHOWING THE PROPOSED RCC TERRACED RESIDENTIAL BUILDING IN GROUND & FIRST FLOOR
AT S.F.NO: 323/14, KOMARAPALAYAM AGRAHARAM VILLAGE, KUPPANDAPALAYAM PANCHAYAT
PLOT NO : 3(NORTH PART) & 4(SOUTH PART), ANANDHAMNAGAR, POOLAKADU, KUPPANDAPALAYAM,
KOMARAPALAYAM, KOMARAPALAYAM TALUK, NAMAKKAL DISTRICT

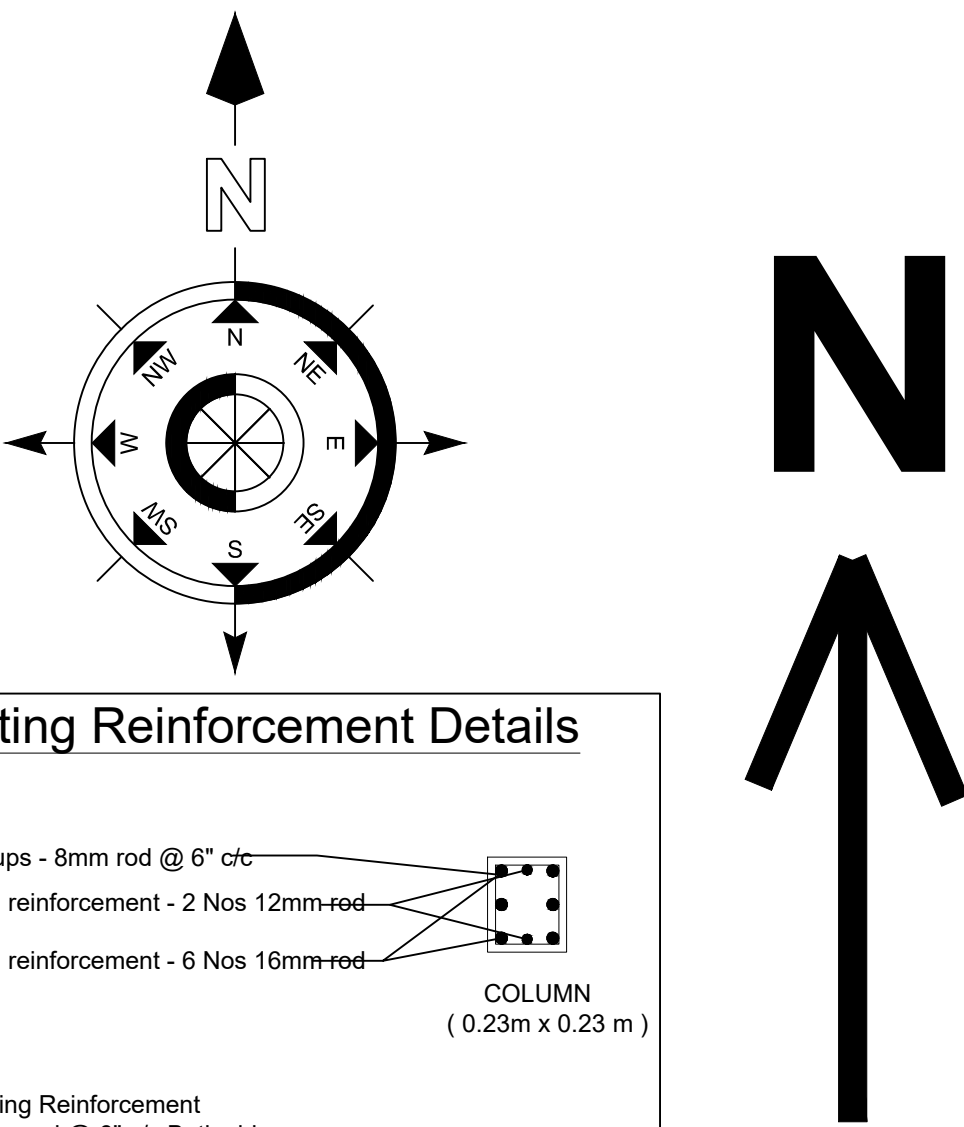

KEY PLAN (NOT TO SCALE)

APPLICANT : -

1. Thiru. P.Malleswaran, S/o. Thiru. Palanisamy
2. Tmt.Kanchana W/o, Thiru. P.Malleswaran

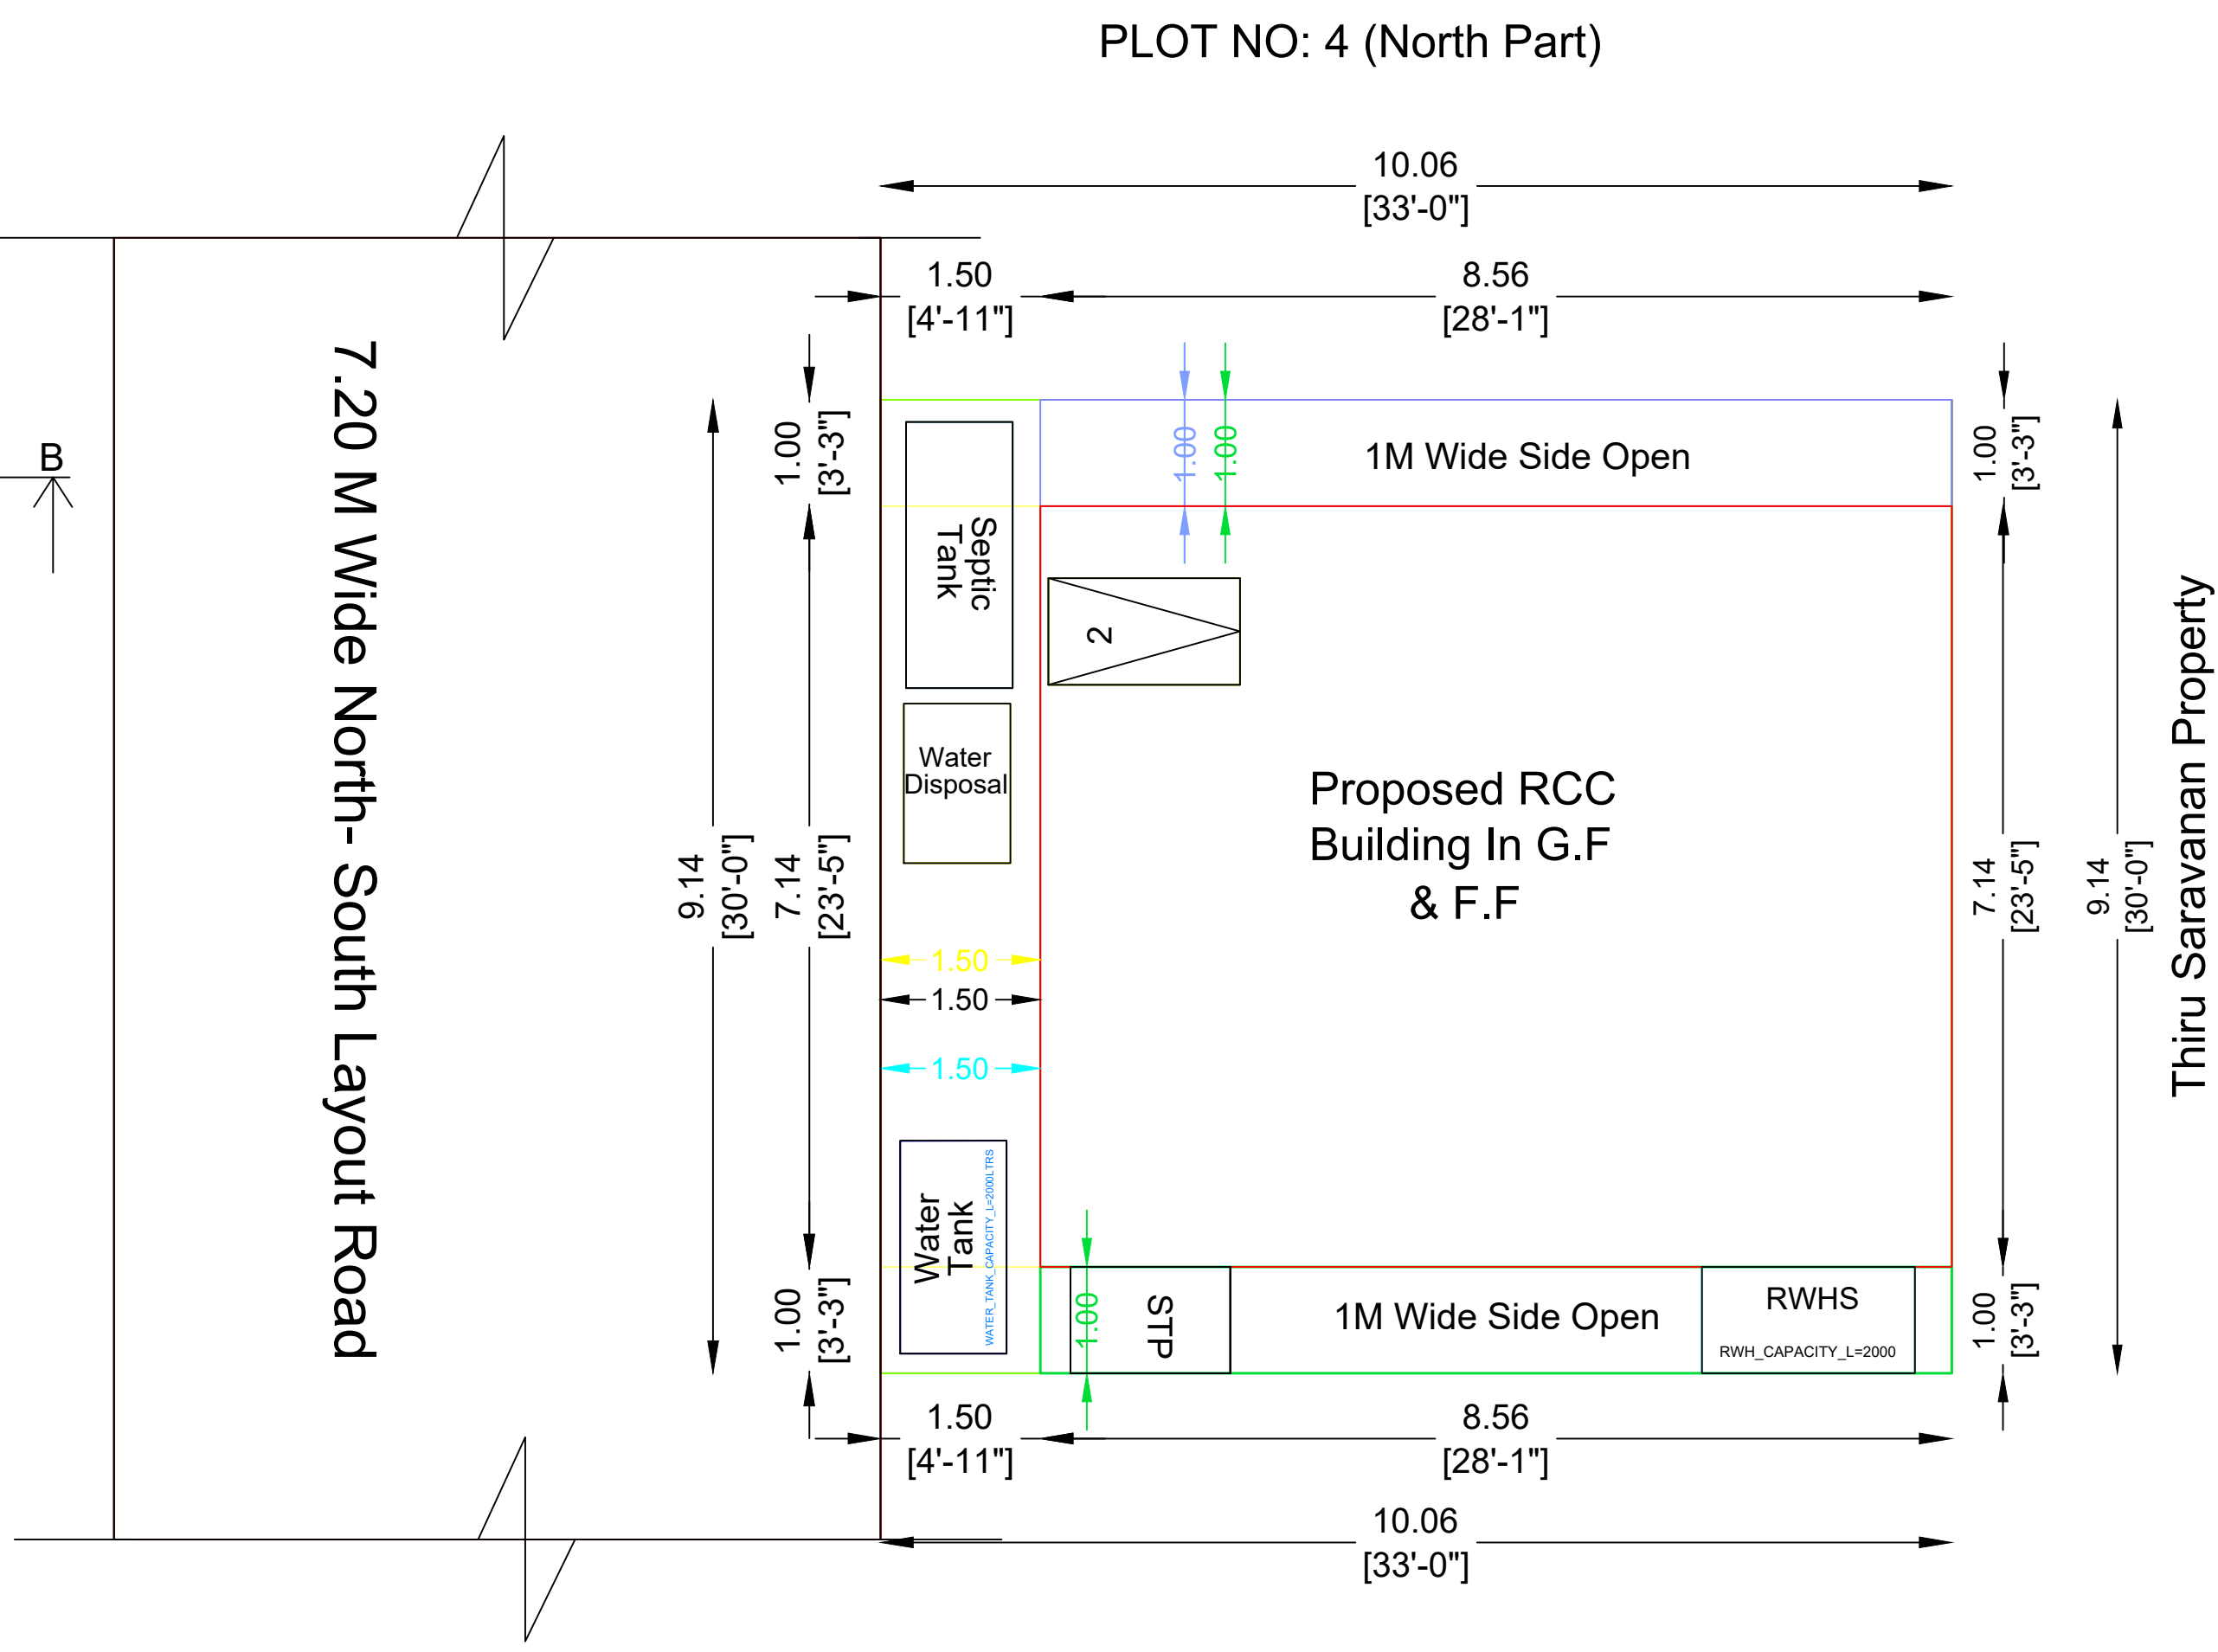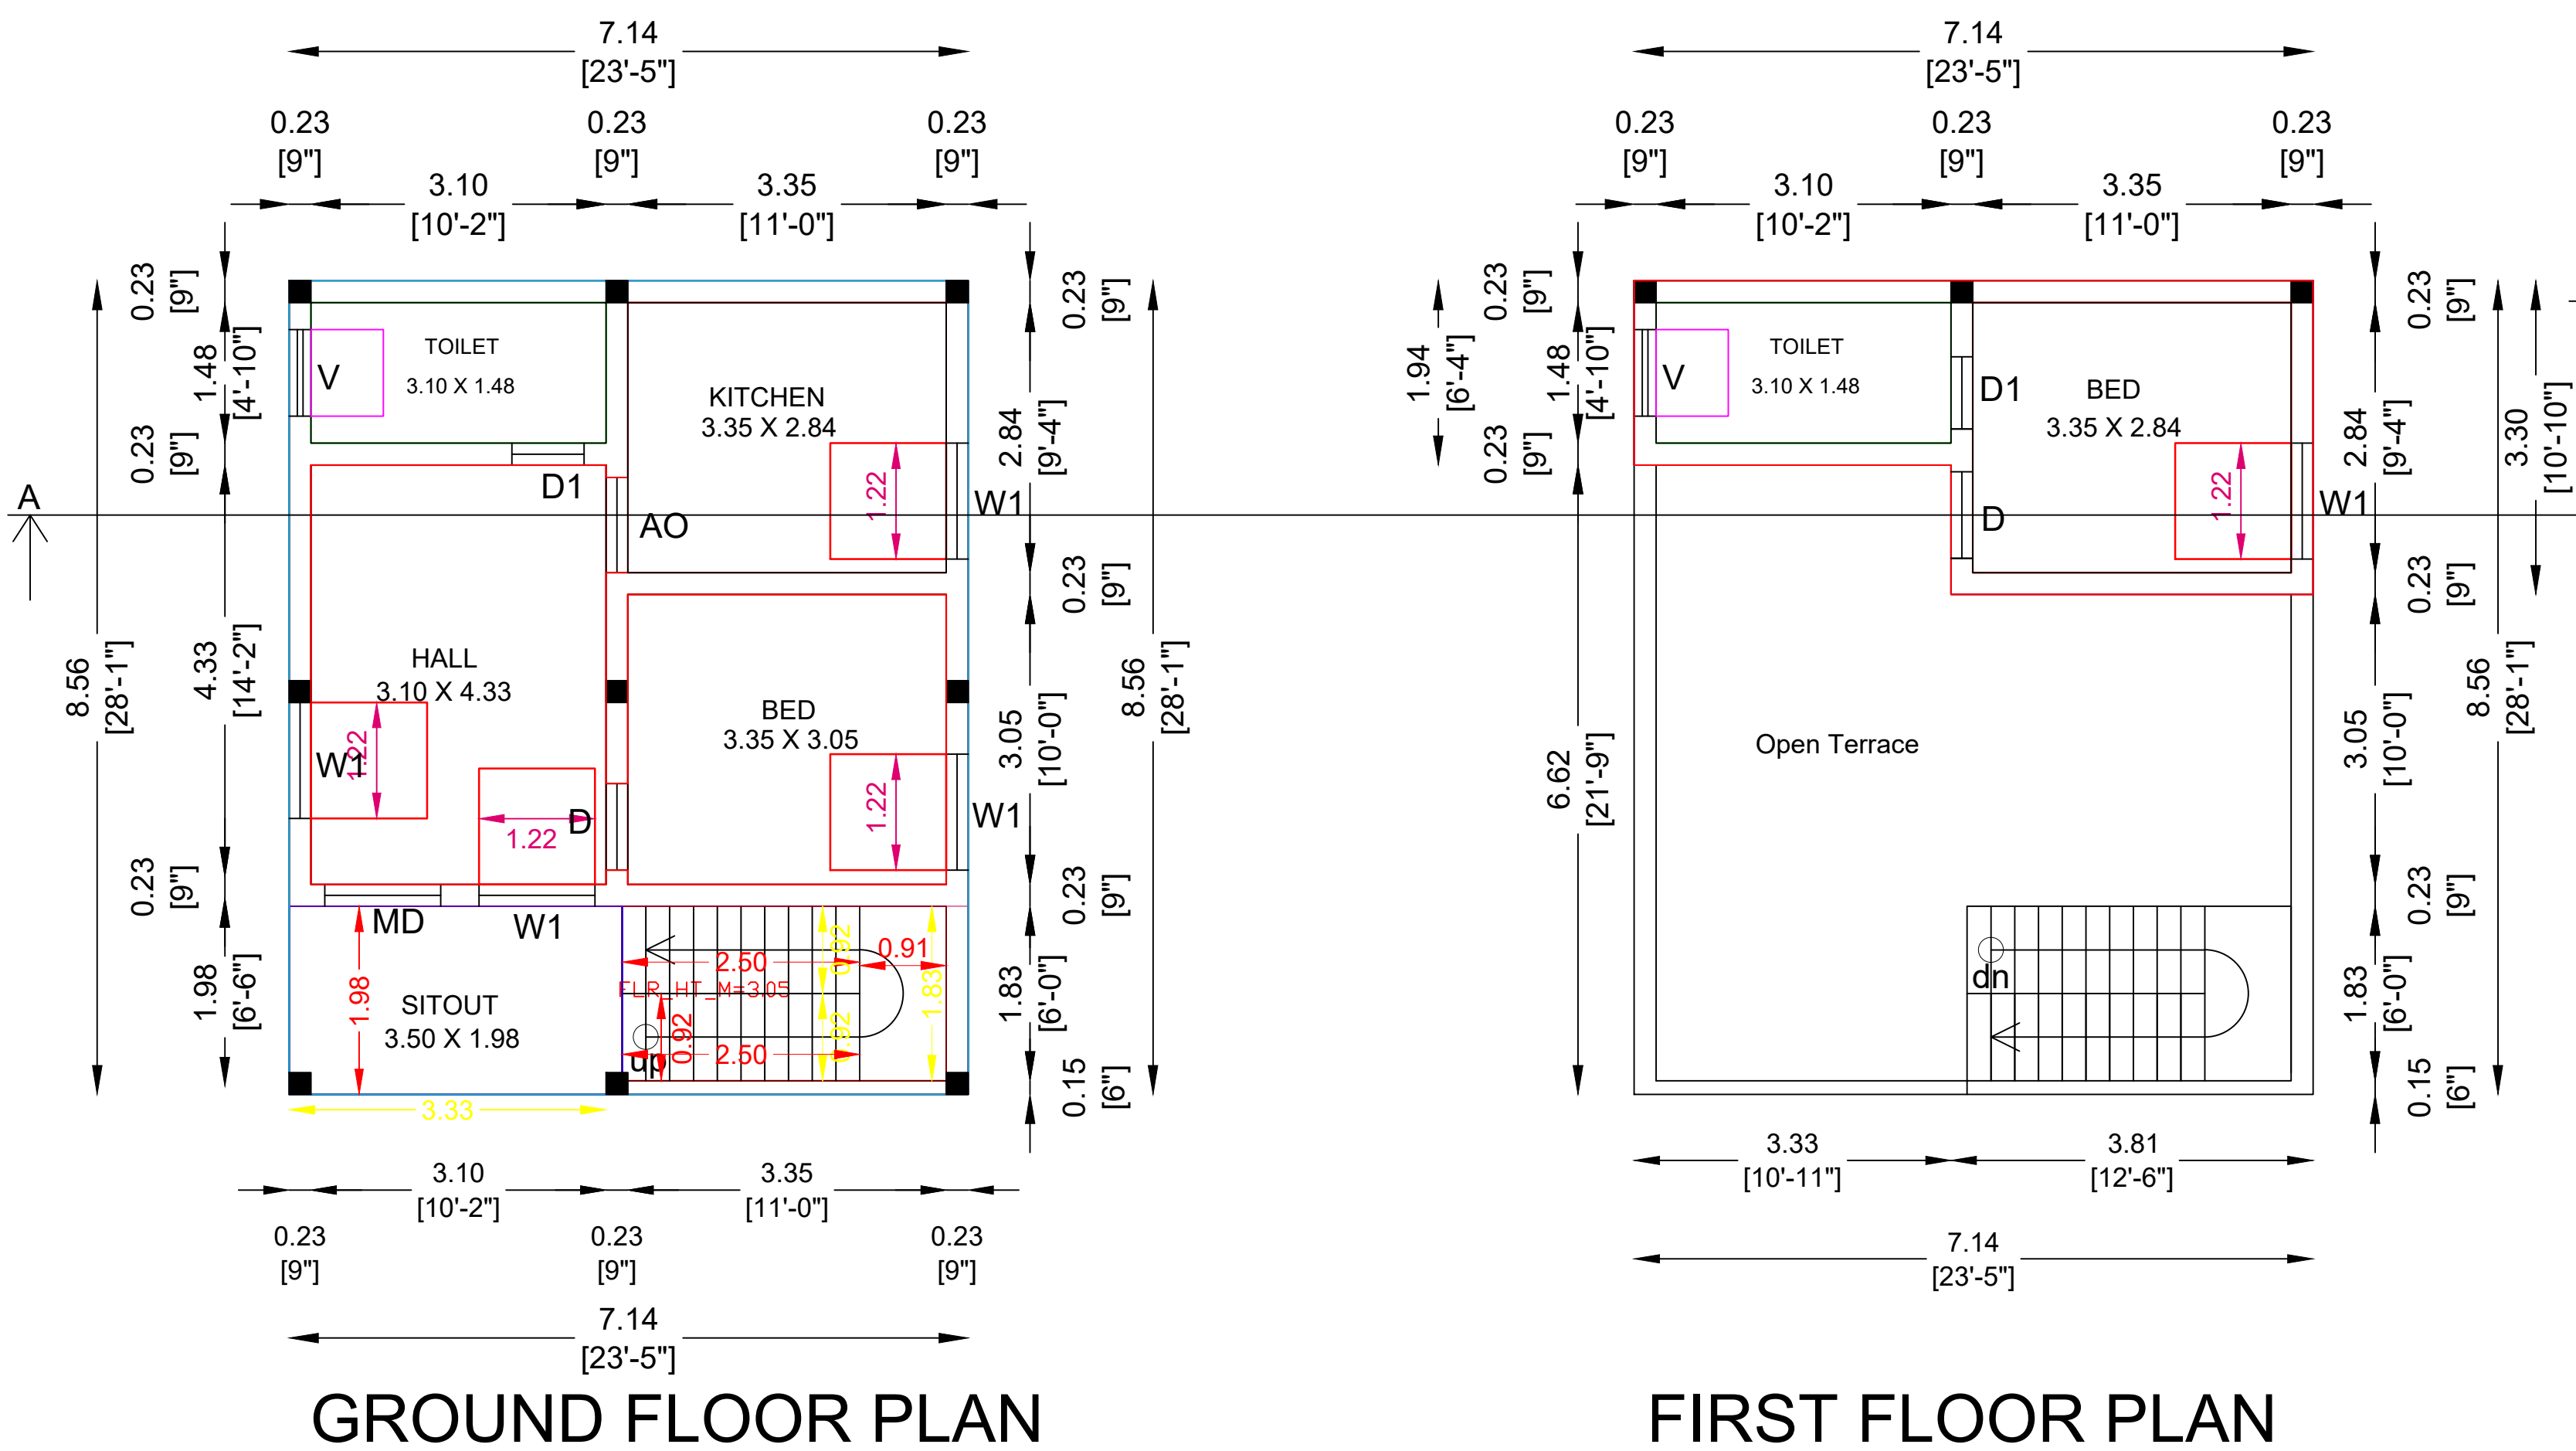

Thiru Saravanan Property

AREA OF THE DETAILS :-	Sq.M	Sq.F
AREA OF THE APPLICANT SITE (AS ON DOCUMENT NO 2656/2023, Item No 5)	91.98	990.00
AREA OF THE APPLICANT SITE (AS ON SITE)	91.98	990.00
PLINTH AREA OF THE PROPOSED RCC BUILDING IN G.F (INCLUDING SITOUT & STAIRCASE)	61.15	658.21
PLINTH AREA OF THE PROPOSED RCC BUILDING IN F.F	19.03	204.83
CARPET AREA OF THE PROPOSED RCC BUILDING IN G.F & F.F	43.37	466.83
AREA OF THE OPEN SPACE	30.83	331.85

JOINERY DETAILS				PLOT COVERAGE = $\frac{61.15}{91.98} \times 100 = 66.48\%$		
MAIN DOOR	(MD)	1.22 x 2.13	4'0" x 7'0"	F.S.I	= $\frac{80.18}{91.98}$	= 0.87
OPEN	(O)	1.22 x 2.13	4'0" x 7'0"			
DOOR	(D)	0.91 x 2.13	3'0" x 7'0"			
WINDOW	(W1)	1.22 x 1.22	4'0" x 4'0"			
DOOR	(D1)	0.76 x 2.13	2'6" x 7'0"			
VENTILATOR	(V)	0.91 x 0.61	3'0" x 2'0"	SCALE 1 : 100		

APPLICANT SITE BOUNDARY SHOWN IN

PROPOSED RCC BUILDING SHOWN IN

RWHS SHOWN IN

APPLICANT

ENGINEER

P. Malleswaran
M. Kanchana

Er. S. Senthil Velavan
ENGINEER
B.E., MIE., FIV., M.Sc., (R&V)
Chartered Engineer & Registered Valuer
99-15, New Pallipalayam Road,
Palaniyappa Complex,
KOMARAPALAYAM - 638 183.
Cell : 99940 13700