

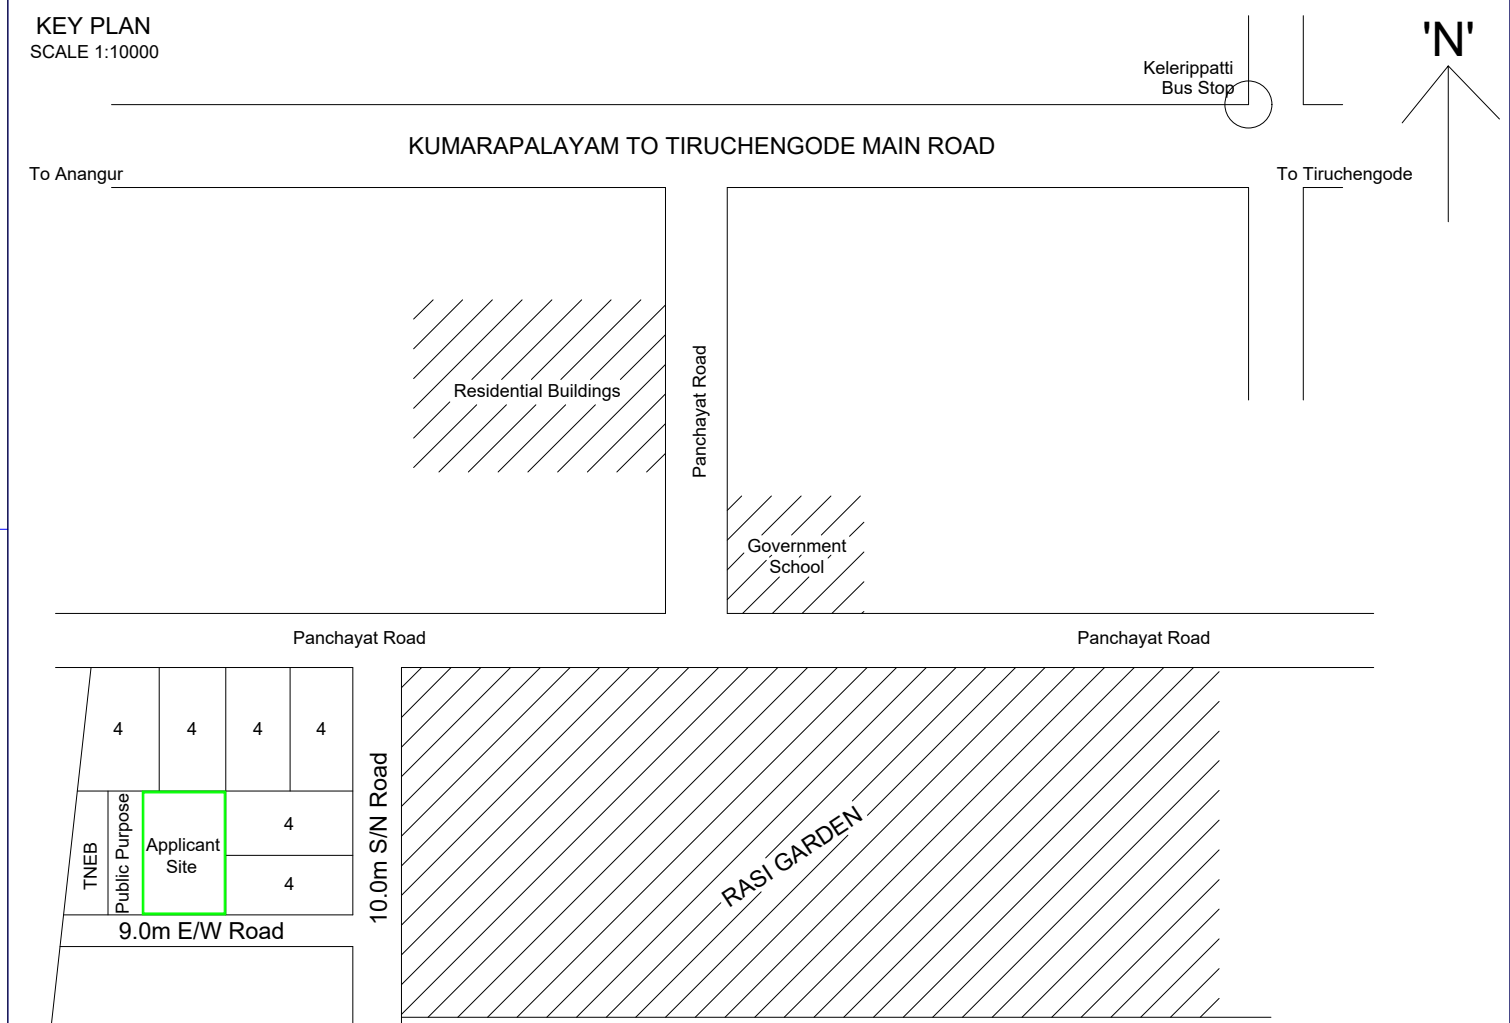
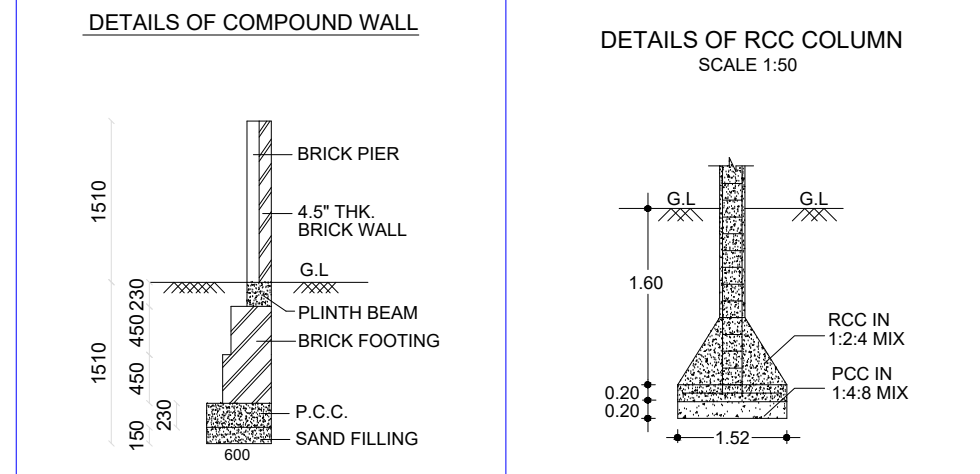


APPLICANT : Thiru. M. PERIYASAMY S/o. Murugaiyan	LAYOUT DTCP APPROVAL No. SWP/DTCP/NAMAKKAL/LAYOUT No. 211/2022, Date - 08.11.2022 PANCHAYAT APPROVAL No. 16/2022-2023, Date - 14.11.2022, Devananguruchi Village.
--	---

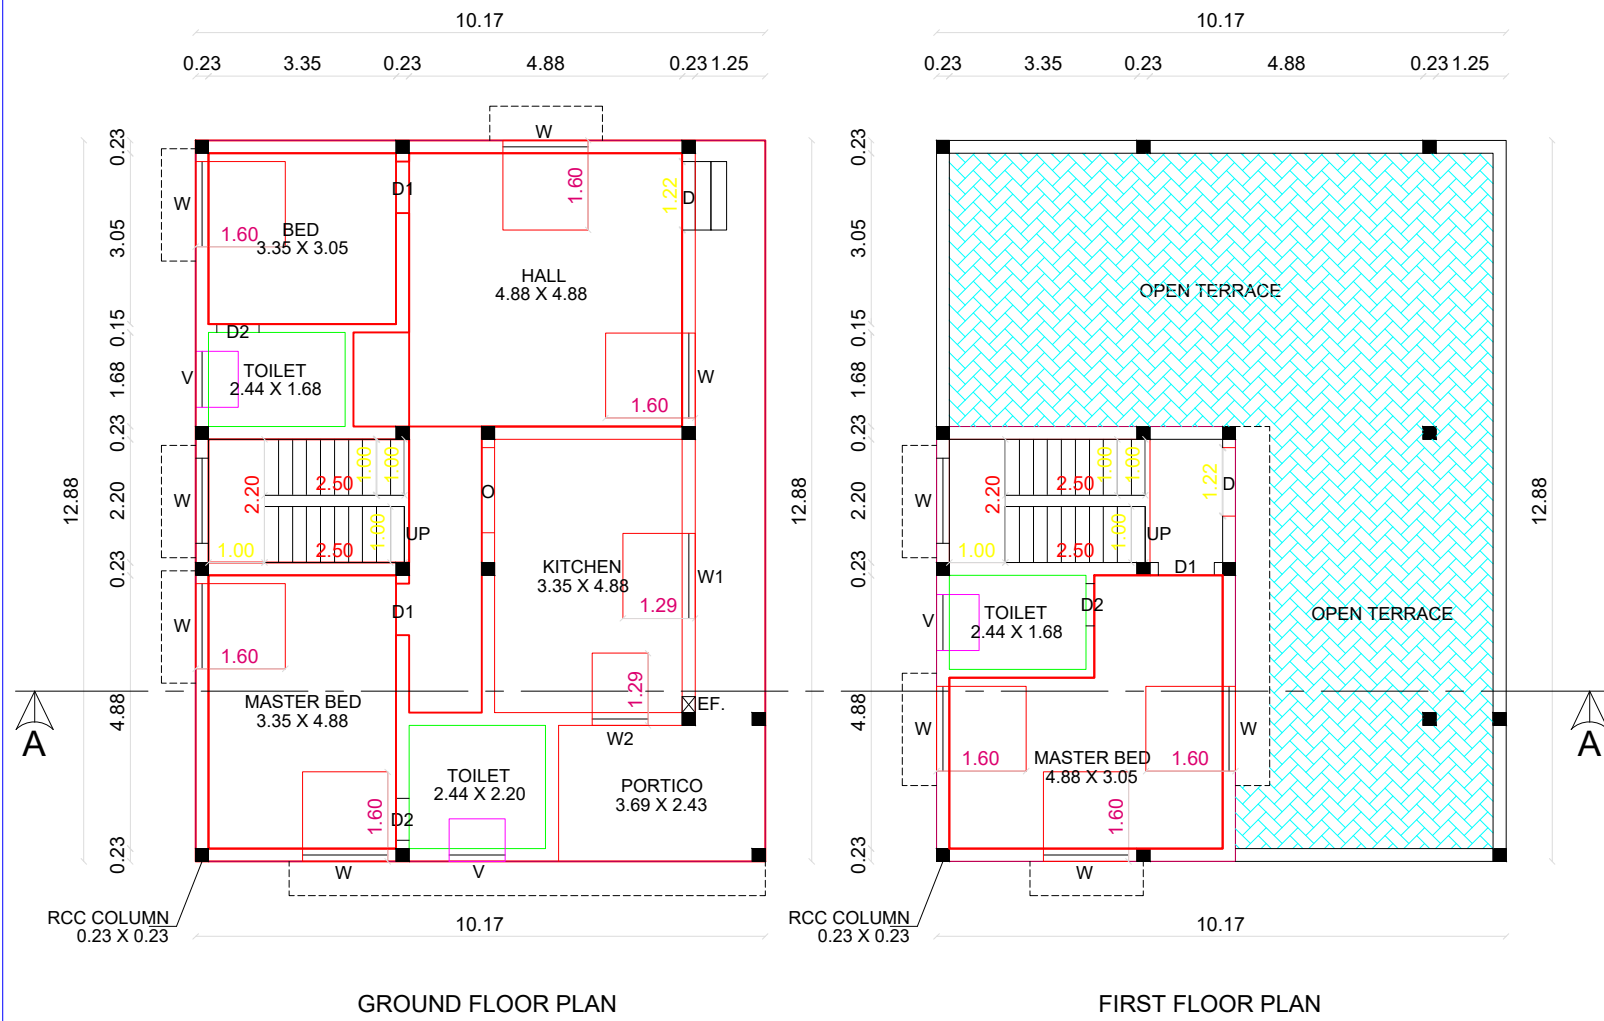

FLOOR SPACE INDEX		
F.S.I. =	$\frac{\text{TOTAL FLOOR AREA}}{\text{SITE AREA}}$	= $\frac{172.51 \text{ Sq.m}}{222.97 \text{ Sq.m}}$ = 0.773 < 2
SCALE - 1:100	ALL DIMENSIONS ARE IN METER	
REFERENCE	M	
D -- DOOR	--	1.22 x 2.13
D1 -- DOOR	--	1.00 x 2.13
D2 -- DOOR	--	0.76 x 2.13
O -- OPEN	--	1.22 x 2.13
W -- WINDOW	--	1.52 x 1.37
W1 -- WINDOW	--	1.52 x 1.00
W2 -- WINDOW	--	1.00 x 1.00
V -- VENTILATOR	--	1.00 x 0.61
OFB - ORGANIC FILTRATION BED		
RWT - RAINWATER COLLECTION TUB		
ST - SEPTIC TANK		
EF. - EXHAUST FAN - 0.30 DIA.		

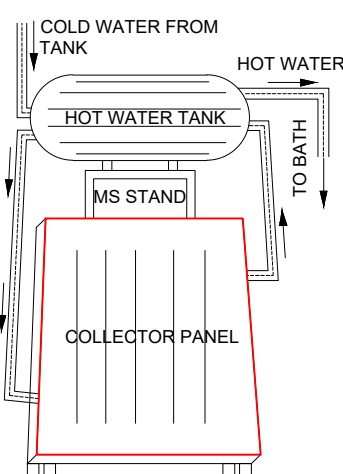

ENGINEER:-

Er. C.P. ANNADURAI D.C.E.,
Licenced Building Surveyor
Sri Aruna Construction
161/1, G.R.Complex,
Upstairs, Ariyas Hotel
TIRUCHENGODE - 637 211.