



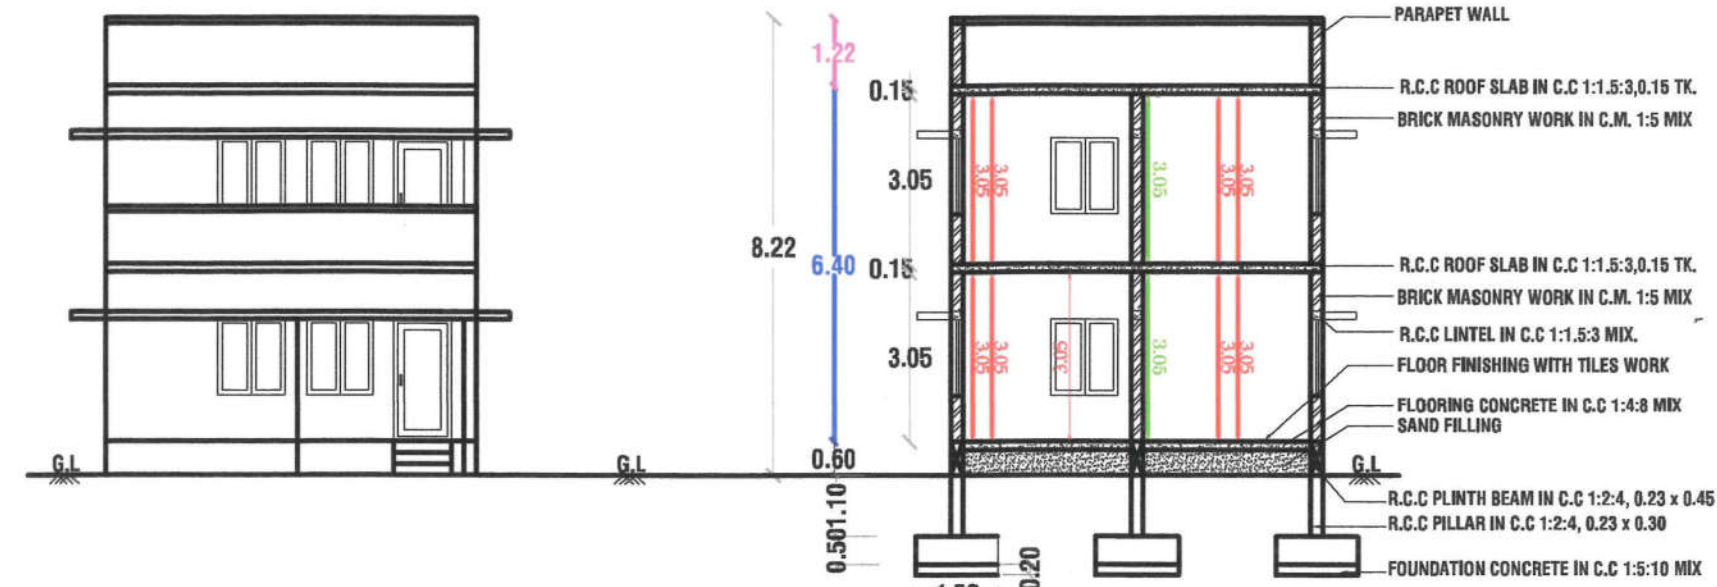


ELEVATION

SECTION ON "AA"

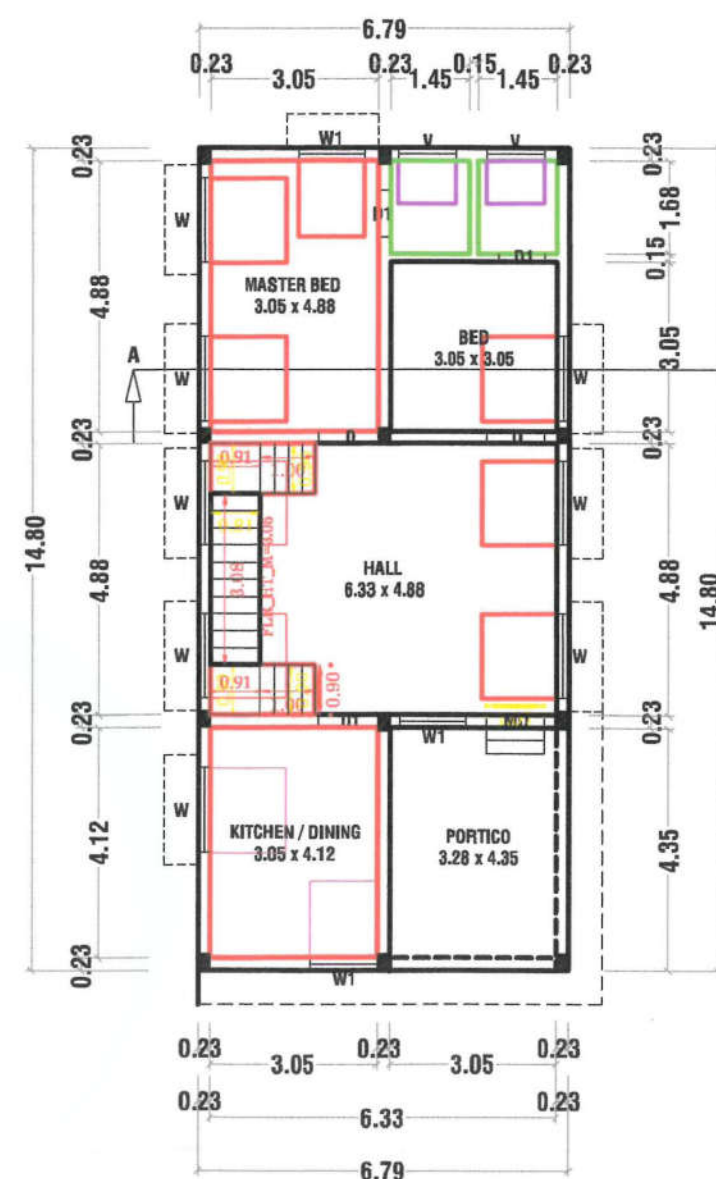

GROUND FLOOR PLAN

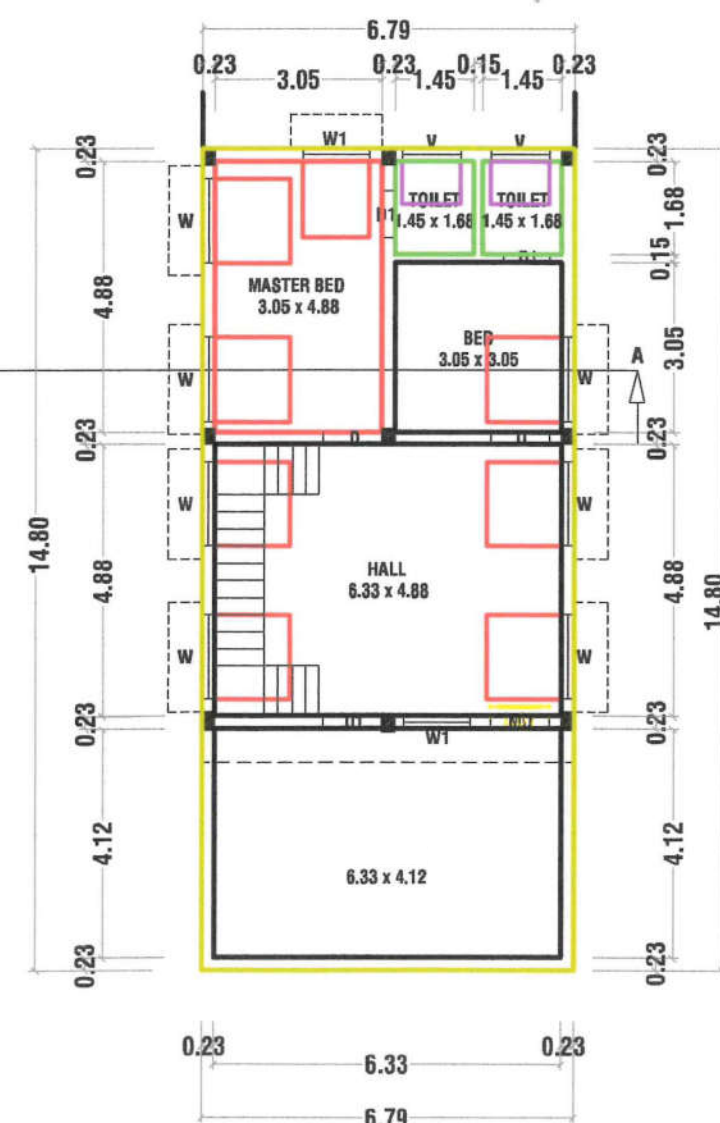


FIRST FLOOR PLAN

SCALE = 1 : 100

PLAN SHOWING THE PROPOSED CONSTRUCTION OF R.C.C ROOF RESIDENTIAL BUILDING IN S.F No : 24 / 2C2B , R.S.F No : 24 / 5 , PLOT No : 5 , VARAHOORAMPATTI VILLAGE , TIRUCHENGODE TALUK , NAMAKKAL DISTRICT .

APPLICANT : R. SAKTHIVEL , S/o. R. RAJAVELU .

SITE PLAN
SCALE = 1 : 100

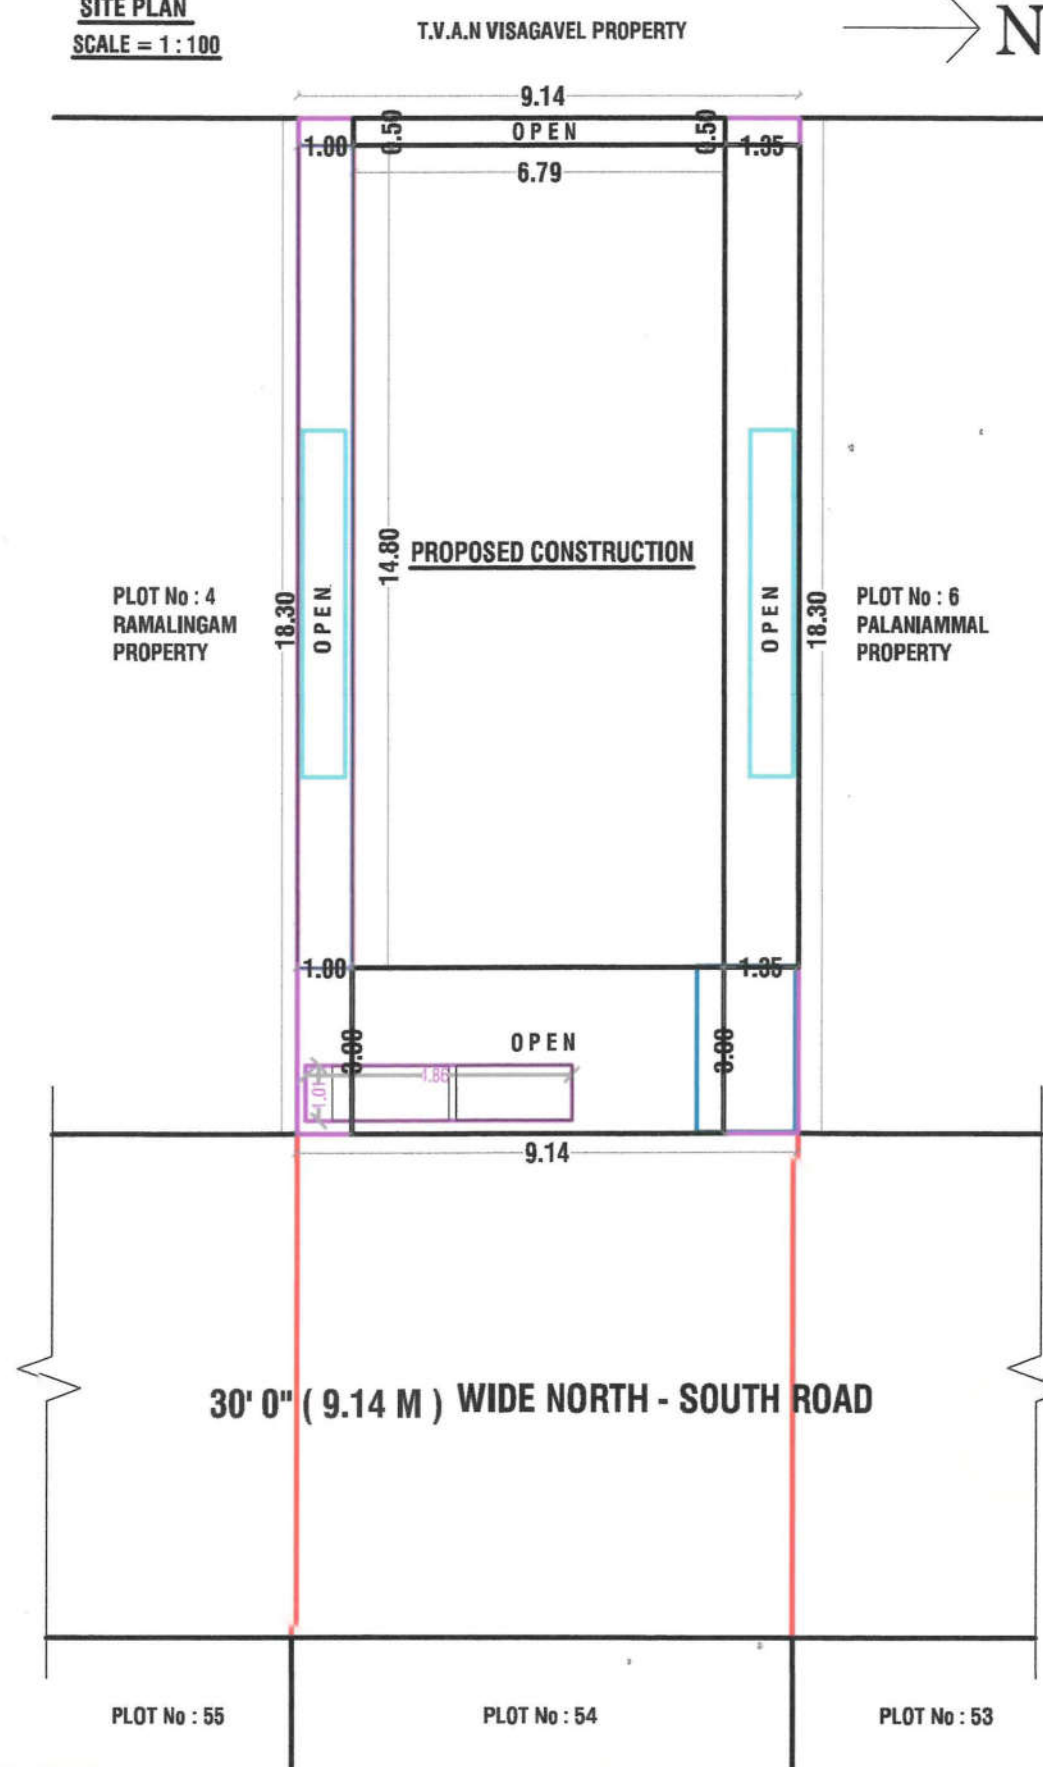

AREA DETAILS :-	Sq.Ft.	Sq.Mt.
AREA OF SITE	1800.00	167.22
PLINTH AREA OF PRO. GROUND FLOOR	1081.70	100.49
PLINTH AREA OF PRO. FIRST FLOOR	763.70	70.95
TOTAL PLINTH AREA OF PRO. BUILDING	1845.40	171.44
CARPET AREA OF PRO. GROUND FLOOR	881.45	81.89
CARPET AREA OF PRO. FIRST FLOOR	595.00	55.29
TOTAL CARPET AREA OF PRO. BUILDING	1476.45	137.18
AREA OF OPEN SPACE	718.30	66.73

PERCENTAGE OF PLOT COVERAGE --- 60.00 %

FSI = TOTAL BUILTUP AREA / TOTAL SITE AREA = 1.02 < 2.0

NOTE : PLOT REGULARISED ORDER No : 1513 / 2019 / T1 - DATED : 29.05.2019.
SOLD PLOT FRAME WORK No : SPFW / SRDD No : 19598 / 2018 .

SCHEDULE OF JOINERIES

DESCRIPTION	SIZE IN M	DESCRIPTION	SIZE IN M
MD Main Door	1.07 x 2.13	W Window	1.52 x 1.37
D Door	1.07 x 2.13	W1 Window	1.22 x 1.37
D1 Door	0.76 x 2.13	V Ventilator	1.00 x 0.76
O Opening	1.07 x 2.13		


APPLICANT :

R. Sakthivel

REGISTERED ENGINEER :

E. T. S. Thangavel
E. T. S. THANGAVEL, D.C.E., D.C.Tech.,
Consulting Civil Engineer
REGISTERED ENGINEER GRADE-III
Reg. No. 054/LS/2019/00018
Door No. 11, Anjaneyar Kovil Street,
Tiruchengode - 637211. & 98427 58985.


DETAILS OF SEPTIC TANK WITH SOAK PIT

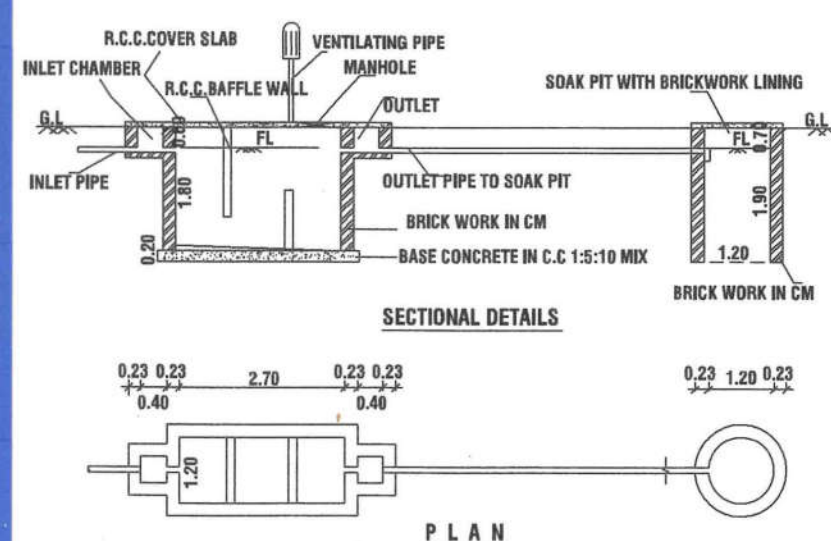

SECTIONAL DETAILS

PLAN


DETAILS OF "U" TRAP

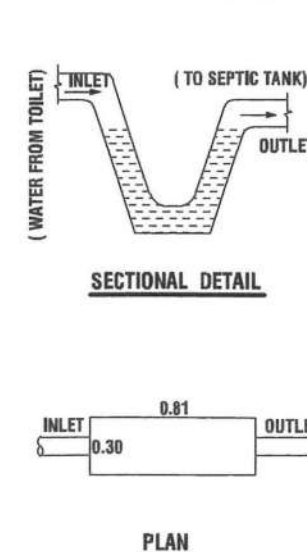

SECTIONAL DETAIL

PLAN


RAIN WATER HARVESTING TUB

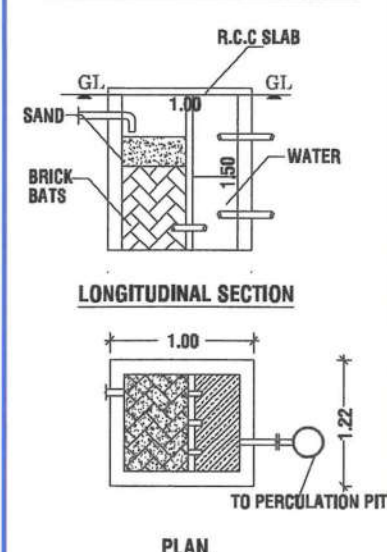

LONGITUDINAL SECTION

PLAN



SOLAR PANEL

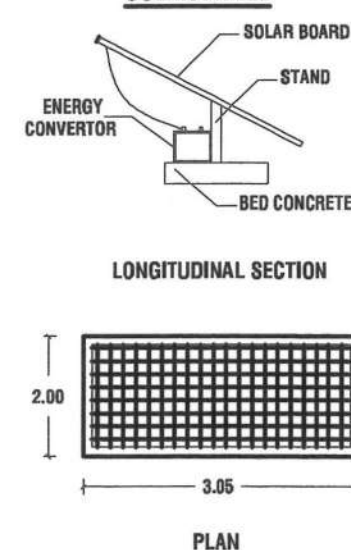

LONGITUDINAL SECTION

PLAN

STAIRCASE DETAILS

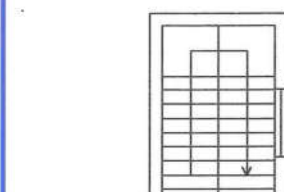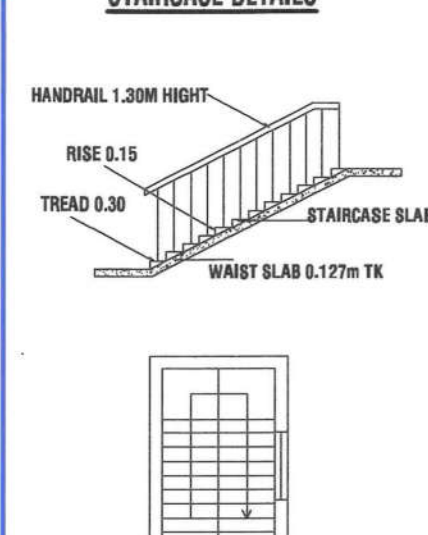

Signature Not
Verified
Signed by : *Thangavel*
President
Location: Namakkal
Date: 2024.02.16 11:42:01