



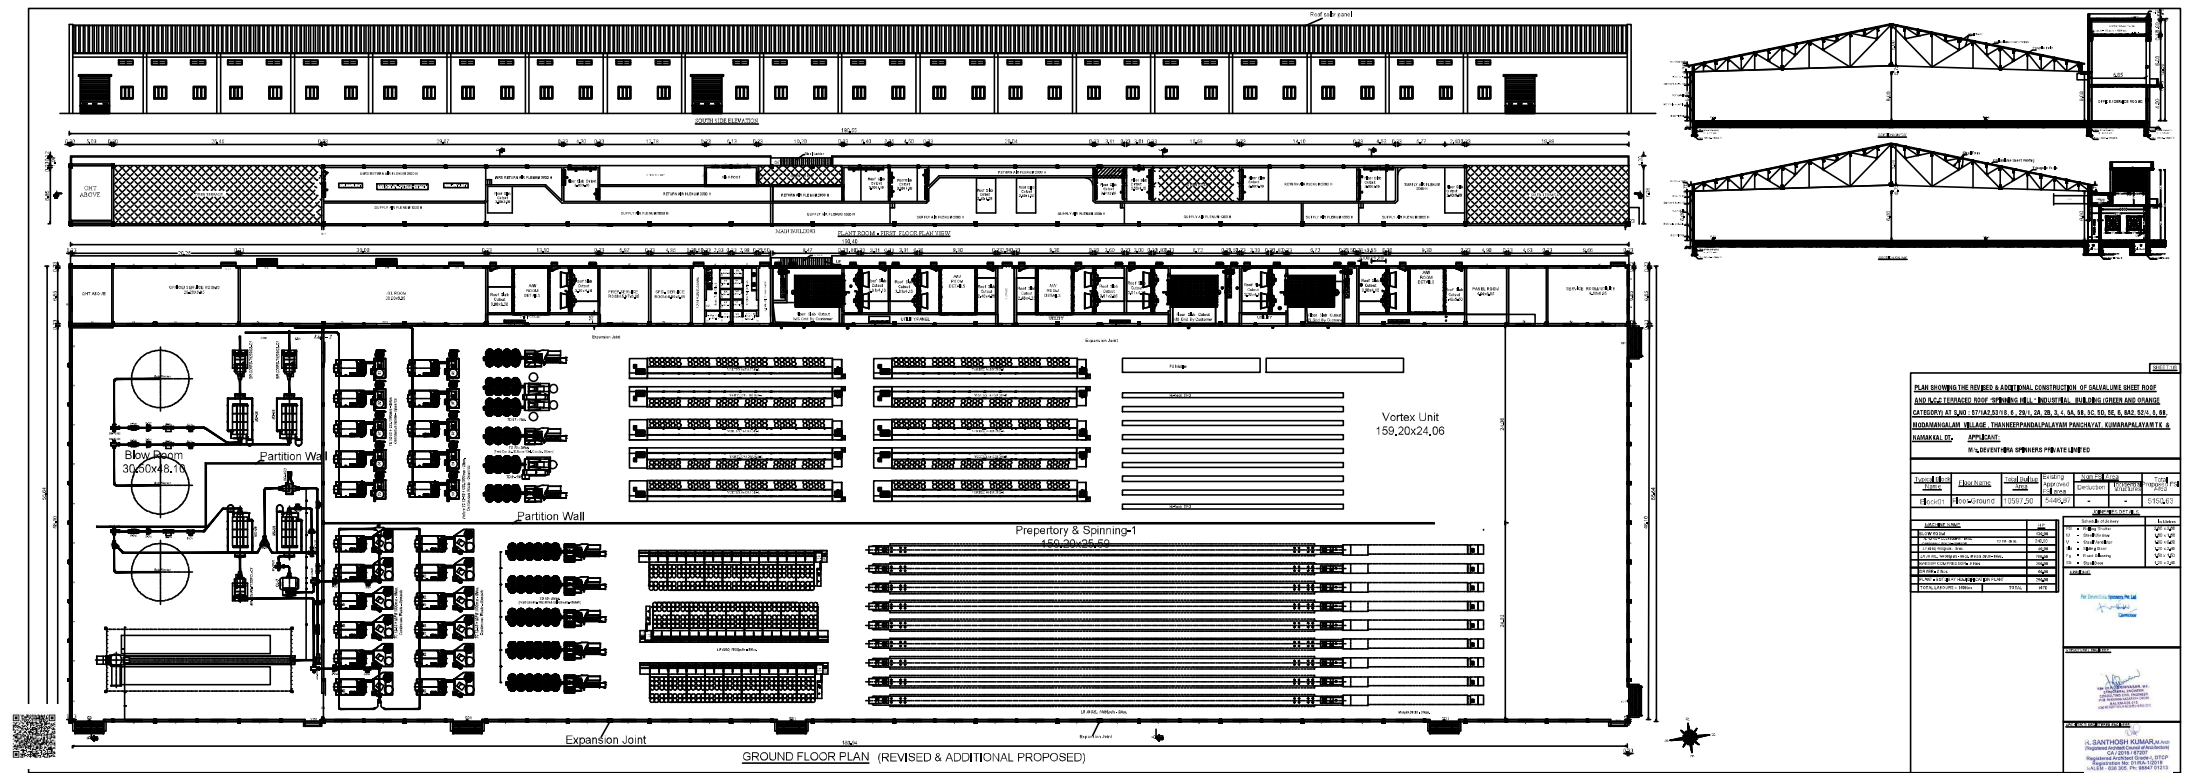

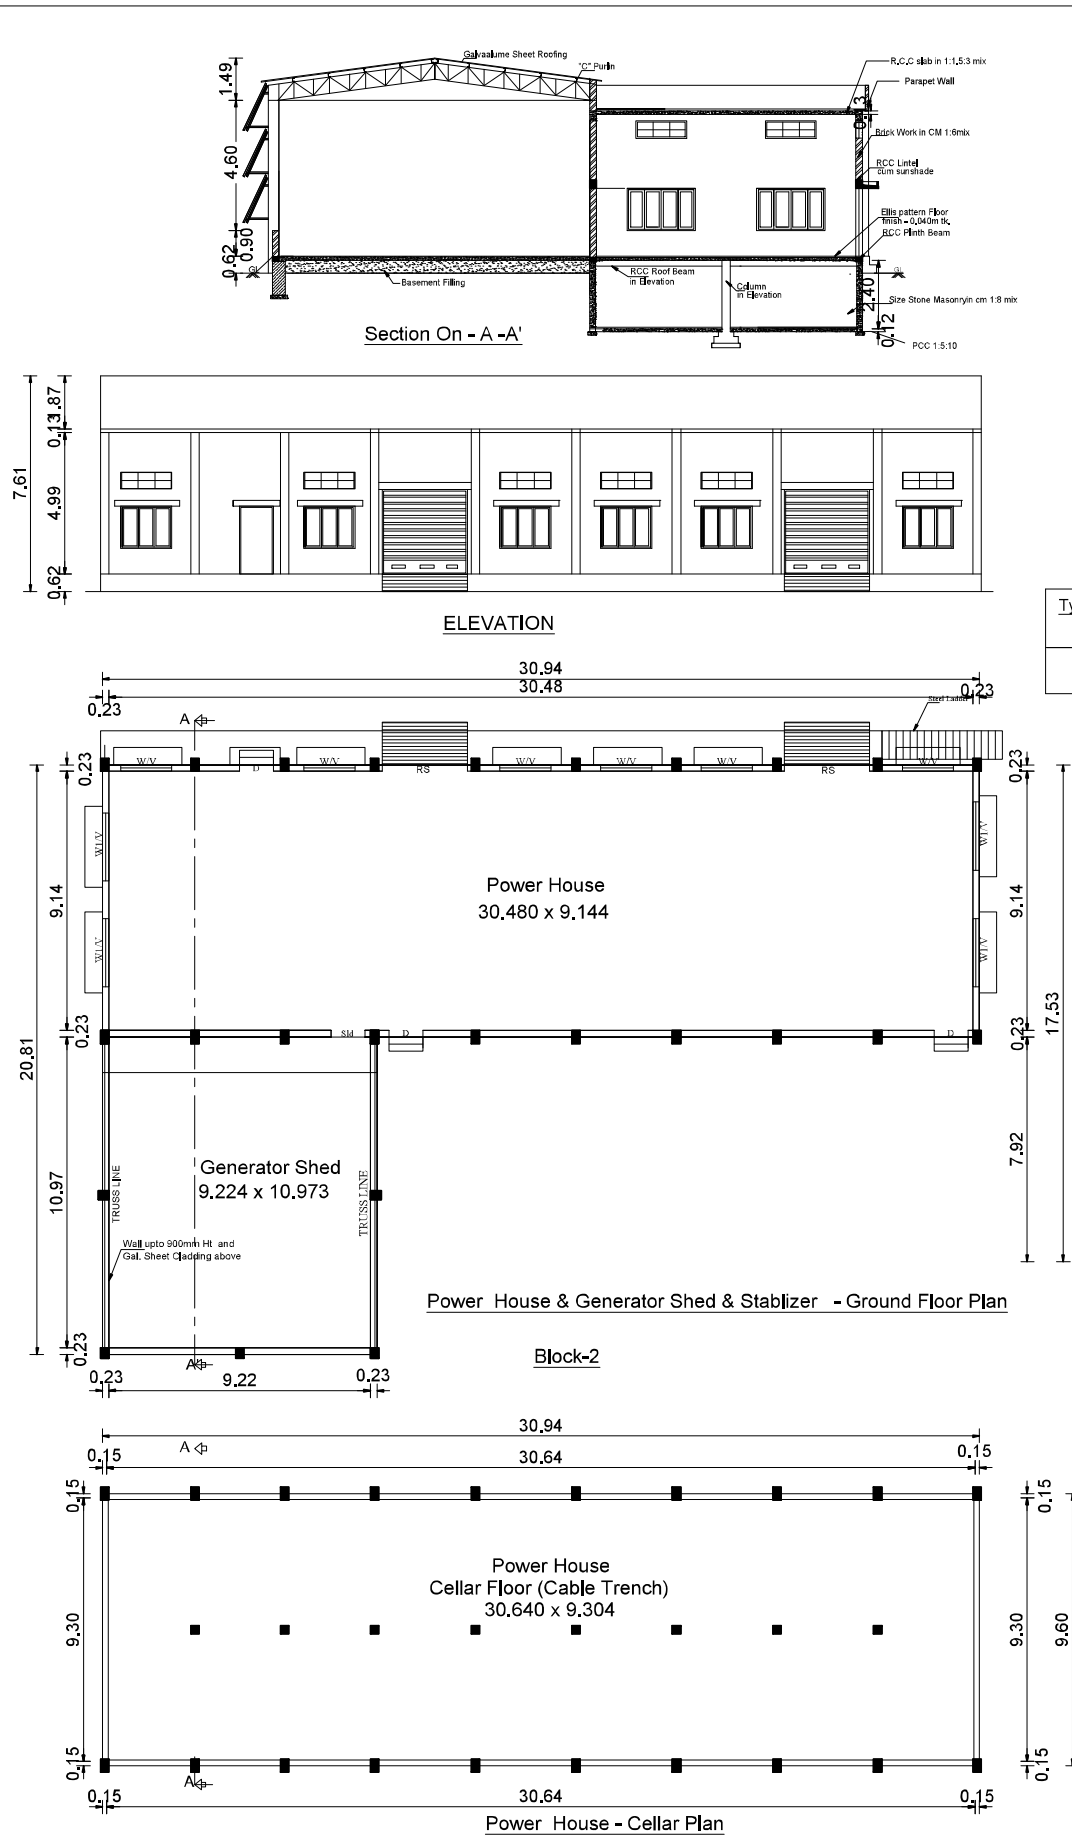

SHEET/28

PLAN SHOWING THE REVISED & ADDITIONAL CONSTRUCTION
OF GALVALUME SHEET ROOF AND R.C.C TERRACED ROOF
"SPINNING MILL " INDUSTRIAL BUILDING (GREEN AND
ORANGE CATEGORY) AT S.NO : 57/1A2,53/1B, 6 , 29/1, 2A, 2B, 3, 4,
5A, 5B, 5C, 5D, 5E, 6, 8A2, 52/4, 5, 6B, MODAMANGALAM VILLAGE ,
THANNEERPANDALPALAYAM PANCHAYAT, KUMARAPALAYAM TK &
NAMAKKAL DT.

APPLICANT:
M/s.DEVENTHIRA SPINNERS PRIVATE LIMITED

JOINERIES	IN . FEET	IN . METER
Rs - 3,00 x 3,00	- 10'0" x 10'0"	- 3,00 x 3,00
Rg - 3,00 x 3,00	- 10'0" x 10'0"	- 3,00 x 3,00
Sld - 1,20 x 2,40	- 4'0"x 8'0"	- 1,20 x 2,40
W - 1,80 x 1,50	- 6'0" x 5'0"	- 1,80 x 1,50
W1 - 2,40 x 1,50	- 8'0" x 5'0"	- 2,40 x 1,50
V - 1,80 x 0,60	- 6'0" x 2'0"	- 1,80 x 0,60

Typical Block Name	Floor Name	Total Builtup Area	Existing Approved FSI area	Non FSI Area Deduction	Incidental structures	Total Proposed FSI Area
Block02	Power house Generator shed	405.64	309.34	-	-	96.30

AREA DETAILS	Type of Roof	IN SQ.FT	IN .SQ. M
Cellar floor Non FSI Area	RCC	3198.5	297.15

All Dimensions are in Metres
Scale - 1 : 100



OFFICE USE


APPLICANT
For Deventhira Spinnery Pvt Ltd
[Signature]
Director

STRUCTURAL ENGINEER :
[Signature]
R.N. ER. R. SRINIVASAN, M.E.,
STRUCTURAL ENGINEER
CONSULTING CIVIL ENGINEER
57/28, NARAYANA NAGAR 6TH CROSS,
SALEM-636 015.
SCMC NO: B2017-18 SLPA NO:28-RE-4/15-RSE-1/2019


ARCHITECT/ REGISTERED ENGINEER
[Signature]
R. SANTHOSH KUMAR, M.Arch
(Registered Architect Council of Architecture)
CA / 2015 / 67207
Registered Architect Grade-I, DTCP
Registration No: 01/RA-1/2019
SALEM - 636 305. Ph: 98847 01213

**PLAN SHOWING THE REVISED & ADDITIONAL CONSTRUCTION OF GALVALUME SHEET ROOF
AND R.C.C TERRACED ROOF "SPINNING MILL " INDUSTRIAL BUILDING (GREEN AND ORANGE CATEGORY) AT
S.NO : 57/1A2,53/1B, 6 , 29/1, 2A, 2B, 3, 4, 5A, 5B, 5C, 5D, 5E, 6, 8A2, 52/4, 5, 6B, MODAMANGALAM VILLAGE ,
THANNEERPANDALPALAYAM PANCHAYAT, KUMARAPALAYAM TK & NAMAKKAL DT.**


APPLICANT: M/s.DEVENTHIRA SPINNERS PRIVATE LIMITED

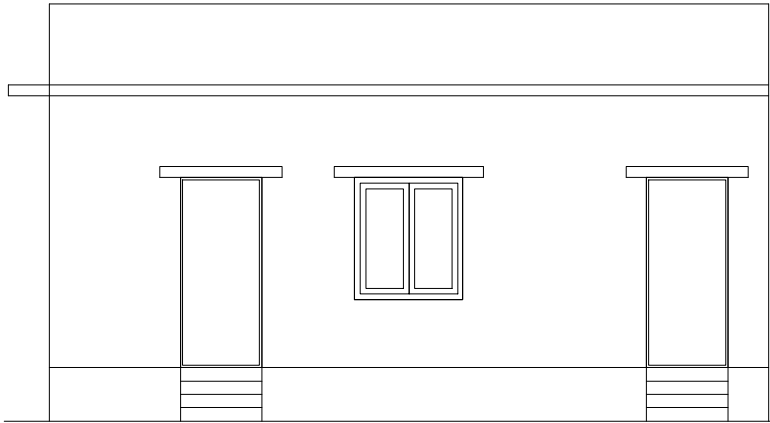

Northern side Elevation

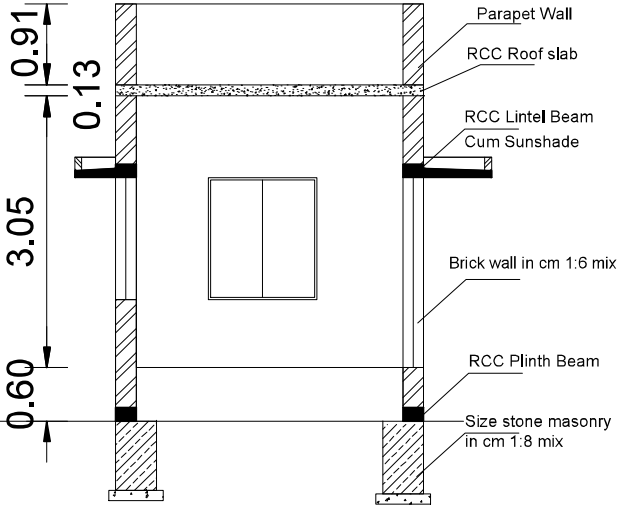

Section on -AA

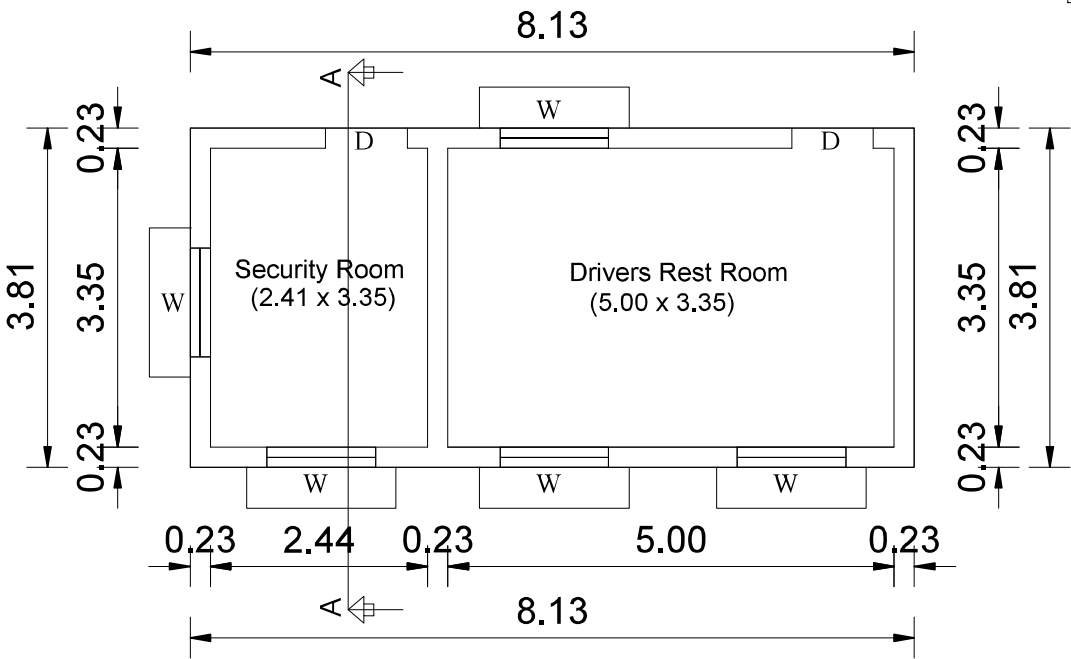

PLAN

Block-03 (REVISED SECURITY &VISITORS ROOM)

SHEET:3/8

SCHEDULE OF JOINERY	IN FEET	IN METRE
D - Door	3'0" x 7'0"	0.91 x 2.12
W - Window	4'0" x 4'6"	1.22 x 1.37
AREA DETAILS	IN SQ.FT	IN SQ.M
AREA OF SECURITY & VISITOR ROOM	333.00	30.97

ALL DIMENSIONS ARE IN " METERS "
SCALE = 1 : 100



APPLICANT

For Deventhira Spinnery Pvt Ltd
[Signature]
Director

STRUCTURAL ENGINEER :


[Signature]
R.M. R. SRINIVASAN, M.E.,
STRUCTURAL ENGINEER
CONSULTING CIVIL ENGINEER
57/26, NARAYANA NAGAR 6TH CROSS,
SALEM-636 015.
SOMC NO: 60207-18 SLPA NO:28-RE-115-RSE-10019

ARCHITECT/ REGISTERED ENGINEER

[Signature]
R. SANTHOSH KUMAR, M.Arch
(Registered Architect Council of Architecture)
CA / 2015 / 67207
Registered Architect Grade-I, DTCP
Registration No: 01/RA-1/2019
SALEM - 636 305, Ph: 98847 01213



ELEVATION

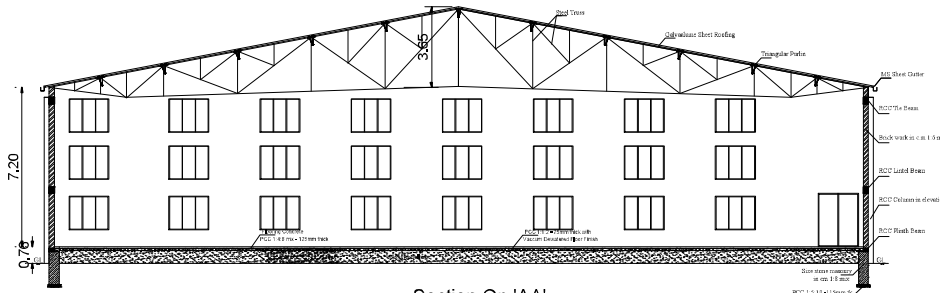

Section On 'AA'

REVISED PLAN SHOWING THE ADDITIONAL CONSTRUCTION OF GALVALUME SHEET ROOF AND R.C.C TERRACED ROOF "SPINNING MILL " INDUSTRIAL BUILDING (GREEN AND ORANGE CATEGORY) AT S.NO : 29/5C, 29/5E, 57/1A2,53/1B, 6 , 29/1, 2A, 2B, 3, 4, 5A, 5B, 5D, 6, 8A2, 52/4, 5, 6B, MODAMANGALAM VILLAGE , KUMARAPALAYAM TK & NAMAKKAL DT.

APPLICANT:
M/s.DEVENTHIRA SPINNERS PRIVATE LIMITED

AREA DETAILS	IN SQ.M
BLENDING ROOM& RAW MATERIAL GODOWN	2082.40

ALL DIMENSIONS ARE IN " METERS "	N
SCALE = 1 : 100	

Schedule of Joinery	In Meter
RS - Rolling Shutter	3.60 x 3.00
RS1 - Rolling Shutter	3.00 x 3.60
Sd - Sliding Door	1.80 x 2.40
V - Ventilator	1.80 x 1.52

APPLICANT


For Deventhira Spinnery Pvt Ltd
[Signature]
Director

STRUCTURAL ENGINEER :

[Signature]
R.K. R. KRISHNIVASAN, M.E.,
STRUCTURAL ENGINEER
CONSULTING CIVIL ENGINEER
97129, NARAYANA NAGAR 5TH CROSS,
SALEM-636 015
SOMC NO:302017-18,SA,FA NO:38-RE-615 RISE 02/19

ARCHITECT/ REGISTERED ENGINEER

[Signature]
R. SANTHOSH KUMAR, M.Arch
(Registered Architect Council of Architecture)
CA / 2015 / 67207
Registered Architect Grade-I, DTCP
Registration No: 01/RA-1/2019
SALEM - 636 305. Ph: 98847 01213

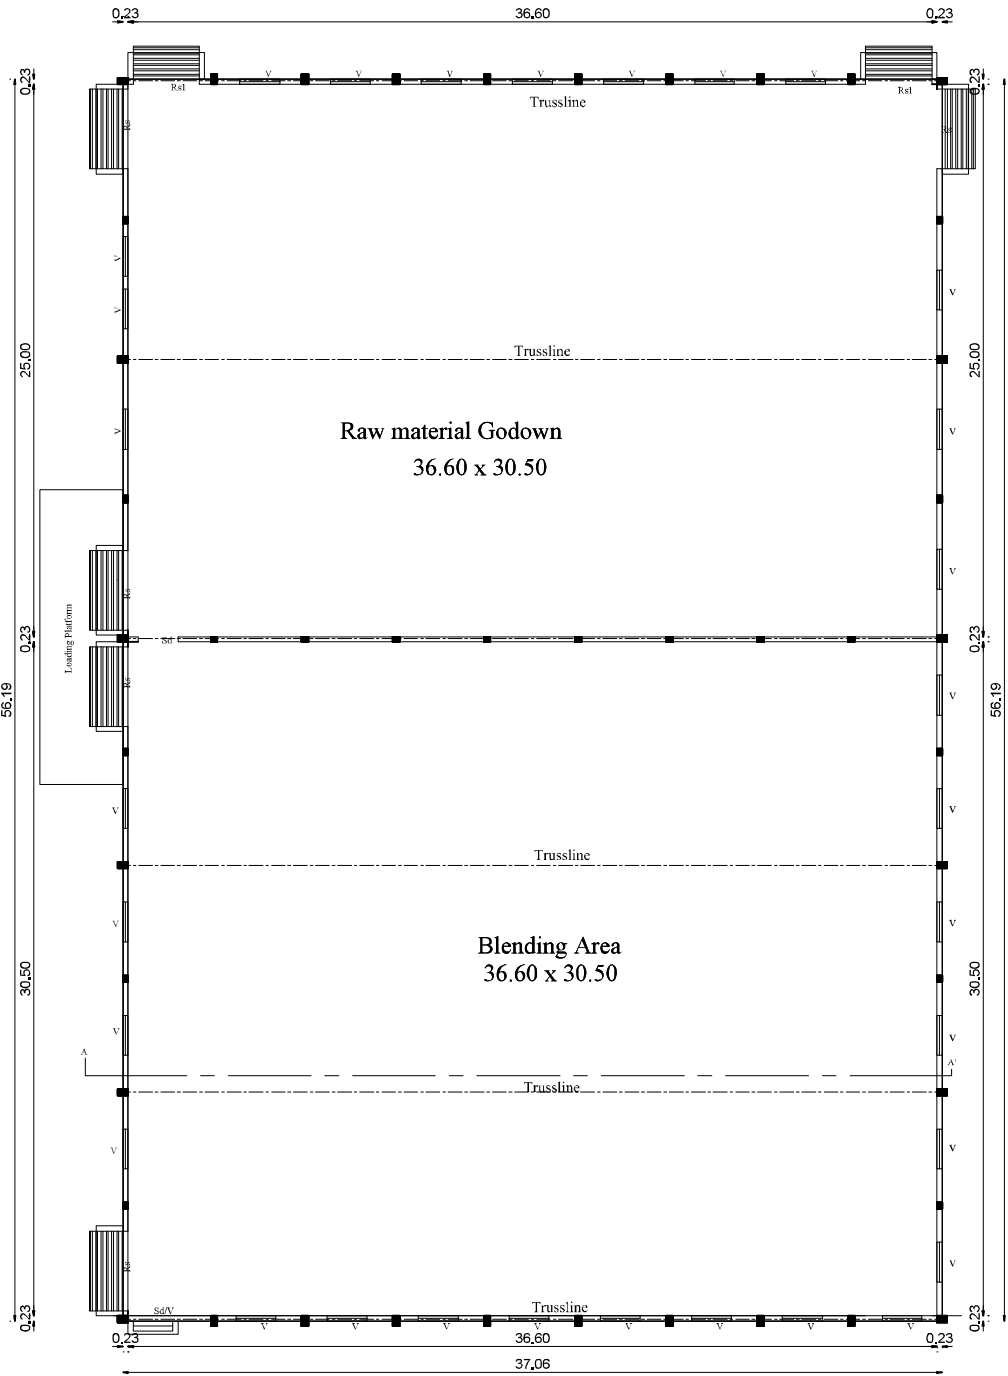

GROUND FLOOR PLAN
Block-04 (ADDITIONAL PROPOSED GODOWN)

BLENDING AREA & GODOWN - PLAN




PLAN SHOWING THE ADDITIONAL CONSTRUCTION OF GALVALUME SHEET ROOF AND R.C.C TERRACED ROOF

SHEET:5/8

"SPINNING MILL " INDUSTRIAL BUILDING (GREEN AND ORANGE CATEGORY) AT S.NO : 57/1A2,53/1B, 6 , 29/1, 2A, 2B, 3, 4, 5A, 5B, 5C, 5D, 5E, 6, 8A2, 52/4, 5, 6B, MODAMANGALAM VILLAGE , THANNEERPANDALPALAYAM PANCHAYAT, KUMARAPALAYAM TK & NAMAKKAL DT.

APPLICANT:

M/s.DEVENTHIRA SPINNERS PRIVATE LIMITED

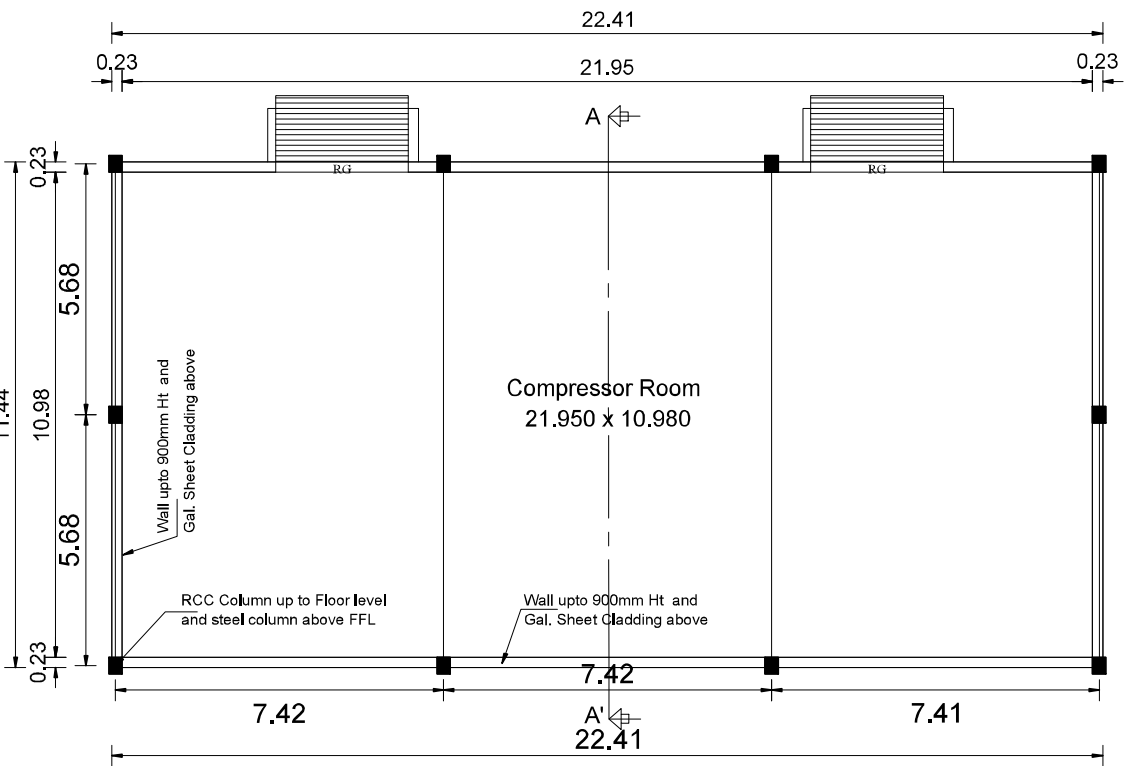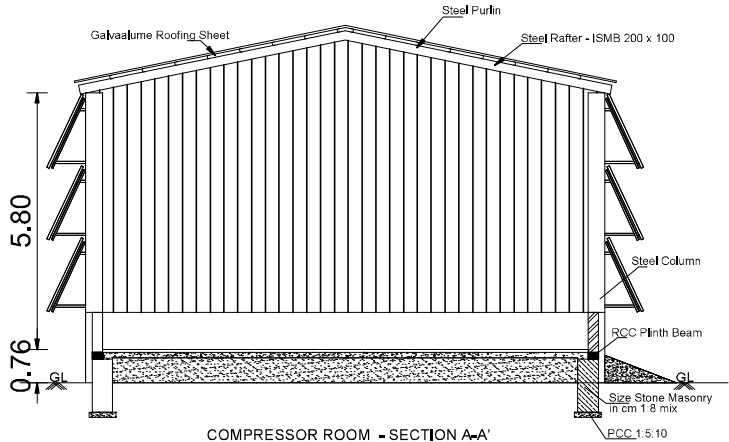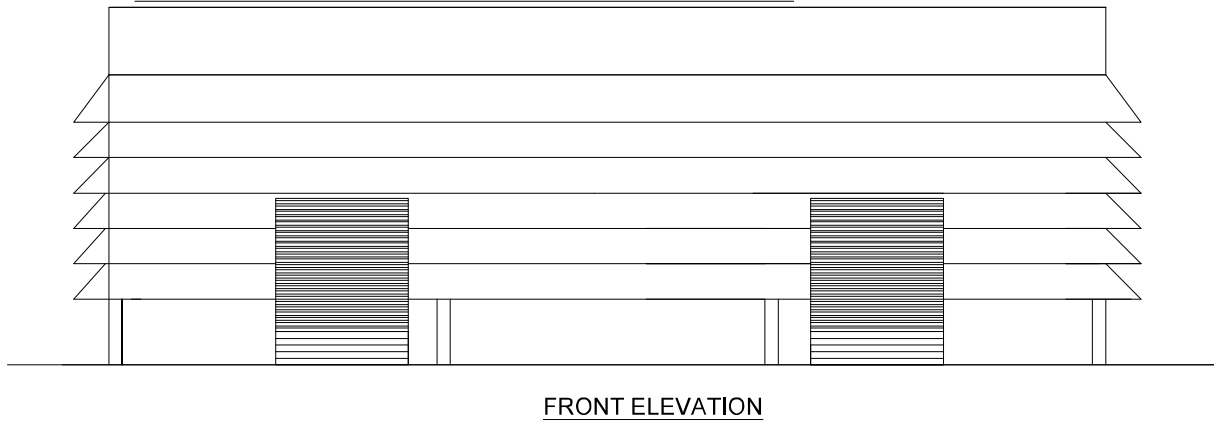

AREA DETAILS	IN SQ.M
COMPRESSOR ROOM	256,37
ALL DIMENSIONS ARE IN " METERS "	
SCALE = 1 : 100	
Schedule of Joinery	In Meter
Rg - Rolling Grill	3.00 x 3.00

APPLICANT

For Deventhira Spinners Pvt Ltd


Director

STRUCTURAL ENGINEER :

R. R. SRINIVASAN, M.E.,
STRUCTURAL ENGINEER
CONSULTING CIVIL ENGINEER
57/26, NARAYANA NAGAR 8TH CROSS,
SALEM-636 015.
SCMC NO: 02017-18 SL/PA NO:38-RE-1/15-RSE-1/2019

ARCHITECT/ REGISTERED ENGINEER

R. SANTHOSH KUMAR, M.Arch
(Registered Architect Council of Architecture)
CA / 2015 / 67207
Registered Architect Grade-I, DTCP
Registration No: 01/RA-1/2019
SALEM - 636 305. Ph: 98847 01213

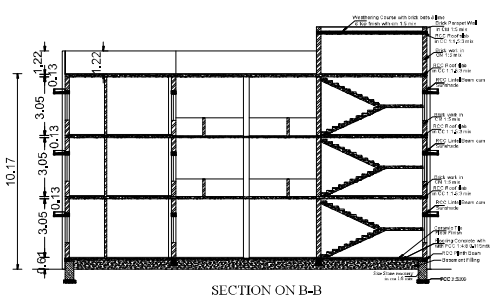

SECTION ON B-B


PLAN SHOWING THE ADDITIONAL CONSTRUCTION OF R.C.C
TERRACED ROOF "SPINNING MILL " INDUSTRIAL BUILDING
(GREEN AND ORANGE CATEGORY) AT S.NO : 57/1A,53/1B, 6 ,
29/1, 2A, 2B, 3, 4, 5A, 5B, 5C, 5D, 5E, 6, 8A2, 52/4, 5, 6B,
MODAMANGALAM VILLAGE , THANNEERPANDALPALAYAM
PANCHAYAT, KUMARAPALAYAM TK & NAMAKKAL DT.

JOINERIES	IN . FEET	IN . METER	
D1 - Steel Door	- 3'3" x 7'0"	-0.99 x 2.14	
D2 - Steel Door	- 2'6" x 7'0"	-0.76 x 2.14	
D3 - Toilet Door	- 4'0" x 7'0"	-1.22 x 2.14	
W - Steel Window	- 4'0" x 4'6"	-1.22 x 1.37	
V - Ventilater	- 2'0" x 2'0"	-0.60 x 0.60	
V1 - Ventilater	- 3'0" x 2'0"	-1.22 x 0.60	
O - Opening	- 3'3" x 7'0"	-1.07 x 2.14	
AREA DETAILS	Type of Roof	IN SQ.FT	IN .SQ. M
Ground Floor	RCC	7213.76	670.15
First Floor	RCC	7213.76	670.15
Second Floor	RCC	7213.76	670.15
Head Room	RCC	358.86	33.34
OHT	RCC	237.88	22.10
TOTAL AREA		22238.02	2065.98

All Dimensions are in Metres & Feet
Scale - 1 : 100



STAIRCASE DETAILS :
(NOT TO SCALE)

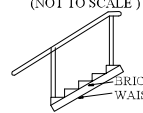

T - TREAD : 0.30M
R - RISE : 0.17 M
W - WIDTH : 1.09 M

RTN: ER. R. SRINIVASAN, M.E..
STRUCTURAL ENGINEER
CONSULTING CIVIL ENGINEER
57/28, NARAYANA NAGAR 6TH CROSS,
SALEM-636 015.
SOMC NO: 1/2017-18 SLPA NO:28 RE: 315 RSE-07019


Applicant

For Deventhira Spinners Pvt Ltd

 Director

Licensed Building Surveyor


R. SANTHOSH KUMAR, M.Arch
(Registered Architect Council of Architecture)
CA / 2015 / 67207
Registered Architect Grade-I, DTCP
Registration No: 01/RA-1/2019
SALEM - 636 305, Ph: 98847 01213

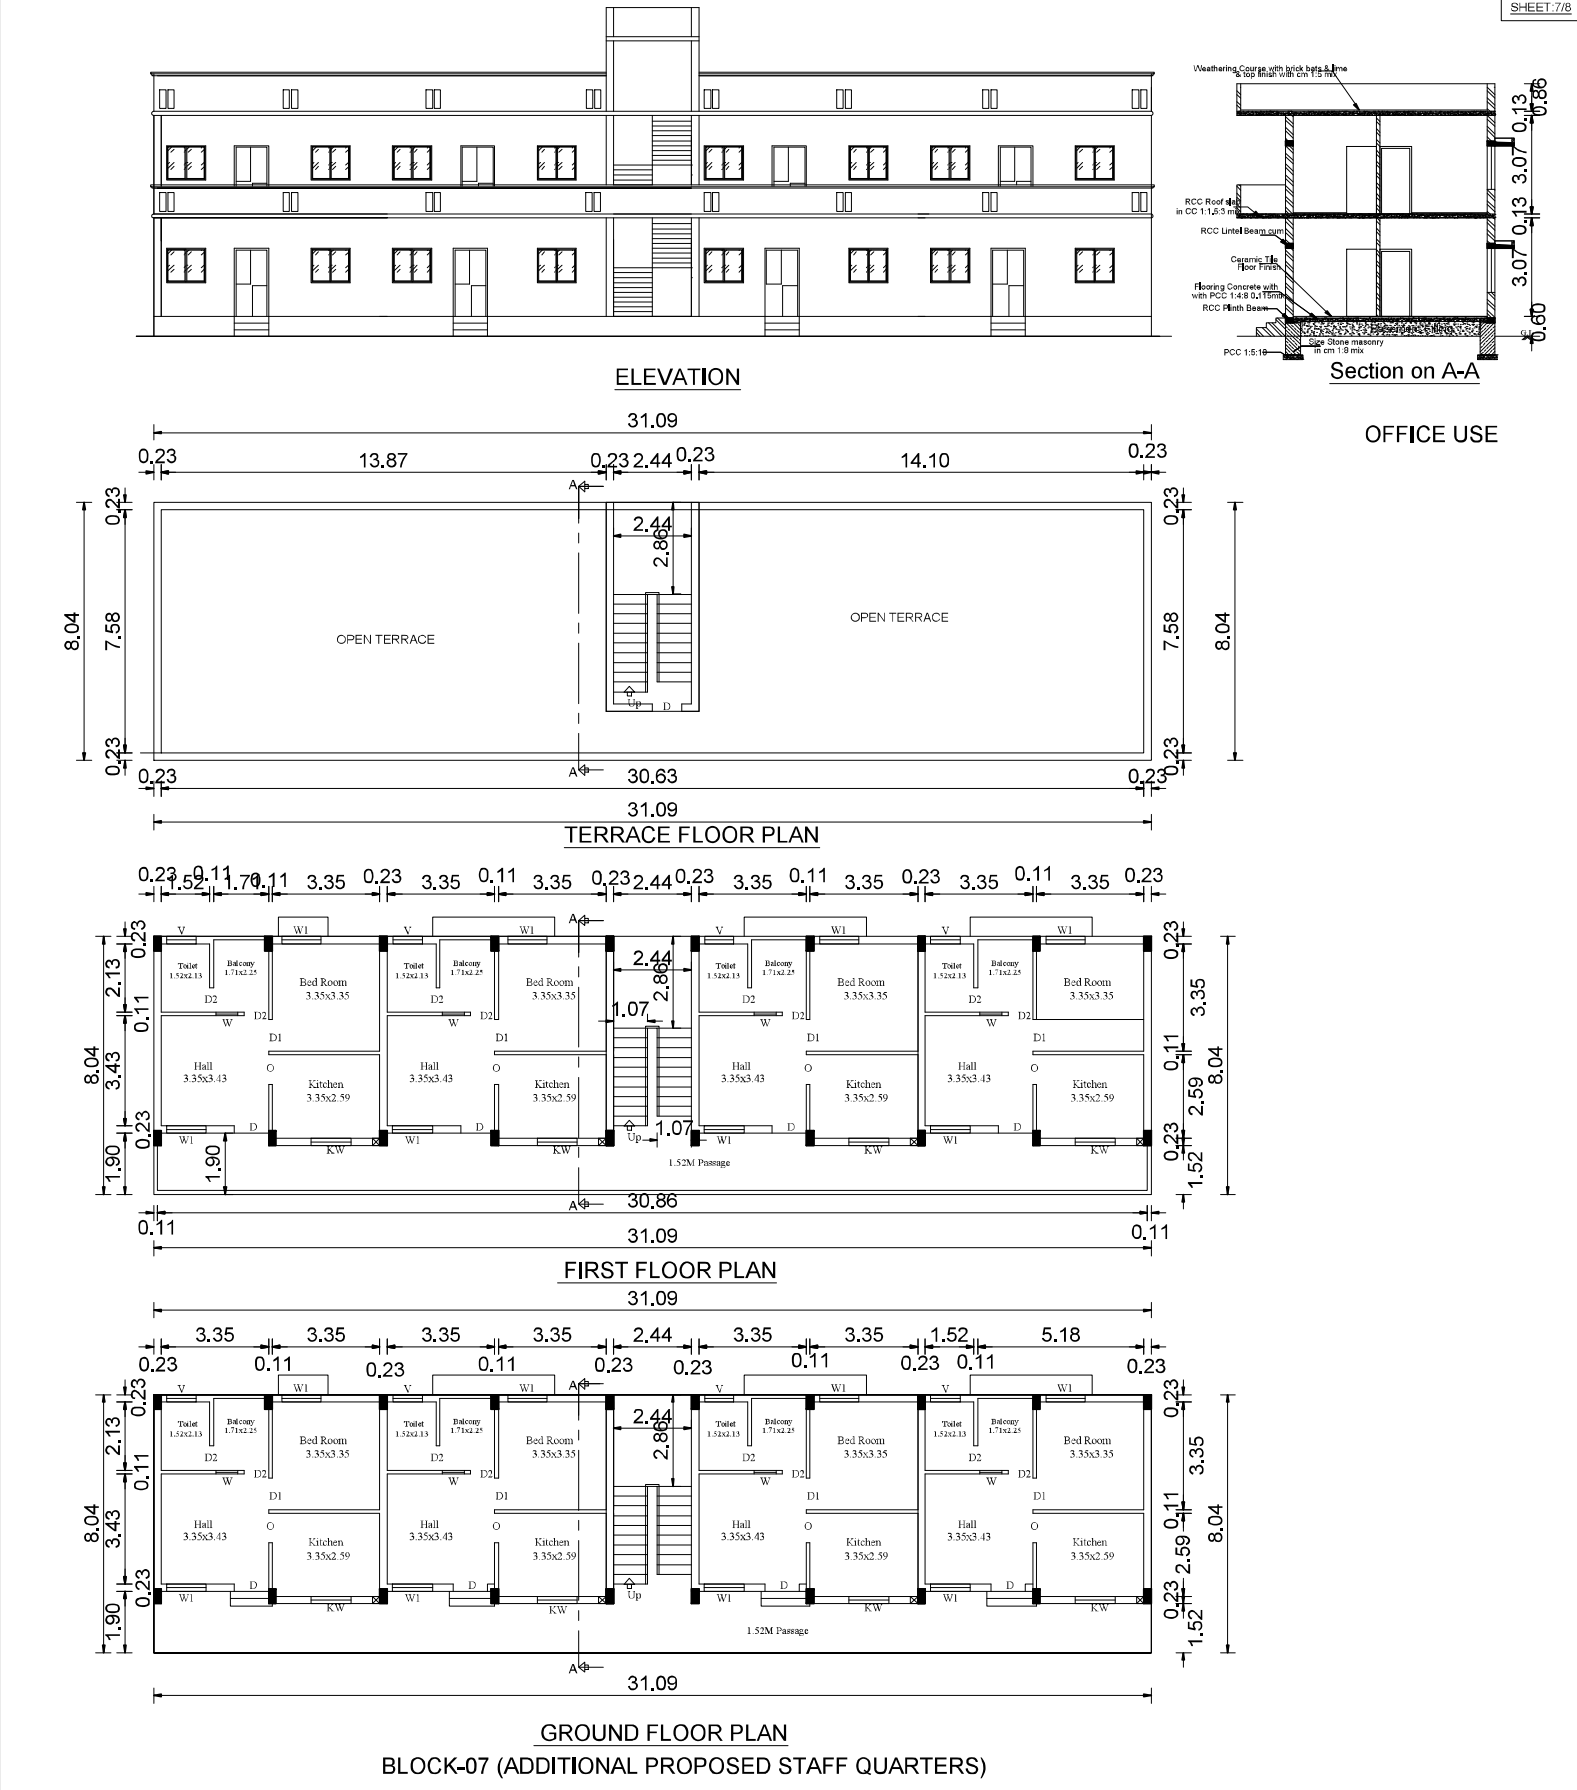

PLAN SHOWING THE ADDITIONAL CONSTRUCTION OF R.C.C TERRACED ROOF "SPINNING MILL " INDUSTRIAL BUILDING (GREEN AND ORANGE CATEGORY) AT S.NO : 57/1A2,53/1B, 6, 29/1, 2A, 2B, 3, 4, 5A, 5B, 5C, 5D, 5E, 6, 8A2, 52/4, 5, 6B, MODAMANGALAM VILLAGE , THANNEERPANDALPALAYAM PANCHAYAT, KUMARAPALAYAM TK & NAMAKKAL DT.

APPLICANT: M/s.DEVENTHIRA SPINNERS PRIVATE LIMITED			
JOINERIES	IN . FEET	IN . METER	
D - Steel Door	- 3'6" x 7'0"	-1.07 x 2.14	
D1 - Steel Door	- 3'3" x 7'0"	-0.99 x 2.14	
D2 - Toilet Door	- 2'6"x 7'0"	-0.76 x 2.14	
W1_ Steel Window	- 4'0" x 4'6"	-1.22 x 1.37	
V - Ventilater	- 3'0" x 2'0"	-0.91 x 0.60	
O - Opening	- 3'0" x 7'0"	-0.91 x 2.14	
AREA DETAILS	Type of Roof	IN SQ.FT	IN .SQ. M
Ground Floor	RCC	2690.25	249.93
First Floor	RCC	2690.25	249.93
TOTAL FLOOR AREA		5380.50	499.86
Head Room	RCC	203.12	18.87
TOTAL AREA		5583.62	518.73

All Dimensions are in Metres & Feet
Scale - 1 : 100

N

APPLICANT

For Deventhira Spinners Pvt Ltd
[Signature]
Director

STRUCTURAL ENGINEER :

[Signature]
RIN: E.R.R. SRINIVASAN, M.E.,
STRUCTURAL ENGINEER
CONSULTING CIVIL ENGINEER
57/28, NARAYANA NAGAR 6TH CROSS,
SALEM-636 015.
SCMC NO: 012017-18 SLRA NO:38-RE-3/15-RSE-1/2019

ARCHITECT/ REGISTERED ENGINEER

[Signature]
R. SANTHOSH KUMAR, M.Arch
(Registered Architect Council of Architecture)
CA / 2015 / 67207
Registered Architect Grade-I, DTCP
Registration No: 01/RA-1/2019
SALEM - 636 305. Ph: 98847 01213

