

PP

APPROVAL RECORD

Planning Permission

Salem

Namakkal district, Tamil Nadu

APPROVAL TYPE








Building Plan

ISSUING AUTHORITY

DTCP

The approval as the planning authority issued it, reproduced in full behind this page.

An approval speaks to what was sanctioned, not to what was built. Completion is a separate record.

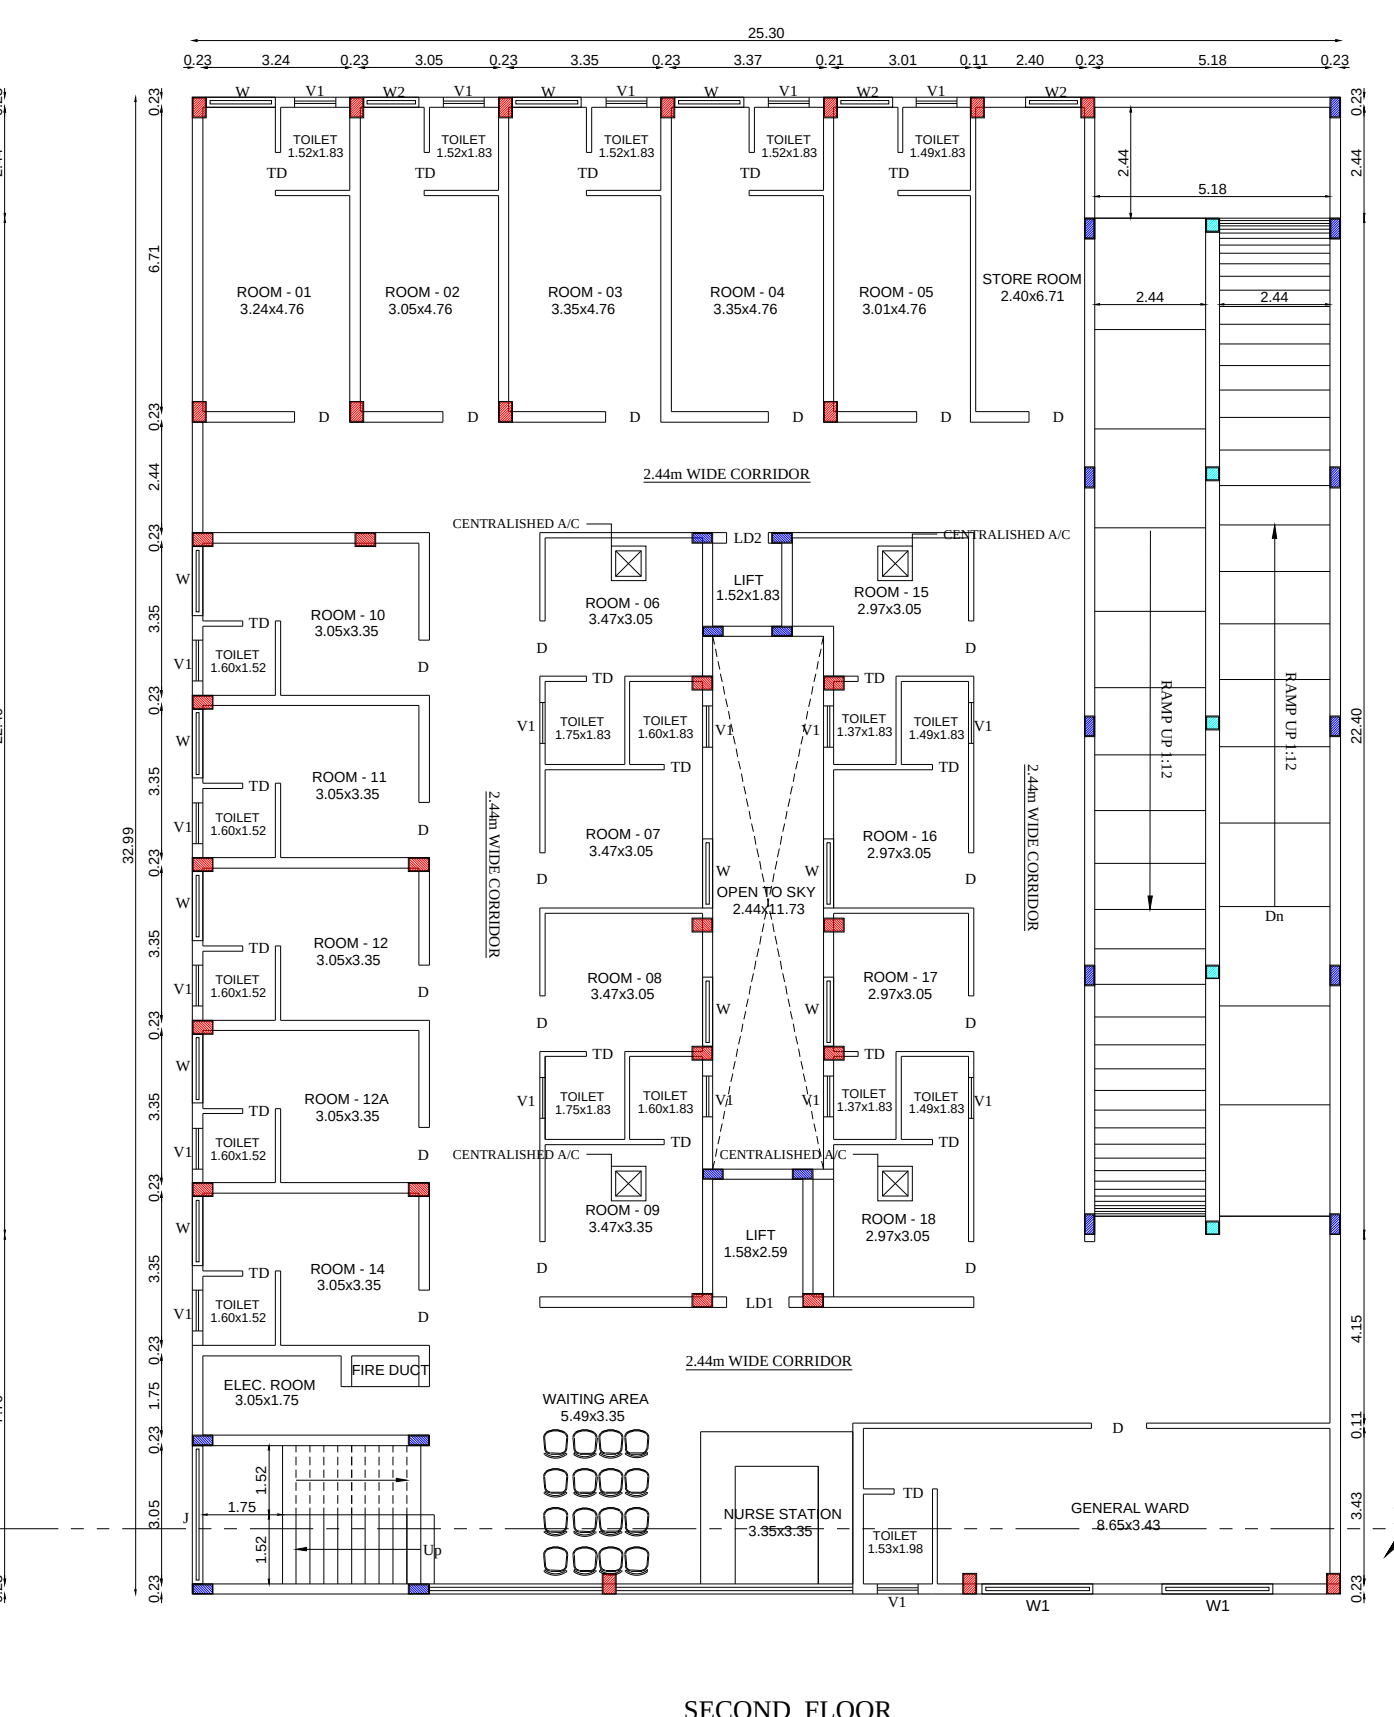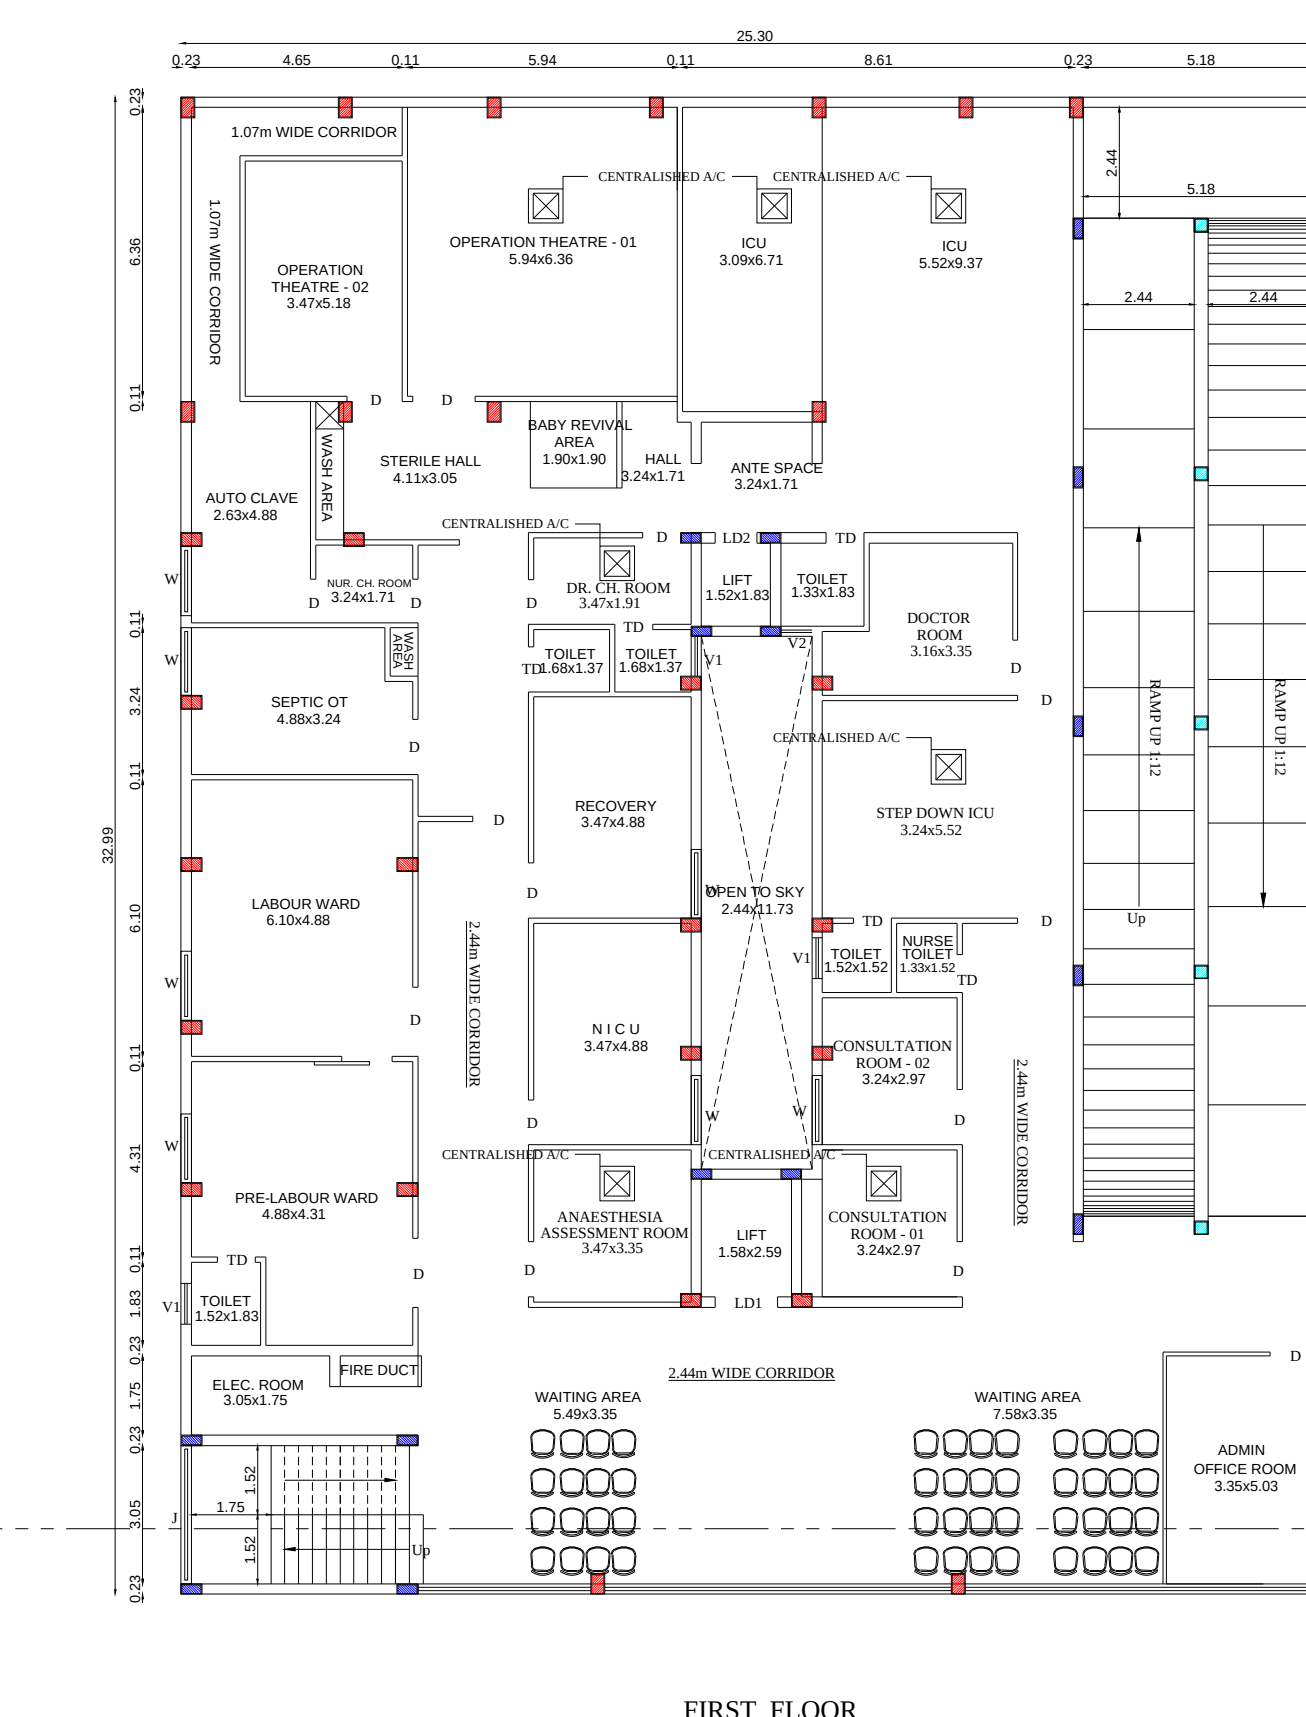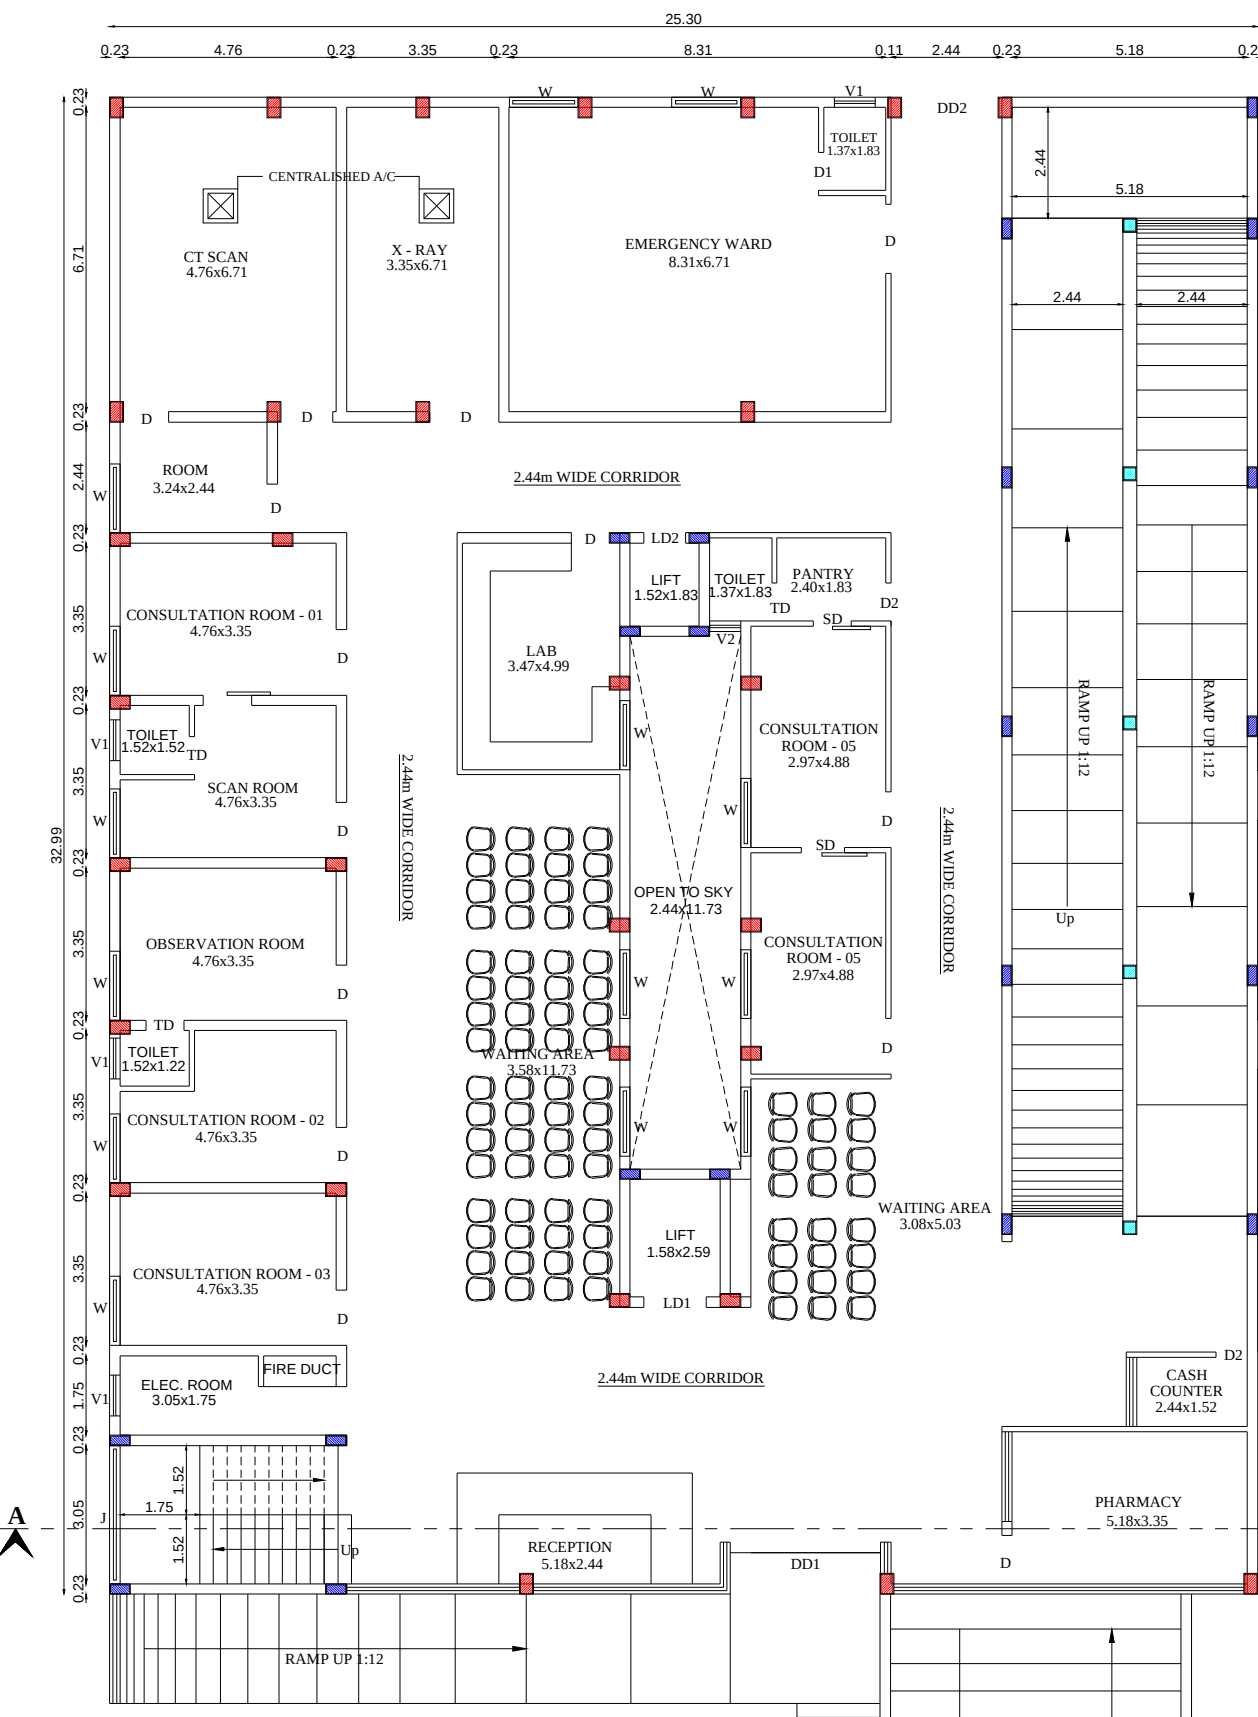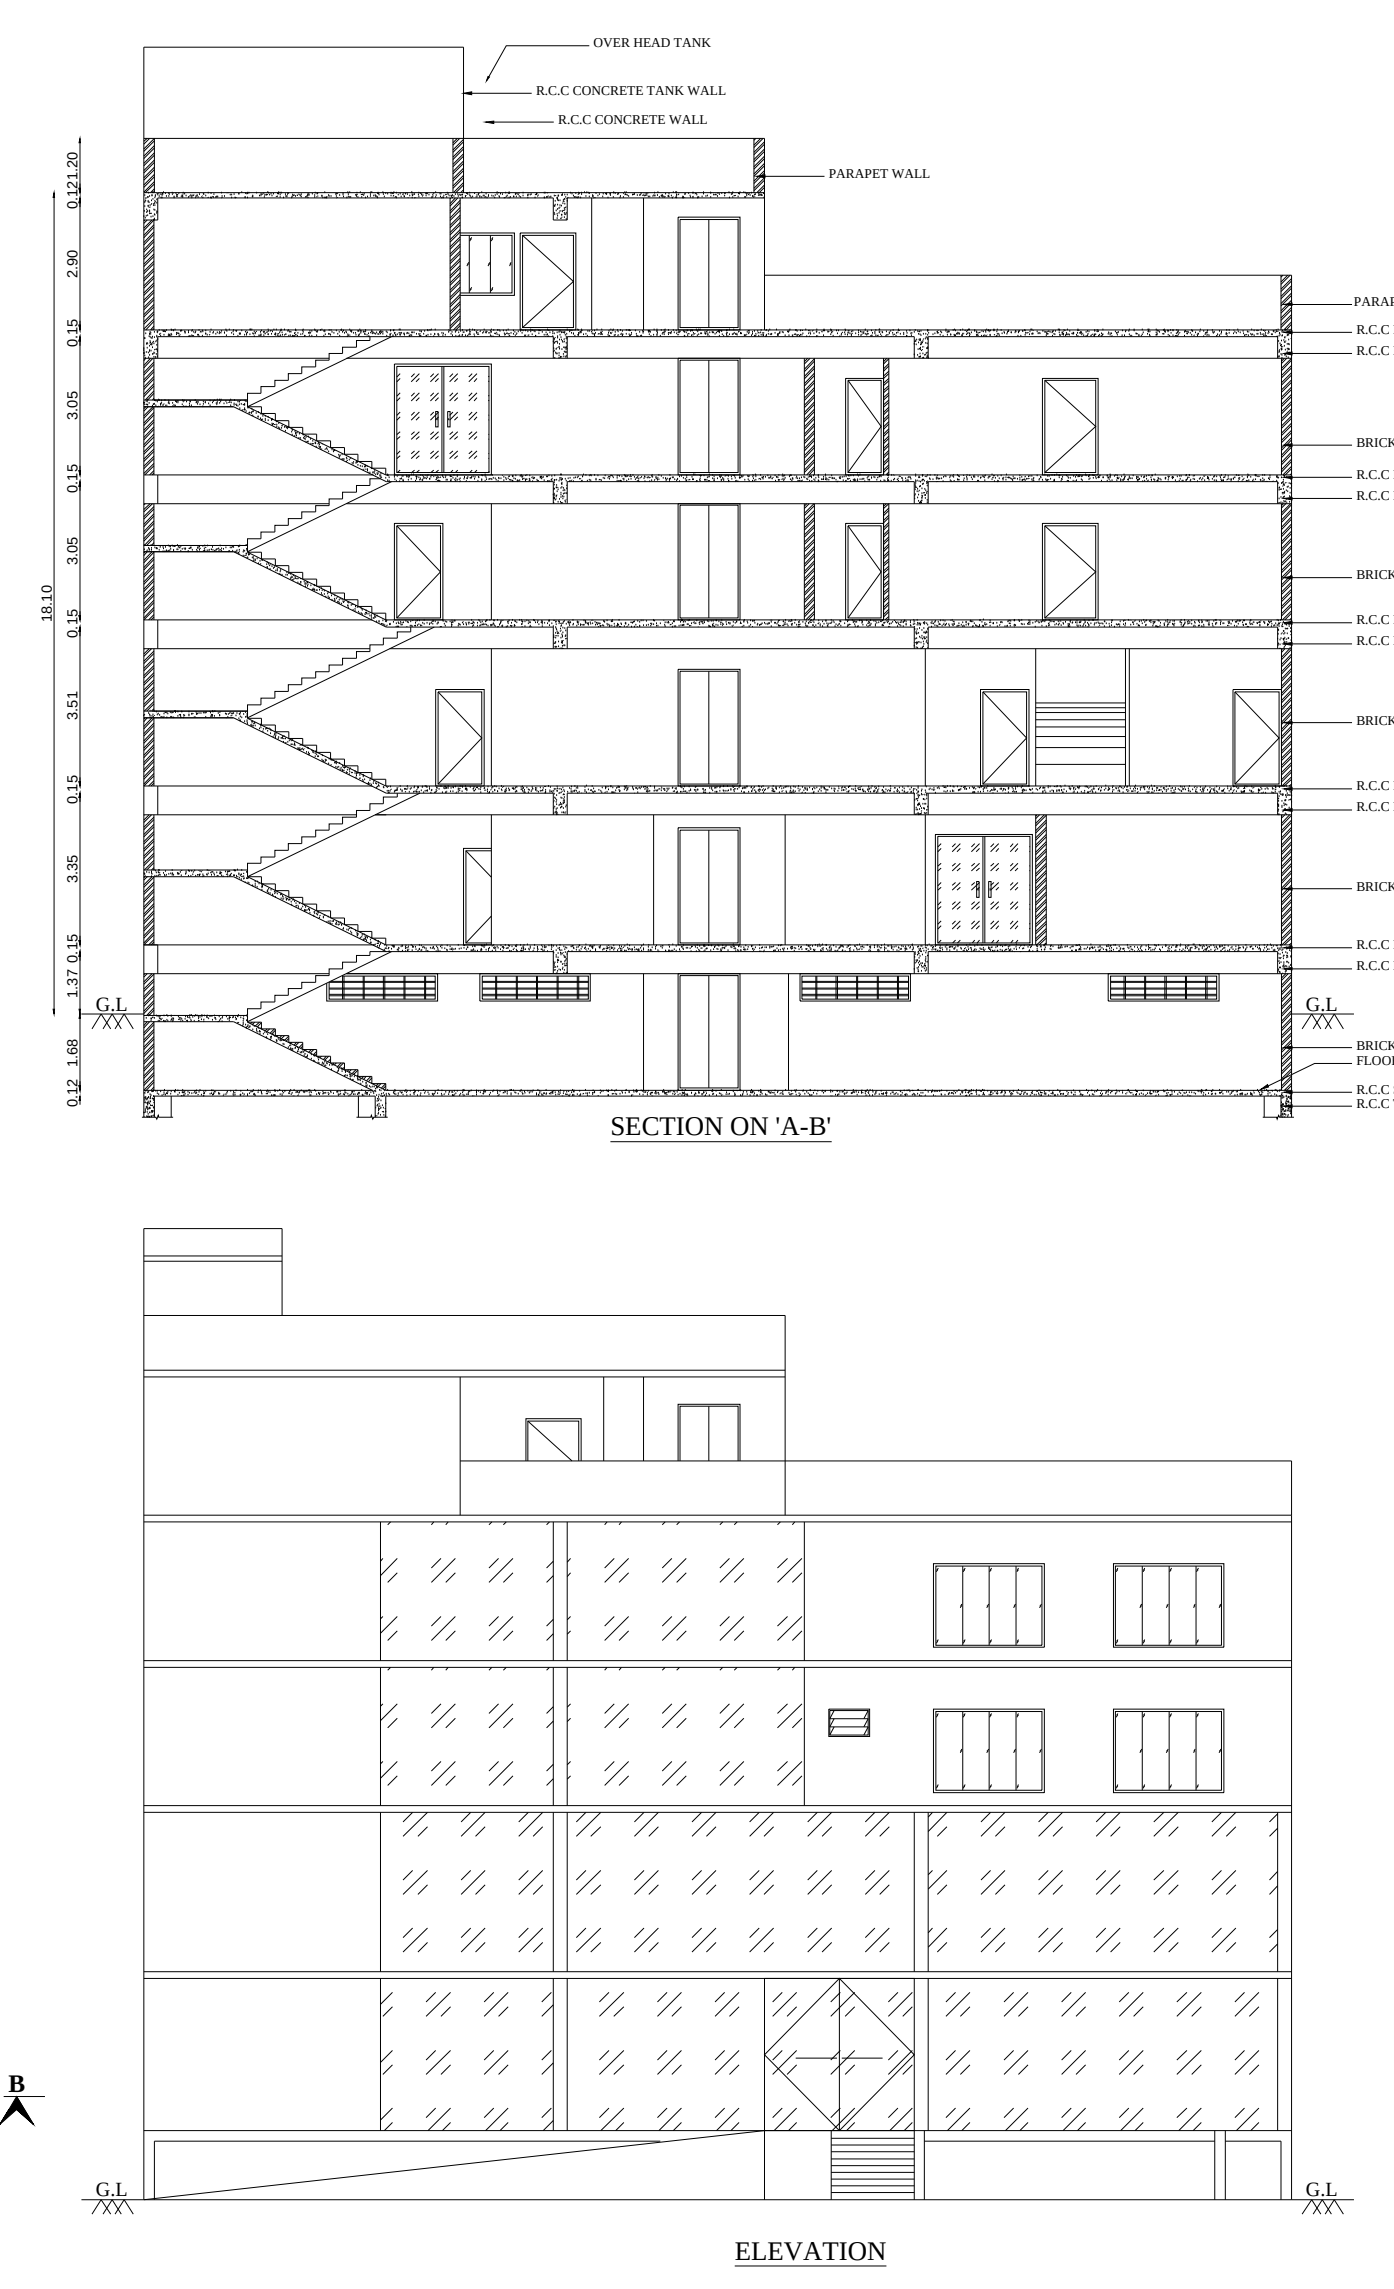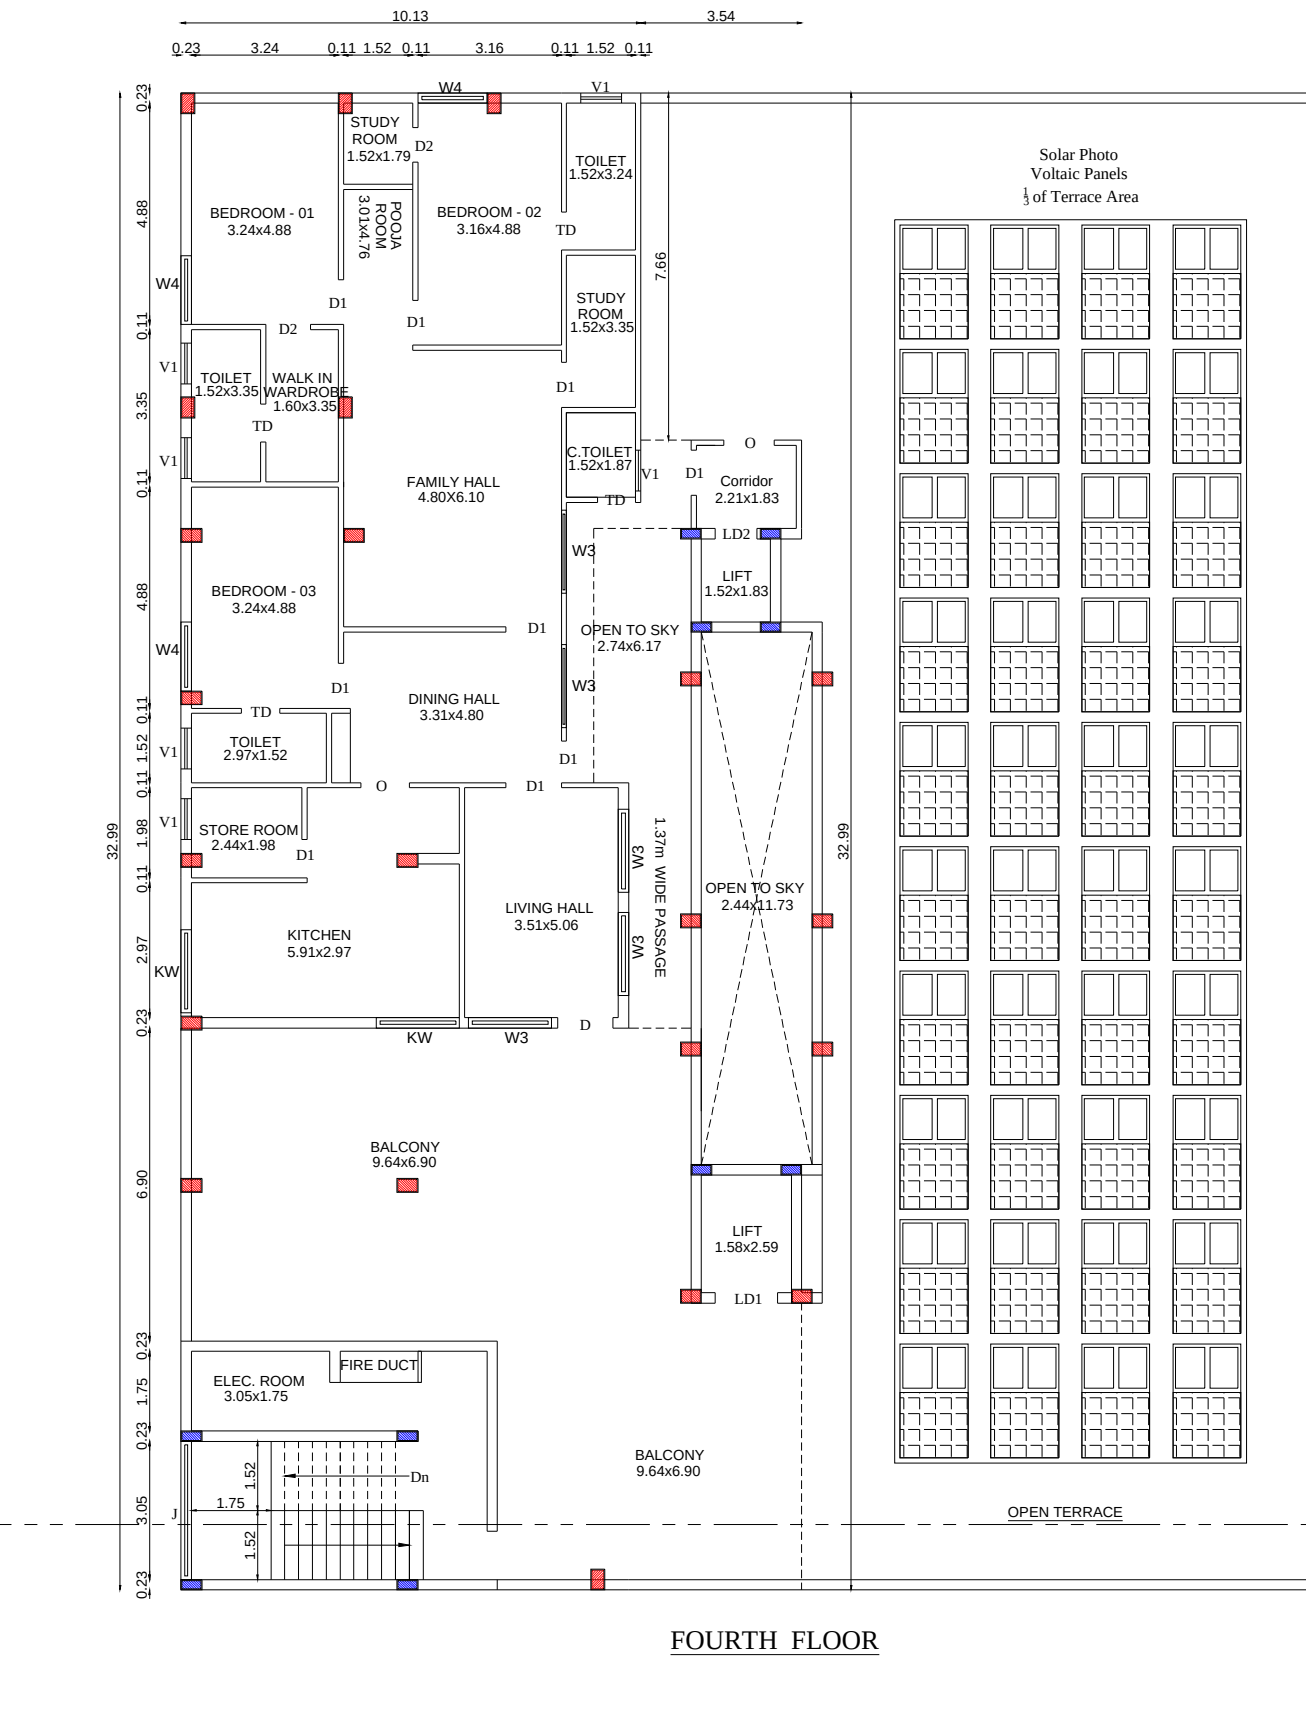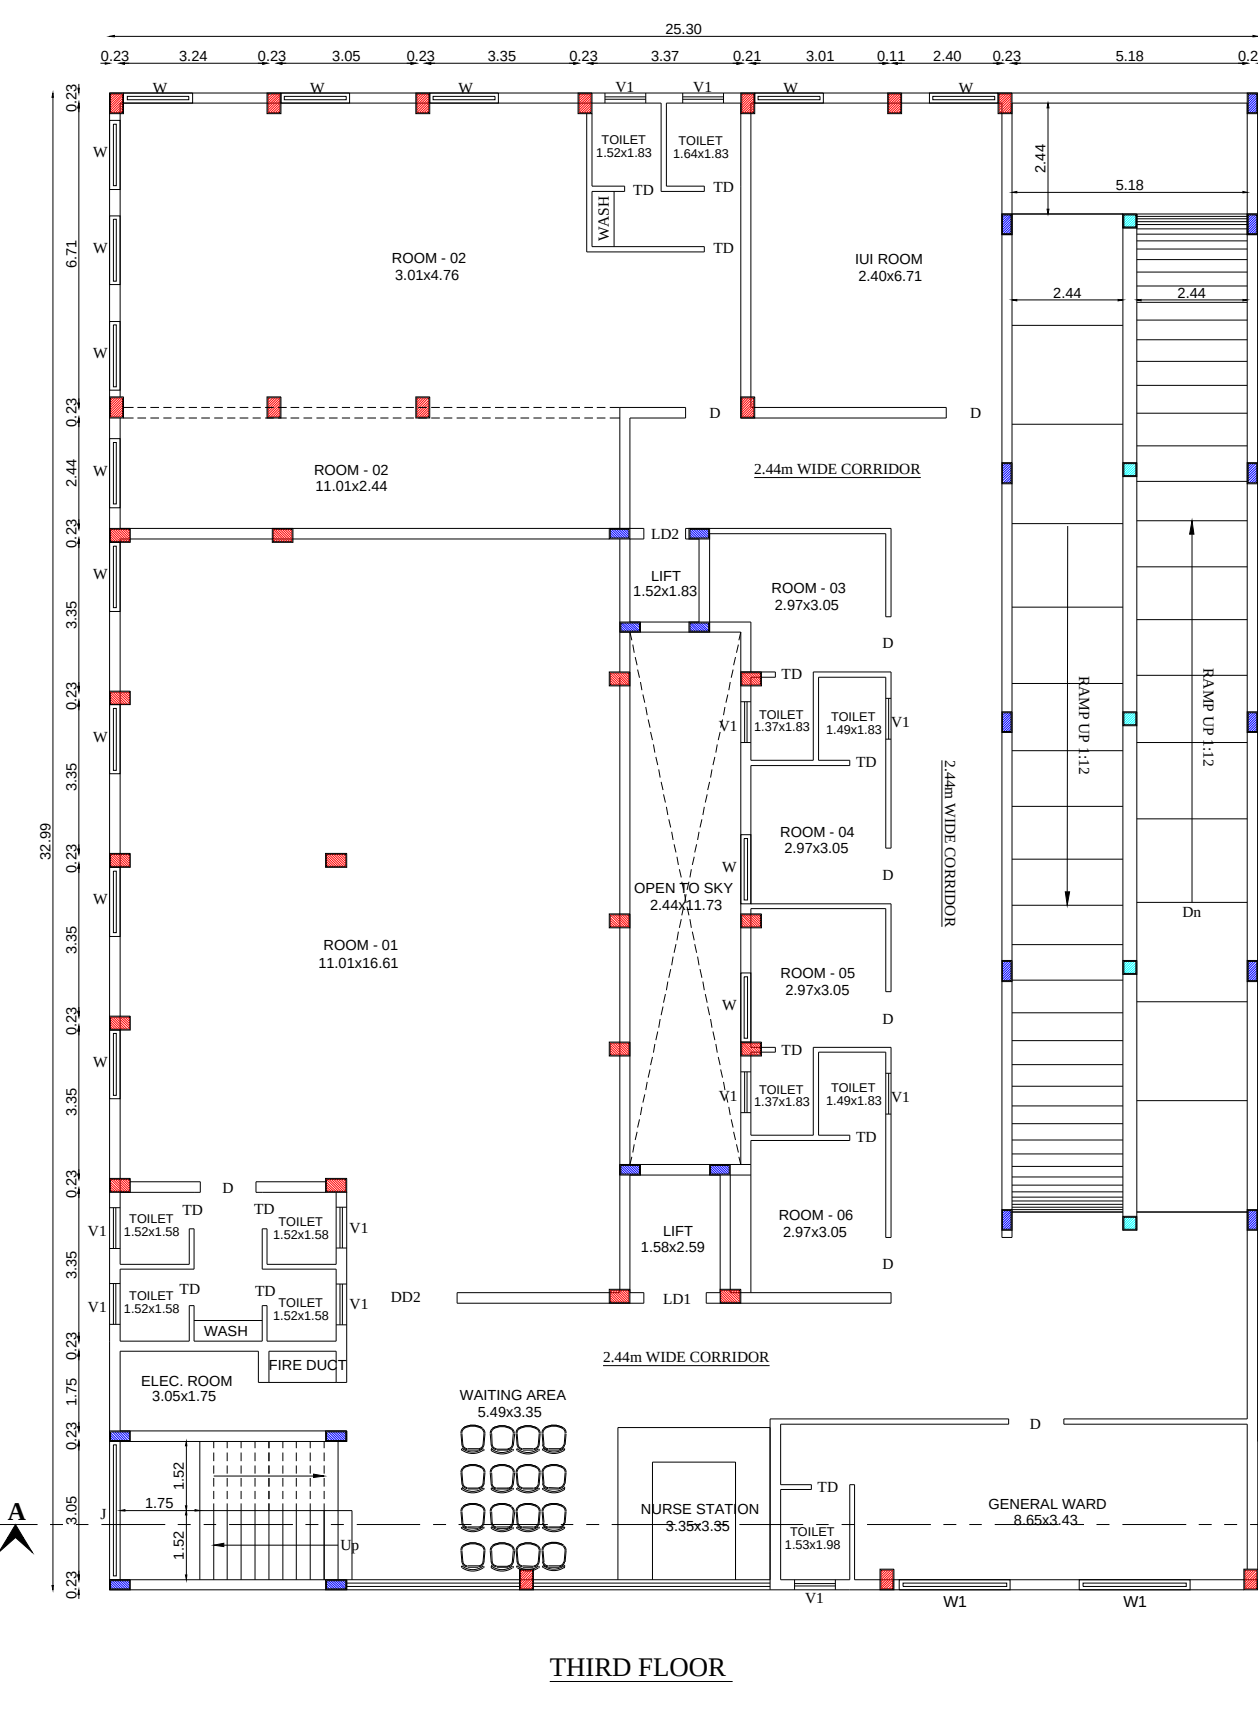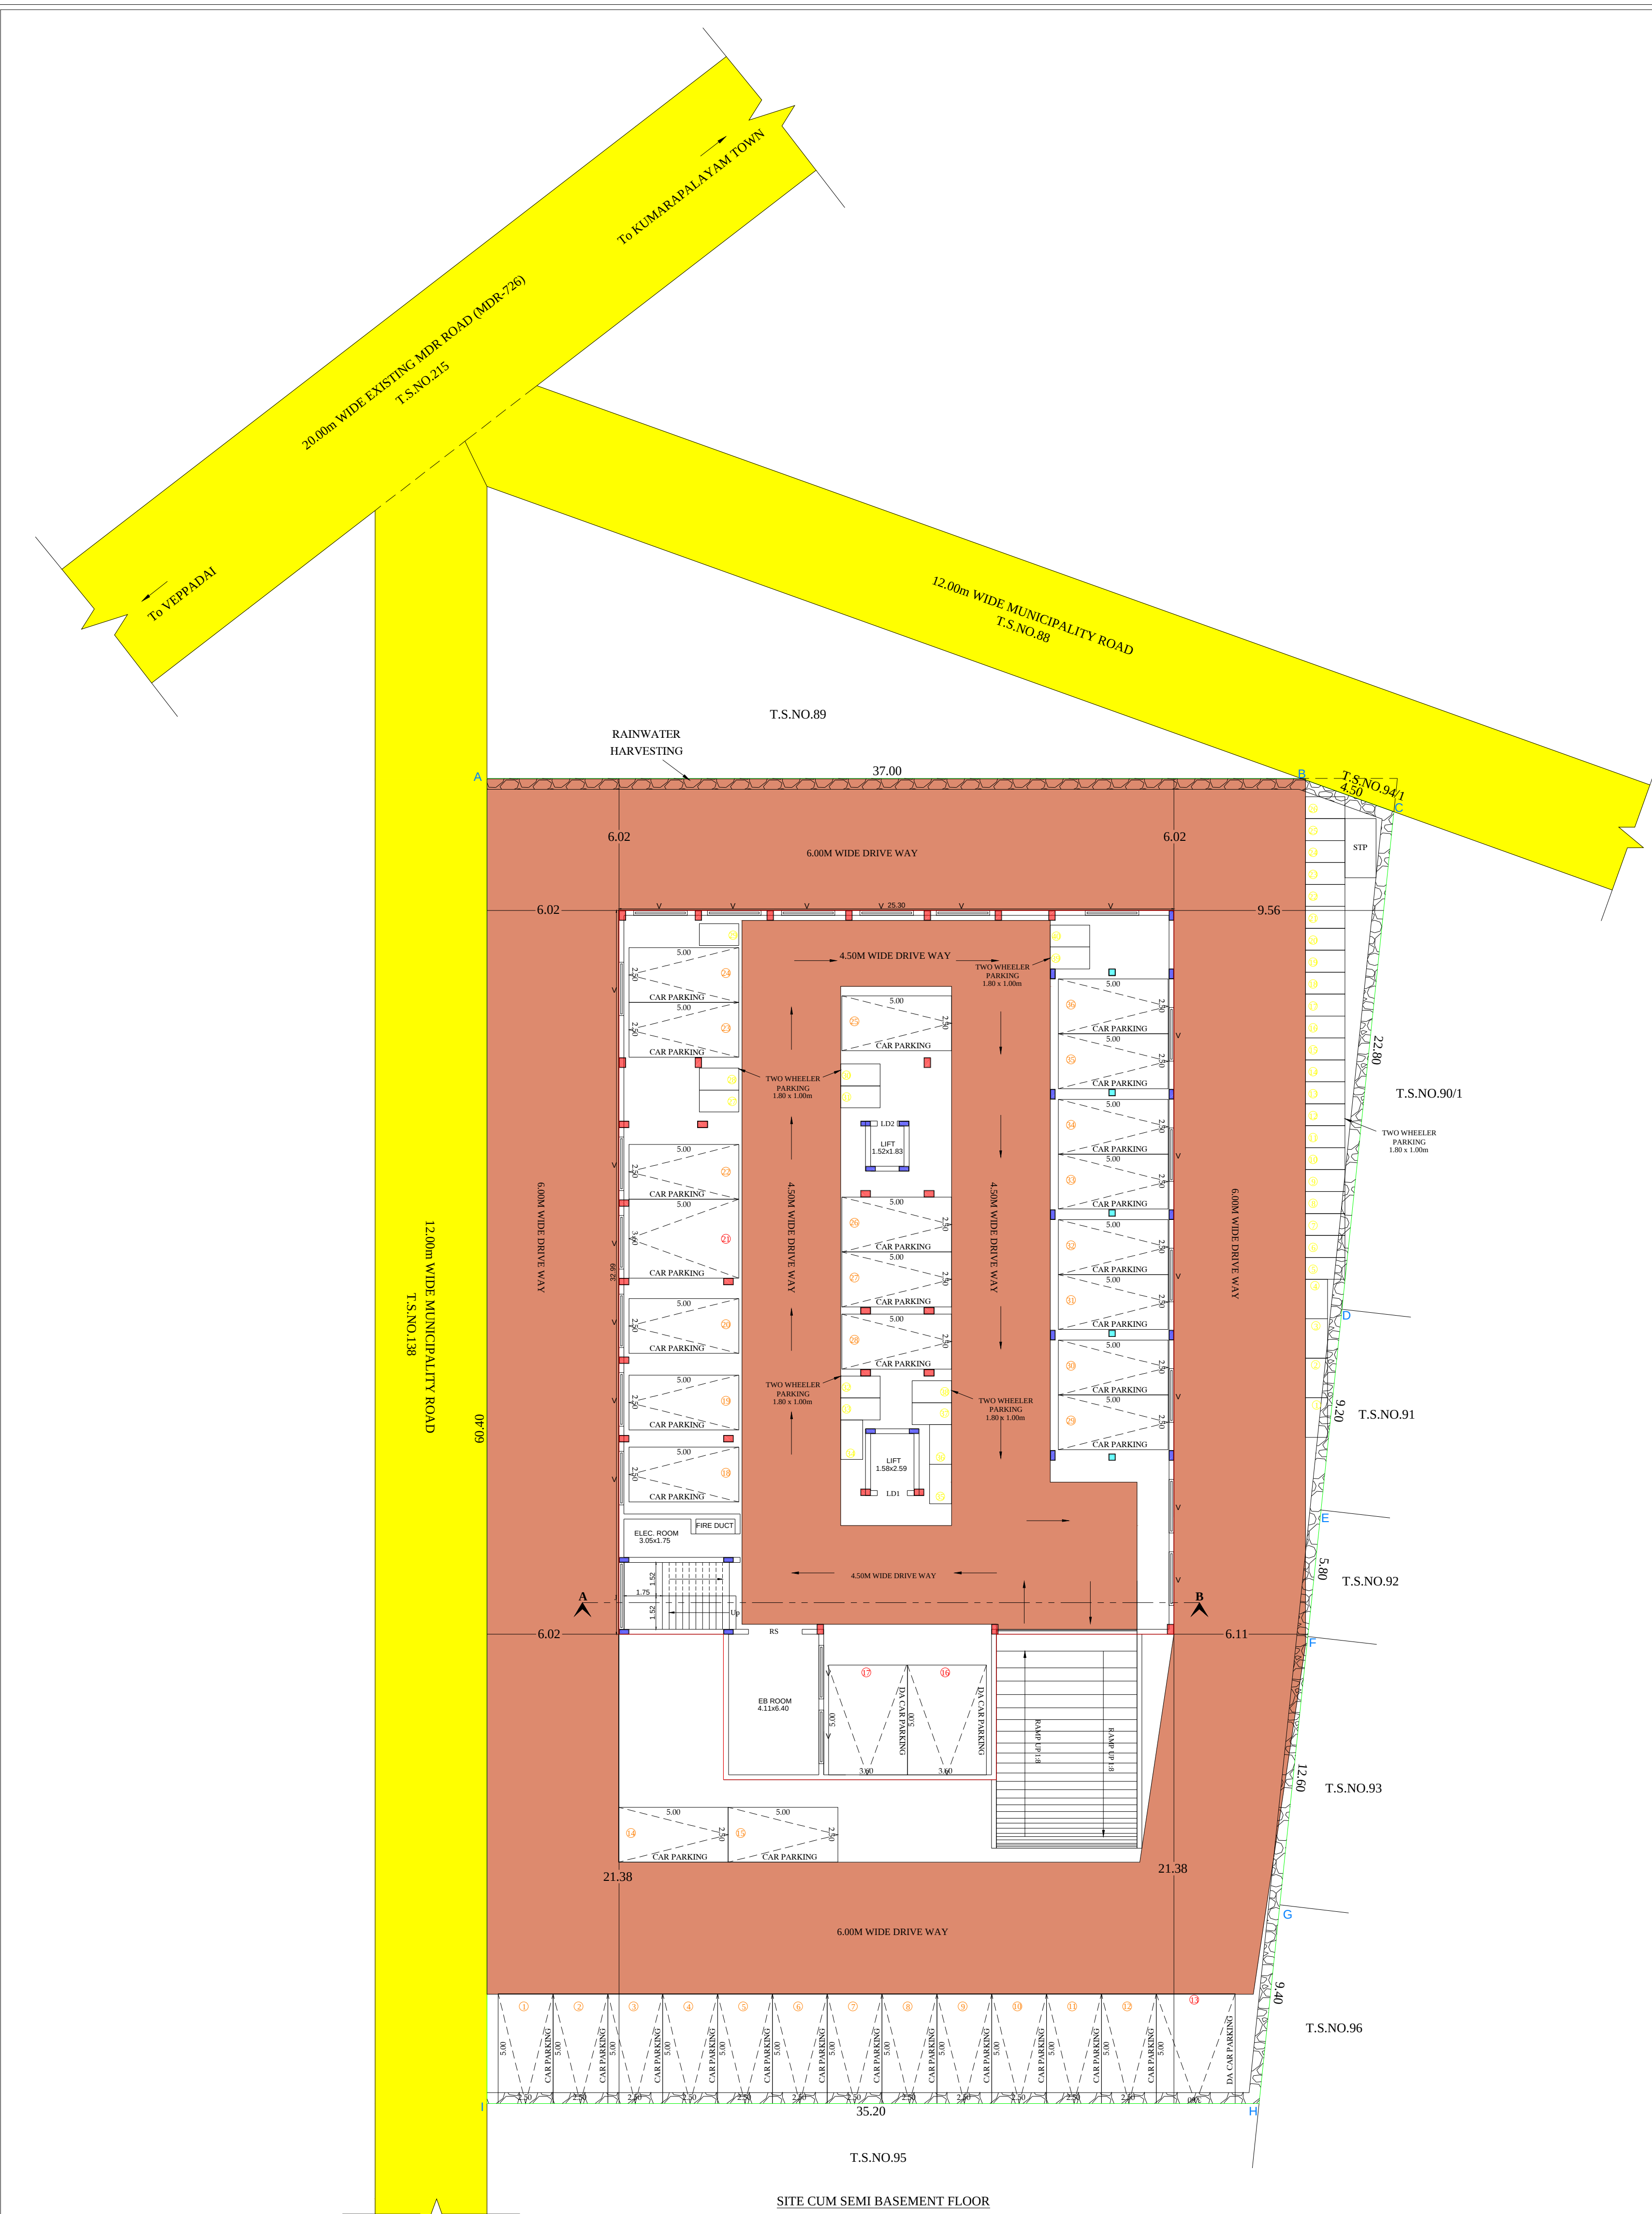

PLAN SHOWING THE PROPOSED CONSTRUCTION OF RCC ROOF BUILDING FOR HOSPITAL PURPOSE IN S.F.NO: 50/3(PT), WARD.D, BLOCK-28, TSLR NO-94/2, ANAGUR ROAD, KUMARAPALAYAM AGRAHARAM VILLAGE, KUMARAPALAYAM MUNICIPALITY AND TALUK, NAMAKKAL DISTRICT.

ALL DIMENSION ARE IN METER
NAME OF THE APPLICANT :
1.Mr.S.DHANASEKARAN S/o. SELLANMUTHU,
2.Mrs.S.GOWRI MANOHARI W/o. Mr.S.DHANASEKARAN.

AREA DETAILS:
AS PER PATTA - 2307.00 Sq.m
AS PER DOCUMENT - 2307.00 Sq.m
AS PER SUPER IMPOSED SITE AREA - 2313.13 Sq.m

S.NO	DESCRIPTION	FSI AREA	NON-FSI AREA	TOTAL BUILT UP AREA
1	SEMI BASEMENT FLOOR	-	917.22	917.22
2	GROUND FLOOR	806.10	-	806.10
3	FIRST FLOOR	806.10	-	806.10
4	SECOND FLOOR	806.10	-	806.10
5	THIRD FLOOR	806.10	-	806.10
6	FOURTH FLOOR	370.25	-	370.25
TOTAL		3594.65	917.22	4511.87

Floor Space Index = $\frac{\text{Total FSI Area}}{\text{Super Imposed Plot Area}} = \frac{3594.65}{2307.00} = 1.51 < 2.00$

Parking Area Description	Required	Provided
Two Wheeler	36	40
Car	36	36

Plot Coverage = $\frac{\text{Ground floor Plinth Area}}{\text{Plot Area}} \times 100$
Plot Coverage = 67.18%
HEIGHT OF THE BUILDING = 18.10 M

SYMBOL	DESCRIPTION	Metre	SYMBOL	DESCRIPTION	Metre
RS	ROLLING SHUTTER	2.44 x 2.44	SD	SLIDING DOOR	1.00 x 2.13
GD1	GLASS DOOR	3.30 x 2.44	W	WINDOW	1.52 x 1.52
GD2	GLASS DOOR	2.44 x 2.13	W1	WINDOW	2.44 x 1.83
MD	MAIN DOOR	1.22 x 2.13	W2	WINDOW	1.22 x 1.52
LD1	LIFT DOOR	0.91 x 2.13	W3	WINDOW	1.83 x 1.37
LD2	LIFT DOOR	0.91 x 2.13	W4	WINDOW	1.22 x 1.52
D	DOOR	1.22 x 2.13	KW	KITCHEN WINDOW	1.83 x 1.22
D1	DOOR	1.00 x 2.13	V	VENTILATOR	2.44 x 0.60
D2	DOOR	0.75 x 2.13	V1	VENTILATOR	0.90 x 0.60
TD	TOILET DOOR	0.75 x 2.13	O	OPEN	1.22 x 2.13

COLOR INDEX:
SITE BOUNDARY - -
EXISTING ROAD - -
PROPOSED BUILDING - -
DRIVE WAY - -
REFERENCE:
 FIRE ALARM SYSTEM
 HOSE REEL
 FIRE FIGHTING EQUIPMENT
 DRINKING WATER

ONLINE APPLICATION No: SWP/BPA/399287/2024
SITE BOUNDARY EAR MARKED AS 'A' TO 'I' AND
BUILDING APPROVAL No. SWP/DTCP/NKL/BP No. 41/2024

(SWP - ONLINE APPROVAL)
E-SIGNED BY
DISTRICT TOWN AND COUNTRY PLANNING OFFICE
NAMAKKAL DISTRICT.


APPLICANT :

STRUCTURAL ENGINEER :

R. LOGANATHAN M.E., P.E., M.S.E.
Chartered Engineer, Consulting Civil Engineer, Namakkal.
REGISTERED ENGINEER (CIVIL)
Reg. No. 0042019 (RENEWAL)
Reg. No. 0042019 (RENEWAL)
Sankaraj Mari Road, C.P. S. Scheme (Opp)
Trichy Road, Namakkal (S). Pin: 637 211
Cell: 9447100000

REGISTERED ENGINEER :

R. LOGANATHAN M.E., P.E., M.S.E.
Chartered Engineer, Consulting Civil Engineer, Namakkal.
REGISTERED ENGINEER (CIVIL)
Reg. No. 0042019 (RENEWAL)
Reg. No. 0042019 (RENEWAL)
Sankaraj Mari Road, C.P. S. Scheme (Opp)
Trichy Road, Namakkal (S). Pin: 637 211
Cell: 9447100000

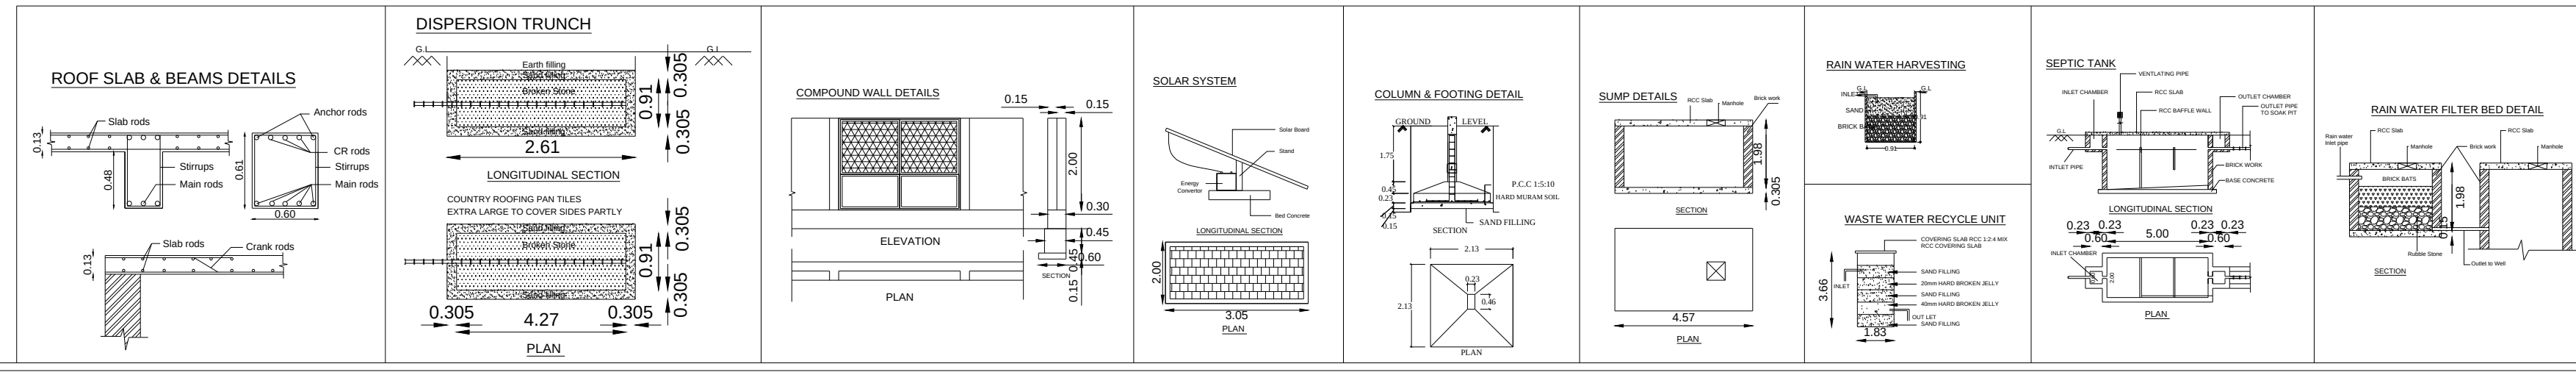

Eight ways to know a piece of land before you pay for it.

This report covers one part of the picture. These cover the rest, drawn from the same government records, for any property in Tamil Nadu.

LandLens One

Ask anything about a property and get an answer grounded in live government records, with the sources shown.

[/landlens/one](#)



Verify My Land

Every record check run on one property and returned as a single report.

[/landlens/verify-my-land](#)



Legal Opinion

An advocate's written opinion on the title, built on the records we pull for it.

[/landlens](#)



One Map

Every layer on one map: the parcel, its boundary, zoning, water bodies and what sits around it.

[/landlens/one/map](#)



PriceMap

What land actually changed hands for around this plot, taken from the registered deeds.

[/landlens/pricemap](#)



Build Scope

What you are allowed to build here: floor space, height, coverage and setbacks.

[/landlens/build-scope](#)



Property Tracker

Watch a property and hear about it when something new is registered against it.

[/landlens/property-tracker](#)



Deal Room

Run the transaction in one place: documents, stamping, signatures and the parties.

[/landlens/deal-room](#)



Twenty-four checks you can run yourself, at no cost.

Records and verification

The registers themselves, read for you.

Encumbrance Certificate

Patta and Chitta

Field Measurement Sketch

EC Analyzer

Bank charge check

Court case search

Seller background check

Approval check by survey

Zoning and land use

What the plan says can happen on this land.

Land use zone finder

CMDA land use check

Coastal regulation zone

Master plan check

Water bodies finder

Airport height clearance

Value and duty

What it is worth and what it costs to register.

Guideline value by street

Guideline value by survey

Stamp duty and registration fees

Capital gains

Floor space index

Area unit converter

Registers and directories

Who holds it, and which office keeps the record.

Find your registering office

Temple property check

Waqf property check

RERA register



Every free tool
/tools



Services we run
for you
/services



The LandLens
suite
/landlens/one



Every claim in this document traces back to a government record.

Legal opinions, due diligence and title verification

Building plan, layout and sub-division approvals

Completion and occupancy certificates, regularisation

Escrow, negotiation and NRI property management

Land survey, soil testing, architecture and construction

Verified RealEstate
3/350/2 Mettukuppam,
OMR Thoraipakkam,
Chennai 600 097, India
hello@verified.realestate
+91 9996 12 9996

Prepared from the registers named on the page each finding sits on. Where a register could not be read, this document says so in its place rather than leaving the gap to be read as a clean result.

