

PP

APPROVAL RECORD

Planning Permission

Namakkal district, Tamil Nadu

APPROVAL TYPE

Building Plan

ISSUING AUTHORITY

Rural Panchayat

The approval as the planning authority issued it, reproduced in full behind this page.

An approval speaks to what was sanctioned, not to what was built. Completion is a separate record.

PATTANA NO:- 11107, AT ELANTHAKUTTAI VILLAGE & VILLAGE PANCHAYAT, PALLIPALAYAM UNION LIMIT, KOMARAPALAYAM TALUK, NAMAKKAL DISTRICT.

ELEVATION

0.15 1.52 0.61 3.05 0.15 1.20

GL

3.05

3.05

3.05

GL

WEATHERING COARSE WITH SUBK & LIME MORTOR

SOLAR WATER HEATER SYSTEM WITH 150m liter CAPACITY

BRICK WORK IN CM 1:5 MIX FOR PARAPET WALL

RCC 1:2:4 MIX FOR ROOF SLAB CONCRETE

RCC 1:2:4 MIX FOR LINTEL CUM SUNSHADE

BRICK WORK IN CM 1:5 FOR SUPER STRUCTURE

FLOOR FINISHING WITH CEMENT MORTAR

PCC FLOORING CONCRETE 0.12m THICK

SAND FILLING FOR A BASEMENT 0.50m THICK

RCC WITH cm 1:8 MIX FOR FOUNDATION AND BASEMENT


P.C.C 1:5:10 FOR FOUNDATION CONCRETE

SECTION A-A


Figure 10 shows the solar panel layout for a 11.90m x 8.62m area. The layout includes two solar panels, each 2.00m wide and 1.50m high, with a 0.50m gap between them. The panels are labeled "Solar panel 1" and "Solar panel 2". The total area is 11.90m x 8.62m. The layout also includes a staircase area labeled "OPEN TERRACE" and a small rectangular area labeled "1.50m".

$$z \leftarrow$$

30.00

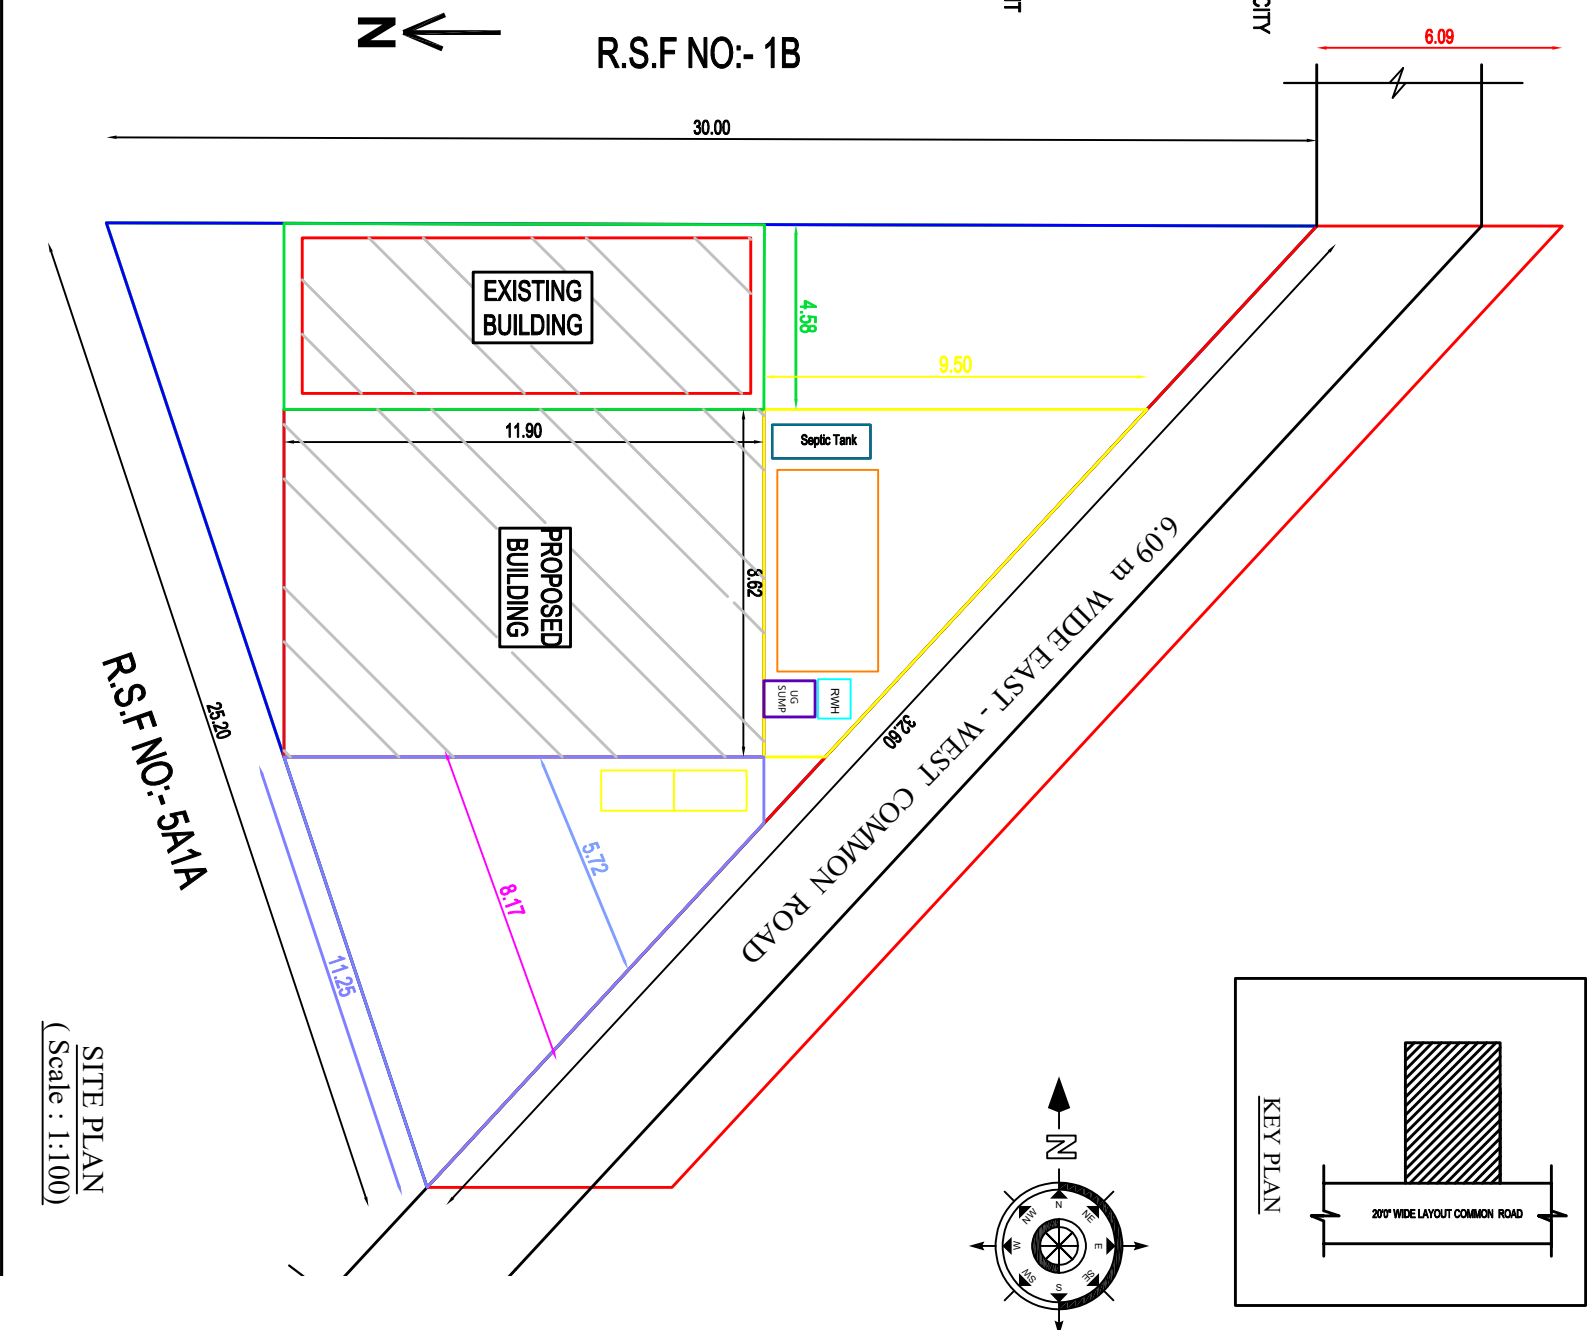

20' WIDE LAYOUT COMMON ROAD

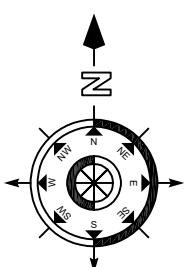

PLAN INFO
PLOT AREA_M2 = 349.85
AS_PER_DOCUMENT = 349.85
SINGLE_FAMILY_BLDG=YES
CRZ_NO
SECURITY_ZONE=NO
WHETHER_GOV'T_OR_AIDED_SCHOOL=NO
DISTRICT= NAMAARAL
TALUK= KOMARAPALAYAM
JURISDICTION_TYPE=PANCHAYAT
SURVEY_NO= 178/5A2
PATT.A_NO=11107
ACCESS_WIDTH_M=6.00
ROAD_WIDTH=6.00
ROAD_LENGTH=100.00
AVG_PLOT_WIDTH= 32.60
AVG_PLOT_DEPTH= 27.60
LAND_USE_ZONE =INDIVIDUAL
RESIDENCE
RWHD_DECLARED= YES
BUILDING_NEAR_TO_RIVER=NO
AREA_TYPE=OTHERS
BUILDING_NEAR_MONUMENT=NO
BUILDING_NEAR_GOV'T_BLDG=NO
NO_CFR_CONSTRUCTION_NEAR_MONUMENT=NO
NO_CFR_FIRE_DEPT=NO
OSR_APPLICABLE=NO
OSR_SURRENDER=NO
OSR_SURR_BUYBACK_RETAIN=BUYBACK
PREMIUM_FSI_REQUIRED=NO
IS_APPROVED_LAYOUT=NO
IS_SWIMMING_POOL_EXISTS=NO
IF_HERITAGE_TOWN_LESTHAN_1KM_RADIUS=NO
FMB_OR_PLR = 349.85
AS_AT_SITE = 358.39

AREA DETAILS		SQ. FT	SQ.MT
APPLICANT SITE AREA ON DOCUMENT		3765.78	349.85
APPLICANT SITE AREA AS ON FIRM DATA		3765.65	349.85
APPLICANT SITE AREA AS ON SUPERIMPOSED PLOT BOUNDARY		3765.78	349.85
PLUMB AREA OF PROPOSED ROOF BUILDING IN G.F.		1104.17	102.58
GARAGE AREA IN G.F.		819.57	76.14
OPEN SPACE AREA		2861.61	247.27
PRO. SEPTIC TANK & SOAK PIT - EACH		1 NO	
PRO STAR CASE		1 NO	

1 NO	
U.S.	METRIC
FEET	
40" X 40"	1.22 X 1.22
28" X 30"	0.81 X 0.92



Eight ways to know a piece of land before you pay for it.

This report covers one part of the picture. These cover the rest, drawn from the same government records, for any property in Tamil Nadu.

LandLens One

Ask anything about a property and get an answer grounded in live government records, with the sources shown.

[/landlens/one](#)



Verify My Land

Every record check run on one property and returned as a single report.

[/landlens/verify-my-land](#)



Legal Opinion

An advocate's written opinion on the title, built on the records we pull for it.

[/landlens](#)



One Map

Every layer on one map: the parcel, its boundary, zoning, water bodies and what sits around it.

[/landlens/one/map](#)



PriceMap

What land actually changed hands for around this plot, taken from the registered deeds.

[/landlens/pricemap](#)



Build Scope

What you are allowed to build here: floor space, height, coverage and setbacks.

[/landlens/build-scope](#)



Property Tracker

Watch a property and hear about it when something new is registered against it.

[/landlens/property-tracker](#)



Deal Room

Run the transaction in one place: documents, stamping, signatures and the parties.

[/landlens/deal-room](#)



Twenty-four checks you can run yourself, at no cost.

Records and verification

The registers themselves, read for you.

Encumbrance Certificate

Patta and Chitta

Field Measurement Sketch

EC Analyzer

Bank charge check

Court case search

Seller background check

Approval check by survey

Value and duty

What it is worth and what it costs to register.

Guideline value by street

Guideline value by survey

Stamp duty and registration fees

Capital gains

Floor space index

Area unit converter

Zoning and land use

What the plan says can happen on this land.

Land use zone finder

CMDA land use check

Coastal regulation zone

Master plan check

Water bodies finder

Airport height clearance

Registers and directories

Who holds it, and which office keeps the record.

Find your registering office

Temple property check

Waqf property check

RERA register



Every free tool
/tools



Services we run
for you
/services



The LandLens
suite
/landlens/one



Every claim in this document traces back to a government record.

Legal opinions, due diligence and title verification

Building plan, layout and sub-division approvals

Completion and occupancy certificates, regularisation

Escrow, negotiation and NRI property management

Land survey, soil testing, architecture and construction

Verified RealEstate
3/350/2 Mettukuppam,
OMR Thoraipakkam,
Chennai 600 097, India
hello@verified.realestate
+91 9996 12 9996

Prepared from the registers named on the page each finding sits on. Where a register could not be read, this document says so in its place rather than leaving the gap to be read as a clean result.

