

PP

APPROVAL RECORD

Planning Permission

Namakkal

Namakkal district, Tamil Nadu

APPROVAL TYPE

Building Plan

ISSUING AUTHORITY

Town Panchayat

The approval as the planning authority issued it, reproduced in full behind this page.

An approval speaks to what was sanctioned, not to what was built. Completion is a separate record.

PLAN SHOWING THE PROPOSED CONSTRUCTION
OF R.C.C AND ZINC SHEET ROOF BUILDING IN
S.F.No-618/1B & 2 , VELLANIPATTI VILLAGE, ANNUR
TALUK, COIMBATORE DISTRICT.

DRG No : 1 SCALE = 1 : 100 

BUILDING CATEGORY - Cottage Industries

AREA DETAILS :

Area of the Site - 4050.00 sq.mt (43594.20 sq.ft)

BLOCK NAME	FLOOR NAME	Total Build up Area	Non FSI Area Covered Parking Deduction	Total Covered Area
1	Ground Floor	1772.00	-	1772.00
	Toilet Block	50.00	-	50.00
	Security Cabin	27.00	-	27.00
	Staff Quarters	53.08	-	53.08
		1902.08	-	1902.08

Area of open space - 2147.92

Plot Coverage (PC) - 46.96%

Floor Spce Index (FSI) - 0.450

JOINERY DETAILS

Sym.	DESCRIPTION	IN METER	IN FEET
RS	Rolling Shutter	4.00 x 2.44	13'0" x 8'0"
GD	Grill Door	2.44 x 2.14	8'0" x 7'0"
D	DOOR	0.91 x 2.14	3'0" x 7'0"
D1	DOOR	0.76 x 2.14	2'6" x 7'0"
W	Window	2.44 x 1.83	8'0" x 6'0"
W1	Window	1.22 x 1.52	4'0" x 5'0"
V	Ventilator	2.44 x 1.22	8'0" x 4'0"
V1	Ventilator	0.91 x 0.61	3'0" x 2'0"

SITE APPROVAL
Application No : SWP/BPA/ 067205/2023
Site Boundary Shown as "A to E" and Numbered as
SWP/ DTCP/COIMBATORE / LP/(C.L.P.A) No: 85 /2024

PLANNING PERMISSION
Application No : SWP/BPA/ 067205 /2023
Planning Permission No :101 / 2024

Ar. S. SWARATH
Reg. No. Coimbatore LPA/RA/GR-1/19/04/018
EMPORA ASSOCIATES
605, Pongra Nagar, Civil Aerodrome Post, Coimbatore-641 014
Ph: 9486141272
Email: emporassociates@gmail.com

ARCHITECT

Er. S. YUVARAJ (P) Reg. No. Coimbatore LPA/CE/19/08/095
EMPORA ASSOCIATES
605, Pongra Nagar, Civil Aerodrome Post, Coimbatore-641 014
Ph: 99437 41272, 94861 41272
Email: emporassociates@gmail.com


STRUCTURAL ENGINEER

Er. S. SWARATH
Reg. No. Coimbatore LPA/CE/19/08/095
EMPORA ASSOCIATES
605, Pongra Nagar, Civil Aerodrome Post, Coimbatore-641 014
Ph: 9486141272
Email: emporassociates@gmail.com


ENGINEER / LBS

M. Janni


APPLICANT / OWNER

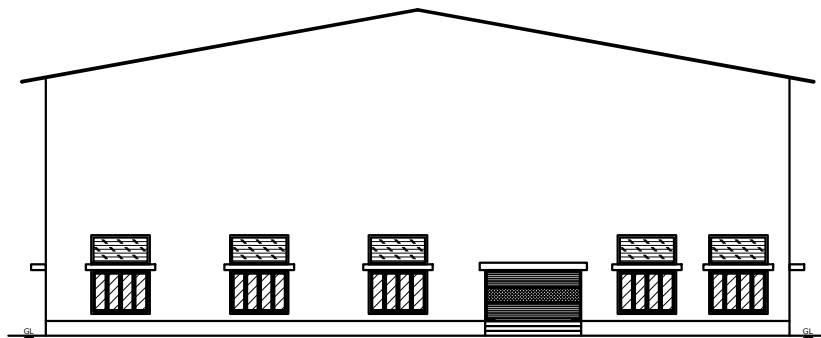



FRONT ELEVATION

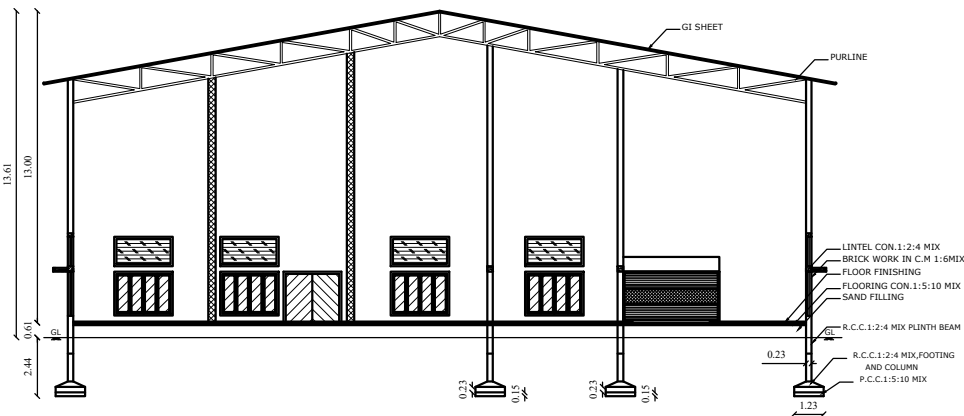


SECTION-AA

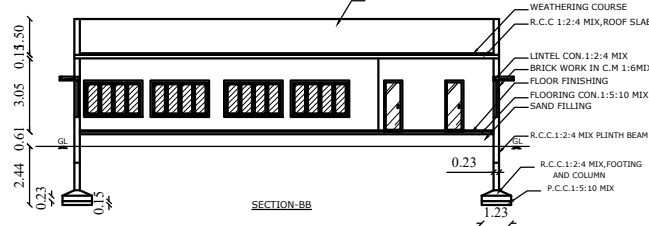



SECTION-BB

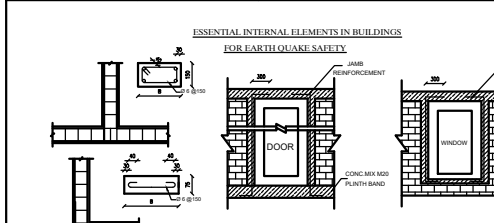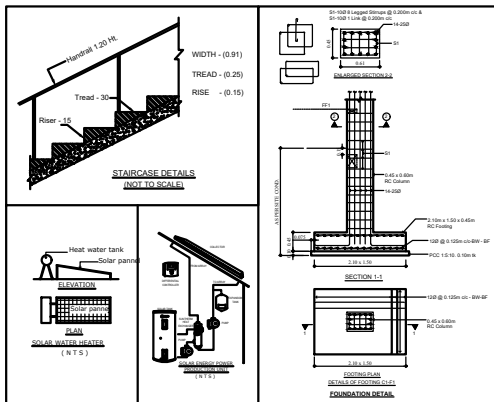



REINFORCEMENT & BENDING OF SEISMIC BANDS

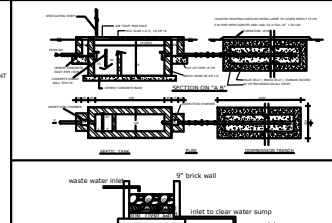



TYPICAL DETAILS OF PROVIDING VERTICAL STEEL BARS AROUND DOORS / WINDOW

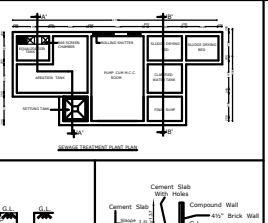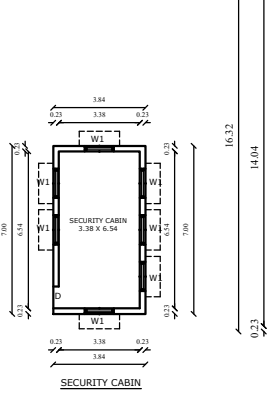


REINFORCEMENT & BENDING OF SEISMIC BANDS

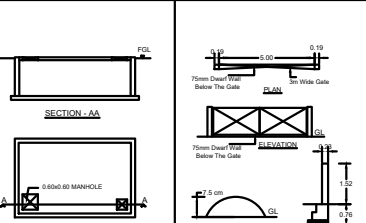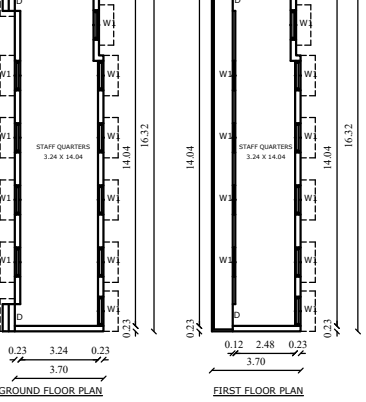

REINFORCEMENT & BENDING OF SEISMIC BANDS

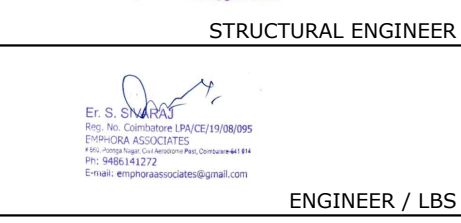
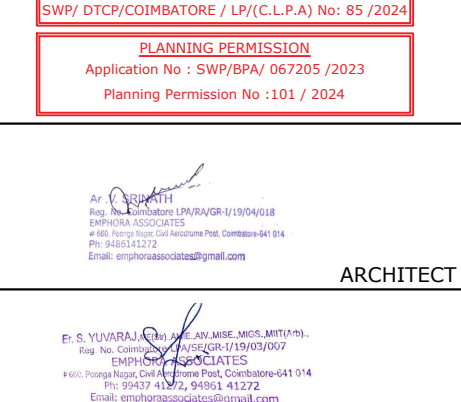


REINFORCEMENT & BENDING OF SEISMIC BANDS


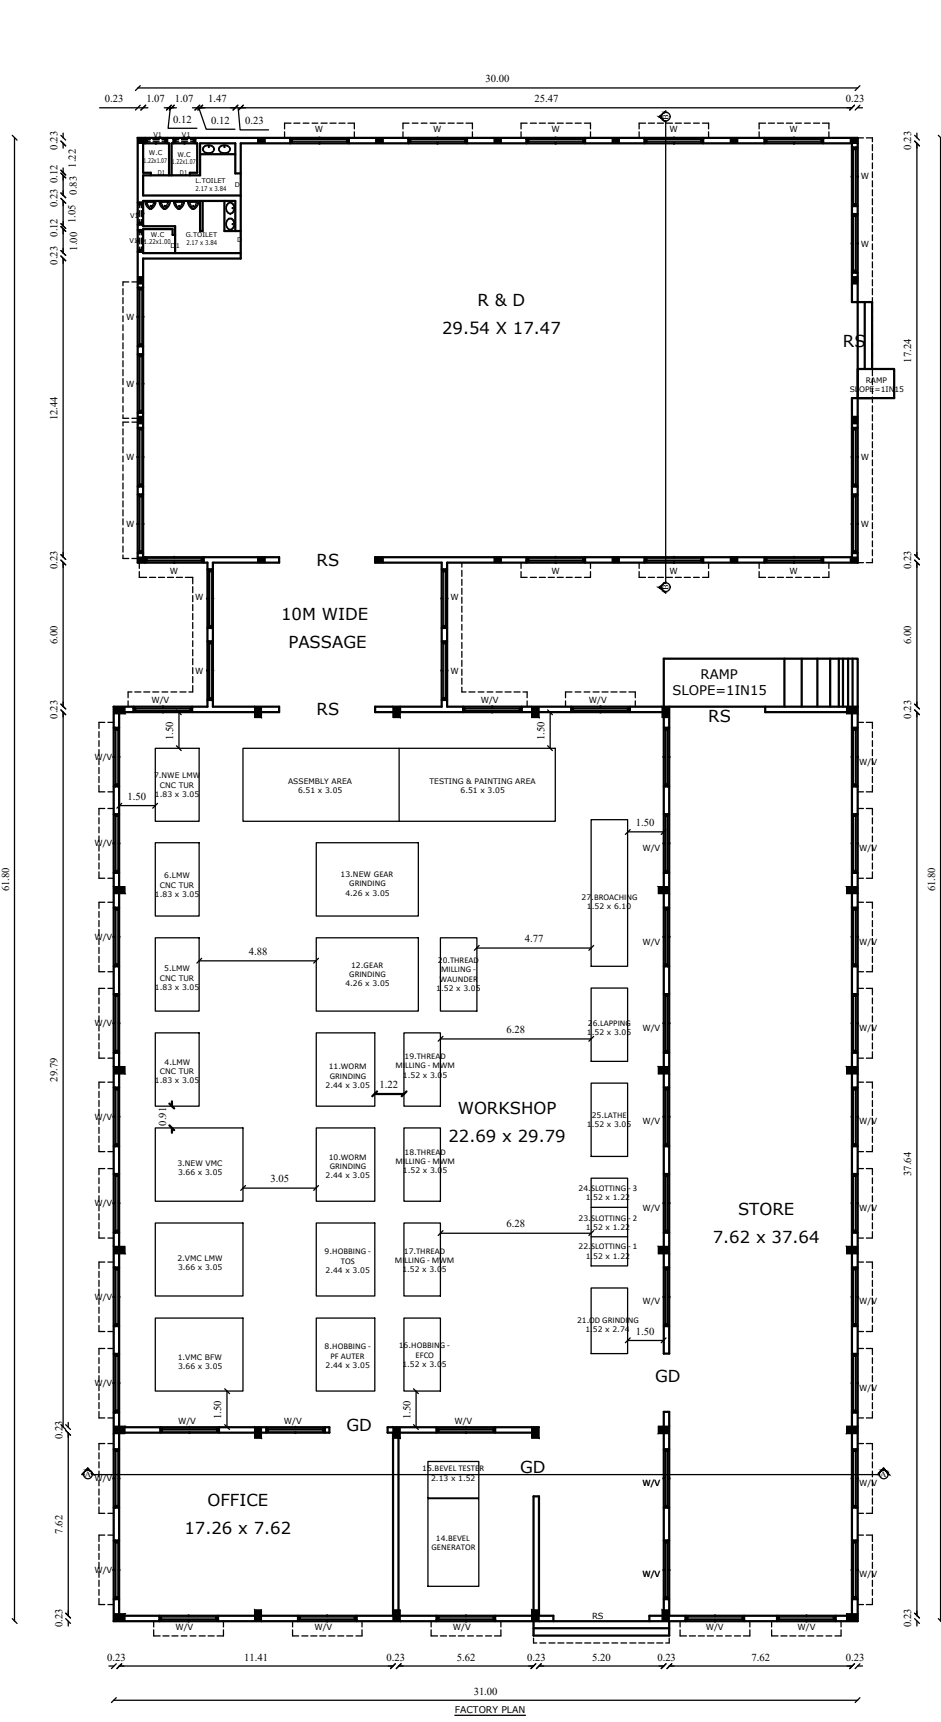


FACTORY PLAN

Machinery Details:			
S.NO	MACHINE NAME	SIZE	POWER IN HP
1	VMC - BFW	3.66 x 3.05	20 HP
2	VMC - LMW	3.66 x 3.05	
3	NEW VMC - LMW	3.66 x 3.05	
4	LMW -CNC TURNING	1.83 x 3.05	
5	LMW -CNC TURNING	1.83 x 3.05	
6	LMW -CNC TURNING	1.83 x 3.05	
7	NEW LMW -CNC TURNING	1.83 x 3.06	
8	HOBGING - PF AUTER	2.44 x 3.05	
9	HOBGING - TOS	2.44 x 3.05	
10	WORM GRINDING	2.44 x 3.05	
11	WORM GRINDING	2.44 x 3.05	
12	GEAR GRINDING	4.26 x 3.05	
13	GEAR GRINDING	4.26 x 3.06	
14	BEVEL GENERATER	2.13 x 3.66	
15	BEVEL TESTER	2.13 x 1.52	
16	HOBGING - EFCO	1.52 x 3.05	
17	THREAD MILLING - MWM	1.52 x 3.05	
18	THREAD MILLING - MWM	1.52 x 3.05	
19	THREAD MILLING - MWM	1.52 x 3.05	
20	THREAD MILLING - WAUNDER	1.52 x 3.05	
21	OD GRINDING	1.52 x 2.74	
22	SLOTING - 1	1.52 x 1.22	
23	SLOTING - 2	1.52 x 1.22	
24	SLOTING - 3	1.52 x 1.22	
25	LATHE	1.52 x 3.05	
26	LAPPING	1.52 x 3.05	
27	BROACHING	1.52 x 6.10	
28	OTHERS (LIGHTING & POWER)		
TOTAL HP			20 HP
NO.OF LABOURERS : 8 NOS			
NO CHILD LABOUR IN THE INDUSTRY			

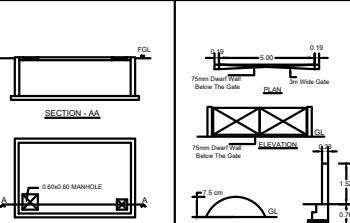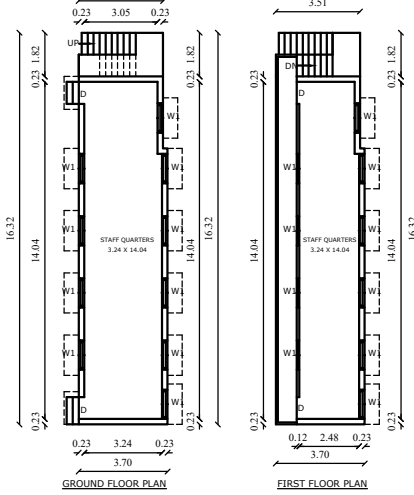

GROUND FLOOR PLAN

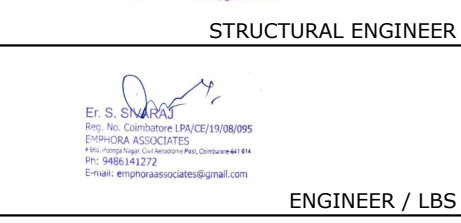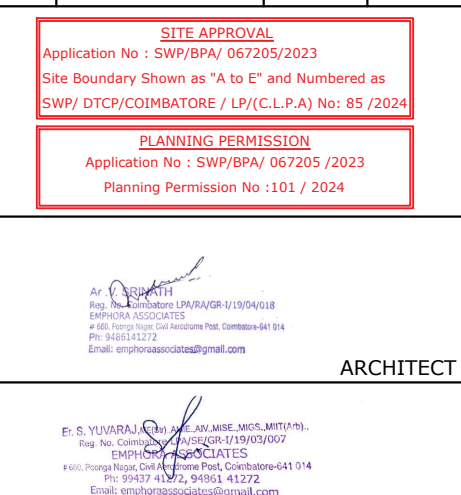

REINFORCEMENT & BENDING OF SEISMIC BANDS

Eight ways to know a piece of land before you pay for it.

This report covers one part of the picture. These cover the rest, drawn from the same government records, for any property in Tamil Nadu.

LandLens One

Ask anything about a property and get an answer grounded in live government records, with the sources shown.

[/landlens/one](#)



Verify My Land

Every record check run on one property and returned as a single report.

[/landlens/verify-my-land](#)



Legal Opinion

An advocate's written opinion on the title, built on the records we pull for it.

[/landlens](#)



One Map

Every layer on one map: the parcel, its boundary, zoning, water bodies and what sits around it.

[/landlens/one/map](#)



PriceMap

What land actually changed hands for around this plot, taken from the registered deeds.

[/landlens/pricemap](#)



Build Scope

What you are allowed to build here: floor space, height, coverage and setbacks.

[/landlens/build-scope](#)



Property Tracker

Watch a property and hear about it when something new is registered against it.

[/landlens/property-tracker](#)



Deal Room

Run the transaction in one place: documents, stamping, signatures and the parties.

[/landlens/deal-room](#)



Twenty-four checks you can run yourself, at no cost.

Records and verification

The registers themselves, read for you.

Encumbrance Certificate

Patta and Chitta

Field Measurement Sketch

EC Analyzer

Bank charge check

Court case search

Seller background check

Approval check by survey

Value and duty

What it is worth and what it costs to register.

Guideline value by street

Guideline value by survey

Stamp duty and registration fees

Capital gains

Floor space index

Area unit converter

Zoning and land use

What the plan says can happen on this land.

Land use zone finder

CMDA land use check

Coastal regulation zone

Master plan check

Water bodies finder

Airport height clearance

Registers and directories

Who holds it, and which office keeps the record.

Find your registering office

Temple property check

Waqf property check

RERA register



Every free tool
/tools



Services we run
for you
/services



The LandLens
suite
/landlens/one



Every claim in this document traces back to a government record.

Legal opinions, due diligence and title verification

Building plan, layout and sub-division approvals

Completion and occupancy certificates, regularisation

Escrow, negotiation and NRI property management

Land survey, soil testing, architecture and construction

Verified RealEstate
3/350/2 Mettukuppam,
OMR Thoraipakkam,
Chennai 600 097, India
hello@verified.realestate
+91 9996 12 9996

Prepared from the registers named on the page each finding sits on. Where a register could not be read, this document says so in its place rather than leaving the gap to be read as a clean result.

