

PP

APPROVAL RECORD

Planning Permission

Namakkal

Namakkal district, Tamil Nadu

APPROVAL TYPE

Building Plan


ISSUING AUTHORITY

Town Panchayat

The approval as the planning authority issued it, reproduced in full behind this page.

An approval speaks to what was sanctioned, not to what was built. Completion is a separate record.

BLOCK - 2

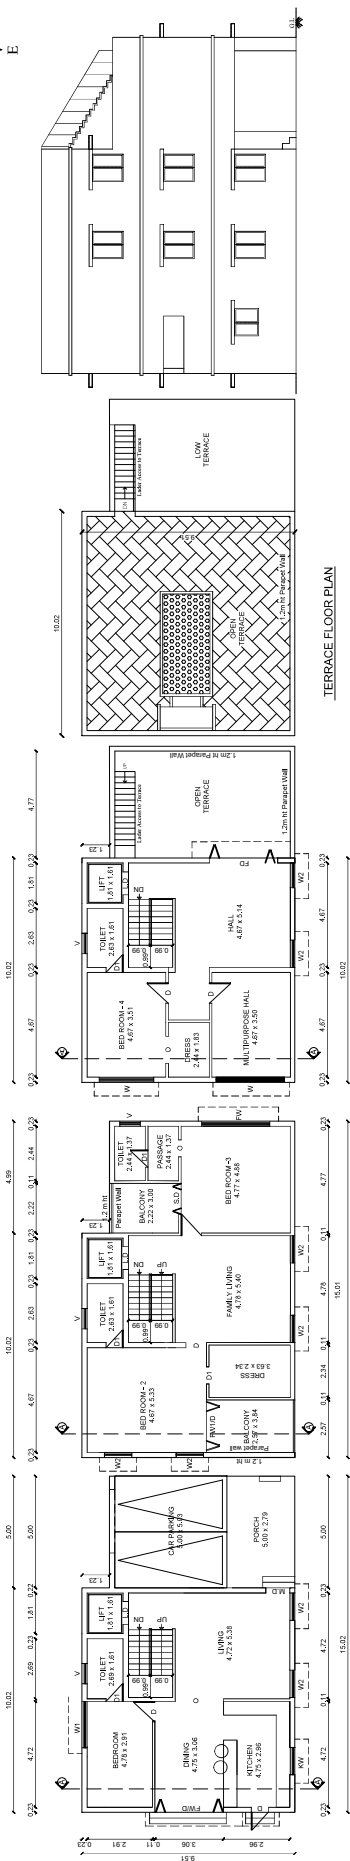


GROUND FLOOR PLAN

FIRST FLOOR PLAN

SECOND FLOOR PLAN

TERRACE FLOOR PLAN

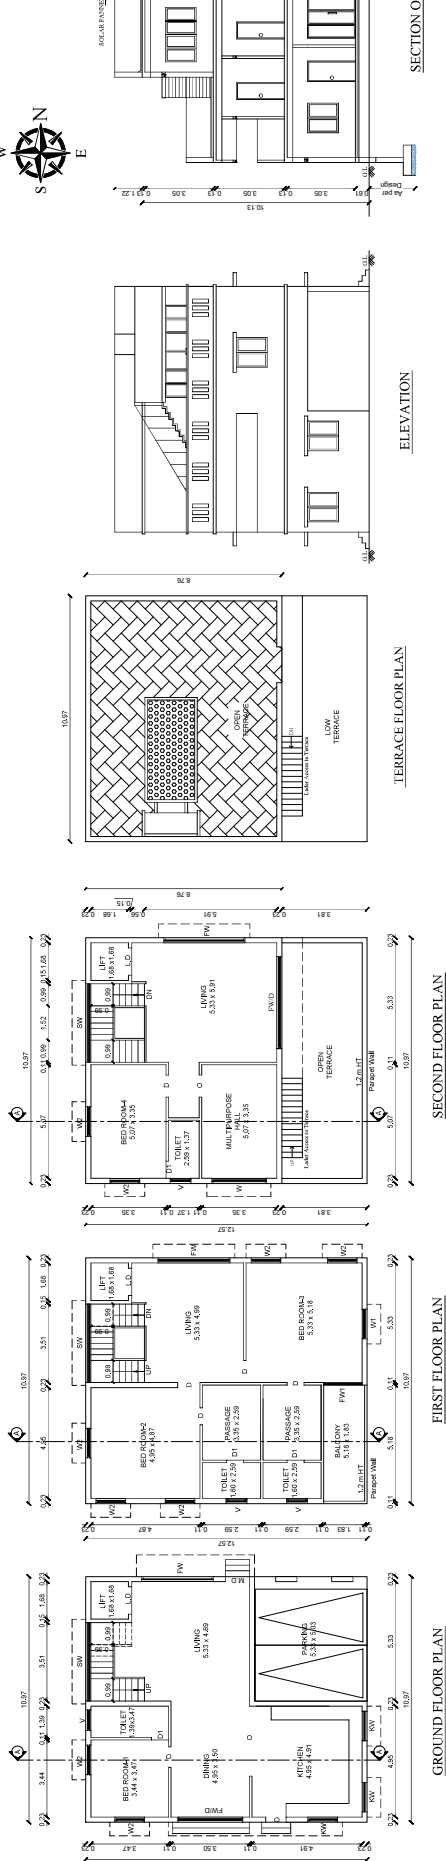


GROUND FLOOR PLAN

FIRST FLOOR PLAN

SECOND FLOOR PLAN



GENERAL

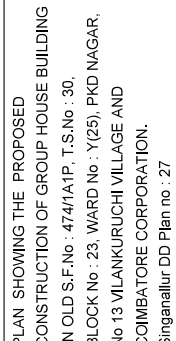

JOINERY DETAILS:	METER
MD+MAIN DOOR	1.07 x 2.10
D • DOOR	0.91 x 2.10
D1 • DOOR	0.69 x 2.10
FW • WINDOW	3.20 x 2.00
W • WINDOW	2.44 x 1.37
W1 • WINDOW	1.83 x 1.37
W2 • WINDOW	1.37 x 1.37
KW • KITCHEN WINDOW	1.37 x 1.07
SW • STAIR WINDOW	1.83 x 1.37
O • OPEN	0.91 x 2.00
V • VENTILATOR	0.91 x 0.61

Dr.G.S.VENKATASUBRAMANI,
Ph.D., M.Tech., M.S., F.C.E., Engg (IPE),
I.I.T.M., M. Sc., Savitri Engineering
Consulting Structural Engineer Pvt. Ltd., Civil Engineering
(Chennai) Ltd., Chennai, Tamil Nadu, India

STRUCTURAL ENGINEER


S. DINESH ANAND, B.Arch., M.A.,
REGISTERED ARCHITECT
COA Reg No: CA/2005/37047
100/1117C, ANAND ILLAM, RAJIVGANDHI NAGAR-3
S.N. PALAYAM, COIMBATORE-686001, KARNATAKA
ARCHITECT




For VELMAYIL DEVELOPERS
K. Javilan
Partner

PA. 2000
 Consulting Civil Engineers & Contractors & HCS
 600, 1st Floor, Boudhary Park 7th, Gurgaon, Near IISIT Road,
 Gurgaon, (Delhi) - 122 002, Cell: 91-9796012000
 1155 Fax: 0011-8571 0013/134 055 2258 or 432 47 0000


BLOCK - 5

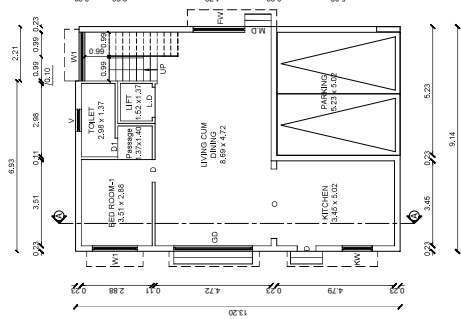


GROUND FLOOR PLAN

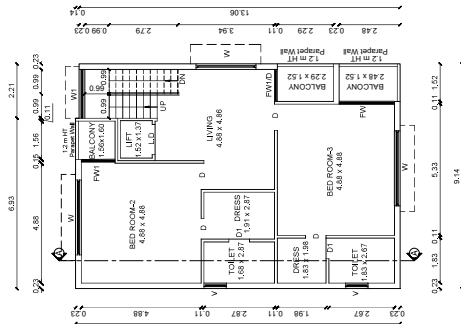


FIRST FLOOR PLAN

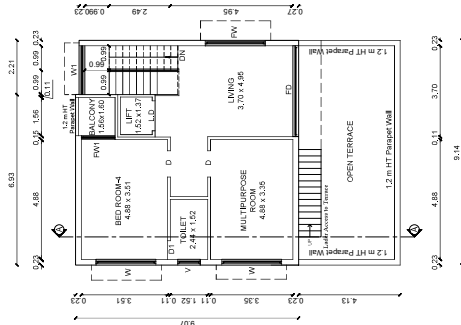


SECOND FLOOR PLAN

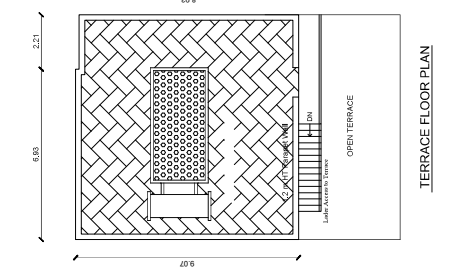

TERRACE FLOOR PLAN

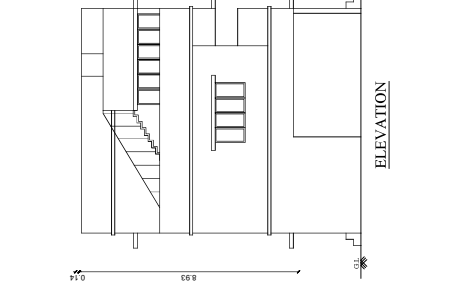


ELEVATION

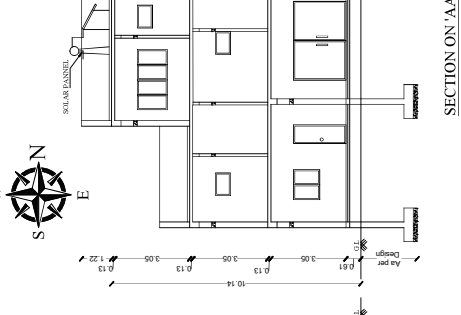


SECTION ON 'AA'


TYPICAL BLOCKS - 3, 4 & 13, 14, 15, 16 & 17 (7 Dwelling units)

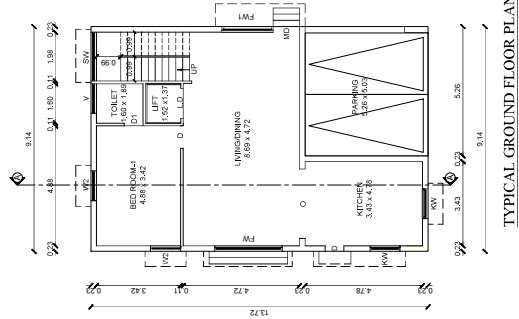


TYPICAL GROUND FLOOR PLAN

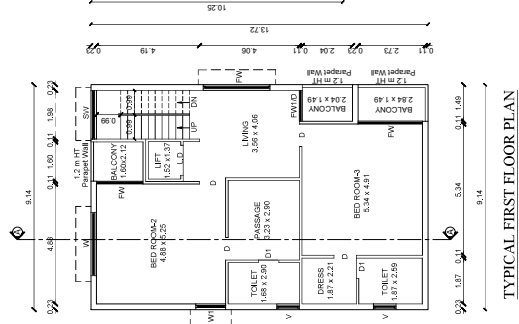


TYPICAL FIRST FLOOR PLAN

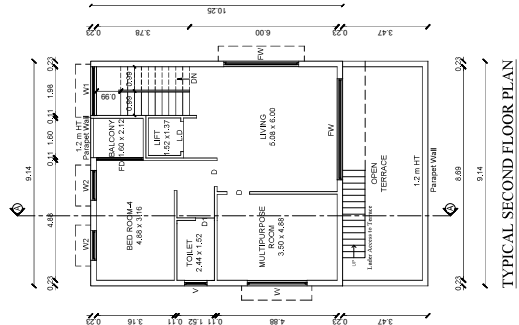


TYPICAL SECOND FLOOR PLAN

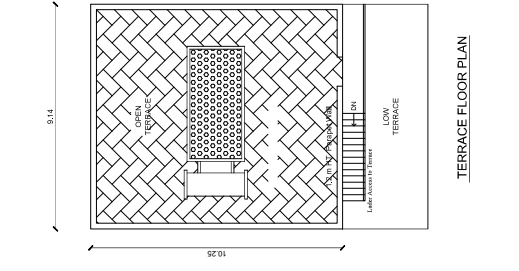

TERRACE FLOOR PLAN

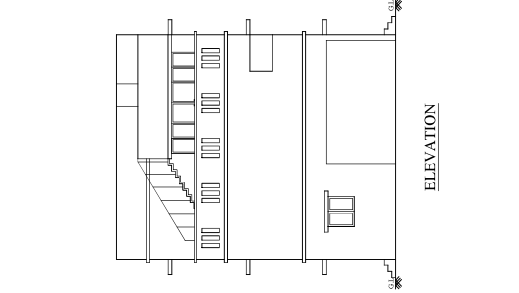

ELEVATION

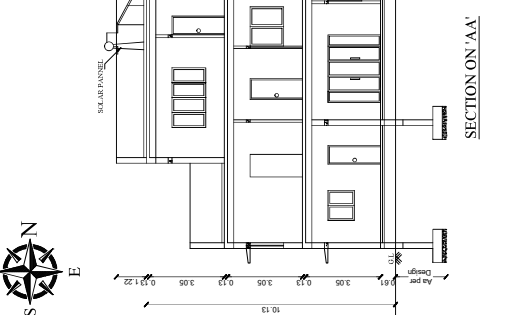

SECTION ON 'AA'

PLAN SHOWING THE PROPOSED CONSTRUCTION OF GROUP HOUSE BUILDING IN OLD S.F.No : 474/1A1P, T.S.No : 30, BLOCK No : 23, WARD No : Y(25), PKD NAGAR, No 13 VILANKURUCHI VILLAGE AND COIMBATORE CORPORATION, Singanailur DD Plan no : 27

JOINERY DETAILS	METER
MD - MAIN DOOR	1.07 x 2.10
D - DOOR	0.91 x 2.10
W - WINDOW	3.98 x 2.00
W1 - WINDOW	2.14 x 1.37
W2 - WINDOW	1.83 x 1.37
KW - KITCHEN WINDOW	1.37 x 1.07
SW - STAIR WINDOW	1.83 x 1.37
O - OPEN	0.91 x 2.00
V - VENTILATOR	0.91 x 0.61

D.G.S. VENKATASUBRAMANI,
P.E., M.S. & E. Engg. Pvt. Ltd.,
Consulting and Civil Engineer, P.O. and Civil Engineer,
Chennai 600 016, India. S.N. PRAKASH CONSULTANCY - 441 007.

STRUCTURAL ENGINEER

S. DINESH ANAND, B.Arch., M.A.,
REGISTERED PROFESSIONAL ARCHITECT,
COASTING No. CA200505047,
No. 25, 1st Floor, Emerald Road, Coimbatore - 641 007, India.
S.N. PRAKASH CONSULTANCY - 441 007.

APPLICANT

For VELMAVIL DEVELOPERS
K. Jaisankar
APPLICANT

REGISTERED ENGINEER


S. DINESH ANAND, B.Arch., M.A.,
REGISTERED PROFESSIONAL ARCHITECT,
COASTING No. CA200505047,
No. 25, 1st Floor, Emerald Road, Coimbatore - 641 007, India.
S.N. PRAKASH CONSULTANCY - 441 007.

APPLICANT


BLOCK - 3, 4 & 13, 14, 15, 16 & 17 AND

SHEET No : 3

TYPICAL BLOCKS - 7, 8, 9, 10, 11, 12 AND 20, 21 & 22 (9 Dwelling units)

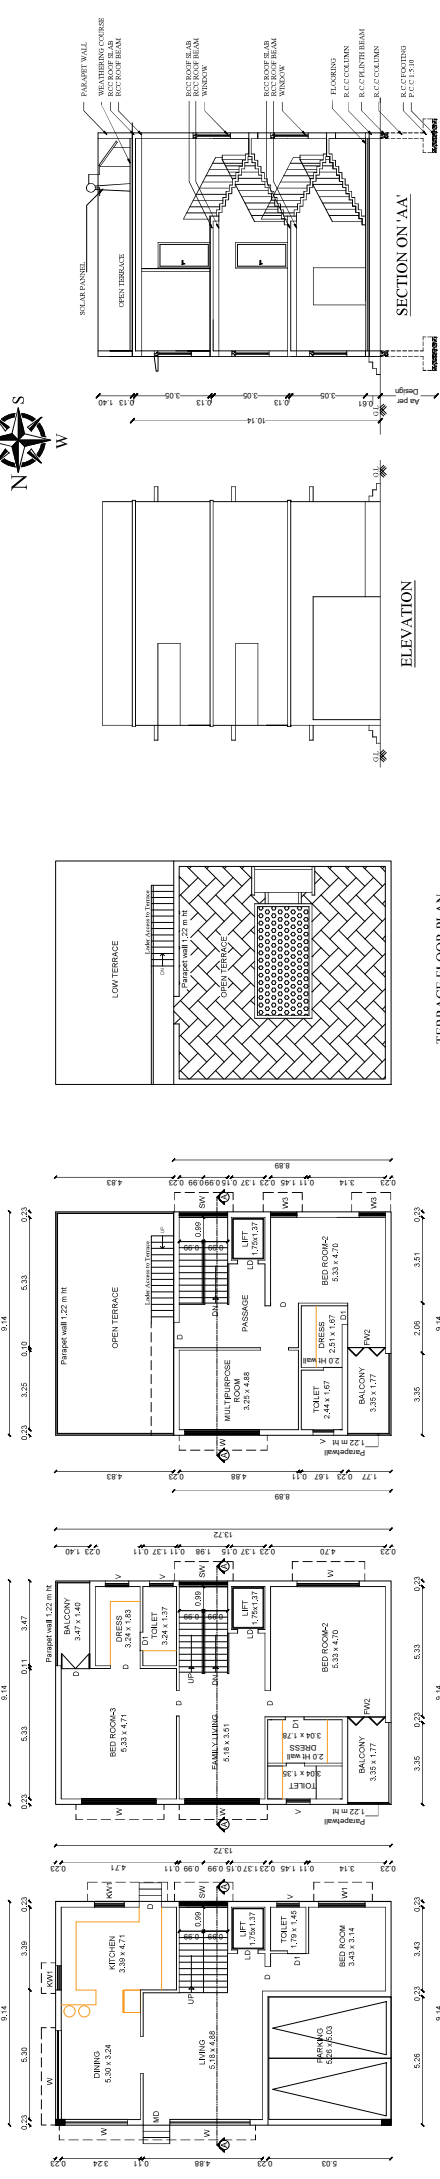

BLOCK - 6

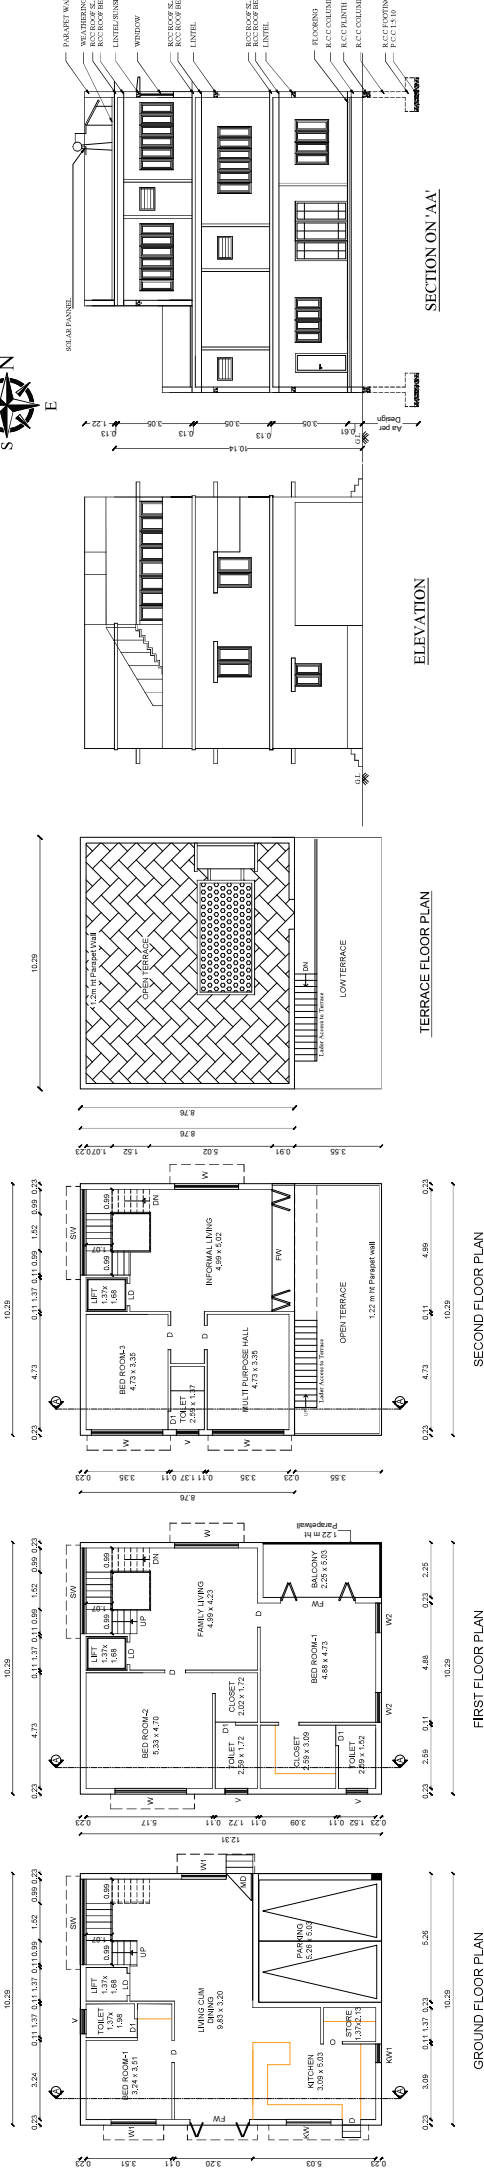
















PLAN SHOWING THE PROPOSED
CONSTRUCTION OF GROUP HOUSE BUILDING
IN OLD S.F.No : 474/1A1P, T.S.No : 30,
BLOCK No : 23, WARD No : Y(25), PKD NAGAR,
No 13 VILANKURUCHI VILLAGE AND
COIMBATORE CORPORATION.
Singanallur DD Plan no : 27

JOINERY DETAILS	METER
ALU-MAIN DOOR	1.07 X 2.10
ALU-DOOR	0.67 X 2.10
FW-WINDOW	3.20 X 2.10
WT-WINDOW	2.44 X 1.37
W3-WINDOW	1.83 X 1.37
W2-WINDOW	1.37 X 1.37
W1-WINDOW	1.37 X 1.37
O-OPEN	0.91 X 2.10
V-VENTILATOR	0.91 X 0.61

For VELMAYIL DEVELOPERS
D/G S. VENKATSUBRAMANI,
D/G S. VENKATSUBRAMANI & CO.,
Consulting Architect & Engineers,
No. 10, 11, 12, 1000.

For VELMAYIL DEVELOPERS
D/G S. VENKATSUBRAMANI,
D/G S. VENKATSUBRAMANI & CO.,
Consulting Architect & Engineers,
No. 10, 11, 12, 1000.

For VELMAYIL DEVELOPERS
D/G S. VENKATSUBRAMANI,
D/G S. VENKATSUBRAMANI & CO.,
Consulting Architect & Engineers,
No. 10, 11, 12, 3

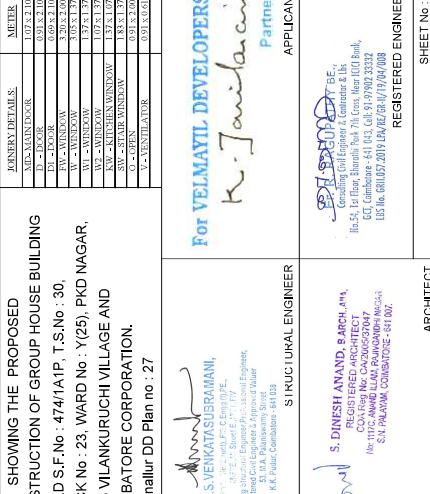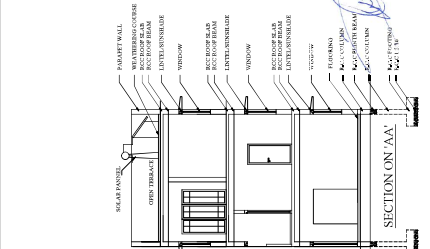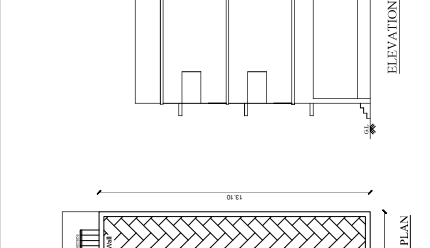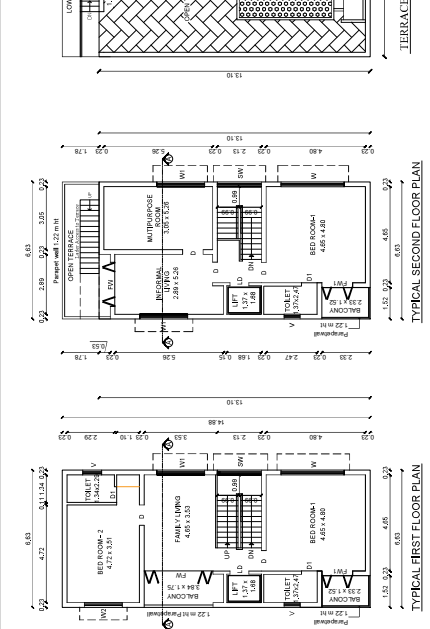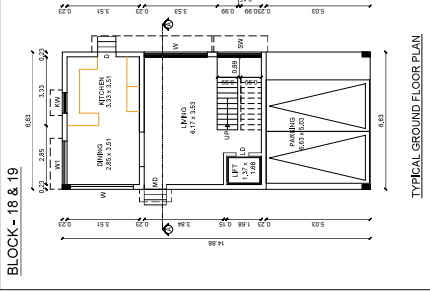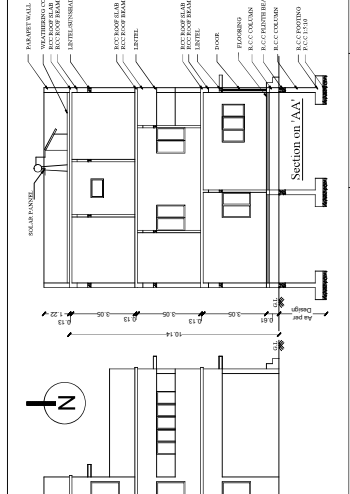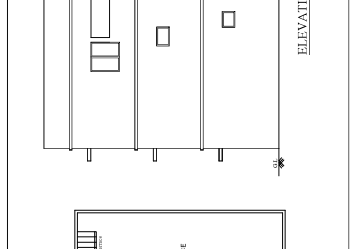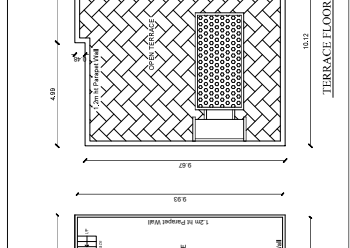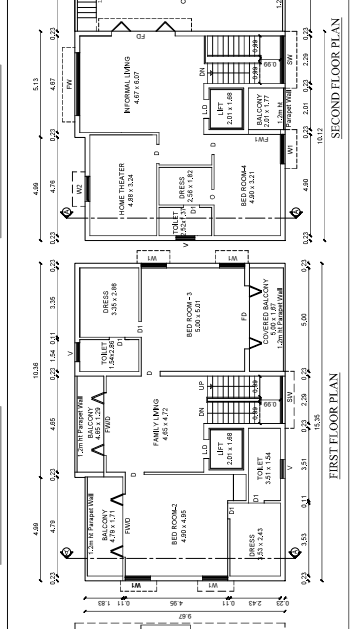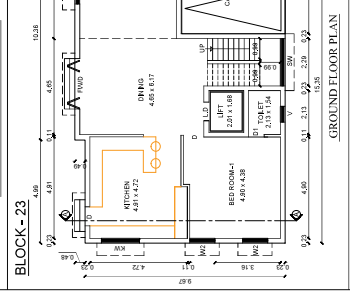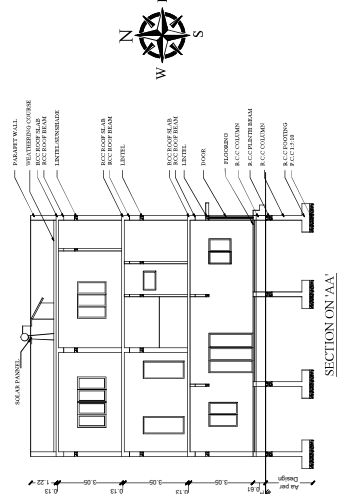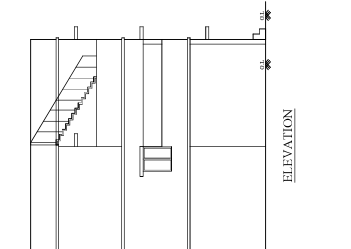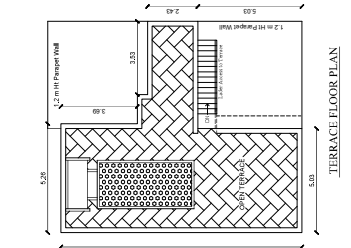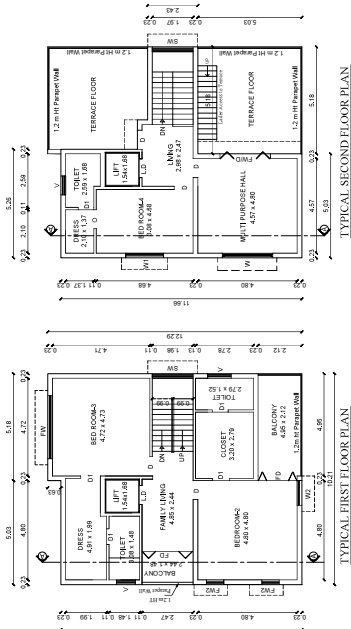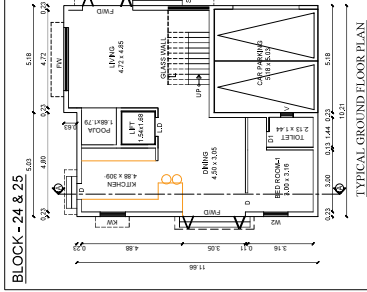

PLAN SHOWING THE PROPOSED
CONSTRUCTION OF GROUP HOUSE BUILDING
IN OLD S.F.No : 474/1A/1P, T.S.No : 30,
BLOCK No : 23, WARD No : Y(25), PKD NAGAR,
No 13 VILANKURUCHI VILLAGE AND
COIMBATORE CORPORATION.
Singanallur DD Plan no : 27

JANTRY DETAIL 5:	METER
M2A-MAIN DOOR	1.07 x 2.10
D - DOOR	0.91 x 2.10
D1 - DOOR	0.69 x 2.10
FW - WINDOW	3.20 x 2.60
W - WINDOW	3.05 x 1.37
W1 - WINDOW	1.37 x 1.37
W2 - WINDOW	1.07 x 1.37
KW - KITCHEN WINDOW	1.37 x 1.07
SW - STAIR WINDOW	1.83 x 1.37
GO - OPEN	0.91 x 2.60
V - VENTILATOR	0.91 x 0.61


 DR. G. S. VENKATASUBRAMANI, Ph.D., M.Tech., M.Sc., P.E. (Civil) (I.E.), M.A., M.B.A., M.B., M.B.A., M.B.A., Consulting Structural Engineer, Principal Industrial Engineer, Chairman, Engineer's Association, Chennai 83, U. A. Road, Chennai - 600 008 M.E. Public Consultants - 641 038	For VELMAYIL DEVELOPERS <i>K. Javilan</i> Partner APPLICANT
STRUCTURAL ENGINEER	

For VELMAYIL DEVELOPERS
K. Javilaran
Partner
APPLICANT



S. DINESH NAND, B ARCH, AMB
LEAD ARCHITECT
COA Reg No. 12000000000000000000
No 111C, ANNA LAKSHMI NAGAR-600035
SRILALAM COMBENTONE - 601 007

 SRINIVASAN ENGINEERING CO., CHENNAI
REGISTERED ENGINEER
SHEET NO. _____
ARCHITECT _____



S. DINESH NAND, B ARCH, AMB
CONSULTING CIVIL ENGINEER & CONTRACTOR & BE,
No. 57, Sri Ramesh Bhavanam Villa, Puzos Road, UOI Block,
Kilambur, Chennai - 600052.
Ph: 044-2632 3332
Fax: 044-2632 3332
E-Mail: srinivasan@srinivasanengg.com
Mob No. 98845 57391 / 98456 57391 / 97891 47070

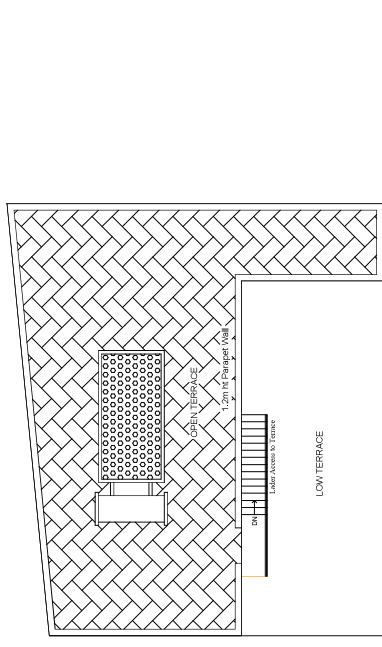


TERRACE FLOOR PLAN

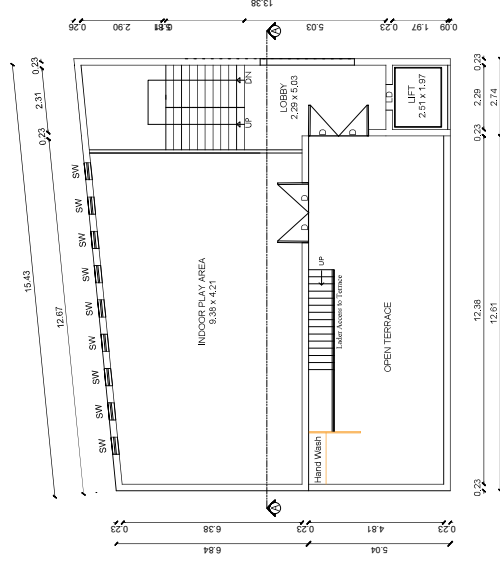


SECOND FLOOR PLAN

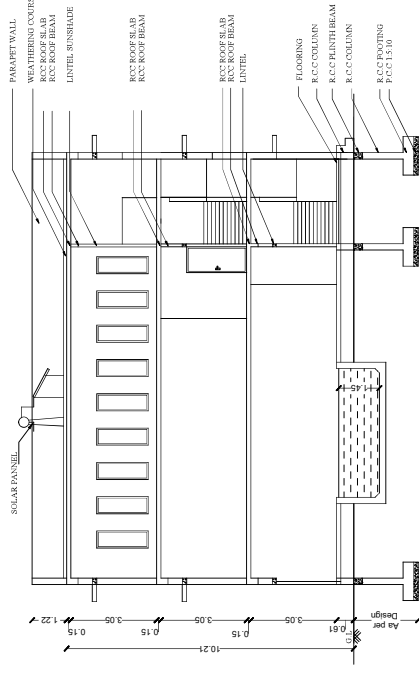


SECTION 'AA'

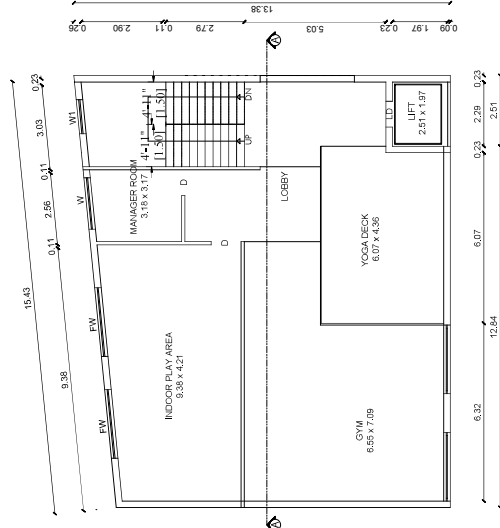

FIRST FLOOR PLAN

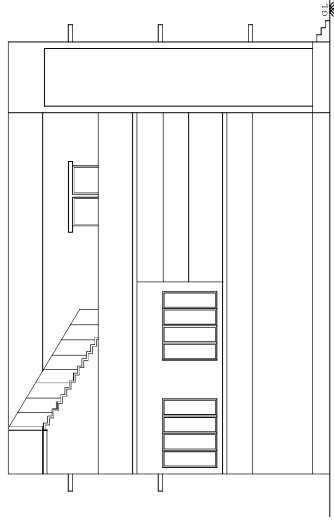

ELEVATION

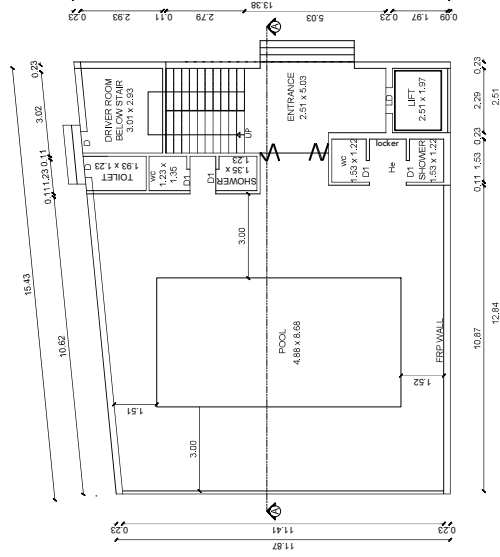

GROUND FLOOR PLAN

BLOCK No : 26 (CLUB HOUSE)

PLAN SHOWING THE PROPOSED
CONSTRUCTION OF GROUP HOUSE BUILDING
IN OLD S.F.No : 474/1A/P, T.S.No : 30,
BLOCK No : 23, WARD No : Y(25), PKD NAGAR,
No 13 VILANKURUCHI VILLAGE AND
COIMBATORE CORPORATION.
Singanallur DD Plan no : 27

JOINERY DETAILS:		METER
ED- MAIN DOOR		3.50 x 2.10
D - DOOR		1.07 x 2.10
DI - DOOR		0.76 x 2.10
FW - WINDOW		2.44 x 2.00
W - WINDOW		2.44 x 1.37
W1 - WINDOW		1.83 x 1.37
W2 - WINDOW		1.37 x 1.37
SW - STAIR WINDOW		1.83 x 1.37
O - OPEN		0.91 x 2.00
V - VENTILATOR		0.91 x 0.61

D/G.S.VENKATASUBRAMANI,
CONSULTANT ARCHITECT
18/72, Street No. 17/2
Coimbatore - 641 001, India
M.B.A. (Architecture)
M.E. (Public Communication)

STRUCTURAL ENGINEER

S. DINESH ANAND, B ARCH, AME,
REGISTERED ARCHITECT
18/55, 1st Floor, Bharathi Park, Coimbatore - 641 001, India
Coimbatore - 641 001, India
S.K. PALANIKUMAR ENGINEER
18/55, 1st Floor, Bharathi Park, Coimbatore - 641 001, India

For VELMAYIL DEVELOPERS
K. Jaisankar
APPLICANT

REGISTERED ENGINEER
K. Jaisankar
APPLICANT

12 M.H. Handrail

Rise

Tread

WIDTH - (0.99)
TREAD - (0.30)
RISE - (0.15)

REFERENCE:

SITE

PROPOSED BUILDING

EXISTING ROAD

DRIVE WAY


STANDARD CASE DETAILS

(NOT TO SCALE)

FE - FIRE DETECTING AND EXTINGUISHING SYSTEM PROVIDED.

EA - EMERGENCY ALARM PROVIDED.

SAND BUCKETS PROVIDED.

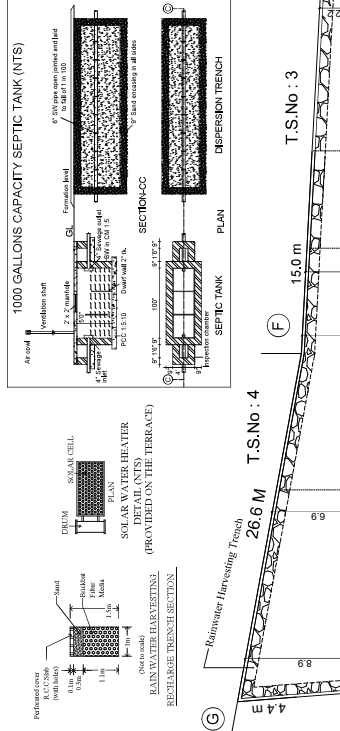[illegible]

Eight ways to know a piece of land before you pay for it.

This report covers one part of the picture. These cover the rest, drawn from the same government records, for any property in Tamil Nadu.

LandLens One

Ask anything about a property and get an answer grounded in live government records, with the sources shown.

[/landlens/one](#)



Verify My Land

Every record check run on one property and returned as a single report.

[/landlens/verify-my-land](#)



Legal Opinion

An advocate's written opinion on the title, built on the records we pull for it.

[/landlens](#)



One Map

Every layer on one map: the parcel, its boundary, zoning, water bodies and what sits around it.

[/landlens/one/map](#)



PriceMap

What land actually changed hands for around this plot, taken from the registered deeds.

[/landlens/pricemap](#)



Build Scope

What you are allowed to build here: floor space, height, coverage and setbacks.

[/landlens/build-scope](#)



Property Tracker

Watch a property and hear about it when something new is registered against it.

[/landlens/property-tracker](#)



Deal Room

Run the transaction in one place: documents, stamping, signatures and the parties.

[/landlens/deal-room](#)



Twenty-four checks you can run yourself, at no cost.

Records and verification

The registers themselves, read for you.

Encumbrance Certificate

Patta and Chitta

Field Measurement Sketch

EC Analyzer

Bank charge check

Court case search

Seller background check

Approval check by survey

Zoning and land use

What the plan says can happen on this land.

Land use zone finder

CMDA land use check

Coastal regulation zone

Master plan check

Water bodies finder

Airport height clearance

Value and duty

What it is worth and what it costs to register.

Guideline value by street

Guideline value by survey

Stamp duty and registration fees

Capital gains

Floor space index

Area unit converter

Registers and directories

Who holds it, and which office keeps the record.

Find your registering office

Temple property check

Waqf property check

RERA register



Every free tool
/tools



Services we run
for you
/services



The LandLens
suite
/landlens/one



Every claim in this document traces back to a government record.

Legal opinions, due diligence and title verification

Building plan, layout and sub-division approvals

Completion and occupancy certificates, regularisation

Escrow, negotiation and NRI property management

Land survey, soil testing, architecture and construction

Verified RealEstate
3/350/2 Mettukuppam,
OMR Thoraipakkam,
Chennai 600 097, India
hello@verified.realestate
+91 9996 12 9996

Prepared from the registers named on the page each finding sits on. Where a register could not be read, this document says so in its place rather than leaving the gap to be read as a clean result.

