

PP

APPROVAL RECORD

Planning Permission

Namakkal

Namakkal district, Tamil Nadu

APPROVAL TYPE


Building Plan

ISSUING AUTHORITY

Town Panchayat

The approval as the planning authority issued it, reproduced in full behind this page.

An approval speaks to what was sanctioned, not to what was built. Completion is a separate record.

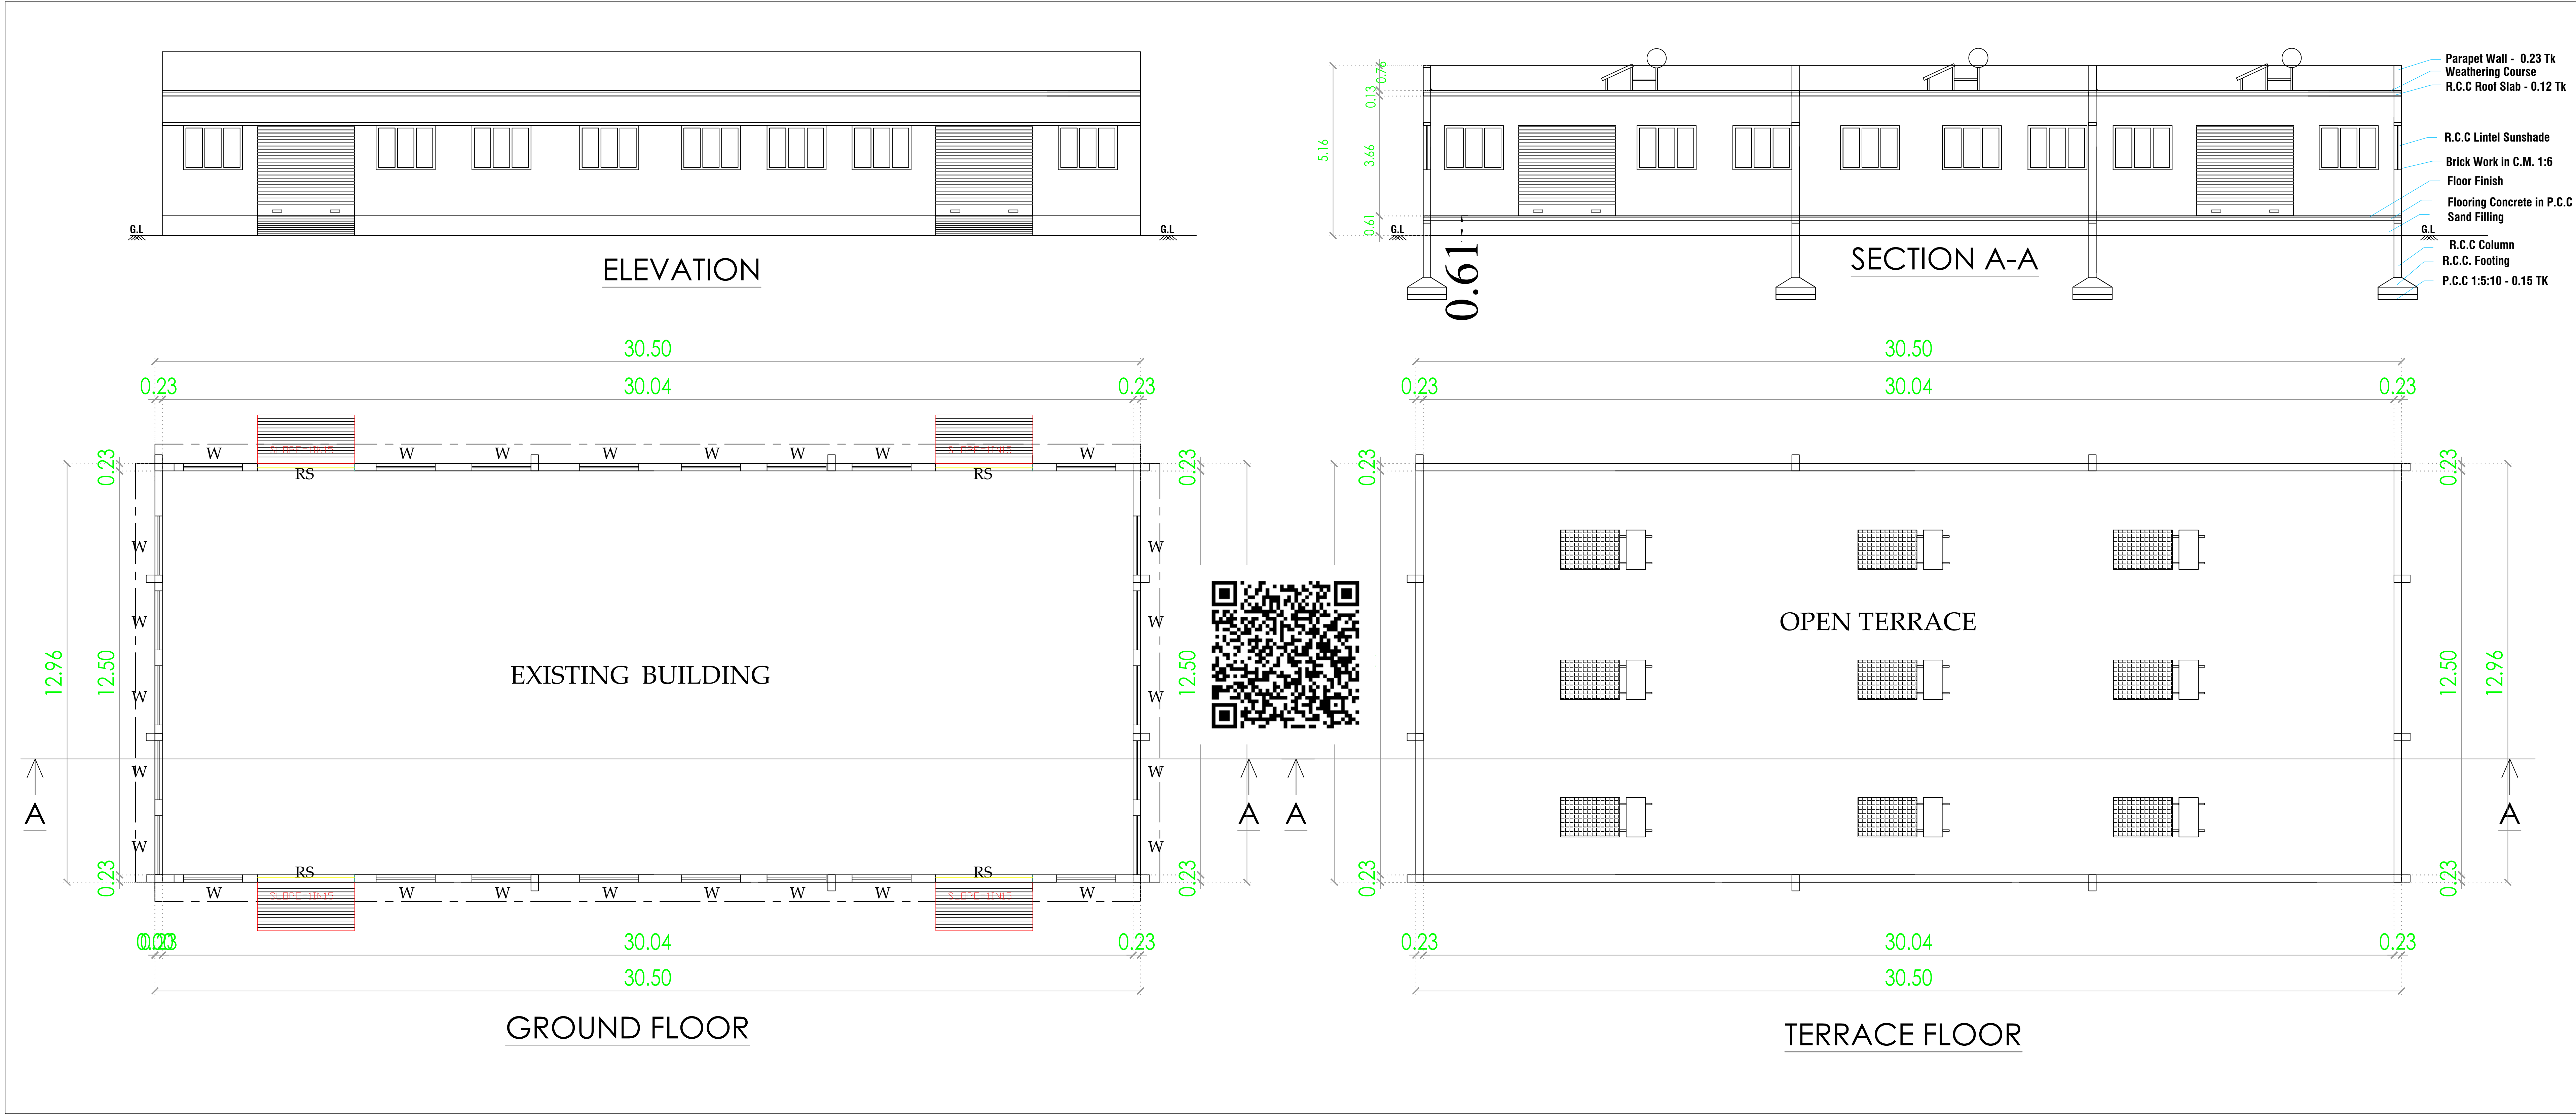

SHEET NO.3

PLAN SHOWING THE EXISTING CONSTRUCTION OF RCC ROOF INDUSTRIAL BUILDING (ORANGE CATEGORY - TEXTILE INDUSTRIAL) IN SF.NO.416/2B, 416/3B, FOR M/S VXL RING TRAVELLERS PRIVATE LIMITED, SIRAPALAYAM VILLAGE & PANCHAYAT, MADUKKARAI TALUK, COIMBATORE DISTRICT.

SCALE:- 1" = 8'-0" (or) 1 : 100

PLAN, SECTION & ELEVATION

N

AREA DETAILS:-

AREA OF MAIN BUILDING : 395.28 Sqm

JOINERY DETAILS:-

SL.NO.	DESCRIPTION	SYM	DIMENSION
1	ROLLING SHUTTER	RS	4.88 X 3.66
2	WINDOW	W	2.44 X 1.83

REFERENCE:-

FIRE EXTINGUISHER : FE

EMERGENCY ALARM : FE

For VXL Ring Travellers (P) Ltd.

Managing Director

OWNER / APPLICANT

Er.S. POORNIMA

Approved Civil & Structural Engineer

L.P.A/RE/GR-11/014/2022

Contacts: 957345002, 9959955325

STRUCTURAL ENGINEER

Er.S. POORNIMA, B.Tech, M.Tech (Struct)

Registered Engineer

Reg. No. L.P.A/RE/GR-11/014/2022

1/13, J.Palanisamy Nagar, Malumicherry,

Coimbatore - 641 050


Ph: 95733 45002, 99599 55325

ARCHITECT

REGISTERED ENGINEER

PLAN SHOWING THE PROPOSED
CONSTRUCTION OF RCC ROOF INDUSTRIAL
BUILDING (ORANGE CATEGORY - TEXTILE
INDUSTRIAL) IN SF.NO.416/2B, 416/3B, FOR M/S
VXL RING TRAVELLERS PRIVATE LIMITED
(MANUFACTURING TEXTILE MACHINERY SPARE
- 45HP) SIRAPALAYAM VILLAGE & PANCHAYAT,
MADUKKARAI TALUK, COIMBATORE DISTRICT.

SCALE:- 1" = 8'-0" (or) 1 : 100

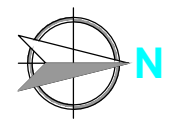

PLAN, SECTION & ELEVATION

AREA DETAILS:-

AREA OF MAIN BUILDING : 612.52 Sqm

JOINERY DETAILS:-

SL.NO.	DESCRIPTION	SYM	DIMENSION
1	ROLLING SHUTTER	RS	4.88 X 3.66
2	WINDOW	W	2.44 X 1.53

REFERENCE:-

FIRE EXTINGUISHER : ● FE

EMERGENCY ALARM : ● FE


For VXL Ring Travellers (P) Ltd.
[Signature]
Managing Director

OWNER / APPLICANT


[Signature]
E.S. POORNIMA B.Tech., M.Tech (Struc)
Approved Civil & Structural Engineer,
LPA/SE/GR-11/08/2022
Contacts: 9573345002, 9959955325

STRUCTURAL ENGINEER

[Signature]
E.S. POORNIMA, B.Tech., M.Tech (Struc)
Registered Engineer
Reg. No. LPA / RE / GR-1 / 014 / 2022
1513, J Palanisamy Nagar, Malurichampall,
Coimbatore - 641 050
Ph: 95733 45002, 99599 55325

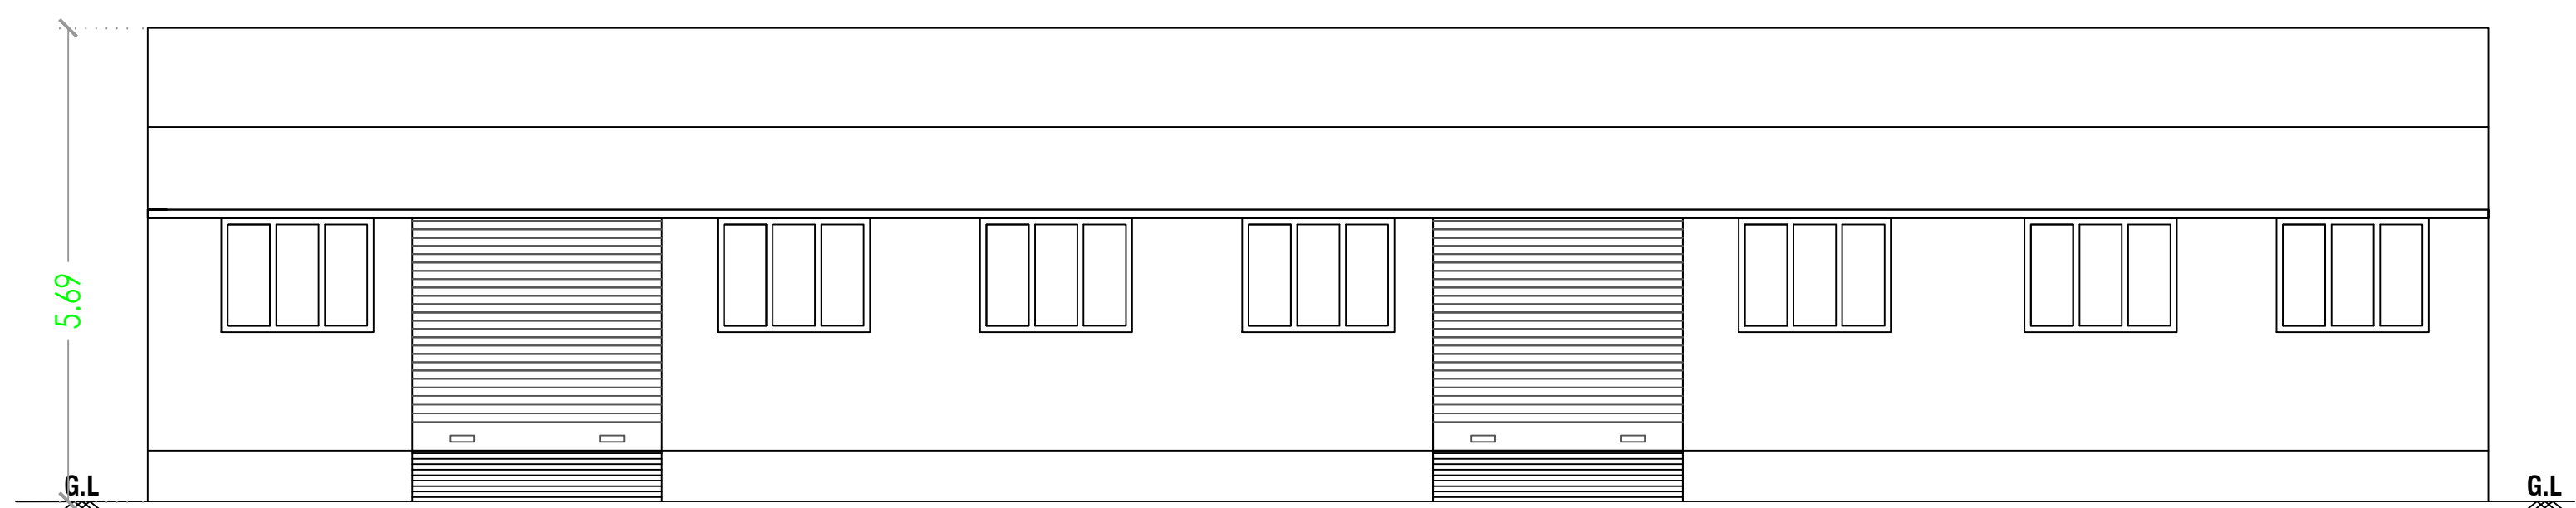ARCHITECT
REGISTERED ENGINEER


ELEVATION

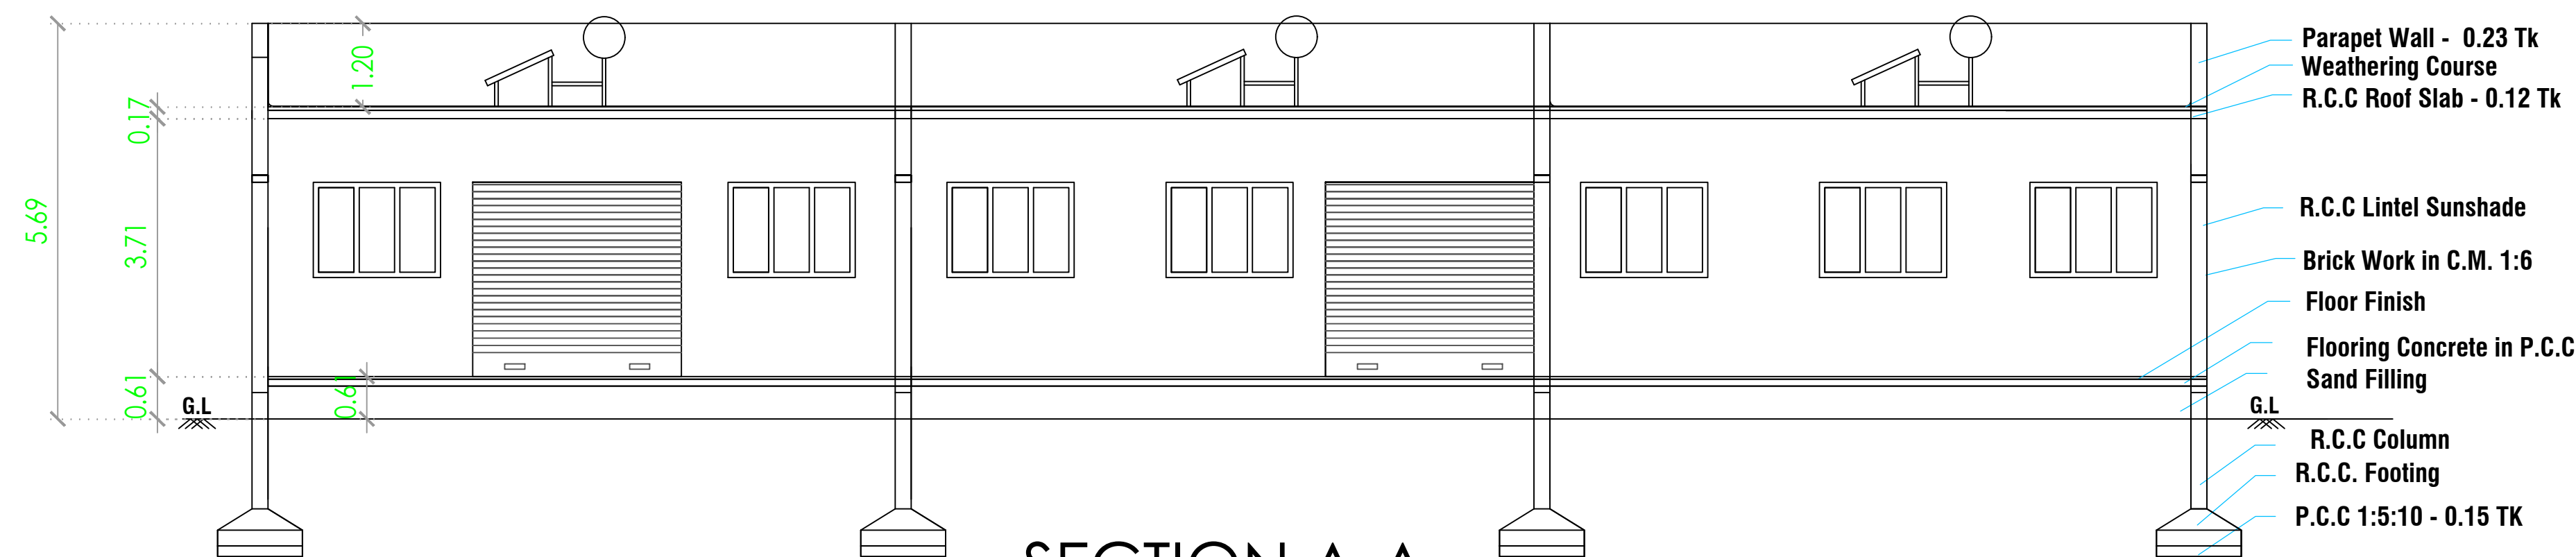

SECTION A-A




GROUND FLOOR

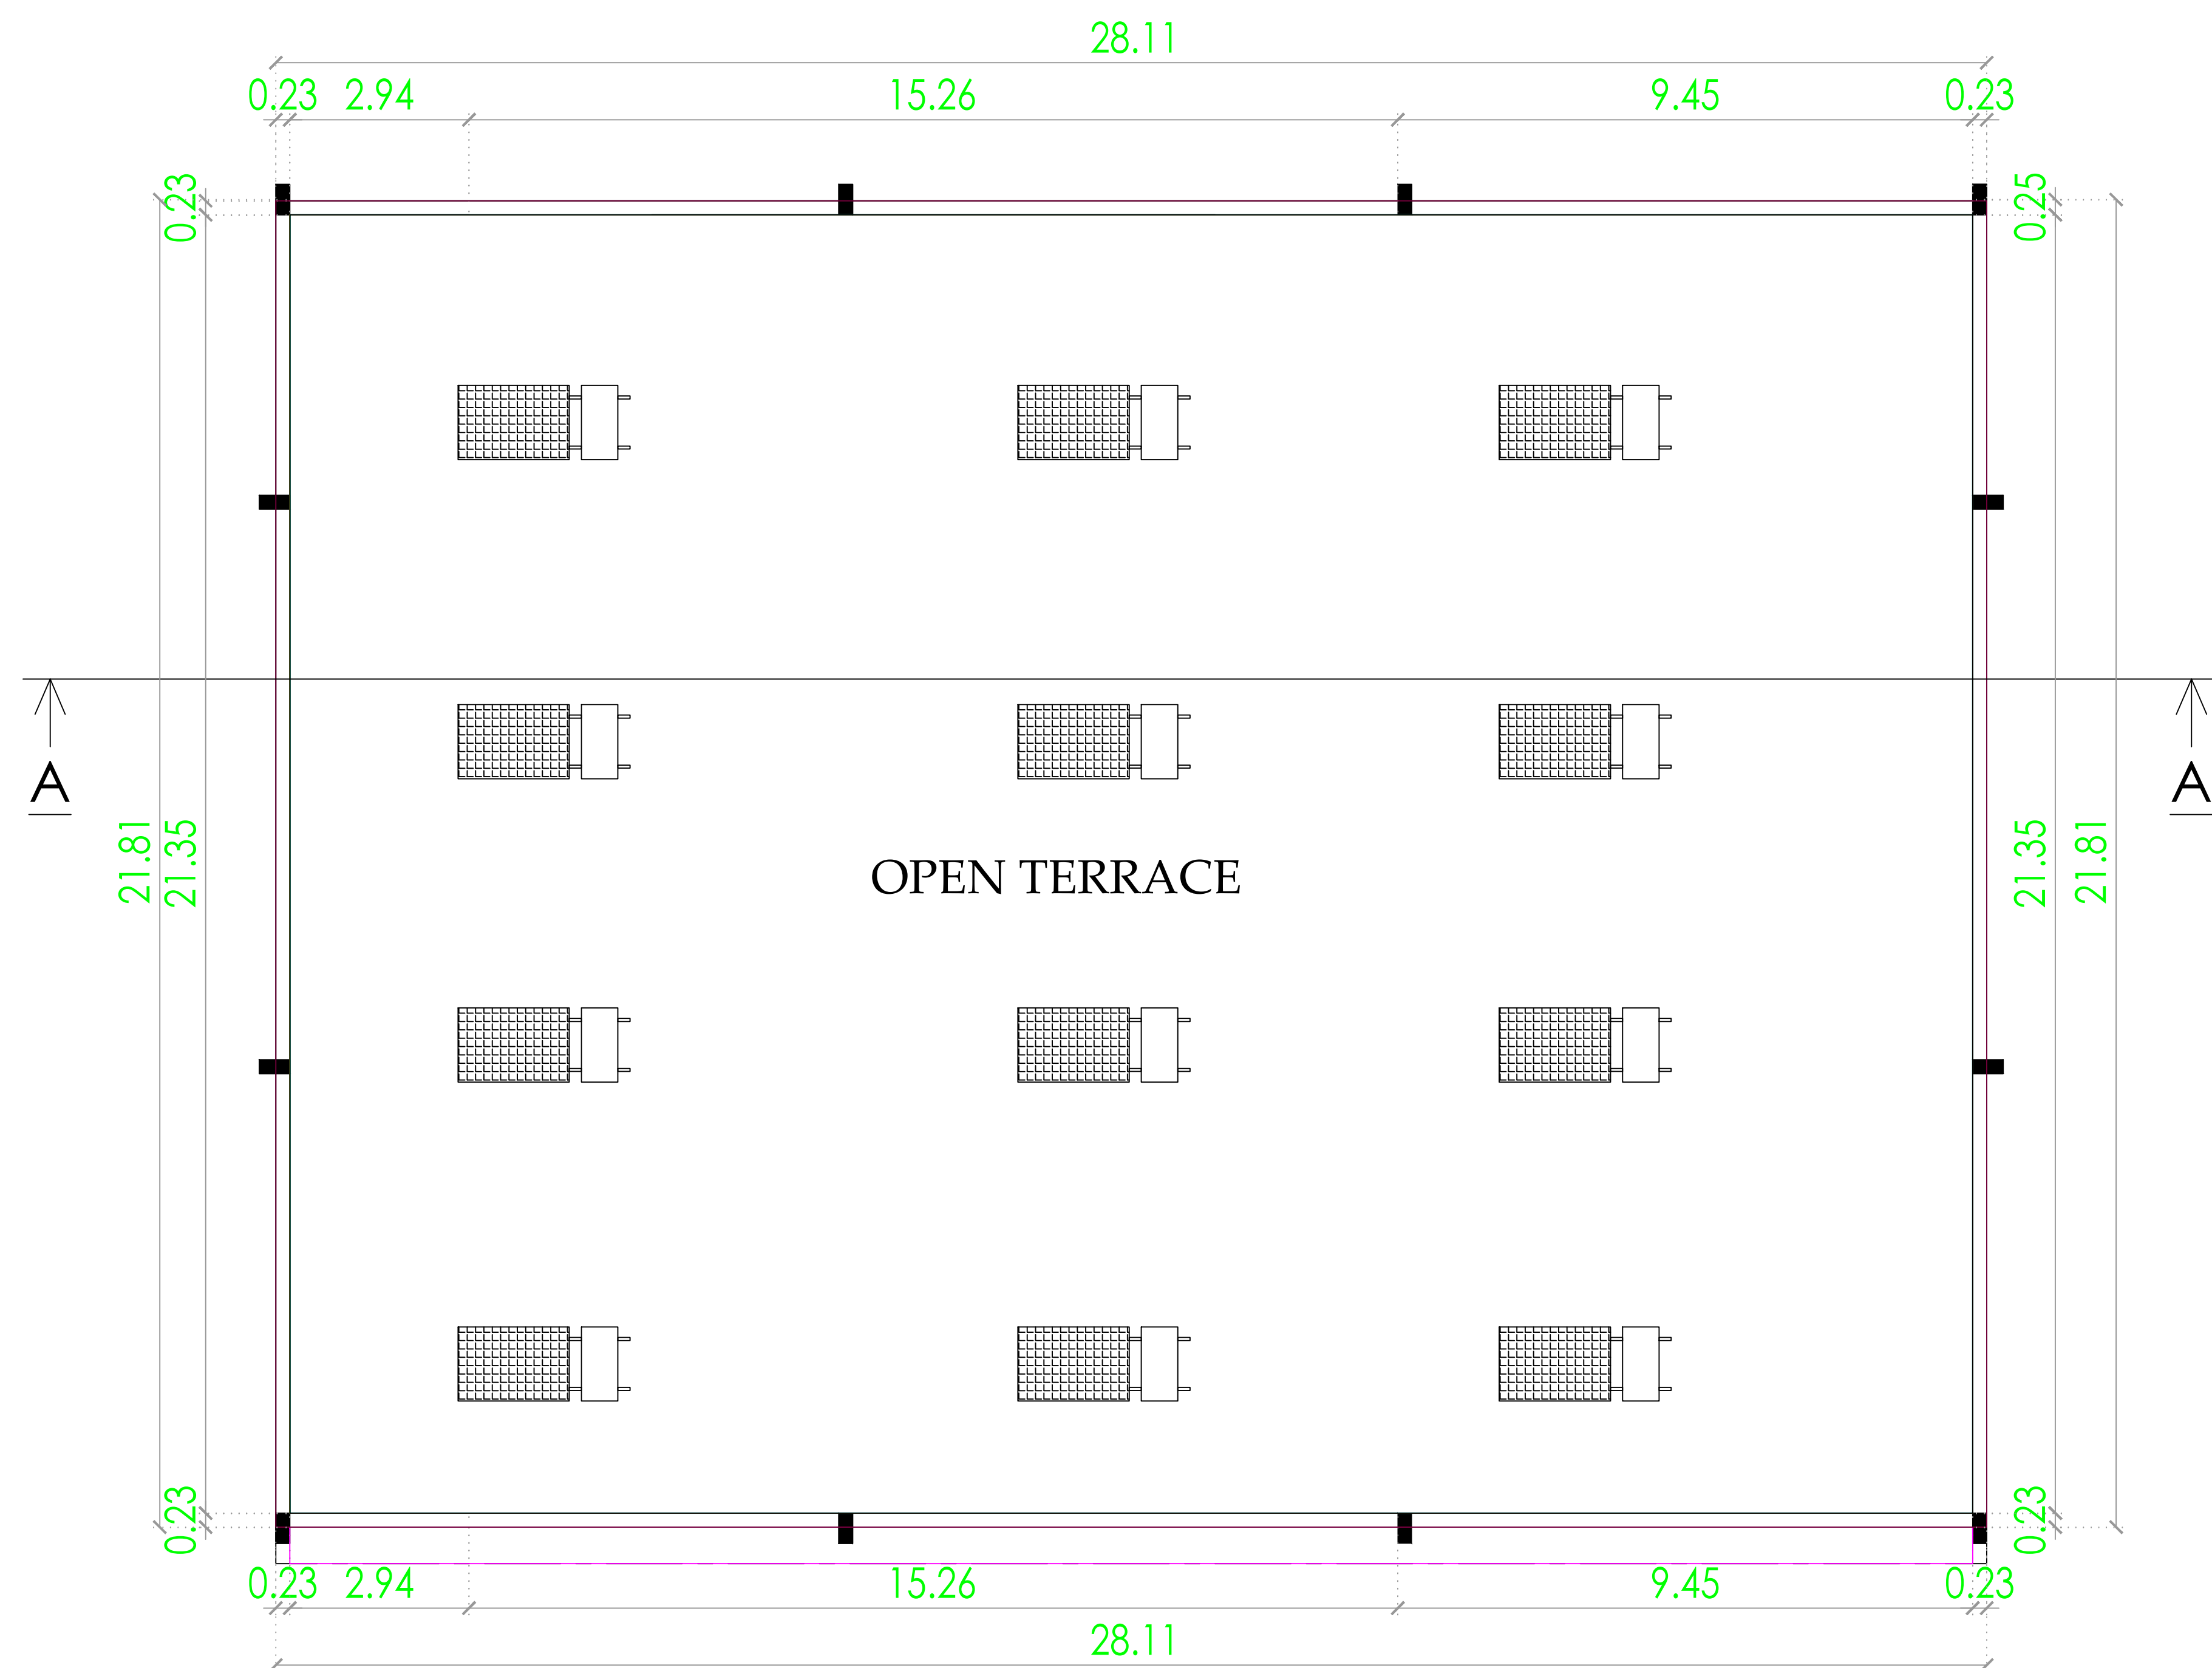

TERRACE FLOOR

PLAN SHOWING THE EXISTING CONSTRUCTION OF RCC ROOF ELECTRICAL ROOM & GUARD ROOM BUILDING IN SF.NO.416/2B, 416/3B, FOR M/S VXL RING TRAVELLERS PRIVATE LIMITED, SIRAPALAYAM VILLAGE & PANCHAYAT, MADUKKARAI TALUK, COIMBATORE DISTRICT.

SCALE:- 1" = 8'-0" (or) 1 : 100

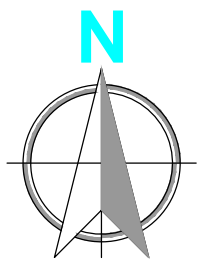

PLAN, SECTION & ELEVATION

AREA DETAILS:-

AREA OF ELECTRICAL ROOM	:	12.00	Sqm
AREA OF GUARD ROOM	:	6.25	Sqm

JOINERY DETAILS:-

SL.NO.	DESCRIPTION	SYM	DIMENSION
1	ROLLING SHUTTER	RS	4.88 X 3.66
2	WINDOW	W	2.44 X 1.53

REFERENCE:-

FIRE EXTINGUISHER	:	FE
EMERGENCY ALARM	:	FE

For VXL Ring Travellers (P) Ltd.
[Signature]
Managing Director


OWNER / APPLICANT

[Signature]
Er. S. POORNIMA, B.Tech., M.Tech (Struct)
Approved Civil & Structural Engineer,
LPA/SE/GR-II/08/2022
Contacts: 9573345002, 9959955325


STRUCTURAL ENGINEER

[Signature]
Er.S. POORNIMA, B.Tech., M.Tech (Struct)
Registered Engineer
Reg. No. LPA / RE / GR-II / 014 / 2022
1/313, J.Palanisamy Nagar, Malumichampalli,
Coimbatore - 641 050.
Ph: 95733 45002, 99599 55325


ARCHITECT
REGISTERED ENGINEER

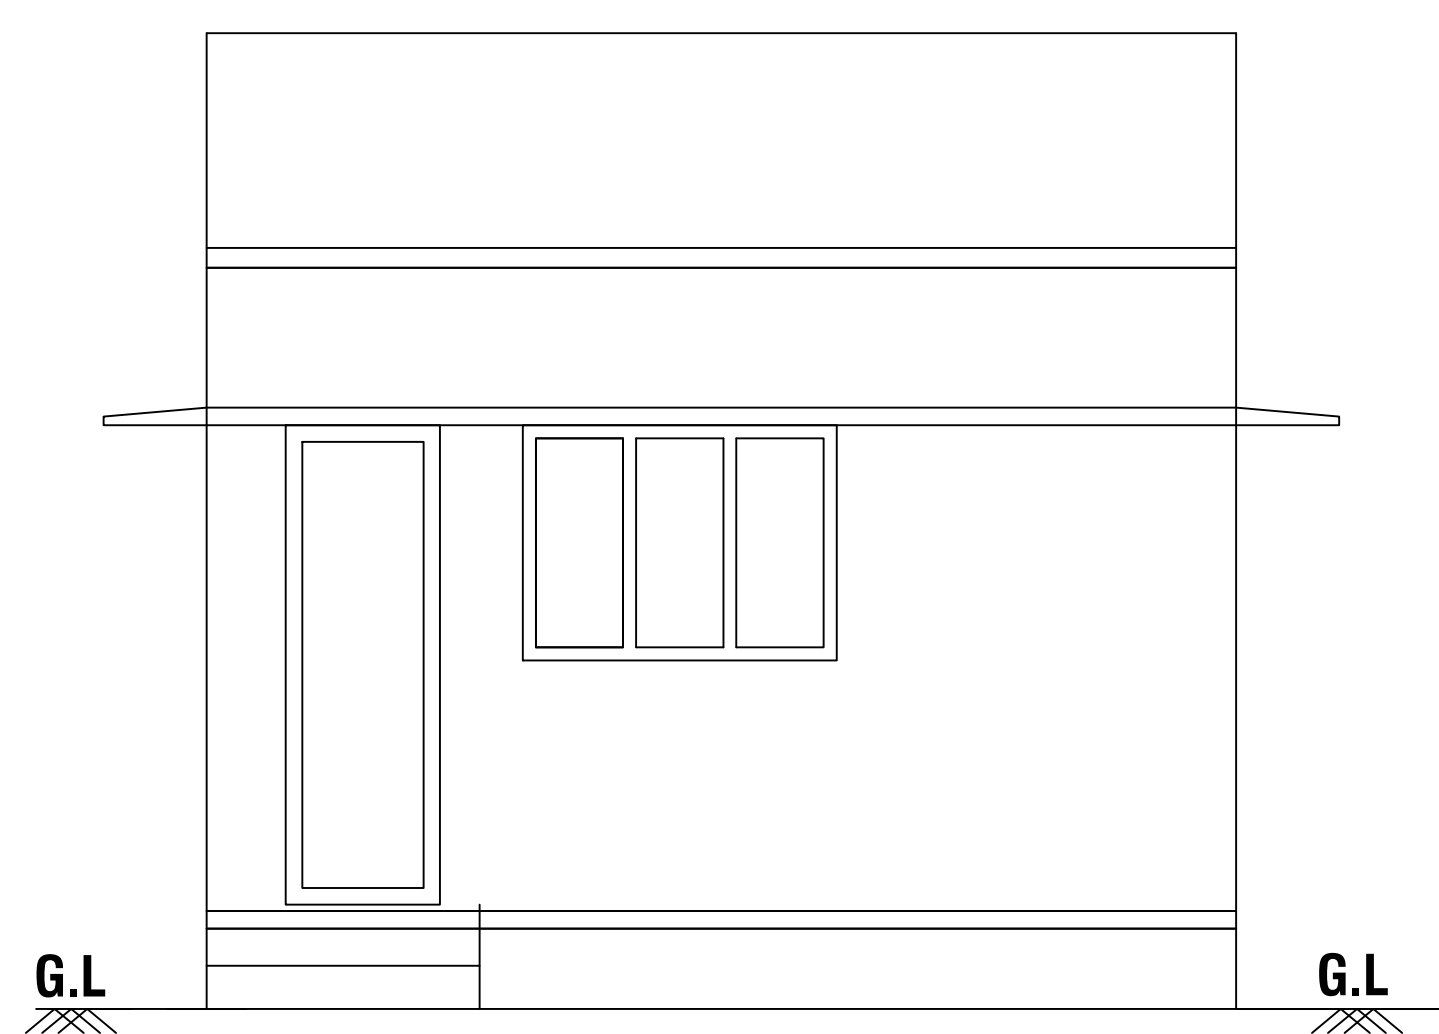

ELEVATION

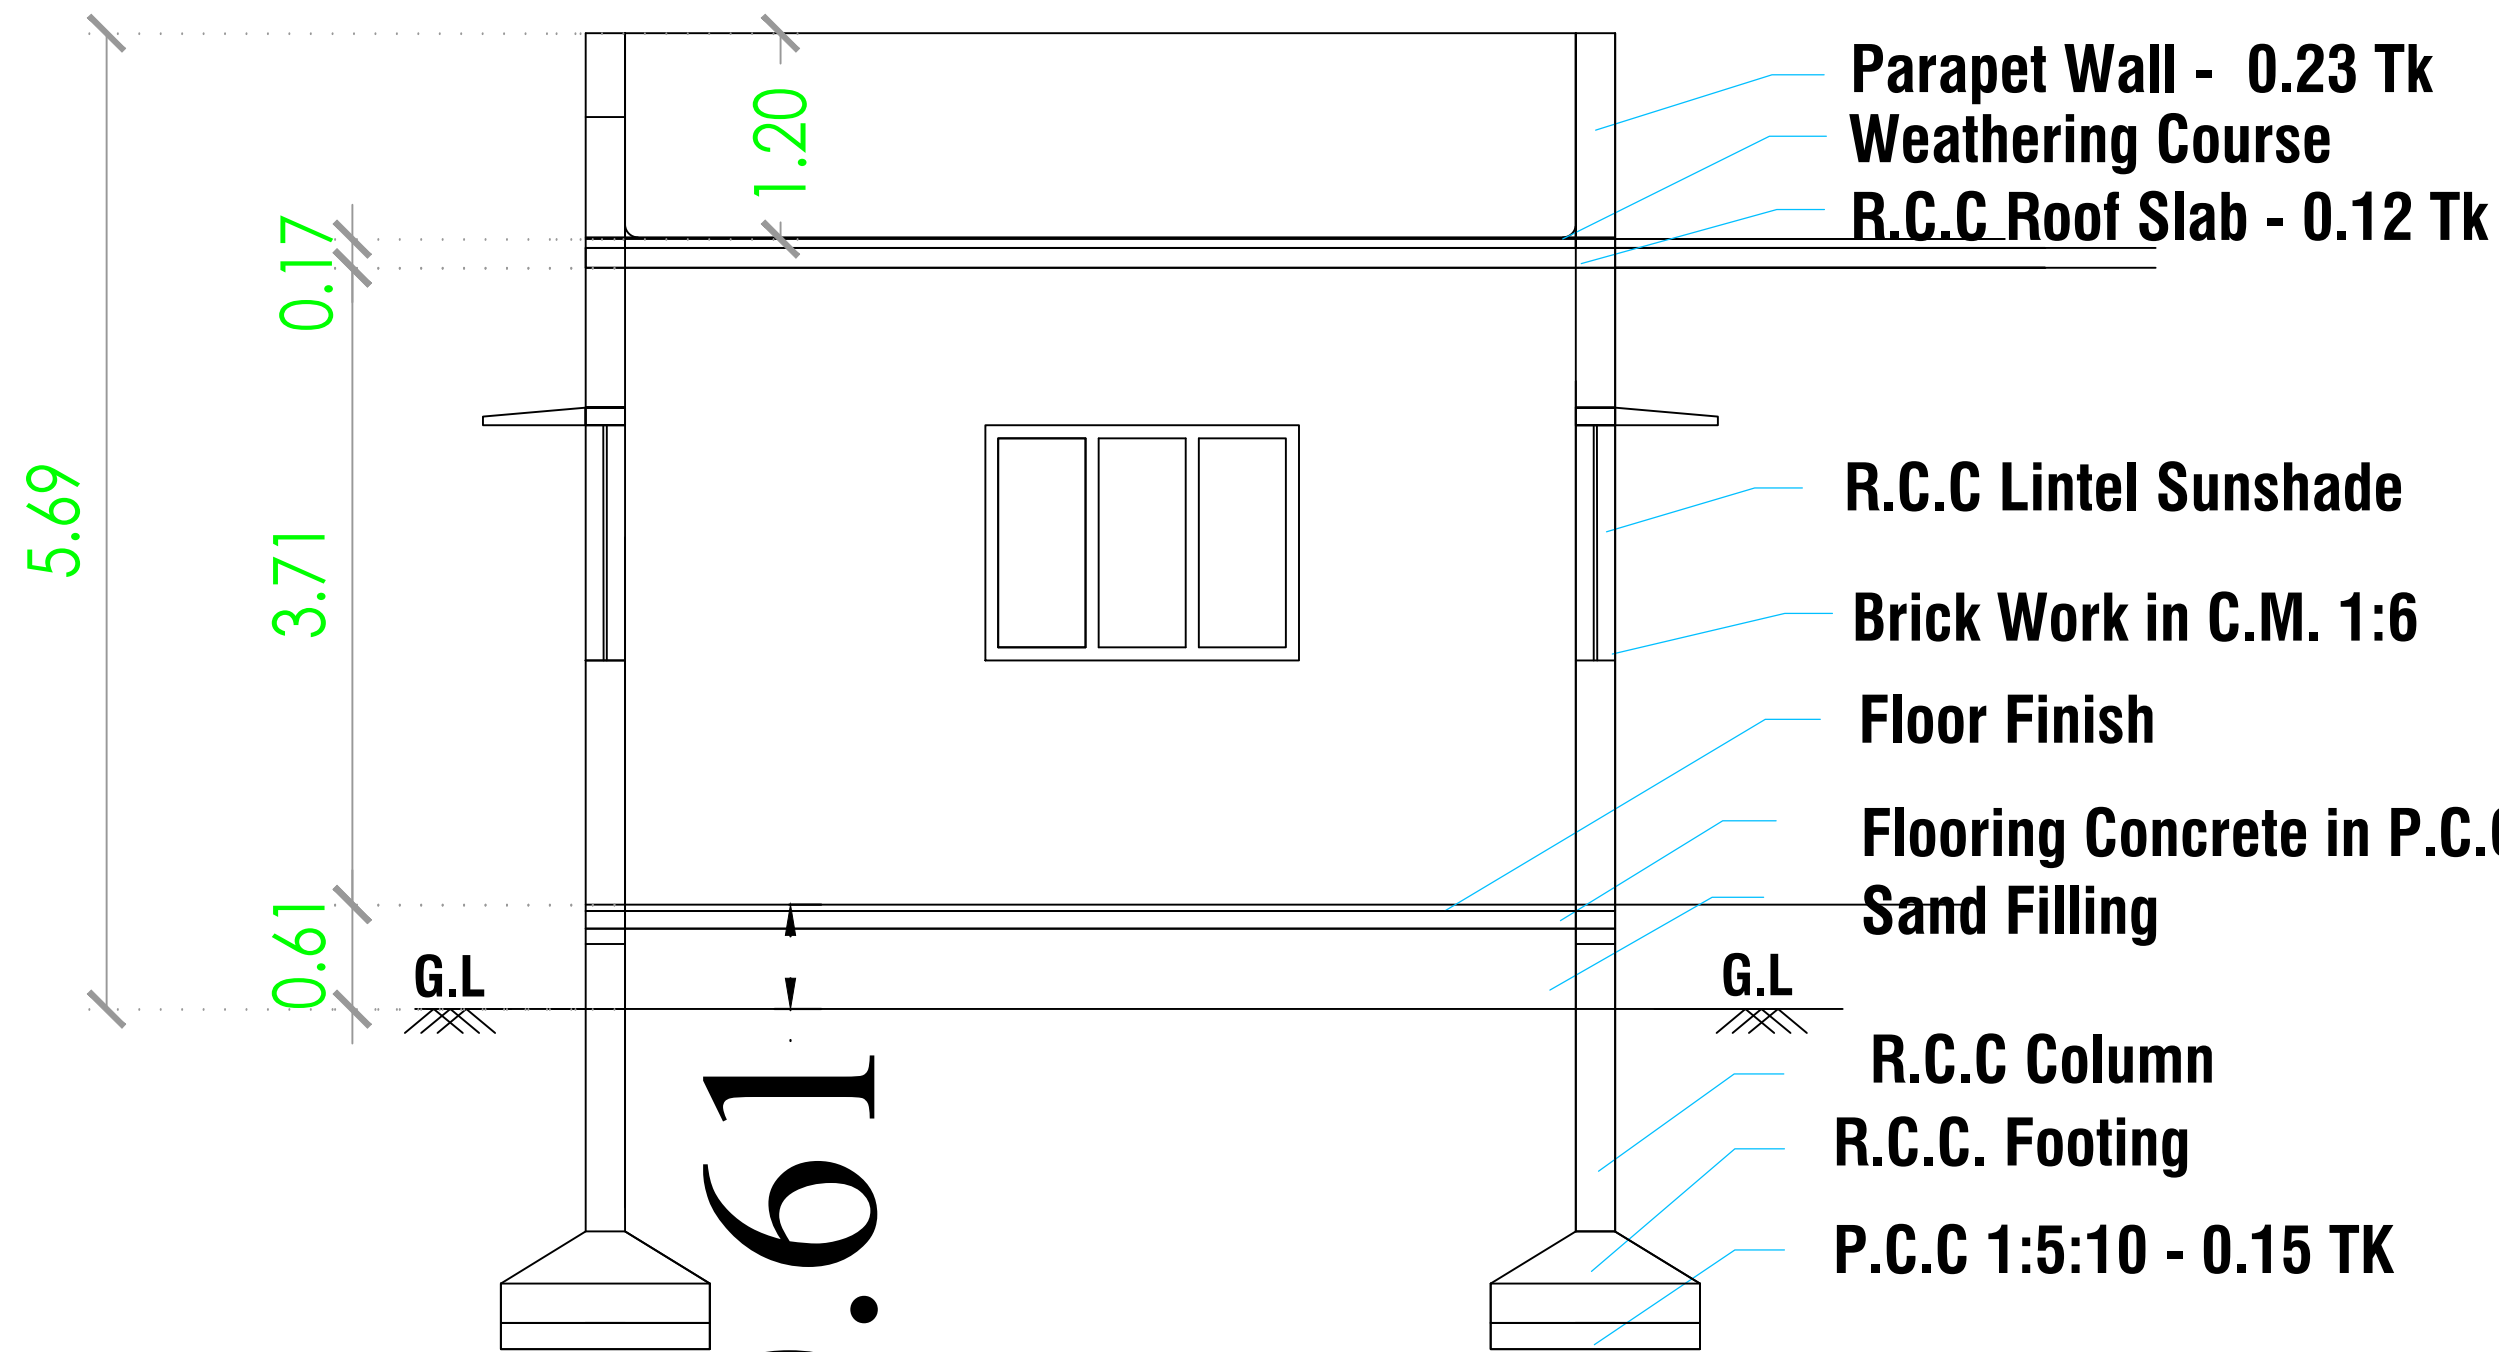


SECTION A-A

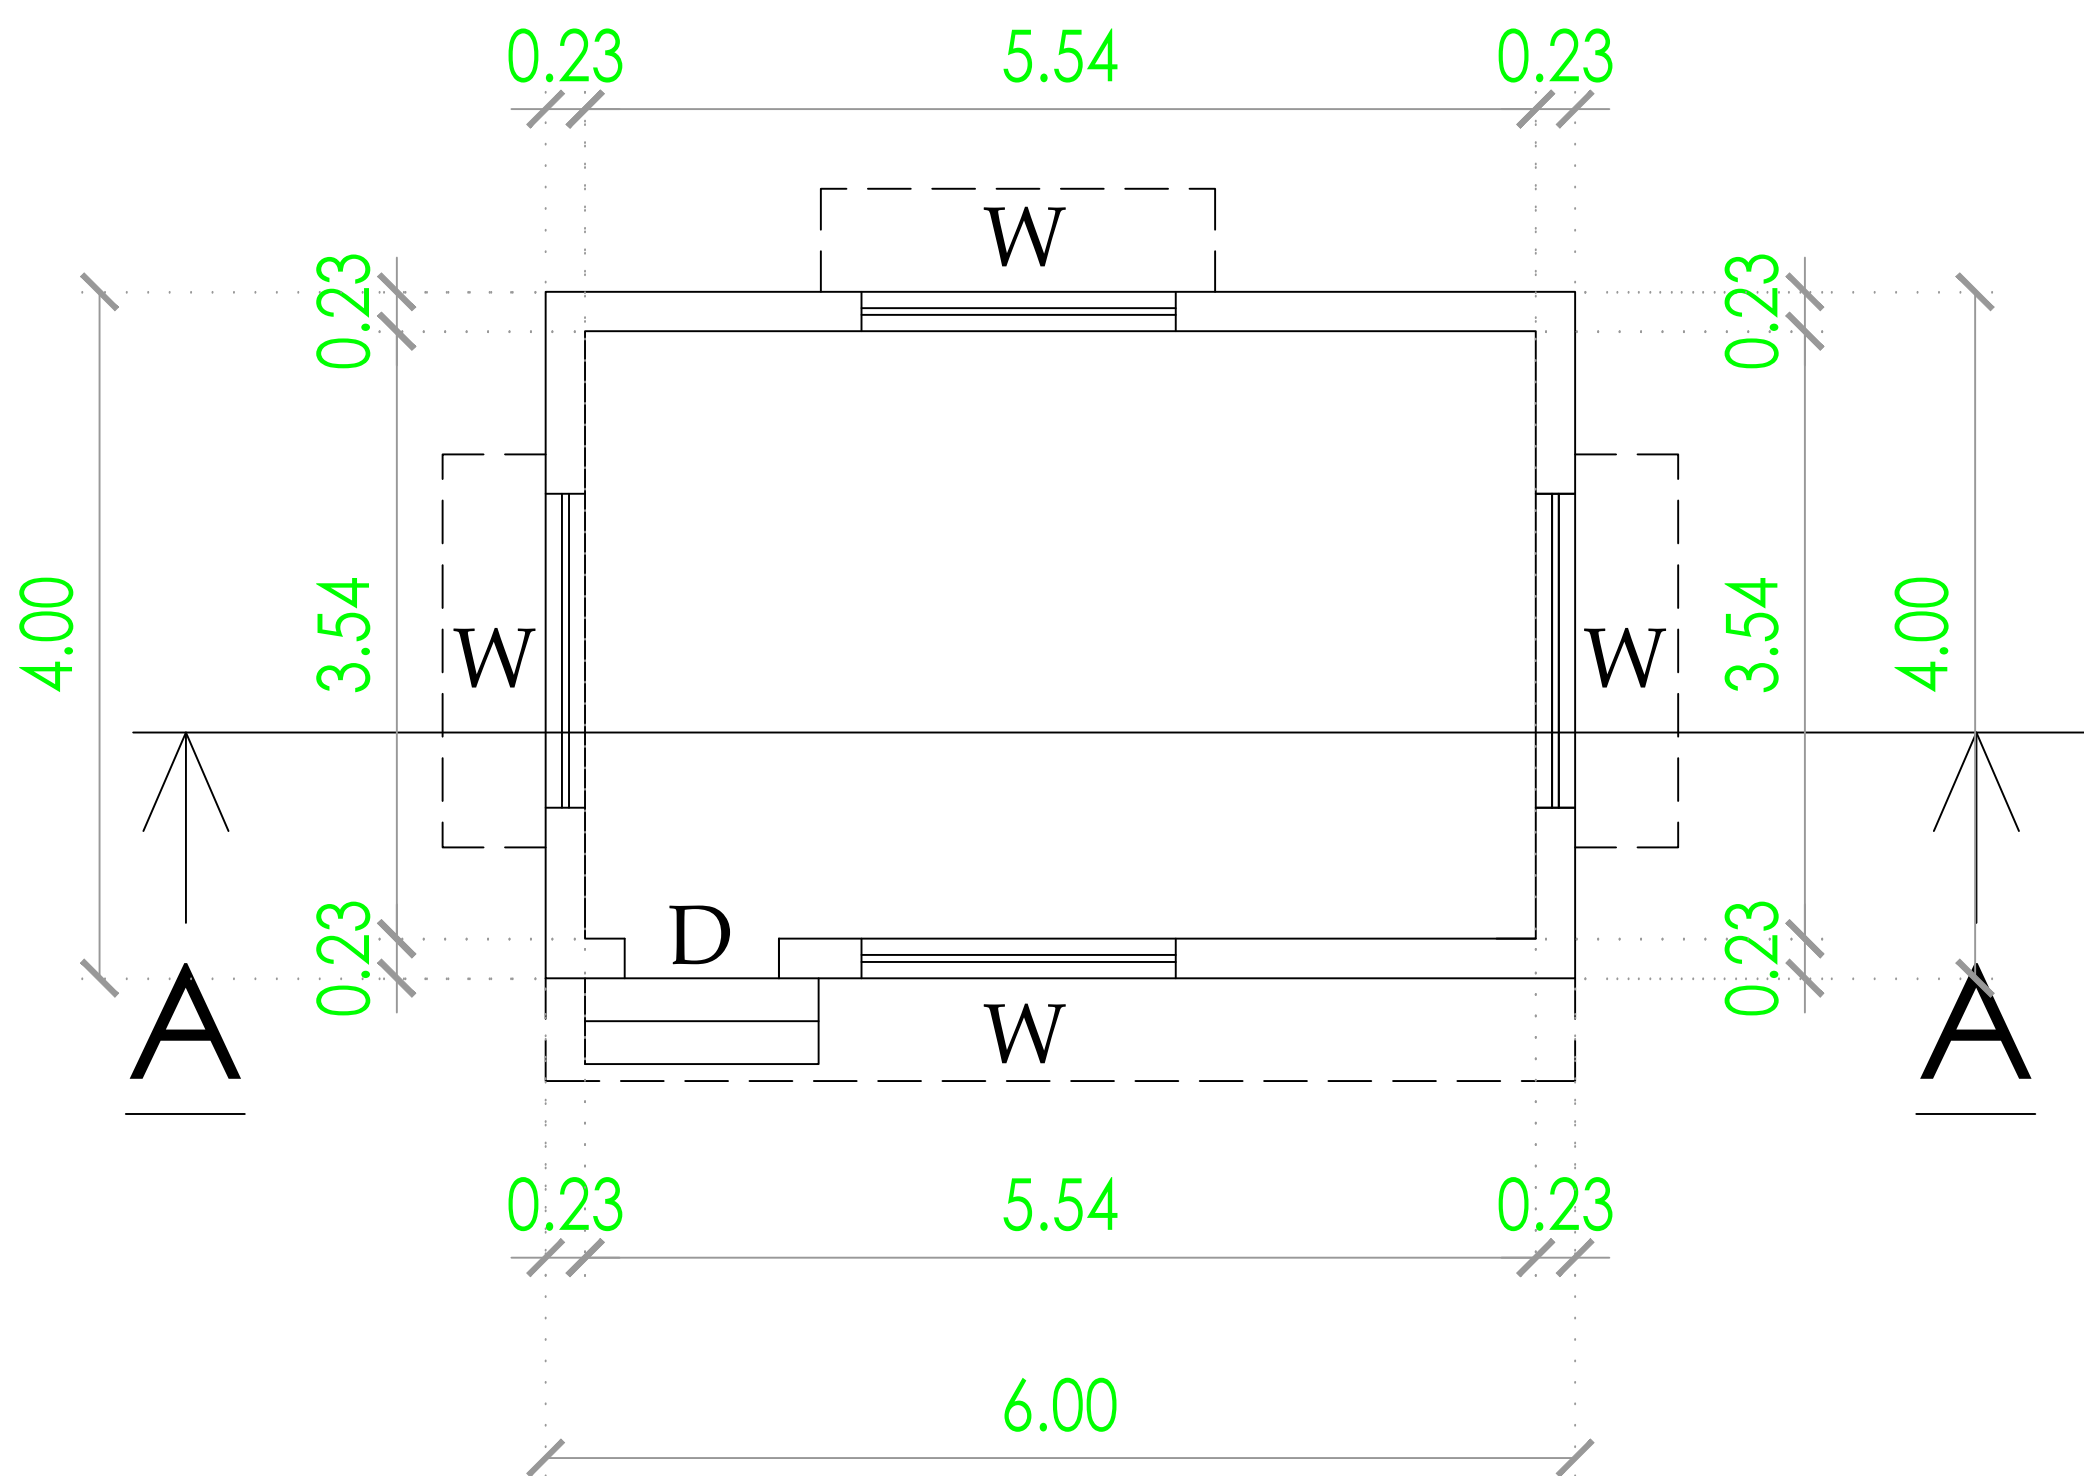


GROUND FLOOR


GUARD ROOM

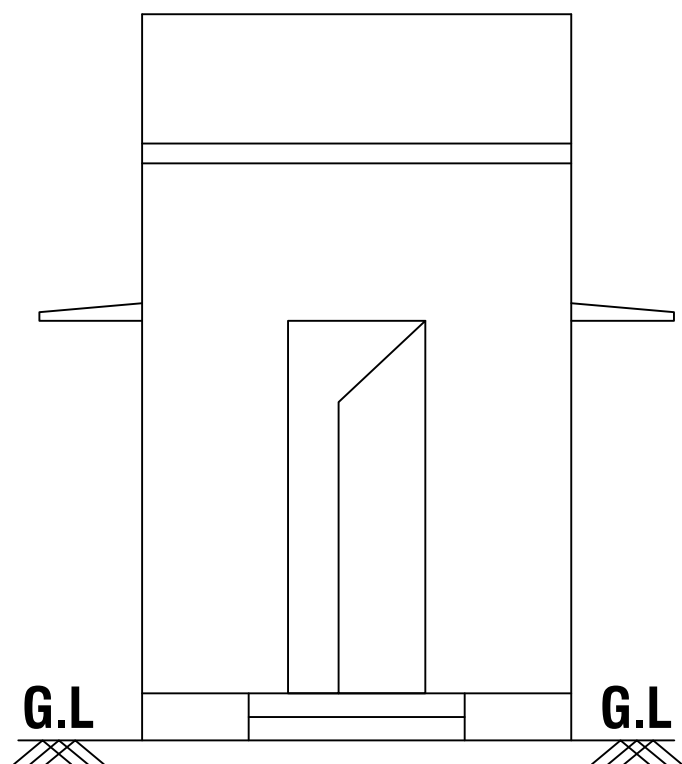

ELEVATION

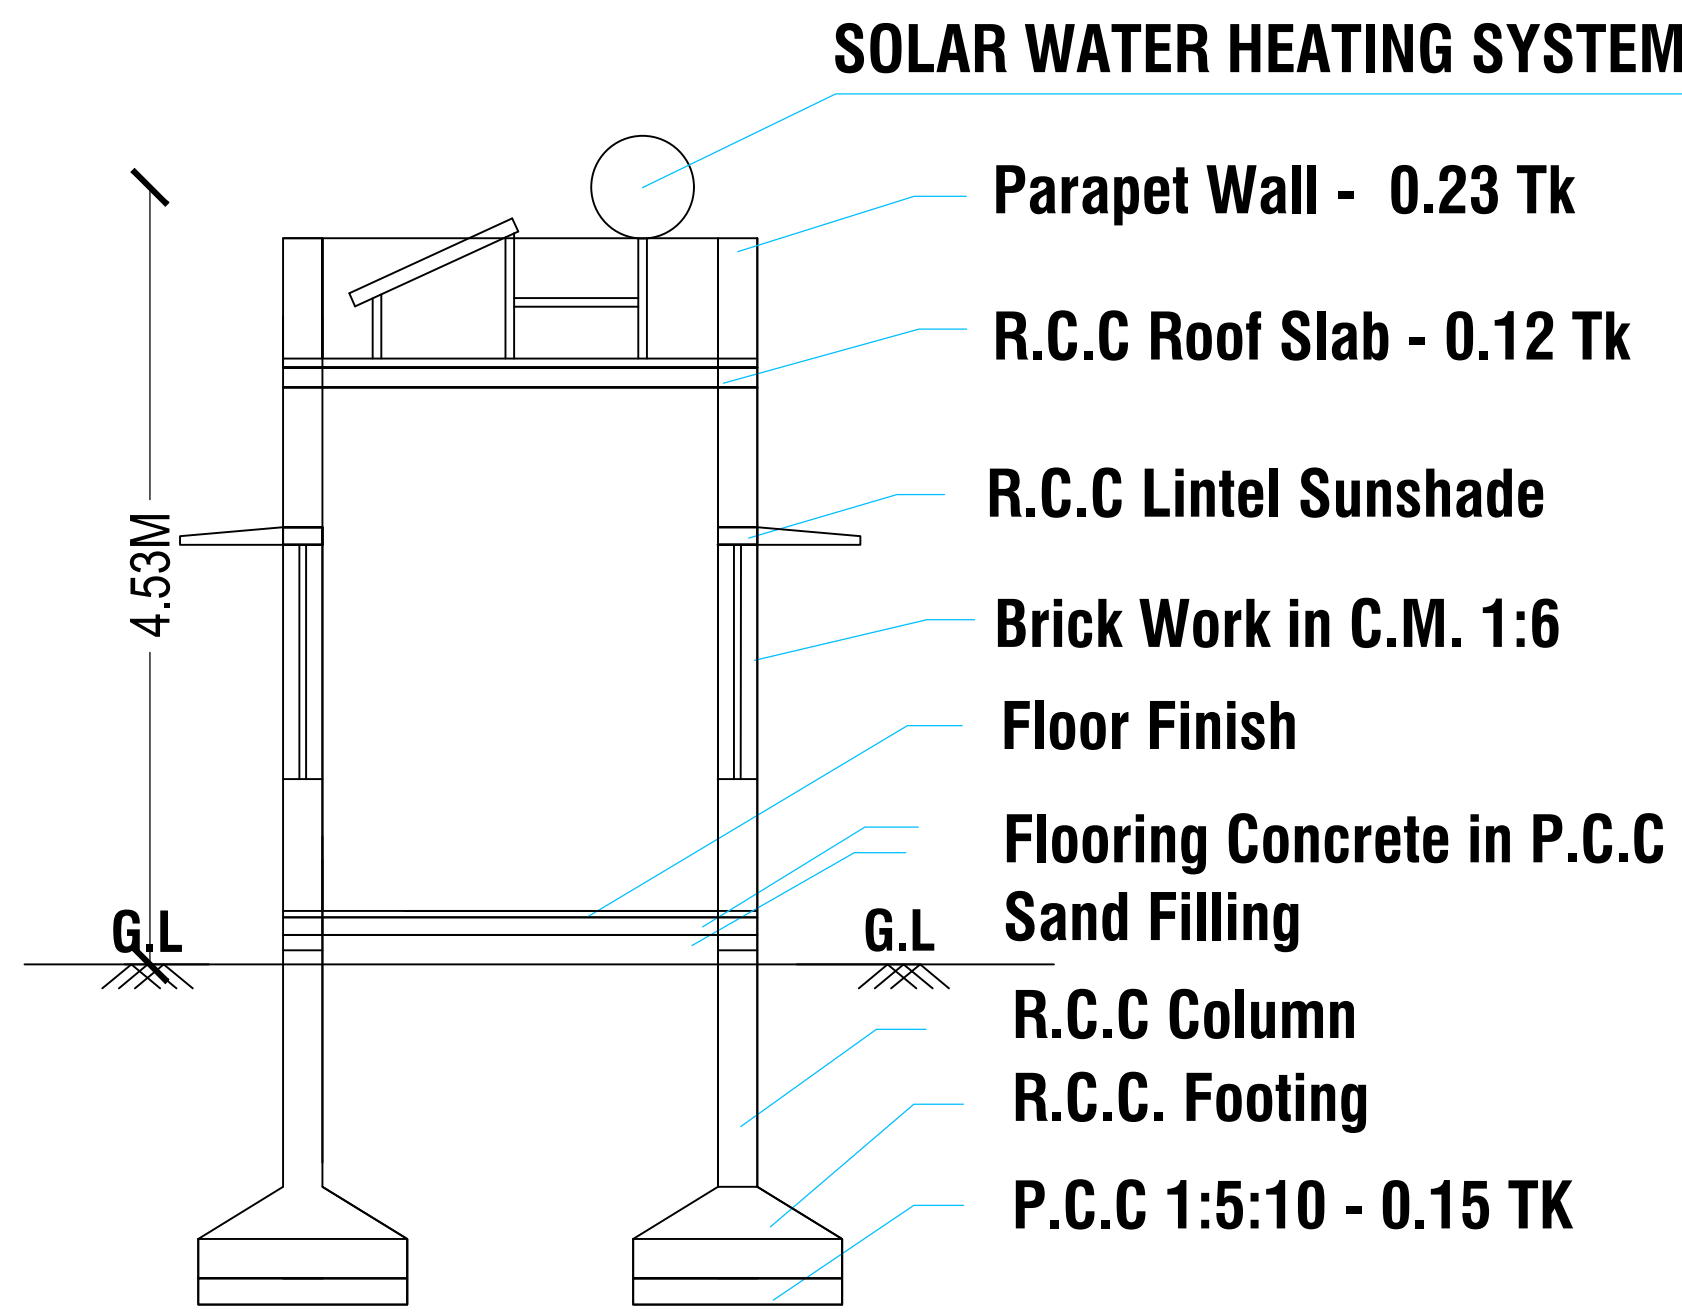

SECTION A-A

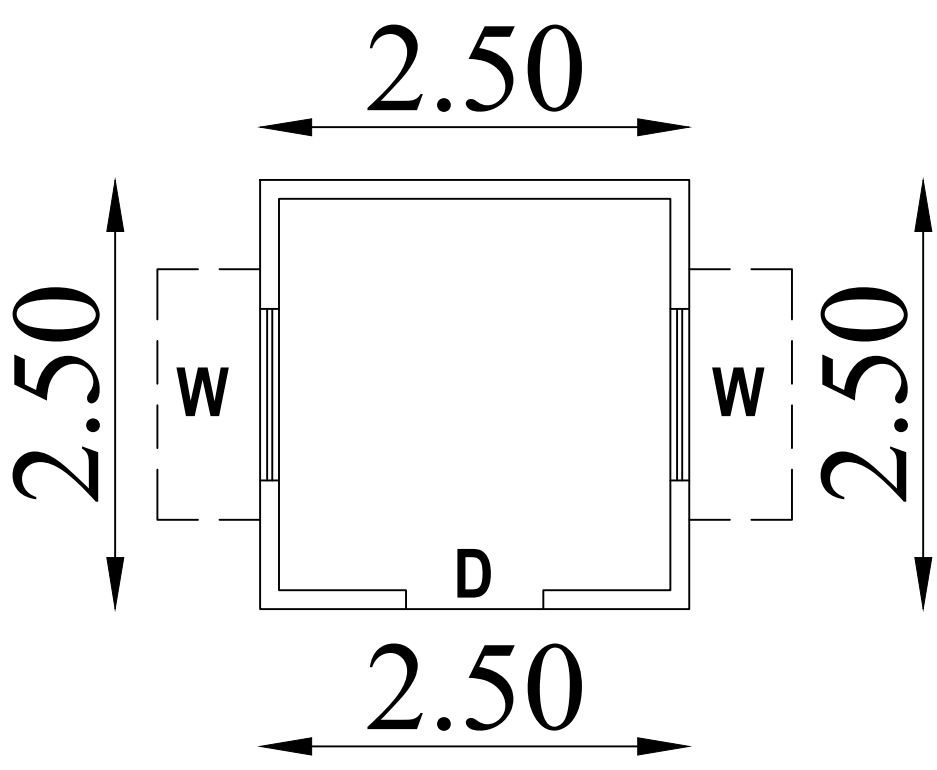


PLAN

PLAN SHOWING THE EXISTING CONSTRUCTION
OF RCC ROOF SECURITY ROOM BUILDING IN
SF.NO.416/2B, 416/3B, FOR M/S VXL RING
TRAVELLERS PRIVATE LIMITED, SIRAPALAYAM
VILLAGE & PANCHAYAT, MADUKKARAI TALUK,
COIMBATORE DISTRICT.

SCALE:- 1" = 8'-0" (or) 1 : 100

PLAN, SECTION & ELEVATION

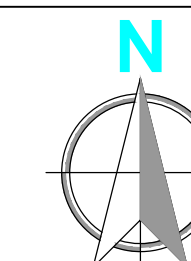

AREA DETAILS:-


AREA OF MAIN BUILDING : 45.60 Sqm

JOINERY DETAILS:-


SL.NO.	DESCRIPTION	SYM	DIMENSION
1	ROLLING SHUTTER	RS	4.88 X 3.66
2	WINDOW	W	2.44 X 1.53

REFERENCE:-


FIRE EXTINGUISHER :  FE
EMERGENCY ALARM :  FE

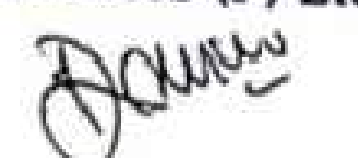
For VXL Ring Travellers (P) Ltd.

Managing Director

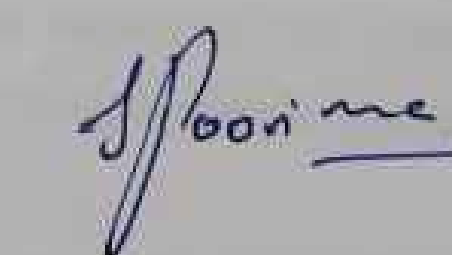OWNER / APPLICANT



Er. S. POORNIMA, B.Tech., M.Tech (Struct),
Approved Civil & Structural Engineer,
LPA/SE/GR-II/08/2022
Contacts: 9573345002, 9959955325

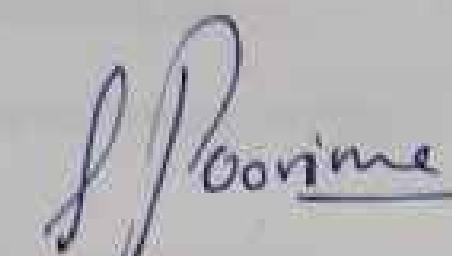STRUCTURAL ENGINEER

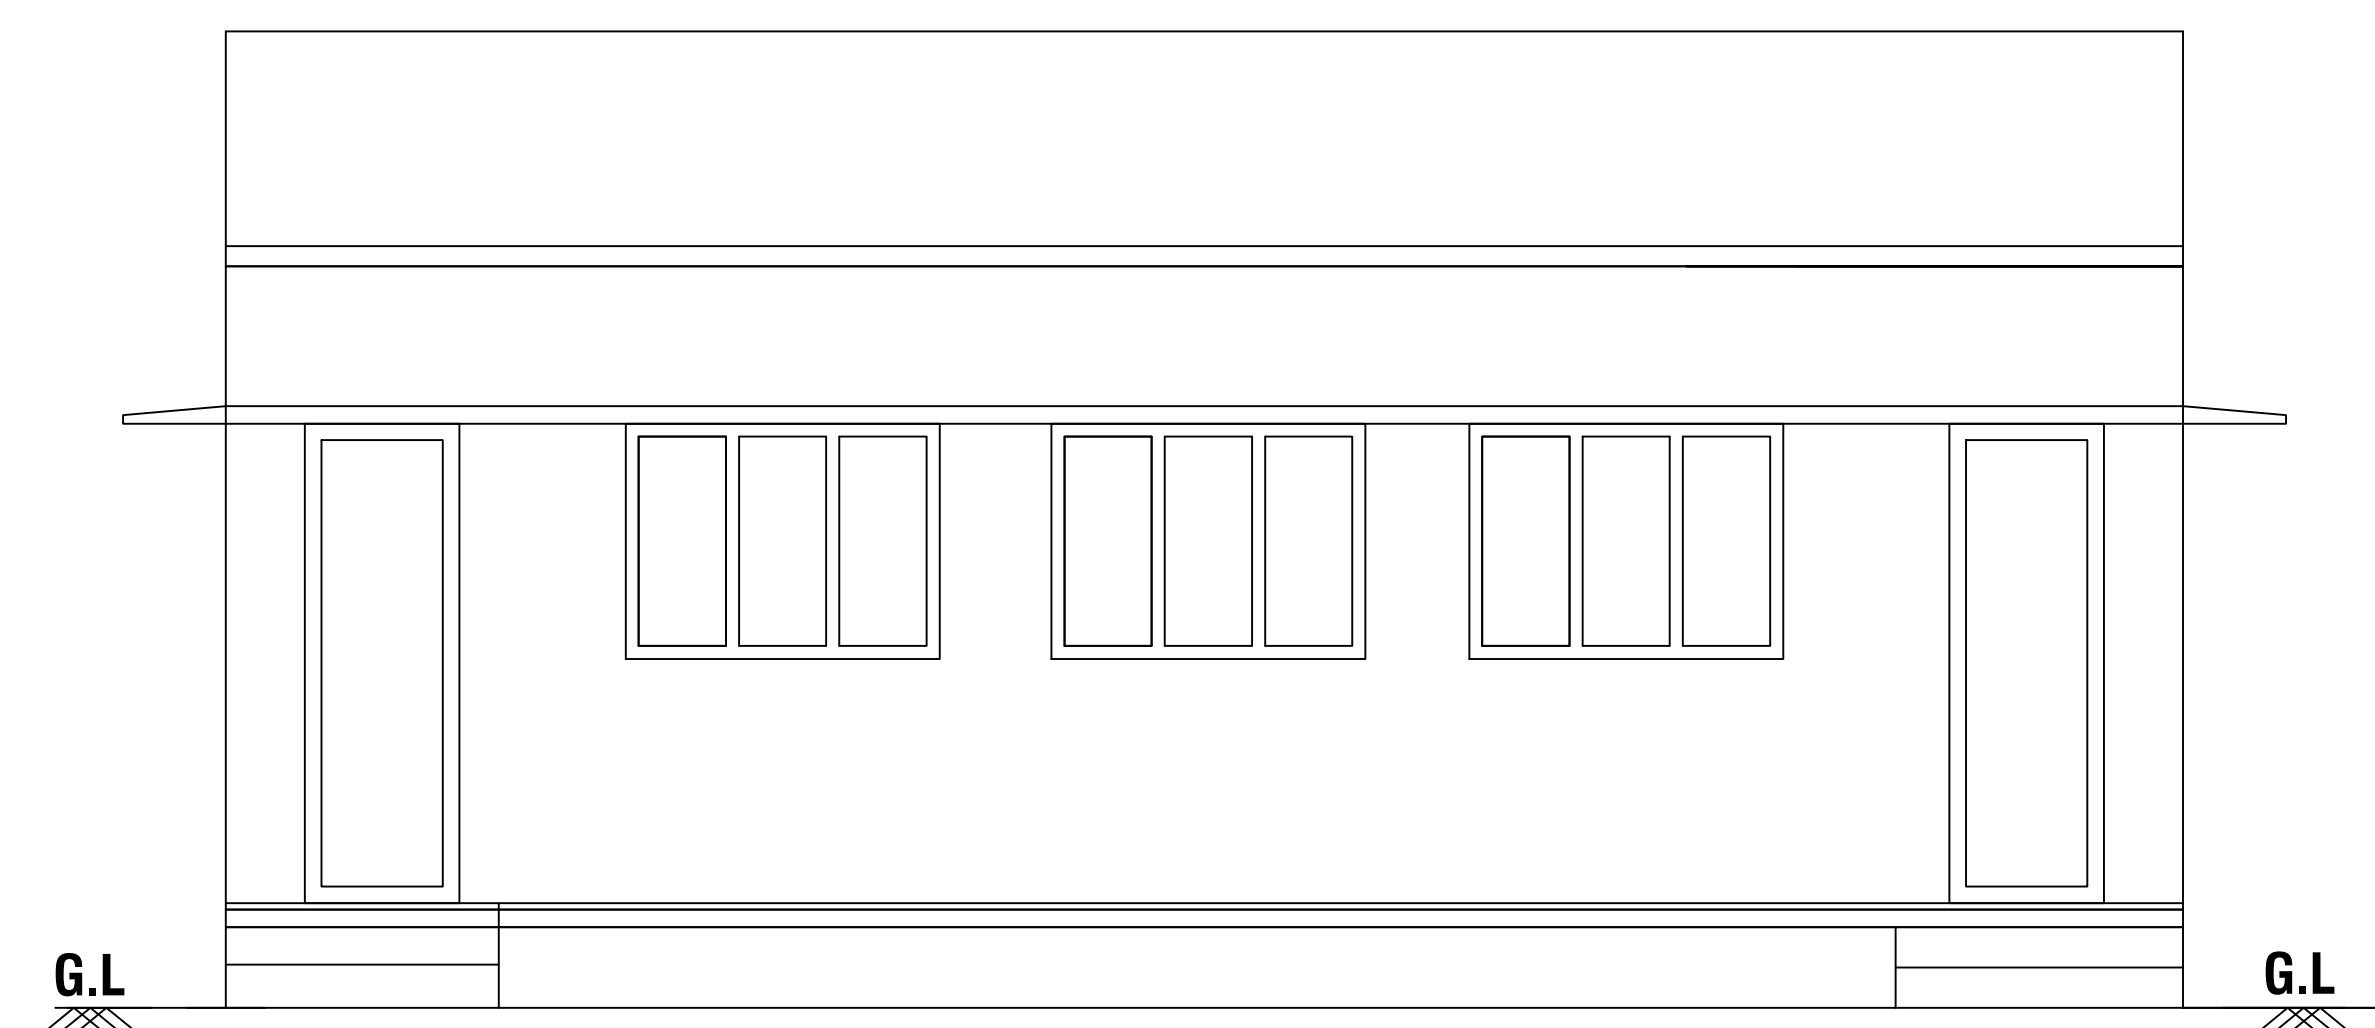

Er. S. POORNIMA, B. Tech., M. Tech (Struct)
Registered Engineer
Reg. No. LPA / RE / GR-II / 014 / 2022
1/313, J.Palanisamy Nagar, Malumichampalli,
Coimbatore - 641 050.
Ph: 95733 45002, 99599 55325

ARCHITECT
REGISTERED ENGINEER


ELEVATION

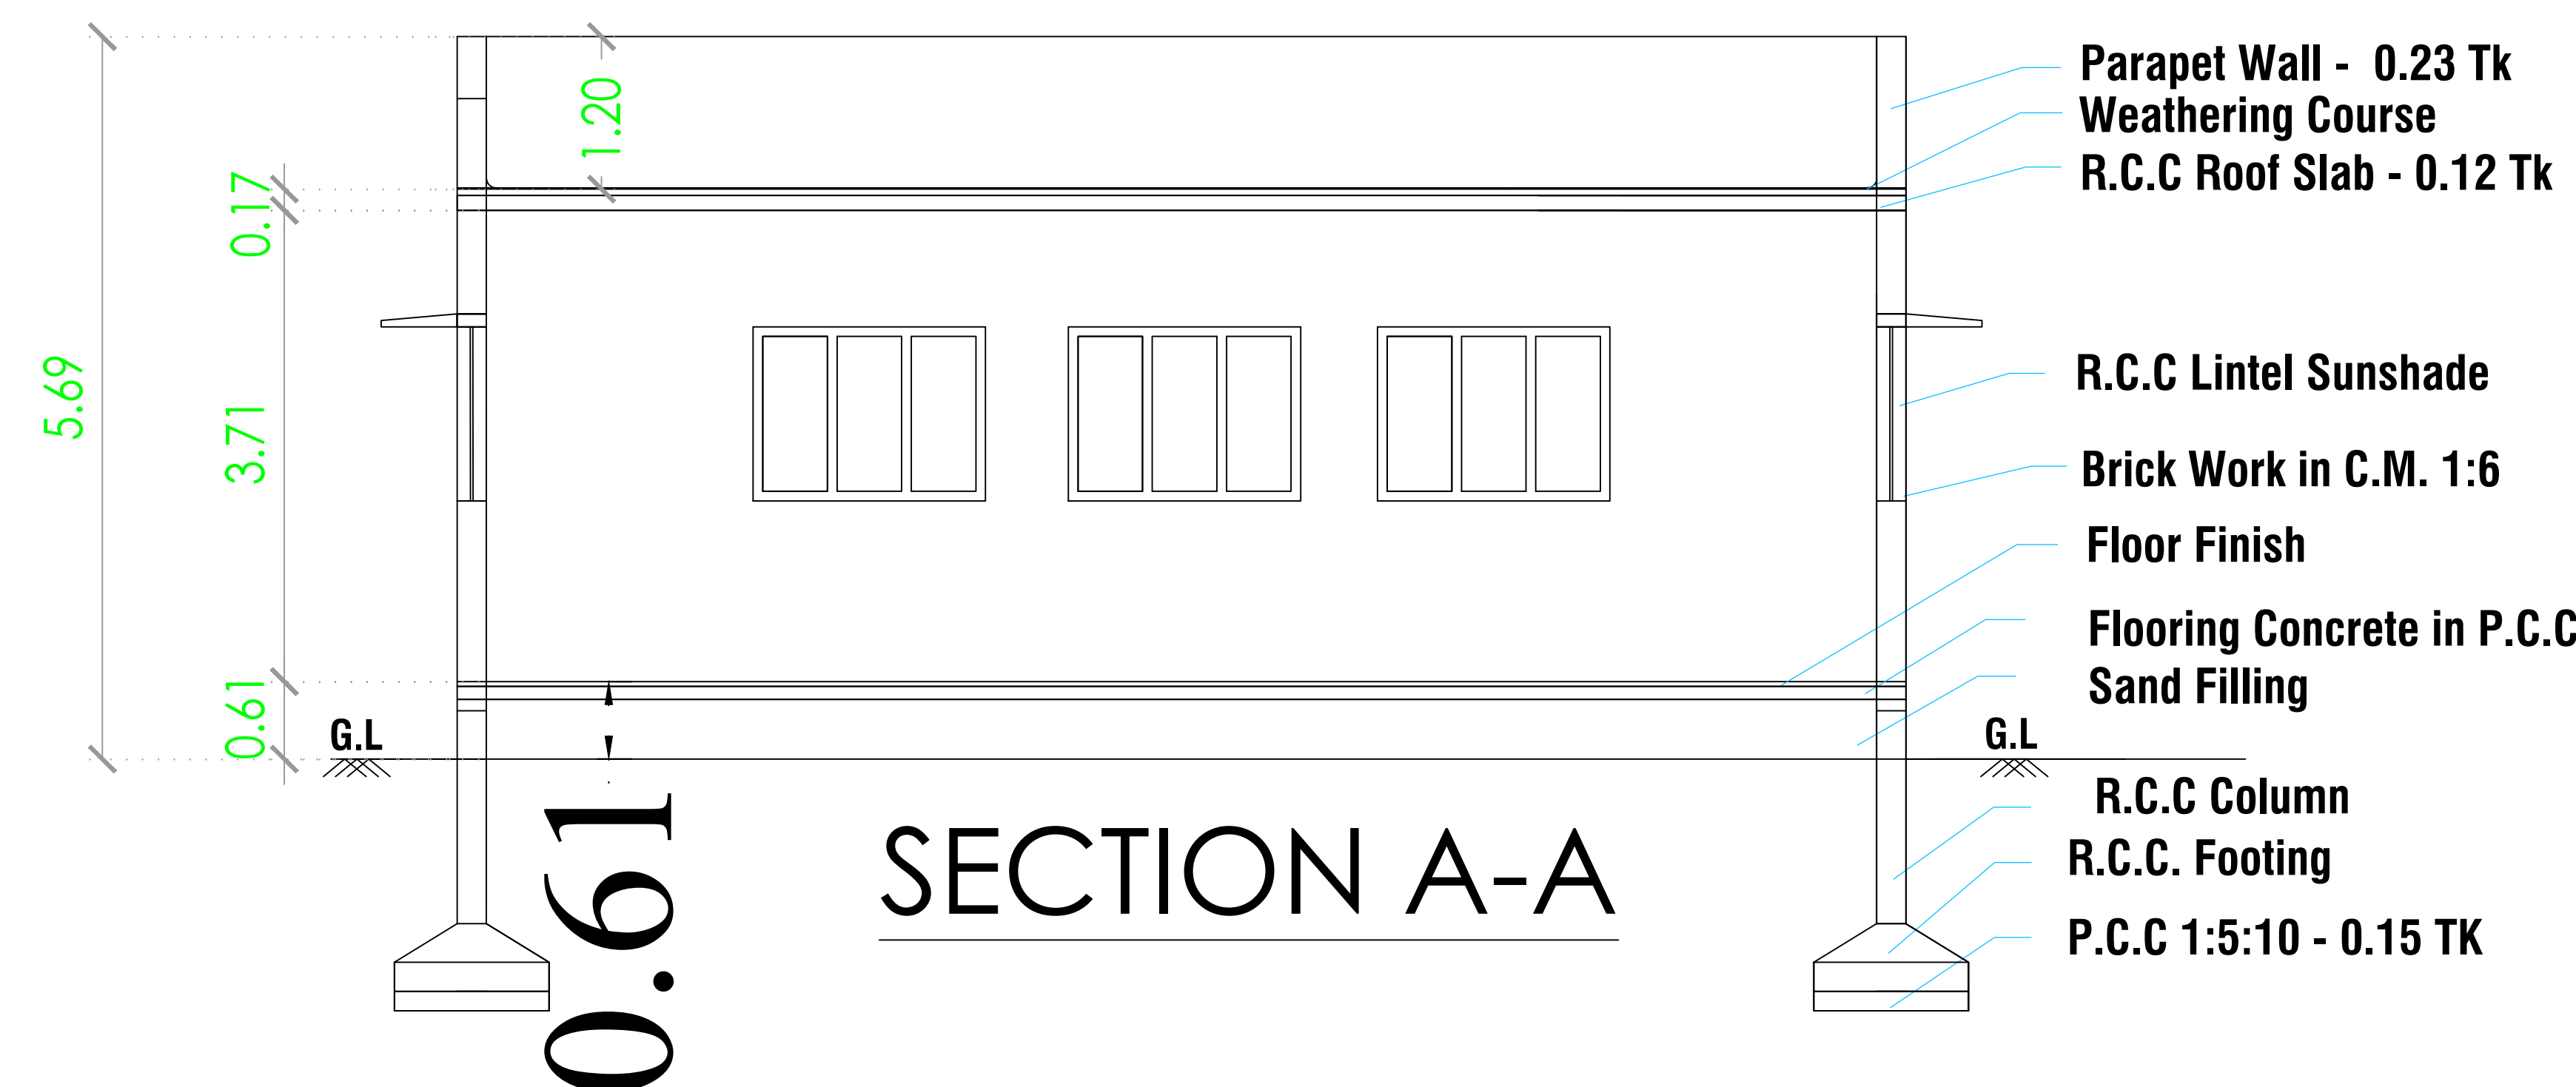


SECTION A-A

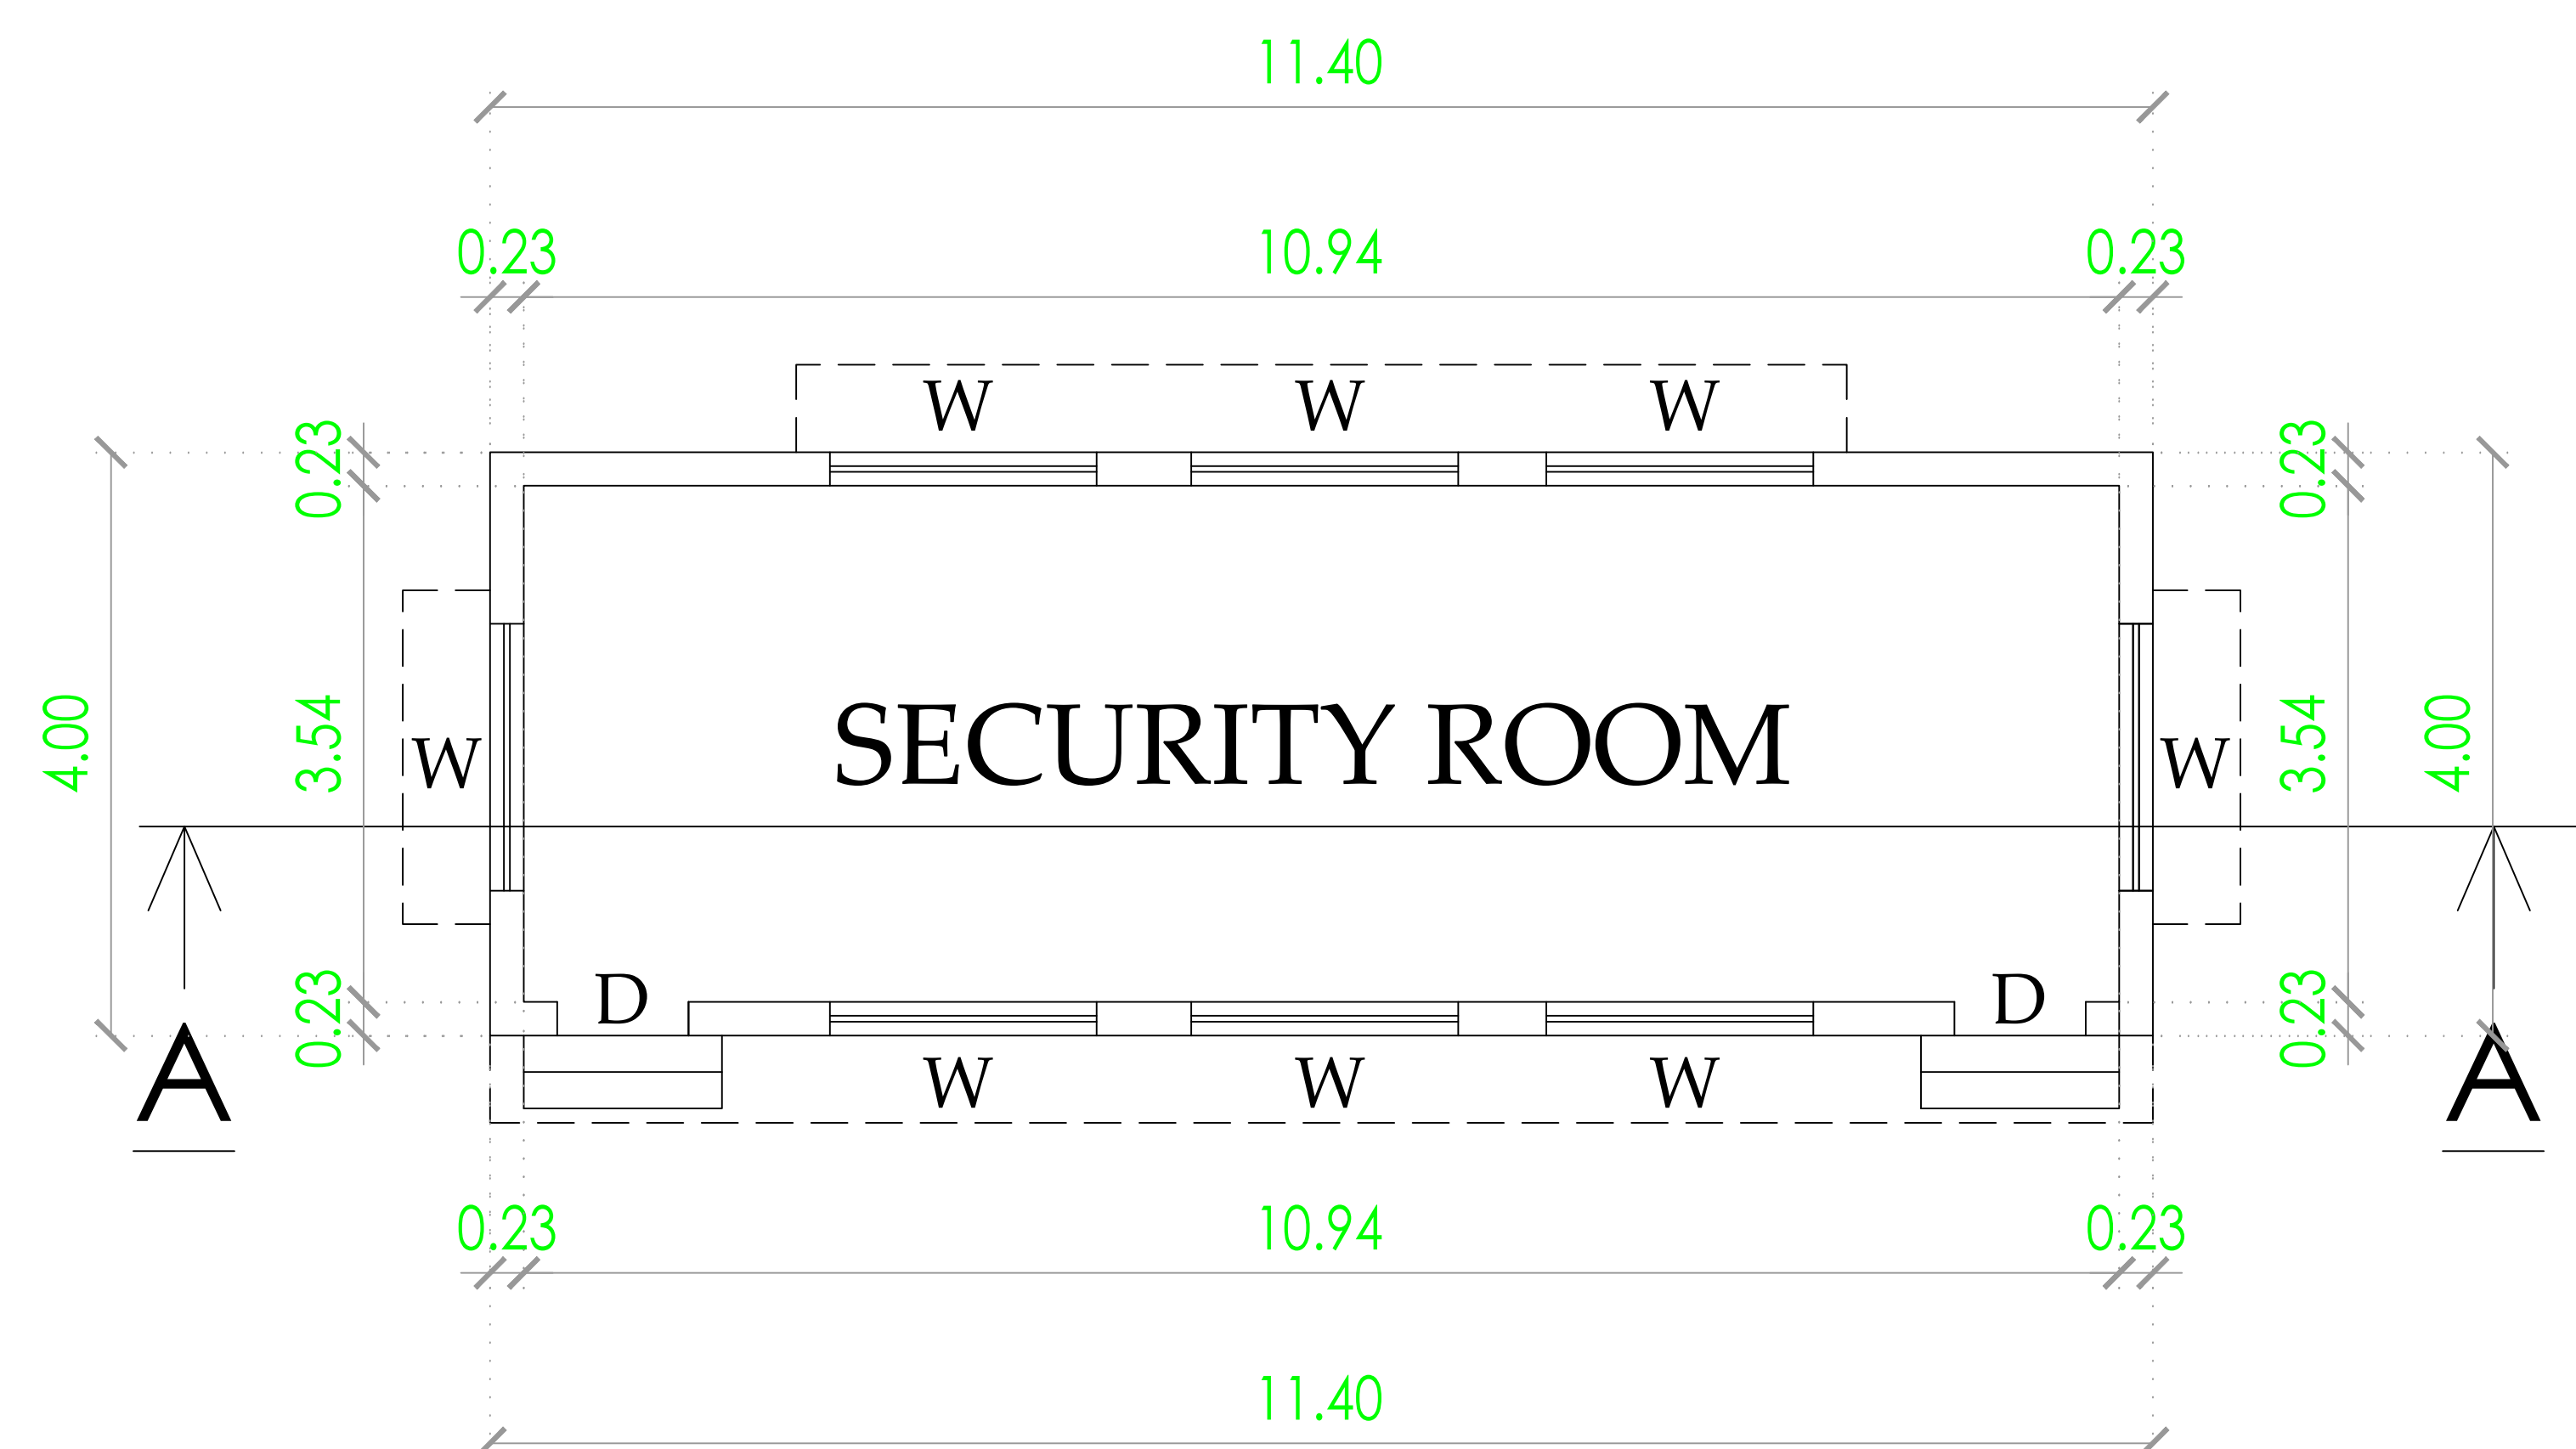

GROUND FLOOR

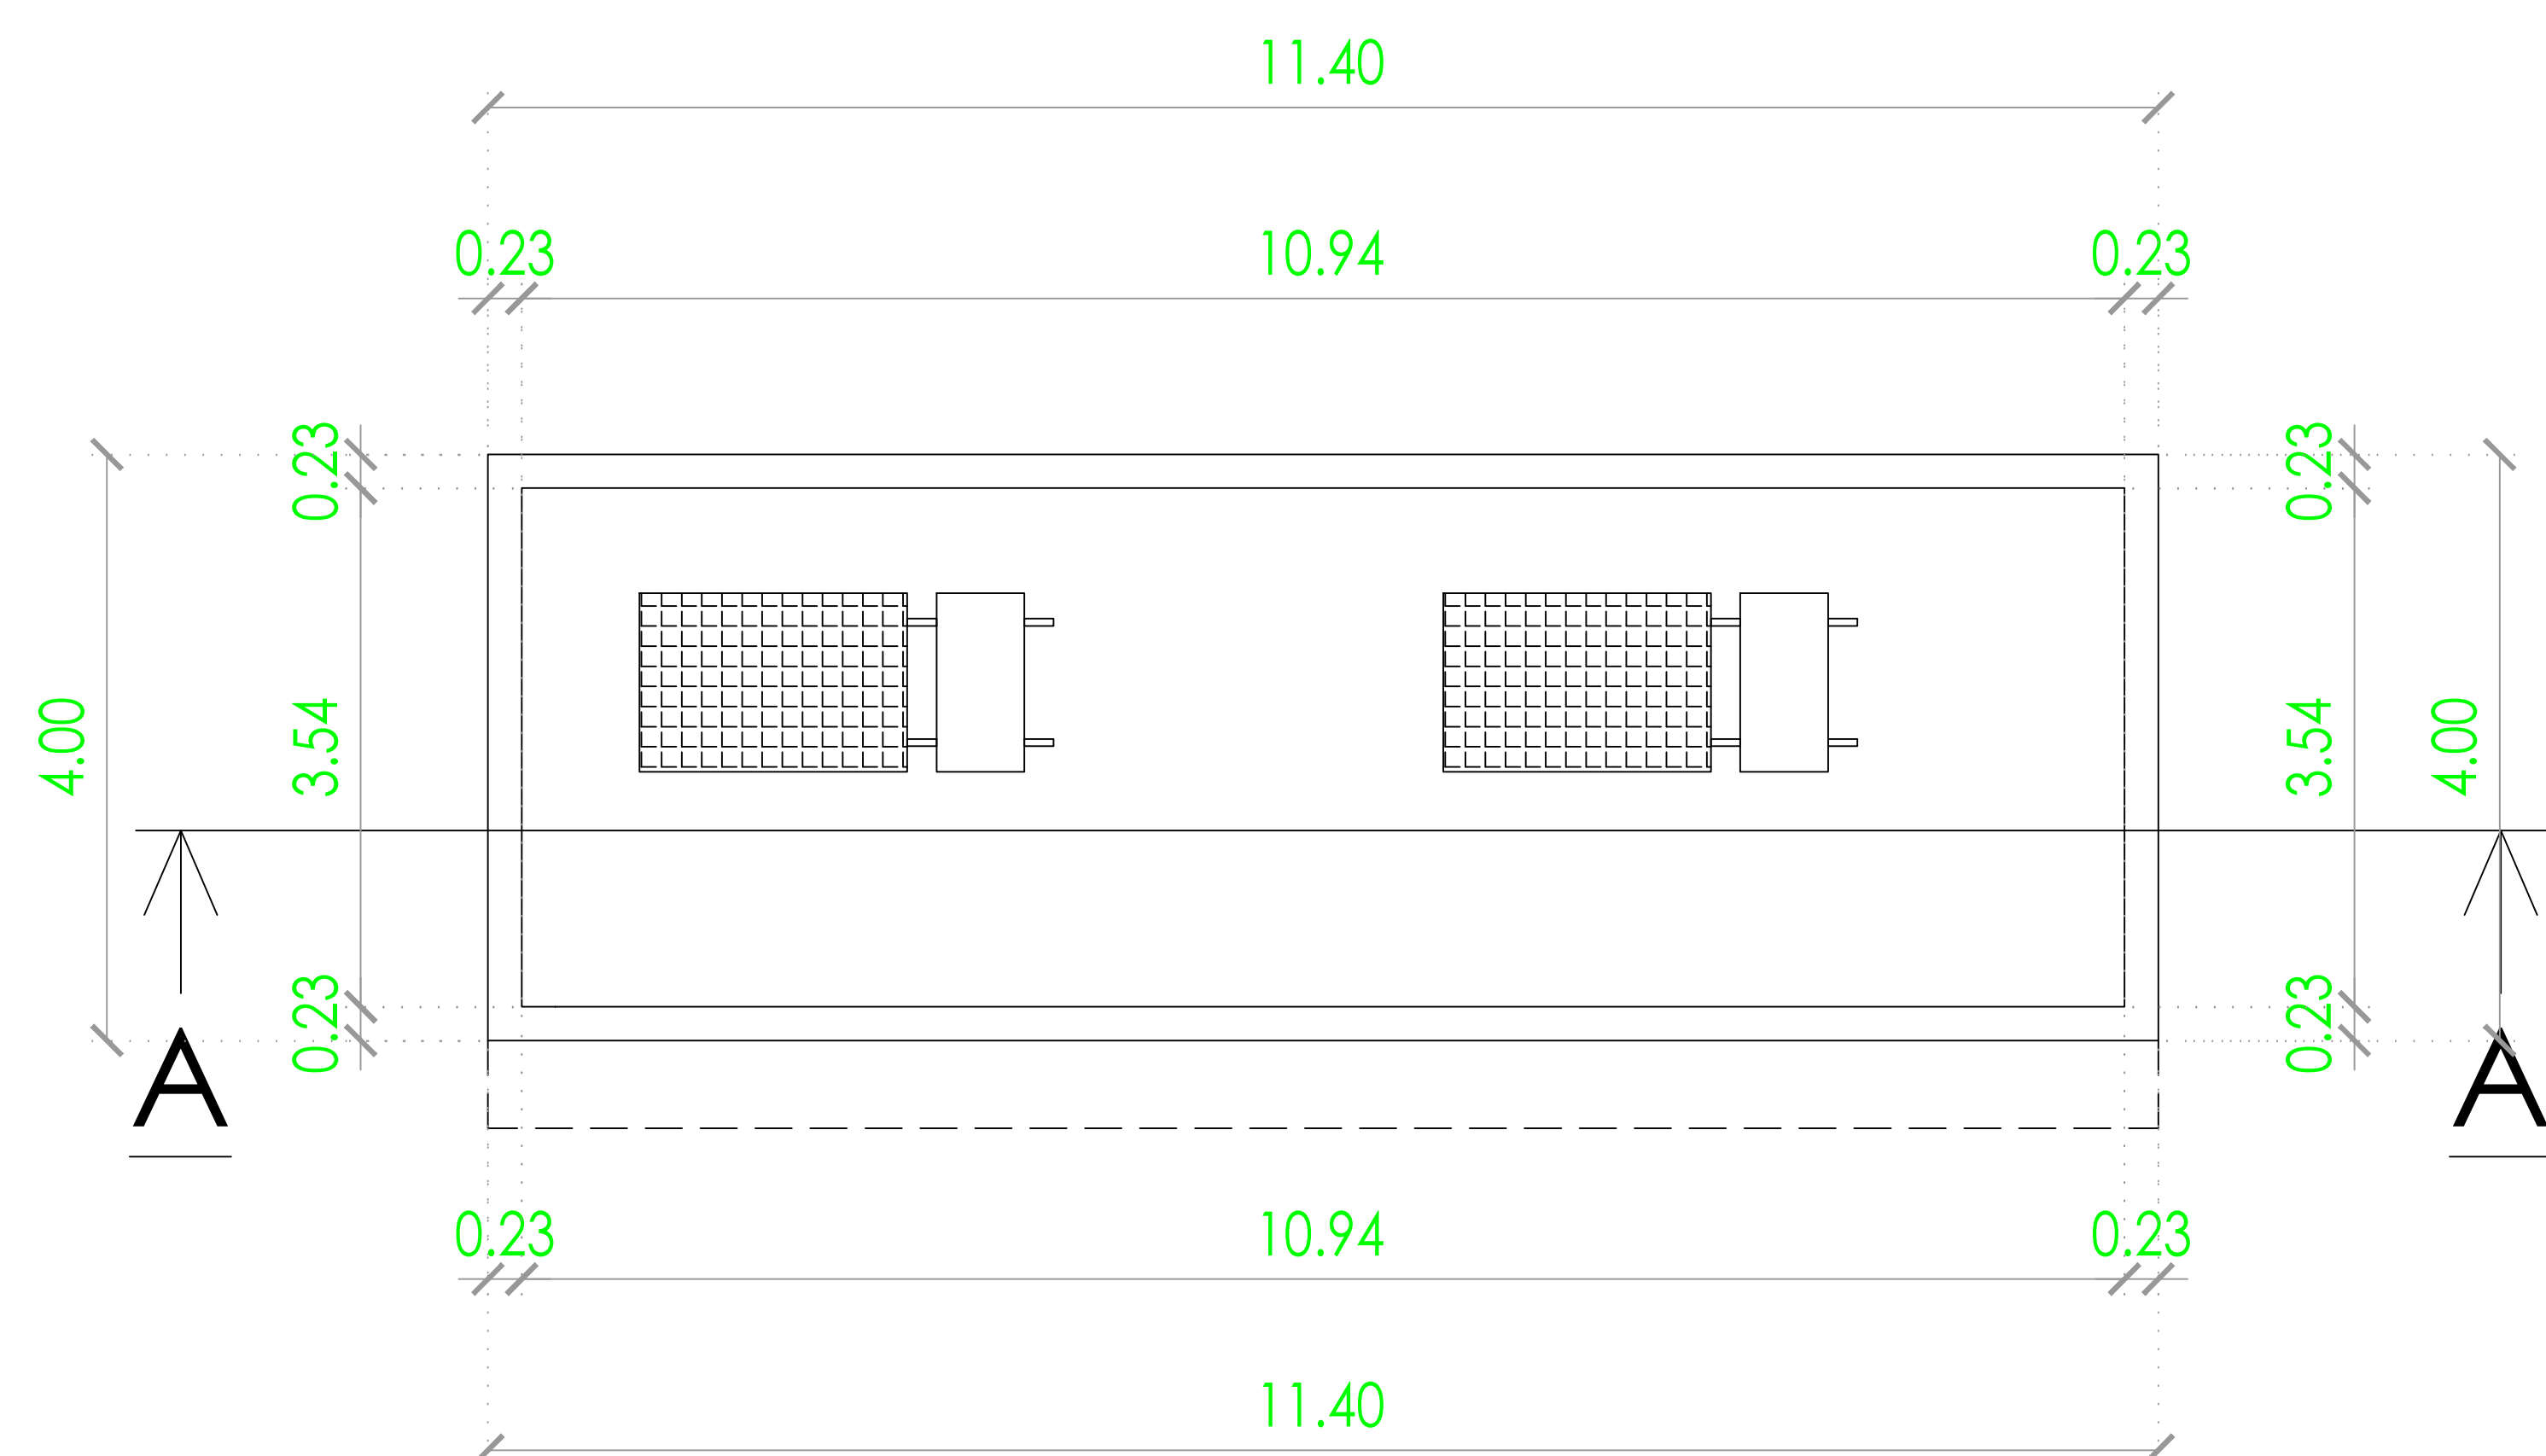

TERRACE FLOOR

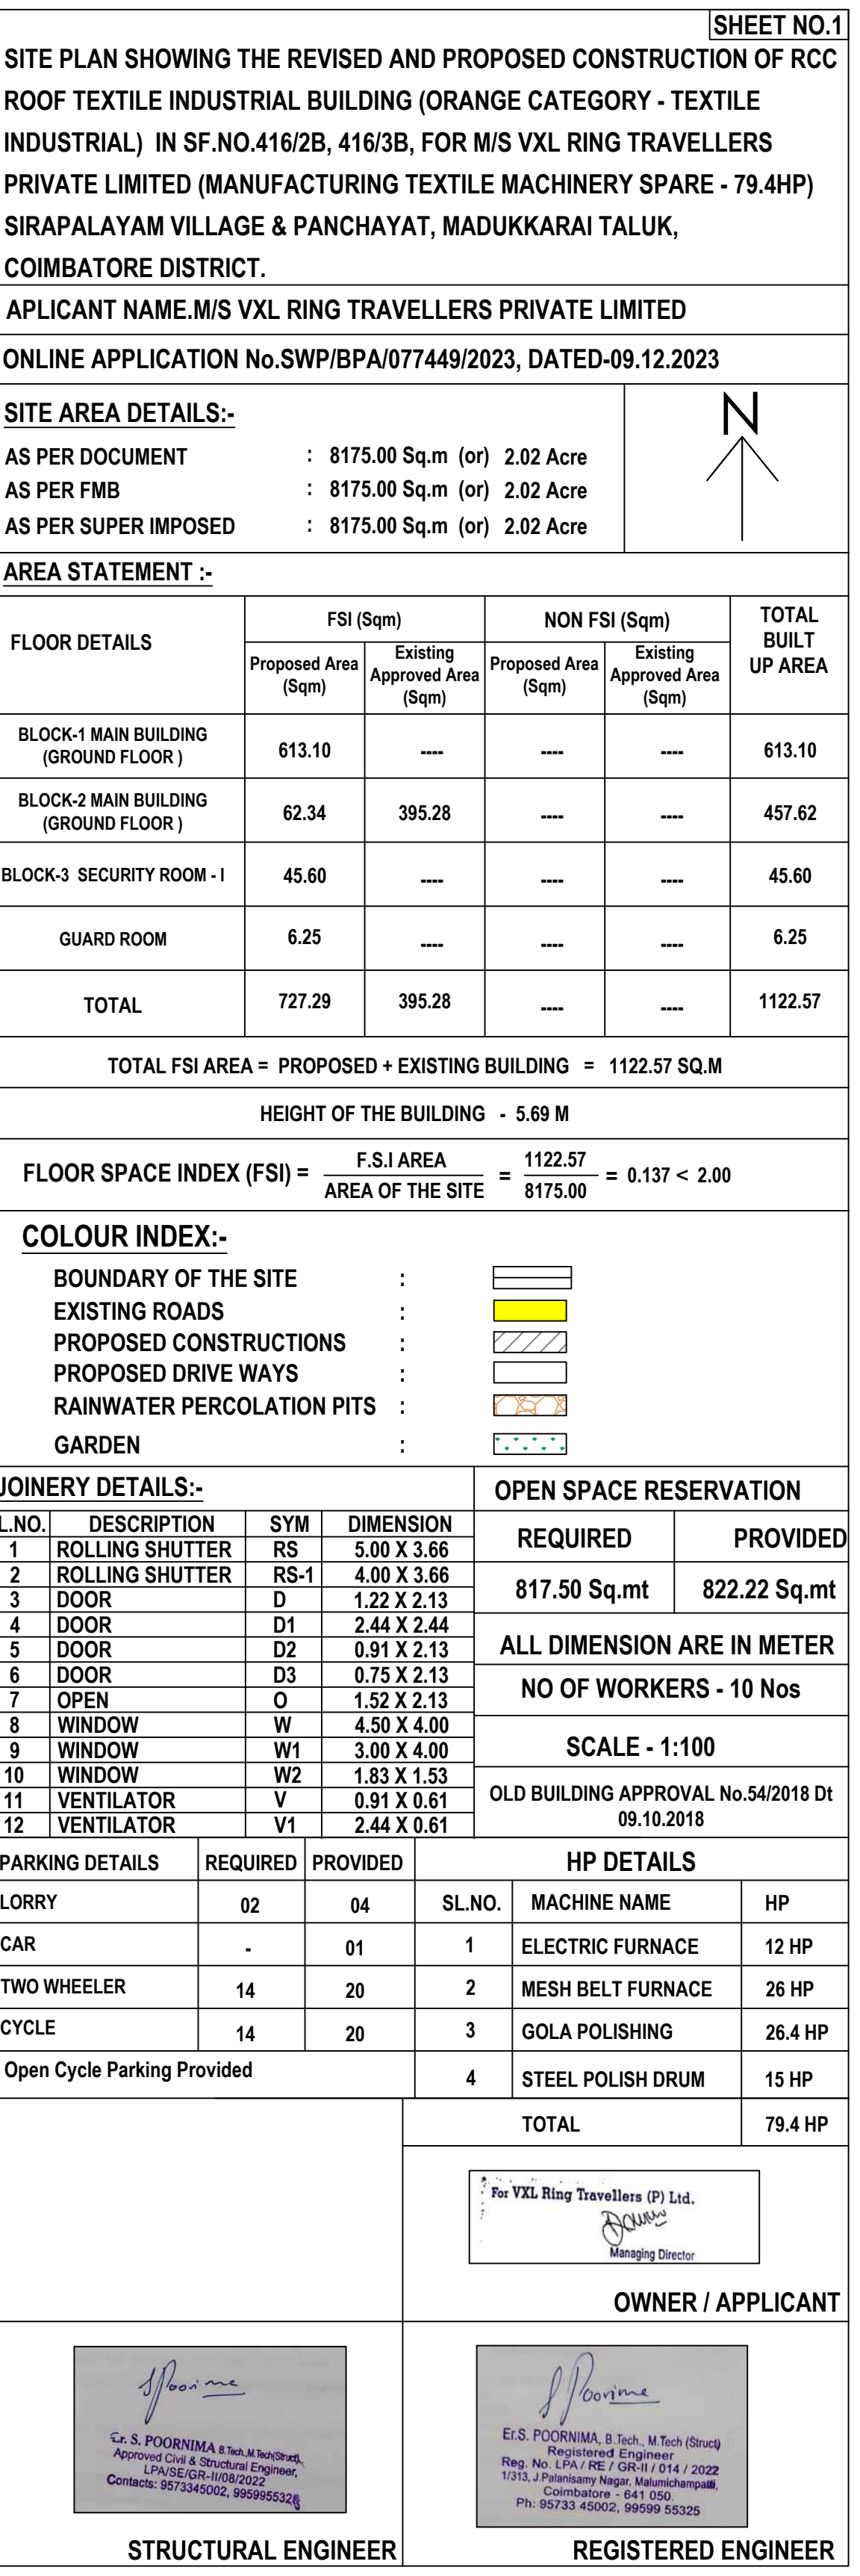

Eight ways to know a piece of land before you pay for it.

This report covers one part of the picture. These cover the rest, drawn from the same government records, for any property in Tamil Nadu.

LandLens One

Ask anything about a property and get an answer grounded in live government records, with the sources shown.

[/landlens/one](#)



Verify My Land

Every record check run on one property and returned as a single report.

[/landlens/verify-my-land](#)



Legal Opinion

An advocate's written opinion on the title, built on the records we pull for it.

[/landlens](#)



One Map

Every layer on one map: the parcel, its boundary, zoning, water bodies and what sits around it.

[/landlens/one/map](#)



PriceMap

What land actually changed hands for around this plot, taken from the registered deeds.

[/landlens/pricemap](#)



Build Scope

What you are allowed to build here: floor space, height, coverage and setbacks.

[/landlens/build-scope](#)



Property Tracker

Watch a property and hear about it when something new is registered against it.

[/landlens/property-tracker](#)



Deal Room

Run the transaction in one place: documents, stamping, signatures and the parties.

[/landlens/deal-room](#)



Twenty-four checks you can run yourself, at no cost.

Records and verification

The registers themselves, read for you.

Encumbrance Certificate

Patta and Chitta

Field Measurement Sketch

EC Analyzer

Bank charge check

Court case search

Seller background check

Approval check by survey

Value and duty

What it is worth and what it costs to register.

Guideline value by street

Guideline value by survey

Stamp duty and registration fees

Capital gains

Floor space index

Area unit converter

Zoning and land use

What the plan says can happen on this land.

Land use zone finder

CMDA land use check

Coastal regulation zone

Master plan check

Water bodies finder

Airport height clearance

Registers and directories

Who holds it, and which office keeps the record.

Find your registering office

Temple property check

Waqf property check

RERA register



Every free tool
/tools



Services we run
for you
/services



The LandLens
suite
/landlens/one



Every claim in this document traces back to a government record.

Legal opinions, due diligence and title verification

Building plan, layout and sub-division approvals

Completion and occupancy certificates, regularisation

Escrow, negotiation and NRI property management

Land survey, soil testing, architecture and construction

Verified RealEstate
3/350/2 Mettukuppam,
OMR Thoraipakkam,
Chennai 600 097, India
hello@verified.realestate
+91 9996 12 9996

Prepared from the registers named on the page each finding sits on. Where a register could not be read, this document says so in its place rather than leaving the gap to be read as a clean result.

