

PP

APPROVAL RECORD

Planning Permission

Namakkal district, Tamil Nadu

APPROVAL TYPE


Building Plan

ISSUING AUTHORITY

Rural Panchayat

The approval as the planning authority issued it, reproduced in full behind this page.

An approval speaks to what was sanctioned, not to what was built. Completion is a separate record.

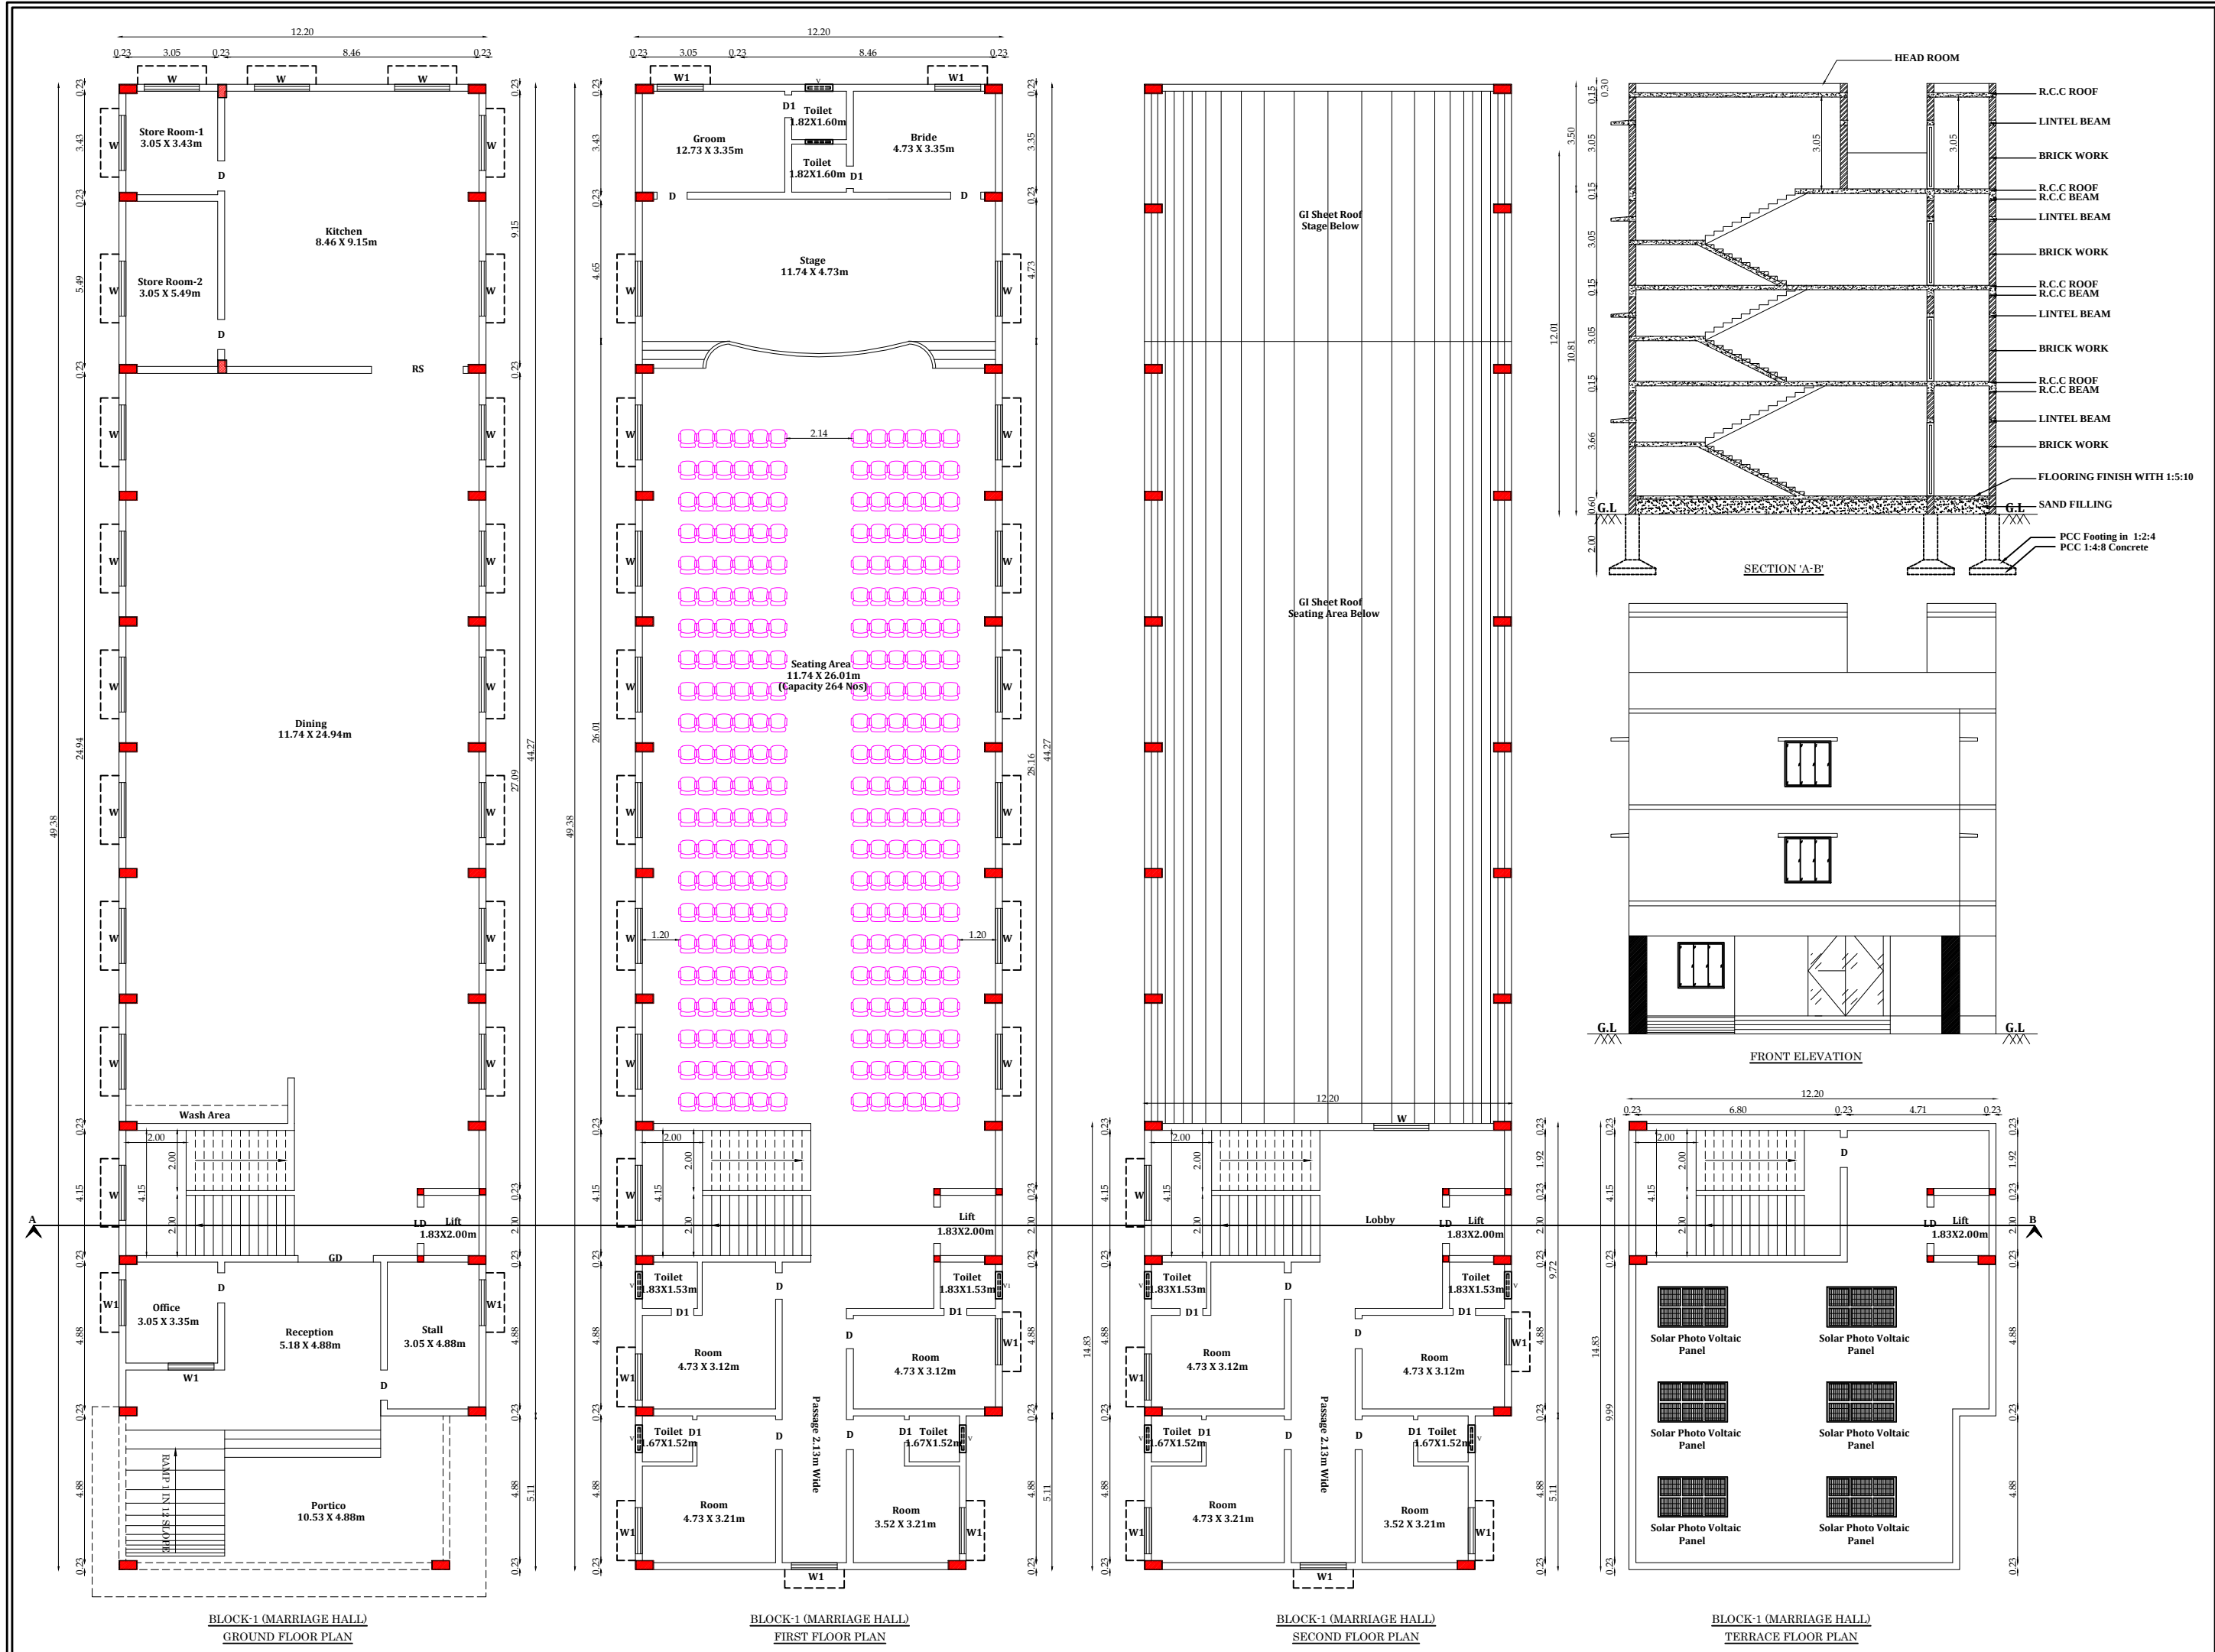

PLAN SHOWING THE PROPOSED CONSTRUCTION OF RCC ROOF AND GI SHEET ROOF BUILDING FOR COMMERCIAL PURPOSE (MARRIAGE HALL) IN OLD S.F No: 52(PT), WARD: D, BLOCK: 27, T.S.No: 3/1, OF KUMARAPALAYAM AGRAHARAM VILLAGE, KUMARAPALAYAM MUNICIPALITY, S.F.No: 19/5A2, 7B, 8A2A, OF KUMARAPALAYAM AGRAHARAM VILLAGE, KUPPANDAPALAYAM PANCHAYAT, KUMARAPALAYAM TALUK, NAMAKKAL DISTRICT.

ALL DIMENSION ARE IN METER			
NAME OF THE APPLICANT :			
Mr.S.P.VENKATESH S/o. PALANISAMY.			
AREA DETAILS:	S.F.No: 19/5A2 19/7B, 19/8A2	T.S.No: 3/1	TOTAL
AS PER PATTA	-	1193.00 Sq.m	2353.00 Sq.m
AS PER DOCUMENT	-	1283.97 Sq.m	2389.98 Sq.m
AS PER SUPER IMPOSED SITE AREA-	-	1320.61 Sq.m	2427.19 Sq.m

AREA DETAILS:				
S.NO	DESCRIPTION	FSI AREA	NON-FSI AREA	TOTAL BUILT-UP AREA
PROPOSED BUILDING (MARRIAGE HALL)				
1	GROUND FLOOR	596.04	-	596.04
2	FIRST FLOOR	596.04	-	596.04
3	SECOND FLOOR	174.71	-	174.71
4	HEAD ROOM AND LIFT ROOM	-	39.10	39.10
TOTAL		1366.79	39.10	1405.89

Floor Space Index = $\frac{\text{Total FSI Area}}{\text{Least Area}} = \frac{1366.79}{2353.00} = 0.58 < 2.00$

Parking Area Description		Required	Provided
Two Wheeler		21	30
Car		21	21

Plot Coverage = $\frac{\text{Ground floor Plinth Area}}{\text{Plot Area}} \times 100$
Plot Coverage = 25.33%
HEIGHT OF THE BUILDING = 10.81 M

JOINERY DETAILS:		
SYMBOL	DESCRIPTION	Metre
RS	ROLLING SHUTTER	3.05 x 2.13
GD	GLASS DOOR	2.50 x 2.44
LD	LIFT DOOR	1.20 x 2.13
D	DOOR	1.00 x 2.13
D1	DOOR	0.75 x 2.13
W	WINDOW	1.83 x 1.83
W1	WINDOW	1.52 x 1.52
V	VENTILATOR	0.90 x 0.60

COLOR INDEX:		REFERENCE:	
SITE BOUNDARY	-		FIRE ALARM SYSTEM
EXISTING ROAD	-		HOSE REEL
PROPOSED BUILDING	-		FIRE FIGHTING EQUIPMENT
DRIVE WAY	-		DRINKING WATER

ONLINE APPLICATION No.: SWP/BPA/-/2025
SITE BOUNDARY EAR MARKED AS 'A' to 'H' AND
BUILDING APPROVAL No. SWP/DTCP/NKL/BP No. /2025

(SWP - ONLINE APPROVAL)
E-SIGNED BY
ASSISTANT DIRECTOR
DISTRICT TOWN AND COUNTRY PLANNING OFFICE
NAMAKKAL DISTRICT.



APPLICANT :

STRUCTURAL ENGINEER :

Er. D. SARAVANAKUMAR, E.C.E., M.E., P.H.M.S.,
Chartered Engineer / Consulting Civil Engineer / Regd. Valuer
Registered Structural Engineer Grade-II,
DTCP / Namakkal / RSE-1104/2024,
D.No: 86-B/2, Bharath Complex, First Floor,
Sankarji Main Road, GHS School (Opp)
Tiruchengode (T.N.), Namakkal (Dl), Pin: 637 211

REGISTERED ENGINEER :

Er. D. SARAVANAKUMAR, E.C.E., M.E., P.H.M.S.,
Chartered Engineer / Consulting Civil Engineer / Regd. Valuer
REGISTERED ENGINEER GRADE-I
Reg No: DTCP/NAMAKKAL/RE-193/2024 (RENEWAL)
Reg No: 05415/2019/00012
D.No: 86-B/2, Bharath Complex, First Floor,
Sankarji Main Road, GHS School (Opp)
Tiruchengode (T.N.), Namakkal (Dl), Pin: 637 211
Cell: 98475 10665

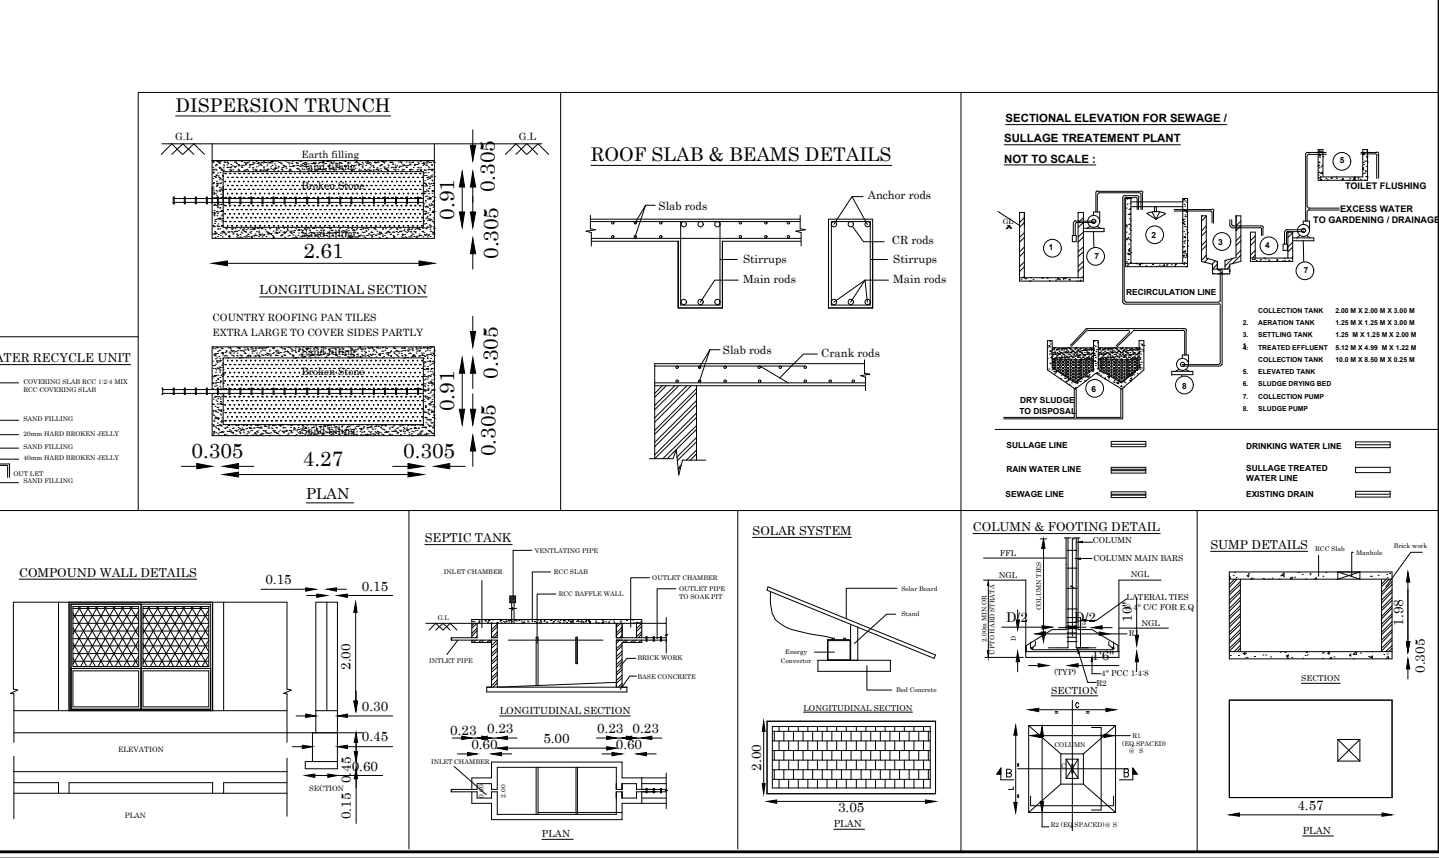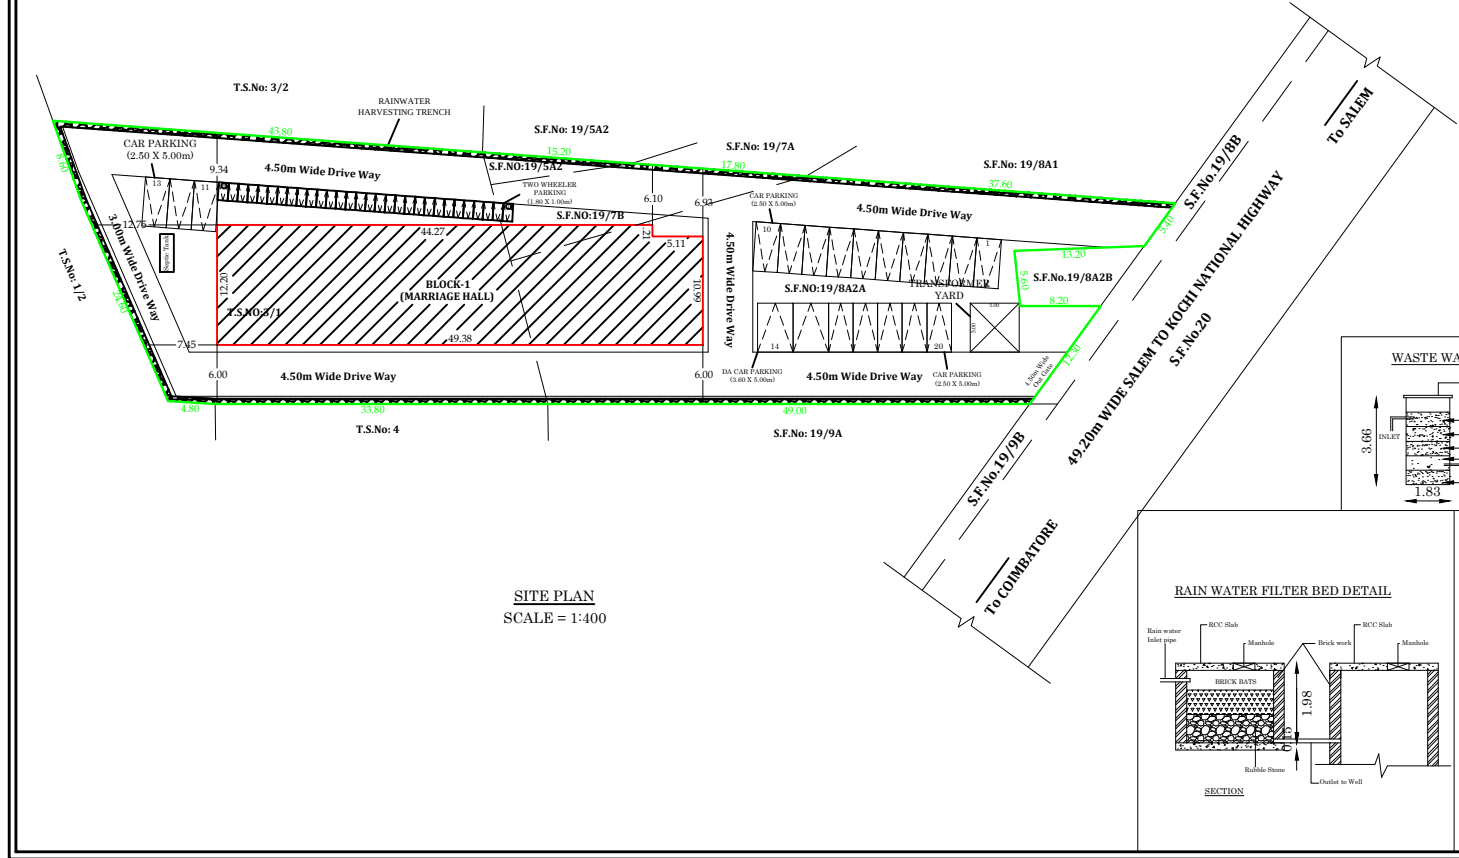

Eight ways to know a piece of land before you pay for it.

This report covers one part of the picture. These cover the rest, drawn from the same government records, for any property in Tamil Nadu.

LandLens One

Ask anything about a property and get an answer grounded in live government records, with the sources shown.

[/landlens/one](#)



Verify My Land

Every record check run on one property and returned as a single report.

[/landlens/verify-my-land](#)



Legal Opinion

An advocate's written opinion on the title, built on the records we pull for it.

[/landlens](#)



One Map

Every layer on one map: the parcel, its boundary, zoning, water bodies and what sits around it.

[/landlens/one/map](#)



PriceMap

What land actually changed hands for around this plot, taken from the registered deeds.

[/landlens/pricemap](#)



Build Scope

What you are allowed to build here: floor space, height, coverage and setbacks.

[/landlens/build-scope](#)



Property Tracker

Watch a property and hear about it when something new is registered against it.

[/landlens/property-tracker](#)



Deal Room

Run the transaction in one place: documents, stamping, signatures and the parties.

[/landlens/deal-room](#)



Twenty-four checks you can run yourself, at no cost.

Records and verification

The registers themselves, read for you.

Encumbrance Certificate

Patta and Chitta

Field Measurement Sketch

EC Analyzer

Bank charge check

Court case search

Seller background check

Approval check by survey

Value and duty

What it is worth and what it costs to register.

Guideline value by street

Guideline value by survey

Stamp duty and registration fees

Capital gains

Floor space index

Area unit converter

Zoning and land use

What the plan says can happen on this land.

Land use zone finder

CMDA land use check

Coastal regulation zone

Master plan check

Water bodies finder

Airport height clearance

Registers and directories

Who holds it, and which office keeps the record.

Find your registering office

Temple property check

Waqf property check

RERA register



Every free tool
/tools



Services we run
for you
/services



The LandLens
suite
/landlens/one



Every claim in this document traces back to a government record.

Legal opinions, due diligence and title verification

Building plan, layout and sub-division approvals

Completion and occupancy certificates, regularisation

Escrow, negotiation and NRI property management

Land survey, soil testing, architecture and construction

Verified RealEstate
3/350/2 Mettukuppam,
OMR Thoraipakkam,
Chennai 600 097, India
hello@verified.realestate
+91 9996 12 9996

Prepared from the registers named on the page each finding sits on. Where a register could not be read, this document says so in its place rather than leaving the gap to be read as a clean result.

