


THE PLAN SHOWING THE PROPOSED CONSTRUCTION OF GI SHEET ROOF BUILDING HAVING GROUND FLOOR FOR INDUSTRIAL PURPOSE IN NEW S.F.NO - 83/3G1, 3G2 & 3G3A AT KALAPPANAICKENPATTI VILLAGE AND TOWN PANCHAYAT, SENDAMANGALAM TALUK, NAMAKKAL DISTRICT.

APPLICANT : AYEESHA BEGAM W/o MERAS BASHA, THE MANAGING DIRECTOR, ABR INFRAA


ONLINE APPLICATION NO: SWP/BPA/ /2026, DATED:

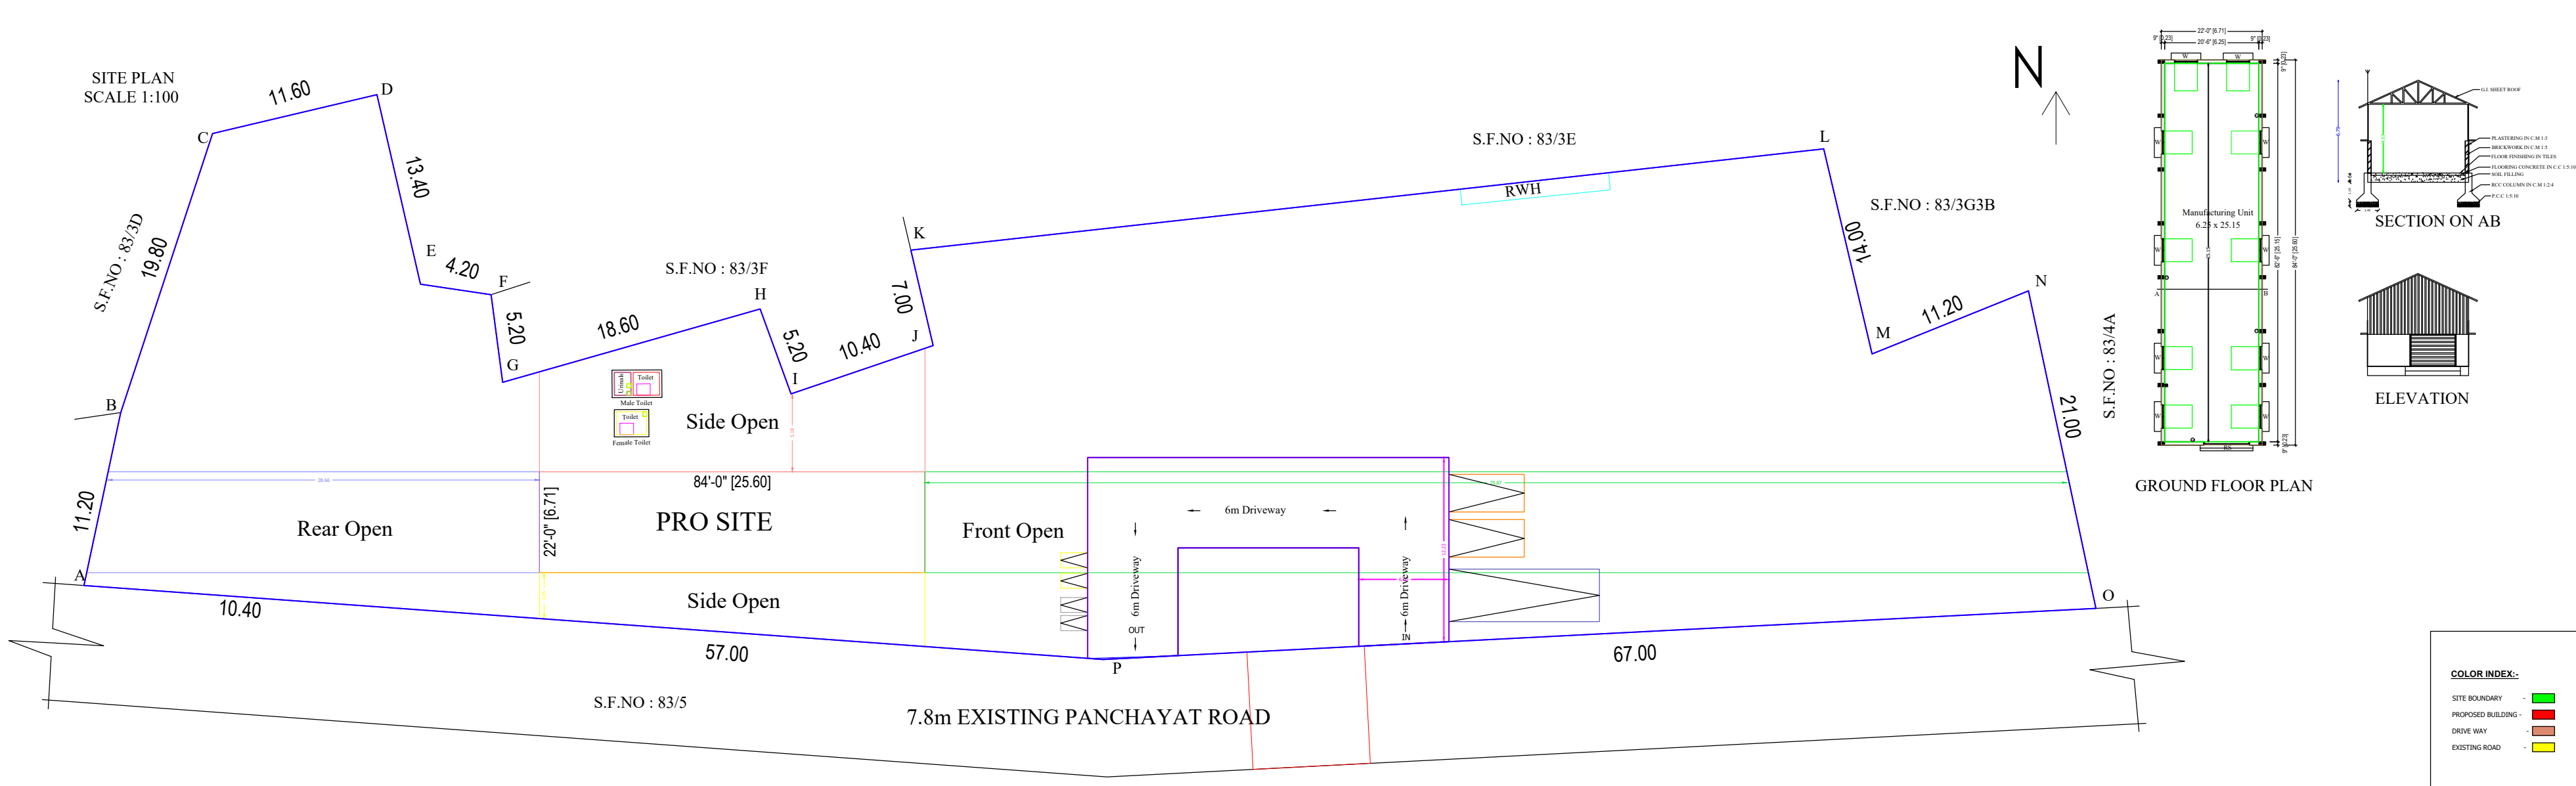

ONLINE APPLICATION No. SWP/BPA/ /2026
SITE BOUNDARY EAR MARKED AS 'A' TO 'P' AND
BUILDING APPROVAL No. SWP/DTCP/NKL/BP No. /2026

(SWP - ONLINE APPROVAL)

E-SIGNED BY
ASSISTANT DIRECTOR
DISTRICT TOWN AND COUNTRY PLANNING OFFICE
NAMAKKAL DISTRICT.

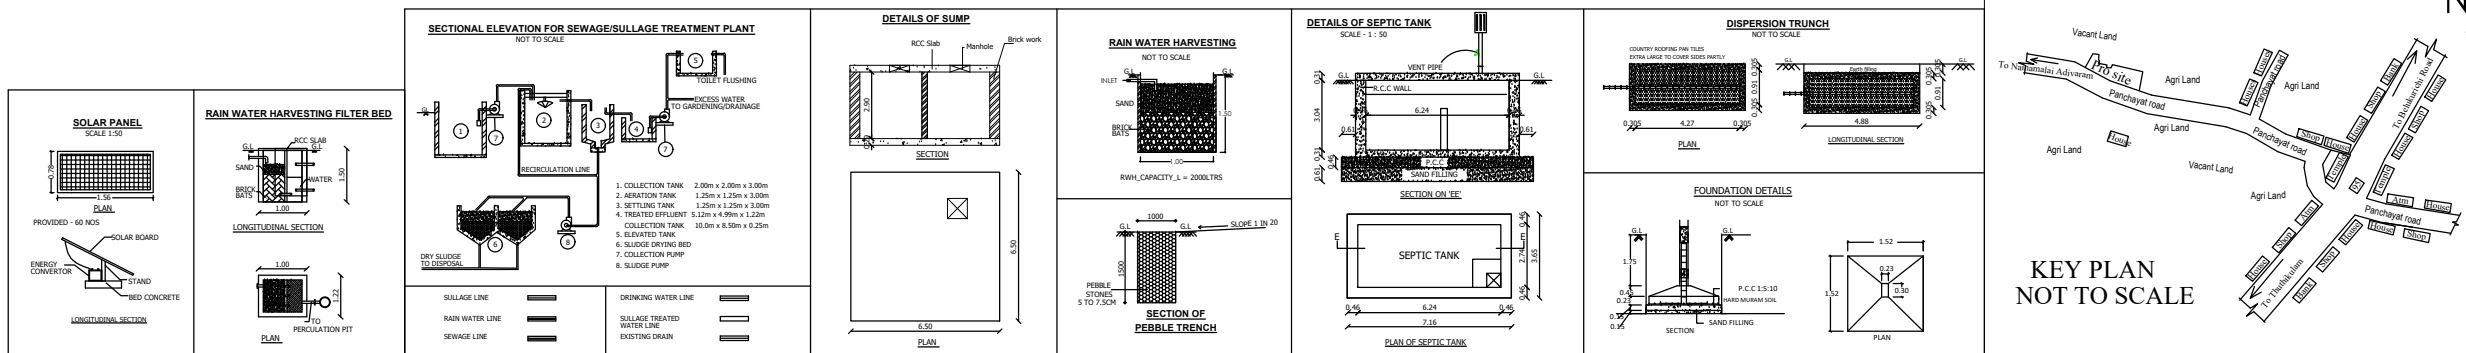

AREA STATEMENT:-	
DESCRIPTIONS	Sq.METER
SITE AREA	
AS PER DEED AREA	3288.00
AS PER P.L.R. / FMS AREA	3288.00
SUPER IMPOSED PLOT AREA	3288.00

BUILDING AREA:-			
FLOOR NAME	FSC AREA (Sq. Meter)	NON FSC AREA (Sq. Meter)	BUILTUP AREA (Sq. Meter)
GROUND FLOOR	171.68	---	171.68
GRAND TOTAL in Sq.M	171.68	---	171.68
GRAND TOTAL in Sq.Ft	1847.96	---	1847.96

FLOOR SPACE INDEX (F.S.I.)	
F.S.I. AREA	
PLOT AREA	
F.S.I. / PLOT AREA	0.052 x 2.00

PLOT COVERAGE (P.C.)	
PLOT AREA	
PLOT COVERAGE	0.052 x 2.00

JOINERY DETAILS:-		
REFERENCE	DESCRIPTIONS	SIZE (IN METER)
RS	ROLLING SHUTTER	2.40 x 2.10
DS	DOOR	1.52 x 2.10
W	WINDOW	1.52 x 1.52
V	VENTILATOR	0.91 x 0.91

PARKING DETAILS:-		
DESCRIPTIONS	REQUIRED	PROVIDED
TWO WHEELERS	0 Nos	2 Nos
CAR SLOTS	0 Nos	2 Nos
BICYCLE PARKING	0 Nos	2 Nos
LOBBY PARKING	1 No	2 Nos

SCALE : 1:100

ALL DIMENSIONS ARE IN METER

FIRE EXTINGUISHER APPARATUS PROVIDED IN NECESSARY PLACES

LIGHTNING CONDUCTOR ARRESTOR IS PROVIDED

APPLICANT:-

B. Ayedhan

REGISTERED ENGINEER:-

Er. R. KANNAN B.E.
Registered Engineer Grade-I
Regd No: DTCP / NKL / RE-103/2026
CITY CONSTRUCTIONS
7318, Laxmi Complex, First Floor,
North Car Street, Tiruchengode,
Namakkal Dt. Pin-637 211,
Cell: 99659 92297.

Signature Not
Verified

Signed by: Executive Officer
Location: Namakkal
Date: 2026.07.21 19:17:20