

PP

APPROVAL RECORD

Planning Permission

Namakkal, Sendamangalam taluk
Namakkal district, Tamil Nadu

APPROVAL TYPE

Layout Approval

ISSUING AUTHORITY

DTCP


PURPOSE

Residential


The approval as the planning authority issued it, reproduced in full behind this page.

An approval speaks to what was sanctioned, not to what was built. Completion is a separate record.

ம.வ/ந.ஊ(நாமா) எண். 94/2022.

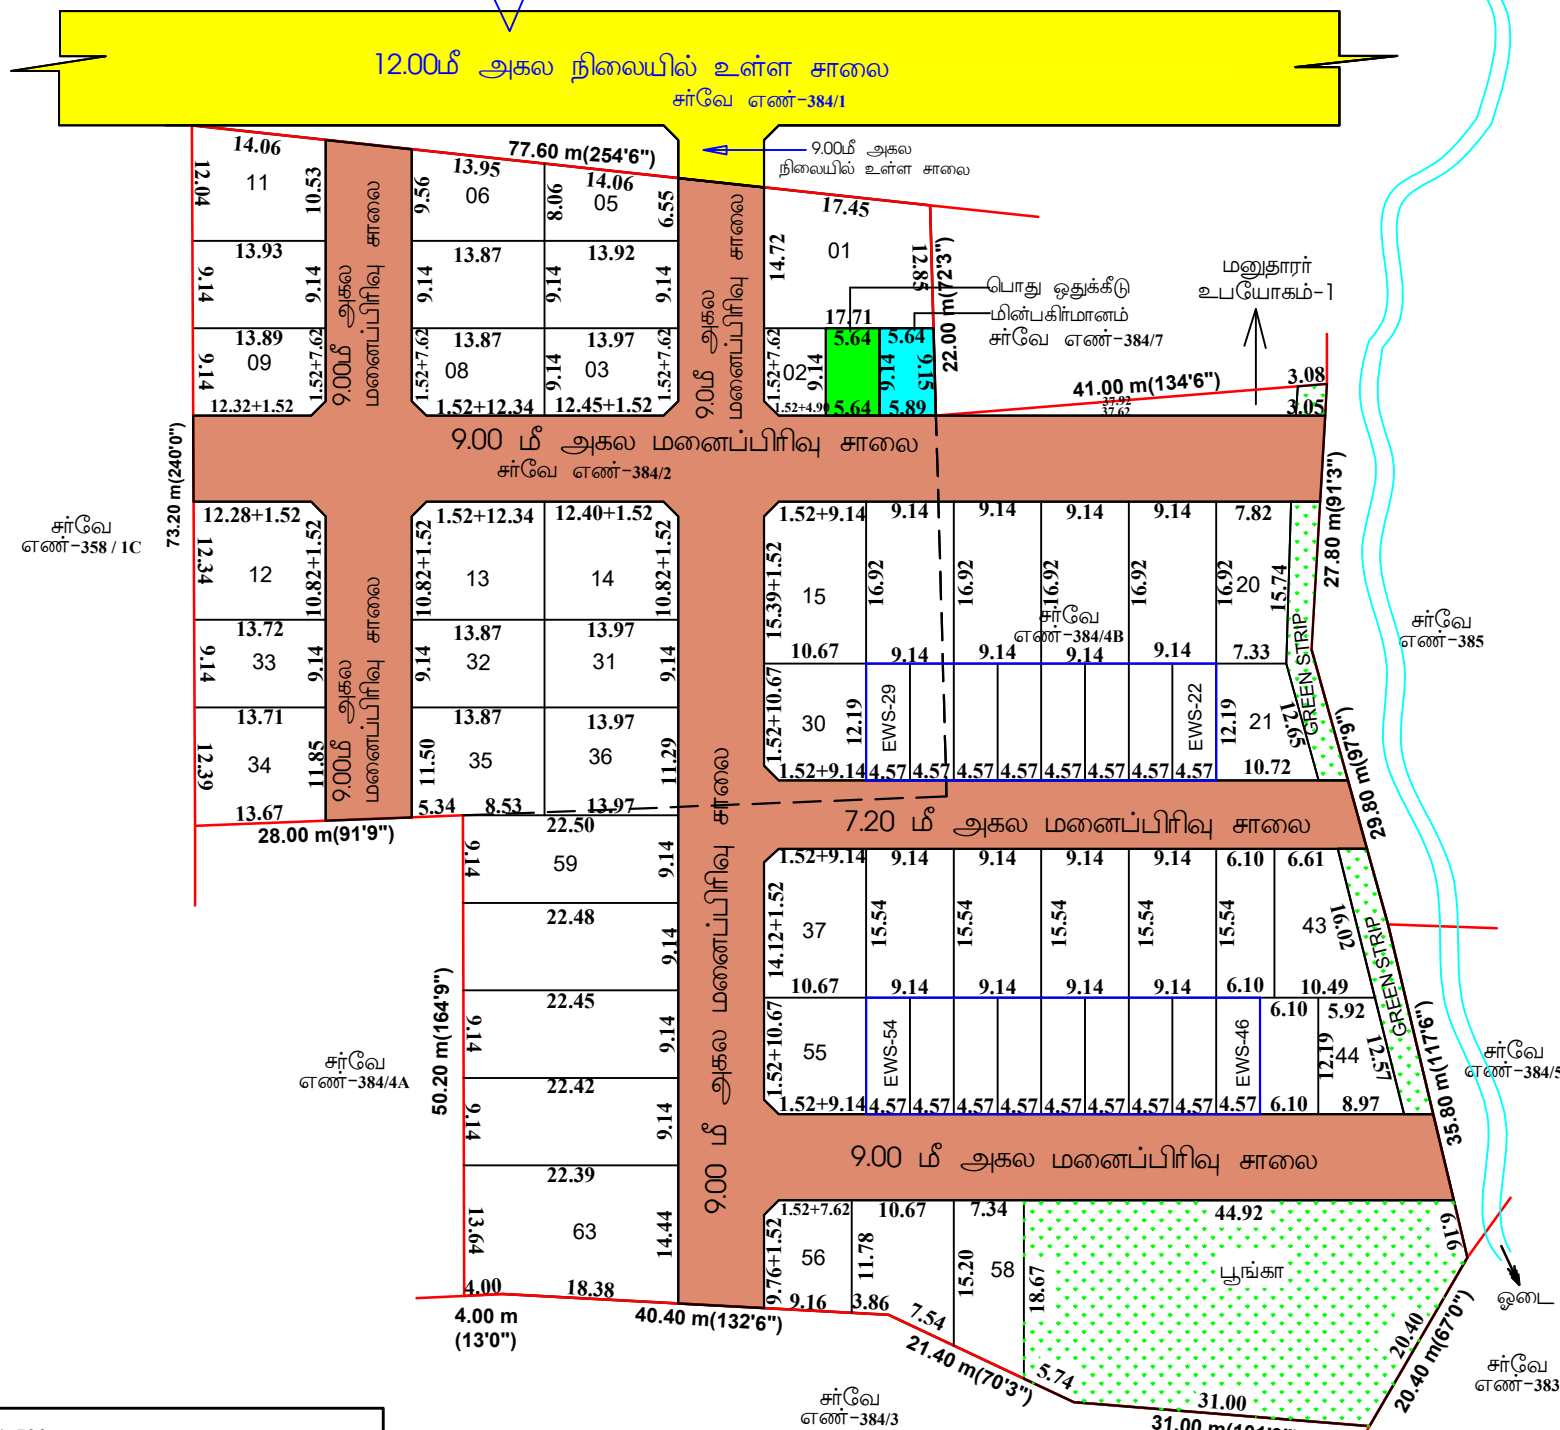

SCALE:1:500

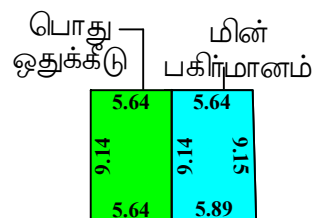

9.00 மீ அகல
மனைப்பிரிவு சாலை

சாலைகளின் விபரங்கள்			
1.	9.00மீ	அகலசாலை	1 - 1 = 254.925சமீ
2.	9.00மீ	அகலசாலை	2 - 2 = 219.105சமீ
3.	9.00மீ	அகலசாலை	3 - 3 = 1061.865சமீ
4.	9.00மீ	அகலசாலை	4 - 4 = 298.395சமீ
5.	9.00மீ	அகலசாலை	5 - 5 = 756.810சமீ
6.	7.20மீ	அகலசாலை	6 - 6 = 446.220சமீ
7.	9.00மீ	அகலசாலை	7 - 7 = 638.910சமீ
8.	1.52மீ x 1.52மீ	மூலை முடக்கு	12 எண்ணம் = 13.860சமீ
மொத்தப்பரப்பளவு			= 3690.09சமீ

உதவி இயக்குநர்,
மாவட்ட நகர் ஊரமைப்பு அலுவலகம்
நாமக்கல்.

மாவட்ட நகர் ஊரமைப்பு அலுவலகம் (DTCP), நாமக்கல்

எருமைப்பட்டி ஊராட்சி ஒன்றியம்

நாமக்கல்	மாவட்டம்,	சேந்தமங்கலம்	வட்டம்,	பொட்டி ரெட்டிபட்டி.
ஊராட்சி/கிராமம், சி.வே.என்-	384/2, 384/4B	அமையும்	உத்தேச	குடியிருப்பு
மனைப்பிசிவுக்கான தொழில்	நுட்ப	ஒப்புதல்	வரைபடம்.	(திட்டமில்தை பகுதி)

அளவு	:	1:800 (அ) 1"=66'0"
------	---	--------------------

இணையதள எண்: XUYZWHXC/3689/2022

முகூர்த்தம்:

(ii) மனைப்பிரிவின் மொத்தப்பரப்பு : 3.1739 ஏக்கர்(அ) 12844.32சதுரமீ

(ii) சாலையின் பரப்பு : 3690.09 சதுரமீ

(iii) மனைப்பிரிவு எல்லை

(iv) உத்தேச சாலை

(v) நிலையில் உள்ள சாலை

(vi) கோரிய மனைகள் : 64

(vii) ஒதுக்கிய மனைகள் : 63

(viii) மனுதாரர் உபயோகம் : 01

(ix) ஒதுக்கப்பட்ட நலிவடைந்த பிரிவினர்களான (EWS)மனைகளின் பரப்பு : 947.04 சதுரமீ (10.35%)
(முனை எண்கள் (EWS 22 to 29, 46 to 54)

(x) ஒப்படைக்கப்பட்ட மின்சாரமானம்
மனையின் பரப்பு (HAND OVER TO BE TANGEDCO) } : 52.72 சதுரம் (0.57%)

(xi) ஒப்படைக்கப்பட்ட பொது ஒதுக்கீடு மனையின் பரப்பு (HAND OVER TO BE LOCAL BODY)	: 51.55 சதுரமீ (0.56%)	
--	------------------------	----------------------

II பொது ஒதுக்கீடுகள் :

உள்ளாட்சிக்கு மனுதாரரால் தானமாக ஒப்படைக்கப்பட்டது.

சாலையின் பரப்பு : 3690.09 சதுரமீ

பூங்காவின் பரப்பு : 942.23சதுரமீ (10.29%)

ஒப்படைக்கப்பட்ட மின்பகிர்மானம்

மனையின் பரப்பு (HAND OVER TO BE TANGEDCO) } : 52.72 சதுரம் (0.57%)

ஒப்படைக்கப்பட்ட பொது ஒதுக்கீடு : 51.55 சதுரம் (0.56%)

III நிபந்தனைகள் :

- [illegible]

Approval No:SWP/DTCP/NAMAKKAL/LAYOUT NO.160/2023.

மொத்தப்பரப்பளவு = 3690.09ச.மீ

Eight ways to know a piece of land before you pay for it.

This report covers one part of the picture. These cover the rest, drawn from the same government records, for any property in Tamil Nadu.

LandLens One

Ask anything about a property and get an answer grounded in live government records, with the sources shown.

</landlens/one>



Verify My Land

Every record check run on one property and returned as a single report.

</landlens/verify-my-land>



Legal Opinion

An advocate's written opinion on the title, built on the records we pull for it.

</landlens>



One Map

Every layer on one map: the parcel, its boundary, zoning, water bodies and what sits around it.

</landlens/one/map>



PriceMap

What land actually changed hands for around this plot, taken from the registered deeds.

</landlens/pricemap>



Build Scope

What you are allowed to build here: floor space, height, coverage and setbacks.

</landlens/build-scope>



Property Tracker

Watch a property and hear about it when something new is registered against it.

</landlens/property-tracker>



Deal Room

Run the transaction in one place: documents, stamping, signatures and the parties.

</landlens/deal-room>



Twenty-four checks you can run yourself, at no cost.

Records and verification

The registers themselves, read for you.

Encumbrance Certificate

Patta and Chitta

Field Measurement Sketch

EC Analyzer

Bank charge check

Court case search

Seller background check

Approval check by survey

Value and duty

What it is worth and what it costs to register.

Guideline value by street

Guideline value by survey

Stamp duty and registration fees

Capital gains

Floor space index

Area unit converter

Zoning and land use

What the plan says can happen on this land.

Land use zone finder

CMDA land use check

Coastal regulation zone

Master plan check

Water bodies finder

Airport height clearance

Registers and directories

Who holds it, and which office keeps the record.

Find your registering office

Temple property check

Waqf property check

RERA register



Every free tool
/tools



Services we run
for you
/services



The LandLens
suite
/landlens/one



Every claim in this document traces back to a government record.

Legal opinions, due diligence and title verification

Building plan, layout and sub-division approvals

Completion and occupancy certificates, regularisation

Escrow, negotiation and NRI property management

Land survey, soil testing, architecture and construction

Verified RealEstate
3/350/2 Mettukuppam,
OMR Thoraipakkam,
Chennai 600 097, India
hello@verified.realestate
+91 9996 12 9996

Prepared from the registers named on the page each finding sits on. Where a register could not be read, this document says so in its place rather than leaving the gap to be read as a clean result.

