

PP

APPROVAL RECORD

Planning Permission

Perambalur district, Tamil Nadu

APPROVAL TYPE

Building Plan

ISSUING AUTHORITY

Rural Panchayat


The approval as the planning authority issued it, reproduced in full behind this page.

An approval speaks to what was sanctioned, not to what was built. Completion is a separate record.

PLAN SHOWING THE PROPOSED CONSTRUCTION OF A RCC ROOF GROUND AND FIRST FLOOR COMMERCIAL CUM RESIDENTIAL BUILDING IN NEW S.F NO-181/1A, PATTA NO-3533 AT KAMATCHI AMMAN TEMPLE ROAD, VEPUR VILLAGE, OLAIPPADY WEST OLAIPPADY PANCHAYAT, KUNNAM TALUK & PERAMBALUR DISTRICT-621 717

APPLICANT NAME: Mr.KALAIMANI S/o Mr.RASU

SHEET : 01/01

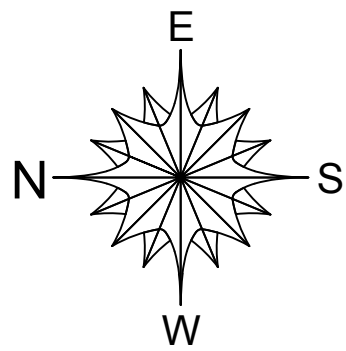

(THIS DRAWING IS DIGITALLY SIGNED)

COLOR INDEX



SITE BOUNDRY



R.C.C ROOF BUILDING



ROAD DETAILS

PARKING STALL DETAILS

CAR SPACE	1	1
BIKE SPACE	3	3

SCALE =(1:100) All Dimensions Are In Meters

SCHEDULE OF JOINERIES

DESCRIPTION	SIZE IN FEET	SIZE IN M
Rolling Shutter - RS	10'0" x 7'0"	3.05 x 2.13
Main Door - MD	5'0" x 7'0"	1.52 x 2.13
Door - D1	3'0" x 7'0"	0.91 x 2.13
Door - D2	2'6" x 7'0"	0.76 x 2.13
Window - W1	4'6" x 4'0"	1.37 x 1.22
Window - KW	4'6" x 3'0"	1.37 x 0.91
Ventilator - V	2'6" x 2'6"	0.76 x 0.76

AREA OF THE PROPOSED CONSTRUCTION DETAILS

DESCRIPTION	SQ.FT	SQ.M
Total Site Area (as per Document)	4305.57	400.00
Ground Floor commercial Area	1998.00	185.62
Ground Floor Residential Area	675.00	62.71
First Floor Residential Area	695.24	64.59
Headroom Area (Non-FSI)	229.48	21.32
Open Space Area	1632.57	151.67

Total FSI Area=312.92 Sqm / 3368.24 Sft

FSI = Total Builtup Area / Total Site Area =0.782

Mr. Kalaimani


Mr.KALAIMANI S/o Mr.RASU

APPLICANT NAME & SIGNATURE


Er. S. Silambarasan

Er. S. SILAMBARASAN, B.E.,
REGISTERED ENGINEER
Reg.No.089/LS/2024/00001
SS CONSTRUCTION
71, M.K Complex, Opp Darling Show Room
Vengadesapuram, Perambalur - 621212
PH: 9597500575


ENGINEER / L.B.S

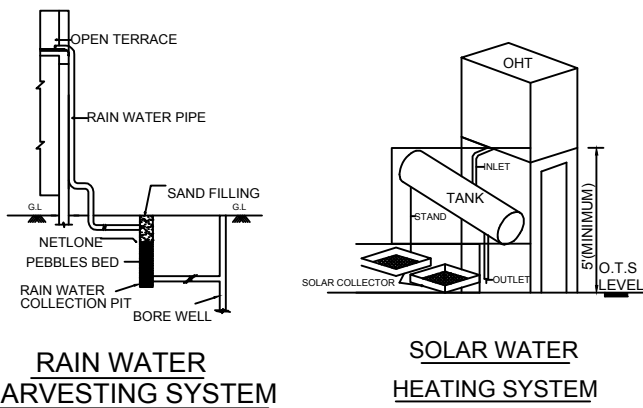


RAIN WATER HARVESTING SYSTEM

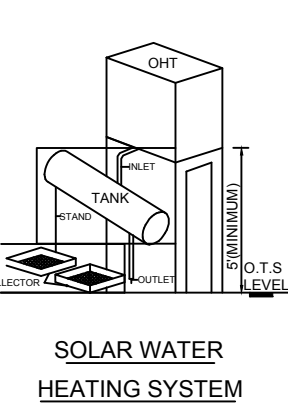

SOLAR WATER HEATING SYSTEM

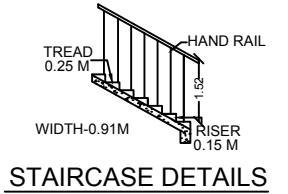


STAIRCASE DETAILS

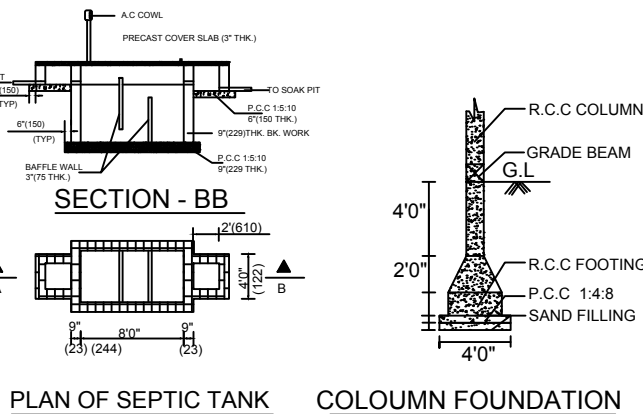

SECTION - BB

PLAN OF SEPTIC TANK


COLOUMN FOUNDATION

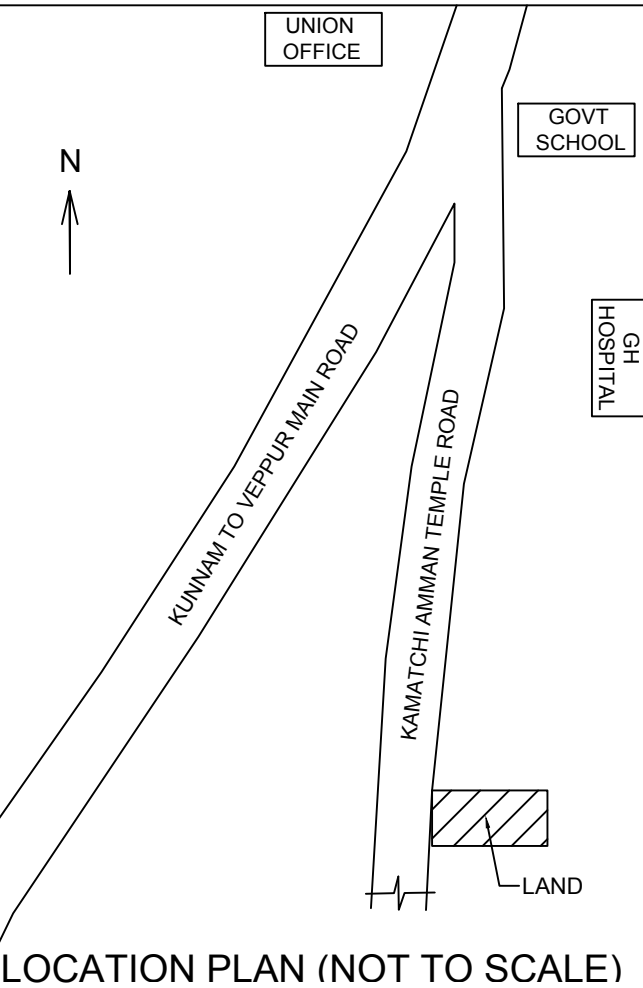


LOCATION PLAN (NOT TO SCALE)




QR CODE

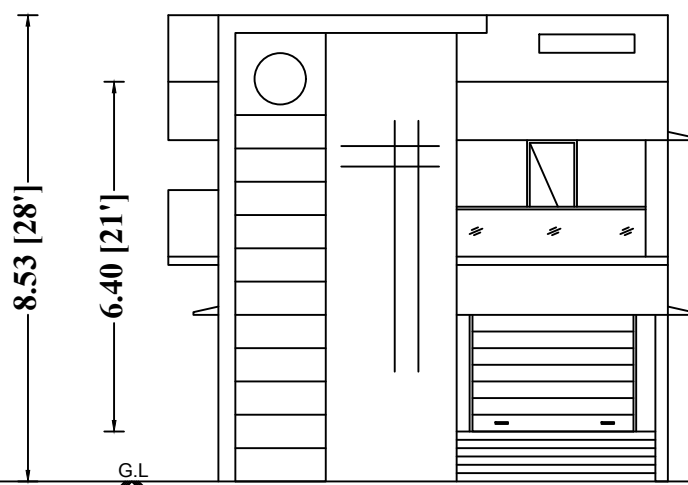


FRONT ELEVATION

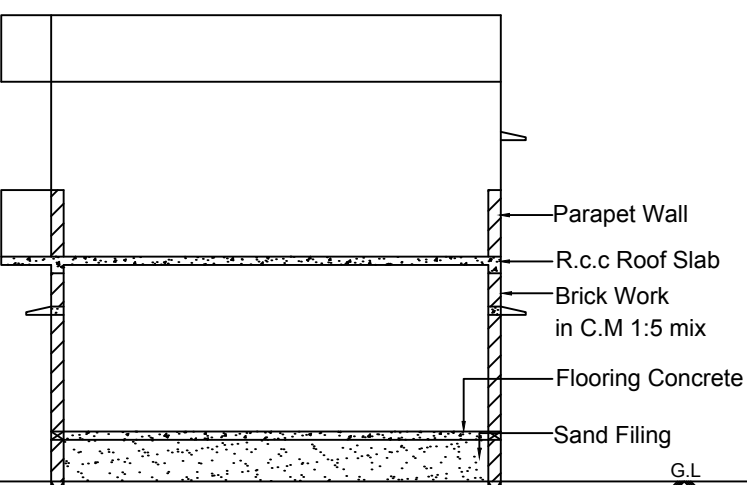


SECTION A-A

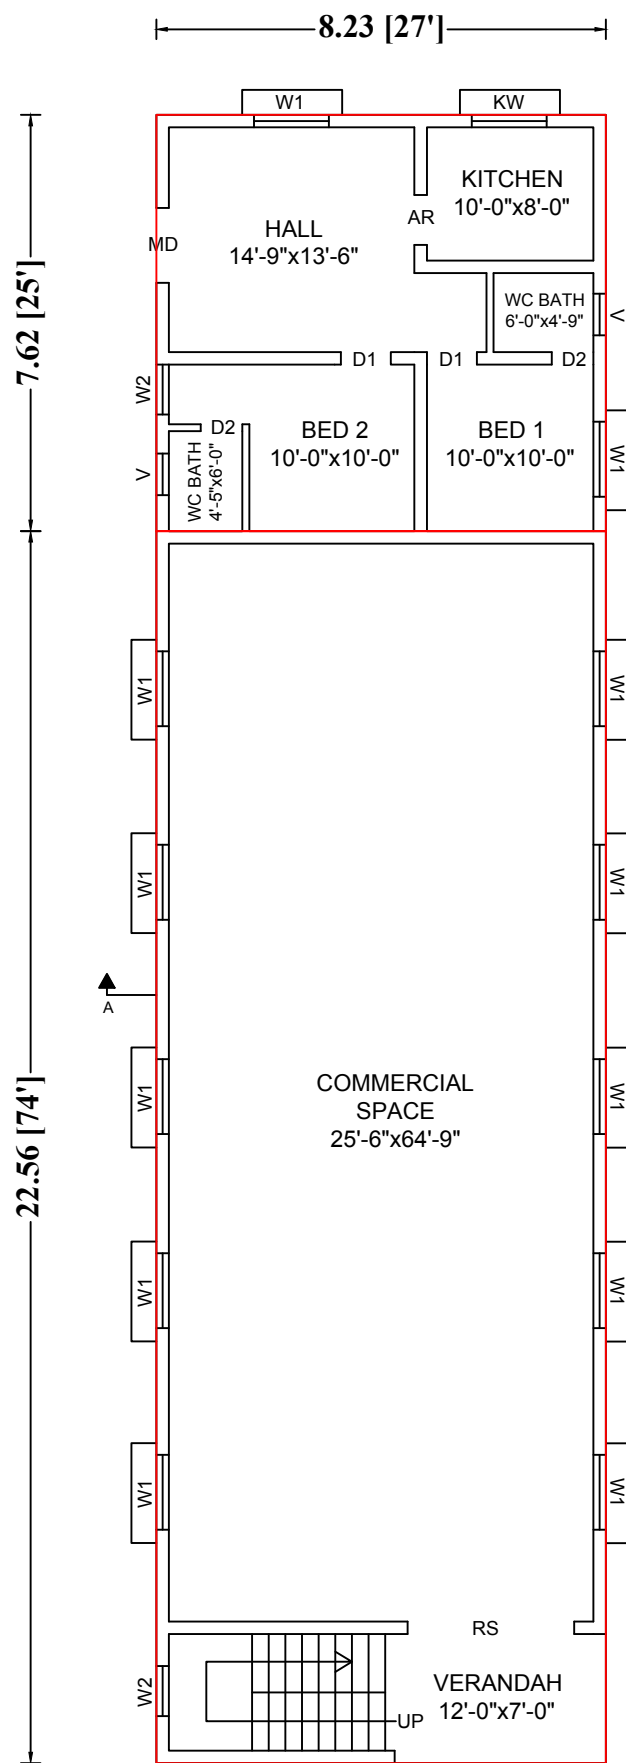

GROUND FLOOR PLAN

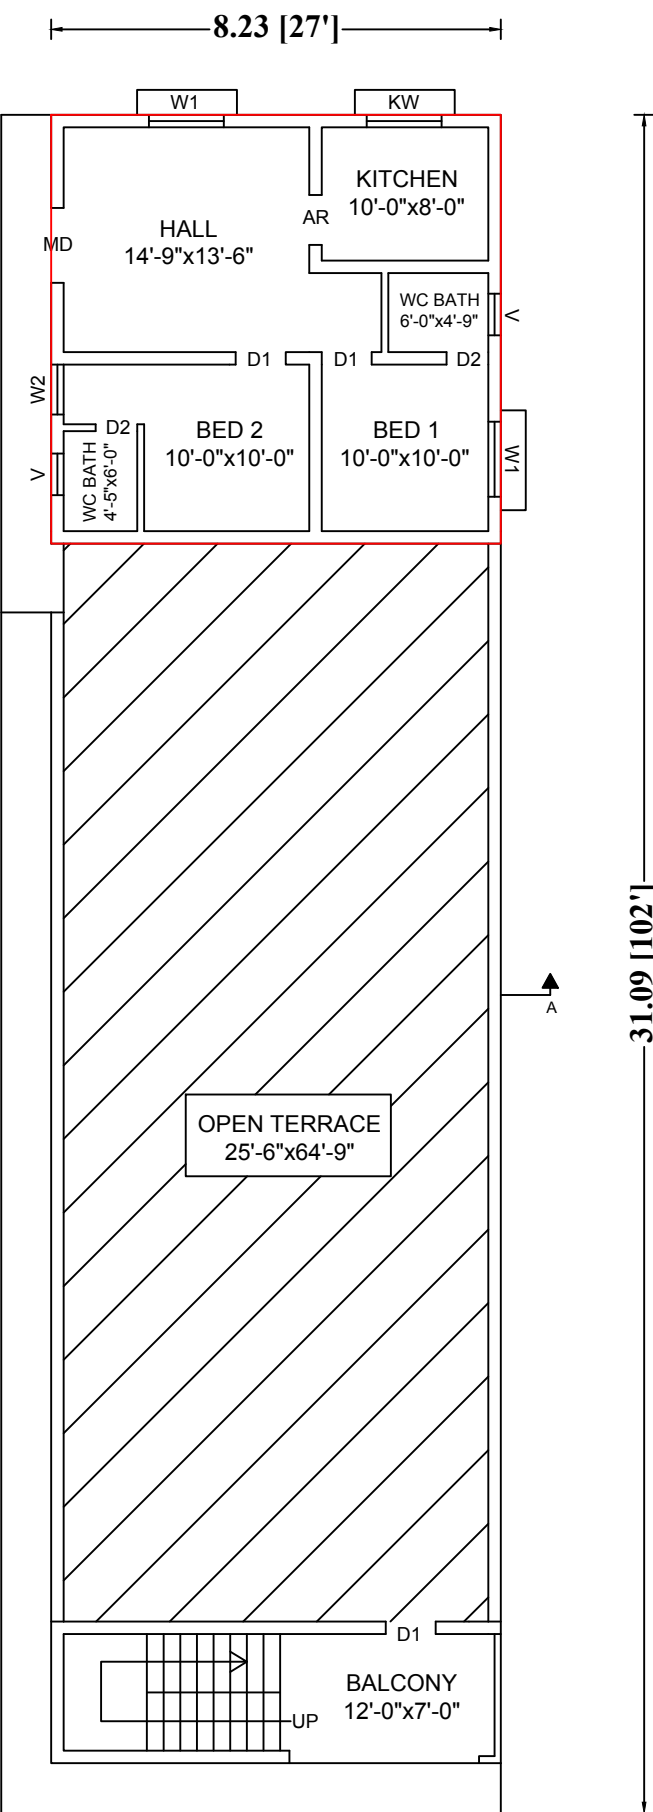

FIRST FLOOR PLAN

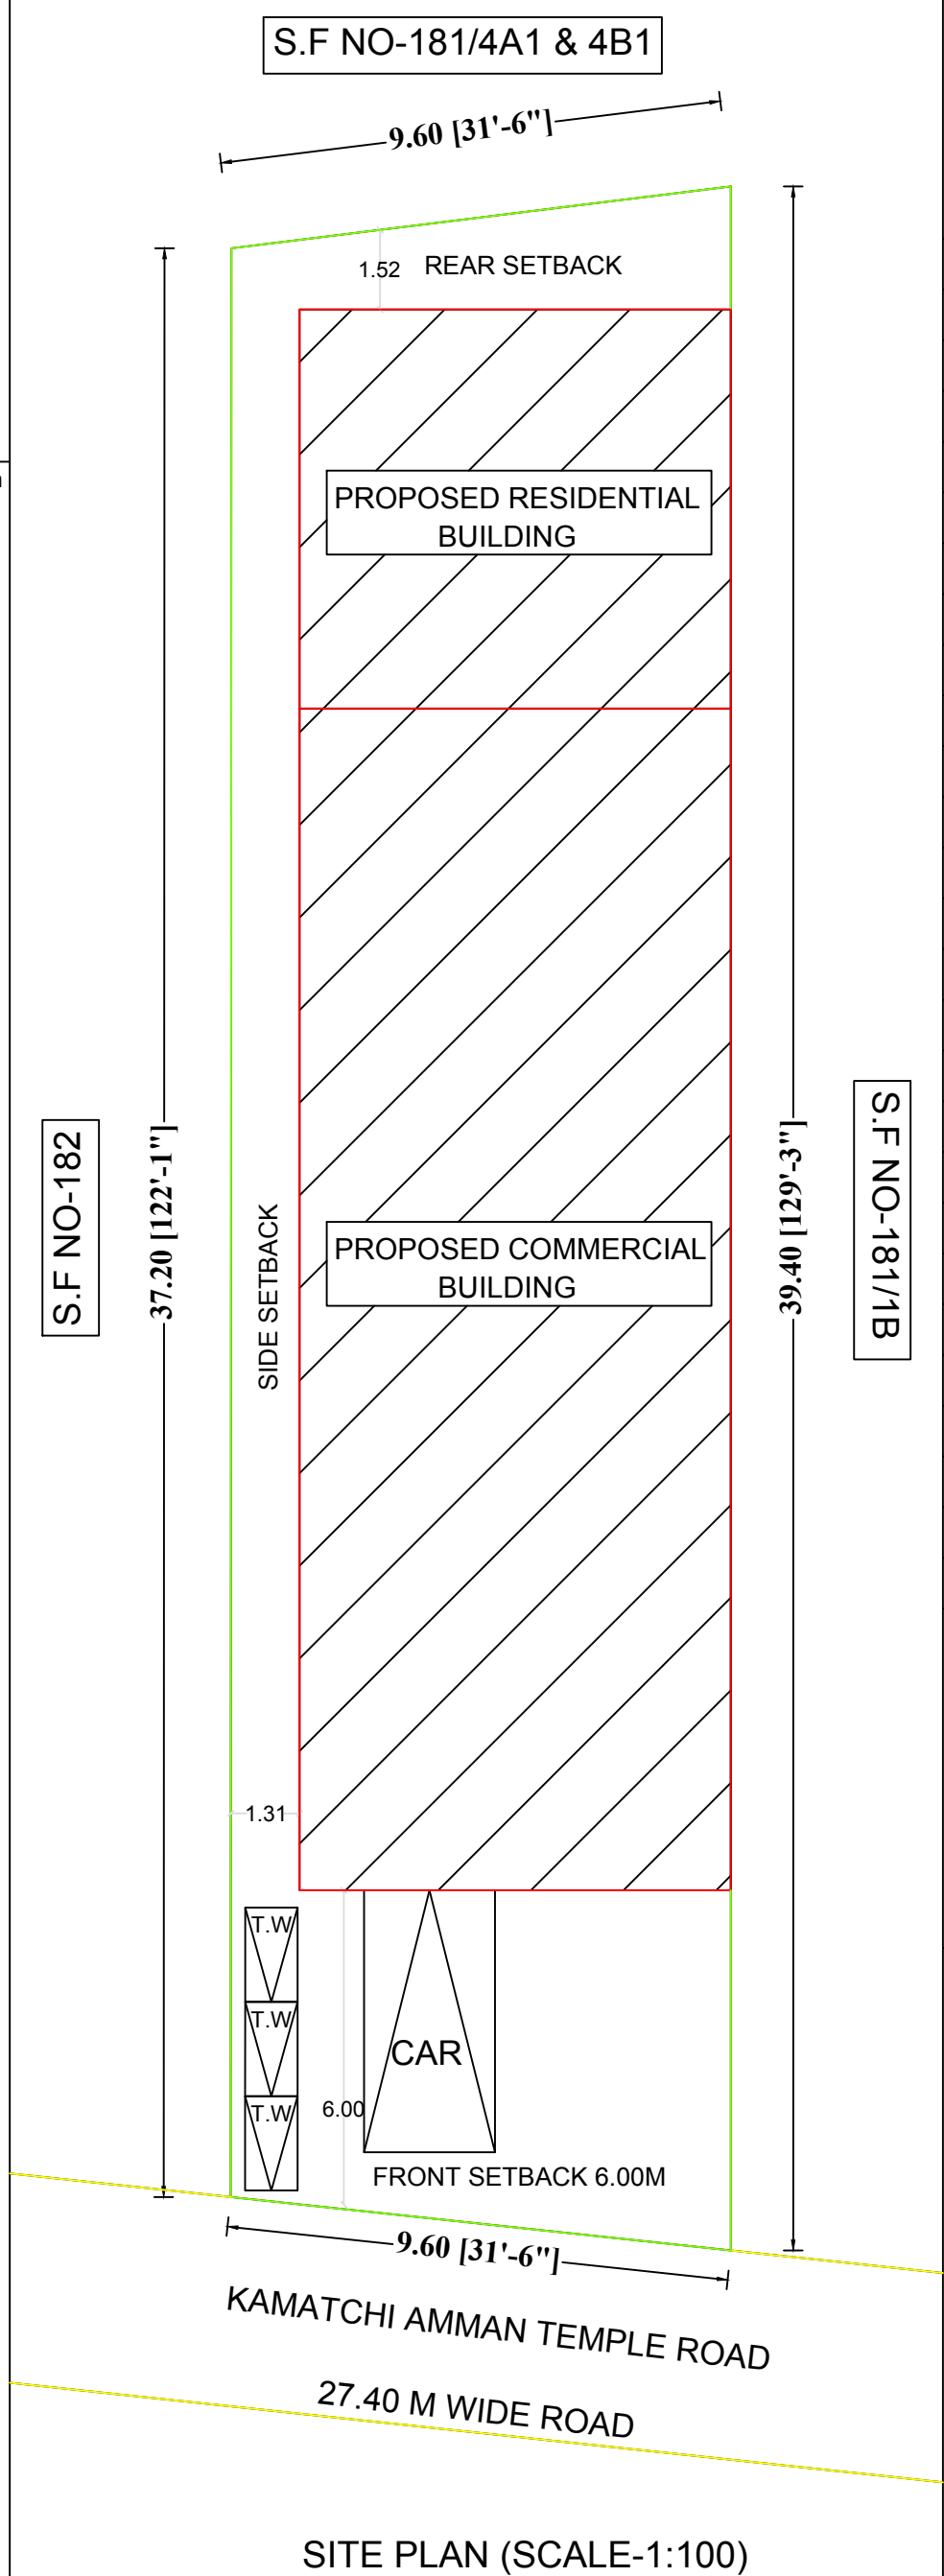

SITE PLAN (SCALE-1:100)

Eight ways to know a piece of land before you pay for it.

This report covers one part of the picture. These cover the rest, drawn from the same government records, for any property in Tamil Nadu.

LandLens One

Ask anything about a property and get an answer grounded in live government records, with the sources shown.

[/landlens/one](#)



Verify My Land

Every record check run on one property and returned as a single report.

[/landlens/verify-my-land](#)



Legal Opinion

An advocate's written opinion on the title, built on the records we pull for it.

[/landlens](#)



One Map

Every layer on one map: the parcel, its boundary, zoning, water bodies and what sits around it.

[/landlens/one/map](#)



PriceMap

What land actually changed hands for around this plot, taken from the registered deeds.

[/landlens/pricemap](#)



Build Scope

What you are allowed to build here: floor space, height, coverage and setbacks.

[/landlens/build-scope](#)



Property Tracker

Watch a property and hear about it when something new is registered against it.

[/landlens/property-tracker](#)



Deal Room

Run the transaction in one place: documents, stamping, signatures and the parties.

[/landlens/deal-room](#)



Twenty-four checks you can run yourself, at no cost.

Records and verification

The registers themselves, read for you.

Encumbrance Certificate

Patta and Chitta

Field Measurement Sketch

EC Analyzer

Bank charge check

Court case search

Seller background check

Approval check by survey

Value and duty

What it is worth and what it costs to register.

Guideline value by street

Guideline value by survey

Stamp duty and registration fees

Capital gains

Floor space index

Area unit converter

Zoning and land use

What the plan says can happen on this land.

Land use zone finder

CMDA land use check

Coastal regulation zone

Master plan check

Water bodies finder

Airport height clearance

Registers and directories

Who holds it, and which office keeps the record.

Find your registering office

Temple property check

Waqf property check

RERA register



Every free tool
/tools



Services we run
for you
/services



The LandLens
suite
/landlens/one



Every claim in this document traces back to a government record.

Legal opinions, due diligence and title verification

Building plan, layout and sub-division approvals

Completion and occupancy certificates, regularisation

Escrow, negotiation and NRI property management

Land survey, soil testing, architecture and construction

Verified RealEstate
3/350/2 Mettukuppam,
OMR Thoraipakkam,
Chennai 600 097, India
hello@verified.realestate
+91 9996 12 9996

Prepared from the registers named on the page each finding sits on. Where a register could not be read, this document says so in its place rather than leaving the gap to be read as a clean result.

