

PP

APPROVAL RECORD

Planning Permission

Perambalur district, Tamil Nadu

APPROVAL TYPE

Building Plan

ISSUING AUTHORITY

Rural Panchayat

The approval as the planning authority issued it, reproduced in full behind this page.

An approval speaks to what was sanctioned, not to what was built. Completion is a separate record.

AT MURUKKANKUDI VILLAGE, SIRUMATHUR PANCHAYAT, VEPUR PANCHAYAT UNION, KUNNAM TALUK AND PERAMBALUR DISTRICT.




The image contains two architectural drawings of a building facade and cross-section.

ELEVATION: This drawing shows the front elevation of a building. It features a central section with a series of vertical elements, possibly windows or columns, and a lower section with a series of horizontal elements. The drawing is labeled "ELEVATION" at the bottom.

CROSS SECTION ON (A-B): This drawing shows a cross-section of the building. It includes a series of vertical dimensions and labels for various components. The labels include:

- SOLAR WATER HEATER
- PARAPET WALL
- FLOOR ROOF SLAB-1254 MK
- LINTEL 10" TK
- BRICKWORK IN G.S.B-1:8
- FLOOR ROOF SLAB-1254 MK
- LINTEL 10" TK
- BRICKWORK IN G.S.B-1:8
- FLOOR FMS-120mm TK
- SAND FILLING

The cross-section also shows a series of vertical dimensions and a ground level (G.L.) line.

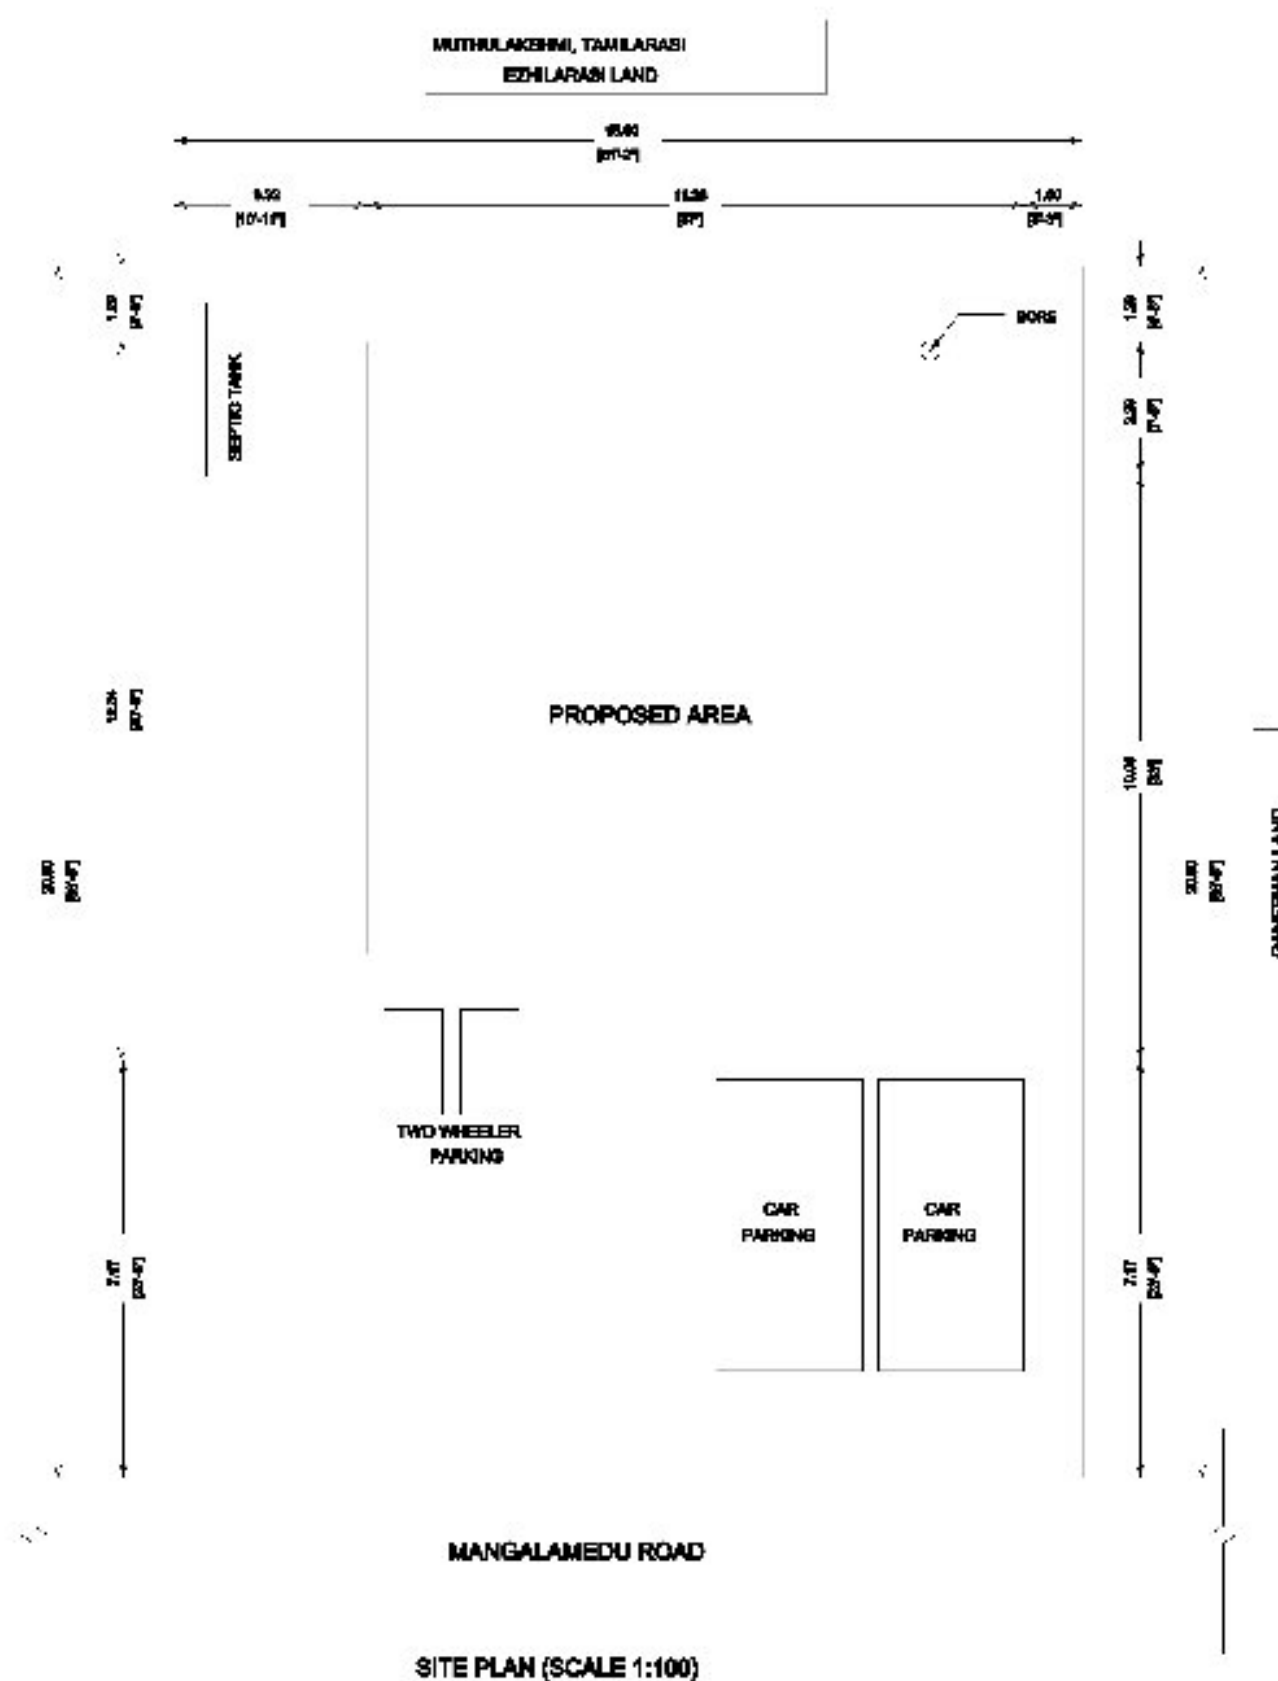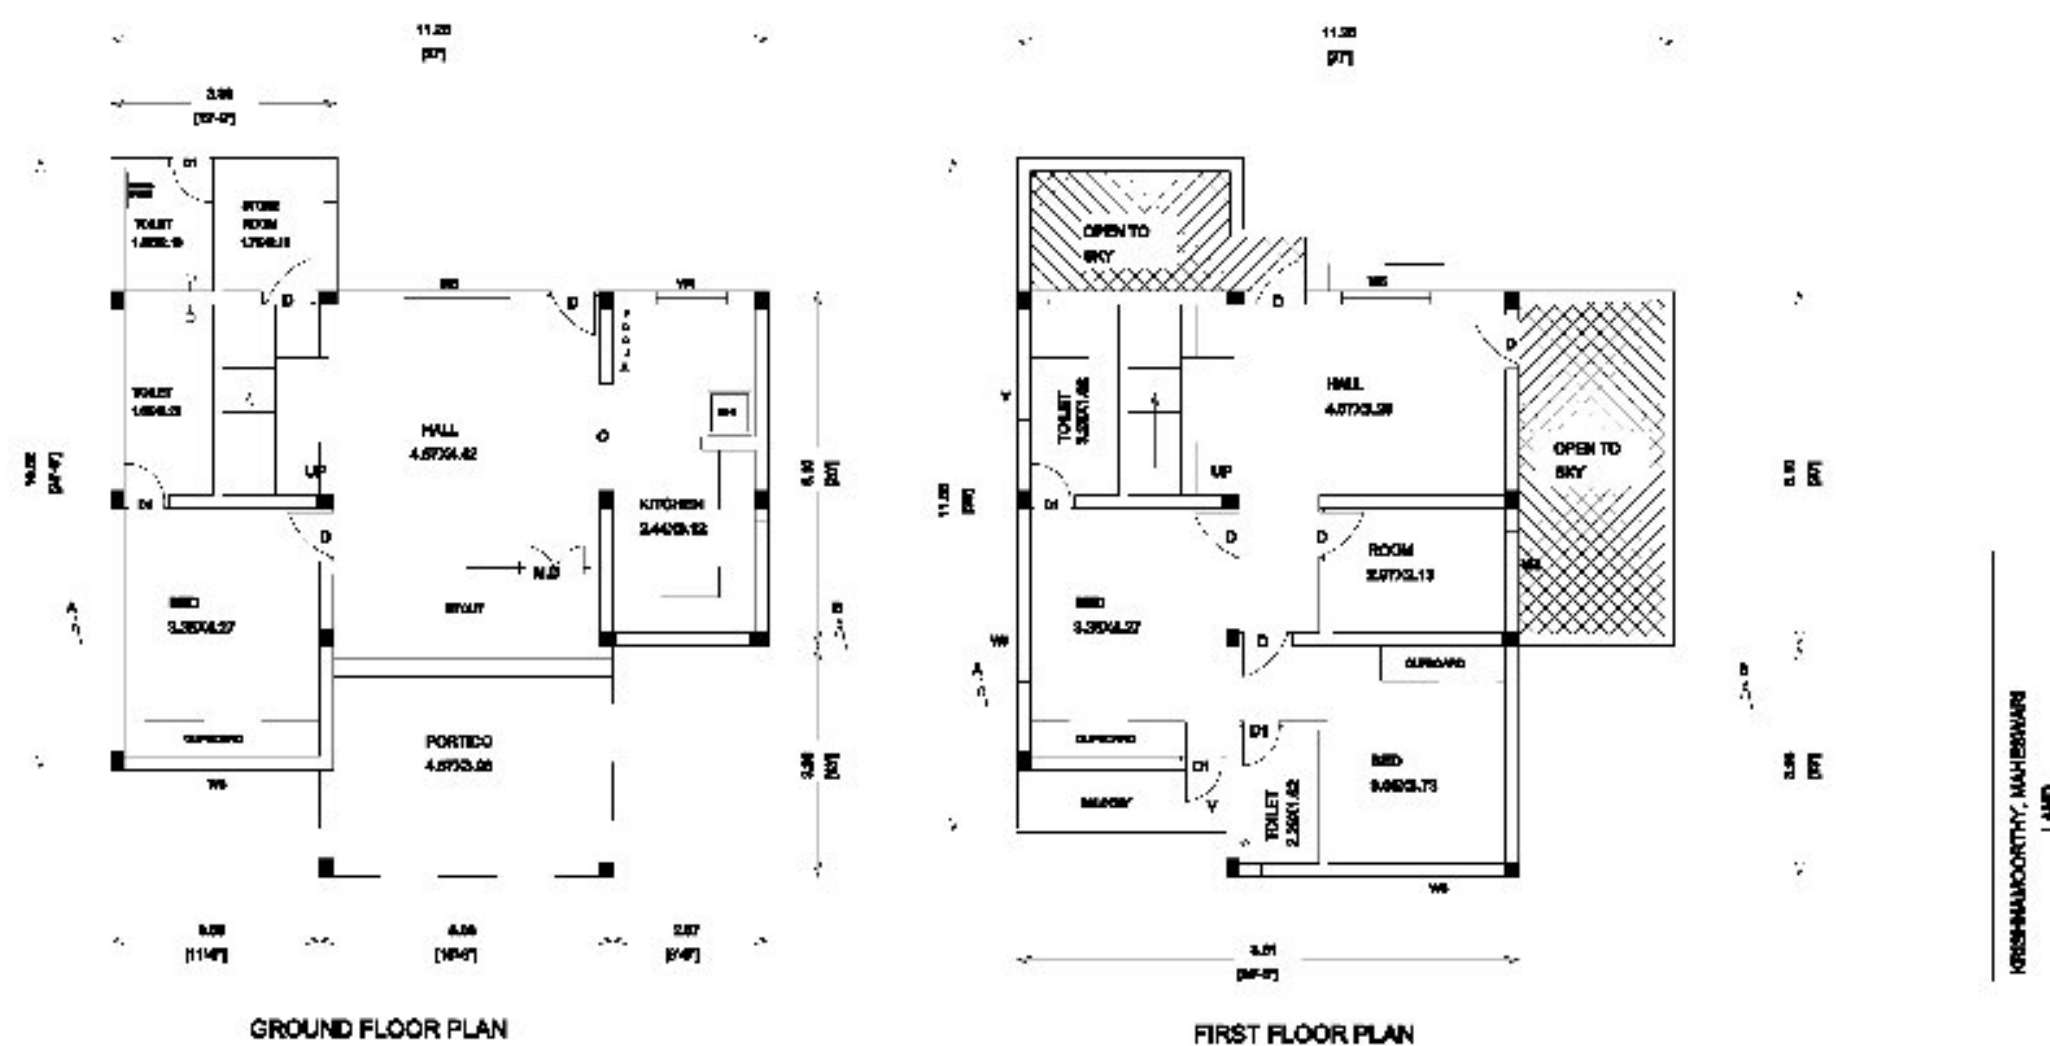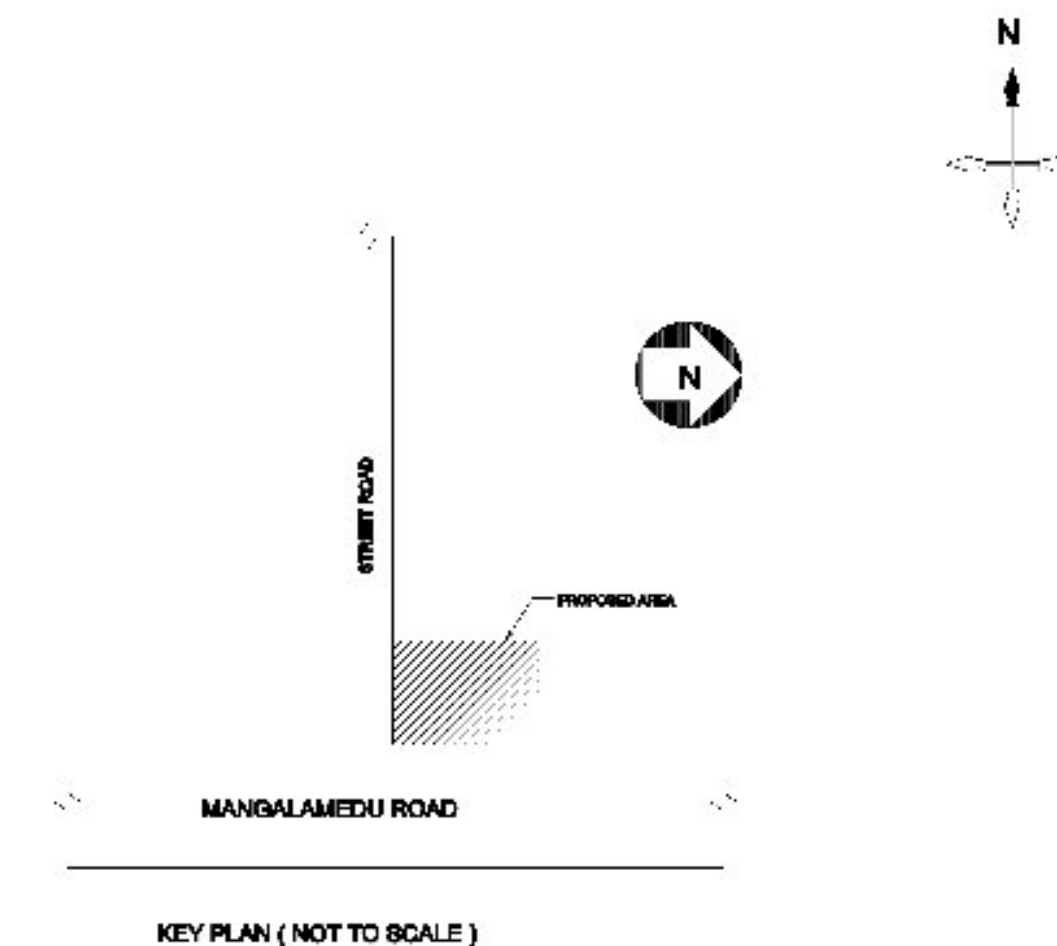

REFERENCE	FEET	METERS
G.G GRILL GATE	4'0"X7'0"	1.22X2.13
M.D MAIN DOOR	4'0"X7'0"	1.22X2.13
D DOOR	3'0"X7'0"	0.91X2.13
D1 DOOR	2'6"X7'0"	0.76X2.13
W WINDOW	4'0"X4'0"	1.22X1.22
V VENTILATOR	3'0"X2'0"	0.91X0.76
AREA CALCULATION	SQ.FT	SQ.M
TOTAL AREA	3468.30	325.00
(AS PER DOCUMENT)		
TOTAL AREA (AS PER FMB)	3462.70	324.46
GROUND FLOOR AREA	1132.37	106.20
FIRST FLOOR AREA	861.78	80.06
OPEN AREA	2360.33	218.28

1. SITE BOUNDARY SHOWN
2. PROPOSED BUILDING SHOWN
3. EXISTING ROAD SHOWN

1. ALL DIMENSIONS ARE IN FEET & METER
2. WASTE WATER USED FOR GARDENING PURPOSE
3. RAIN WATER HARVESTING PIT TO BE PROVIDED
4. U - SEPTIC TANK TO BE PROVIDED

SCALE : 1 INCH=8 FEET (OR) 1:100

OWNER ADDRESS:


RUCHITRA
W/O RAMACHANDRAN,
DOOR NO:160/2,
EAST STREET,
MURUNKANKUDI VILLAGE,
KUNNAM TALUK,
PERAMBALLUR DISTRICT.

AUTHORIZED SIGNATURE:

R.chitra
(R.CHITRA)

ENGINEER:

Er. G. GOPINATH, B.E.,
Registered Engineer,
Reg.No. 089/LS/2020/00019
G R CONSTRUCTIONS
M.H.Plaza, 1st Floor,
Near Kamaraj Arch,
Perambalur - 621 212. *
Cell: 9566952085, 9786192085

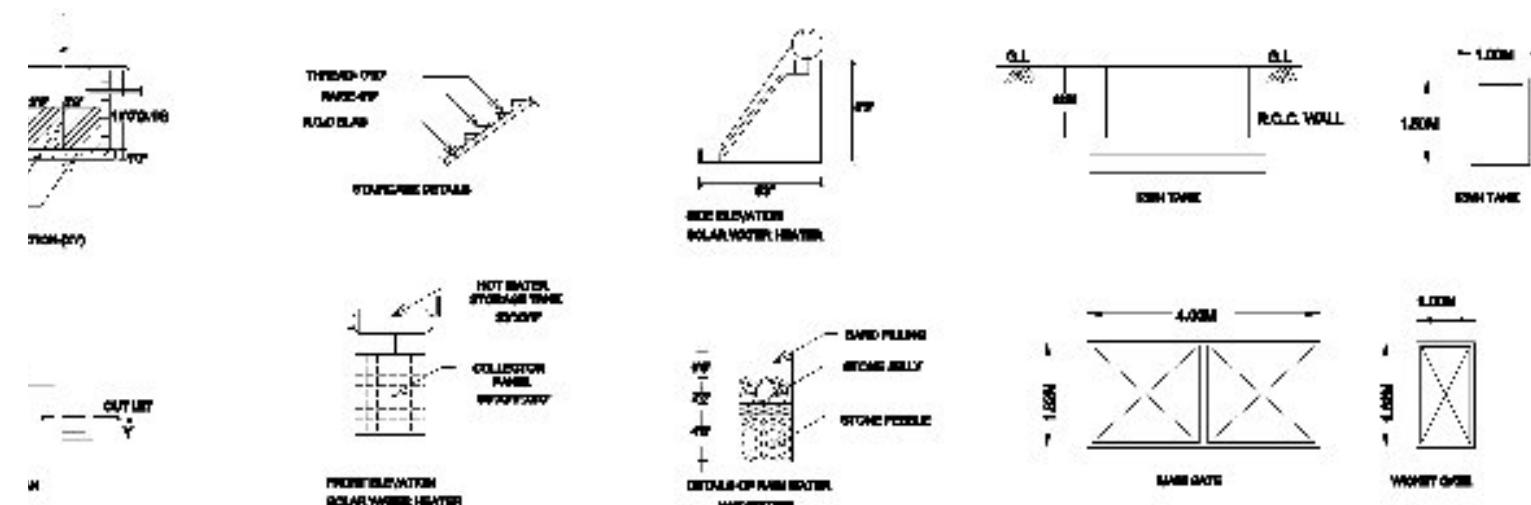

Eight ways to know a piece of land before you pay for it.

This report covers one part of the picture. These cover the rest, drawn from the same government records, for any property in Tamil Nadu.

LandLens One

Ask anything about a property and get an answer grounded in live government records, with the sources shown.

[/landlens/one](#)



Verify My Land

Every record check run on one property and returned as a single report.

[/landlens/verify-my-land](#)



Legal Opinion

An advocate's written opinion on the title, built on the records we pull for it.

[/landlens](#)



One Map

Every layer on one map: the parcel, its boundary, zoning, water bodies and what sits around it.

[/landlens/one/map](#)



PriceMap

What land actually changed hands for around this plot, taken from the registered deeds.

[/landlens/pricemap](#)



Build Scope

What you are allowed to build here: floor space, height, coverage and setbacks.

[/landlens/build-scope](#)



Property Tracker

Watch a property and hear about it when something new is registered against it.

[/landlens/property-tracker](#)



Deal Room

Run the transaction in one place: documents, stamping, signatures and the parties.

[/landlens/deal-room](#)



Twenty-four checks you can run yourself, at no cost.

Records and verification

The registers themselves, read for you.

Encumbrance Certificate

Patta and Chitta

Field Measurement Sketch

EC Analyzer

Bank charge check

Court case search

Seller background check

Approval check by survey

Value and duty

What it is worth and what it costs to register.

Guideline value by street

Guideline value by survey

Stamp duty and registration fees

Capital gains

Floor space index

Area unit converter

Zoning and land use

What the plan says can happen on this land.

Land use zone finder

CMDA land use check

Coastal regulation zone

Master plan check

Water bodies finder

Airport height clearance

Registers and directories

Who holds it, and which office keeps the record.

Find your registering office

Temple property check

Waqf property check

RERA register



Every free tool
/tools



Services we run
for you
/services



The LandLens
suite
/landlens/one



Every claim in this document traces back to a government record.

Legal opinions, due diligence and title verification

Building plan, layout and sub-division approvals

Completion and occupancy certificates, regularisation

Escrow, negotiation and NRI property management

Land survey, soil testing, architecture and construction

Verified RealEstate
3/350/2 Mettukuppam,
OMR Thoraipakkam,
Chennai 600 097, India
hello@verified.realestate
+91 9996 12 9996

Prepared from the registers named on the page each finding sits on. Where a register could not be read, this document says so in its place rather than leaving the gap to be read as a clean result.

