


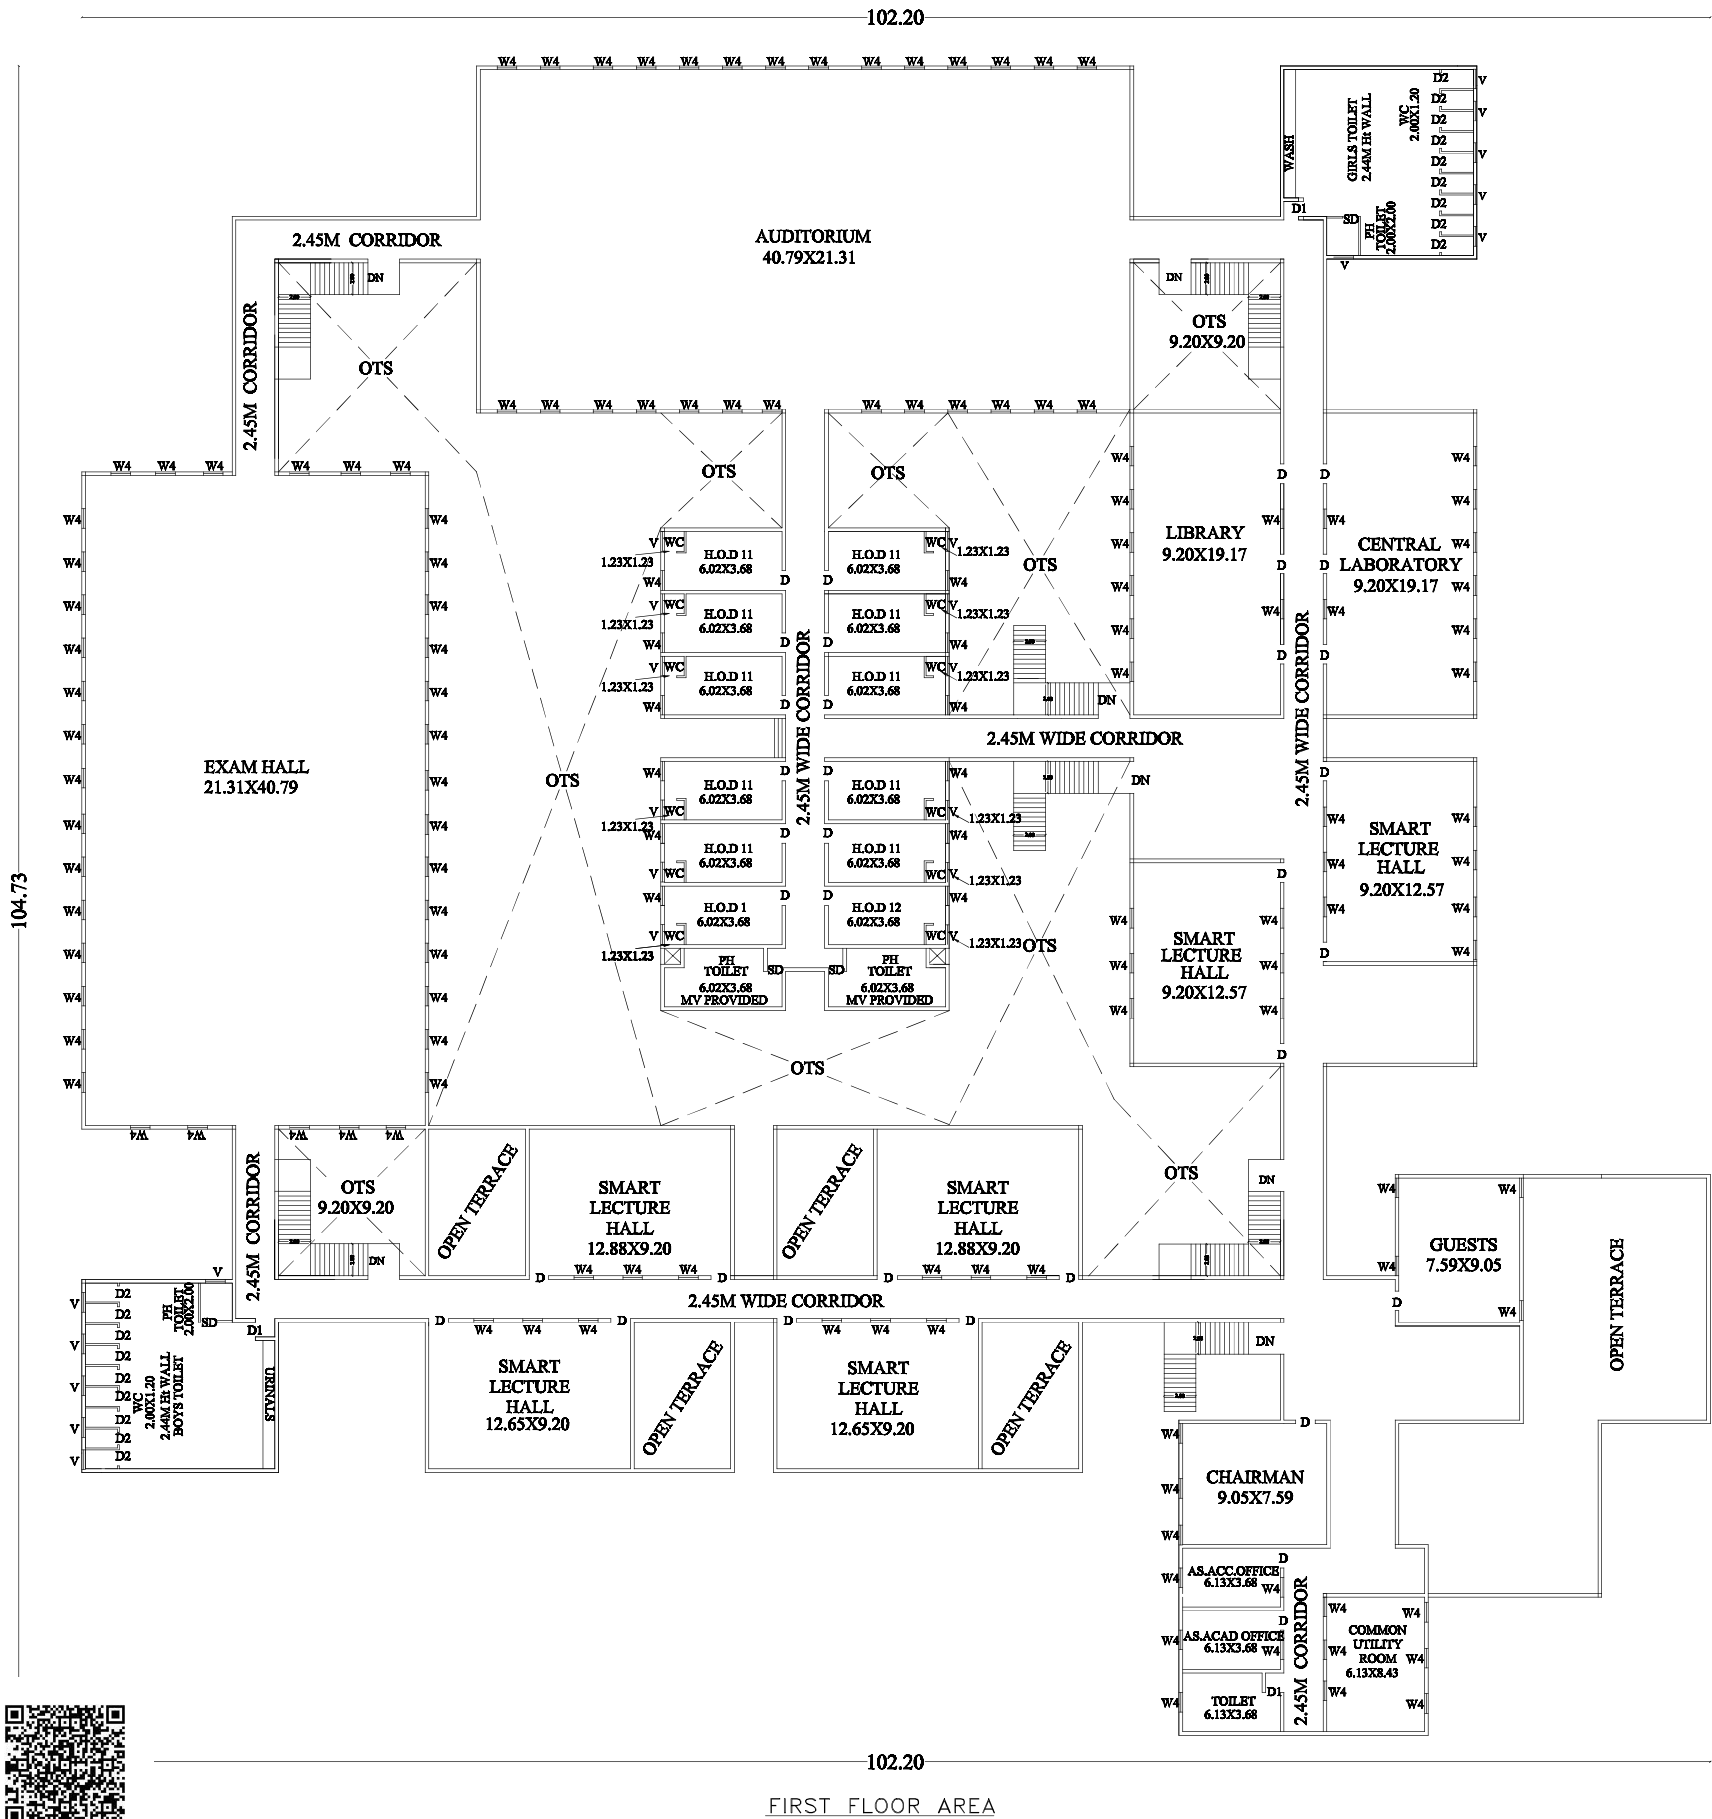

PLAN SHOWING THE EXISTING CONSTRUCTION OF COLLEGE BUILDING FOR MOTHER TERASA EDUCATION TRUST BUILDING SF.NO 80/3A2,82/1,83/1,84/2A, 85/1A, 2 IN ILLUPPUR VILLAGE, AND TOWN PANCHAYAT,ILUPPUR TK, PUDUKKOTTAI DT.

ALL DIMENSION ARE IN METER
SCALE - 1:100.

ONLINE APPLICATION NO:SWP/BPA/298127/2024/TCP




SWP/DTCP(PD) B.P.A. NO.49/2024


(இணையதள ஒப்புதல்)

-/இசைன் செய்யப்பட்டது/-

JOINT DIRECTOR / DEPUTY DIRECTOR(I/C),
DISTRICT TOWN AND COUNTRY PLANNING OFFICE,
PUDUKKOTTAI.

B.P/DTCP NO: 585 / 2024

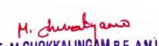PROPOSED BUILTUP AREA				
SL NO.	DESCRIPTION	F.S.I AREA (SQM)	NON F.S.I AREA (SQM)	TOTAL AREA (SQM)
1)	FIRST FLOOR AREA	5000.66	-	5000.66
APPLICANT		ENGINEER		
 R.C. UTHAYA KUMAR Managing Trustee Mother Teresa Educational Charitable Trust No.3, Resi Complex, Main Road, Iluppur - 622 102, Pudukkottai (Dt.)		 E.M.CHOKKALINGAM,B.E.A.M.I.E.C.E., REGISTERED ENGINEER DTCP/PDK/RE/GR-11/20/10/001 SRI VINAYAGA BUILDERS Sri Mathuvanayaki Iilam Kavinadu East, Pudukkottai - 3. 75022 86126, erchokku@gmail.com		
		 E.M.CHOKKALINGAM,B.E.A.M.I.E.A.I.V.C.E. DTCP / SE / GR-0 / 71 / 08 / 001 Structural, Civil Engineering Consultant, Registered Engineer, Licensed Surveyor, SRI VINAYAGA BUILDERS No. 1, Kavinadu East, Pudukkottai - 3. Cell: 750, 86126, E-mail: erchokku@gmail.com		
		 E.M.CHOKKALINGAM,B.E.A.M.I.E.A.I.V.C.E. Chartered Engineer AM174711-0 Registered Constructed Engineer DTCP/CE/24/02/001 SRI VINAYAGA BUILDERS SRI MATHUVANAYAKI ILLAM, KURIVAPURAM KAVINADU EAST, PUDUKKOTTAI-622003. CELL:7502286126, E-MAIL:erchokku@gmail.com		

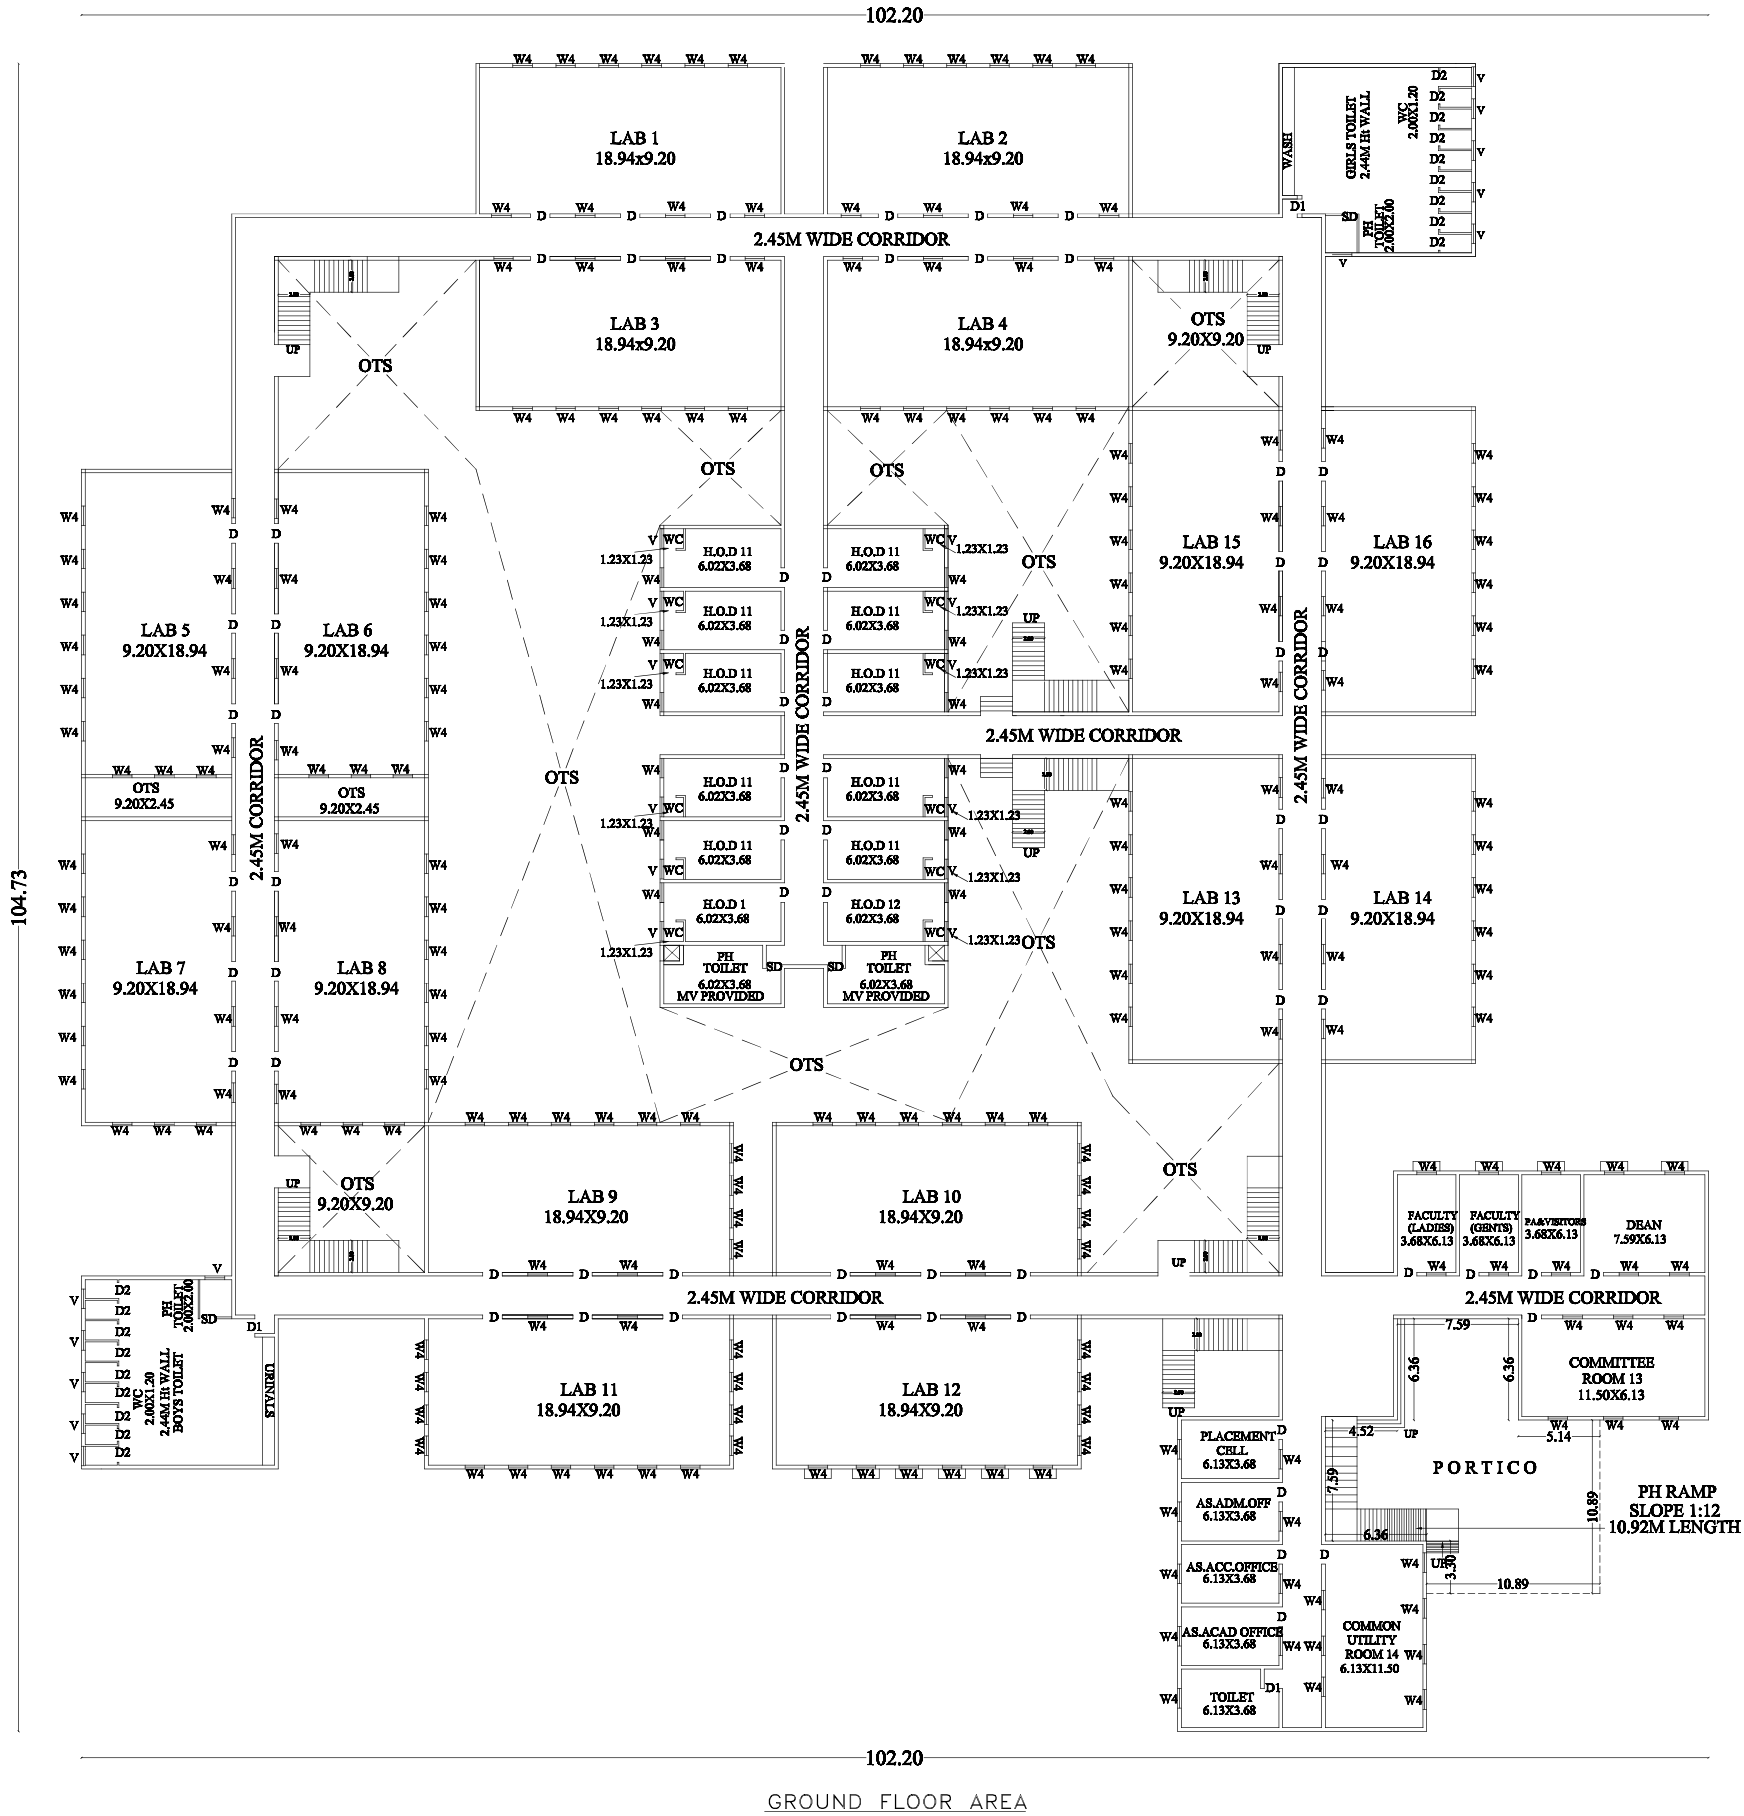

PLAN SHOWING THE EXISTING CONSTRUCTION OF COLLEGE BUILDING FOR MOTHER TERESA EDUCATION TRUST BUILDING SF.NO 80/3A2.82/1.83/1.84/2A, 85/1A, 2 IN ILLUPPUR VILLAGE, AND TOWN PANCHAYAT,ILUPPUR TK, PUDUKKOTTAI DT.

ALL DIMENSION ARE IN METER
SCALE - 1:100.

ONLINE APPLICATION NO:SWP/BPA/298127/2024/TCP



SWP/DTCP(PD) B.P.A. NO.49/2024

(இணையதள ஒப்புதல்)

-/இசைன் செய்யப்பட்டது/-


JOINT DIRECTOR / DEPUTY DIRECTOR(I/C),
DISTRICT TOWN AND COUNTRY PLANNING OFFICE,
PUDUKKOTTAI.

B.P/DTCP NO: 585 / 2024

PROPOSED BUILTUP AREA

SL NO.	DESCRIPTION	F.S.I AREA (SQM)	NON F.S.I AREA (SQM)	TOTAL AREA (SQM)
1)	GROUND FLOOR AREA	5193.13	-	5193.13

APPLICANT

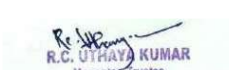
R.C. UTHAYA KUMAR
Managing Trustee
Mother Teresa Educational Charitable Trust
No.3, Rasi Complex, Main Road,
Iluppur - 622 102, Pudukkottai (Dt.)

ENGINEER


E.M. CHOKKALINGAM, B.E., AMIE, AINCE,
REGISTERED ENGINEER
DTCP/PDK/RE/GR-11/20/10/001
SRI VINAYAGA BUILDERS
Sri Mathuvanayaki Iliam
Kavinadu East, Pudukkottai - 3.
75022 86126, E-mail: erchokku@gmail.com


E.M. CHOKKALINGAM, B.E., AMIE, AINCE,
DTCP / SE / GR-11 / 21 / 08 / 001
Structural, Civil Engineering Consultant,
Registered Engineer, Licensed Surveyor,
SRI VINAYAGA BUILDERS
No. 1-1, Kavinadu East, Pudukkottai - 3.
Cell: 75022 86126, E-mail: erchokku@gmail.com


E.M. CHOKKALINGAM, B.E., AMIE, AINCE,
Chartered Engineer AM174711-0
Registered Construction Engineer DTCP/CE/24/02/001
SRI VINAYAGA BUILDERS
SRI MATHUVANAYAKI ILLAM, KURIVAPURAM
KAVINADUEAST, PUDUKKOTTAI-622003.
CELL:7502286126, E-MAIL:erchokku@gmail.com

