

PP

APPROVAL RECORD

Planning Permission

Survey 98/6

Kalkudi

Pudukkottai district, Tamil Nadu

APPROVAL TYPE

Building Plan

ISSUING AUTHORITY

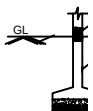
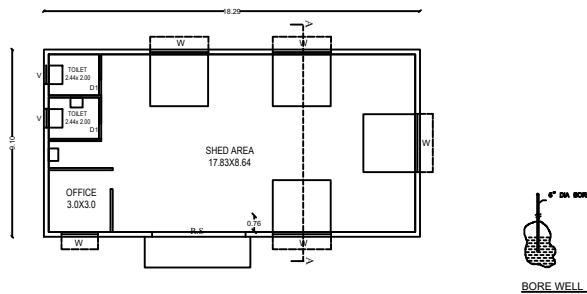
Rural Panchayat

PURPOSE

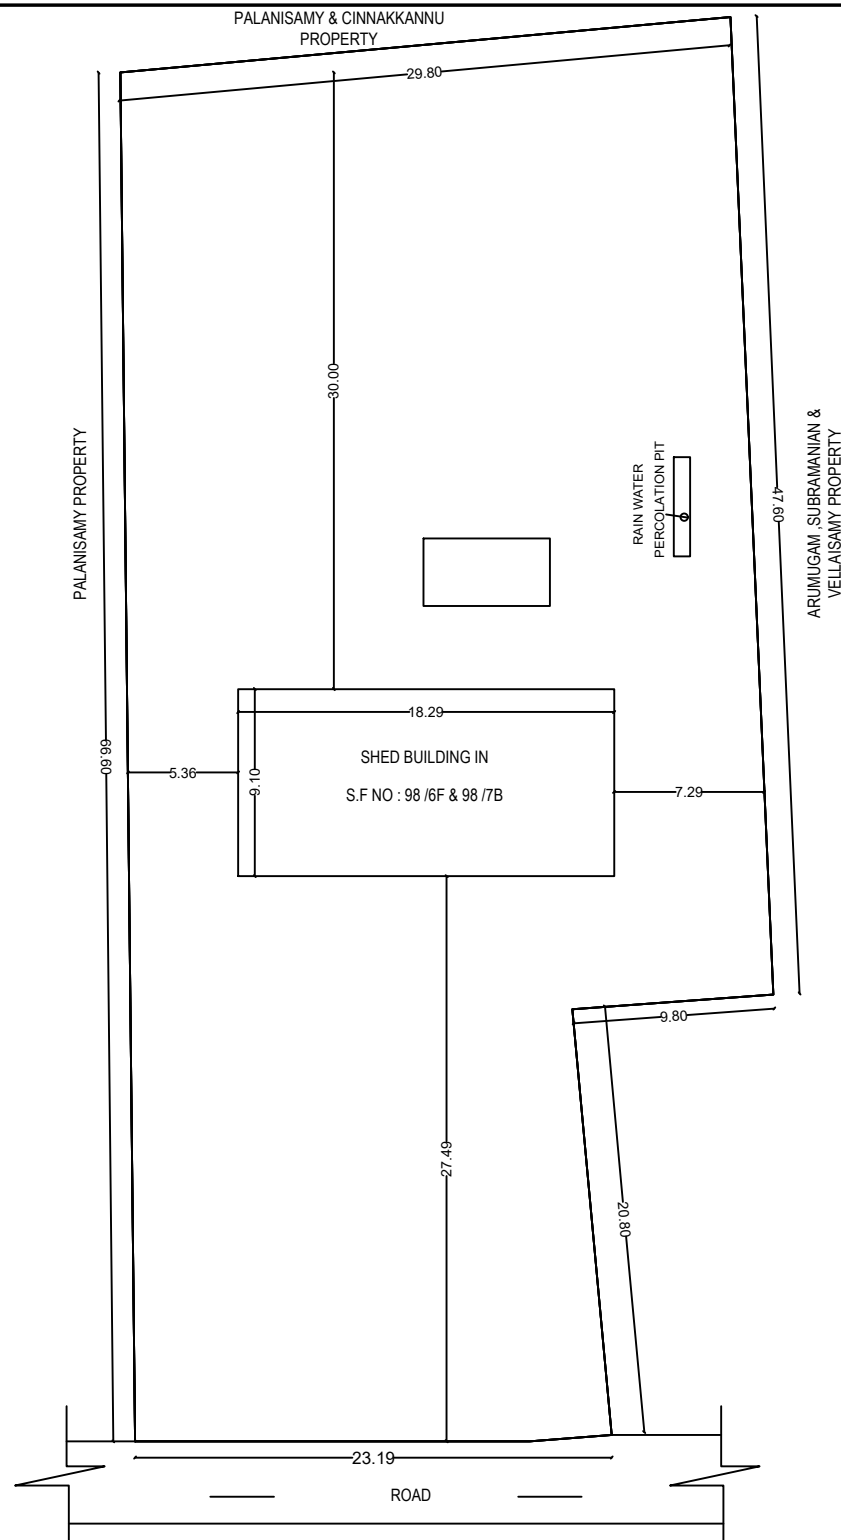
Commercial

The approval as the planning authority issued it, reproduced in full behind this page.

An approval speaks to what was sanctioned, not to what was built. Completion is a separate record.

[illegible]

SOLAR HOT WORK



SCALE 1:100

NOTE

1. L.P GAS WILL BE USED FOR KITCHEN.
2. SULLAGE WASTE FROM TOILET WILL BE CONNECTED INTO STP.
3. BORE WELL WITH MOTOR WATER TANK AND CONVECTION WATER SUPPLY WILL BE PROVIDED.
4. RAIN WATER PERCOLATION PIT PROVIDED @ 1/30 SPM OF PLINTH AREA @ 6 M C/C
5. RAIN WATER PERCOLATION BED 1.0m WIDE WILL BE PROVIDED AROUND THE BUILDING AS PER GO (MS) NO. 138 DATED 11-10-02.
6. RAIN WATER TAKEN TO THE BORE WELL THROUGH 150MM DIA PIPE.
7. RAIN WATER COLLECTED FROM OPER TERRACE SHALL BE COLLECTED THROUGH PIPES AND LINED INTO A FILTER PIT (SIZE 6.0 X 6.0 X 60 CM) WITH APPROPRIATE FILTER MATERIAL AND THEN LINED INTO COLLECTION TANK.

AREA DETAILS				
DESCRIPTION		SQ/FT	SQ.M	
PLOT AREA AS PER DOCUMENT		19,913.23	1850.00	
PROPOSED BUILTUP AREA				
SL NO.	DESCRIPTION	AREA (SQ/FT)	F.S.I AREA (SQ.M)	
1)	GROUND FLOOR AREA	1791.55	166.44	
2)	TOTAL	1791.55	166.44	
	VACANT AREA	18121.69	1683.56	

BOUNDARY SHOWN IN	-	○	PERCOLATION PIT	-	○
PROPOSED AREA	-	○	BORE WELL	-	○
EXISTING SHOWN AREA	-	○	ROAD	-	○
RAIN WATER PERCOLATION BED	-	○			

ALL DIMENSION ARE IN METER
SCALE - 1:100

APPLICANT

ENGINEER



f ver

Er. P. VASANTHA KUMAR, B.Tech., AIV
Licence Surveyor No: 68
No. 22/1D, Yegam Complex
Arabi College College Bus Stop
Kaja Nagar, Trichy - 620 020
Mobile : 93451 19605

Eight ways to know a piece of land before you pay for it.

This report covers one part of the picture. These cover the rest, drawn from the same government records, for any property in Tamil Nadu.

LandLens One

Ask anything about a property and get an answer grounded in live government records, with the sources shown.

[/landlens/one](#)



Verify My Land

Every record check run on one property and returned as a single report.

[/landlens/verify-my-land](#)



Legal Opinion

An advocate's written opinion on the title, built on the records we pull for it.

[/landlens](#)



One Map

Every layer on one map: the parcel, its boundary, zoning, water bodies and what sits around it.

[/landlens/one/map](#)



PriceMap

What land actually changed hands for around this plot, taken from the registered deeds.

[/landlens/pricemap](#)



Build Scope

What you are allowed to build here: floor space, height, coverage and setbacks.

[/landlens/build-scope](#)



Property Tracker

Watch a property and hear about it when something new is registered against it.

[/landlens/property-tracker](#)



Deal Room

Run the transaction in one place: documents, stamping, signatures and the parties.

[/landlens/deal-room](#)



Twenty-four checks you can run yourself, at no cost.

Records and verification

The registers themselves, read for you.

Encumbrance Certificate

Patta and Chitta

Field Measurement Sketch

EC Analyzer

Bank charge check

Court case search

Seller background check

Approval check by survey

Zoning and land use

What the plan says can happen on this land.

Land use zone finder

CMDA land use check

Coastal regulation zone

Master plan check

Water bodies finder

Airport height clearance

Value and duty

What it is worth and what it costs to register.

Guideline value by street

Guideline value by survey

Stamp duty and registration fees

Capital gains

Floor space index

Area unit converter

Registers and directories

Who holds it, and which office keeps the record.

Find your registering office

Temple property check

Waqf property check

RERA register



Every free tool
/tools



Services we run
for you
/services



The LandLens
suite
/landlens/one



Every claim in this document traces back to a government record.

Legal opinions, due diligence and title verification

Building plan, layout and sub-division approvals

Completion and occupancy certificates, regularisation

Escrow, negotiation and NRI property management

Land survey, soil testing, architecture and construction

Verified RealEstate
3/350/2 Mettukuppam,
OMR Thoraipakkam,
Chennai 600 097, India
hello@verified.realestate
+91 9996 12 9996

Prepared from the registers named on the page each finding sits on. Where a register could not be read, this document says so in its place rather than leaving the gap to be read as a clean result.

