

PP

APPROVAL RECORD

Planning Permission

Pudukkottai district, Tamil Nadu

APPROVAL TYPE

Building Plan

ISSUING AUTHORITY

Rural Panchayat

The approval as the planning authority issued it, reproduced in full behind this page.

An approval speaks to what was sanctioned, not to what was built. Completion is a separate record.

PLAN SHOWING THE PROPOSED CONSTRUCTION OF R.C.C ROOF RESIDENTIAL BUILDING IN
PATTA.NO: 3079,S.NO: 174/12B2, PUTHAMBUR VILLAGE & PANCHAYAT, PUDUKKOTTAI TALUK,
PUDUKKOTTAI DISTRICT.
NAME OF THE OWNER : Mrs.P.RANI ,W/o Mr.PALANISAMY.

REFERENCE :		
DESCRIPTION	REQUIRED	PROVIDED
CAR PARKING	Nil	1 No
TWO WHEELER	1 No	1 No
FRONT SETBACK	1.50m	2.44m
READ SETBACK	Nil	9.74m
SIDE-1 SETBACK	1.00m	5.62m
SIDE-2 SETBACK	1.00m	1.50m

AREA STATEMENT OF THE SITE:		
DESCRIPTION	SQM	SFT
1). AS PER DOCUMENT	418.00	4499.35
2).AS PER FMB or PLR	418.00	4499.35
3). AS PER THE SITE	418.00	4499.35

AREA STATEMENT OF THE BUILDING:		
DESCRIPTION	FSI SQM	NON FSI SQM
GROUND FLOOR	117.86	----
HEIGHT OF THE BUILDING		3.78m
AREA ABSTRACT	SQM	SFT
F.S.I AREA	117.86	1268.65
NON F.S.I AREA	----	----
TOTAL BUILDUP AREA	117.86	1268.65

FLOOR SPACE INDEX:	
= F.S.I AREA/TOTAL SITE AREA	
$= \frac{117.86}{418.00} = 0.281 < 2$	
PLOT COVERAGE:	
= G.F AREA / TOTAL SITE AREA	
$= \frac{117.86}{418.00} = 0.28 \times 100 = 28\%$	

SCHEDULE OF JOINERY	SIZE
MD - MAIN DOOR	1.06m x 2.13m
O - OPEN	1.06m x 2.13m
D1- DOOR	0.91m x 2.13m
D2- DOOR	0.76m x 2.13m
W3-WINDOW	0.91m x 1.22m
W4-WINDOW	1.22m x 1.22m
W5-WINDOW	1.52m x 1.22m
KW4-WINDOW	1.22m x 0.91m
V3-VENTILATOR	0.91m x 0.61m


NOTES:
1).All Dimensions are in Meter.
2).Rain water harvesting system will be Provided.
3).All waste water utilized for Garden.
4).Solar water heater system will be Provided.


(Mrs.P.RANI)
OWNER SIGNATURE




Er.A.P.ANBU, DCE.,
Registered Engineer,
Reg.No:109/LS/2019/00020
ANBU CONSTRUCTION,
T.S.No:5829, New J.M.A Lodge,
Santhanathapuram 4th Street,Pudukkottai-622001.
Cell.No:99767 88822, 965555 55288
Email: eranbupdk@gmail.com.
REGISTERED ENGINEER SIGNATURE




ELEVATION

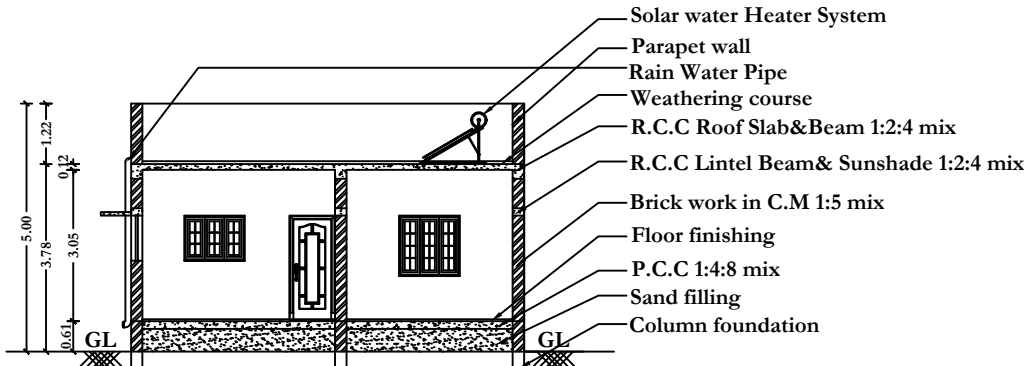


SECTION ON -AB

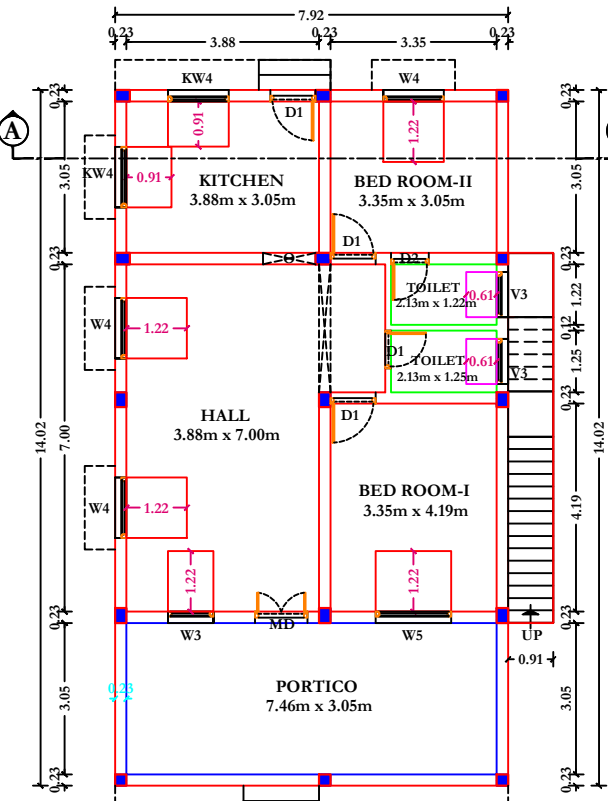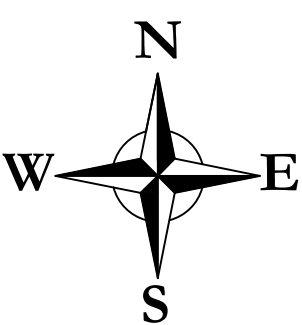


GROUND FLOOR PLAN

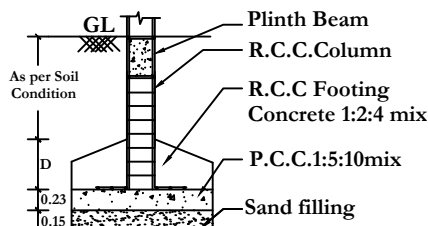


CROSS SECTION

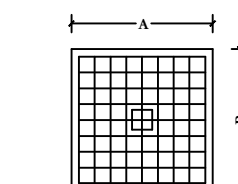


PLAN FOUNDATION DETAILS

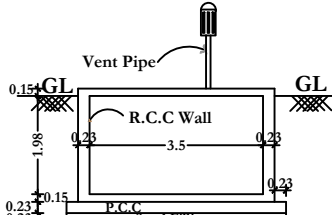


SECTION ON C-D

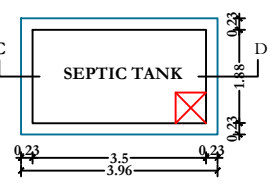


PLAN OF SEPTIC TANK

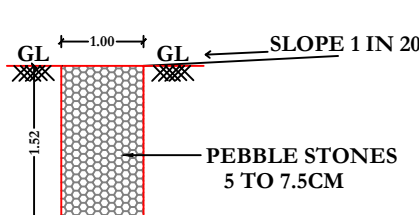


SECTION OF PEBBLE TRENCH

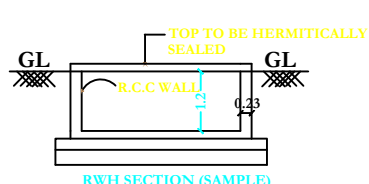


RWH_CAPACITY_L = 3000LTRS

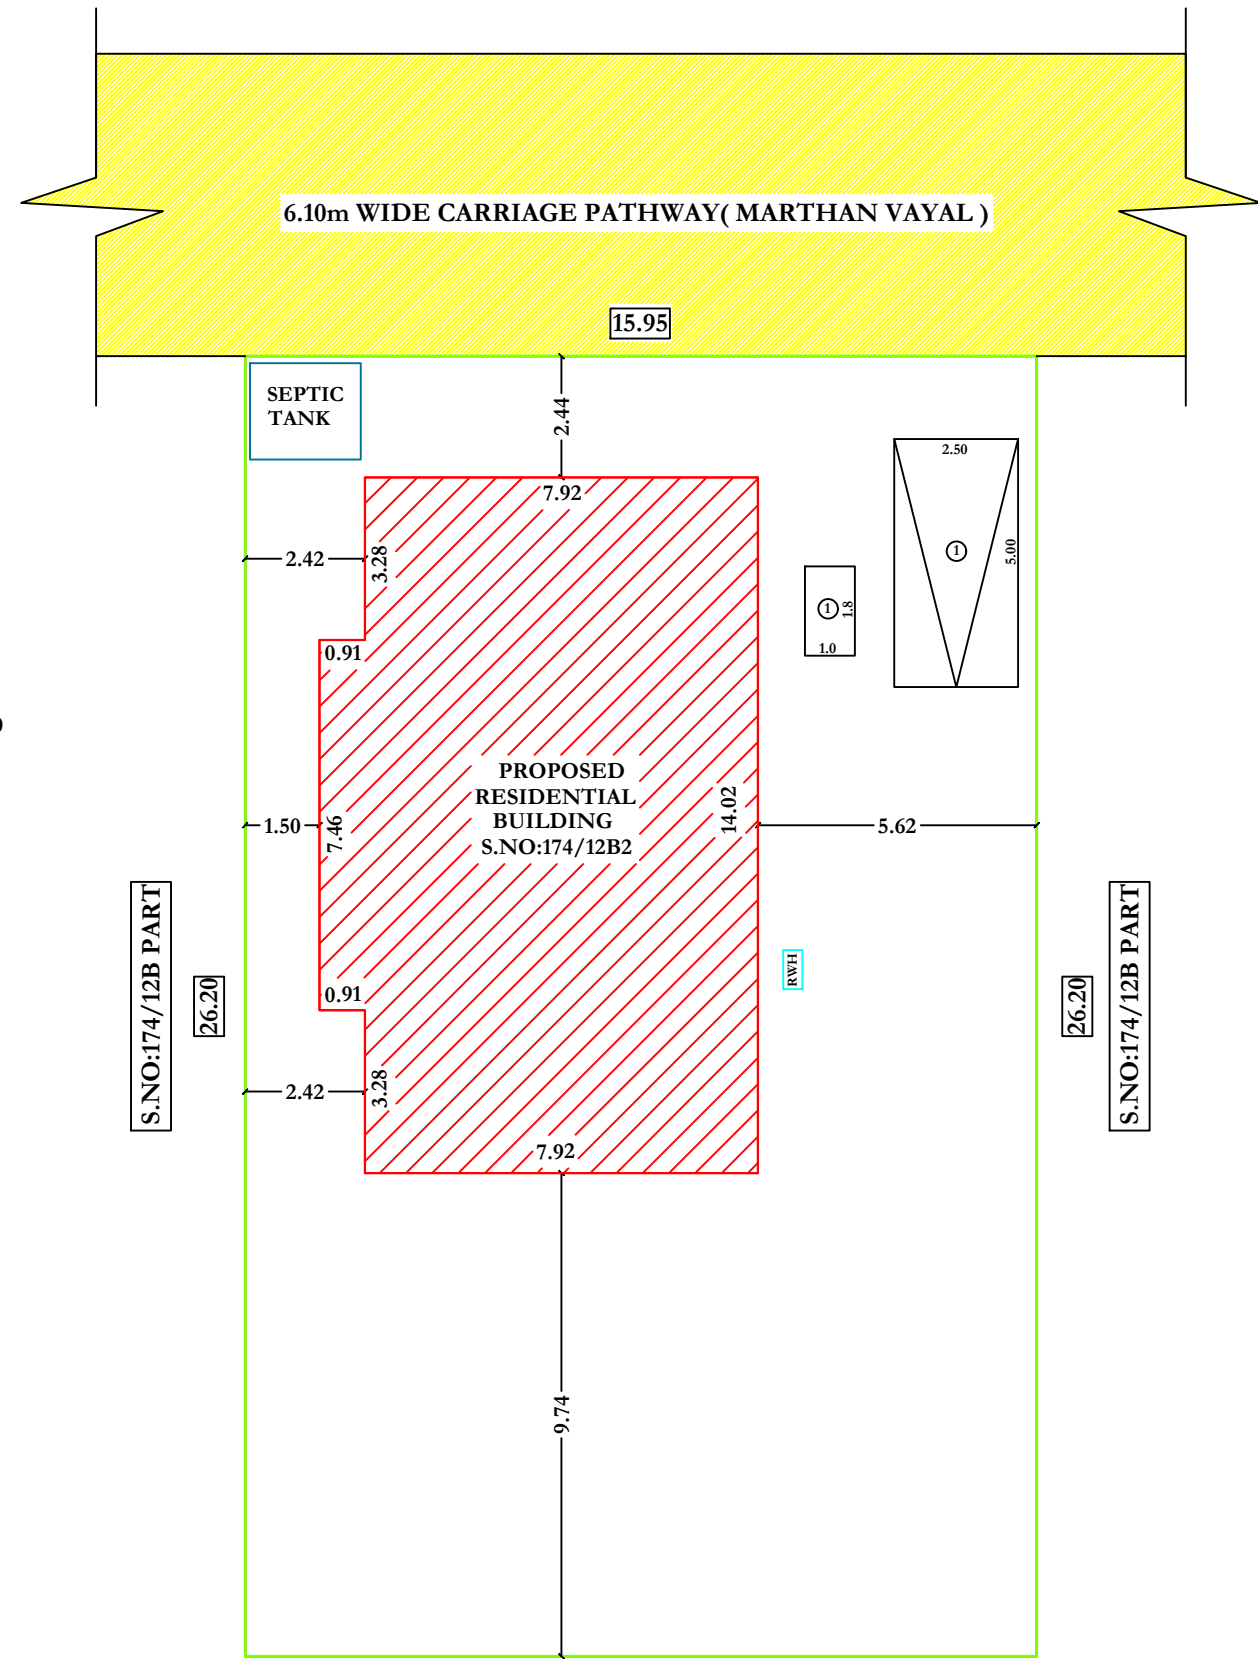


SITE PLAN-SCALE-1:100

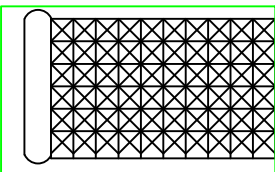


SOLAR PANEL

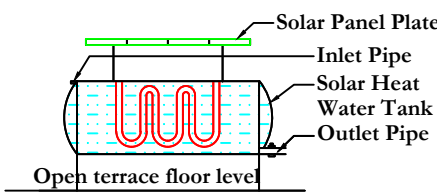

SIDE ELEVATION SOLAR WATER HEATER

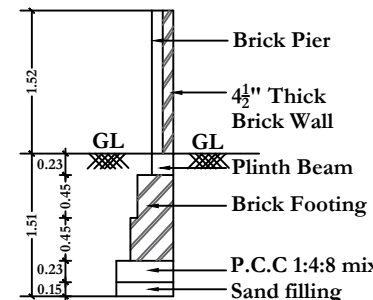


COMPOUND WALL DETAIL

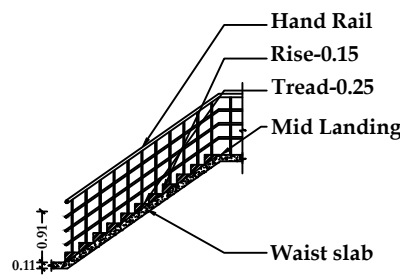


STAIRCASE DETAILS



WIKET GATE ELEVATION

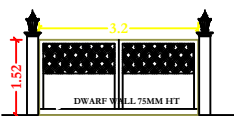

MAIN GATE ELEVATION

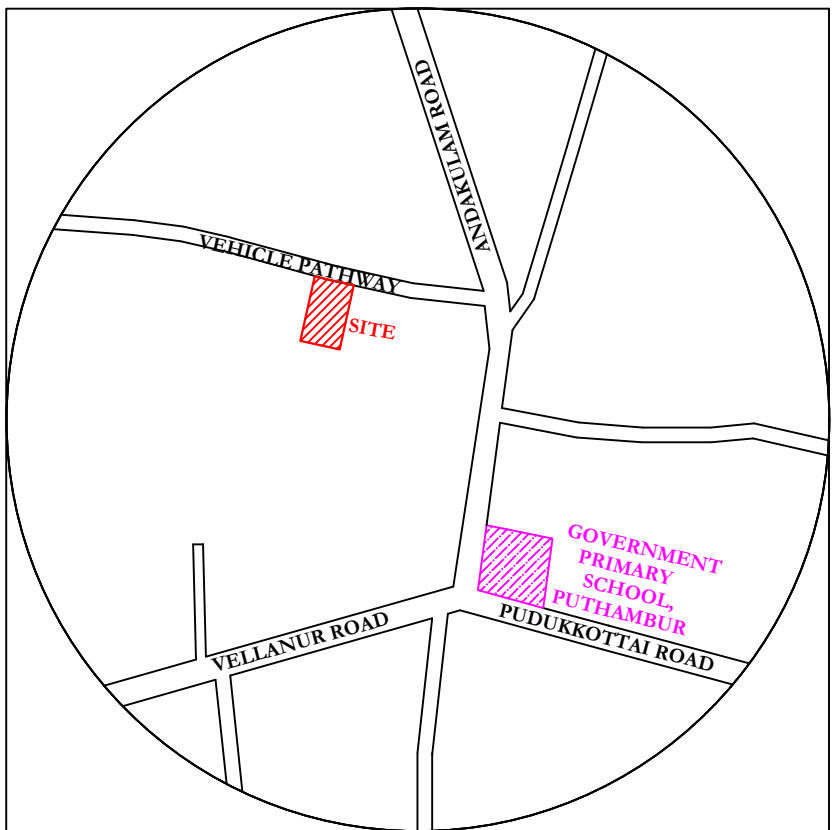

KEY PLAN -NOT TO SCALE

Eight ways to know a piece of land before you pay for it.

This report covers one part of the picture. These cover the rest, drawn from the same government records, for any property in Tamil Nadu.

LandLens One

Ask anything about a property and get an answer grounded in live government records, with the sources shown.

</landlens/one>



Verify My Land

Every record check run on one property and returned as a single report.

</landlens/verify-my-land>



Legal Opinion

An advocate's written opinion on the title, built on the records we pull for it.

</landlens>



One Map

Every layer on one map: the parcel, its boundary, zoning, water bodies and what sits around it.

</landlens/one/map>



PriceMap

What land actually changed hands for around this plot, taken from the registered deeds.

</landlens/pricemap>



Build Scope

What you are allowed to build here: floor space, height, coverage and setbacks.

</landlens/build-scope>



Property Tracker

Watch a property and hear about it when something new is registered against it.

</landlens/property-tracker>



Deal Room

Run the transaction in one place: documents, stamping, signatures and the parties.

</landlens/deal-room>



Twenty-four checks you can run yourself, at no cost.

Records and verification

The registers themselves, read for you.

Encumbrance Certificate

Patta and Chitta

Field Measurement Sketch

EC Analyzer

Bank charge check

Court case search

Seller background check

Approval check by survey

Value and duty

What it is worth and what it costs to register.

Guideline value by street

Guideline value by survey

Stamp duty and registration fees

Capital gains

Floor space index

Area unit converter

Zoning and land use

What the plan says can happen on this land.

Land use zone finder

CMDA land use check

Coastal regulation zone

Master plan check

Water bodies finder

Airport height clearance

Registers and directories

Who holds it, and which office keeps the record.

Find your registering office

Temple property check

Waqf property check

RERA register



Every free tool
/tools



Services we run
for you
/services



The LandLens
suite
/landlens/one



Every claim in this document traces back to a government record.

Legal opinions, due diligence and title verification

Building plan, layout and sub-division approvals

Completion and occupancy certificates, regularisation

Escrow, negotiation and NRI property management

Land survey, soil testing, architecture and construction

Verified RealEstate
3/350/2 Mettukuppam,
OMR Thoraipakkam,
Chennai 600 097, India
hello@verified.realestate
+91 9996 12 9996

Prepared from the registers named on the page each finding sits on. Where a register could not be read, this document says so in its place rather than leaving the gap to be read as a clean result.

