

PP

APPROVAL RECORD

Planning Permission

Pudukkottai district, Tamil Nadu

APPROVAL TYPE

Building Plan



ISSUING AUTHORITY

Rural Panchayat

The approval as the planning authority issued it, reproduced in full behind this page.



An approval speaks to what was sanctioned, not to what was built. Completion is a separate record.

PLAN SHOWING THE PROPOSED GROUND FLOOR CONSTRUCTION OF R.C.C. ROOF RESIDENTIAL BUILDING IN OLD PATTA NO: 565, 448, NEW PATTA NO: 1927, 1891, OLD S.F.NO: 377/32, NEW S.F.NO: 377/32B, 32E AT WARD NO: 2, R.SEEGAMPATTI VILLAGE & CIRCLE, R.PALAKURICHI PANCHAYATH, PONNAMARAVATHI UNION & TALUK, PUDUKKOTTAI DISTRICT.

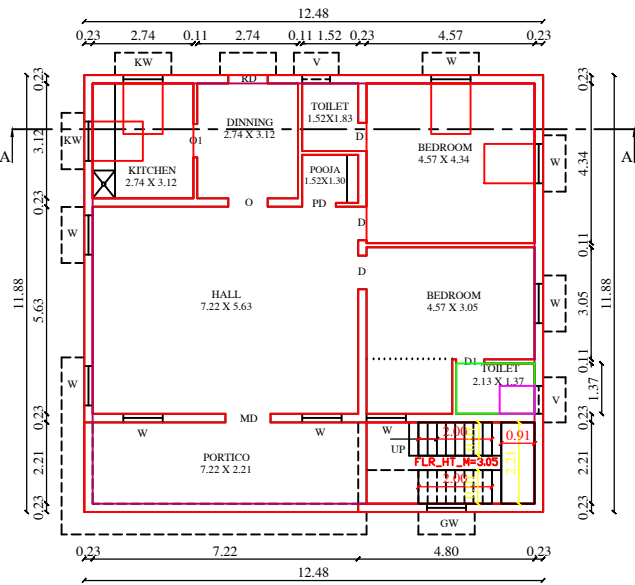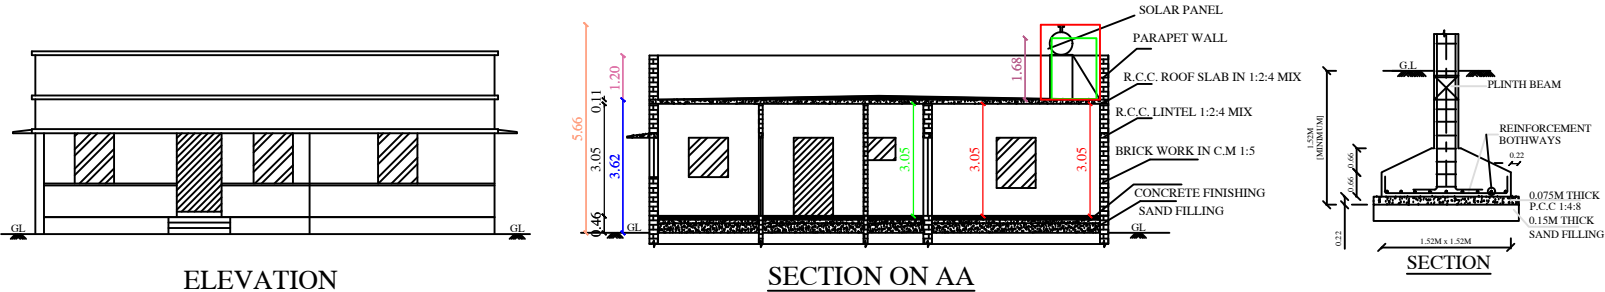


PLAN INFO
PLOT_NO=550.12
PLOT_AREA_M2=550.12
SINGLE_FAMILY_BLDG=YES
CRZ=NO
SECURITY_ZONE=NO
ACCESS_WIDTH_M=16.80
ROAD_WIDTH=3.05
ROAD_LENGTH=200.0
AVG_PLOT_DEPTH=40.70
AVG_PLOT_WIDTH=15.00
SURVEY_NO= 377/32B, 32E
PATTA_NO=1891, 1927
RWH_DECLARED=YES
AREA_TYPE=CBA
BUILDING_NEAR_TO_RIVER=NO
BUILDING_NEAR_MONUMENT=NO
BUILDING_NEAR_GOV_T_BLDG=NO
DSR_APPLICABLE=NO
PREMIUM_FSI_REQUIRED=NO
IS_APPROVED_LAYOUT=NO
AS_PER_DOCUMENT=550.12
AS_AT_SITE=610.27
FMB_OR_PLR=550.12
IS_SWIMMING_POOL_EXISTS=NO
DISTRICT=PUDUKKOTTAI
TALUK=PONNAMARAVATHI
JURISDICTION_TYPE=PANCHAYAT
LAND_USE_ZONE=RESIDENTIAL
IF_HERITAGE_TOWN_LESS_THAN_1KM_RADIUS=NO
FIRE_PROTECTION_AND_FIRE_SAFETY_REQUIREMENTS=NO
PROVISION_FOR_GREEN_BUILDINGS_AND_SUSTAINABILITY=YES

- NOTE:-
- THE NUMBER OF CAR/TWO WHEELER PARKING SPACES REQUIRED SHALL BE CALCULATED FOR 75% OF THE TOTAL PLINTH AREA IN THE BUILDING.
1. WASTE WATER COLLECT TO SOAK PIT
 2. SOLAR WATER HEATER SYSTEM TO BE PROVIDED
 3. RAIN WATER HARVESTING SYSTEM TO BE PROVIDED
 4. "U" TRAP SEPTIC TANK DESIGN TO BE PROVIDED

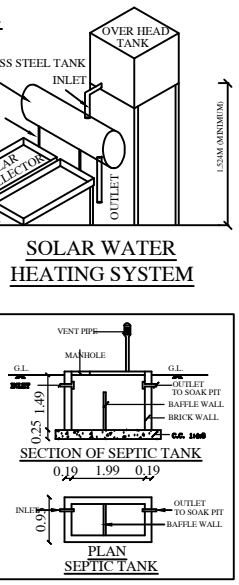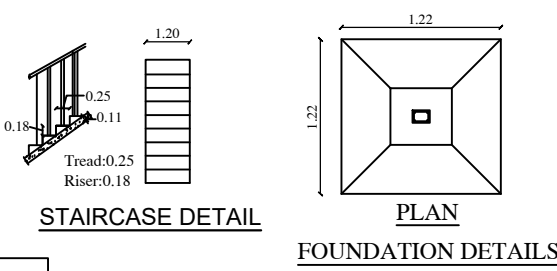

SITE PLAN:-
(SCALE:- 1:100)

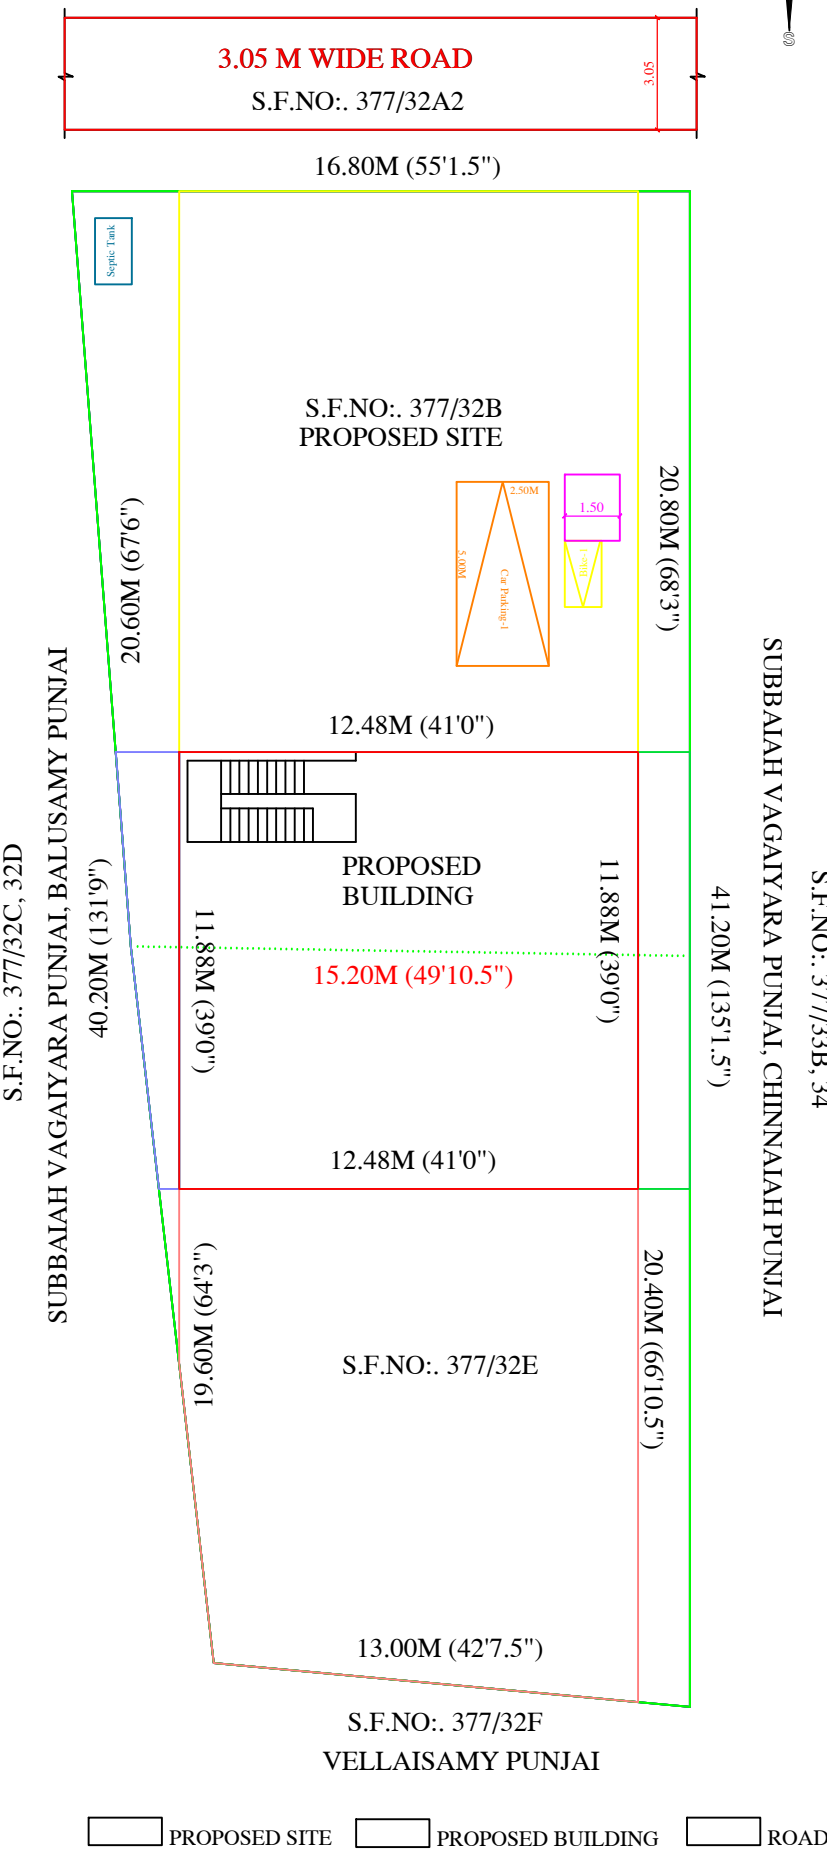

AREA STATEMENT	Sq.ft	Sq.mt
SITE AREA (AS PER DOCUMENT) (DOC. NO:- 1496/2022, 1497/2022) (2.50 ARES + 3.00 ARES = 5.50 ARES)	5919.26	550.12
RESIDENTIAL BUILDING AREA		
GROUND FLOOR BUILDING AREA	1595.28	148.26
VACANT AREA	4323.98	401.86
SCHEDULE OF JOINERIES:		
MD - MAIN DOOR	- 4'0" X 8'0" OR 1.22 X 2.44	
RD - REAR DOOR	- 3'6" X 7'0" OR 1.07 X 2.13	
PD - POOJA DOOR	- 3'0" X 7'0" OR 0.91 X 2.13	
D - DOOR	- 3'0" X 7'0" OR 0.91 X 2.13	
D1 - DOOR	- 2'6" X 7'0" OR 0.76 X 2.13	
O - OPEN	- 3'6" X 7'0" OR 1.07 X 2.13	
O1 - OPEN	- 3'0" X 7'0" OR 0.91 X 2.13	
W - WINDOW	- 3'6" X 4'6" OR 1.07 X 1.37	
KW - KITCHEN WINDOW	- 3'6" X 3'6" OR 1.07 X 1.07	
V - VENTILATOR	- 2'6" X 2'0" OR 0.76 X 0.61	
GW - GLASS WINDOW	- 3'6" X 4'6" OR 1.07 X 1.37	
FLOOR SPACE INDEX:-		
= TOTAL BUILTUP AREA / TOTAL SITE AREA		
= 148.26 / 550.12 = 0.27 < 2.00.		
Tamilnadu Combined Development & Building Rules - 2019		
Height of the building less than 7m, above 9 m Plot width		
Setback (CBA)	Required	Available
Front	1.00 m	15.24 m
Side1	Nil	1.41 m
Side2	Nil	0.57 m
Rear	Nil	4.79 m
FSI	2.00	0.27
Two Wheeler Park	1	1
Car Parking	1	1
REFERENCE ALL DIMENSIONS ARE IN METER		
P.ILAYARAJA S/o A.BALUSAMY.		
Name of the owner		
P. Ilayaraja		
Owner Signature		
M. Ramanathan		
Er. M. RAMANATHAN, B.E., FIV., Licensed Building Surveyor ABIRAMI CONSTRUCTION Aasra Complex, Ponnamaravathi Cell: 98651 19945, 98431 19169		
Registered Engineer Signature		
Save the planet : Plant a tree ! Get Rain water !!		
Do Rainwater harvest at house		
Drawn by:-		
M.Sundaram.B.E.		
ABIRAMI CONSTRUCTION Aasra Complex 1st floor, Ponnamaravathy. 98651 - 19169, 98651 - 19165. Date:- 02.04.2026.		

Eight ways to know a piece of land before you pay for it.

This report covers one part of the picture. These cover the rest, drawn from the same government records, for any property in Tamil Nadu.

LandLens One

Ask anything about a property and get an answer grounded in live government records, with the sources shown.

[/landlens/one](#)



Verify My Land

Every record check run on one property and returned as a single report.

[/landlens/verify-my-land](#)



Legal Opinion

An advocate's written opinion on the title, built on the records we pull for it.

[/landlens](#)



One Map

Every layer on one map: the parcel, its boundary, zoning, water bodies and what sits around it.

[/landlens/one/map](#)



PriceMap

What land actually changed hands for around this plot, taken from the registered deeds.

[/landlens/pricemap](#)



Build Scope

What you are allowed to build here: floor space, height, coverage and setbacks.

[/landlens/build-scope](#)



Property Tracker

Watch a property and hear about it when something new is registered against it.

[/landlens/property-tracker](#)



Deal Room

Run the transaction in one place: documents, stamping, signatures and the parties.

[/landlens/deal-room](#)



Twenty-four checks you can run yourself, at no cost.

Records and verification

The registers themselves, read for you.

Encumbrance Certificate

Patta and Chitta

Field Measurement Sketch

EC Analyzer

Bank charge check

Court case search

Seller background check

Approval check by survey

Zoning and land use

What the plan says can happen on this land.

Land use zone finder

CMDA land use check

Coastal regulation zone

Master plan check

Water bodies finder

Airport height clearance

Value and duty

What it is worth and what it costs to register.

Guideline value by street

Guideline value by survey

Stamp duty and registration fees

Capital gains

Floor space index

Area unit converter

Registers and directories

Who holds it, and which office keeps the record.

Find your registering office

Temple property check

Waqf property check

RERA register



Every free tool
/tools



Services we run
for you
/services



The LandLens
suite
/landlens/one



Every claim in this document traces back to a government record.

Legal opinions, due diligence and title verification

Building plan, layout and sub-division approvals

Completion and occupancy certificates, regularisation

Escrow, negotiation and NRI property management

Land survey, soil testing, architecture and construction

Verified RealEstate
3/350/2 Mettukuppam,
OMR Thoraipakkam,
Chennai 600 097, India
hello@verified.realestate
+91 9996 12 9996

Prepared from the registers named on the page each finding sits on. Where a register could not be read, this document says so in its place rather than leaving the gap to be read as a clean result.

