

PP

APPROVAL RECORD

Planning Permission

Pudukkottai district, Tamil Nadu

APPROVAL TYPE

Building Plan

ISSUING AUTHORITY



Rural Panchayat

The approval as the planning authority issued it, reproduced in full behind this page.


An approval speaks to what was sanctioned, not to what was built. Completion is a separate record.

THE PLAN SHOWING EXISTING GROUND FLOOR BUILDING OVER TO THE PROPOSED CONSTRUCTION OF R.C.C ROOF RESIDENTIAL BUILDING FIRST AND SECOND FLOOR IN PLOT NO: 41, S.F.NO :179/7, AT "SRI ARUMUGA GARDEN" , PERUMANADU VILLAGE & PANCHAYAT, ANNAVASAL UNION, ILLUPPUR TALUK AND PUDUKKOTTAI DISTRICT.







- NOTE:
1. "U" TRAP PROVIDED IN SEPTIC TANK
 2. EXHAUST FAN PROVIDED IN KITCHEN
 3. SOLAR WATER SYSTEM PROVIDED
 4. KITCHEN WASTE WATER USED FOR GARDEN PURPOSE

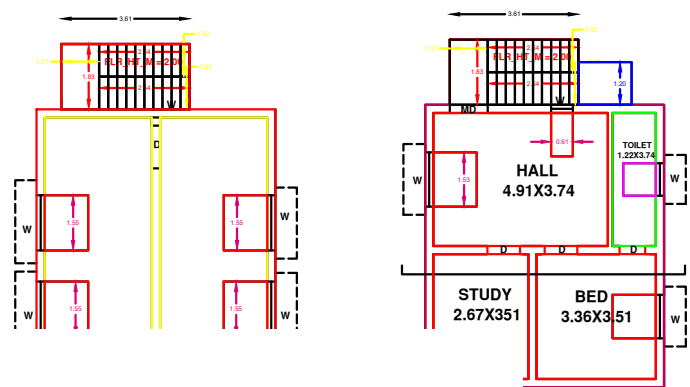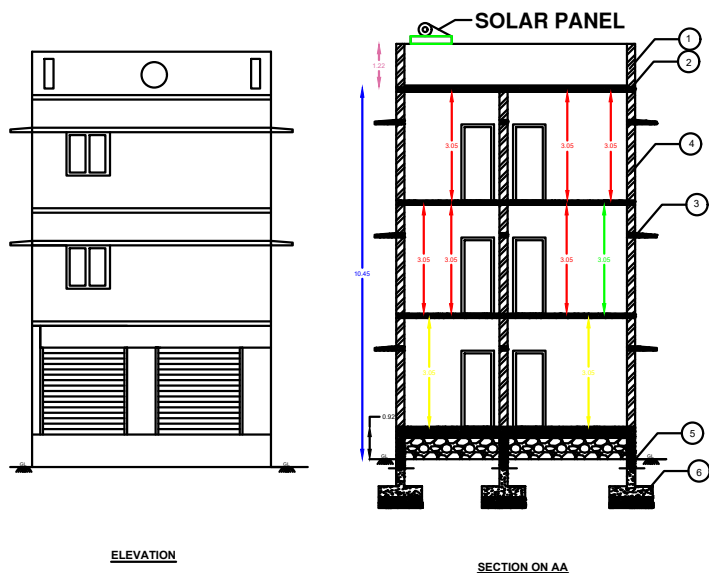

PLA
AS
FME
AS
PLC
PAT
SUF
DIS
TAL
ACC
SIN
CR2
SEC
WHI
PLC
ARE
AVC
AVC
ROJ
LAN
RWI
IS /
IS /
PRE
BUII
BUIL
JURISDICTION TYPE=PANCHAYAT
OSR APPLICABLE=NO
IF_HERITAGE_TOWN_LESSTHAN_1KM_RADIUS=NO

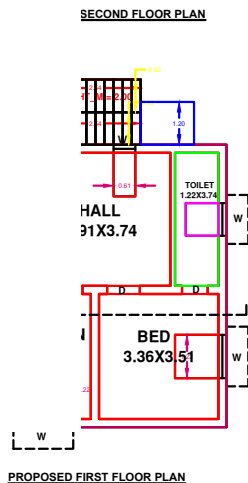

1. PARAPET WALL
 2. RCC ROOF 1:2:4
 3. LINTEL CUM SUNSHADE 1:2:4
 4. BRICK WORK IN CM 1:5
 5. RCC FOOTING 1:2:4
 6. PCC IN 1:5:10
- TERRACE FLOOR

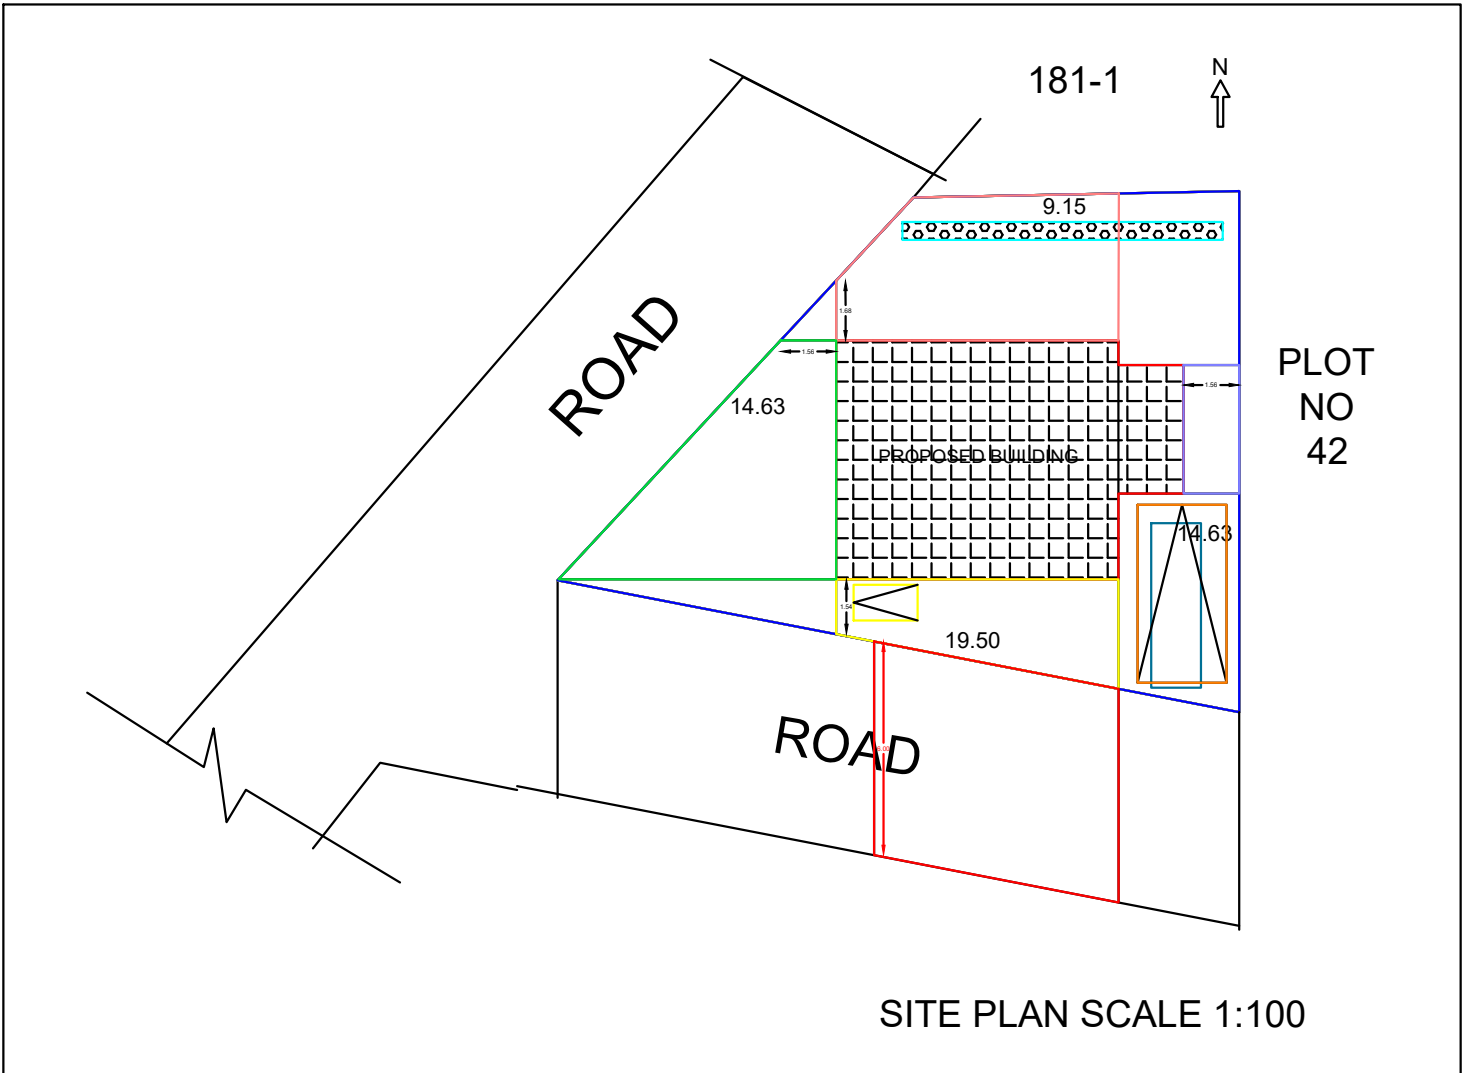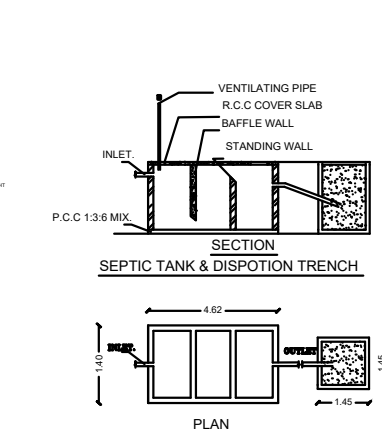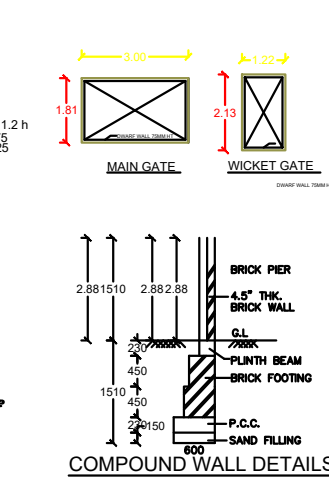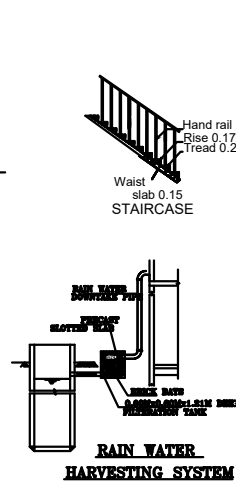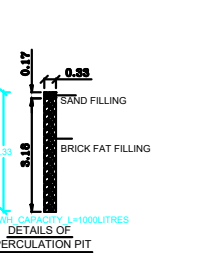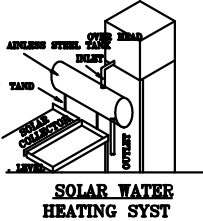

AREA STATEMENT		
AREA OF CALCULATION	SQ.FT	SQ.M
AREA OF THE SITE	2256.00	210.00
EXISTING GROUND FLOOR	572.00	53.15
PROPOSED FIRST FLOOR	643.50	59.82
PROPOSED SECOND FLOOR	643.50	59.82

PLOT COVERAGE AREA : 28.50 %
FLOOR SPACE INDEX : 1.21

SCHEDULE OF JOINERIES		
JOINERIES	METER	FEET
MD - MAIN DOOR	1.09X2.10	3'6"X7'0"
D - DOOR	0.91X2.10	3'0"X7'0"
D1 - DOOR	0.75X2.10	2'6"X7'0"
W - WINDOW	1.06X1.22	3'6"X4'0"
W1 - WINDOW	1.80X1.22	6'0"X4'0"
V - VENTILATER	0.91X0.60	3'0"X2'0"

SET BACK DETAILS			
TNCD&BR 2019		REQUIRED	PROVIDED
FRONT SET BACK	ROAD WIDTH UPTO 9M	1.5 M	1.54 M
SIDE SET BACK	BUILDING HEIGHT UPTO 12M,PLOT WIDTH UPTO 9M	1.5M ON ONE SIDE	SIDE 1 - 1.56M SIDE 2 - 1.57M
REAR SET BACK	BUILDING HEIGHT UPTO 12M,	1.5 M	4.12M

PARKING DETAILS AS PER (TNCD & BR 2019)	
Dwelling Unit with	Number of Parking Spaces
Floor area above 100 sq.m	1 car space for every 100 sq.m

OWNER NAME:

Mrs. P . LAKSHMI

Registered Engineer:

Er.P.KARTHIK,DCE, B.E.,
Registered Engineer
Regd. No: 109/LS/2019/00045
Construction Engineer
Regd. No: 109/LS/2019/00060
SHRI RISHI BUILDERS
No: 3/110, Kammlar Street,
Perumanadu, Pudukkottai.
Cell: 9787754886

Eight ways to know a piece of land before you pay for it.

This report covers one part of the picture. These cover the rest, drawn from the same government records, for any property in Tamil Nadu.

LandLens One

Ask anything about a property and get an answer grounded in live government records, with the sources shown.

[/landlens/one](#)



Verify My Land

Every record check run on one property and returned as a single report.

[/landlens/verify-my-land](#)



Legal Opinion

An advocate's written opinion on the title, built on the records we pull for it.

[/landlens](#)



One Map

Every layer on one map: the parcel, its boundary, zoning, water bodies and what sits around it.

[/landlens/one/map](#)



PriceMap

What land actually changed hands for around this plot, taken from the registered deeds.

[/landlens/pricemap](#)



Build Scope

What you are allowed to build here: floor space, height, coverage and setbacks.

[/landlens/build-scope](#)



Property Tracker

Watch a property and hear about it when something new is registered against it.

[/landlens/property-tracker](#)



Deal Room

Run the transaction in one place: documents, stamping, signatures and the parties.

[/landlens/deal-room](#)



Twenty-four checks you can run yourself, at no cost.

Records and verification

The registers themselves, read for you.

Encumbrance Certificate

Patta and Chitta

Field Measurement Sketch

EC Analyzer

Bank charge check

Court case search

Seller background check

Approval check by survey

Zoning and land use

What the plan says can happen on this land.

Land use zone finder

CMDA land use check

Coastal regulation zone

Master plan check

Water bodies finder

Airport height clearance

Value and duty

What it is worth and what it costs to register.

Guideline value by street

Guideline value by survey

Stamp duty and registration fees

Capital gains

Floor space index

Area unit converter

Registers and directories

Who holds it, and which office keeps the record.

Find your registering office

Temple property check

Waqf property check

RERA register



Every free tool
/tools



Services we run
for you
/services



The LandLens
suite
/landlens/one



Every claim in this document traces back to a government record.

Legal opinions, due diligence and title verification

Building plan, layout and sub-division approvals

Completion and occupancy certificates, regularisation

Escrow, negotiation and NRI property management

Land survey, soil testing, architecture and construction

Verified RealEstate
3/350/2 Mettukuppam,
OMR Thoraipakkam,
Chennai 600 097, India
hello@verified.realestate
+91 9996 12 9996

Prepared from the registers named on the page each finding sits on. Where a register could not be read, this document says so in its place rather than leaving the gap to be read as a clean result.

