

PP

APPROVAL RECORD

Planning Permission

Pudukkottai district, Tamil Nadu

APPROVAL TYPE
Building Plan

ISSUING AUTHORITY
Rural Panchayat


The approval as the planning authority issued it, reproduced in full behind this page.

An approval speaks to what was sanctioned, not to what was built. Completion is a separate record.


**PLAN SHOWING THE PROPOSED CONSTRUCTION OF R.C.C ROOF GROUND FLOOR & FIRST FLOOR RESIDENTIAL BUILDING
IN S.F NO: 219/4J1A2, PATTANAM NO: 2414 AT JENNATH NAGAR, AMMAPATTINAM VILLAGE & PANCHAYAT, MANAMELKUDI
REVENUE VILLAGE, MANAMELKUDI PANCHAYAT UNION & TALUK, PUDUKKOTTAI DISTRICT.**

NAME OF OWNER : Mr.AHAMED RIYAZ


S/O MOHAMED GAZZALI

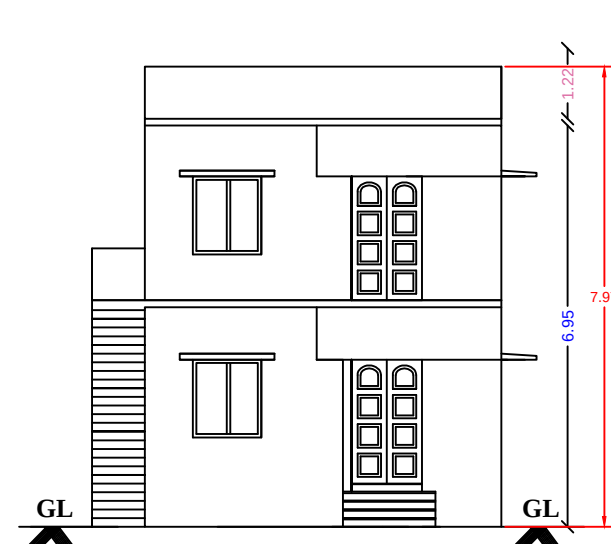


ELEVATION

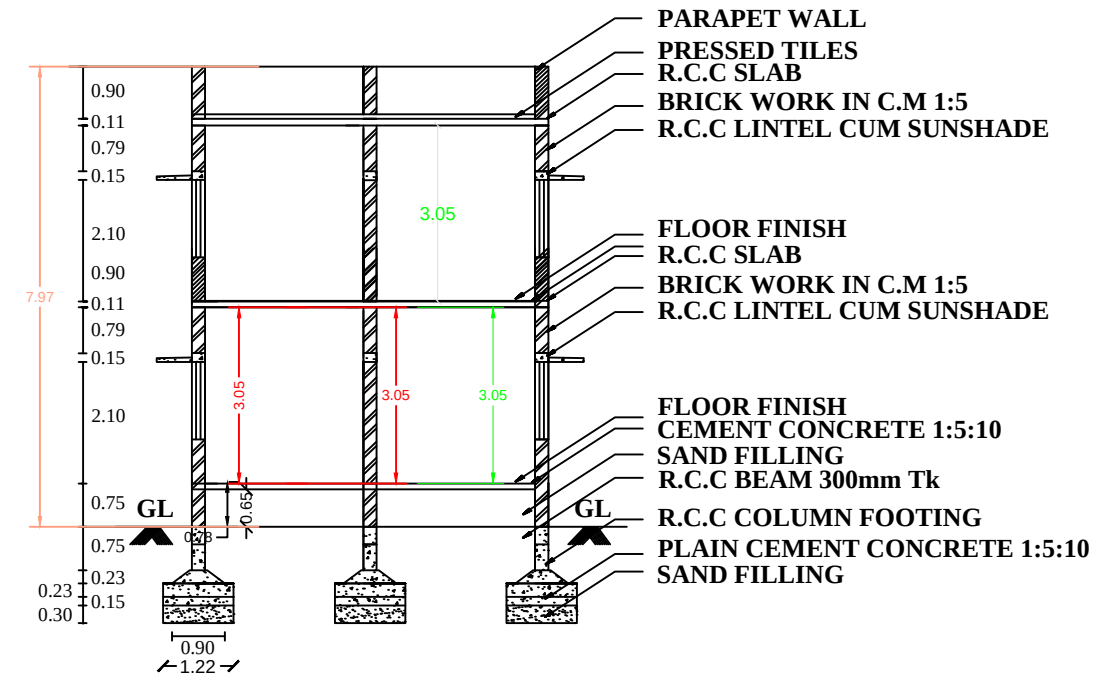



SECTION
(A-A)

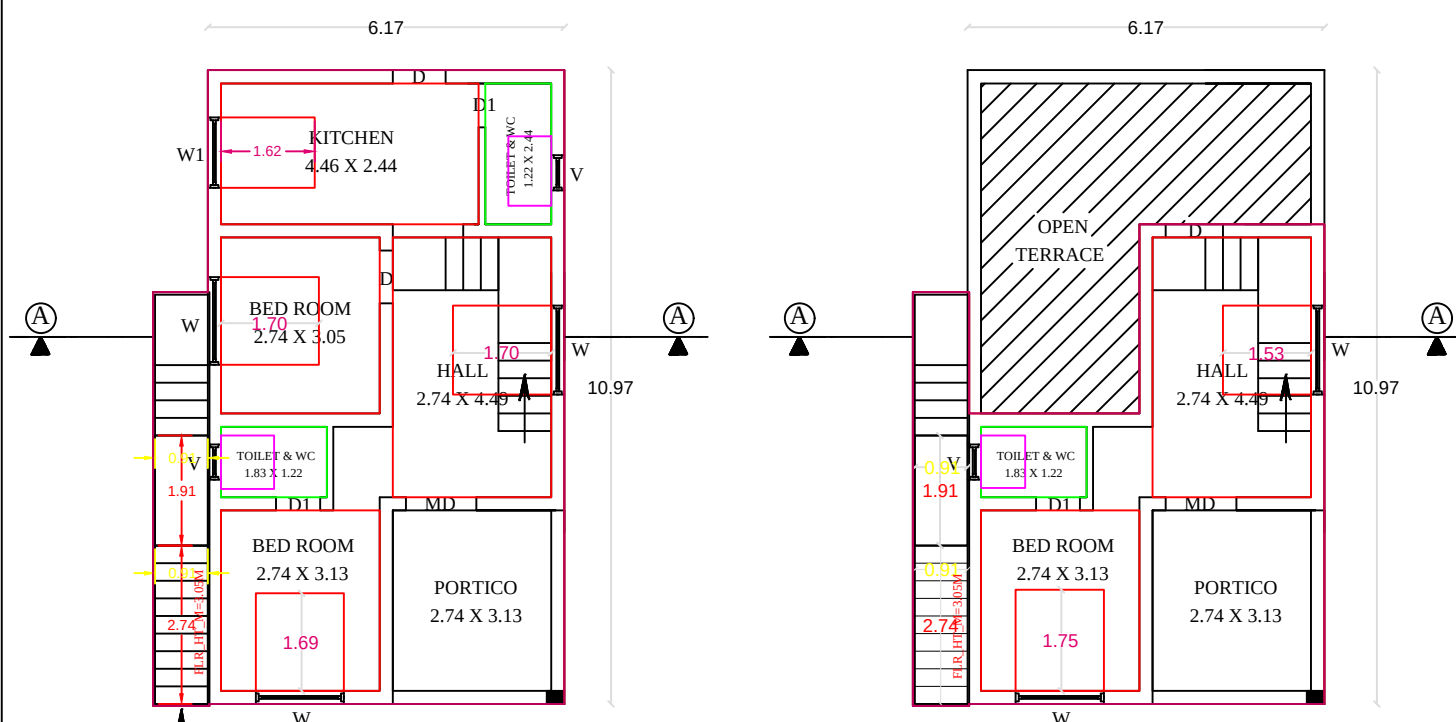


FIRST FLOOR PLAN

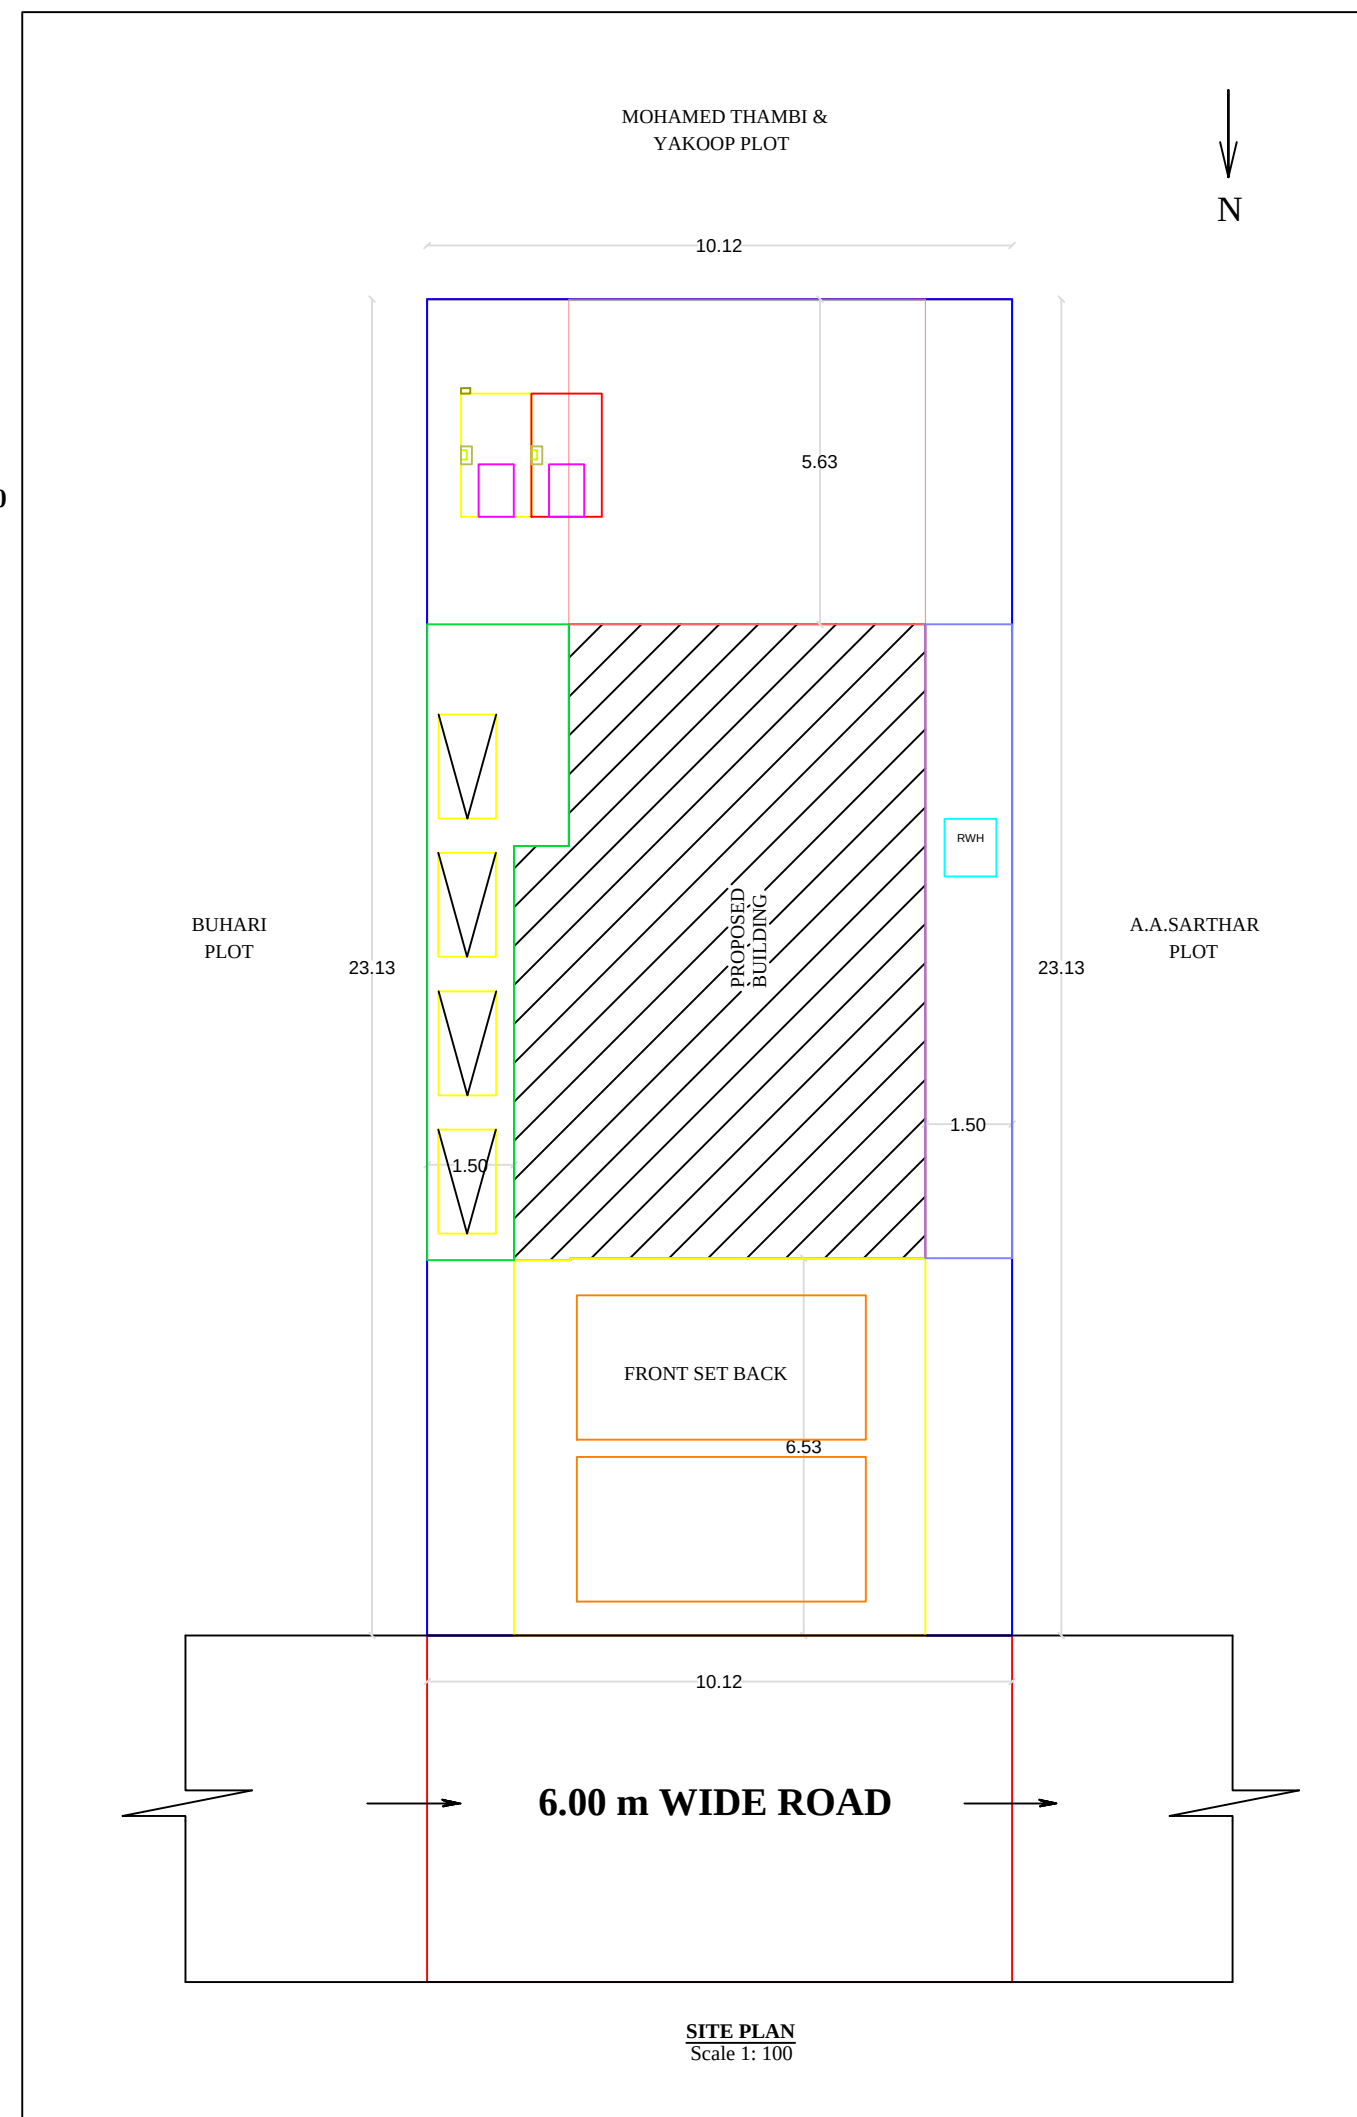


SITE PLAN
Scale 1: 100

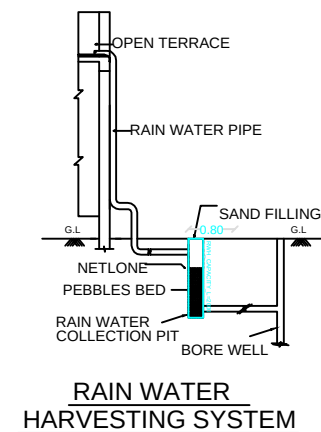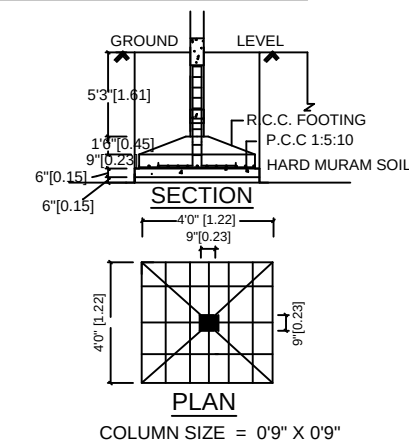


RAIN WATER HARVESTING SYSTEM

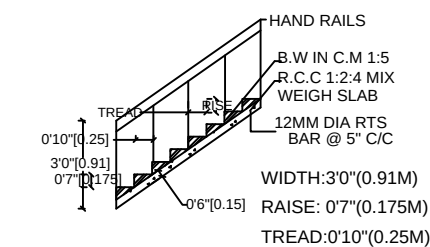


STAIR CASE DETAILS:-

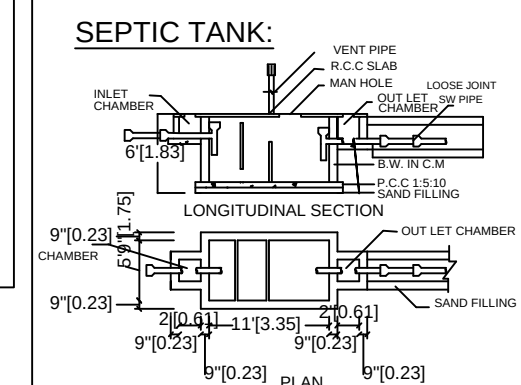

SEPTIC TANK:

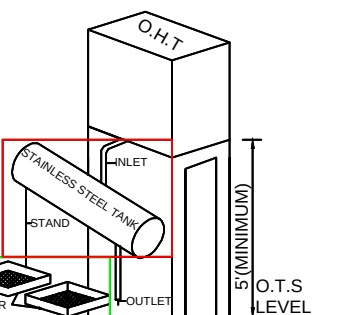

SOLAR WATER HEATING SYSTEM

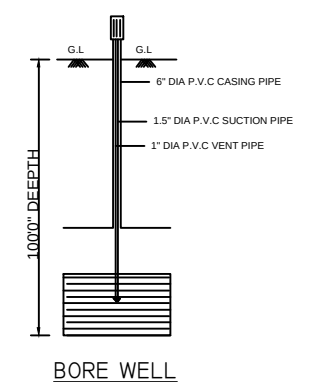

BORE WELL

AREA STATEMENT	SQ.FT	SQ.MT
PLOT AREA (AS PER DOCUMENT)	2517.84	234.00
PLOT AREA (AS PER PATTA)	2517.84	234.00
PLOT AREA (AS PER SITE)	2518.70	234.08
SUPER IMPOSED PLOT AREA	2517.84	234.00
PRO. GROUND FLOOR AREA	801.84	74.52
PRO. FIRST FLOOR AREA	377.89	35.12
TOTAL PLINTH AREA	1179.73	109.64
AREA OF OPEN SPACE	1716.00	159.48
PARKING AREA	REQUIRED	PROVIDED
TWO WHEELER SPACE	-	4 NOS
CAR SPACE	-	2 NOS
FSI		
PLOT COVERAGE	31.85%	

SCHEDULE OF JOINERIES (SIZE IN m)		
MD	MAIN DOOR	1.20 X 2.10
D	DOOR	0.90 X 2.10
D1	DOOR	0.75 X 2.10
W	WINDOW	1.22 X 1.35
W1	WINDOW	1.22 X 0.90
V	VENTILATOR	0.60 X 0.60

<u>REFERENCE</u>	
PLOT BOUNDARY	
PROPOSED CONSTRUCTION	
RAINWATER STORAGE PIT	
ROAD	

APPLICANT

W. H. K. Rye

REGISTERED ENGINEER



E. K. KANNAN B.E.,
DISTRICT REGISTERED ENGINEER
REG NO. DTCPC PUDUCHERRY/URE/GR-24/014
LICENSED BUILDING SURVEYOR
REG NO: 1081/S/2021/00013
SREE THILLAI NACHIYAR COMPLEX
ECR MANAMELKUDI-614620

The diagram illustrates a solar water heating system and a bore well. The solar system includes a solar collector, a stand, a stainless steel tank with inlet and outlet ports, and a hot water tank (O.H.T.). The tank is mounted on a stand, and the collector is connected to it. The system is labeled with dimensions: 5' STAND, 5' (MINIMUM) height, and O.T.S. LEVEL. The bore well is shown with a 100' DEPTH and a 1" DIA. P.V.C. VENT PIPE.

SOLAR WATER
HEATING SYSTEM

BORE WELL

SCALE 1:100

ALL DIMENSIONS ARE IN METRES AND FEET

Eight ways to know a piece of land before you pay for it.

This report covers one part of the picture. These cover the rest, drawn from the same government records, for any property in Tamil Nadu.

LandLens One

Ask anything about a property and get an answer grounded in live government records, with the sources shown.

[/landlens/one](#)



Verify My Land

Every record check run on one property and returned as a single report.

[/landlens/verify-my-land](#)



Legal Opinion

An advocate's written opinion on the title, built on the records we pull for it.

[/landlens](#)



One Map

Every layer on one map: the parcel, its boundary, zoning, water bodies and what sits around it.

[/landlens/one/map](#)



PriceMap

What land actually changed hands for around this plot, taken from the registered deeds.

[/landlens/pricemap](#)



Build Scope

What you are allowed to build here: floor space, height, coverage and setbacks.

[/landlens/build-scope](#)



Property Tracker

Watch a property and hear about it when something new is registered against it.

[/landlens/property-tracker](#)



Deal Room

Run the transaction in one place: documents, stamping, signatures and the parties.

[/landlens/deal-room](#)



Twenty-four checks you can run yourself, at no cost.

Records and verification

The registers themselves, read for you.

Encumbrance Certificate

Patta and Chitta

Field Measurement Sketch

EC Analyzer

Bank charge check

Court case search

Seller background check

Approval check by survey

Value and duty

What it is worth and what it costs to register.

Guideline value by street

Guideline value by survey

Stamp duty and registration fees

Capital gains

Floor space index

Area unit converter

Zoning and land use

What the plan says can happen on this land.

Land use zone finder

CMDA land use check

Coastal regulation zone

Master plan check

Water bodies finder

Airport height clearance

Registers and directories

Who holds it, and which office keeps the record.

Find your registering office

Temple property check

Waqf property check

RERA register



Every free tool
/tools



Services we run
for you
/services



The LandLens
suite
/landlens/one



Every claim in this document traces back to a government record.

Legal opinions, due diligence and title verification

Building plan, layout and sub-division approvals

Completion and occupancy certificates, regularisation

Escrow, negotiation and NRI property management

Land survey, soil testing, architecture and construction

Verified RealEstate
3/350/2 Mettukuppam,
OMR Thoraipakkam,
Chennai 600 097, India
hello@verified.realestate
+91 9996 12 9996

Prepared from the registers named on the page each finding sits on. Where a register could not be read, this document says so in its place rather than leaving the gap to be read as a clean result.

