

PP

APPROVAL RECORD

Planning Permission

Pudukkottai district, Tamil Nadu

APPROVAL TYPE

Building Plan

ISSUING AUTHORITY


Rural Panchayat

The approval as the planning authority issued it, reproduced in full behind this page.

An approval speaks to what was sanctioned, not to what was built. Completion is a separate record.

PLAN SHOWING THE PROPOSED CONSTRUCTION OF R.C.C. ROOF GROUND FLOOR
RESIDENTIAL BUILDING IN SFNO: 39/2A1 @ SIRAYAMPATTI SATHIRAM ,ONANGUDI-
VILLAGE PANCHAYAT, MIRATTUNILAI VATTAM ,THIRUMAYAM TALUK ,
ARIMALAM UNION & PUDUKKOTTAI DISTRICT.

NAME OF THE APPLICANT: **Mr.M. ARANKULALINGAM S/O MANICKAM**

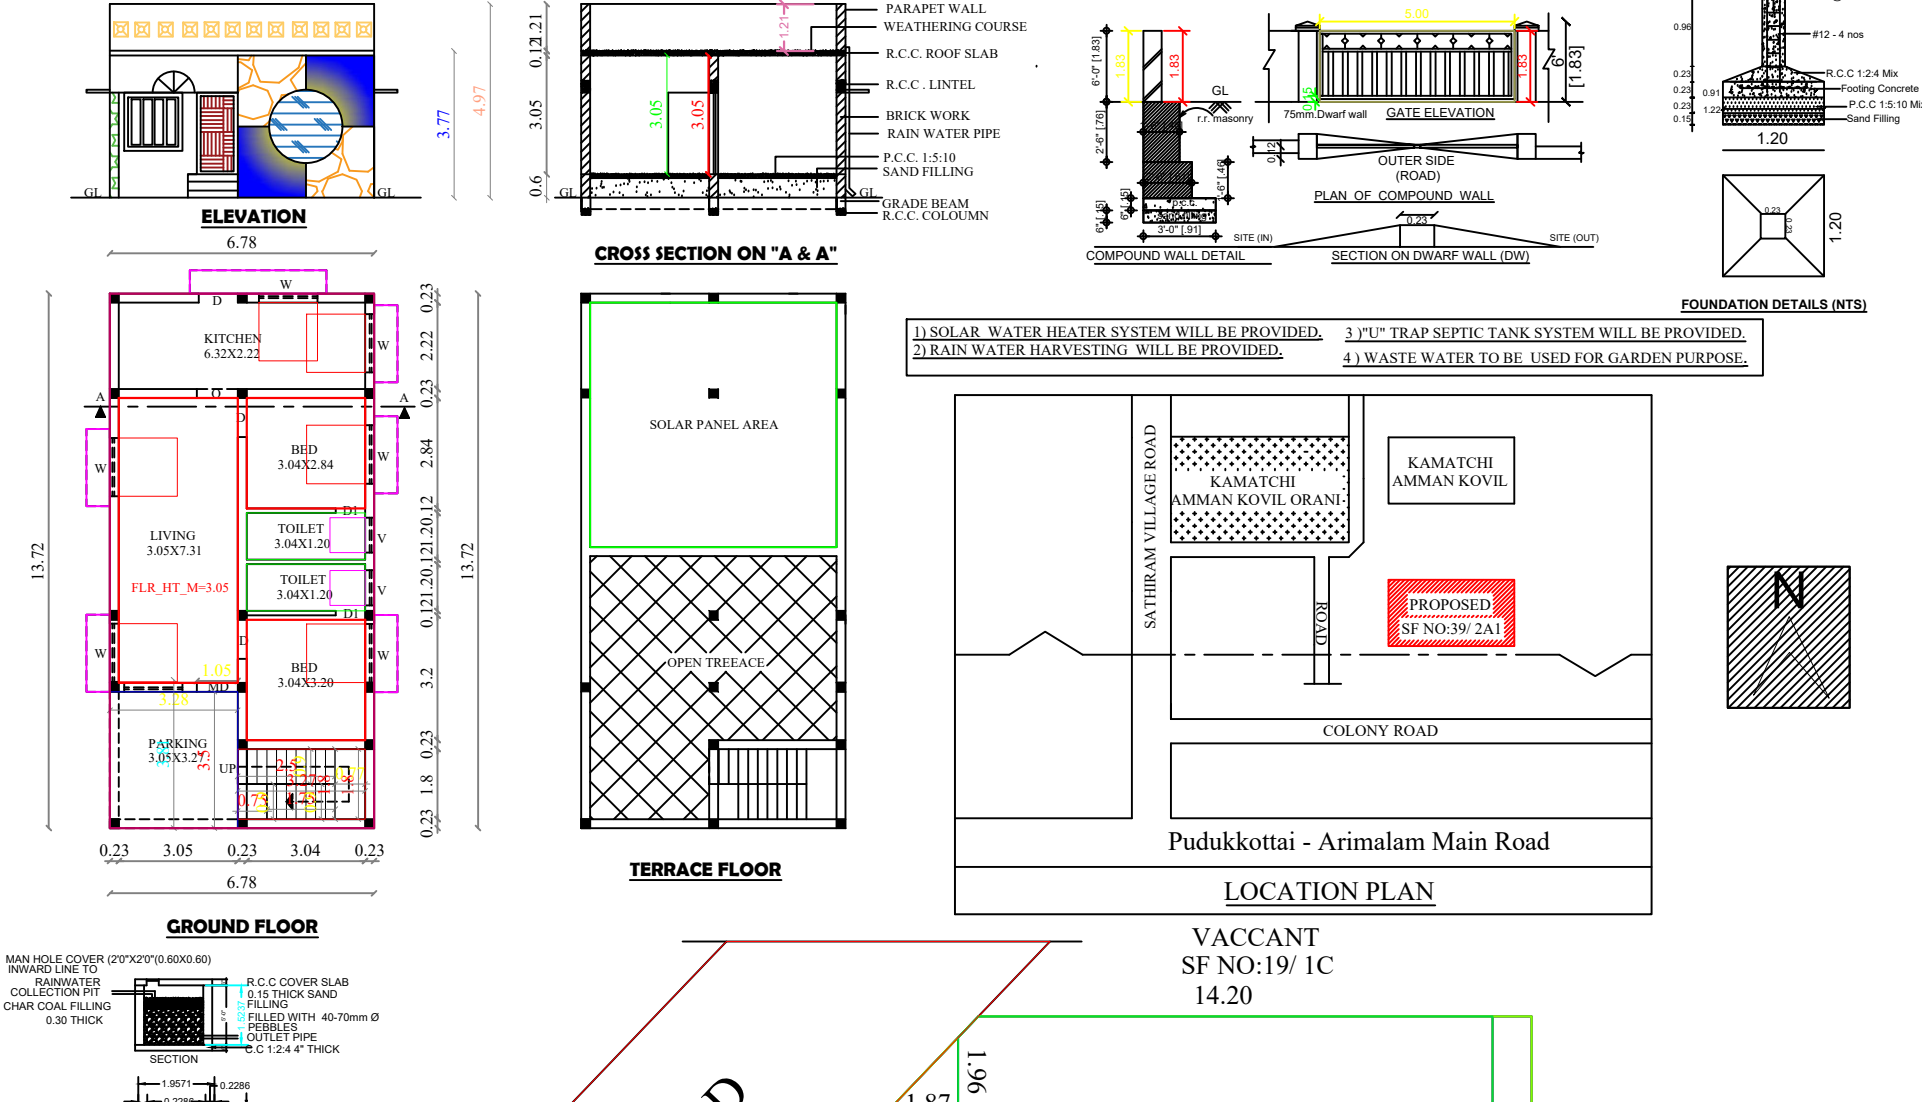

SCHEDULE OF JOINERY

DESCRIPTION	SIZE	
	IN FEET	IN METER
MD - MAIN DOOR (GD)	3'6"X7'0"	1.05X2.10
D - DOOR	3'3"X7'0"	1.00X2.10
D1 - DOOR	2'6"X7'0"	0.75X2.10
W - WINDOW	5'0"X5'0"	1.50X1.50
W1 - WINDOW	4'0"X5'0"	1.20X1.50
GW - GRILL WINDOW	2'0"X5'0"	0.60X1.50
V - VENTILATOR	3'0"X3'0"	0.90X0.90

NOTE : (ALL DIMENSION ARE IN FEET & M) SCALE 1:100

BOUNDARY : ☐ EXISTING: ☐ ROAD: ☐ PROPOSED: ☐

AREA OF DETAILS :	SQFT	SQM
AREA OF THE SITE :	2690.00	250.00
AREA OF THE PROPOSED GROUND- FLOOR	1000.89	93.02
AREA OF THE VACCANT :	1689.11	156.98

DESCRIPTION	REQUIRED	PROVIDED
FLOOR SPACE INDEX	2.0	0.37
PLOT COVERAGE	75.0%	37.0 %
PARKING	CAR - 1	TWOWHEELER-2
DWELLING UNIT	8	1
Front Setback	1.50	1.87
Side Setback (1)	1.00	1.49
Side Setback (2)	1.00	1.96
Rear setback	NIL	1.00



C.C 6.0M WIDE ROAD

SF NO:19/ 2A1

SF NO:19/ 2A2A

VACCANT

SITE PLAN (SCALE 1:100)

VACCANT
SF NO:19/ 3
10.60

PLAN INFO
PLOT AREA_M2=250
SINGLE_FAMILY_BLDG=YES
ROAD_WIDTH=6.00
ROAD_LENGTH=25.00
AREA_TYPE=OTHERS
AVG_PLOT_DEPTH=21.80
AVG_PLOT_WIDTH= 16.00
LAND_USE_ZONE=RESIDENTIAL
LEASEHOLD_LAND=NO
SURVEY_NO= 39/ 2A1
DISTRICT=PUDUKKOTTAI
JURISDICTION_TYPE= PANCHAYAT
OSR_APPLICABLE=NO
PREMIUM_FSI_REQUIRED=NO
IS_APPROVED_LAYOUT= NO
AS_PER_DOCUMENT=250
IS_SWIMMING_POOL_EXISTS= NO
IS_PRIVATE_EXCLUSIVE_PASSAGE=NO
PATTI_NO= 223
TALUK=THIRUMAYAM
AS_AT_SITE=263.45
FMB_OR_PLR=250
RWH_DECLARED=YES
IF_HERITAGE_TOWN_LESS_THAN_1KM_RADIUS=NO
VILLAGE= SIRAYAMPATTI SATHIRAM

M. Arankulalingam S/O Manickam

APPLICANT

Er. S.DURAI

REGISTERED ENGINEER
PUDUKKOTTAI CITY MUNICIPAL CORPORATION
DSG BUILDERS
68-B ANNANAGAR , PUTHUTHERU , THIRUGOKARNAM,
PUDUKKOTTAI 622002.
CE NO:109/LS/2022/00004
LBS NO: 109/LS/2019/00008
MOBILE NO: 8610190077

Eight ways to know a piece of land before you pay for it.

This report covers one part of the picture. These cover the rest, drawn from the same government records, for any property in Tamil Nadu.

LandLens One

Ask anything about a property and get an answer grounded in live government records, with the sources shown.

[/landlens/one](#)



Verify My Land

Every record check run on one property and returned as a single report.

[/landlens/verify-my-land](#)



Legal Opinion

An advocate's written opinion on the title, built on the records we pull for it.

[/landlens](#)



One Map

Every layer on one map: the parcel, its boundary, zoning, water bodies and what sits around it.

[/landlens/one/map](#)



PriceMap

What land actually changed hands for around this plot, taken from the registered deeds.

[/landlens/pricemap](#)



Build Scope

What you are allowed to build here: floor space, height, coverage and setbacks.

[/landlens/build-scope](#)



Property Tracker

Watch a property and hear about it when something new is registered against it.

[/landlens/property-tracker](#)



Deal Room

Run the transaction in one place: documents, stamping, signatures and the parties.

[/landlens/deal-room](#)



Twenty-four checks you can run yourself, at no cost.

Records and verification

The registers themselves, read for you.

Encumbrance Certificate

Patta and Chitta

Field Measurement Sketch

EC Analyzer

Bank charge check

Court case search

Seller background check

Approval check by survey

Value and duty

What it is worth and what it costs to register.

Guideline value by street

Guideline value by survey

Stamp duty and registration fees

Capital gains

Floor space index

Area unit converter

Zoning and land use

What the plan says can happen on this land.

Land use zone finder

CMDA land use check

Coastal regulation zone

Master plan check

Water bodies finder

Airport height clearance

Registers and directories

Who holds it, and which office keeps the record.

Find your registering office

Temple property check

Waqf property check

RERA register



Every free tool
/tools



Services we run
for you
/services



The LandLens
suite
/landlens/one



Every claim in this document traces back to a government record.

Legal opinions, due diligence and title verification

Building plan, layout and sub-division approvals

Completion and occupancy certificates, regularisation

Escrow, negotiation and NRI property management

Land survey, soil testing, architecture and construction

Verified RealEstate
3/350/2 Mettukuppam,
OMR Thoraipakkam,
Chennai 600 097, India
hello@verified.realestate
+91 9996 12 9996

Prepared from the registers named on the page each finding sits on. Where a register could not be read, this document says so in its place rather than leaving the gap to be read as a clean result.

