PP APPROVAL RECORD

Planning Permission

Survey 399

Melnilaivayal, THIRUMAYAM taluk

Pudukkottai district, Tamil Nadu

APPROVAL TYPE
Building Plan


ISSUING AUTHORITY
Rural Panchayat

The approval as the planning authority issued it, reproduced in full behind this page.


An approval speaks to what was sanctioned, not to what was built. Completion is a separate record.

PLAN SHOWING THE PROPOSED CONSTRUCTION OF R.C.C ROOF RESIDENTIAL GROUND FLOOR BUILDING, IN OLD SF NO:399/24,NEW SF NO:399/24,AT MELNILAIVAYAL VILLAGE AND PANCHAYAT,ARIMALAM PANCHAYAT UNION, PUDUNILAI VATTAM,THIRUMAYAM TALUK,PUDUKKOTTAI DISTRICT .


OWNER NAME : Mrs.M.CHITRA,W/O:Mr.MURUGAPPAN,

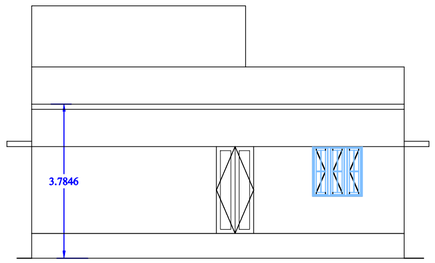

ELEVATION

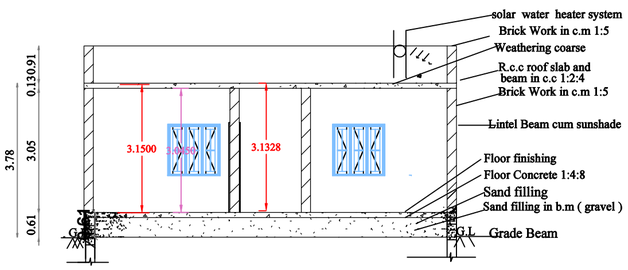

SECTION A-A

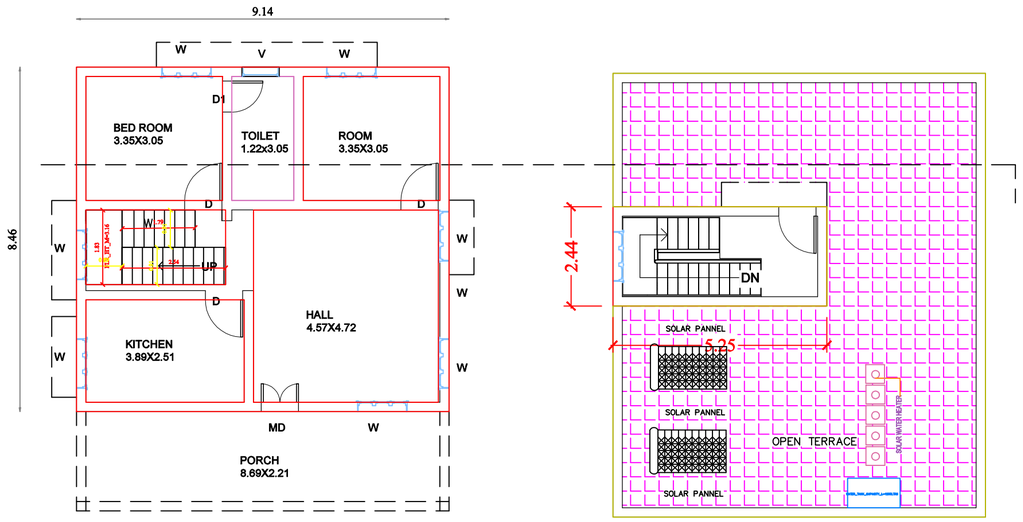

GROUND FLOOR PLAN

TERRACE FLOOR PLAN

	DESCRIPTION	SQ FT	SQ MT
	AREA OF SITE	19375.20	1800.00
	AREA OF SITE AS PER FMB SUPER IMPOSED AREA	18103.00	1681.81
	AREA OF SITE AS PER DOCUMENT	19375.20	1800.00
	AREA OF SITE AS PER PATTA	19375.20	1800.00
01	AREA OF THE GROUND FLOOR	832.49	77.34
02	AREA OF THE FIRST FLOOR		
	AREA OF THE TERRACE FLOOR HEAD ROOM	137.78	12.80
03			
04			
05	AREA OF THE VACANT	17270.51	1604.43

S.NO	DESCRIPTION	REQUIRED	PROVIDED
01	TWO WHEELER PARKING :-	1NOS	1 NOS
02	CAR PARKING :-	N/A	N/A
03	FRONT SETBACK:-	1.50M	13.13 M
04	REAR SETBACK :-	N/A	16.26 M
05	RIGHT SETBACK :-	1.00M	23.19M
06	LEFT SETBACK :-	1.00M	12.98M
07	ROOF HEIGHT :-	3.05M	3.05M
08	PLOT COVERAGE :4.59%		

SCHEDULE OF JOINERIES

REFERENCE	FEET	METER
M D-DOOR	3'6"X7'0"	1.09 X 2.14
D-DOOR	3'0"X7'0"	0.91 X 2.14
D1-DOOR	2'6"X7'0"	0.76 X 2.13
W-WINDOW	5'0"X7'0"	1.52 X 2.13
V-VENTILATOR	3'0"X3'0"	0.91 X 0.91

CERTIFICATE


1) Solar Water Heater System to be Provided
2) Drop Septic tank design to be Provided
3) Rain water harvesting System to be Provided
4) Waste water will be utilized for garden propose
5) All window sunshades are opening outsides
6) All dimension are in feet & meter
7) Exhaust fan to be Provided in kitchen


AIR VENT PIPE 50MMØ


9"T
W/


PLAN
SEPTIC TANK DETAILS

DETAILS OF TYPICAL ISOLATED FOOTINGS
SCALE :- 1:50

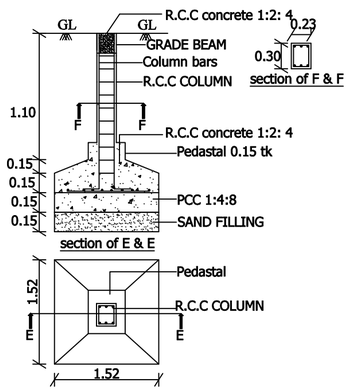

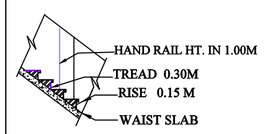

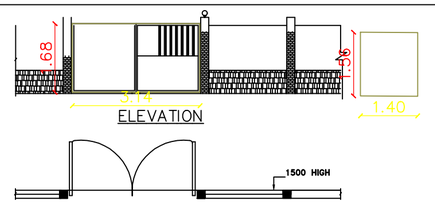

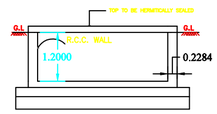

RWH SECTION (SAMPLE)

RWH_CAPACITY_L=2000LTRS

PARKING CALCULATION

NO OF CAR & BIKE POCKETS PROVIDED = TOTAL FLOOR AREA-75 / 75 SQ.MT

= (77.34-75)/75 = 0.03 ≃ 1

PARKING PROVIDED

NO OF CAR PARKING :1NO

NO OF TWO WHEELER PARKING :2NO

FSI DETAILS	PROPOSED	PERMISSIBLE
TOTAL PLINTH AREA 77.34 / PLOT AREA 1681.81	0.46	2



KEY PLAN


OWNER SIGNATURE

REGISTERED ENGINEER

SIGNATURE

PLAN SHOWING THE PROPOSED CONSTRUCTION OF R.C.C ROOF RESIDENTIAL GROUND FLOOR BUILDING,
IN OLD SF NO:399/24,NEW SF NO:399/24,AT MELNILAIVAYAL VILLAGE AND PANCHAYAT,ARIMALAM PANCHAYAT UNION,
PUDUNILAI VATTAM,THIRUMAYAM TALUK,PUDUKKOTTAI DISTRICT .

OWNER NAME : Mrs.M.CHITRA,W/O:Mr.MURUGAPPAN,

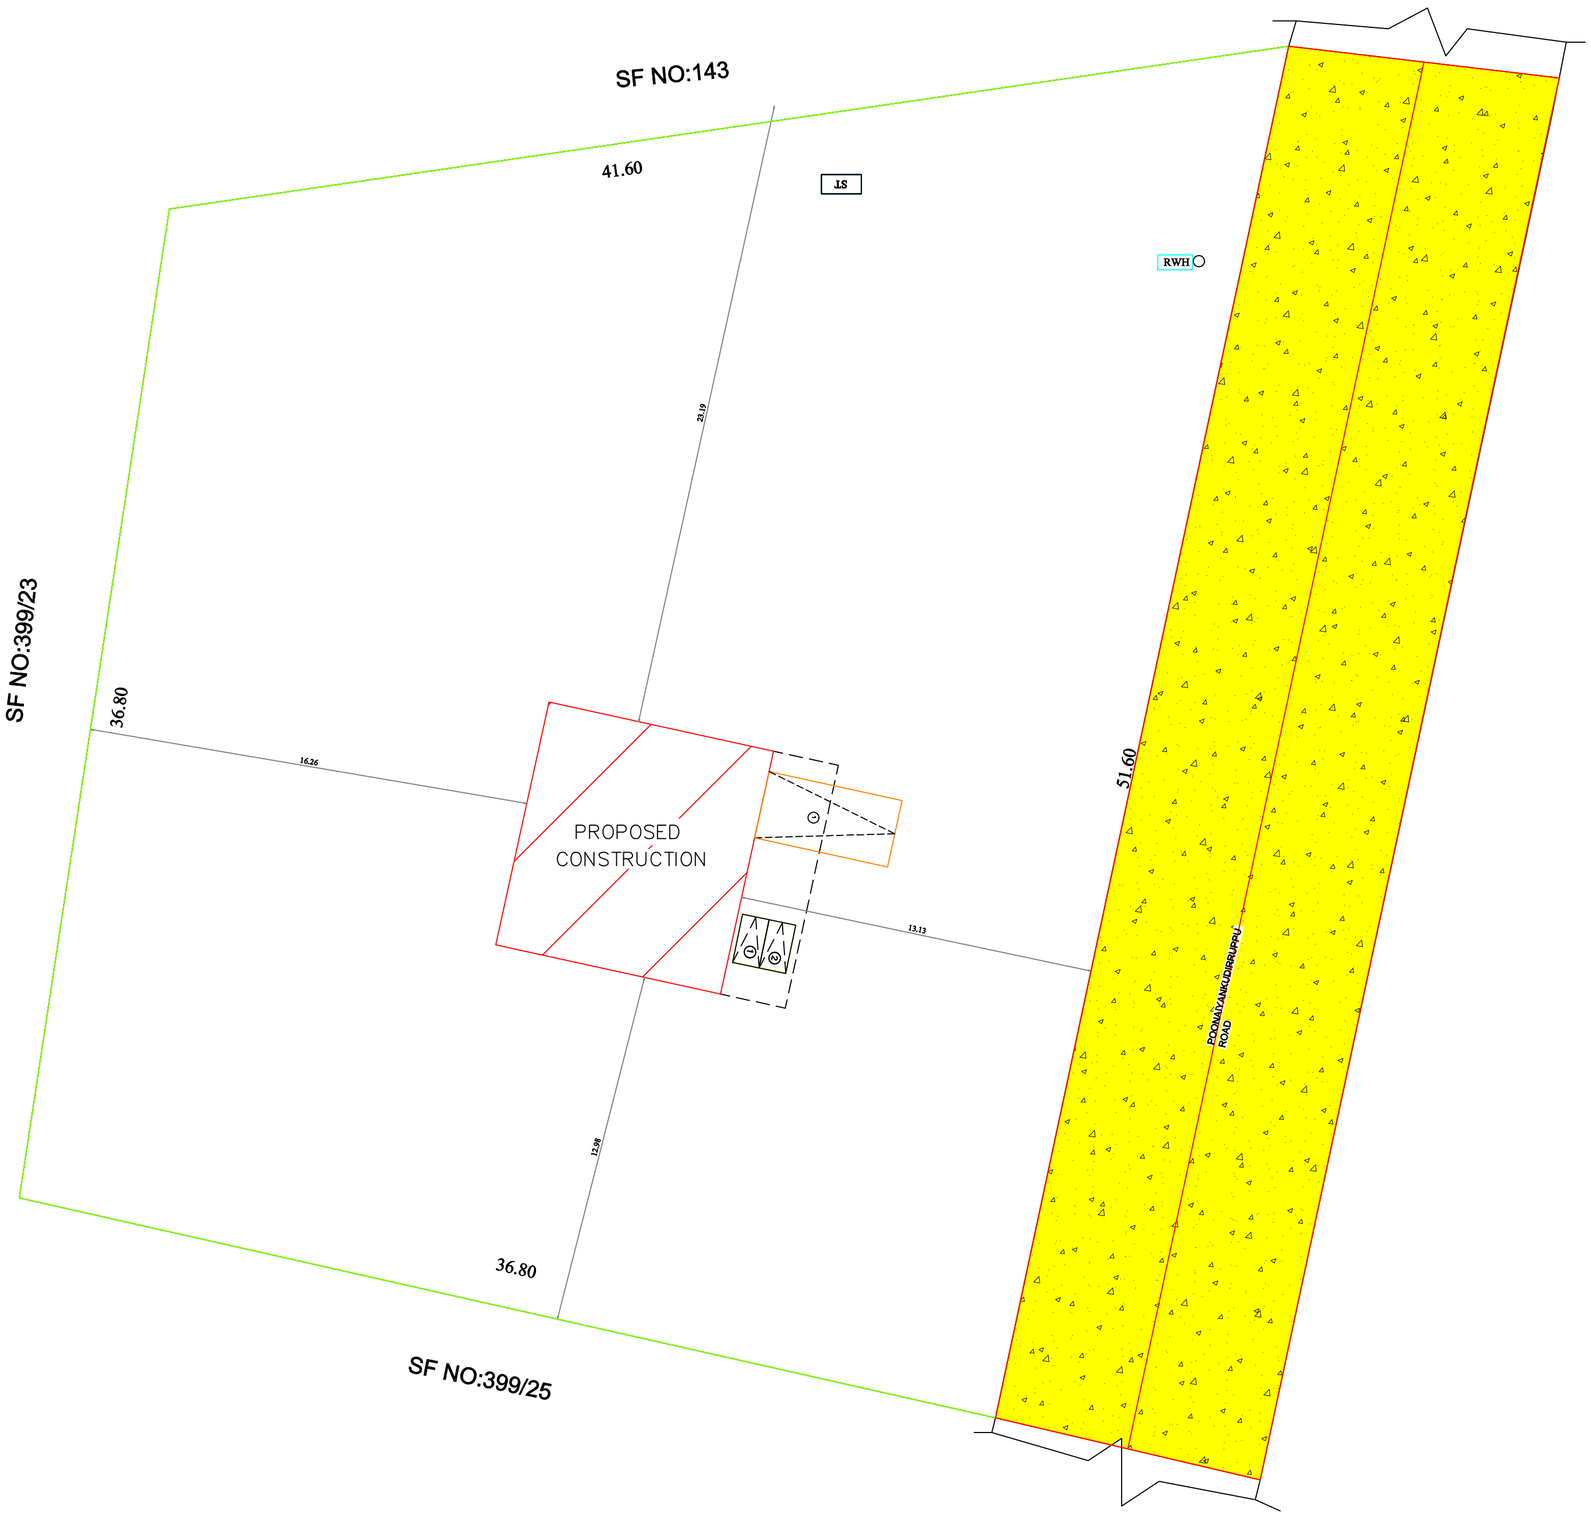

SITE-PLAN

	DESCRIPTION	SQ.FT.	SQ.MT.
	AREA OF SITE	19375.20	1800.00
AREA OF SITE AS PER FMB (SUPER IMPOSED AREA)		18103.00	1681.81
AREA OF SITE AS PER DOCUMINT		19375.20	1800.00
AREA OF SITE AS PER PATTA		19375.20	1800.00
01	AREA OF THE GROUND FLOOR	832.49	77.34
02	AREA OF THE FIRST FLOOR		
	AREA OF THE TERRACE FLOOR HEAD ROOM	137.78	12.80
03			
04			
05	AREA OF THE VACANT	17270.51	1604.43

S.NO	DESCRIPTION	REQUIRED	PROVIDED
01	TWO WHEELER PARKING :-	1NOS	1 NOS
02	CAR PARKING :-	N/A	N/A
03	FRONT SETBACK:-	1.50M	13.13 M
04	REAR SETBACK :-	N/A	16.28 M
05	RIGHT SETBACK :-	1.00M	23.19M
06	LEFT SETBACK :-	1.00M	12.98M
07	ROOF HEIGHT :-	3.05M	3.05M
08	PLOT COVERAGE 14.59%		

SCHEDULE OF JOINERIES

REFERENCE	FEET	METER
M D-DOOR	3'6"X7'0"	1.09 X 2.14
D-DOOR	3'0"X7'0"	0.91 X 2.14
D1-DOOR	2'6"X7'0"	0.76 X 2.13
W-WINDOW	5'0"X7'0"	1.52 X 2.13
V-VENTILATOR	3'0"X3'0"	0.91 X 0.91

CERTIFICATE

1) Solar Water Heater System to be Provided
2) Drop Septic tank design to be Provided
3) Rain water harvesting System to be Provided
4) Waste water will be utilized for garden propose
5) All window sunshades are opening outsides
6) All dimension are in feet & meter
7) Exhaust fan to be Provided in kitchen

OWNER SIGNATURE

REGISTERED ENGINEER

THE LANDLENS SUITE

Eight ways to know a piece of land before you pay for it.

This report covers one part of the picture. These cover the rest, drawn from the same government records, for any property in Tamil Nadu.

LandLens One
Ask anything about a property and get an answer grounded in live government records, with the sources shown.
/landlens/one

Verify My Land
Every record check run on one property and returned as a single report.
/landlens/verify-my-land

Legal Opinion
An advocate's written opinion on the title, built on the records we pull for it.
/landlens

One Map
Every layer on one map: the parcel, its boundary, zoning, water bodies and what sits around it.
/landlens/one/map

PriceMap
What land actually changed hands for around this plot, taken from the registered deeds.
/landlens/pricemap

Build Scope
What you are allowed to build here: floor space, height, coverage and setbacks.
/landlens/build-scope

Property Tracker
Watch a property and hear about it when something new is registered against it.
/landlens/property-tracker

Deal Room
Run the transaction in one place: documents, stamping, signatures and the parties.
/landlens/deal-room

FREE TOOLS · NO ACCOUNT NEEDED

Twenty-four checks you can run yourself, at no cost.

Records and verification

The registers themselves, read for you.

- Encumbrance Certificate
- Patta and Chitta
- Field Measurement Sketch
- EC Analyzer
- Bank charge check
- Court case search
- Seller background check
- Approval check by survey

Value and duty

What it is worth and what it costs to register.

- Guideline value by street
- Guideline value by survey
- Stamp duty and registration fees
- Capital gains
- Floor space index
- Area unit converter

Zoning and land use

What the plan says can happen on this land.

- Land use zone finder
- CMDA land use check
- Coastal regulation zone
- Master plan check
- Water bodies finder
- Airport height clearance

Registers and directories

Who holds it, and which office keeps the record.

- Find your registering office
- Temple property check
- Waqf property check
- RERA register

Every free tool
/tools

Services we run for you
/services

The LandLens suite
/landlens/one

Verified RealEstate™

Every claim in this document traces back to a government record.

- Legal opinions, due diligence and title verification
- Building plan, layout and sub-division approvals
- Completion and occupancy certificates, regularisation
- Escrow, negotiation and NRI property management
- Land survey, soil testing, architecture and construction

Verified RealEstate
3/350/2 Mettukuppam,
OMR Thoraipakkam,
Chennai 600 097, India
hello@verified.realestate
+91 9996 12 9996

Prepared from the registers named on the page each finding sits on. Where a register could not be read, this document says so in its place rather than leaving the gap to be read as a clean result.