PP APPROVAL RECORD

Planning Permission

Survey 147/9

Pudukkottai, Thirumayam taluk

Pudukkottai district, Tamil Nadu

APPROVAL TYPE
Layout Approval

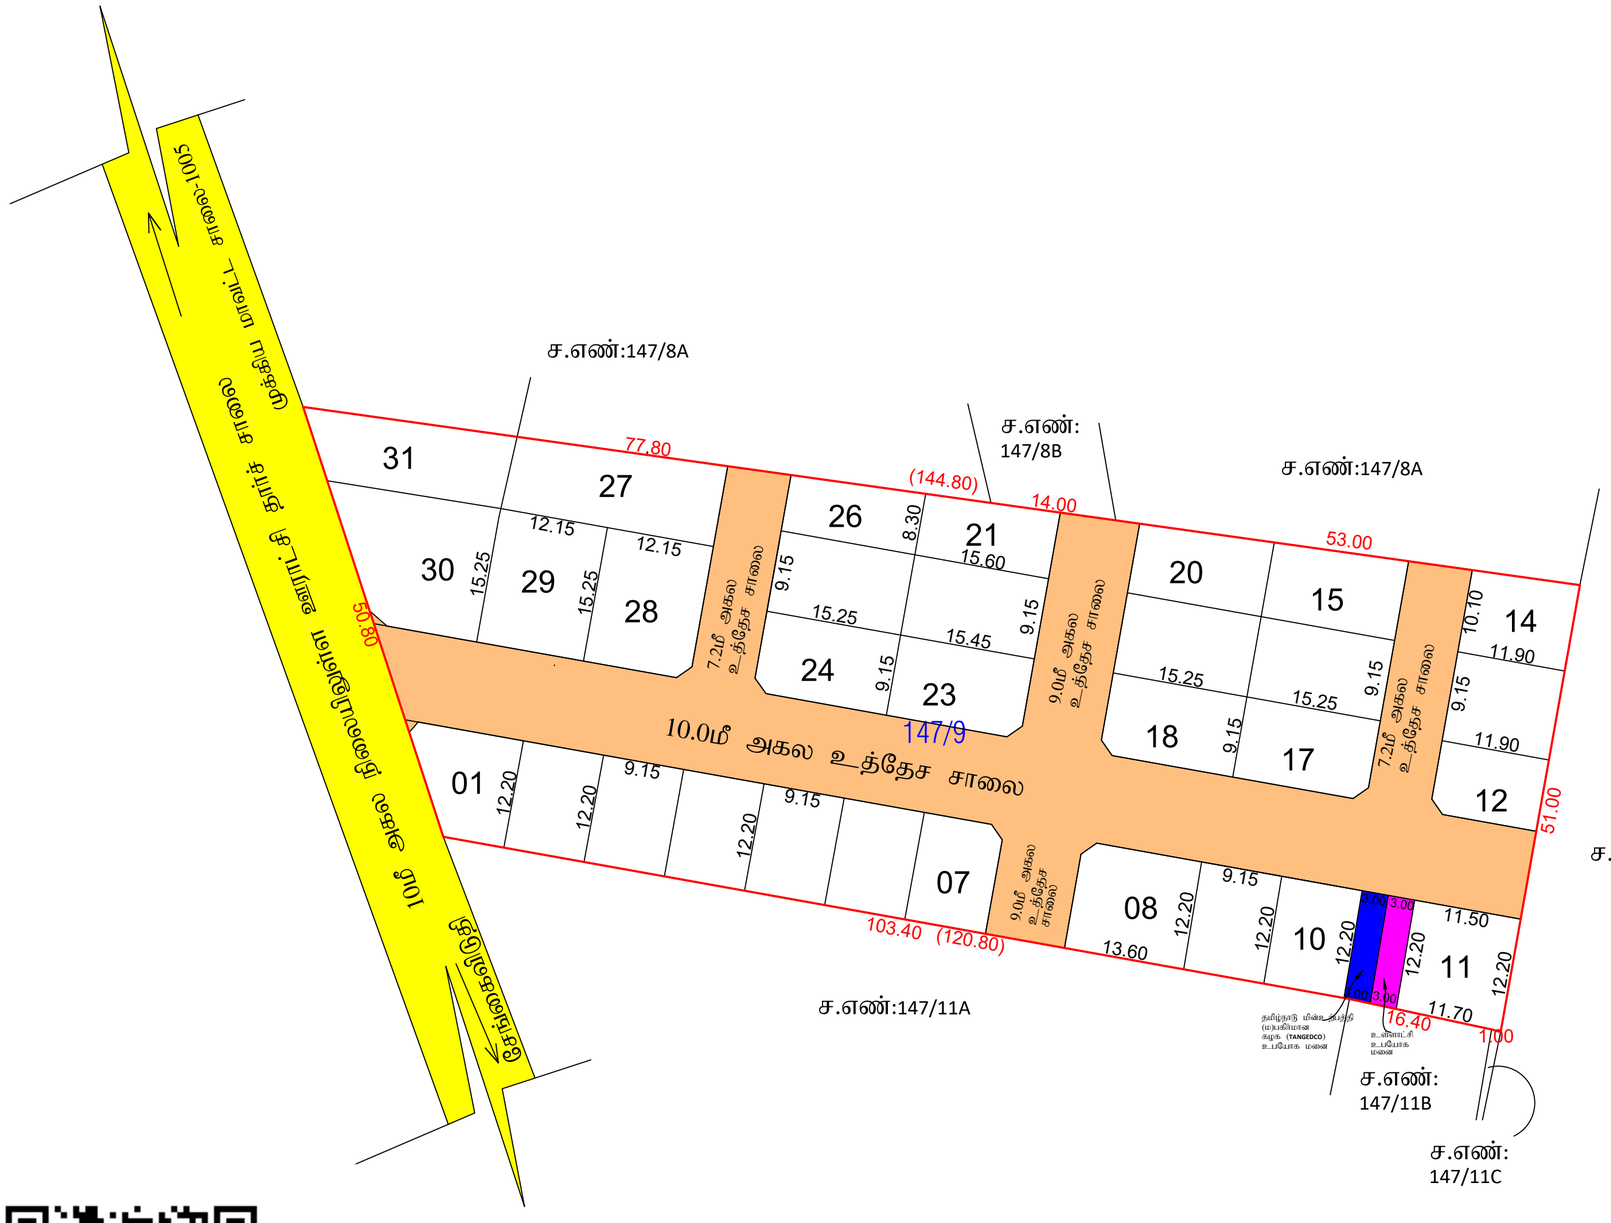
ISSUING AUTHORITY
DTCP

EXTENT APPROVED
7300.00 Sq.m

PURPOSE
Residential

The approval as the planning authority issued it, reproduced in full behind this page.

An approval speaks to what was sanctioned, not to what was built. Completion is a separate record.


சர்வே எண்:147/9 -ல் அமையும் குடியிருப்பு மனைப்பிரிவுக்கான தொழில்நுட்ப ஒப்புதல் வரைபடம்.
(திட்டமில்லாப்பகுதி)
இணையதள விண்ணப்ப எண்:W5EPJG3J/2024/PD
அளவு திட்டம்: 1:400
வ
மனைப்பிரிவு இடத்தின் எல்லை -
நிலையிலுள்ள சாலை -
மனைப்பிரிவு உத்தேச சாலை -
கோரப்பட்ட மனைகள் :31
ஒதுக்கப்பட்ட மனைகள் :31
பரப்பளவு விபரம்
மனைப்பிரிவின் மொத்தப்பரப்பளவு = 7300.00 சமீ
சாலையின் பரப்பளவு மூலைமுடக்கு உட்பட = 2029.87 சமீ
மனையிடங்களின் மொத்தப்பரப்பளவு = 5270.13 சமீ
பொது ஒதுக்கீடுகள்:(உள்ளாட்சிக்கு தானமாக ஆவண எண்:3405/2024 நாள்:25.07.2024-ன் படி ஒப்படைப்பு செய்யப்பட்டுள்ளது)
உள்ளாட்சி உபயோக மனை - 36.60 சமீ (0.69%) -
தமிழ்நாடு மின்உற்பத்தி (ம)பகிர்மான கழக (TANGEDCO) உபயோக மனை - 36.60 சமீ (0.69%) -
உத்தேச மனைப்பிரிவு சாலைகள் -
மூலை முடக்கு:
7.20மீ க்கு மேல் 12.0மீ வரை - 1.50மீ x 1.50மீ விடப்பட வேண்டும்
12.0மீ க்கு மேல் 30.50மீ வரை - 4.50மீ x 4.50மீ விடப்பட வேண்டும்
நிபந்தனைகள்:
1. அரசாணை எண். 71- ஊரக வளர்ச்சி மற்றும் உள்ளாட்சித்துறை நாள் 16.09.2002-ன் படி மனுதாரர் நில உரிமை குறித்து சரிபார்ப்பது உள்ளாட்சியின் பொறுப்பாகும்.
2. நில உரிமம் குறித்து வழங்கப்பட்ட சான்றுகள் மற்றும் பரிசீலனைக்கு சமர்பிக்கப்பட்டஆவணங்கள் சரியானவையல்ல என்று அறியப்பட்டால் அல்லது மனைப்பிரிவிற்கு தொழில்நுட்ப ஒப்புதல் வழங்கியதால் பாதிப்பு ஏற்படக்கூடிய சூழ்நிலை ஏற்படின் இம்மனைப்பிரிவிற்கு வழங்கப்பட்ட தொழில்நுட்ப ஒப்புதலானது எவ்வித முன்னறிவிப்புமின்றி நகர் ஊரமைப்பு இயக்குநர் சென்னை, அவர்களால் இரத்து செய்யப்படும்.
அனைத்து அளவுகளும் மீட்டரில் குறிக்கப்பட்டுள்ளது.
SWP/LP/DTCP(PD) NO:72/2024
(இணையதள ஒப்புதல்)
(இசைன் செய்யப்பட்டது)
துணை இயக்குநர்
மாவட்ட நகர் ஊரமைப்பு அலுவலகம்,
புதுக்கோட்டை மாவட்டம்.
மாவட்ட நகர் ஊரமைப்பு அலுவலகம் - புதுக்கோட்டை மாவட்டம்
புதுக்கோட்டை மாவட்டம், திருமயம் வட்டம், திருமயம் ஊராட்சி ஒன்றியம், இளஞ்சாவூர் ஊராட்சி, மற்றும் இளஞ்சாவூர் கிராமம்
சர்.எண்:147/8A
சர்.எண்: 147/8B
சர்.எண்:147/8A
சர்.எண்:147/10
சர்.எண்:147/11A
சர்.எண்: 147/11B
சர்.எண்: 147/11C
147/9
10.0மீ அகல உத்தேச சாலை
7.2மீ அகல உத்தேச சாலை
9.0மீ அகல உத்தேச சாலை
77.80
(144.80)
14.00
53.00
51.00
103.40
(120.80)
50.80
13.60
16.40
11.00
தமிழ்நாடு மின்உற்பத்தி (ம)பகிர்மான கழக (TANGEDCO) உபயோக மனை
உள்ளாட்சி உபயோக மனை

THE LANDLENS SUITE

Eight ways to know a piece of land before you pay for it.

This report covers one part of the picture. These cover the rest, drawn from the same government records, for any property in Tamil Nadu.

LandLens One
Ask anything about a property and get an answer grounded in live government records, with the sources shown.
/landlens/one

Verify My Land
Every record check run on one property and returned as a single report.
/landlens/verify-my-land

Legal Opinion
An advocate's written opinion on the title, built on the records we pull for it.
/landlens

One Map
Every layer on one map: the parcel, its boundary, zoning, water bodies and what sits around it.
/landlens/one/map

PriceMap
What land actually changed hands for around this plot, taken from the registered deeds.
/landlens/pricemap

Build Scope
What you are allowed to build here: floor space, height, coverage and setbacks.
/landlens/build-scope

Property Tracker
Watch a property and hear about it when something new is registered against it.
/landlens/property-tracker

Deal Room
Run the transaction in one place: documents, stamping, signatures and the parties.
/landlens/deal-room

FREE TOOLS · NO ACCOUNT NEEDED

Twenty-four checks you can run yourself, at no cost.

Records and verification

The registers themselves, read for you.

- Encumbrance Certificate
- Patta and Chitta
- Field Measurement Sketch
- EC Analyzer
- Bank charge check
- Court case search
- Seller background check
- Approval check by survey

Value and duty

What it is worth and what it costs to register.

- Guideline value by street
- Guideline value by survey
- Stamp duty and registration fees
- Capital gains
- Floor space index
- Area unit converter

Zoning and land use

What the plan says can happen on this land.

- Land use zone finder
- CMDA land use check
- Coastal regulation zone
- Master plan check
- Water bodies finder
- Airport height clearance

Registers and directories

Who holds it, and which office keeps the record.

- Find your registering office
- Temple property check
- Waqf property check
- RERA register

Every free tool
/tools

Services we run for you
/services

The LandLens suite
/landlens/one

Verified RealEstate™

Every claim in this document traces back to a government record.

- Legal opinions, due diligence and title verification
- Building plan, layout and sub-division approvals
- Completion and occupancy certificates, regularisation
- Escrow, negotiation and NRI property management
- Land survey, soil testing, architecture and construction

Verified RealEstate
3/350/2 Mettukuppam,
OMR Thoraipakkam,
Chennai 600 097, India
hello@verified.realestate
+91 9996 12 9996

Prepared from the registers named on the page each finding sits on. Where a register could not be read, this document says so in its place rather than leaving the gap to be read as a clean result.