PP APPROVAL RECORD

# Planning Permission

Ramanathapuram district, Tamil Nadu

APPROVAL TYPE
**Layout Approval**

ISSUING AUTHORITY
**Rural Panchayat**

The approval as the planning authority issued it, reproduced in full behind this page.

An approval speaks to what was sanctioned, not to what was built. Completion is a separate record.

Verified RealEstate™
3/350/2 Mettukuppam,
OMR Thoraipakkam,
Chennai 600 097, India

hello@verified.realestate
+91 9996 12 9996
verified.realestate

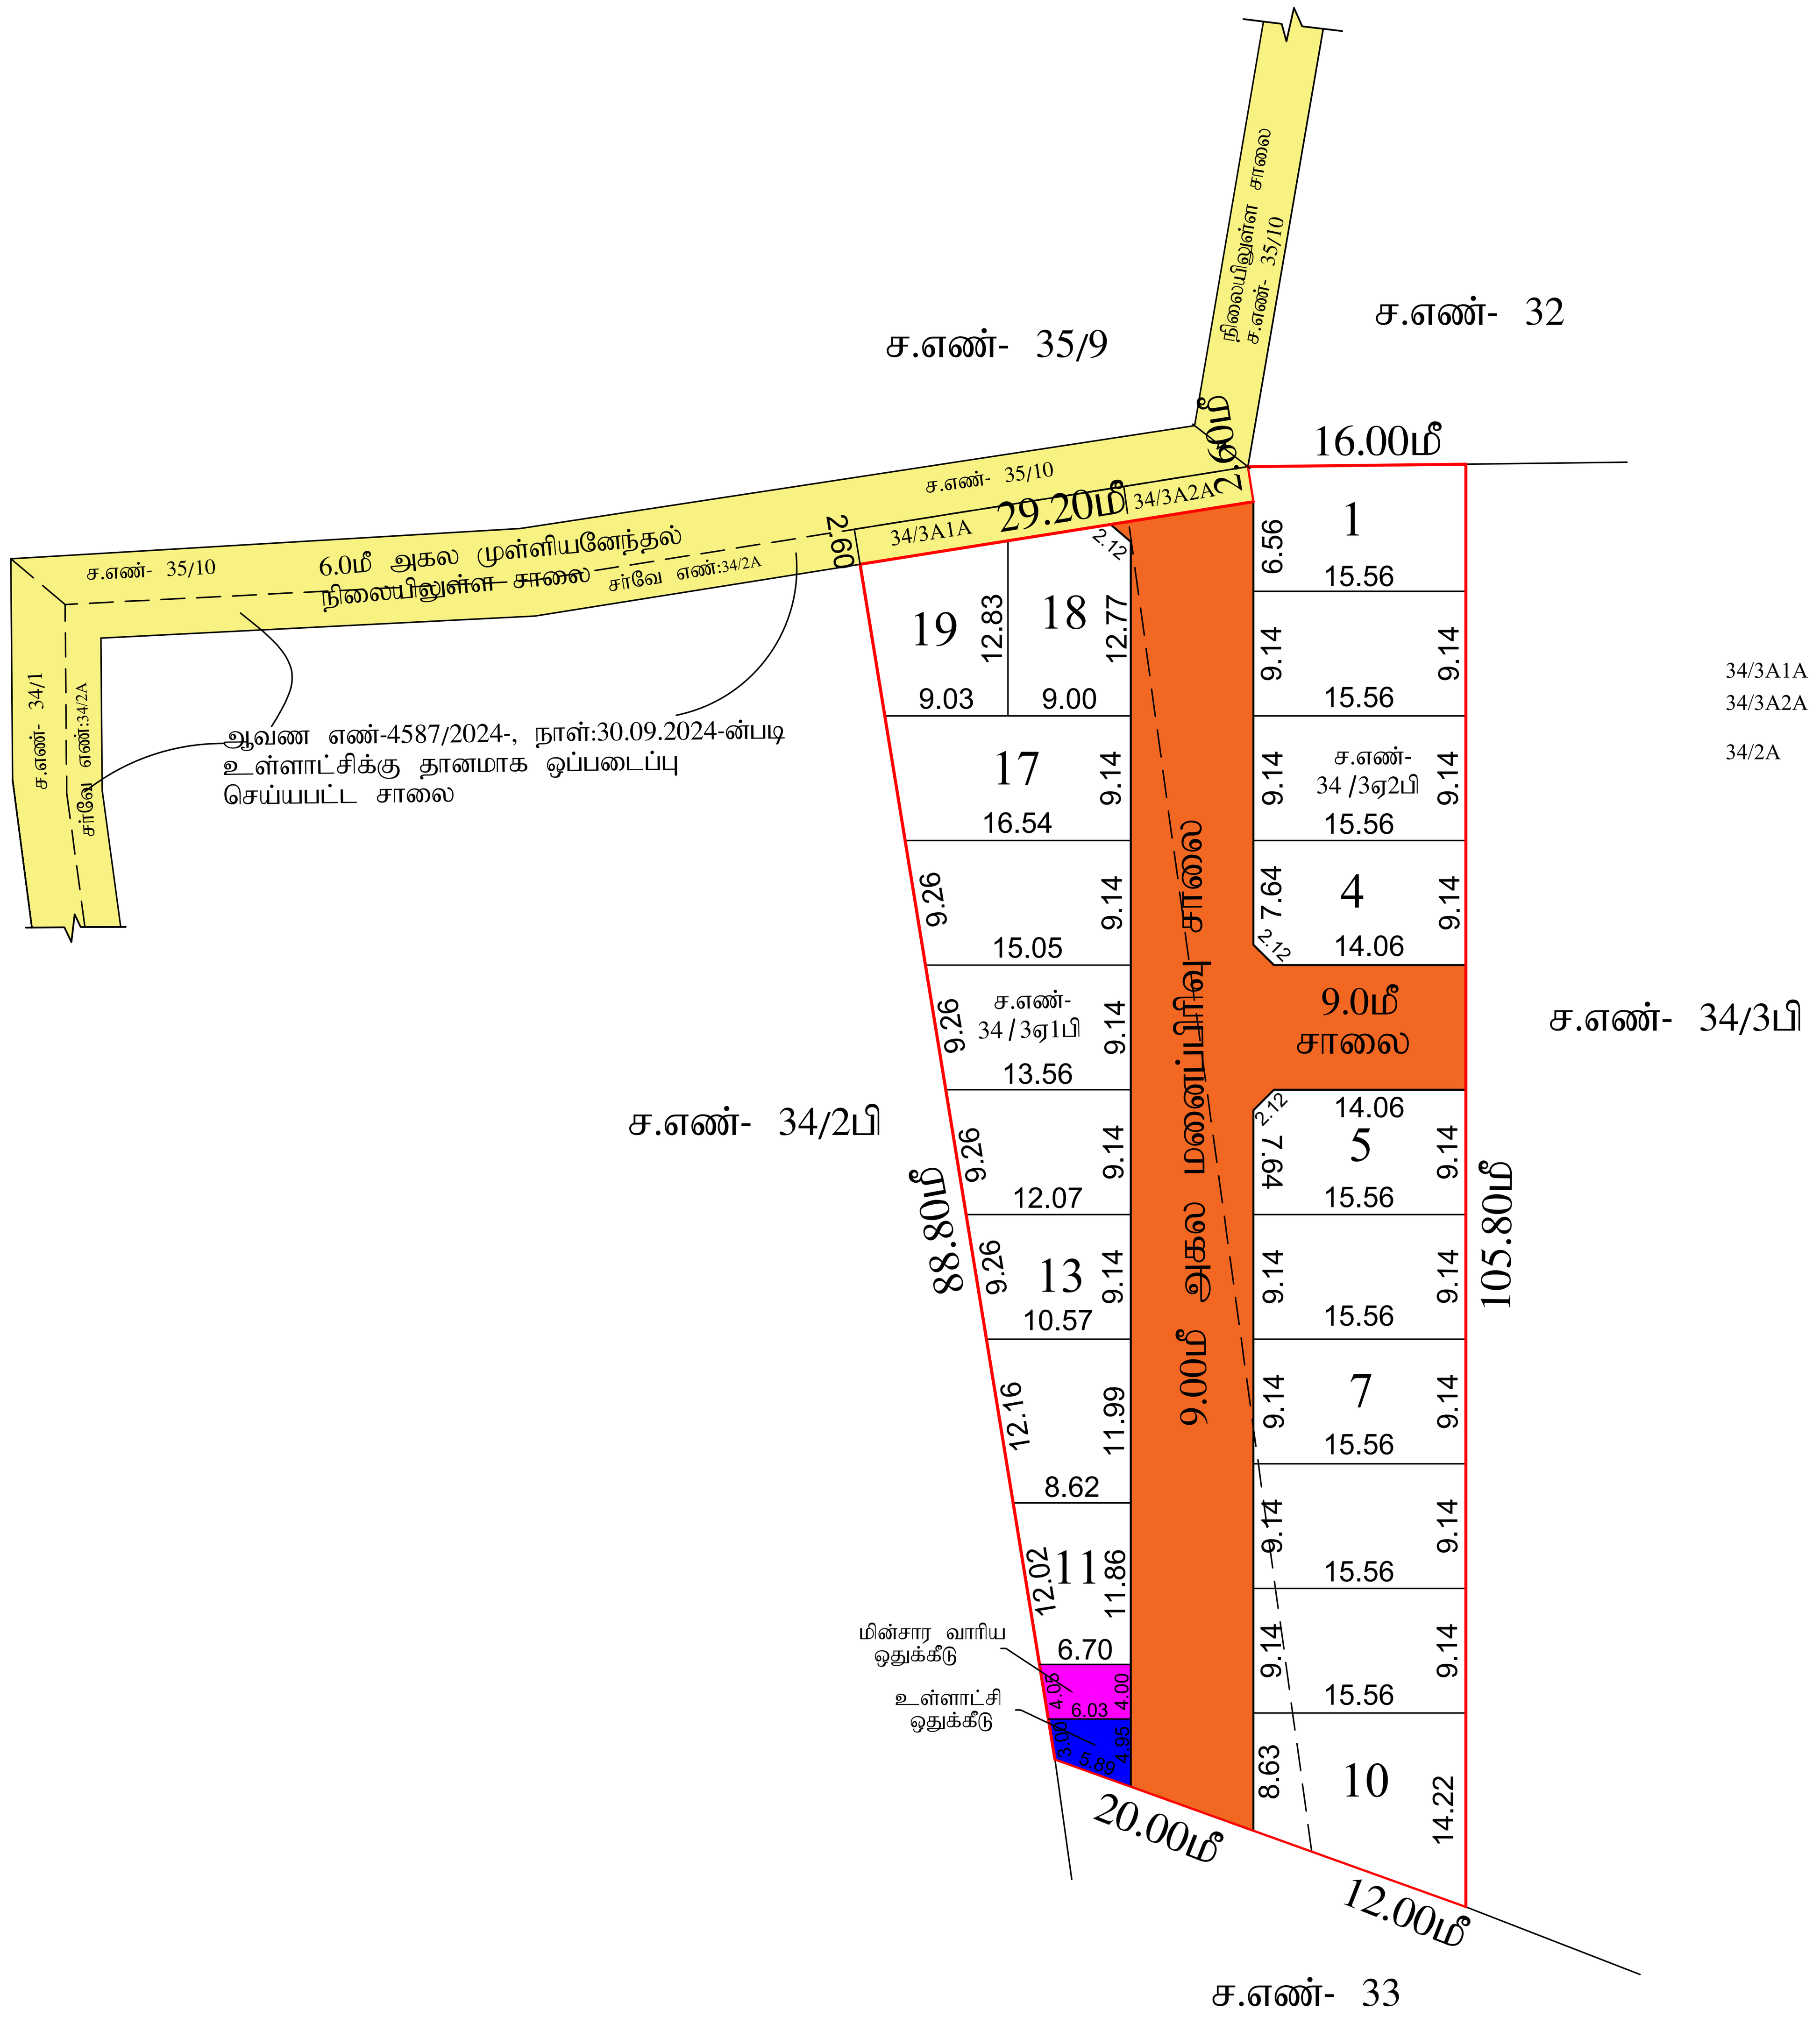


## நகர் ஊரமைப்பு துறை - இராமநாதபுரம் மாவட்டம்

இராமநாதபுரம் மாவட்டம், பரமக்குடி வட்டம், பரமக்குடி ஊராட்சி ஒன்றியம், தெளிச்சாத்தநல்லூர் ஊராட்சி, எமனேஸ்வரம் கிராமம், சர்வே எண்கள்- 34/3A1B, 3A2B-ல் அமையும் குடியிருப்பு மனைப்பிரிவுக்கான தொழில் நுட்ப ஒப்புதல் வரைபடம்.

இணையதள பதிவு எண்: 4K3LBJ05/RAMANATHAPURAM/2024/TCP

அளவு: 1 : 400

வ

### குறிப்பு:-

| | | |
|---|---|---|
| மனைப்பிரிவு இடத்தின் பரப்பளவு | - | 3677.00ச.மீ (0.91 ஏக்கர்) |
| உத்தேச சாலையின் பரப்பளவு | - | 999.14ச.மீ |
| மீதமுள்ள பரப்பளவு | - | 2677.86ச.மீ |
| கோரிய மனைகள் | - | 19 |
| ஒதுக்கிய மனைகள் | - | 19 |

மனைப்பிரிவு இடத்தின் எல்லை

நிலையில் உள்ள சாலை

### ஒதுக்கீடுகள் :-

மின்சார வாரியத்திற்கு தான பத்திரம் ஆவண எண்: 5429/2024, நாள்:19.11.2024 மூலம் ஒப்படைப்பு செய்யப்பட்டது.

TANGEDCO ஒதுக்கீடு (A) - 25.62ச.மீ (0.96%)

உள்ளாட்சிக்கு தான பத்திரம் ஆவண எண்: 5428/2024, நாள்:19.11.2024 மூலம் ஒப்படைப்பு செய்யப்பட்டது.

உள்ளாட்சி ஒதுக்கீடு (B) - 23.69ச.மீ (0.88%)

உத்தேச மனைப்பிரிவு சாலை மற்றும் மூலை முடக்கு - 999.14 ச.மீ

மூலை முடக்கு:

7.20மீ, முதல் 12.0மீ வரை உள்ள அகல சாலைக்கு 1.50மீ x 1.50மீ
30.50மீ மேல் உள்ள அகல சாலைக்கு 6.00மீ x 6.00மீ

(அரசானை எண்:18 , ந.நி.(ம)கு.வ(ந.ப.1)துறை நாள்:04.02.2019 , விதி-47(6)-ன் படியும் மற்றும் நகர் ஊரமைப்பு இயக்குநர் சென்னை அவர்களது சுற்றறிக்கை ந.க.எண் :4367/2019-பிஏ2 , நாள் : 05.02.2020-ன் படியும் பூங்கா ஒதுக்கீடு பரப்பிற்கு ஈடாக அரசு வழிகாட்டி மதிப்பீட்டின் படி தொகை மனுதாரரால் செலுத்தப்பட்டது.)

### நிபந்தனைகள்:

1.அரசாணை நிலை எண் : 71 ஊரக வளர்ச்சி மற்றும் உள்ளாட்சி துறை நாள்:16.08.2003-ன் படி நில உரிமம் குறித்து தலைவர் தெளிச்சாத்தநல்லூர் ஊராட்சி உறுதி செய்துகொள்ள வேண்டும்.

2. அரசாணை நிலை எண் : 181 வீட்டு வசதி மற்றும் நகர்புற வளர்ச்சி துறை நாள்:09.12.2020 மற்றும் 141 வீட்டு வசதி மற்றும் நகர்புற வளர்ச்சி துறை, நாள்:16.07.2022 -ன் படி தலைவா தெளிச்சாத்தநல்லூர் ஊராட்சி நடவடிக்கை மேற்கொள்ளப்படவேண்டும். மேலும் சாலைகள் மற்றும் பொது உபயோகம் நிலபரப்பினை தெளிச்சாத்தநல்லூர் ஊராட்சிக்கு தானபத்திரம் மூலம் ஒப்படைப்பு செய்யப்பட்டுள்ளதனை உள்ளாட்சி பெயருக்கு உட்பிரிவு செய்து அரசாணையின்படி தொடர் நடவடிக்கைகள் மேற்க்கொண்டு இறுதி ஒப்புதல் வழங்கப்பட வேண்டும்.

3. இம்மனைப்பிரிவுக்கு இறுதி ஒப்புதல் வழங்கும்முன் நில ஆர்ஜிதம் ஏதும் இல்லை எனவும், எந்தத் துறையாலும் நில ஆர்ஜித நடவடிக்கை எடுக்கப்படவில்லை என்றும், மற்றும் நில ஆர்ஜிதம் செய்து தரக்கோரி மாவட்ட வருவாய் அலுவலரிடமிருந்து உத்தேசங்கள் ஏதும் பெறப்படவில்லை என்றும் தலைவர் தெளிச்சாத்தநல்லூர் ஊராட்சி உறுதி செய்து கொள்ள வேண்டும்.

4. நில உரிமம் குறித்து சமர்பிக்கப்பட்ட சான்றுகள் மற்றும் பரிசீலனைக்கு சமர்பிக்கப்பட்ட ஆவணங்கள் சரியானவையல்ல என அறியப்பட்டால் அல்லது மனைப்பிரிவிற்கு தொழில்நுட்ப ஒப்புதல் வழங்கியதால் பாதிப்பு ஏற்படக்கூடிய சூழ்நிலை ஏற்படின், மனைப்பிரிவிற்கு வழங்கப்பட்ட தொழில்நுட்ப ஒப்புதல் எவ்வித முன்னறிவிப்பும் இன்றி ரத்து செய்யப்படும்.

5. விற்பனைக்குண்டான மனைகளை விற்பனை செய்யும் போது இவ்வாணையின் நகலோடு நகர் ஊரமைப்புத்துறையில் ஒப்புதல் அளிக்கப்பட்ட வரைபட நகல் மனை வாங்குபவர்களுக்கு கட்டாயம் வழங்கப்பட வேண்டும்

6. நகர் ஊரமைப்பு துறை சட்டப்பூர்வமாக தொழில்நுட்ப அனுமதி அளிப்பதன் மூலம் விண்ணப்பதாரரின் பேரில் உள்ள நில உரிமையை உறுதிபடுத்தவில்லை. தொழில்நுட்ப அனுமதி திட்ட அனுமதி அளிப்பதற்கு முன்பு விண்ணப்பதாரரின் விண்ணப்பத்துடன் சமர்பித்த ஆவணங்களான கிரையப்பத்திரம், குத்தகைப்பத்திரம், பட்டா, தானப்பத்திரம், பொது அதிகார பத்திரம் மேலும் பல விண்ணப்பதாரர் வளர்ச்சி செய்ய உரிமை உள்ளதா என்று மட்டுமே சரிப்பார்க்கப்படுகிறது. முதற்கட்டமாக விண்ணப்பதாருக்கு வளர்ச்சி செய்ய உரிமை உள்ளதா என்றும் சொத்தினை வாங்க விரும்பும் எந்த நபரும் விண்ணப்பதாரருக்கு சொத்தின் மீது உள்ள உரிமையை தனியாக உறுதிப்படுத்திக் கொள்ள வேண்டும். மேலும் அதன் மேல் யாரேனும் தனிநபர் உரிமை கோரினால் அவர்கள் அதனை பொருத்தமான தகுதியுள்ள நீதிமன்றத்தின் முன் தீர்த்துக்கொள்ளலாம். இதனை முடிவு செய்ய நகர் ஊரமைப்பு துறை பொருத்தமான அமைப்பு அல்ல.

**SWP/DTCP/RAMANATHAPURAM/LAYOUT No: 59/2024**

e signed

உதவி இயக்குநர்(பொ)
மாவட்ட நகர் ஊரமைப்பு அலுவலகம்
இராமநாதபுரம்

THE LANDLENS SUITE

# Eight ways to know a piece of land before you pay for it.

This report covers one part of the picture. These cover the rest, drawn from the same government records, for any property in Tamil Nadu.

### LandLens One
Ask anything about a property and get an answer grounded in live government records, with the sources shown.
/landlens/one

### Verify My Land
Every record check run on one property and returned as a single report.
/landlens/verify-my-land

### Legal Opinion
An advocate's written opinion on the title, built on the records we pull for it.
/landlens

### One Map
Every layer on one map: the parcel, its boundary, zoning, water bodies and what sits around it.
/landlens/one/map

### PriceMap
What land actually changed hands for around this plot, taken from the registered deeds.
/landlens/pricemap

### Build Scope
What you are allowed to build here: floor space, height, coverage and setbacks.
/landlens/build-scope

### Property Tracker
Watch a property and hear about it when something new is registered against it.
/landlens/property-tracker

### Deal Room
Run the transaction in one place: documents, stamping, signatures and the parties.
/landlens/deal-room


hello@verified.realestate · +91 9996 12 9996

FREE TOOLS · NO ACCOUNT NEEDED

# Twenty-four checks you can run yourself, at no cost.

## Records and verification

The registers themselves, read for you.

- Encumbrance Certificate
- Patta and Chitta
- Field Measurement Sketch
- EC Analyzer
- Bank charge check
- Court case search
- Seller background check
- Approval check by survey

## Value and duty

What it is worth and what it costs to register.

- Guideline value by street
- Guideline value by survey
- Stamp duty and registration fees
- Capital gains
- Floor space index
- Area unit converter

## Zoning and land use

What the plan says can happen on this land.

- Land use zone finder
- CMDA land use check
- Coastal regulation zone
- Master plan check
- Water bodies finder
- Airport height clearance

## Registers and directories

Who holds it, and which office keeps the record.

- Find your registering office
- Temple property check
- Waqf property check
- RERA register

**Every free tool**
/tools

**Services we run for you**
/services

**The LandLens suite**
/landlens/one


hello@verified.realestate · +91 9996 12 9996

Verified RealEstate™

# Every claim in this document traces back to a government record.

- Legal opinions, due diligence and title verification
- Building plan, layout and sub-division approvals
- Completion and occupancy certificates, regularisation
- Escrow, negotiation and NRI property management
- Land survey, soil testing, architecture and construction

**Verified RealEstate**
3/350/2 Mettukuppam,
OMR Thoraipakkam,
Chennai 600 097, India
**hello@verified.realestate**
+91 9996 12 9996

Prepared from the registers named on the page each finding sits on. Where a register could not be read, this document says so in its place rather than leaving the gap to be read as a clean result.