Verified RealEstate™

REFERENCE
RMD DTCP/OIJ2P0VO /2026

ISSUED
16 March 2026

PP APPROVAL RECORD

Planning Permission

Ramanathapuram district, Tamil Nadu

APPROVAL TYPE
Layout Approval

ISSUING AUTHORITY
DTCP


The approval as the planning authority issued it, reproduced in full behind this page.

An approval speaks to what was sanctioned, not to what was built. Completion is a separate record.

Verified RealEstate™
3/350/2 Mettukuppam,
OMR Thoraipakkam,
Chennai 600 097, India

hello@verified.realestate
+91 9996 12 9996
verified.realestate

DIGITALLY VERIFIED RECORD

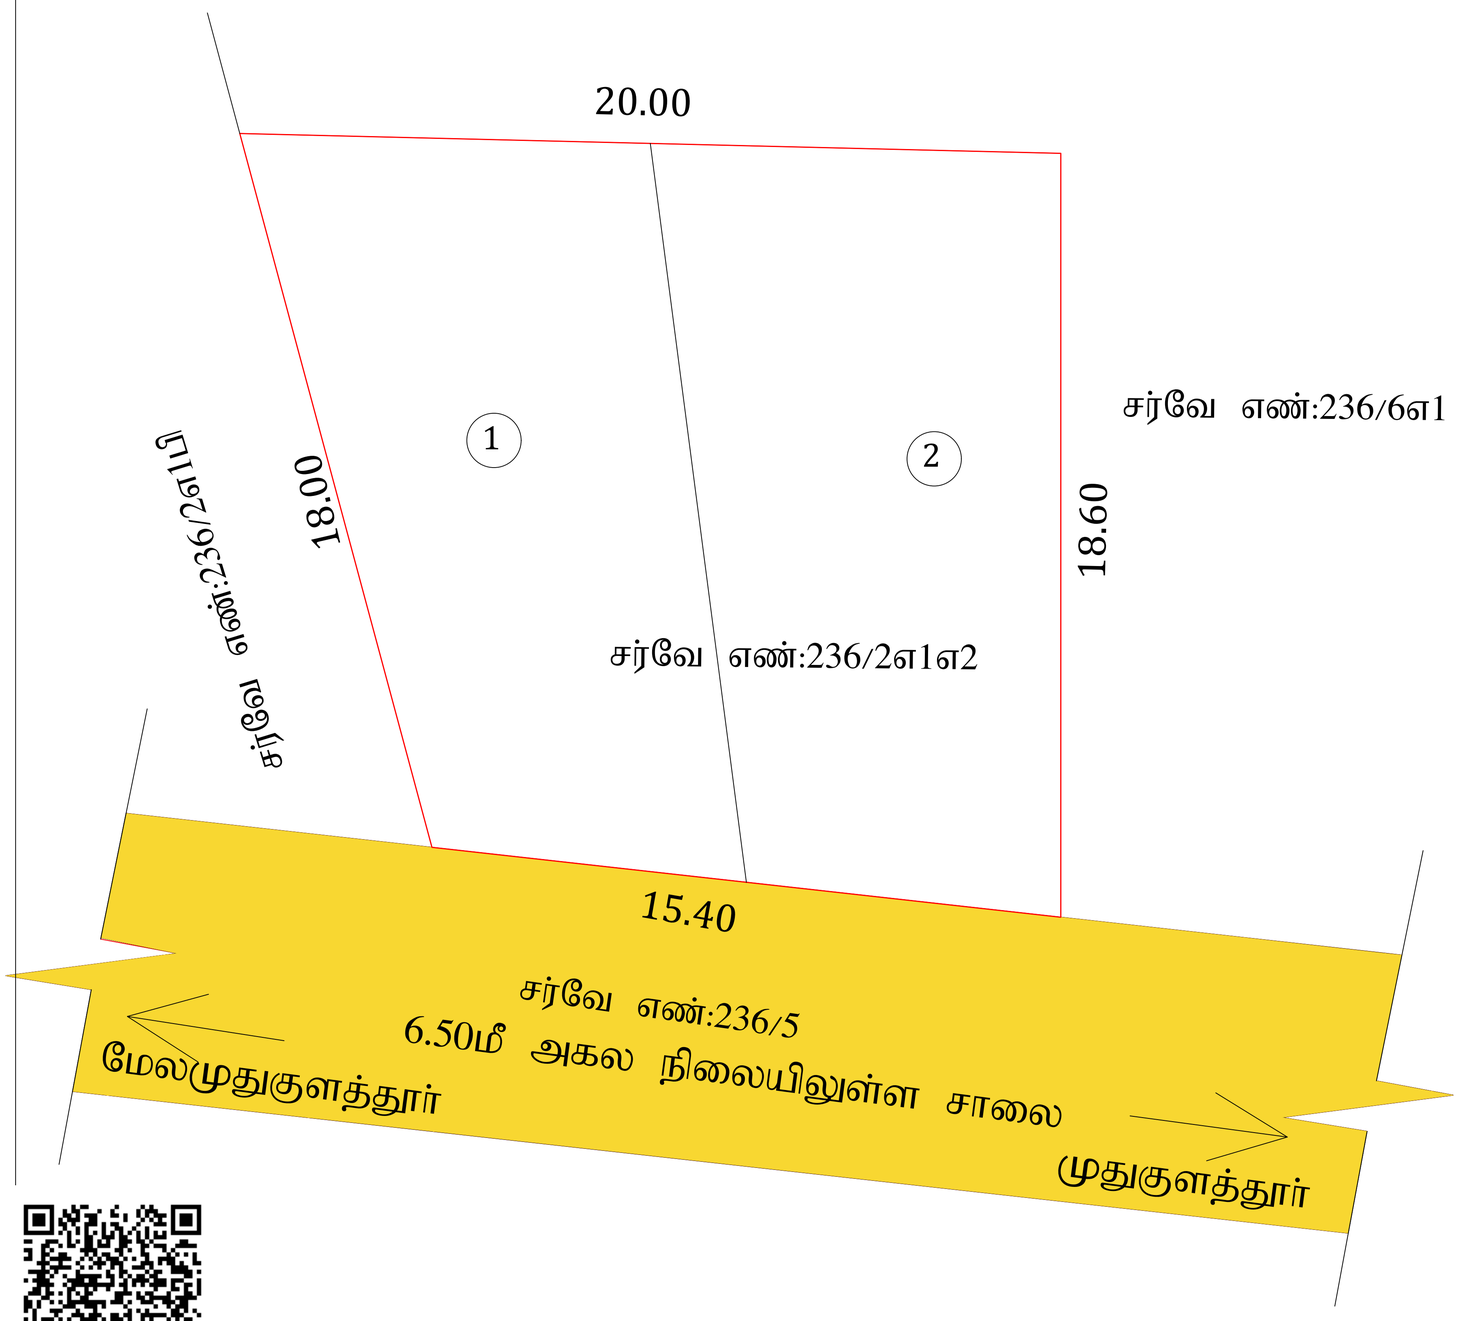

நகர் ஊரமைப்பு துறை - இராமநாதபுரம் மாவட்டம்

மாவட்ட நகர் ஊரமைப்பு அலுவலகம்

முதுகுளத்தூர் பேரூராட்சி

இராமநாதபுரம் மாவட்டம், முதுகுளத்தூர் வட்டம்/பேரூராட்சி, மேலமுதுகுளத்தூர் கிராமம், சர்வே எண்- 236/2A1A2 -ல் அமையும் குடியிருப்பு மனைஉட்பிரிவுக்கான தொழில் நுட்ப ஒப்புதல் வரைபடம்.

இணையதள விண்ணப்ப எண்:

அளவு திட்டம்: 1 : 400

வ

குறிப்பு:-

மனைப்பிரிவு இடத்தின் பரப்பளவு - 324.00ச.மீ (0.08 ஏக்கர்)

ஒதுக்கிய மனைகள் - 2

மனைப்பிரிவு இடத்தின் எல்கை

நிலையிலுள்ள சாலை

(OSR)பூங்கா:-

(அரசாணை எண்:18, ந.நி.(ம)கு.வ(ந.ப.1)துறை நாள்:04.02.2019, விதி-47(6)-ன் படியும் மற்றும் நகர் ஊரமைப்பு இயக்குநர் சென்னை அவர்களது சுற்றறிக்கை ந.க.எண் :4367/2019-பிஏ2, நாள் : 05.02.2020-ன் படியும் பூங்கா ஒதுக்கீடு பரப்பிற்கு ஈடாக அரசு வழிகாட்டி மதிப்பீட்டின் படி தொகை மனுதாரரால் செலுத்தப்பட்டுள்ளது.)

நிபந்தனைகள்:

1. அரசாணை எண் : 18 நகராட்சி நிர்வாகம் மற்றும் குடிநீர் வழங்கல் துறை நாள் 04.02.2019 மற்றும் அரசாணை 16, நகராட்சி நிர்வாகம் மற்றும் குடிநீர் வழங்கல் துறை நாள் 31.01.2020-ன் ஆகியவற்றின் படி நடவடிக்கை மேற்கொள்ளப்பட வேண்டும்.

2. இம்மனைப்பிரிவுக்கு உள்ளாட்சி இறுதி ஒப்புதல் அளிக்கும் முன் இடத்தினை எந்தத் துறையாலும் நில ஆர்ஜித நடவடிக்கை மேற்கொள்ளப்படவில்லை என்றும் எந்தத் துறையாலும் ஆர்ஜிதப் பட்டியல் மாவட்ட வருவாய் அலுவலருக்கு அனுப்பப்படவில்லை என்றும் உள்ளாட்சியில் உறுதி செய்து கொள்ள வேண்டும்.

3. மாவட்ட ஆட்சித்தலைவர்,இராமநாதபுரம் அவர்களின் தடையின்மை சான்று கடிதம் எண்:ப.மு(பி2)3266/2025, நாள்:19.09.2025-ல் தெரிவிக்கப்பட்டுள்ள நிபந்தனைகள் பின்பற்றப்பட வேண்டும்.

4. நில உரிமம் குறித்து வழங்கப்பட்ட சான்றுகள் மற்றும் பரிசீலனைக்கு சமர்பிக்கப்பட்ட ஆவணங்கள் சரியானவை அல்ல என அறியப்பட்டாலோ அல்லது மனைப்பிரிவிற்கு தொழில்நுட்ப ஒப்புதல் வழங்கியதால் பாதிப்பு ஏற்படக்கூடிய சூழ்நிலை ஏற்படின், மனைப்பிரிவிற்கு வழங்கப்பட்ட தொழில்நுட்ப ஒப்புதல் எவ்வித முன்னறிவிப்பும் இன்றி ரத்து செய்யப்படும்.

5. விற்பனைக்குண்டான மனைகளை விற்பனை செய்யும் போது இவ்வாணையின் நகலோடு நகர் ஊரமைப்புத்துறையில் ஒப்புதல் அளிக்கப்பட்ட வரைபட நகல் மனை வாங்குபவர்களுக்கு கட்டாயம் வழங்கப்பட வேண்டும்

6. ஒப்புதல் அளிக்கப்பட்ட மனைப்பிரிவு வரைபடத்தை எவ்வித மாற்றம் விடுதலின்றிமனைப்பிரிவு நுழைவுவாயில் 60cm x 120cm அளவிலான நிரந்தர தகவல் பலகை மூலம் பொதுமக்கள் பார்வைக்கு நிரந்தரமாக பிரசுரிக்கப்படவேண்டும்.

7. அரசாணை எண் 181 வீட்டு வசதி (ம) நகர்ப்புற வளர்ச்சி துறை நாள் 04.02.2020 -ன் படி உத்தேச மனைப்பிரிவு சாலைகள், மழைநீர் வடிகால் வசதிஇ குடிநீர் வசதிகள் (ம) தெருவிளக்குகள் ஆகியபவை உள்ளாட்சியின் விருப்பத்திற்கு ஏற்ப அமைக்கப்பட்ட பின்னர் இறுதி ஒப்புதல் வழங்கப்பட வேண்டும்.

8. அரசாணை எண் :141 வீ.வ (ம) ந.வ.து நாள் 16.07.2022-ன் படி நடவடிக்கை மேற்கொள்ளப்பட வேண்டும்.

SWP/DTCP/RAMANATHAPURAM/ RESIDENTIAL LAYOUT SUB DIVISION No:10/2026

உதவி இயக்குநர்

மாவட்ட நகர் ஊரமைப்பு அலுவலகம்

இராமநாதபுரம்

THE LANDLENS SUITE

Eight ways to know a piece of land before you pay for it.

This report covers one part of the picture. These cover the rest, drawn from the same government records, for any property in Tamil Nadu.

LandLens One
Ask anything about a property and get an answer grounded in live government records, with the sources shown.
/landlens/one

Verify My Land
Every record check run on one property and returned as a single report.
/landlens/verify-my-land

Legal Opinion
An advocate's written opinion on the title, built on the records we pull for it.
/landlens

One Map
Every layer on one map: the parcel, its boundary, zoning, water bodies and what sits around it.
/landlens/one/map

PriceMap
What land actually changed hands for around this plot, taken from the registered deeds.
/landlens/pricemap

Build Scope
What you are allowed to build here: floor space, height, coverage and setbacks.
/landlens/build-scope

Property Tracker
Watch a property and hear about it when something new is registered against it.
/landlens/property-tracker

Deal Room
Run the transaction in one place: documents, stamping, signatures and the parties.
/landlens/deal-room

FREE TOOLS · NO ACCOUNT NEEDED

Twenty-four checks you can run yourself, at no cost.

Records and verification

The registers themselves, read for you.

- Encumbrance Certificate
- Patta and Chitta
- Field Measurement Sketch
- EC Analyzer
- Bank charge check
- Court case search
- Seller background check
- Approval check by survey

Value and duty

What it is worth and what it costs to register.

- Guideline value by street
- Guideline value by survey
- Stamp duty and registration fees
- Capital gains
- Floor space index
- Area unit converter

Zoning and land use

What the plan says can happen on this land.

- Land use zone finder
- CMDA land use check
- Coastal regulation zone
- Master plan check
- Water bodies finder
- Airport height clearance

Registers and directories

Who holds it, and which office keeps the record.

- Find your registering office
- Temple property check
- Waqf property check
- RERA register

Every free tool
/tools

Services we run for you
/services

The LandLens suite
/landlens/one

Verified RealEstate™

Every claim in this document traces back to a government record.

- Legal opinions, due diligence and title verification
- Building plan, layout and sub-division approvals
- Completion and occupancy certificates, regularisation
- Escrow, negotiation and NRI property management
- Land survey, soil testing, architecture and construction

Verified RealEstate
3/350/2 Mettukuppam,
OMR Thoraipakkam,
Chennai 600 097, India
hello@verified.realestate
+91 9996 12 9996

Prepared from the registers named on the page each finding sits on. Where a register could not be read, this document says so in its place rather than leaving the gap to be read as a clean result.