

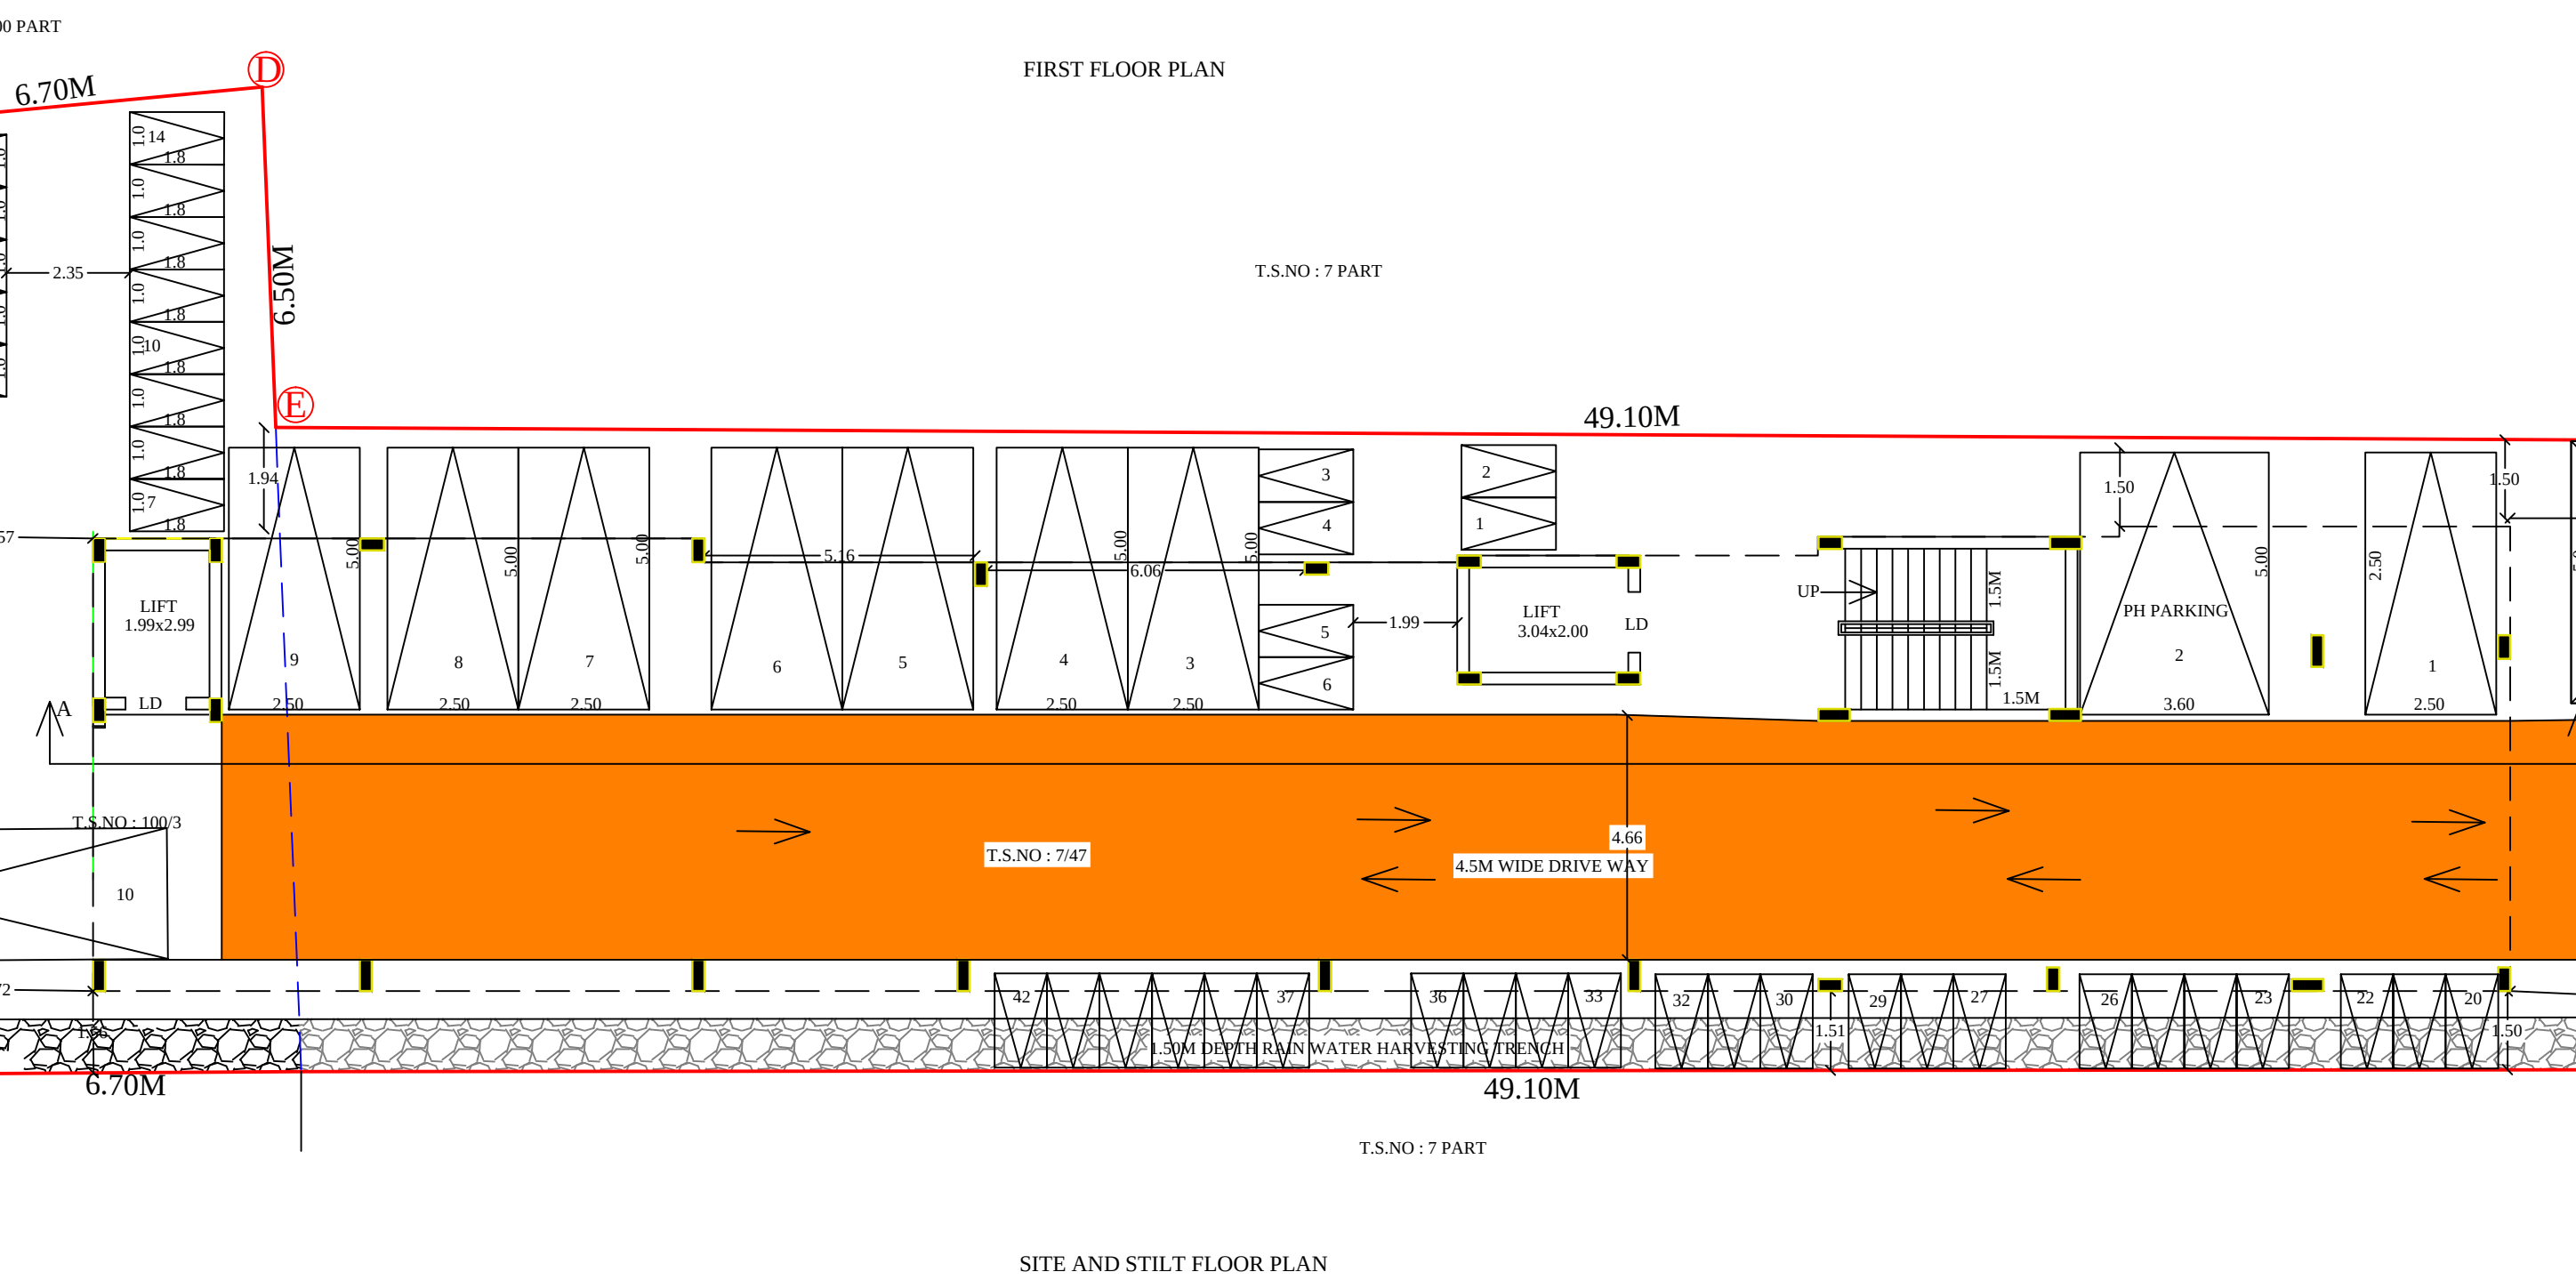
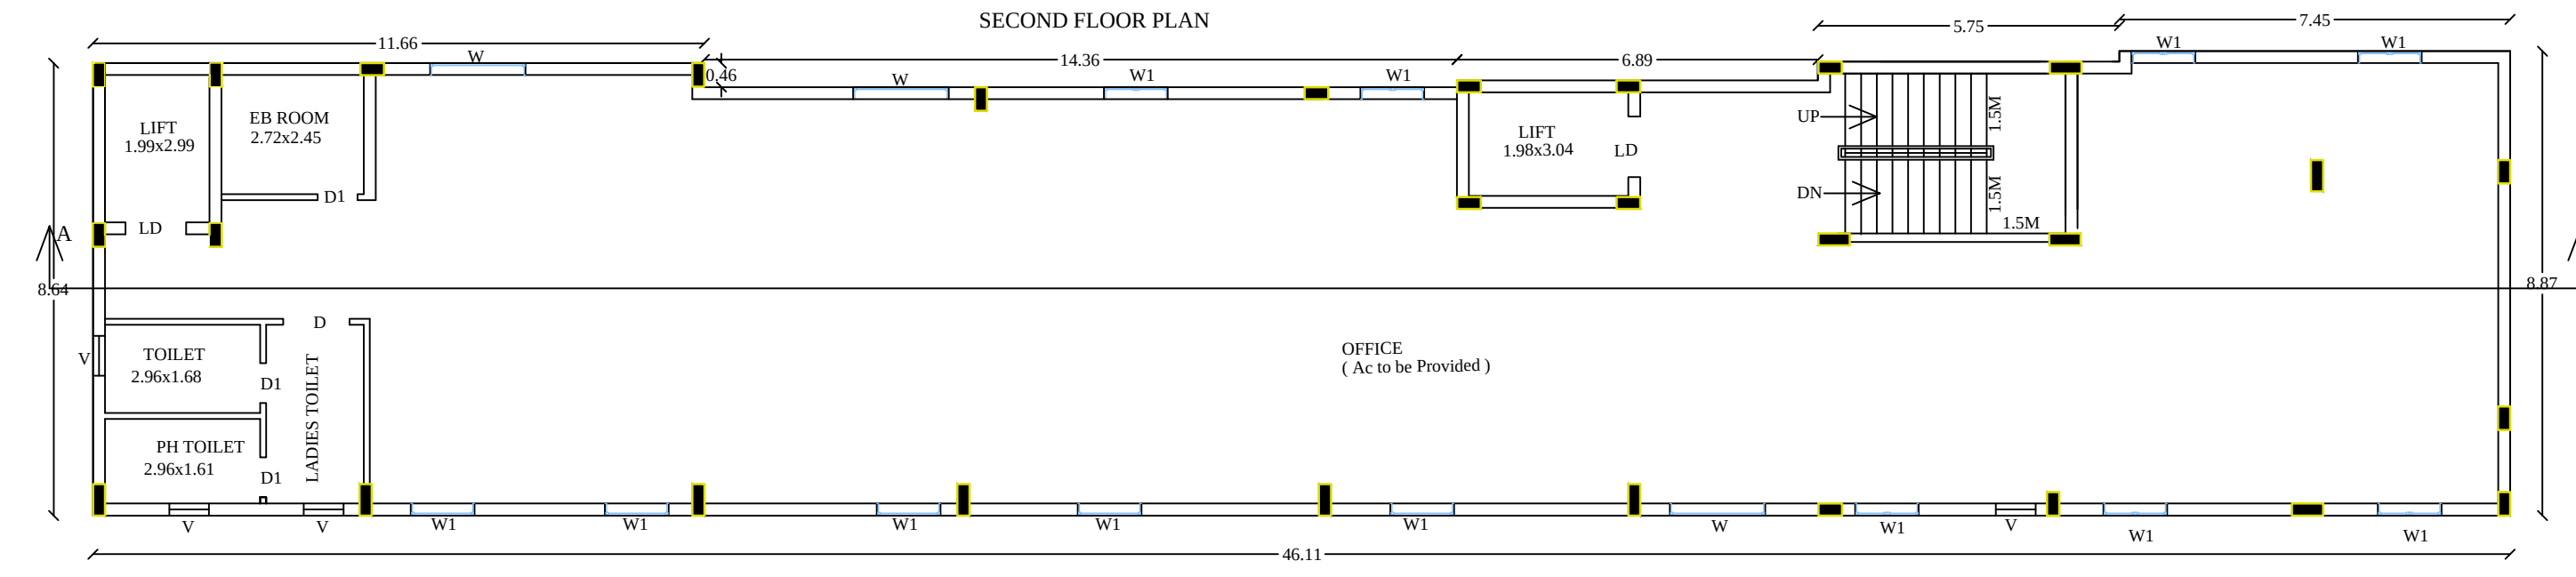
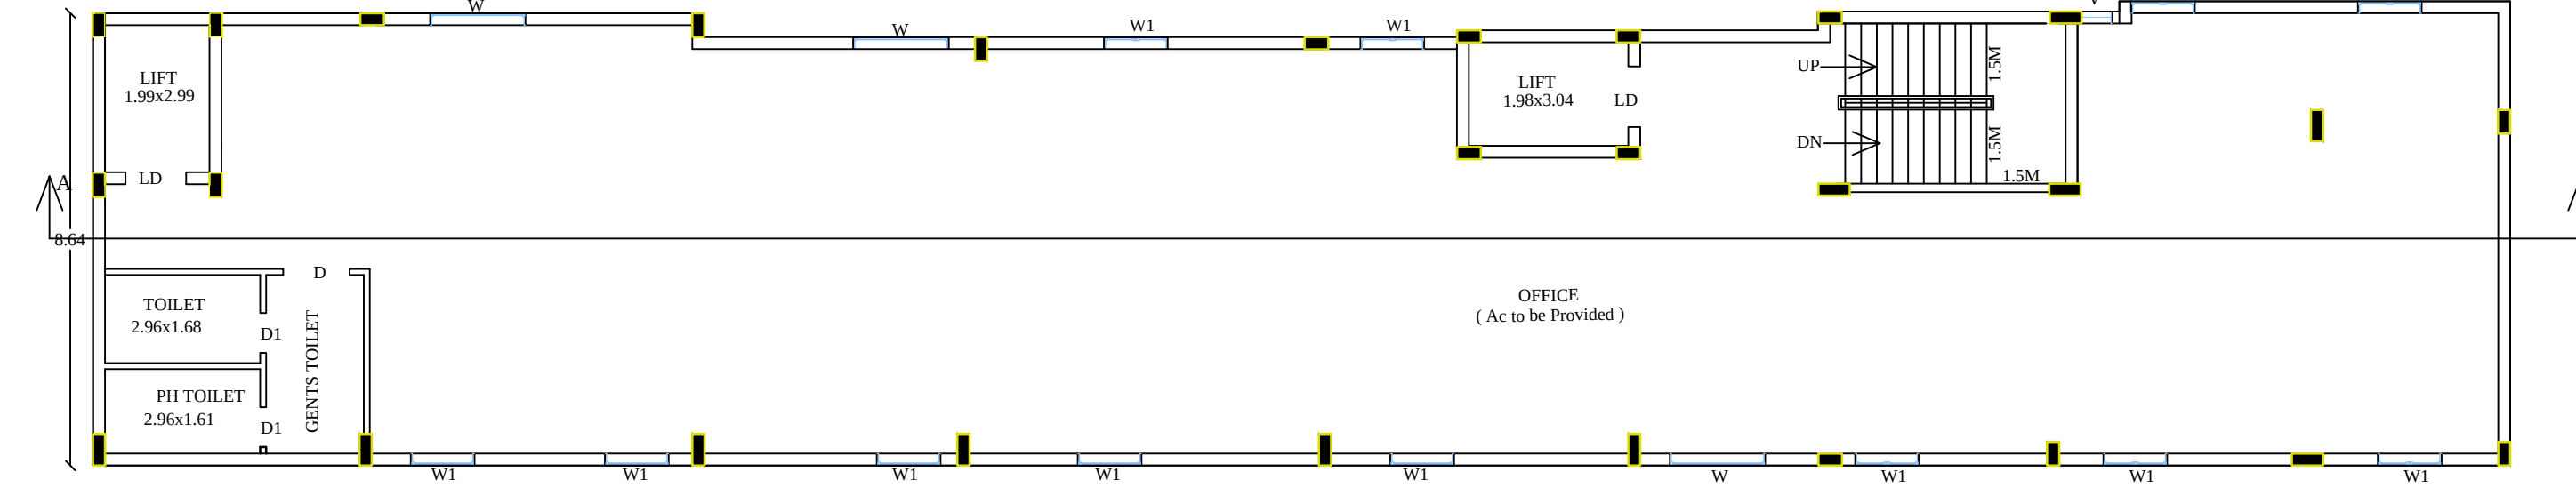
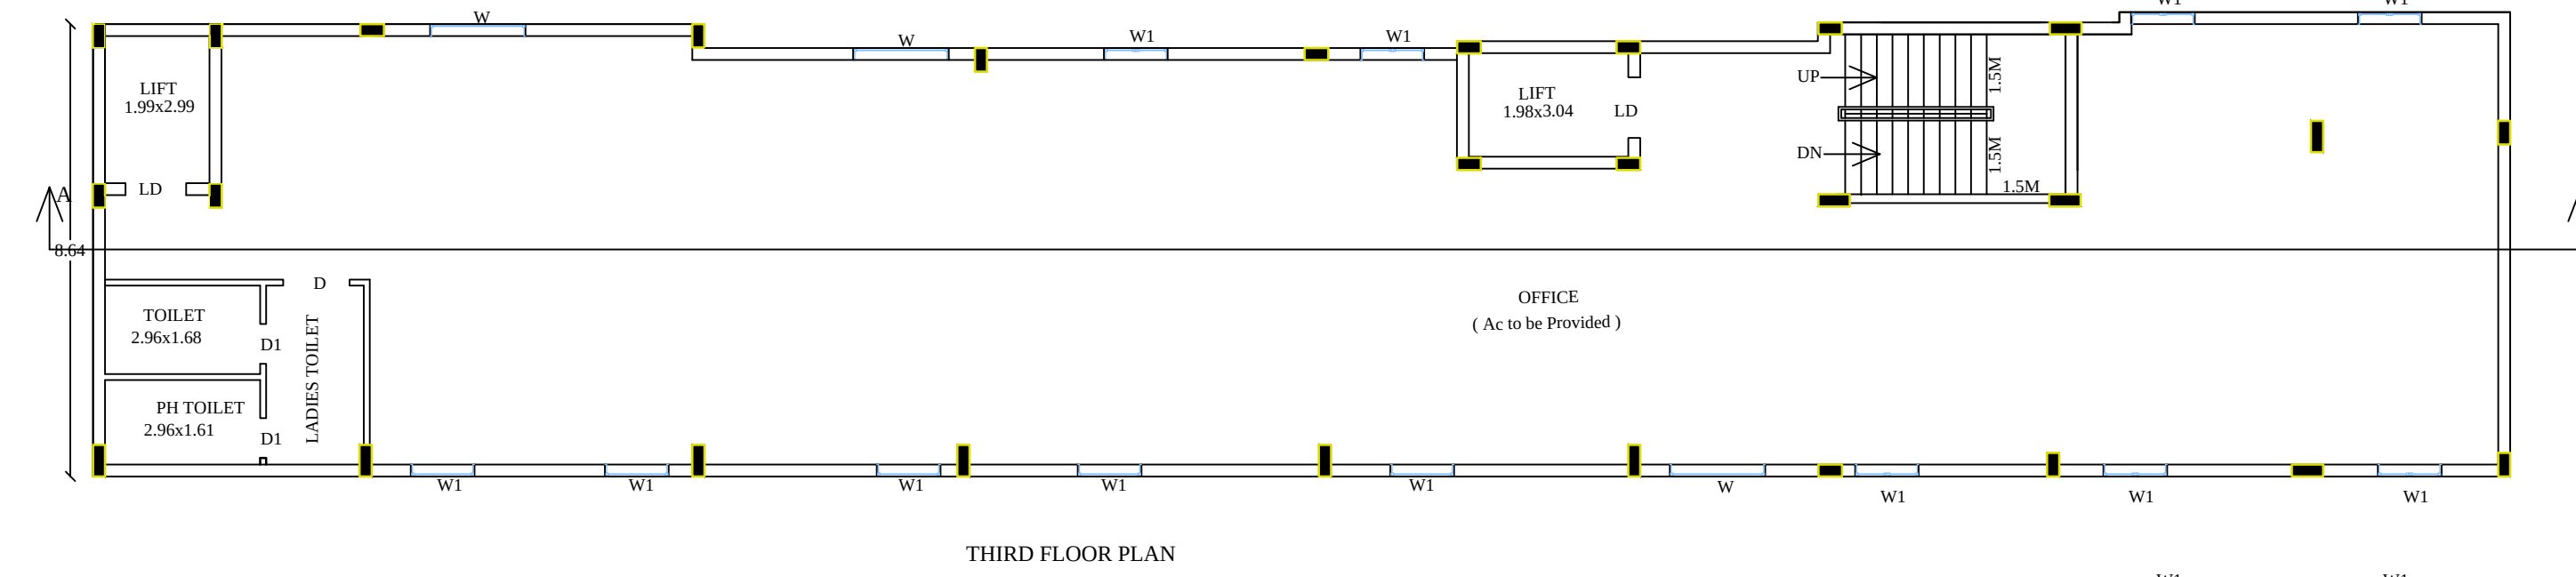
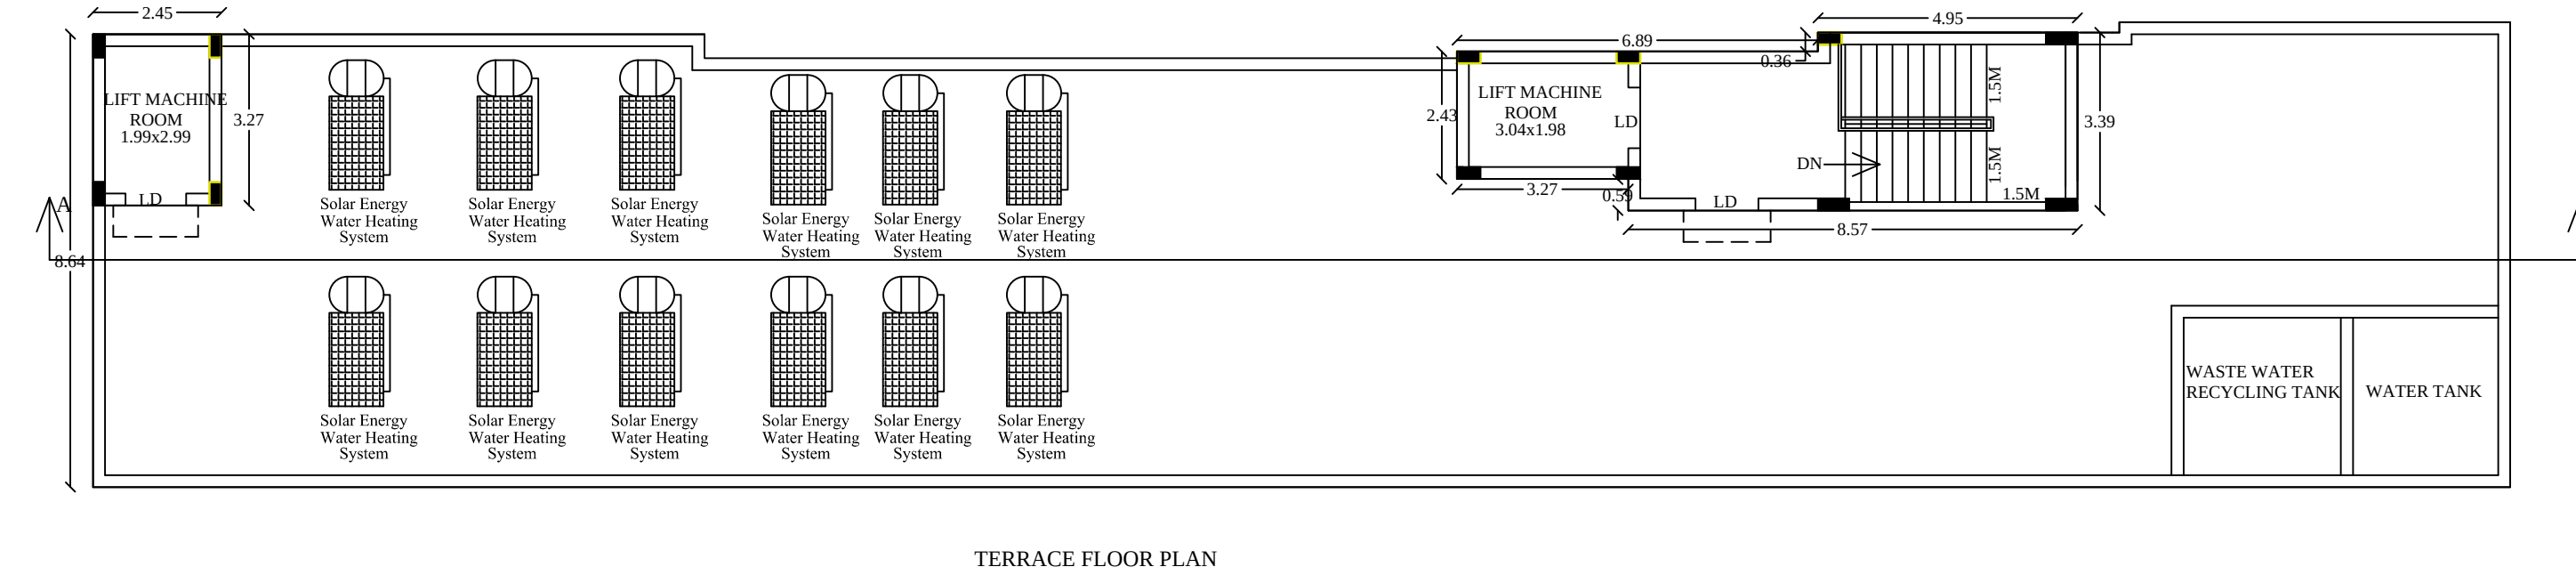
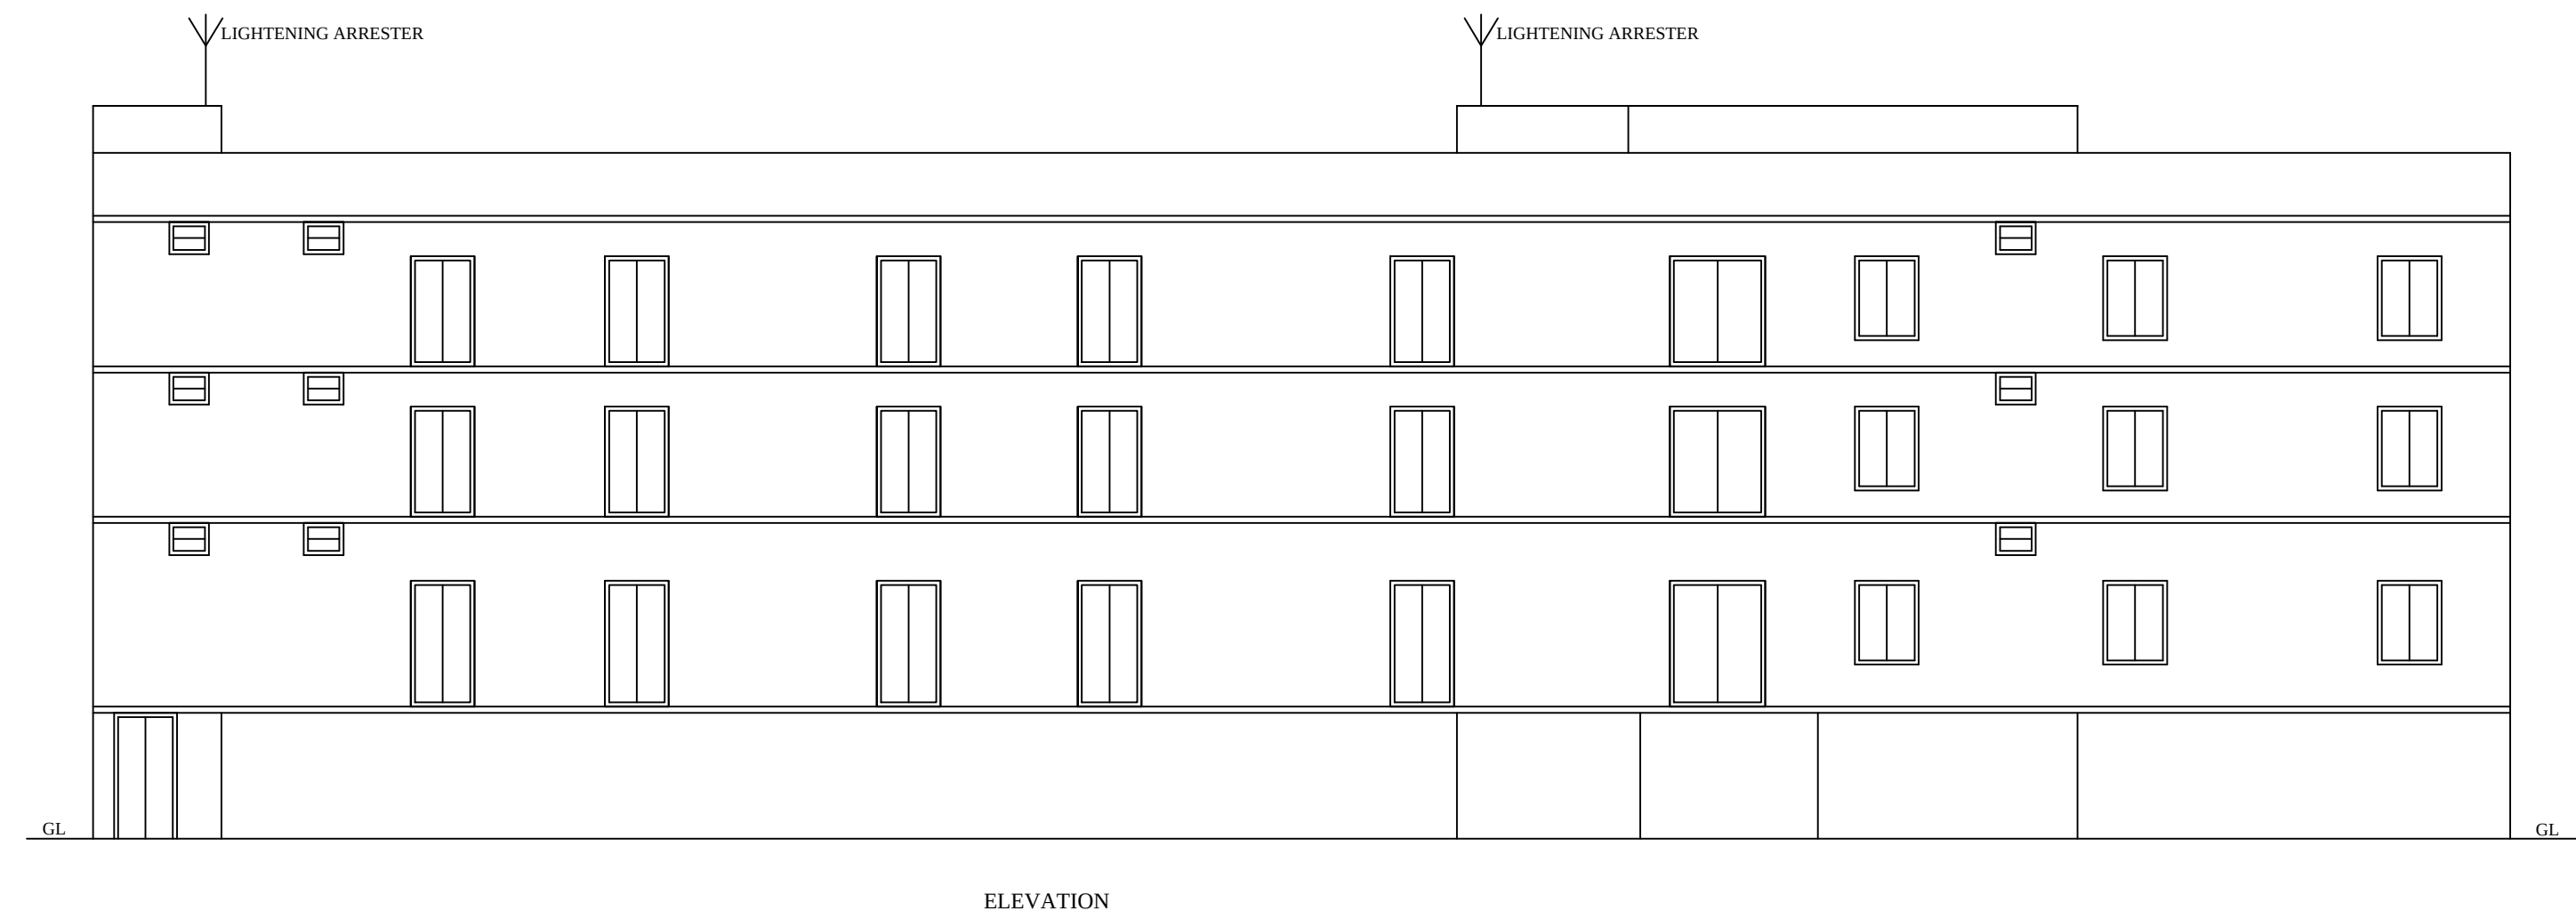


PLAN SHOWING THE PROPOSED OFFICE BUILDING IN T.S.NO : 7/47, 100/3, BLOCK - 3, WARD - B AT RAMANATHAPURAM MUNICIPALITY, RAMANATHAPURAM DISTRICT.

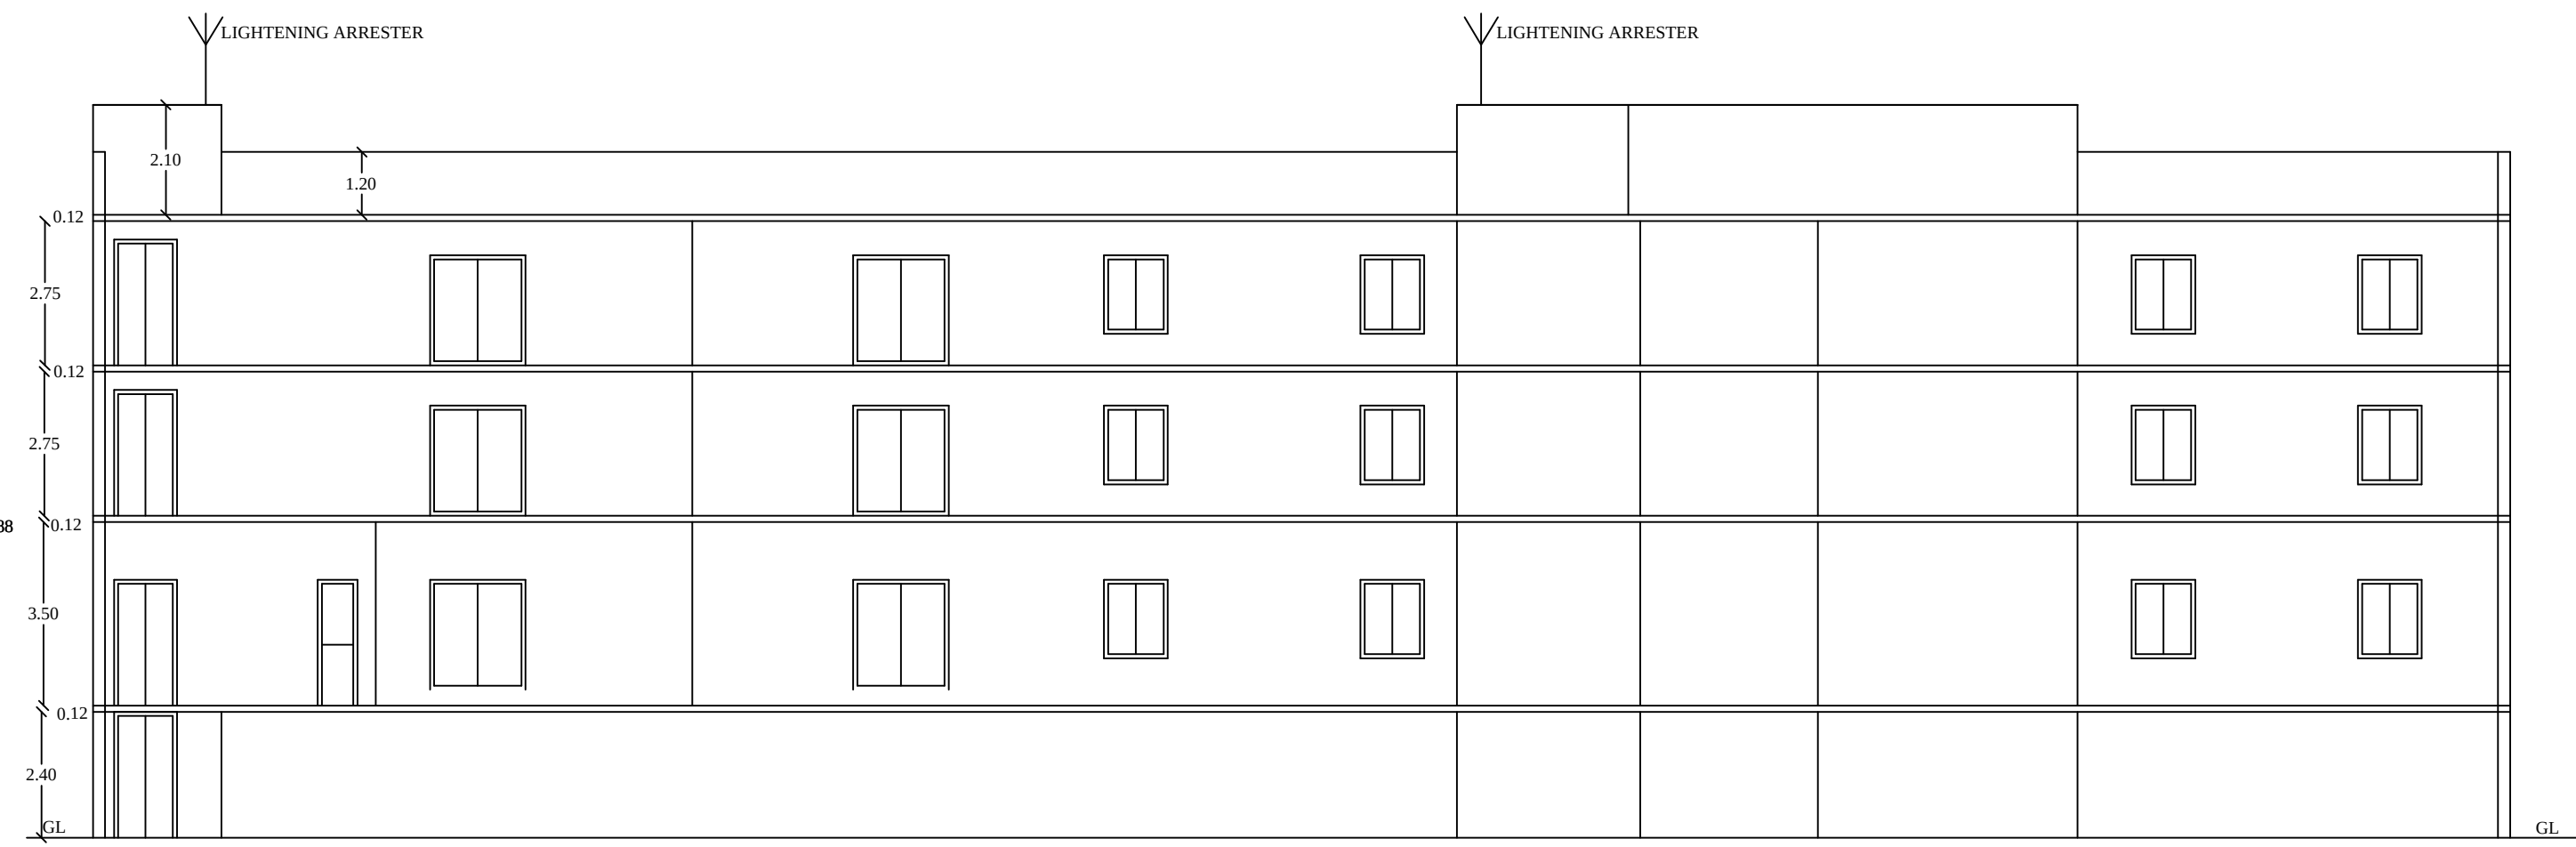

ONLINE SCRUTINY REFERENCE NUMBER - FLLJNK9
ONLINE APPLICATION NUMBER - SWP/BPA/010837/2023
BP/DTCP(RAMANATHAPURAM DISTRICT) NO: 05/2023

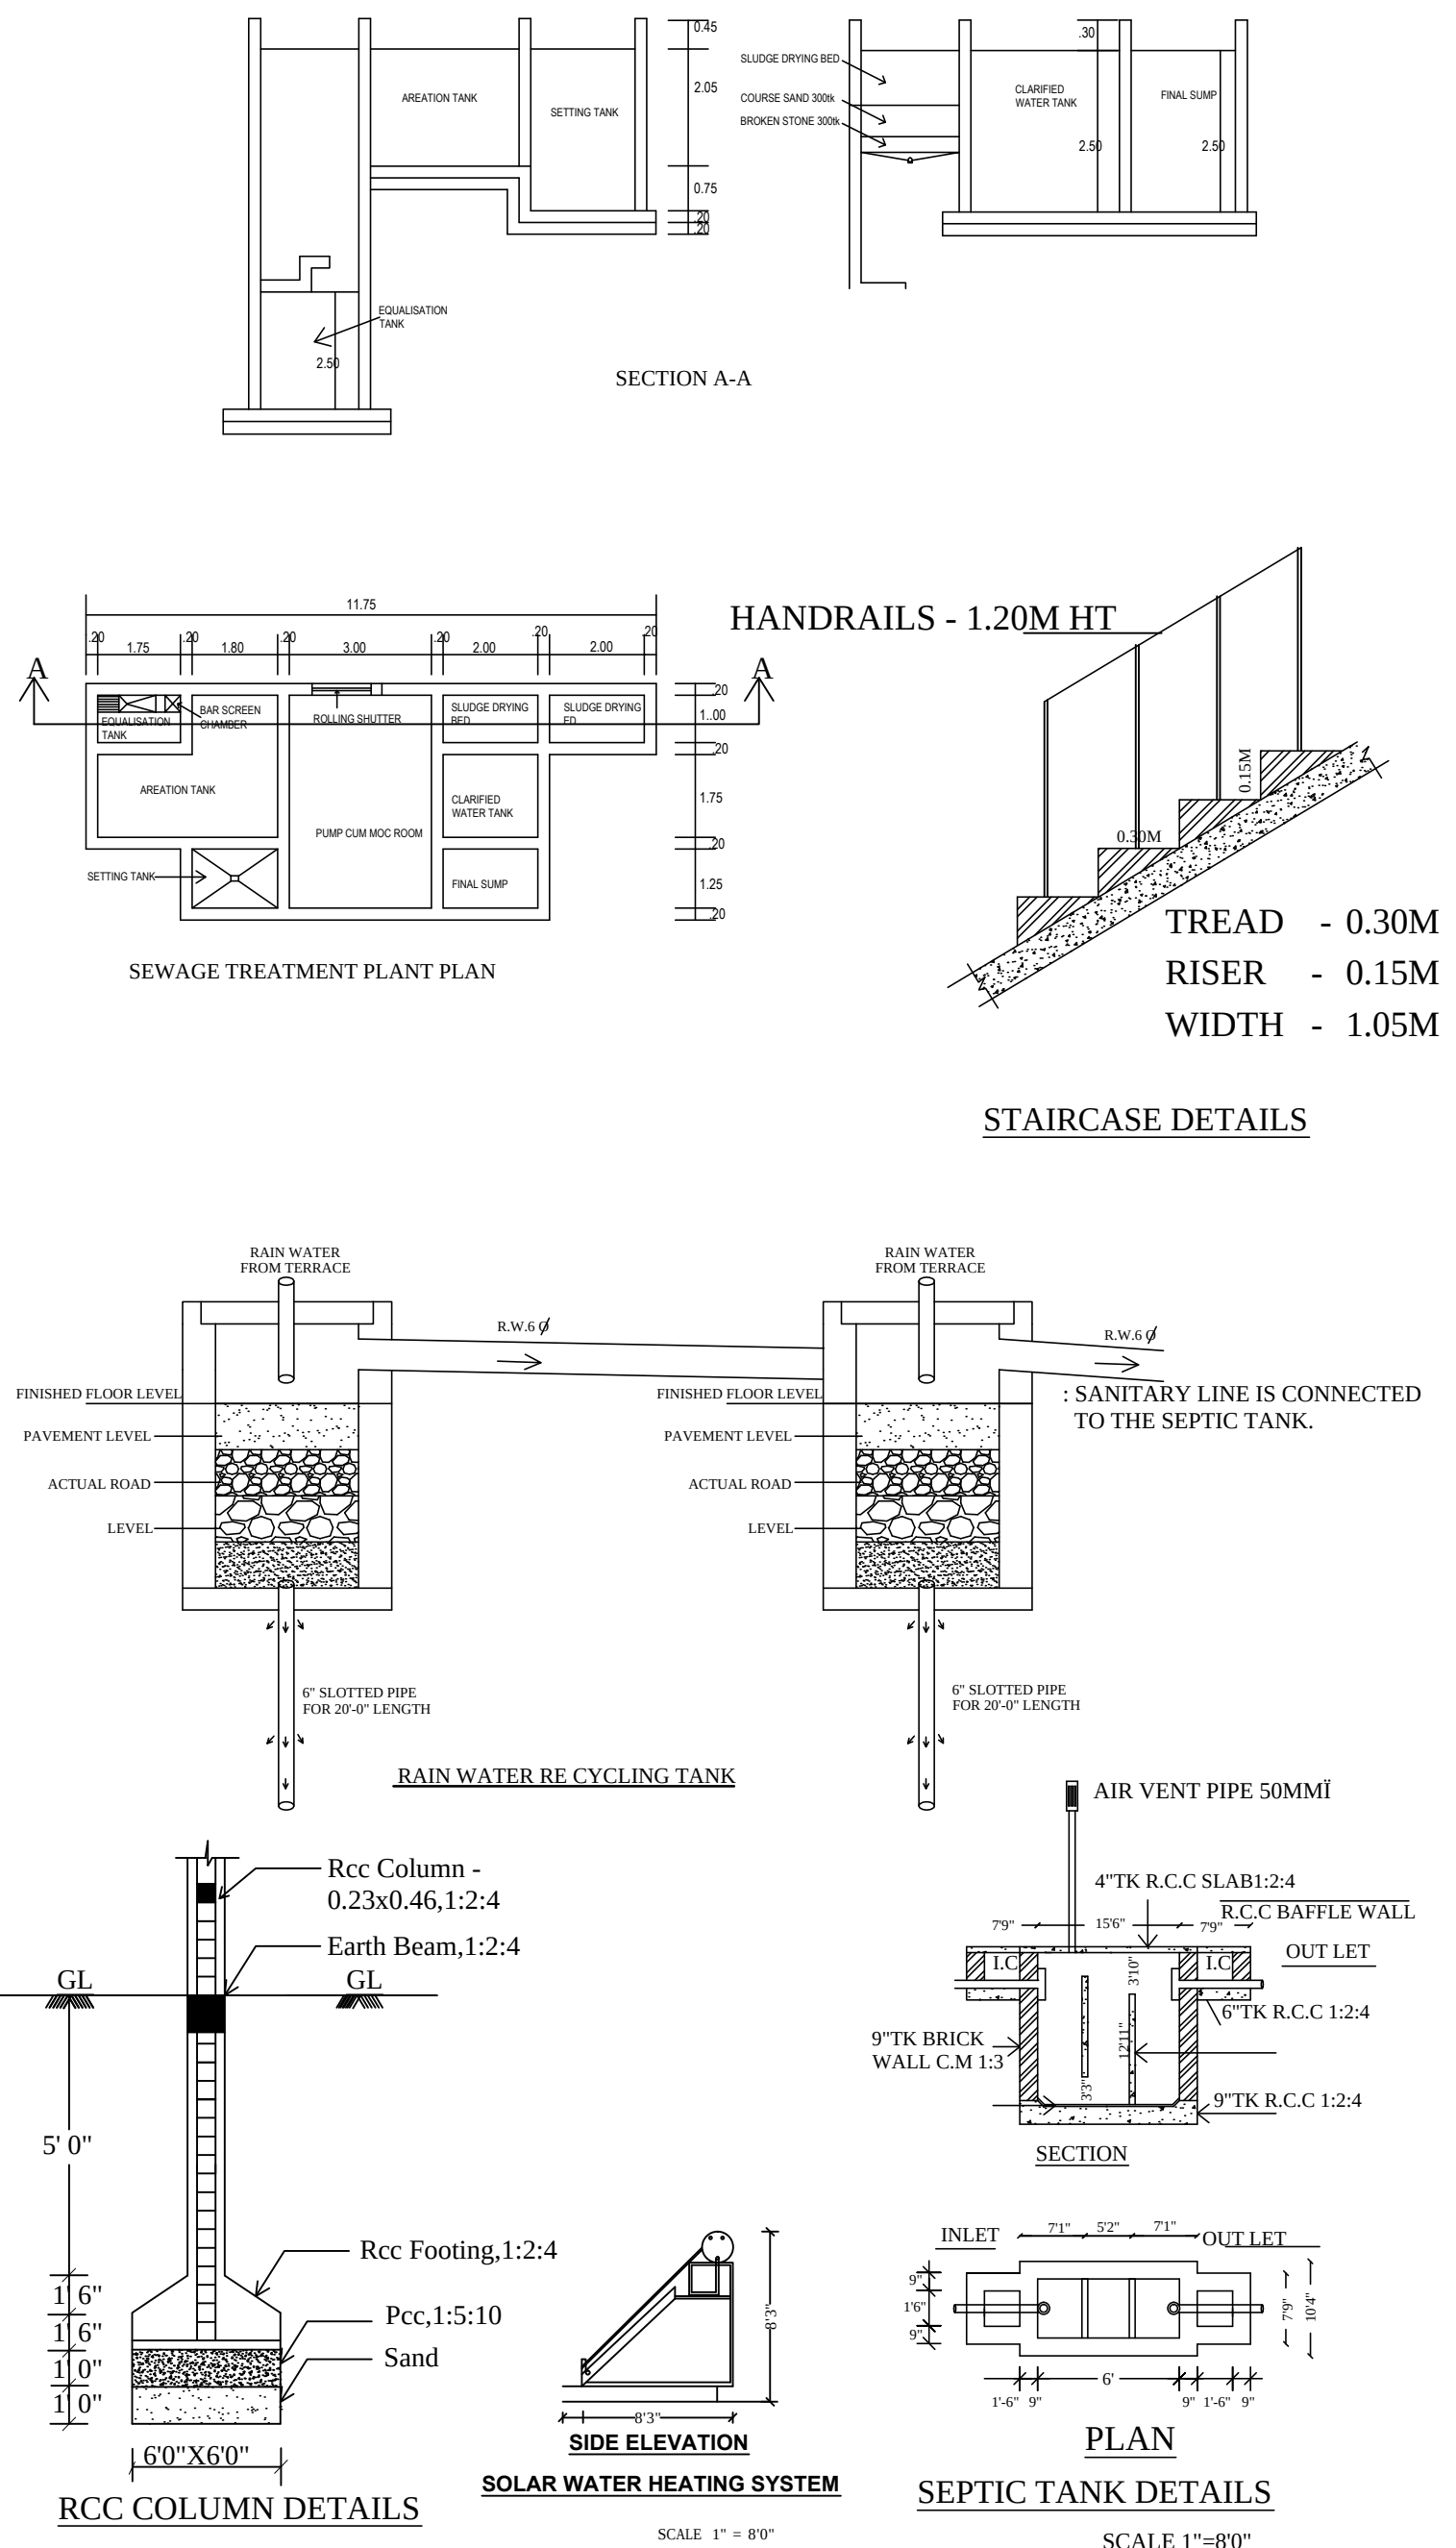

SHEET NO : 01	
REFERENCE :	
SITE BOUNDARY	-
EXISTING ROAD	-
PROPOSED BUILDING	-
DRIVE WAY	-

JOINERY DETAILS:		
D	DOOR	1.20 x 2.10
LD	LIFT DOOR	1.20 x 2.10
D1	DOOR	0.76 x 2.10
W	WINDOW	1.80 x 1.60
W1	WINDOW	1.20 x 1.60
V	VENTILATOR	0.76 x 0.76


SITE AREA DETAILS:		
S.NO : 7/47	-	597.00 Sq.m
S.NO : 77/58	-	124.50Sq.m
Total Area	-	721.50Sq.m

Descriptions	Non FSI SQ.M	FSI SQ.M	Total Area SQ.M
Proposed Stilt Floor	391.30		391.30
Proposed First Floor		391.30	391.30
Proposed Second Floor		391.30	391.30
Proposed Third Floor		391.30	391.30
Proposed Terrace Floor	43.73		43.73
Total Floor Area	435.03	1173.90	1608.93

FLOOR SPACE INDEX = $\frac{1173.90}{721.50} = 1.62$


PLOT COVERAGE = $\frac{391.30}{721.50} \times 100 = 54.23\%$

No. of. Car Parking Required - 10 Nos
No. of. Car Parking Provided - 10 Nos
(Including 1No's Physically Challenger's Provided)
No. of. Two Wheeler Parking Required - 38 Nos
No. of. Two Wheeler Parking Provided - 42 Nos

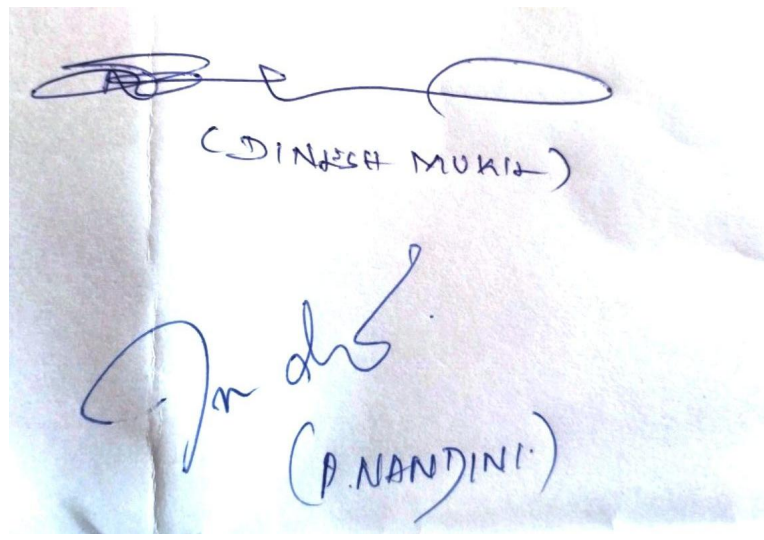
A. RAMAKRISHNAN, M.E., D.F.S., A.M.I.E., (Ph.D)
Registered Structural Engineer Grade - I, 003/2019
IDHAL INFRASTRUCTURE
No: 2089, IDHAL COMPLEX
MULLIKUNDU, RAMNAGAR
DEVAKOTTAI - 630 303.
SIVAGANGAI DIST

APPLICANT

STRUCTURAL ENGINEER

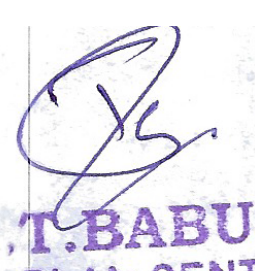
E. T. BABU, B.E.,
PLAN CENT :-
Registration No: RE 016/2019, (Grade-1)
39/1, Maduraiyar Street, Velipattinam,
Ramanathapuram - 623 504.
Ph: 8220044943, 9786948414

REGISTERED ENGINEER