
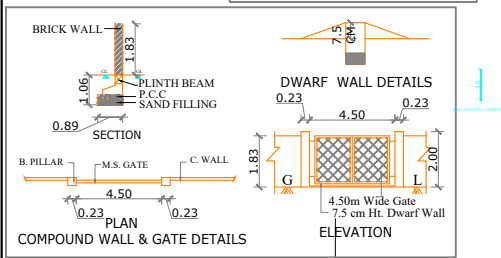
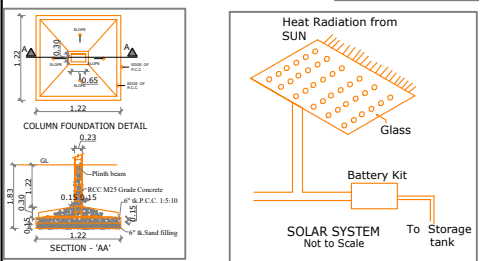
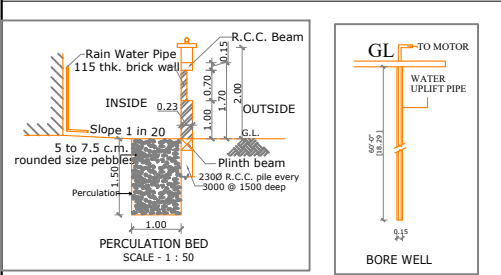
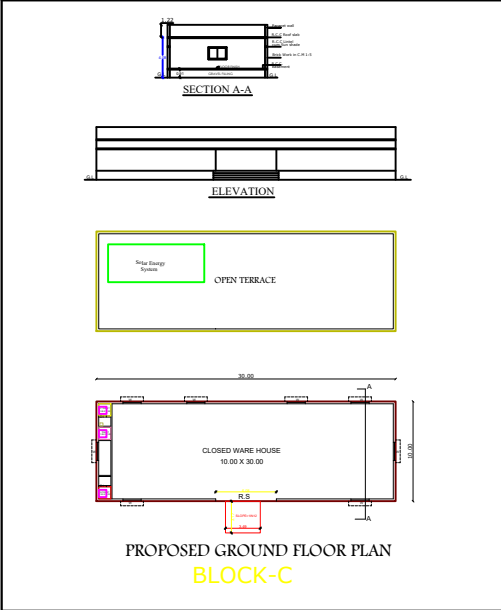
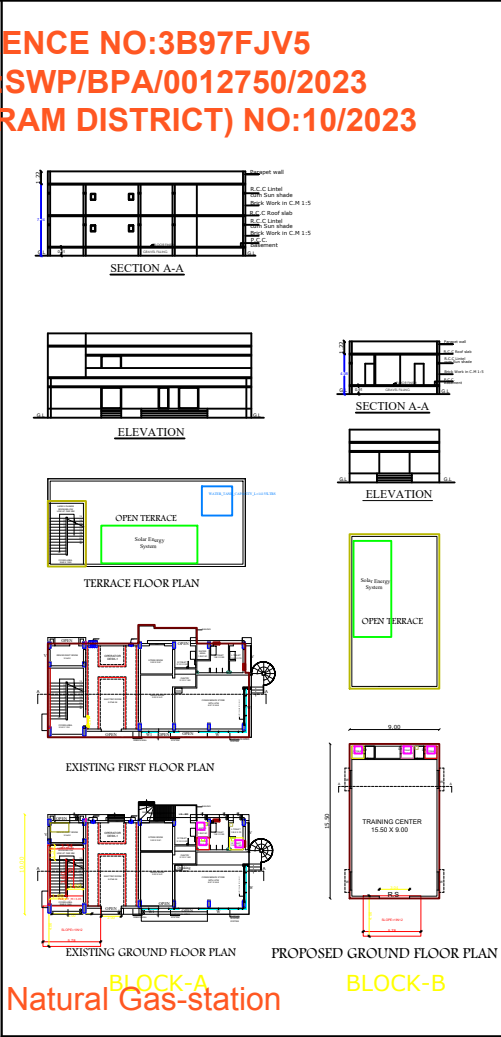


ONLINE SCRUTINY REFERENCE NO:3B97FJV5
ONLINE APPLICATION NO:SWP/BPA/0012750/2023
BP/DTCP(RAMANATHAPURAM DISTRICT) NO:10/2023

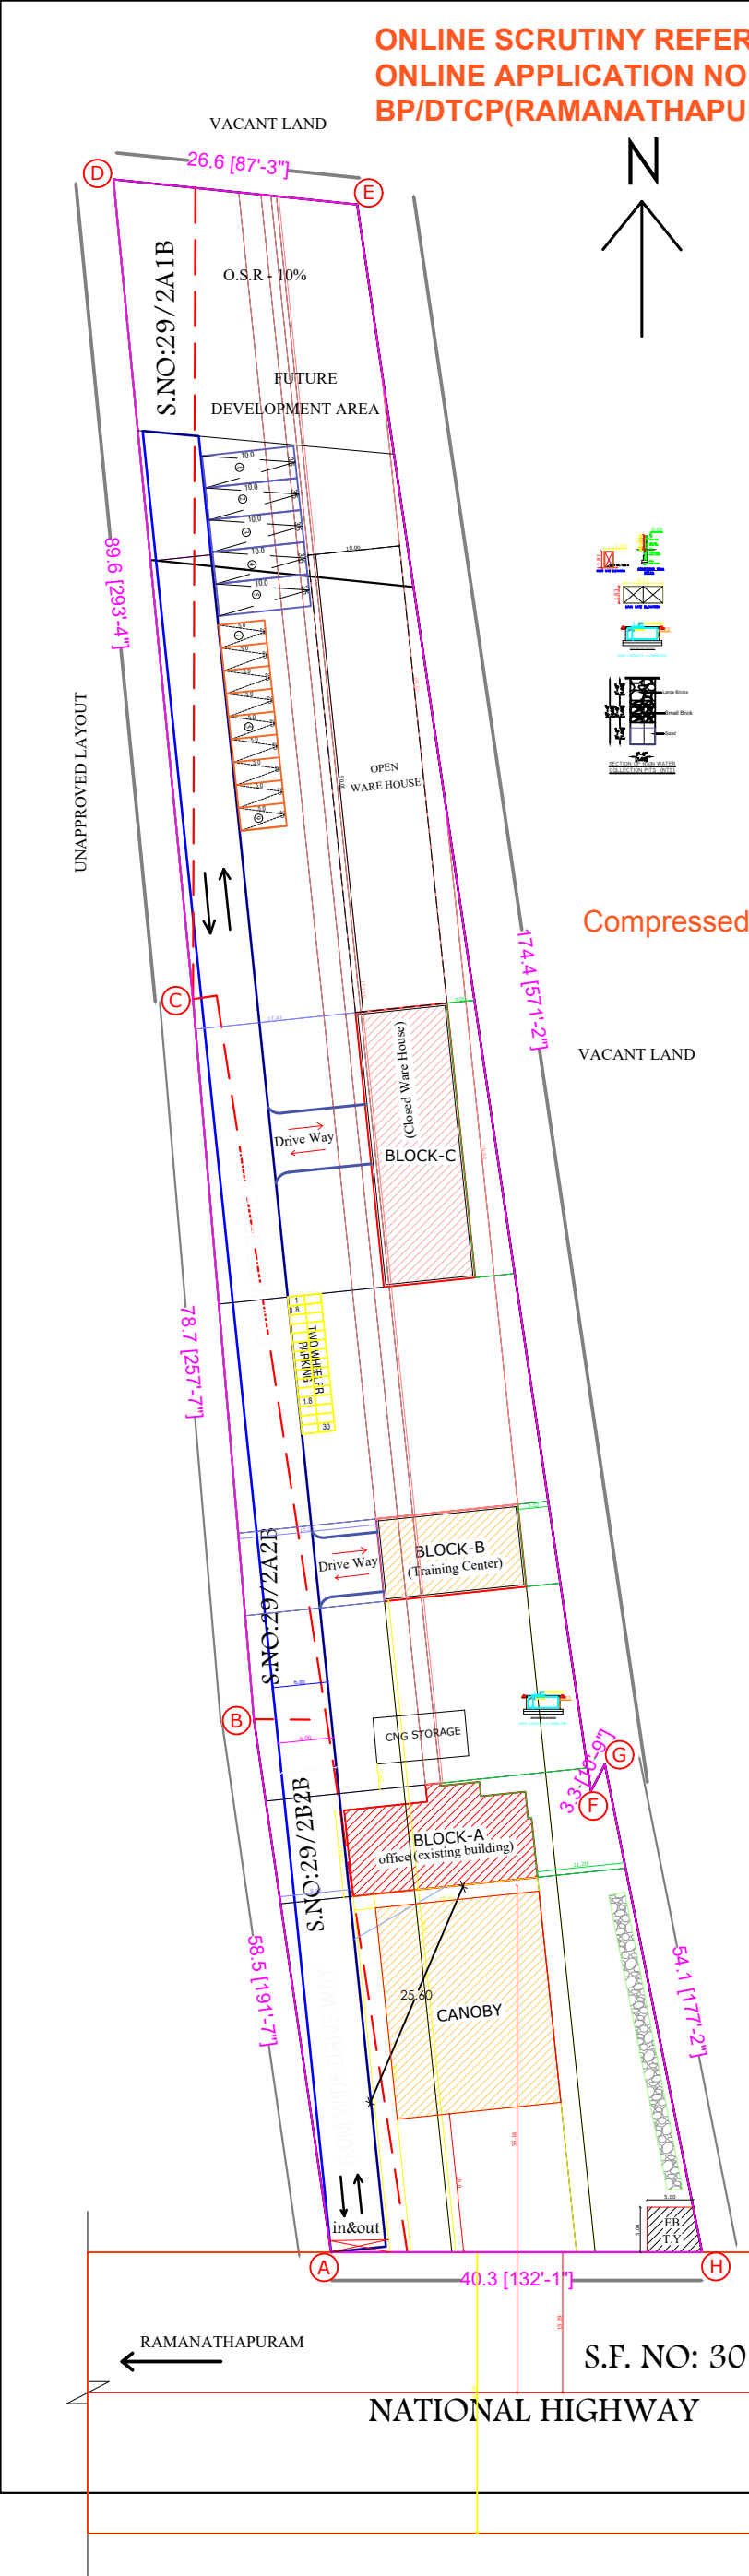

PLAN SHOWING THE PROPOSED CONSTRUCTION OF COMMERCIAL BUILDING (AGP CGD INDIA PRIVATE LIMITED) IN OLD R.S.NO: 29/2A1, 29/2A2, 29/2B2, 29/3A, NEW S.NO: 29/2A1B, 29/2A2B, 29/2B2B, 29/3A, AT KUYAVANKUDI VILLAGE & PANCHAYAT, SETHUPATHY NATIONAL HIGHWAY, RAMANATHAPURAM DISTRICT. (SCALE 1:100)

FILE NO: SWP/BPA/0012750/2023.

SITE AREA DETAILS
AS PER DOCUMENT AREA - 7296.45 SQ.M
AS PER PATTA AREA - 7296.45 SQ.M
AS PER SUPER IMPOSED AREA - 7311.43 SQ.M

JOINERY DETAILS			
M.D	MAIN DOOR	1.20 x 2.10	REFERENCE: SITE BOUNDARY - ☐ EXISTING ROAD - ☐ DRIVE - ☐ PROPOSED - ☐ BUILDING - ☐
D	DOOR	1.00 x 2.10	
D1	DOOR	0.76 x 2.00	
W	WINDOW	2.00 x 1.22	
W1	WINDOW	1.83 x 1.22	
W2	WINDOW	1.52 x 1.22	
V	VENTILATOR	0.60 x 0.90	
V1	VENTILATOR	1.52 x 0.90	
J	JOLLY	1.52 x 1.22	

AREA DETAILS			
Descriptions	Non FSI	FSI	Total Area
Area of the Ground Floor Existing Building BLOCK-A (Office)	----	198.26	198.26
Area of the First Floor Existing Building BLOCK-A (Office)	----	198.26	198.26
Area of the Head Room Existing Building BLOCK-A	24.97	----	24.97
Area of the Ground Floor Proposed (Training Center) BLOCK-B	----	139.50	139.50
Area of the Ground Floor Proposed (Closed Ware House) BLOCK-C	----	300.00	300.00
Total Area	24.97	836.02	860.99

FLOOR SPACE INDEX = $\frac{836.02}{7311.43} = 0.11 < 2.0$

No. of Car Parking Required = 08 Nos
No. of Car Parking Provided = 08 Nos
Visitors Car Parking = 01 Nos
Required Lorry Parking = 5 NOS
Provided Lorry Parking = 5 NOS
No. of Two Wheeler Parking Required = 29 Nos
No. of Two Wheeler Parking Provided = 30 Nos

☒ FIRE EXTINGUISHER TO BE PROVIDED
☒ FIRE ALARM TO BE PROVIDED

AGP CGD INDIA PRIVATE LIMITED
No: 1/5142, 1st Floor,
Old Checkpost Bus Stop,
Pattinamkathan,
Ramanathapuram - 623 503,
Ph: 04567 290299,
APPLICANT

Er. M. PRASANTH, B.E.,
Registered Structural Engineer, Grade-II
Reg.No: SE / GR.II / SVG Dist / 28 / 2021
1/304, Krishna Nagar 5th Street,
T.Pudur, Sivagangai - 630 561.
Cell: 98420 80530
STRUCTURAL ENGINEER

M.MUTHIAH, B.E.,
Registered Engineer
Reg.No: RE 01/2022 (Gr.II) / 03/01/2022
Ramanathapuram DTCP
No:4/243-A, Melavanniyar Street,
Paramakudi - 623707
Mob : +91 9843489757
REGISTERED ENGINEER

Signature Not Verified

Signed by Assistant Director
Location: Ramanathapuram
Date: 2023.11.03 13:27:55