

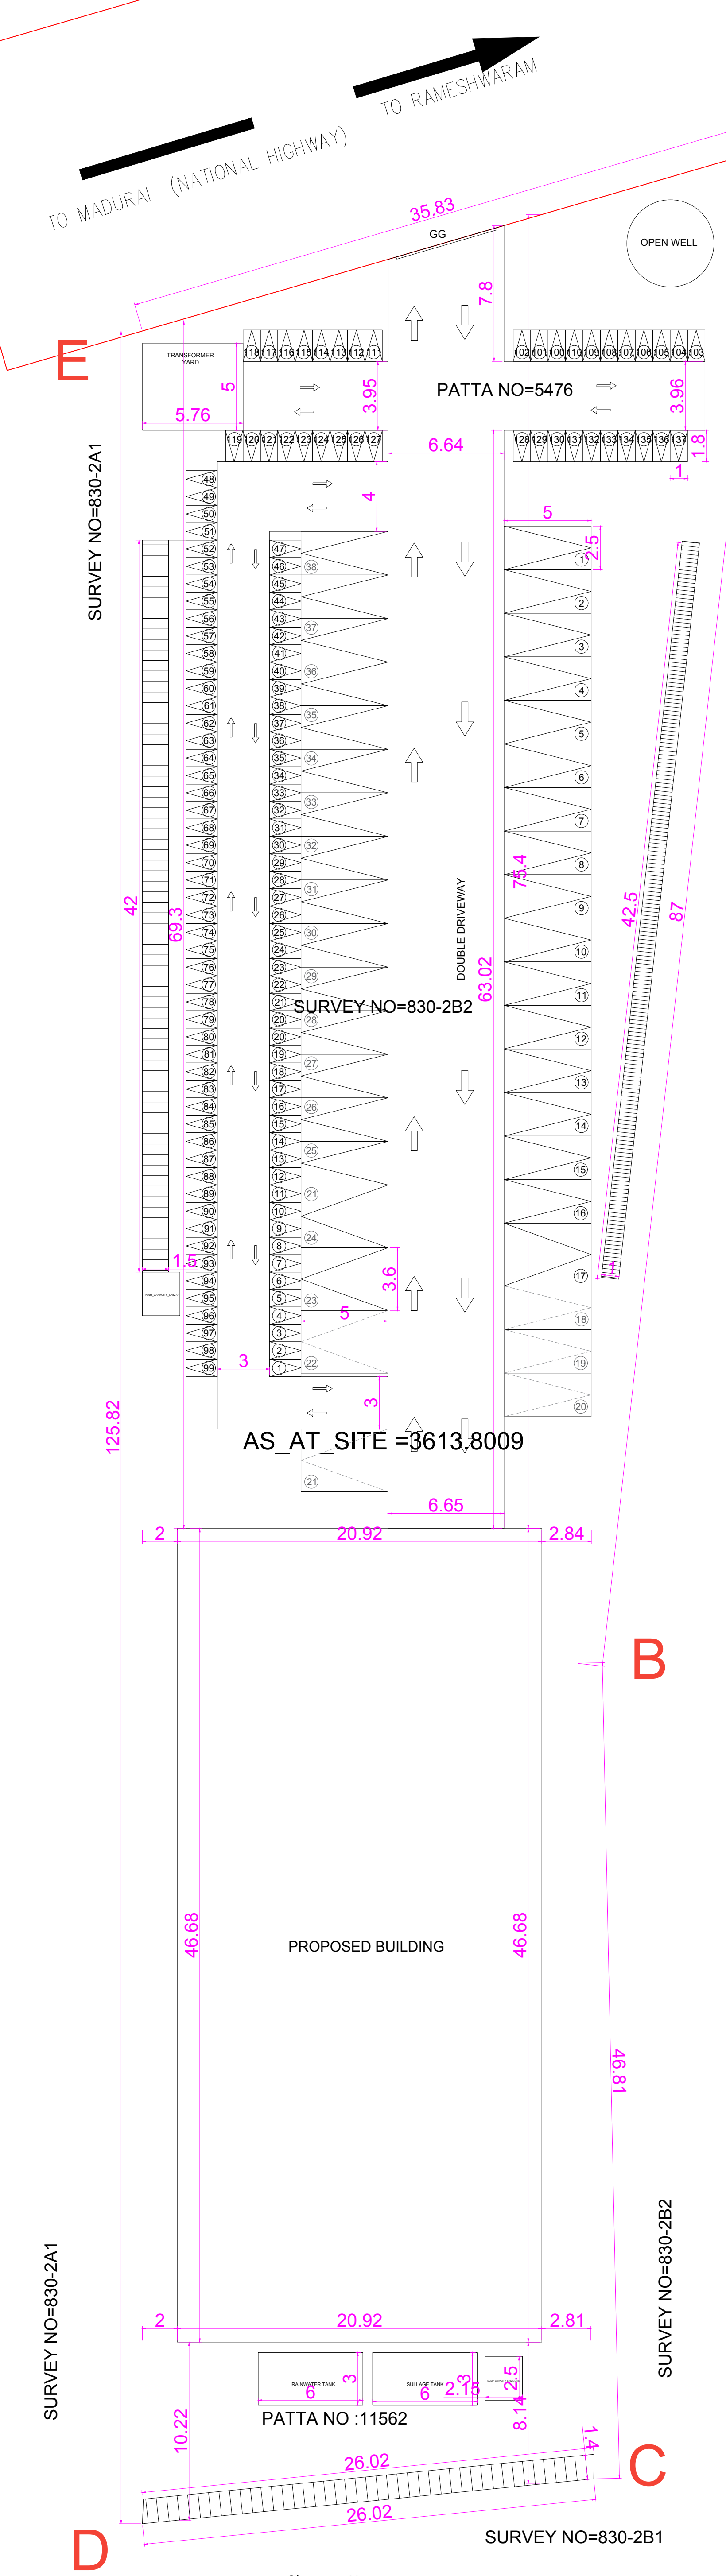
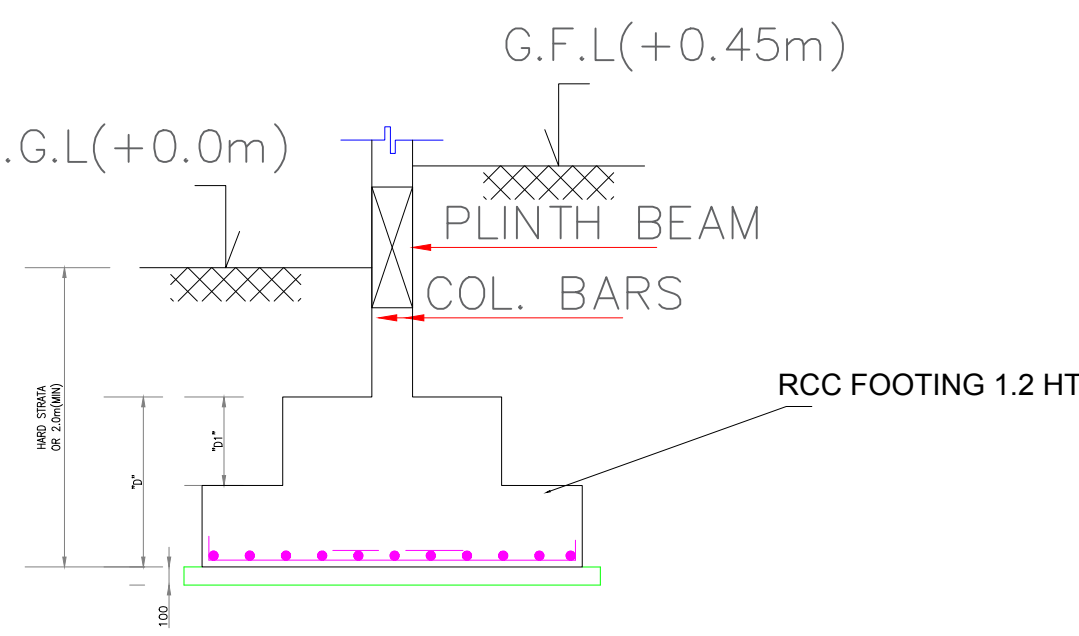
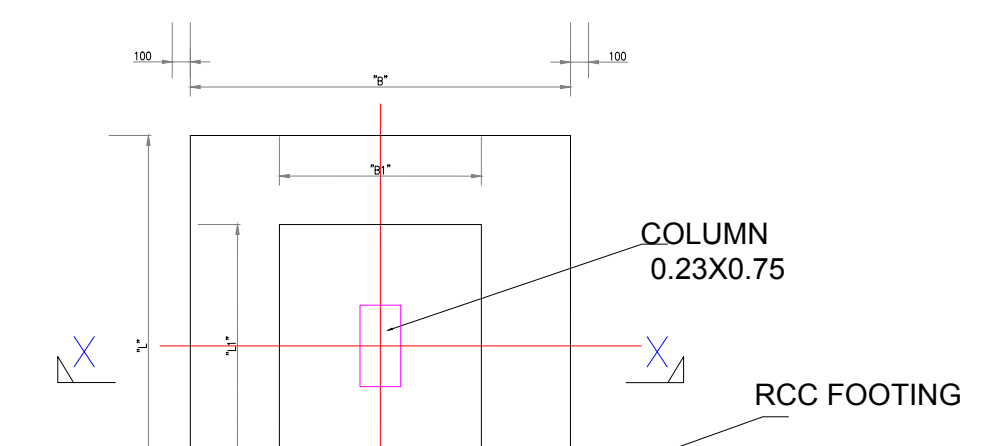
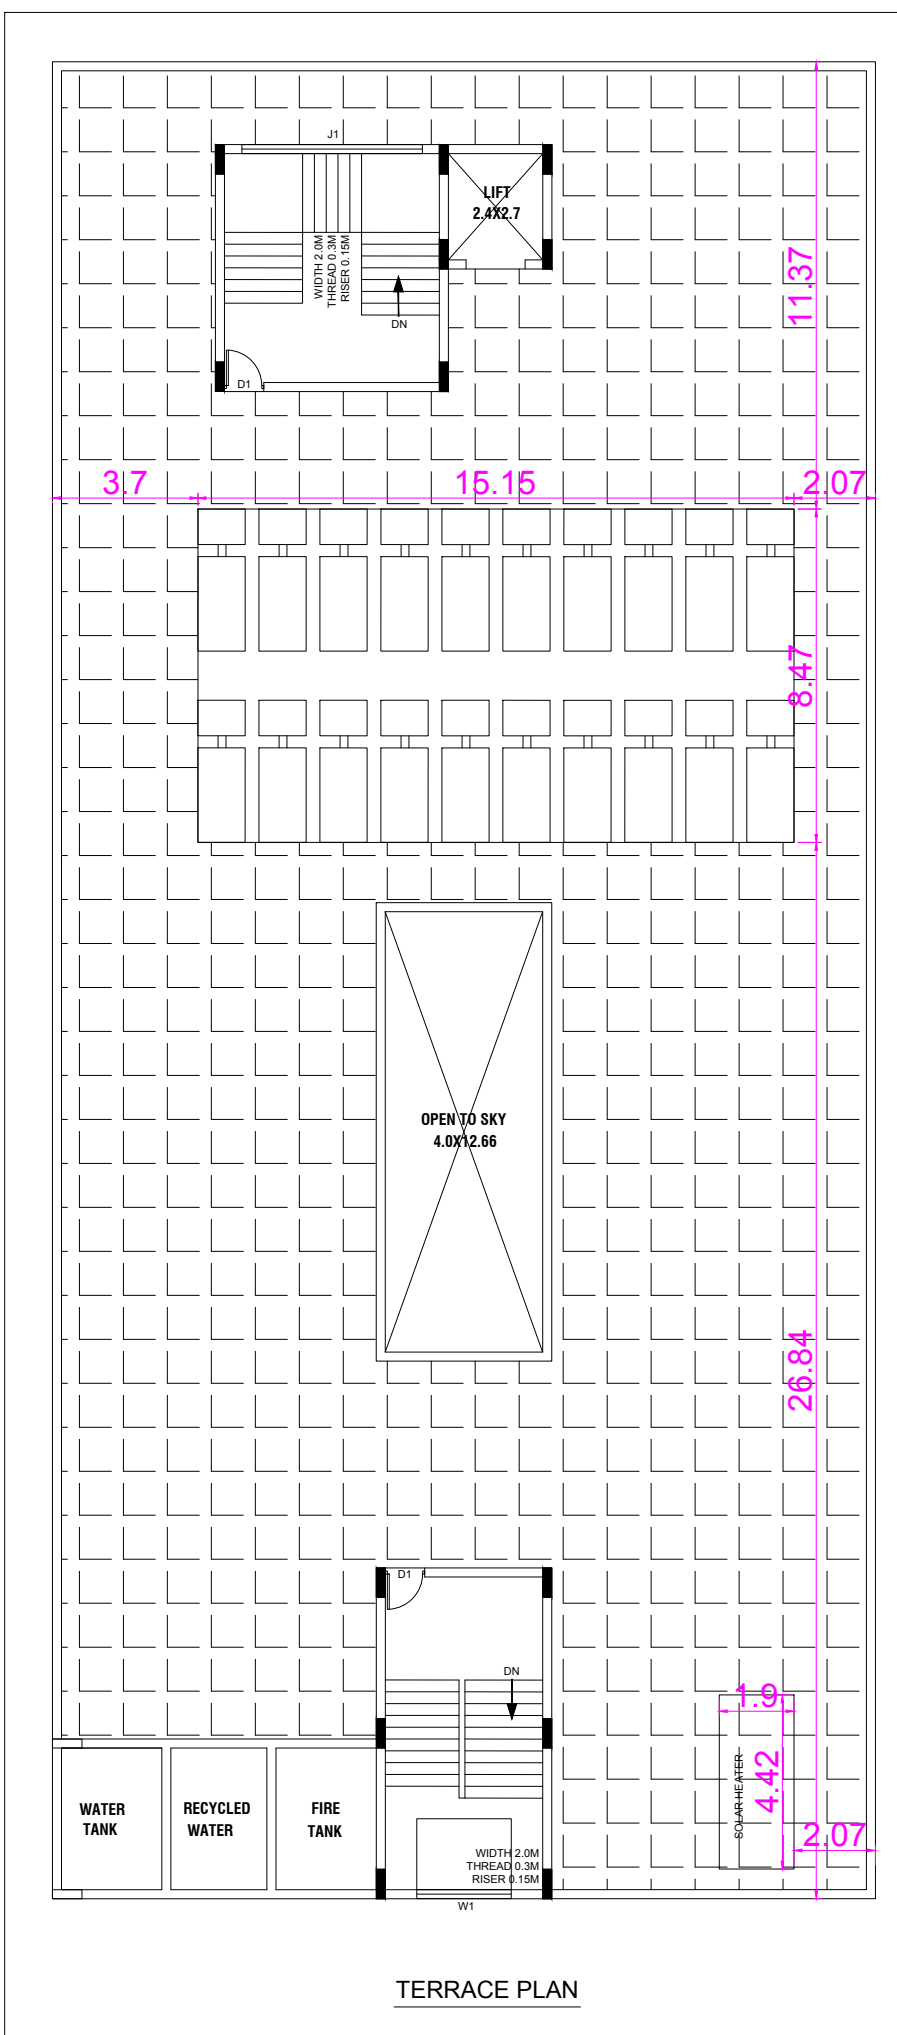
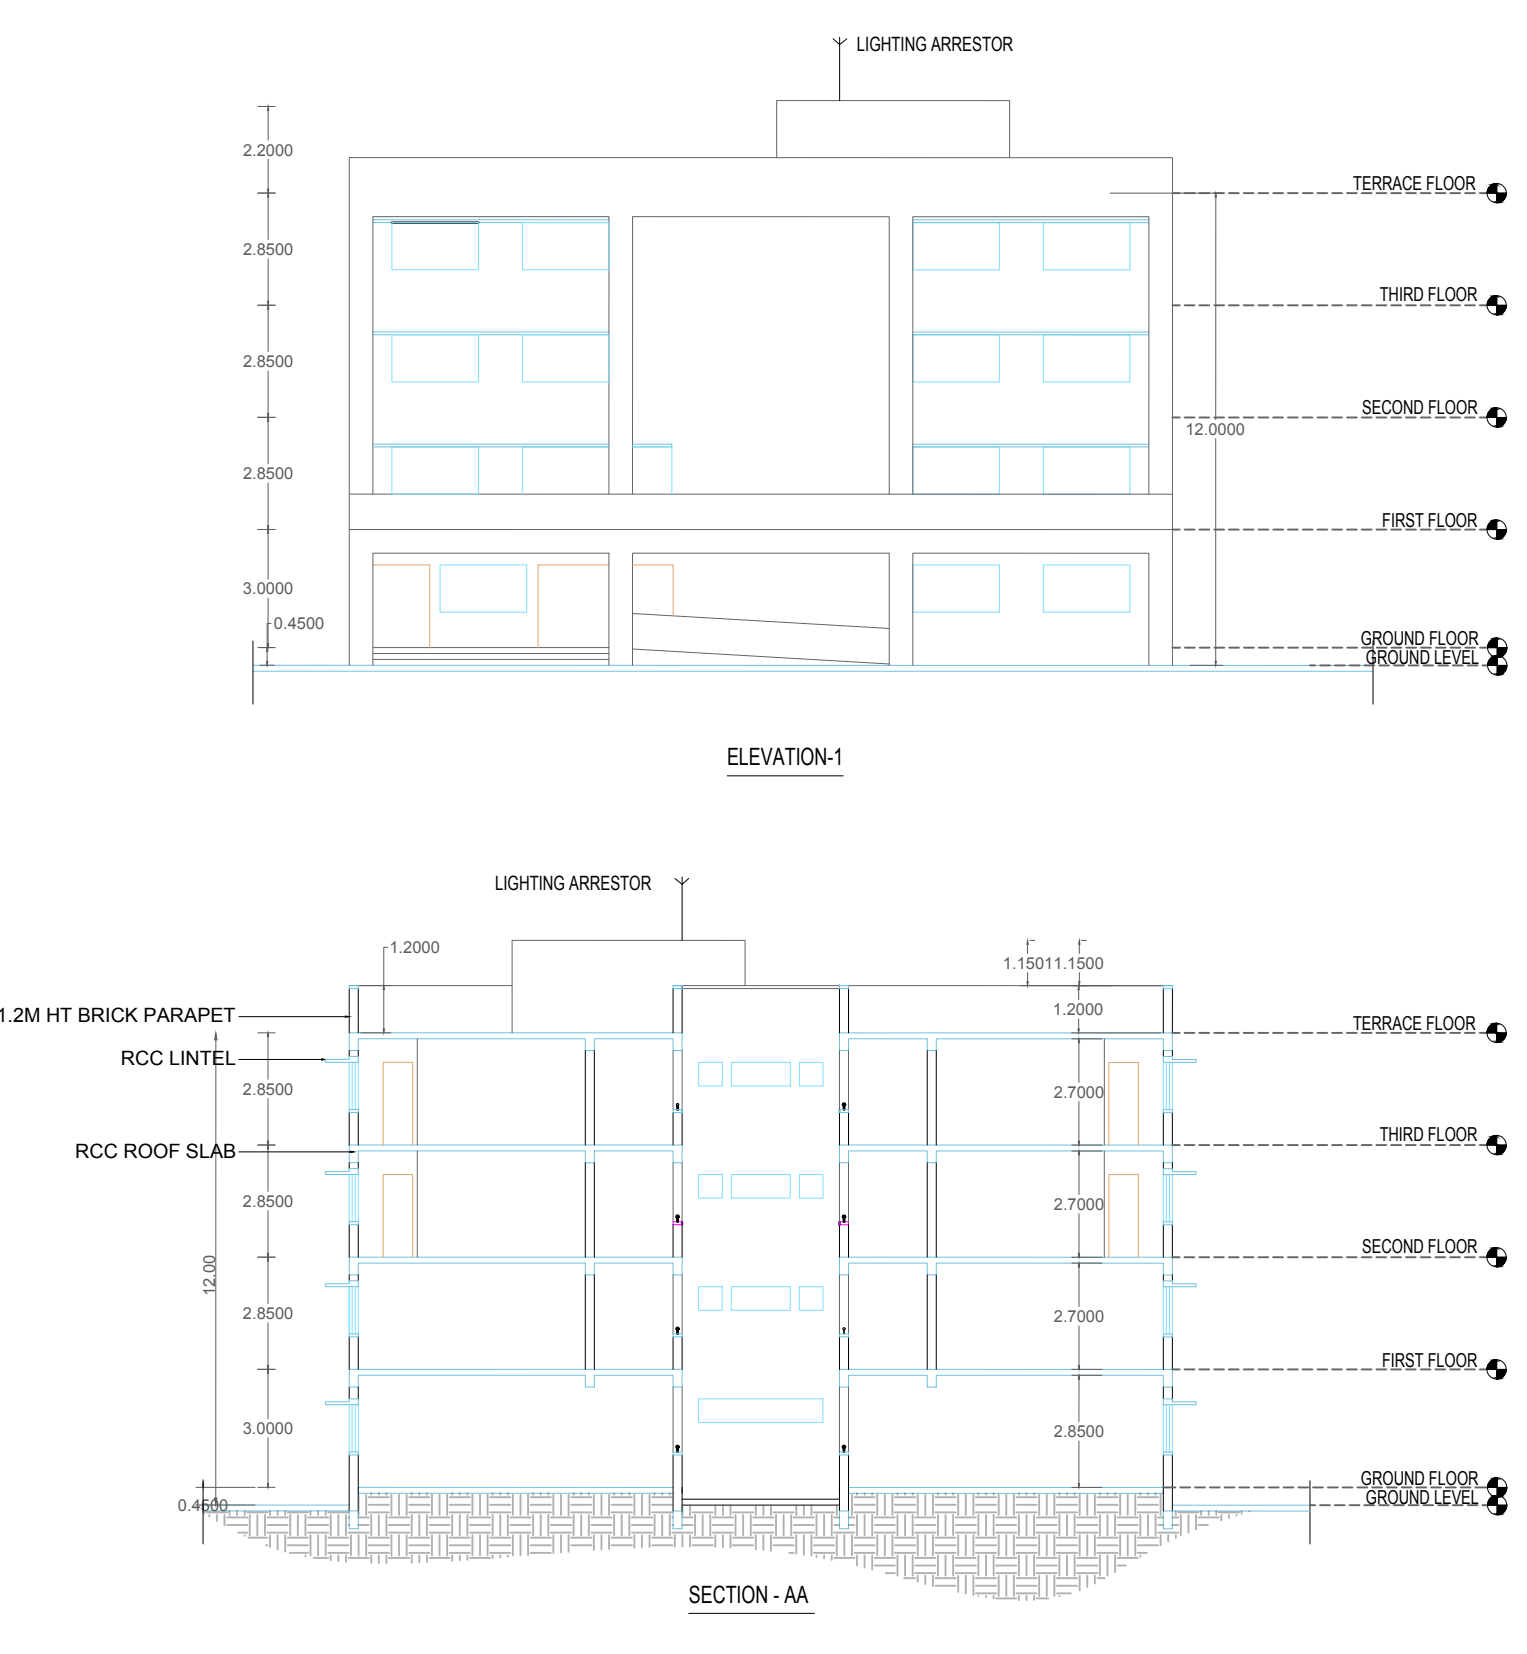
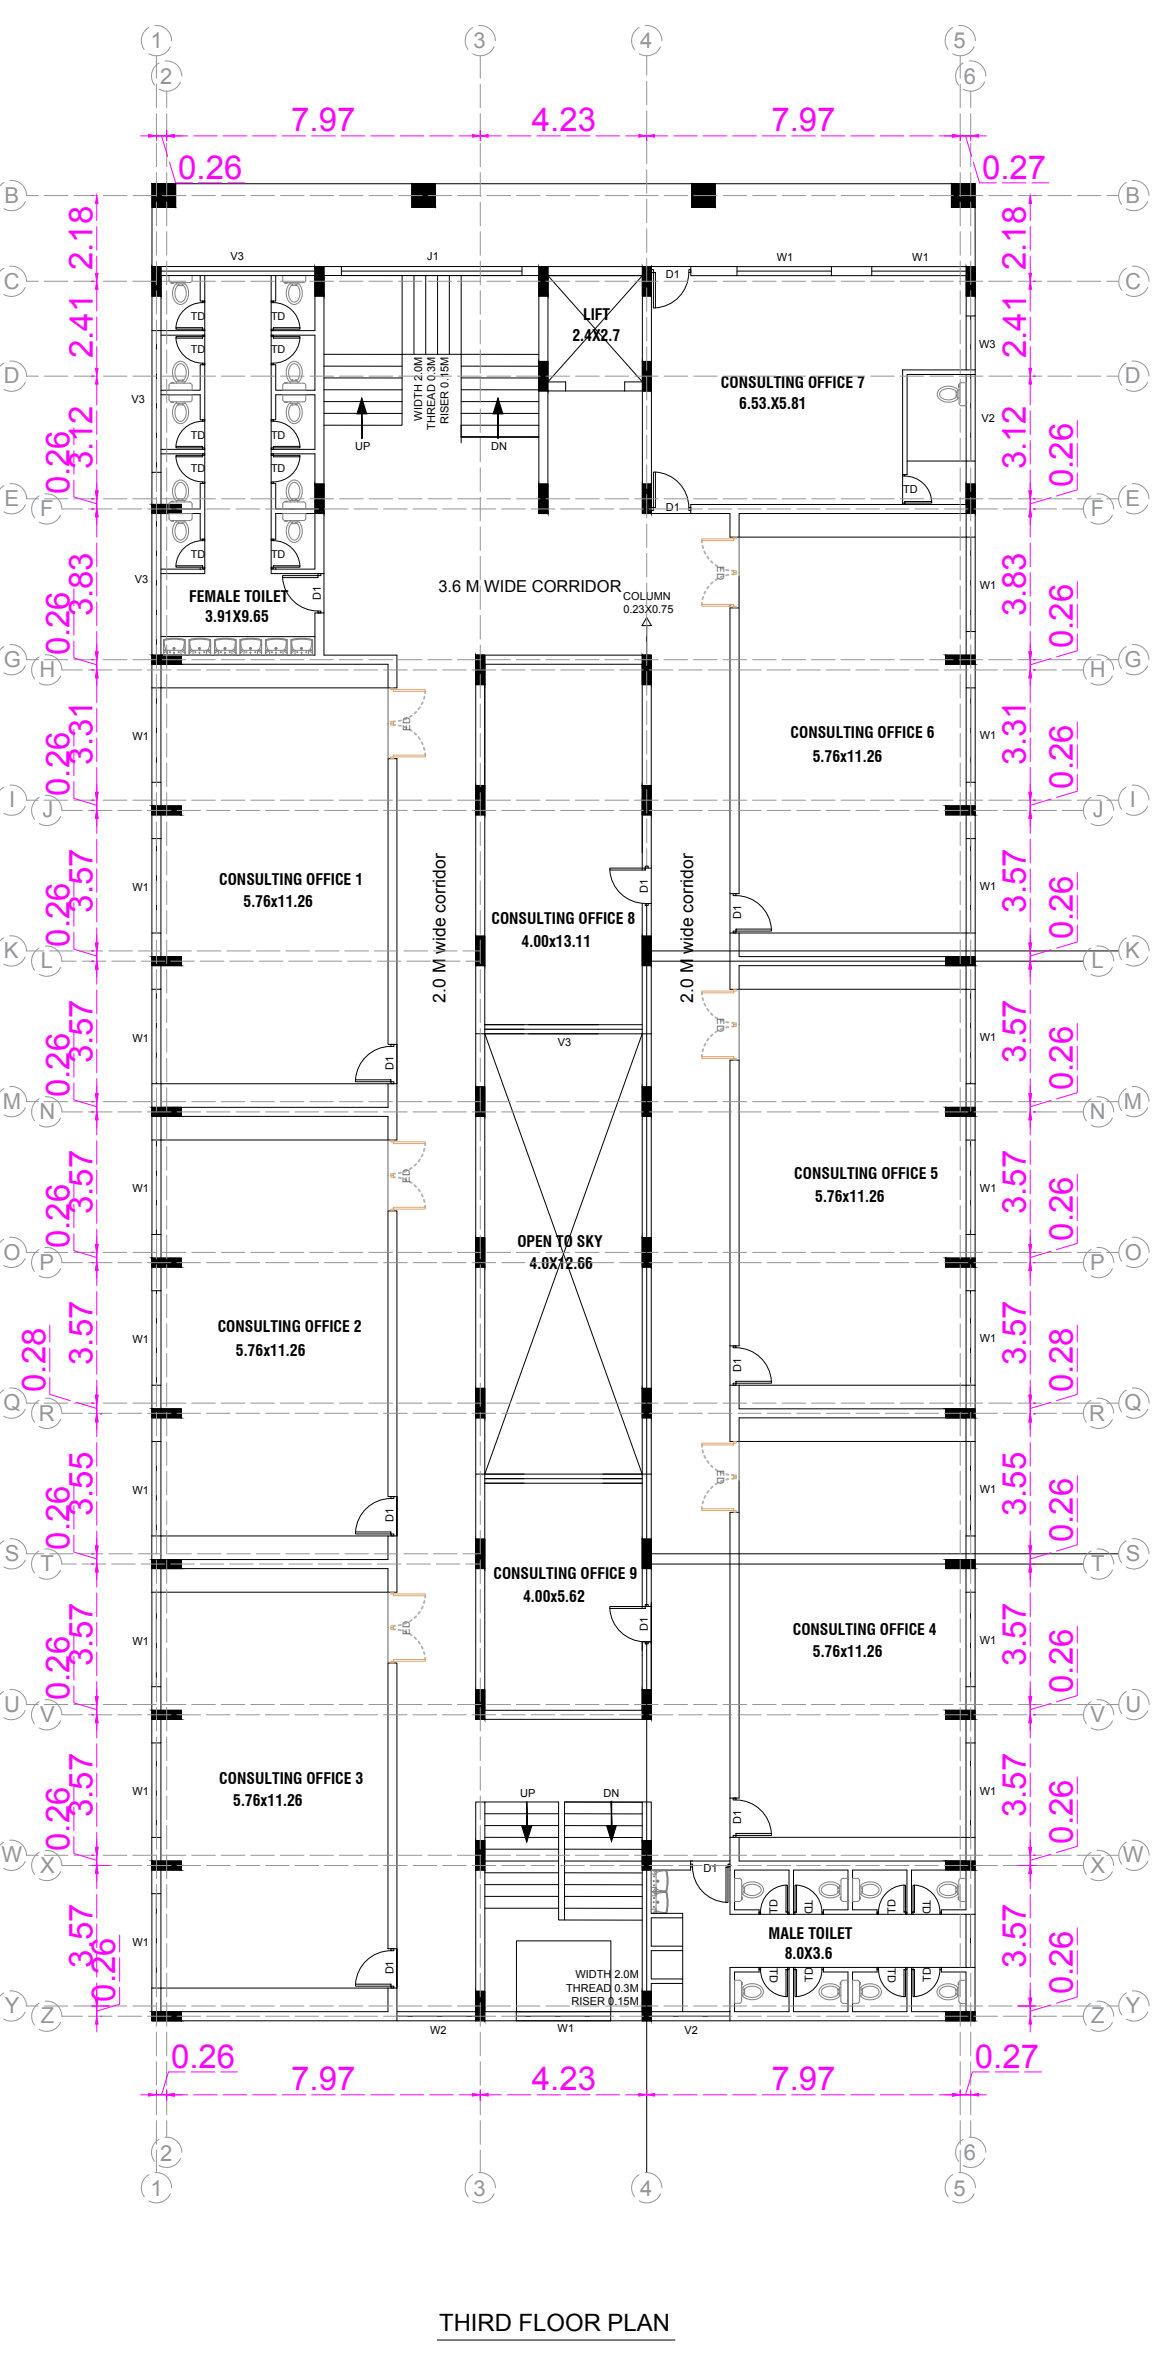
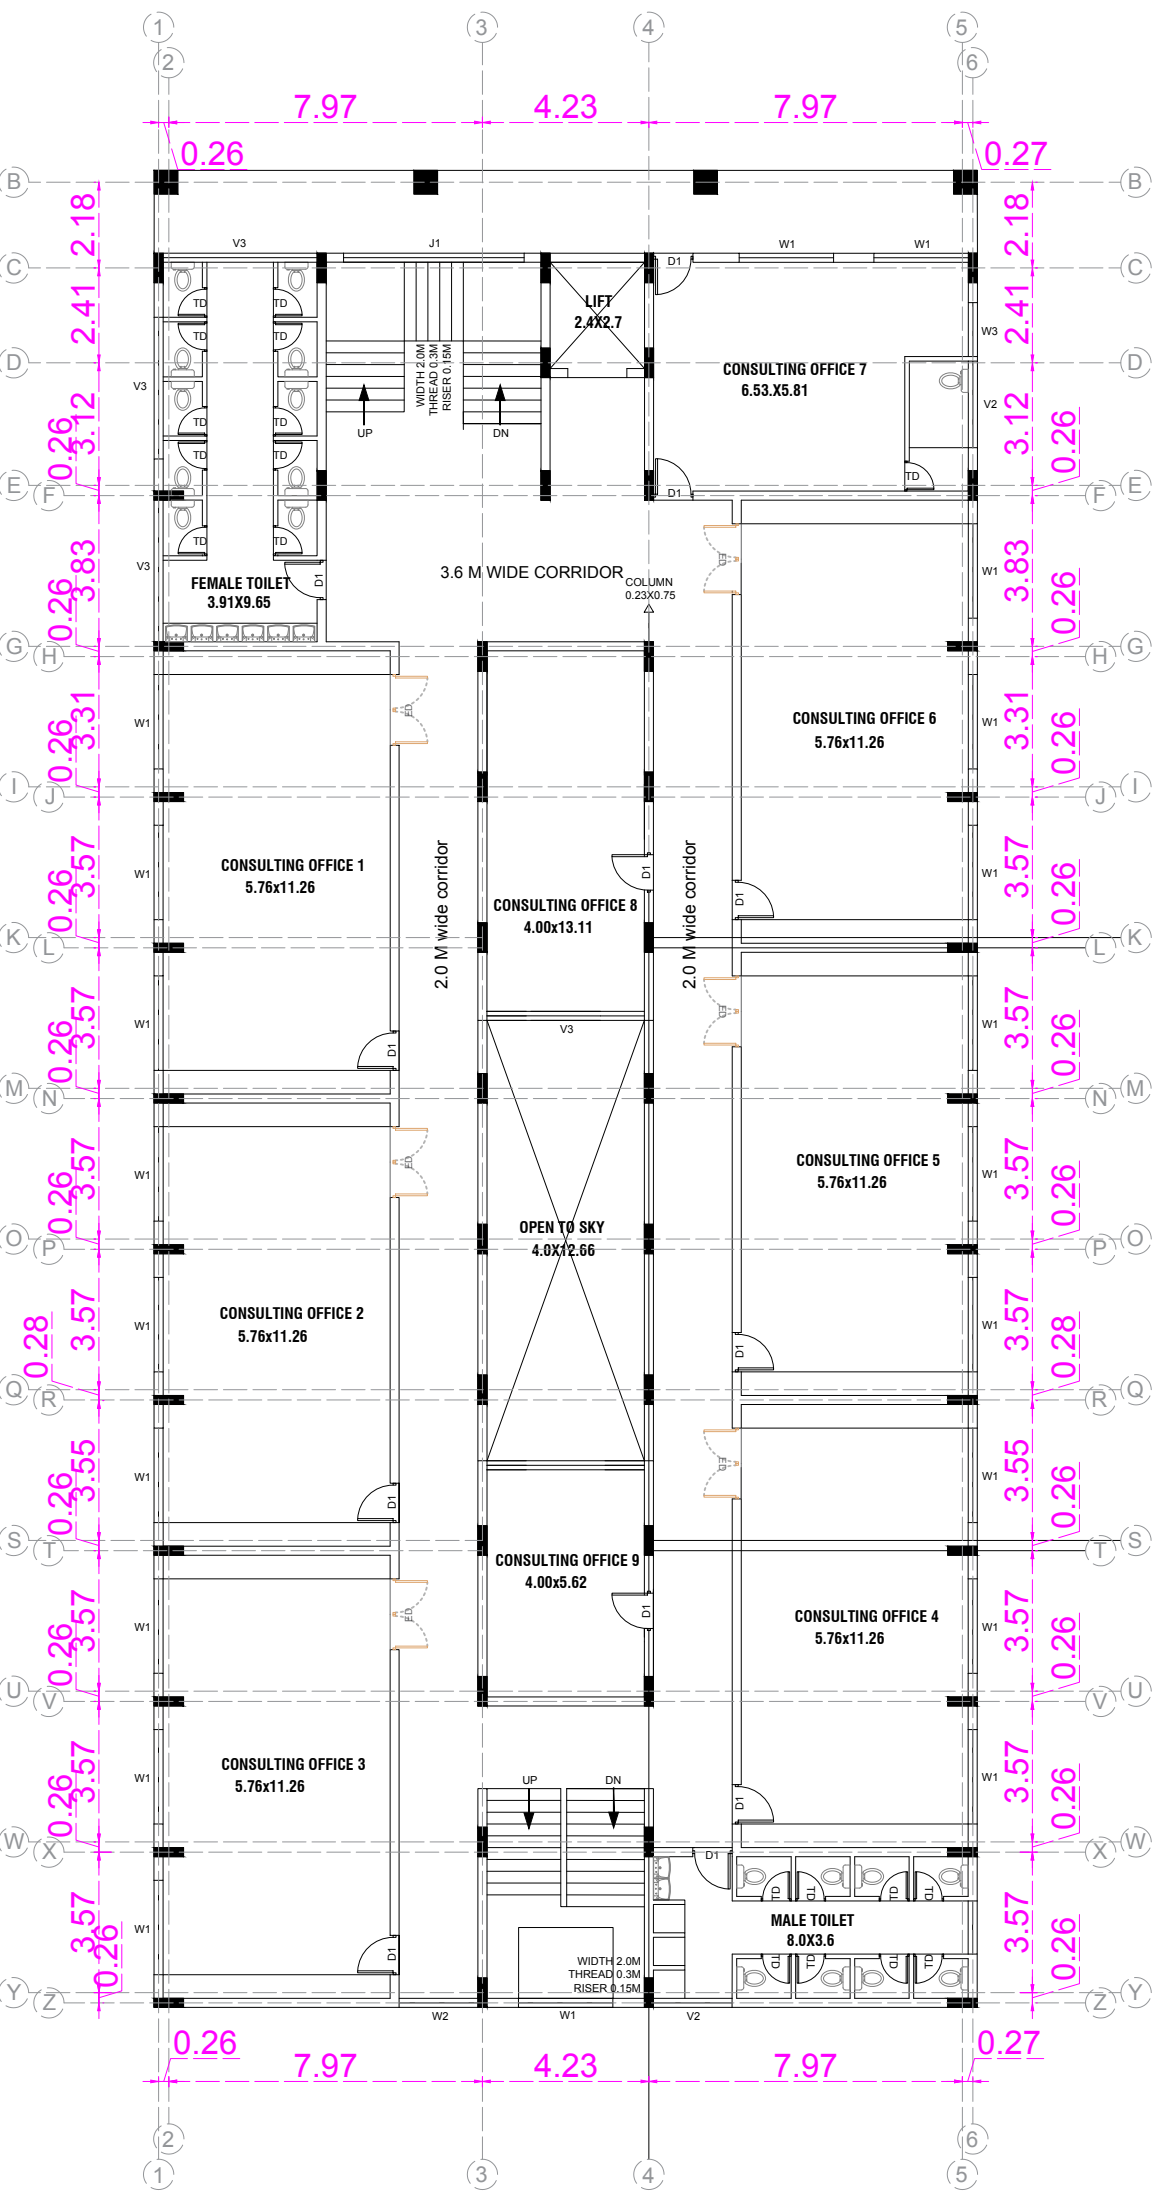




PLAN SHOWING THE PROPOSED CONSTRUCTION OF RCC TERRACED ROOF GROUND, FIRST SECOND THIRD AND OPEN TERRACE FLOOR BUILDING FOR "PROFESSIONAL CONSULTING OFFICE " AT SURVEY NO:830/2B1B & 830/2A1B AT RAMESHWARAM

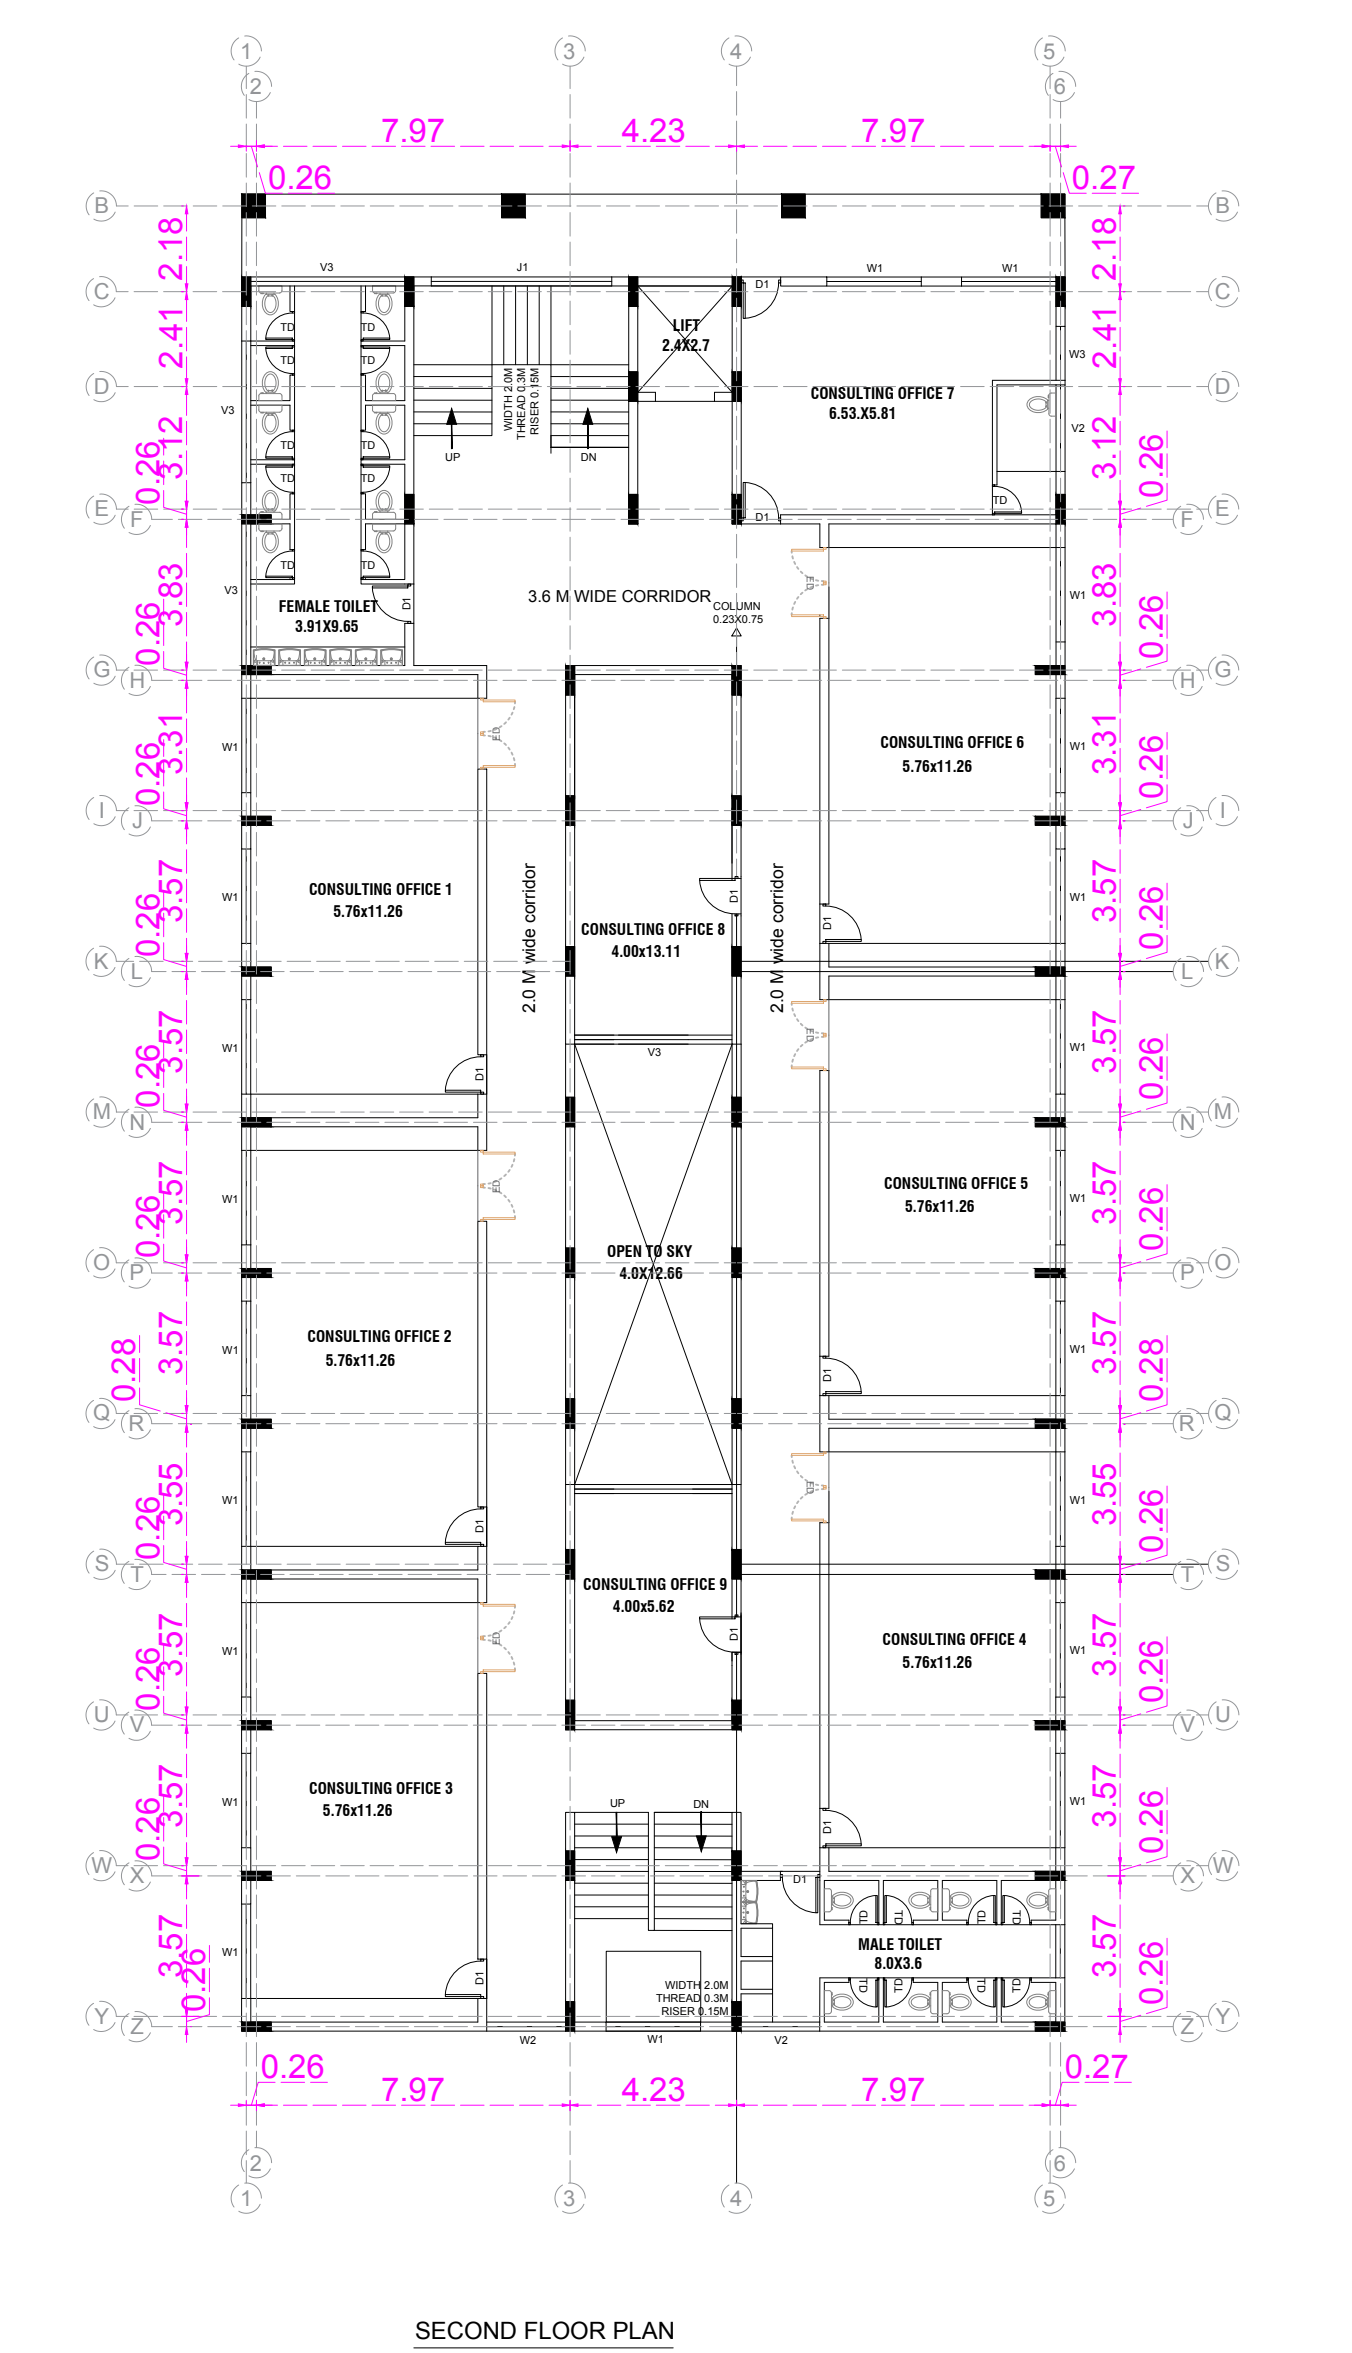





A

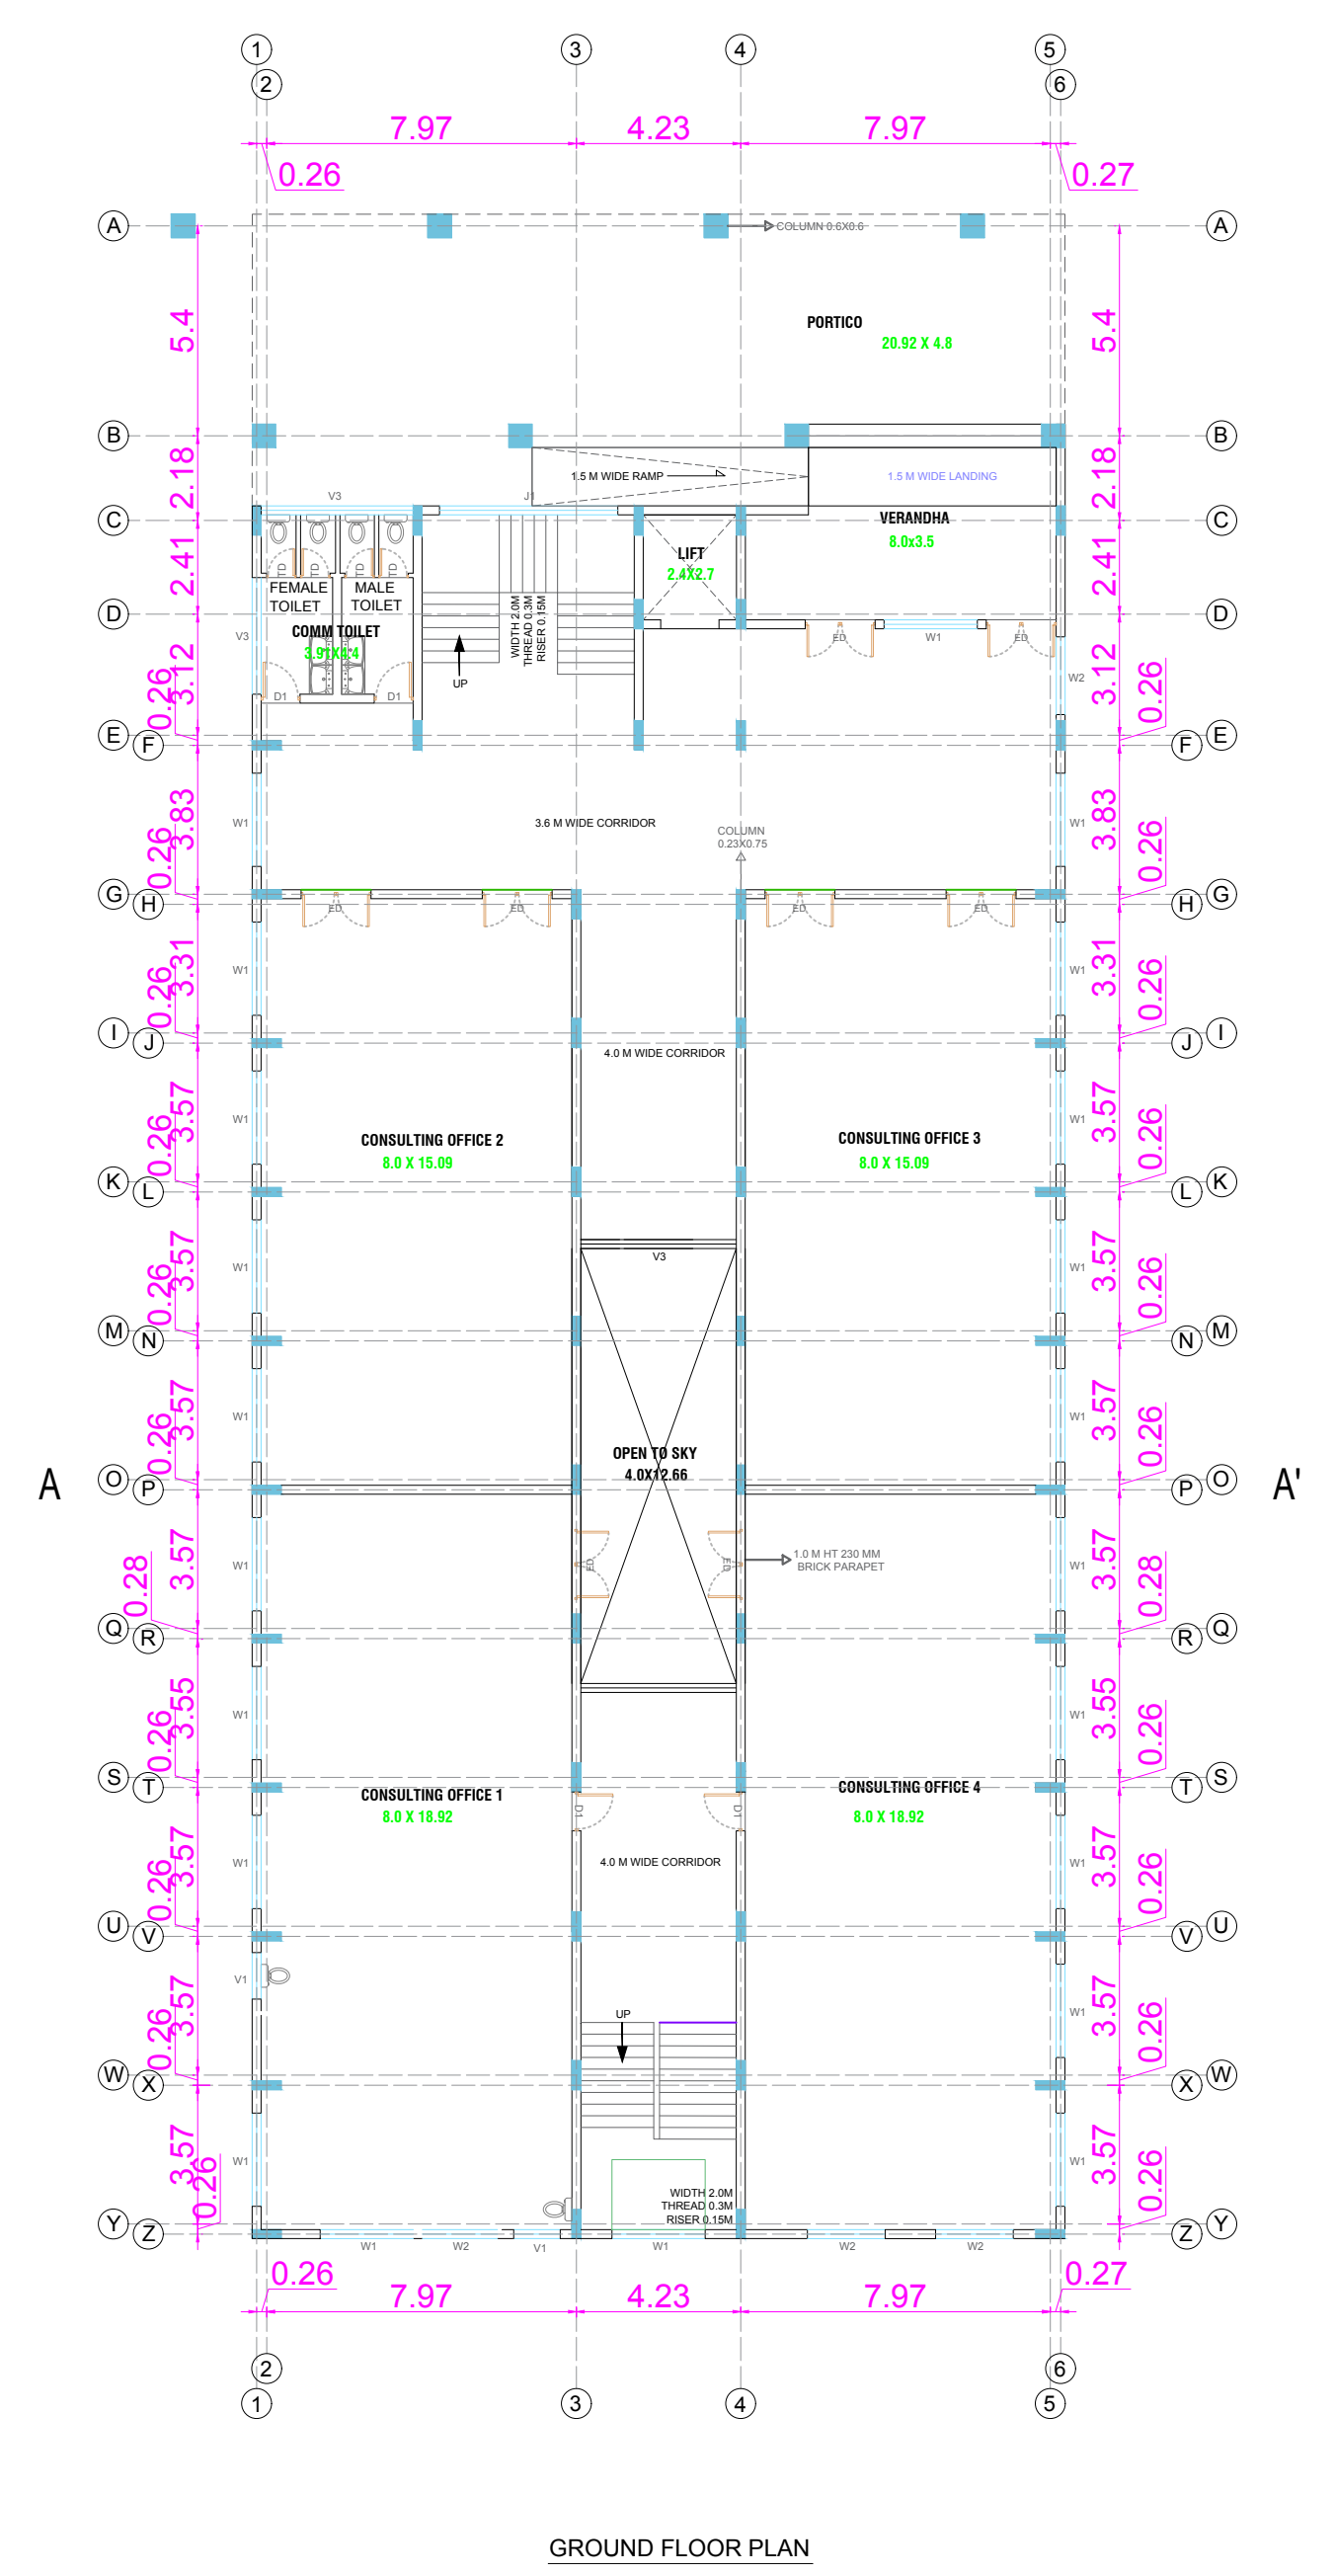

RCC COLUMN FOOTING DETAIL

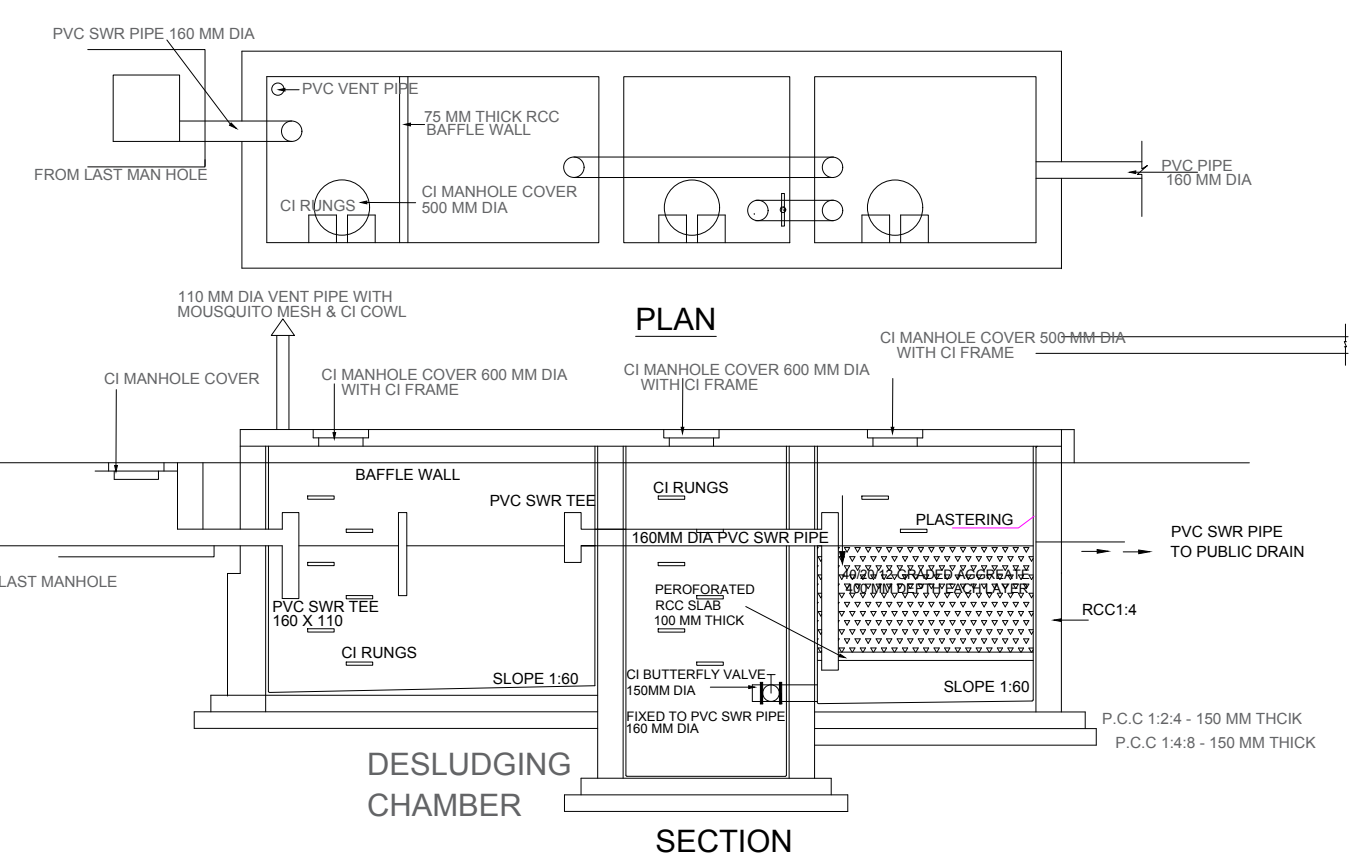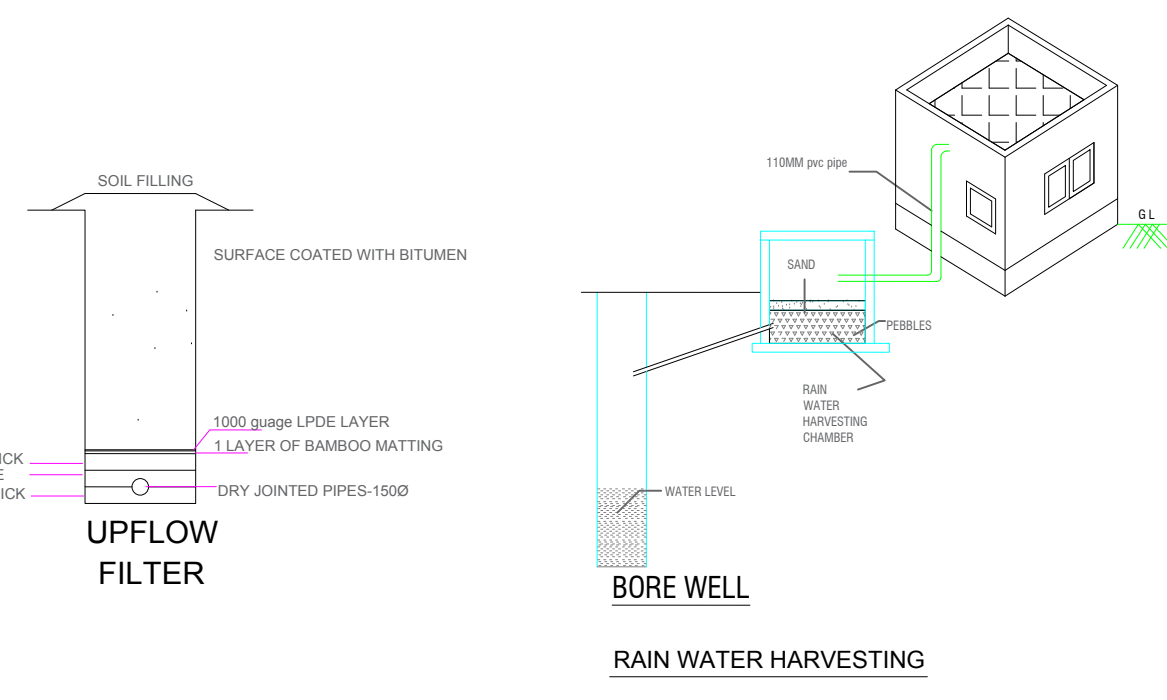

SEPTIC TANK

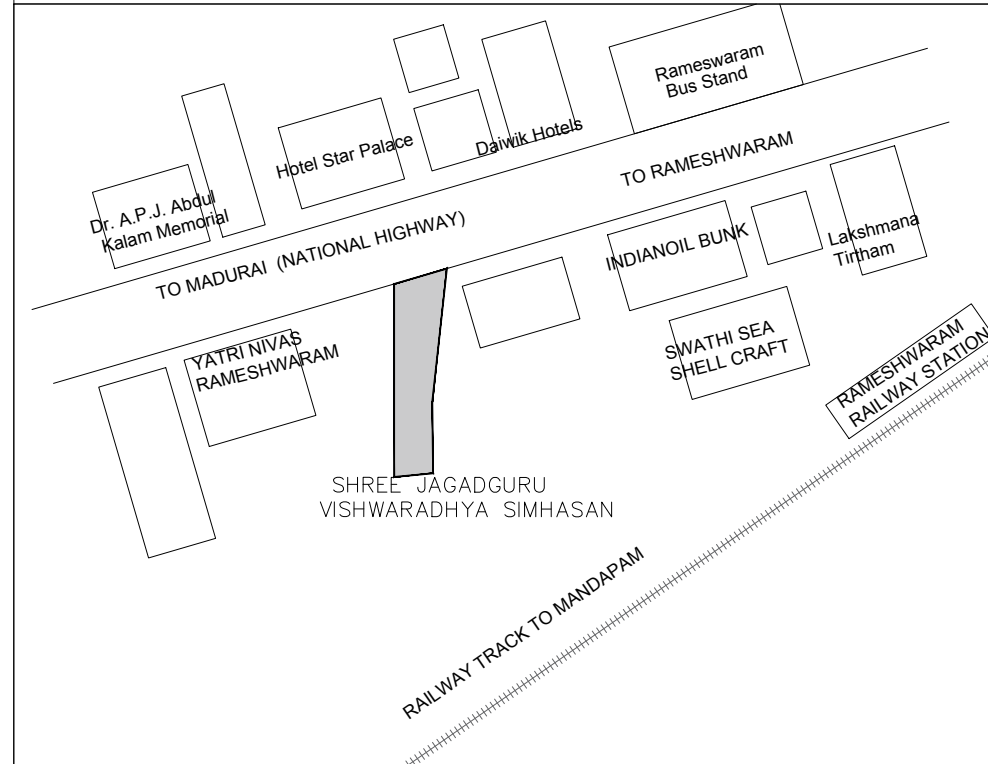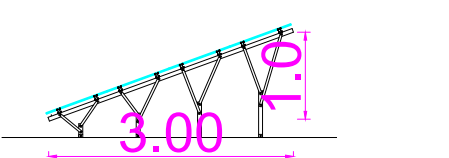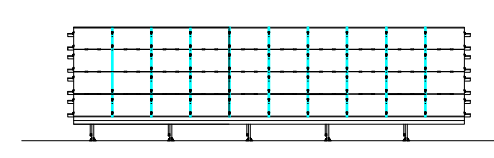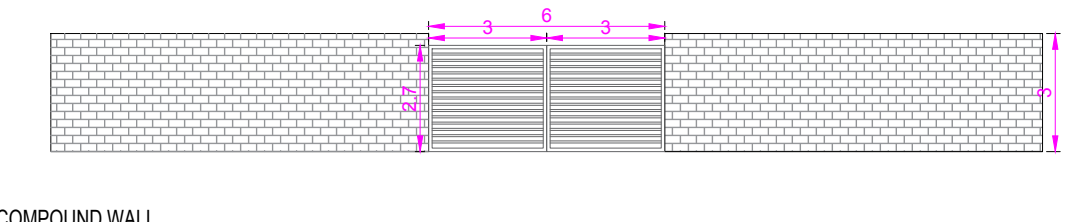

LOCATION MAP not to scale

- LEGEND :
- SITE BOUNDARY
 - PROPOSED BUILDING
 - ROAD
- NOTE :
- Do not scale the drawing
 - All dimensions are in meter and millimeter only

AREA STATEMENT:

SL.NO	DESCRIPTION	FSI AREA SQM	NON FSI AREA SQM	GROSS AREA SQM
1	GROUND FLOOR	900.00	46.50	946.50
2	FIRST FLOOR	929.87	46.50	929.87
3	SECOND FLOOR	929.87	46.50	929.87
4	THIRD FLOOR	929.87	46.50	929.87
5	TERRACE FLOOR		82.96	
	TOTAL AREA	3689.61	268.96	3875.61

FLOOR SPACE INDEX = 3689.61/3626.44 = 1.017

CARPET AREA CALCULATION

FLOOR	AREA(Sq.m)	AREA(Sq.ft)
GROUND FLOOR	755.61	8133.31
FIRST FLOOR	755.07	8127.50
SECOND FLOOR	755.07	8127.50
THIRD FLOOR	755.07	8127.50
TERRACE	21.33	229.60
TOTAL	3,042.15	32,737.41

CARPET AREA RATIO : 755.61X100/3626.44 =20.8361 %

No. of Car Parking Required - 37 Nos
No. of Car Parking Provided - 38 Nos
No. of Two Wheeler Parking Required - 119 Nos
No. of Two Wheeler Parking Provided - 137 Nos
(Including 2 No's of Physically Challengers Parking)

JOINERY DETAILS

S.NO	TYPE	SIZE
1.	ED	1.8X2.10
2.	D1	1.00X2.10
3.	TD	0.75X2.10
4.	O	0.90X2.10
5.	W1	2.40X1.20
6.	W2	2.20X1.20
7.	W3	1.30X1.20
8.	V1	0.60X0.60
9.	V2	2.20X0.60
9.	V3	4.00X0.60

APPLICANTS SIGNATURE

ARCHITECTS SIGNATURE

Council of Architecture : CA / 2000 / 24908

CONSTRUCTION ENGINEER SIGNATURE

STRUCTURAL ENGINEER SIGNATURE

PROMOTERS:

SHREE JAGADGURU VISHWARADHYA SIMHASAN , JANGAMWADI MATH KASI (UP)

PROJECT TITLE :

PROPOSED CONSULTING OFFICE BUILDING AT SURVEY NO:830/2B1B & 830/2A1B AT RAMESHWARAM (TN) FOR SHREE JAGADGURU VISHWARADHYA SIMHASAN , JANGAMWADI MATH KASI (UP)

SCALE : 1:100

DATE : 26.05.2023

DRAWING NO : SAN-001

ONLINE SCRUTITNY REFERENCE NUMBER:4ZKUQJ7V
ONLINE APPLICATION NUMBER:SWP/BPA/014873/2023
BP/DTCP(RAMANATHAPURAM DISTRICT) NO:10/2023