

S.NO	AREA (Sq.Mt)	AREA (Sq.Mt) (PATTA)	AREA (Sq.Ft) (DOC.)	AREA (Sq.Mt) (SUPER IMPOSED PLOT)
1	407.28	407.28	4384	407.28

BUILTUP AREA DETAILS:-				
SL.NO	FLOOR DETAILS	(Sq.Mt)	(Sq.Ft)	TOTAL (Sq.Mt)
(i)	Pro.Ground Floor	65.01	699.76	65.01
(ii)	OPEN SPACE	342.27	3684.24	342.27











REFERENCES:				
SITE BOUNDARY Pro. BUILDING				

REFERENCE	
M.D DOOR	3'3"X7'0"
D DOOR	3'0"X7'0"
D1 DOOR	2'5"X7'0"
W WINDOW	5'0"X4'0"
W2 WINDOW	3'0"X4'0"
O OPENING	3'5"X7'0"
V VENTILATOR	2'0"X2'0"
MAIN GATE	8'0"X5'0"

NOTES:-	
1. Rain Water Harvesting System to be Provided.	
2. Bath ,Kitchen waste water to be used for Garden purpose.	
3. Solar Energy System to be Provided.	
4. W/C water to be connected with Septic Tank.	
All Dimensions are in Metre	

PLAN SHOWING THE PROPOSED CONSTRUCTION OF GROUND FLOOR R.C.C ROOF RESIDENTIAL BUILDING IN S NO:356/16,PATTA NO :7285 AT MULLAI NAGAR, A.S.K THOPPU , MANDAPAM TOWN PANCHAYAT,RAMANATHAPURAM DISTRICT.

APPLICANT: Mr.SEKAR.M

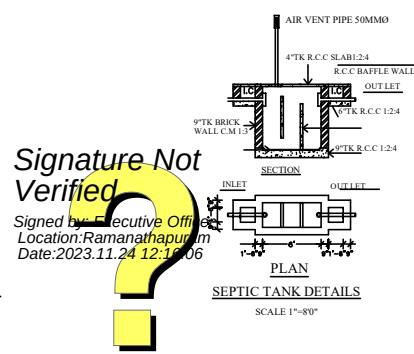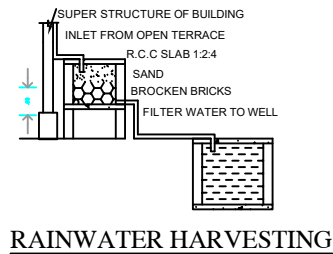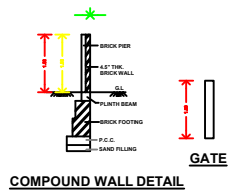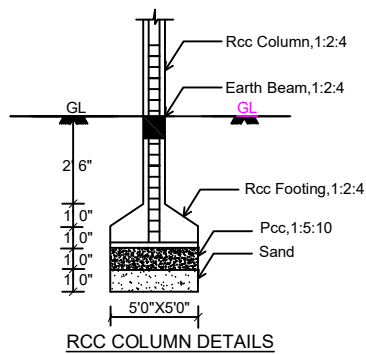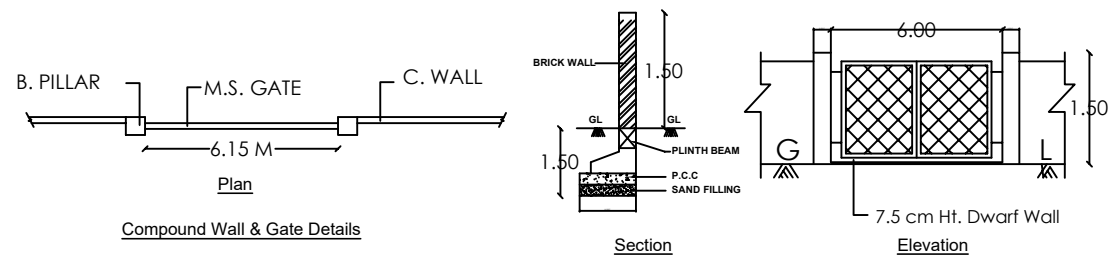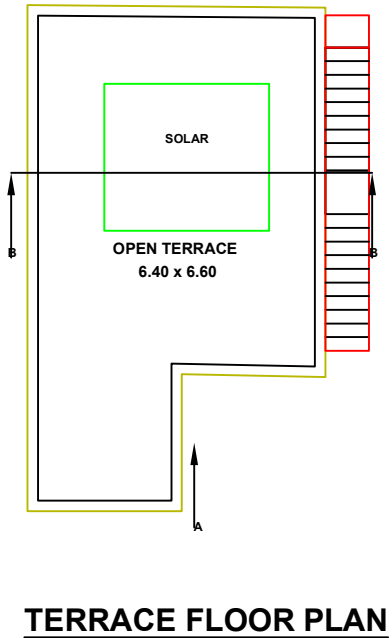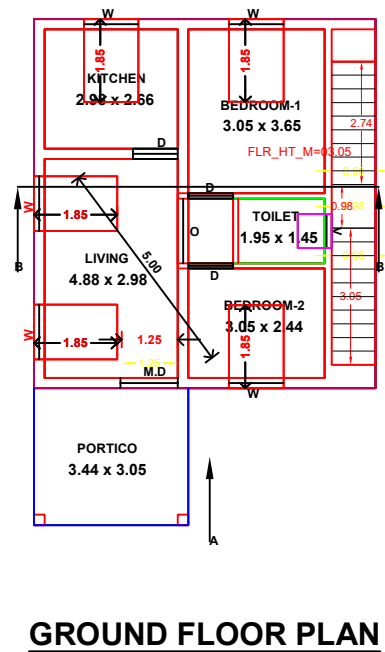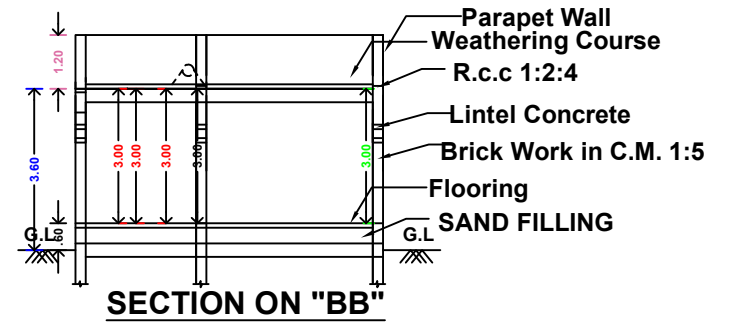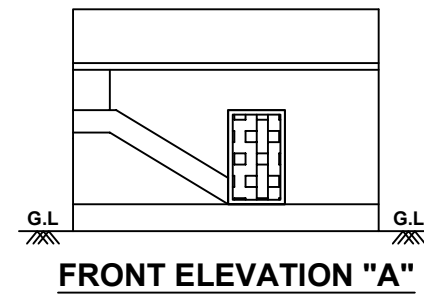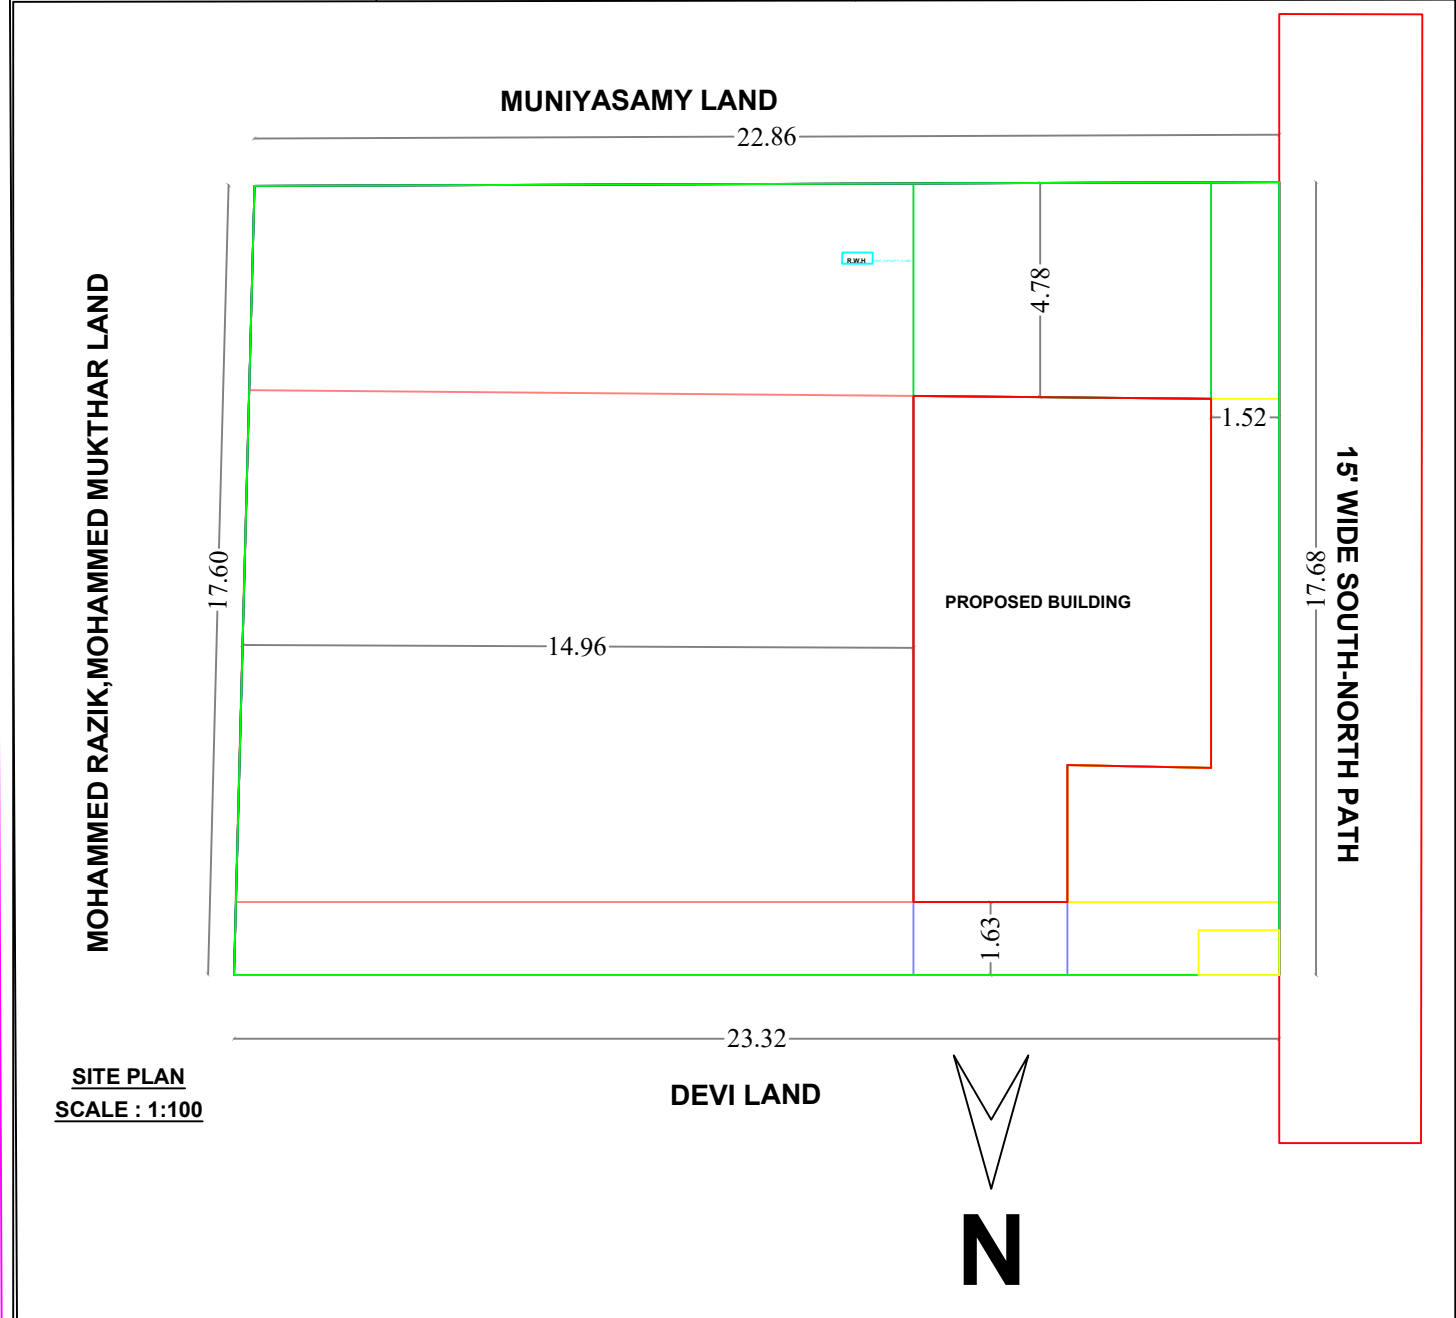

OFFICE USE

HAQ ARCHITECTURE

6-3-68/1, INDRA NAGAR,
UTHAMAPALAYAM,
THENI - 625533,
MOBILE : 9500951279.
E-mail : jamamulhak@gmail.com

REGISTERED ENGINEER