

S.NO	AREA (Sq.Mt)	AREA (Sq.Mt) (PATTA)	AREA (Sq.Ft) (DOC.)	AREA (Sq.Mt) (SUPERIMPOSED PLOT)
1	485.37	485.37	5224.48	485.37











BUILTUP AREA DETAILS:-				
SL.NO	FLOOR DETAILS	(Sq.Mt)	(Sq.Ft)	TOTAL (Sq.Mt)
(i)	Pro.Ground Floor	52.93	569.73	52.93
(ii)	OPEN SPACE	432.44	4654.75	432.44

REFERENCES:				
SITE BOUNDARY Pro. BUILDING				

REFERENCE	
M.D DOOR	3'3"X7'0"
D DOOR	3'0"X7'0"
D1 DOOR	2'5"X7'0"
W WINDOW	5'0"X4'0"
W2 WINDOW	3'0"X4'0"
O OPENING	3'5"X7'0"
V VENTILATOR	2'0"X2'0"
MAIN GATE	8'0"X5'0"

NOTES:-	
1. Rain Water Harvesting System to be Provided.	
2. Bath ,Kitchen waste water to be used for Garden purpose.	
3. Solar Energy System to be Provided.	
4. W/C water to be connected with Septic Tank.	
All Dimensions are in Metre	

PLAN SHOWING THE PROPOSED CONSTRUCTION OF GROUND FLOOR ASBESTOS ROOF
RESIDENTIAL BUILDING IN S NO:319/1A1A,PATTA NO :3224 AT MAIKKUNDU, MANDAPAM TOWN
PANCHAYAT,RAMANATHAPURAM DISTRICT.
APPLICANT: Mr.SHAJAHAN.S

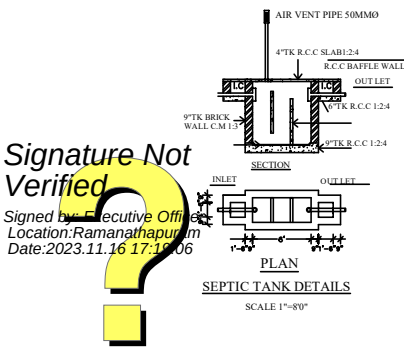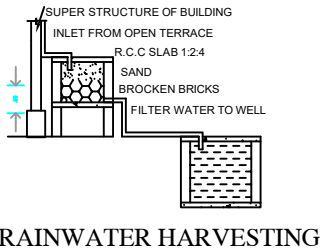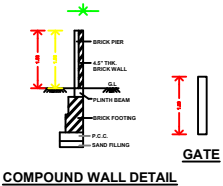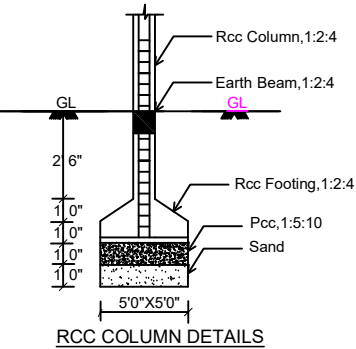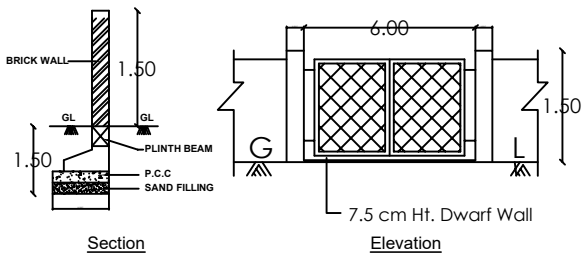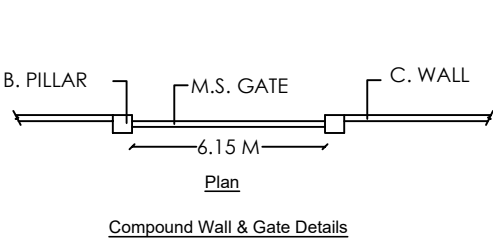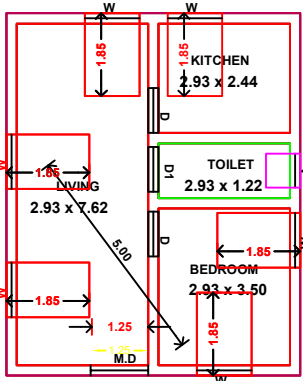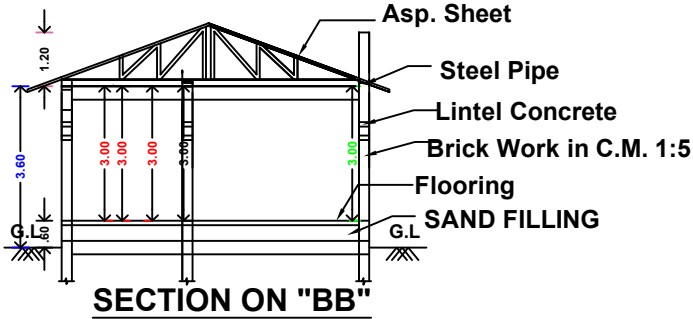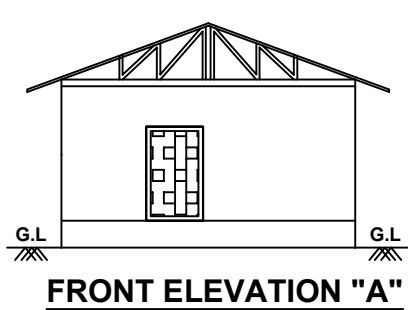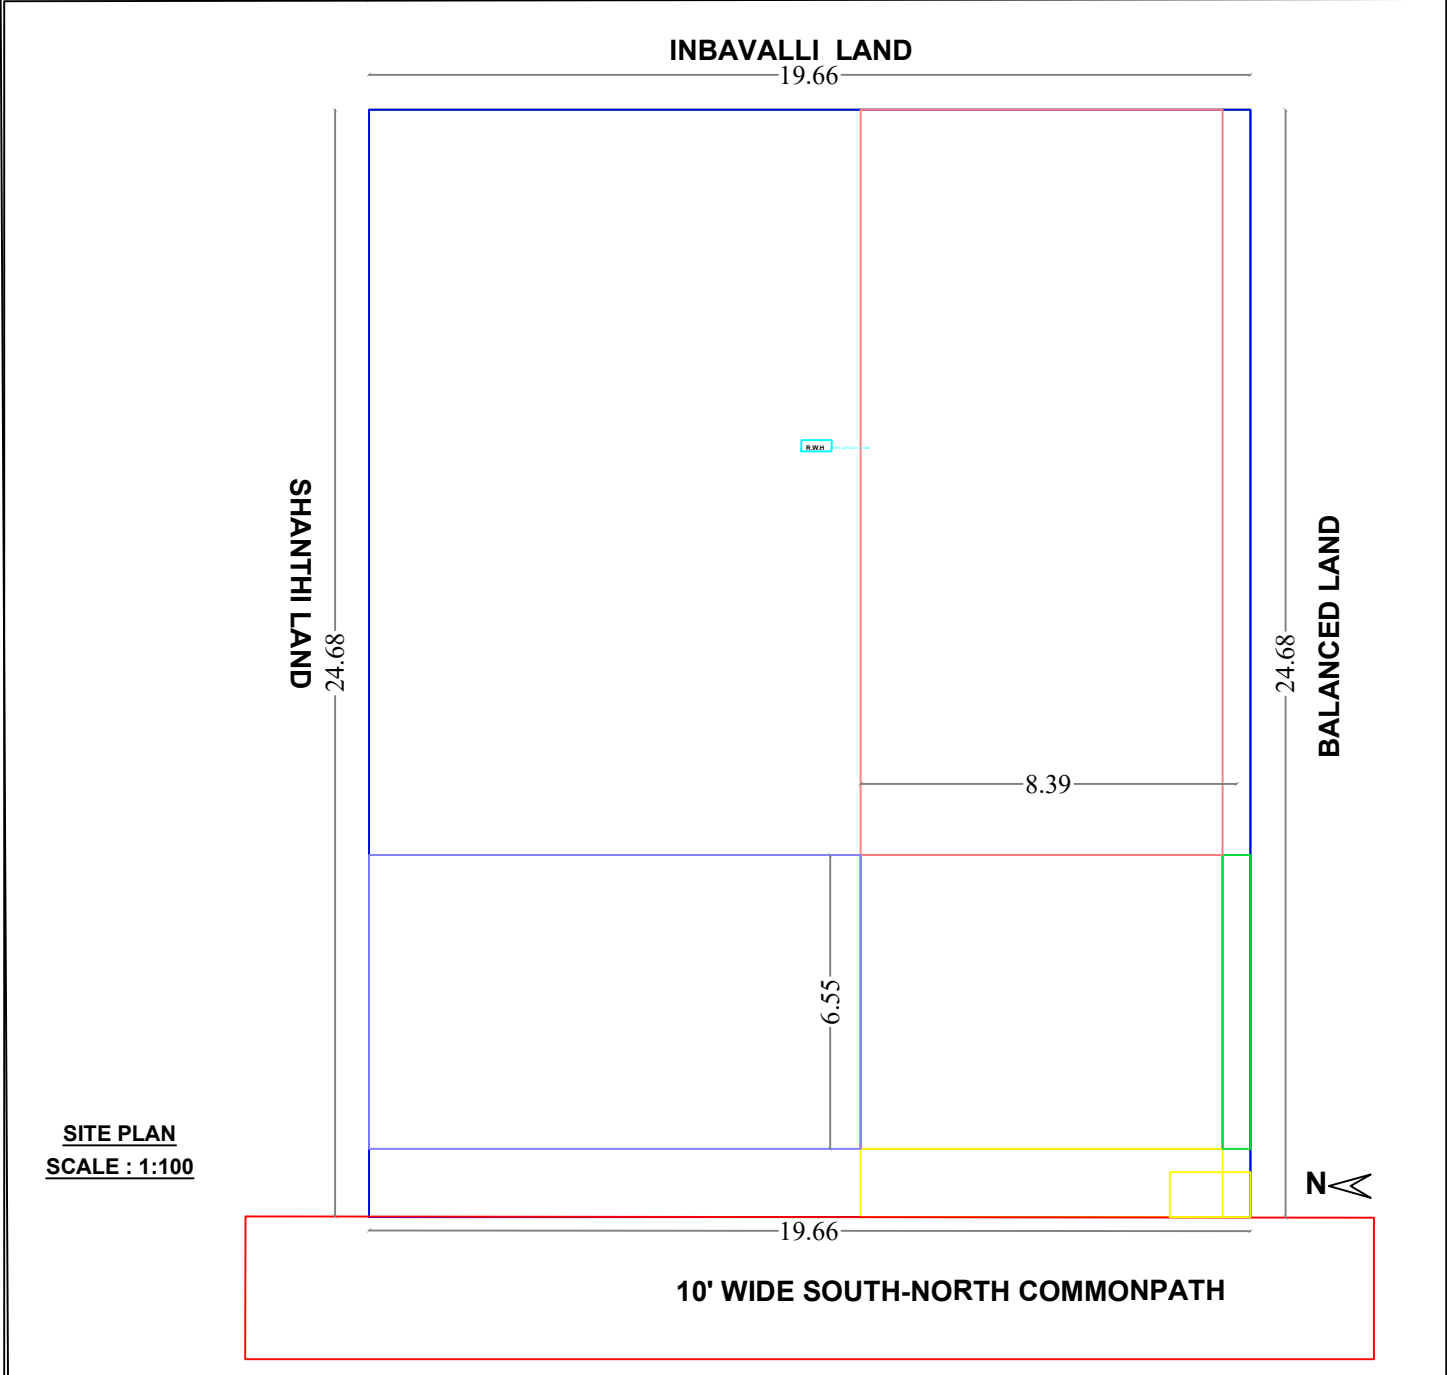

Signature Not Verified

Signed by Executive Officer

Location: Ramanathapuram

Date: 2023.11.16 17:14:06

OFFICE USE

Applicant

REGISTERED ENGINEER