
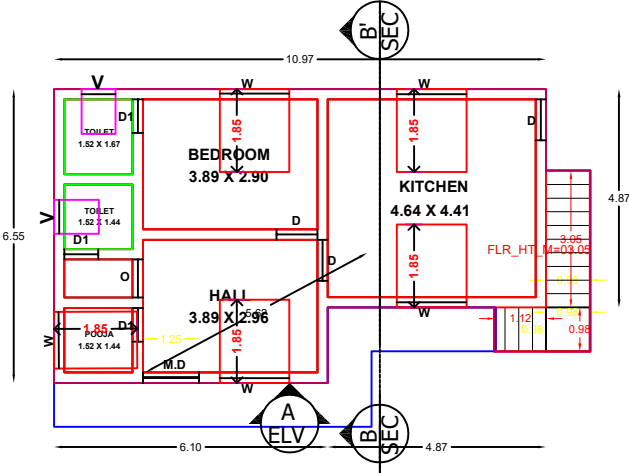
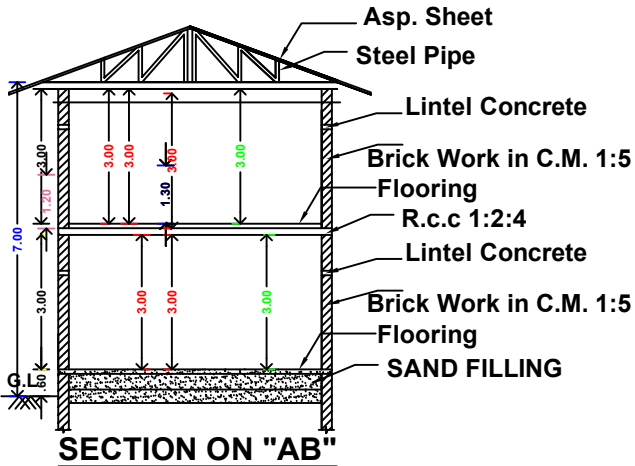
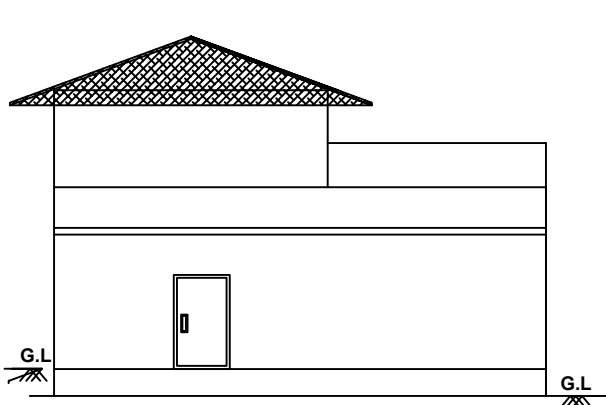



PLAN SHOWING THE ADDITIONAL CONSTRUCTION OF FIRST FLOOR ASBESTOS ROOF
RESIDENTIAL BUILDING IN S NO:309/2B, 309/2C, 309/3A AT MAIKKUNDU, MANDAPAM TOWN
PANCHAYAT,RAMANATHAPURAM DISTRICT.

APPLICANT: Mrs.GEETHA.M

S.NO	AREA (Sq.Mt)	AREA (Sq.Mt) (PATTA)	AREA (Sq.Ft) (DOC.)	AREA (Sq.Mt) (SUPER IMPOSED PLOT)
1	283.35	283.35	3050.00	283.35
BUILTUP AREA DETAILS:-				
SL.NO	FLOOR DETAILS	(Sq.Mt)	(Sq.FT)	TOTAL (Sq.Mt)
(i)	EXT.Ground Floor	63.67	685.34	63.67
(ii)	Pro.First Floor	43.94	472.97	43.94
(ii)	OPEN SPACE	219.68	2364.66	432.44

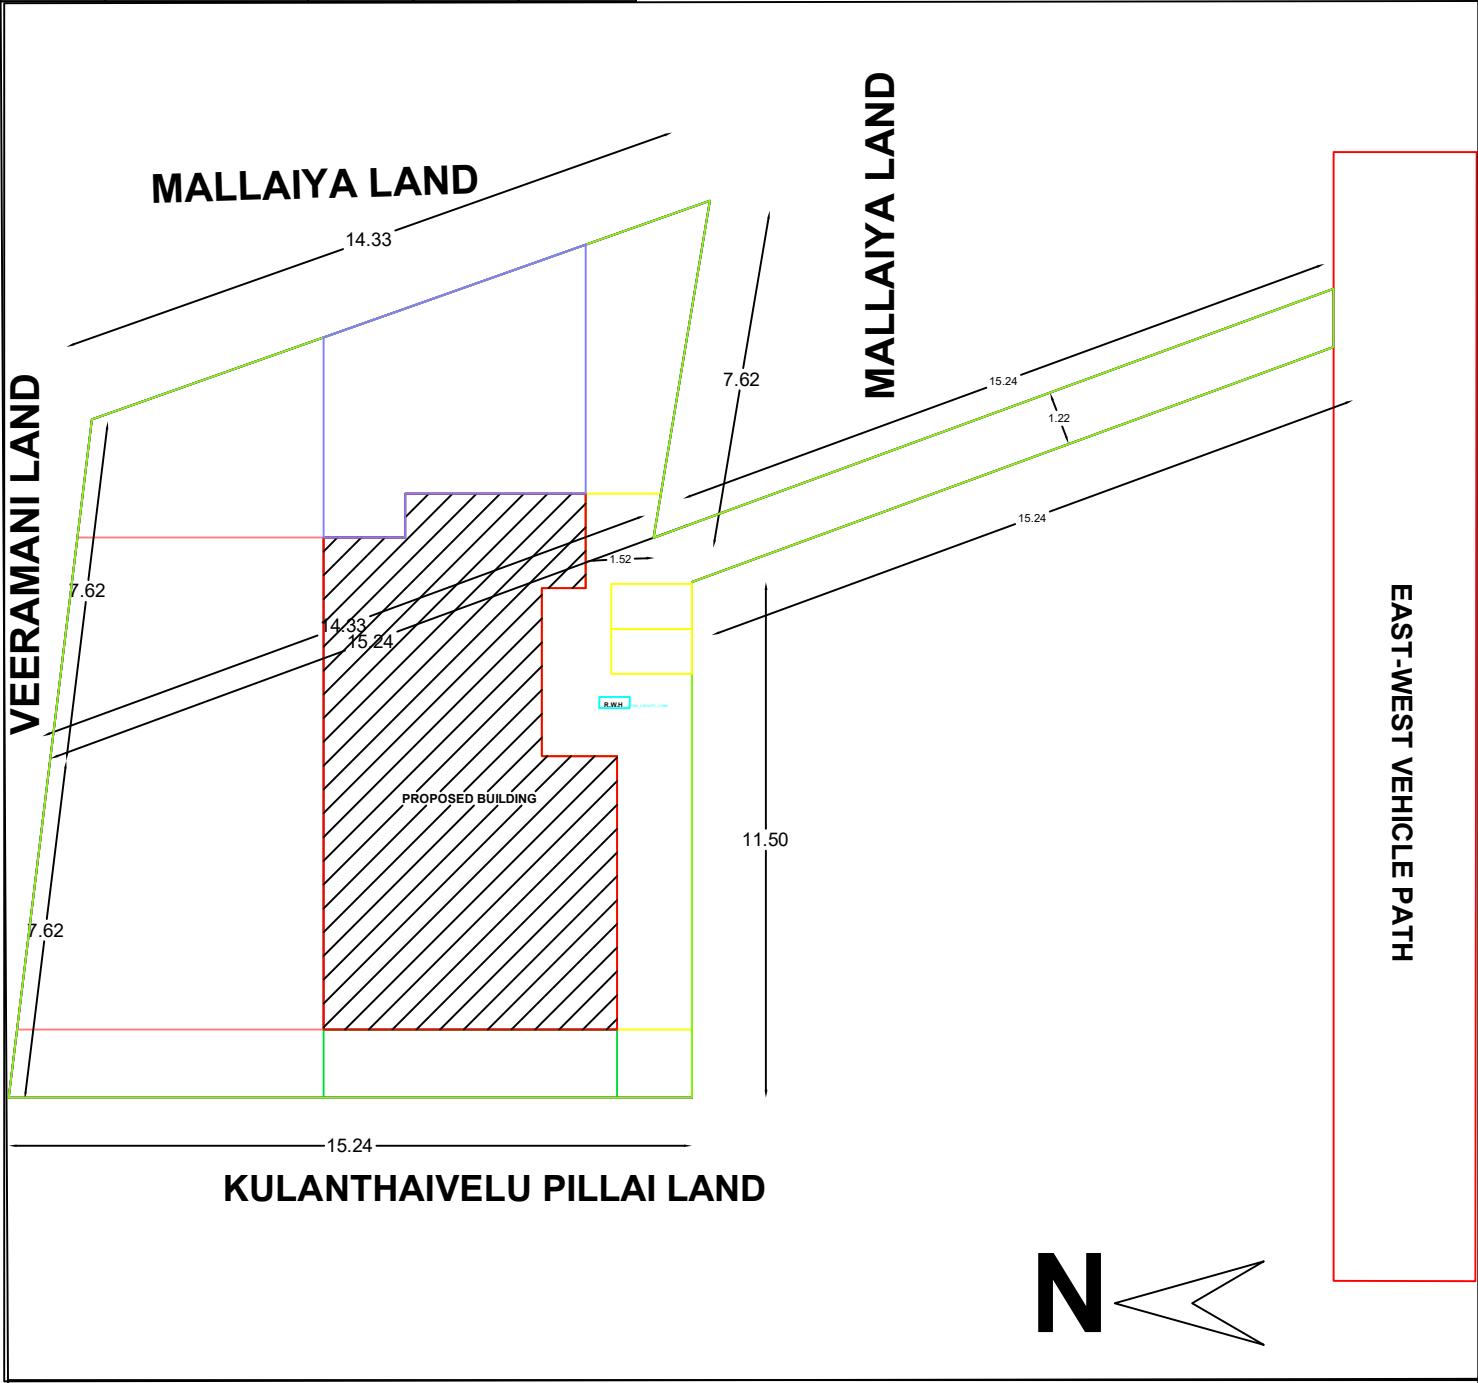

EXISTING GROUND FLOOR



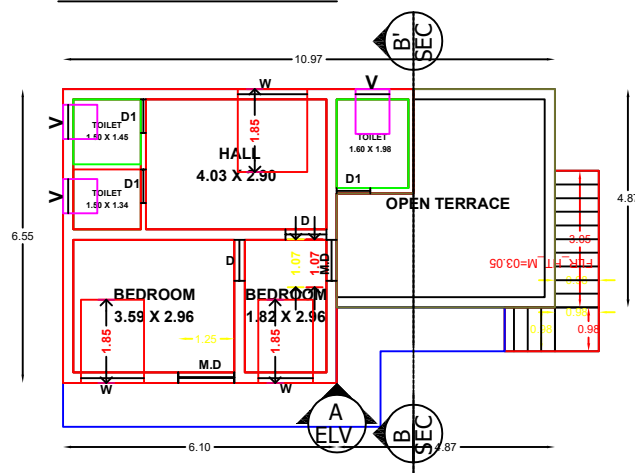


PROPOSED FIRST FLOOR

REFERENCE	
M.D DOOR	3'3"X7'0"
D DOOR	3'0"X7'0"
D1 DOOR	2'5"X7'0"
W WINDOW	5'0"X4'0"
W2 WINDOW	3'0"X4'0"
O OPENING	3'5"X7'0"
V VENTILATOR	2'0"X2'0"
MAIN GATE	8'0"X5'0"
NOTES:-	
1. Rain Water Harvesting System to be Provided.	
2. Bath ,Kitchen waste water to be used for Garden purpose.	
3. Solar Energy System to be Provided.	
4. W/C water to be connected with Septic Tank.	
All Dimensions are in Metre	

REFERENCES:
SITE BOUNDARY
Pro. BUILDING

Signature of Applicant
Applicant

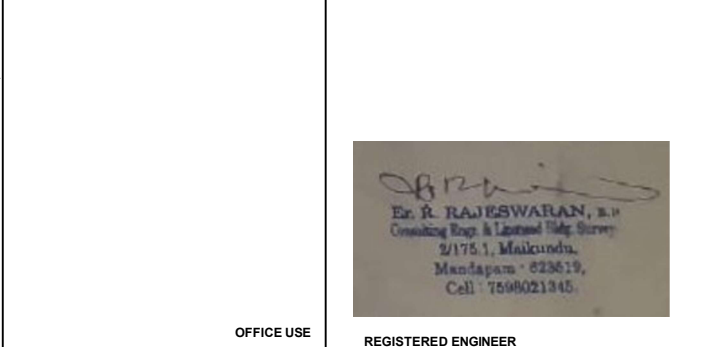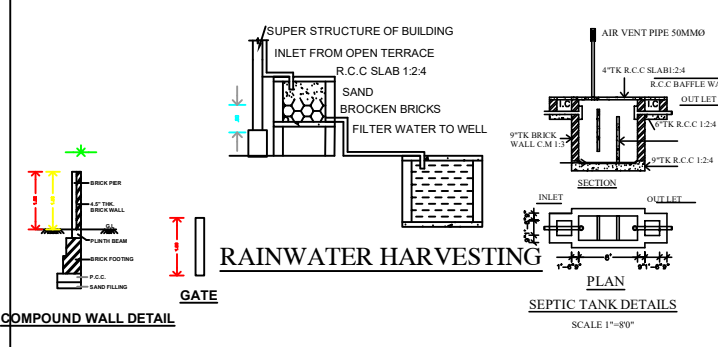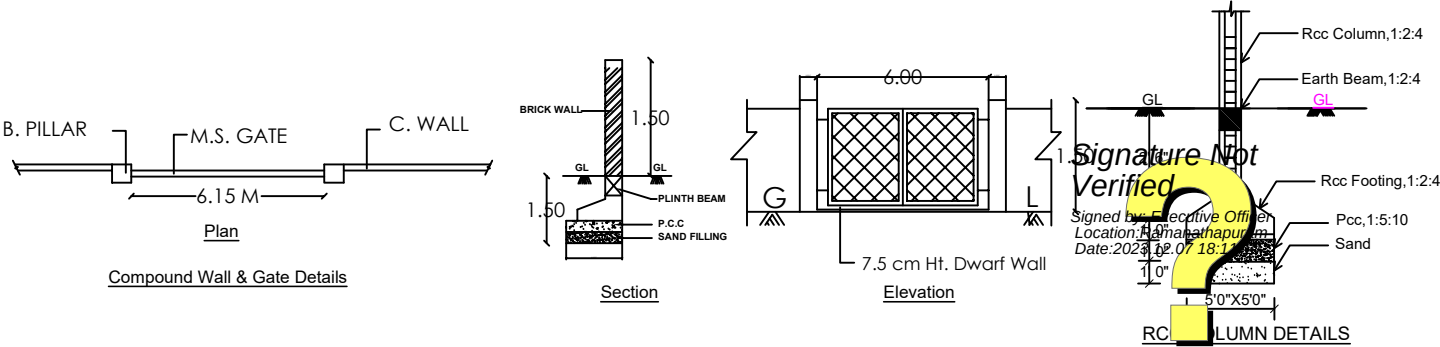

Signature of Registered Engineer
REGISTERED ENGINEER