

PP

APPROVAL RECORD

# Planning Permission

Ramanathapuram

Ramanathapuram district, Tamil Nadu

APPROVAL TYPE

**Building Plan**

ISSUING AUTHORITY


**Town Panchayat**

The approval as the planning authority issued it, reproduced in full behind this page.







An approval speaks to what was sanctioned, not to what was built. Completion is a separate record.






PLAN SHOWING THE PROPOSED CONSTRUCTION OF A INDUSTRIAL BULIDING MFG FURNITURE(WOODEN AND STEEL),  
SIPCOT INDUSTRIAL PARK VALLAM,VADAGAL PLOT NO:H-10PT(2),S.NO:47PT, VADAGAL-'A'(PALANALLUR) VILLAGE,  
SRIPERUMBUDUR TALUK & KANCHEEPURAM DISTRICT.  
(SIPCOT INDUSTRIAL PARK VALLAM AND VADAGAL LAYOUT APPROVED DTCP.NO: 126/2020)

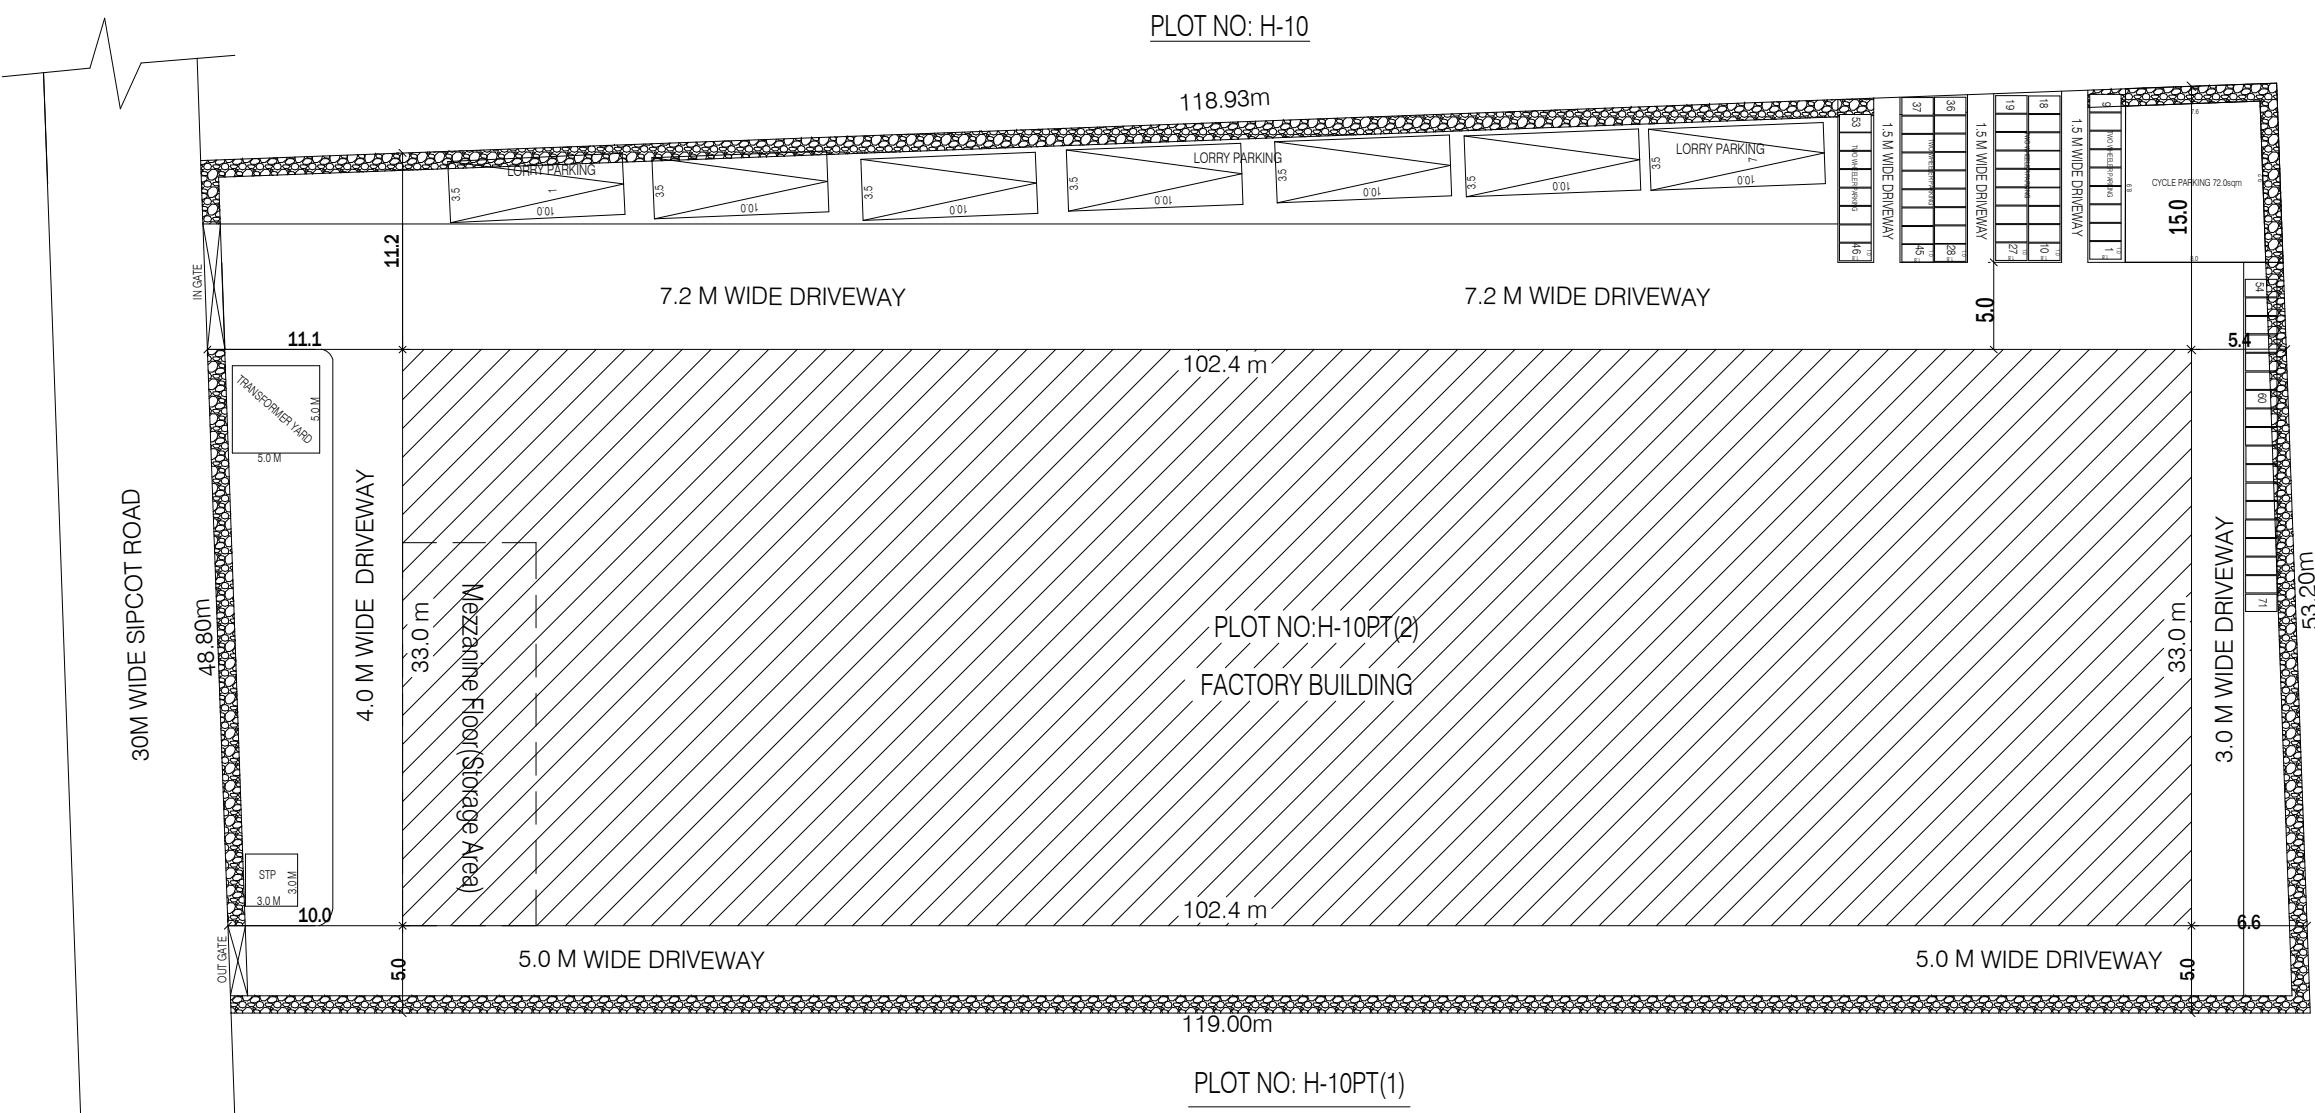

SITE PLAN  
SCALE 1:100

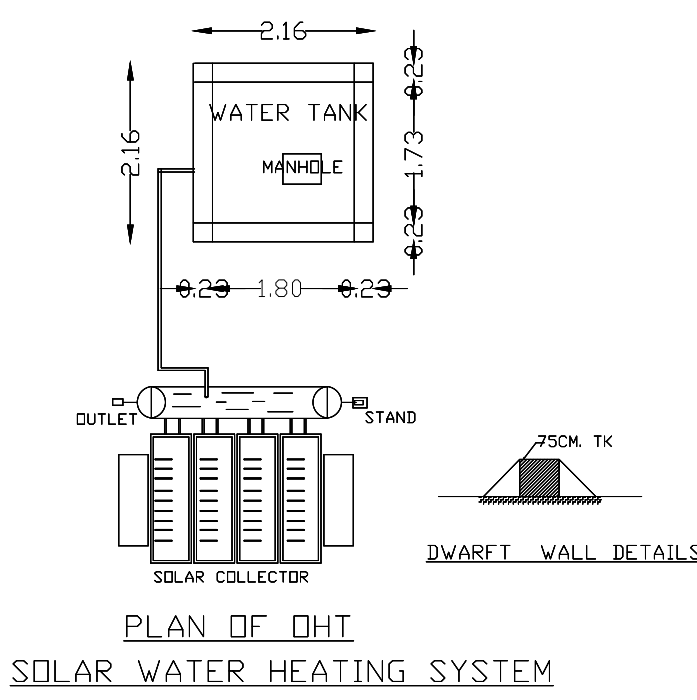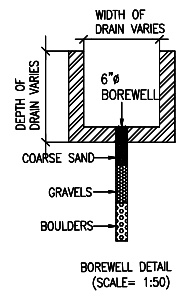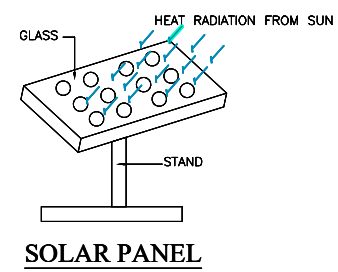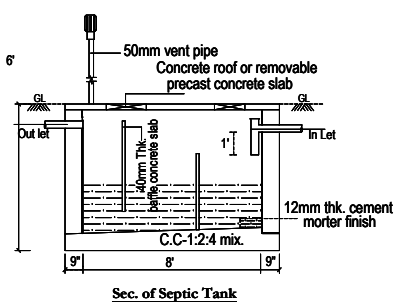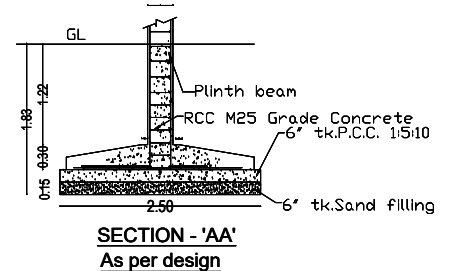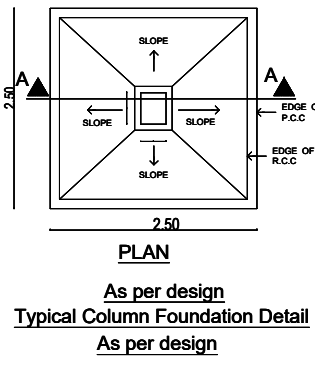

DWARFT WALL DETAILS

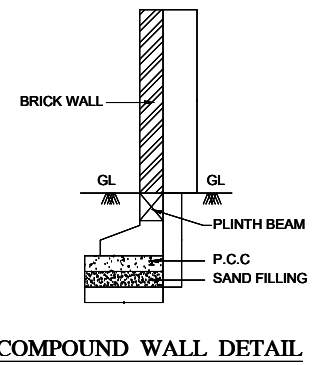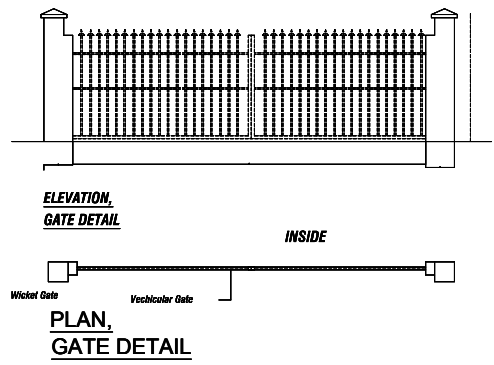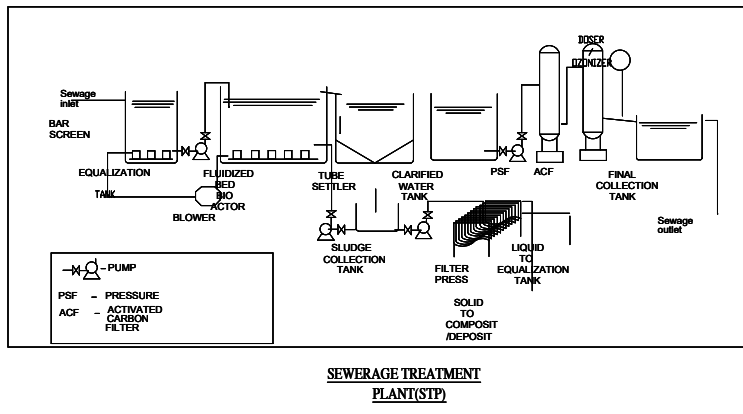

STRUCTURAL ENGINEER

S. Subramaniam, M.S.(Struct), PDOS, DTM,  
Registered Structural Engineer Grade-I (RE).  
CGLRGN / SE / Gr-I / 2019 / 05 / 005  
New No: 14, Old No. 17A, Kannimar Villa,  
Ganga Nagar, Jafferkanpet, Ashok Nagar,  
Chennai - 63, Ph : 24749439, 9500074947  
kannimarconsultants@gmail.com

ARCHITECT/ENGINEER

S. Subramaniam, M.S.(Struct), PDOS, DTM,  
Registered Engineer Grade-I (RE).  
CGLRGN / RE / Gr-I / 2019 / 05 / 003  
New No: 14, Old No. 17A, Kannimar Villa,  
Ganga Nagar, Jafferkanpet, Ashok Nagar,  
Chennai - 63, Ph : 24749439, 9500074947  
kannimarconsultants@gmail.com

SHEET No: 2 OF 2

CATEGORY OF INDUSTRY

AS PER TNCD & BR-2019,AS PER ANNEXURE-VI,  
CATEGORY OF INDUSTRY-GREEN  
S.NO:(22) FURNITURE(Wooden and Steel)

SPECIFICATION

FOUNDATION  
FOUNDATION AND BASEMENT IN RCC COLUMN AND  
PLINTH BEAM OVER A BED OF RCC 1:4:8, 6"THICK  
AS PER STRUCTURAL DETAILS.

SUPER STRUCTURE:-  
SUPER STRUCTURE IN23 TH. ,11.5TH. COUNTRY BURNT  
BRICK WALLS WITH CEMENT MORTOR 1:5  
RCC MEMBERS  
FOOTING , COLUMNS, PLINTH BEAMS ,LINTEL,  
SUNSHADE, FLOOR, ROOF BEAMS, SLABS & STAIR WITH  
RCC 1:1.5:3 USING 20MM NOMINAL SIZE  
BROCKEN STONES.

PLASTERING  
WALLS INSIDE & OUTSIDE IN CM 1:5, 12mm TH.  
CEILING IN CM 1:3 9mm TH.

FLOORING  
FINISHING THE FLOOR WITH 20 TH GRANO FLOORING  
OVER A BED OF PCC 1:4:8 6"TH. AND RIVER SAND

DOORS &WINDOWS  
DOORS WITH COUNTRY WOODEN FRAMES ,  
32 TH. FLUSH DOOR SHUTTERS , SS FASTENINGS ,  
PAINT FINISH  
WINDOWS WITH MEDIUM ANODISED ALUMINIUM  
OPENABLE SHUTTERS WITH 4 mm GLASS &  
STANDARD FASTENINGS

Plan of Septic tank

Rain Water Filter Tank

STAIRCASE DETAILS

Building Line

INSIDE

Slope 1 in 20

5 to 7.5 d

rounded size pebbles

Perculation pit

STAIRCASE DETAILS

PLAN OF OHT SOLAR WATER HEATING SYSTEM

DWARFT WALL DETAILS

COLOUR INDEX

BOUNDARY

PROPOSED BUILDING

OSR AREA

ROAD

SCALE 1:400

ALL DIMENISONS ARE IN METRES

OWNERS SIGNATURE

For Gulmohar Pack-Tech India Pvt. Ltd.

Authorised Signatory

# Eight ways to know a piece of land before you pay for it.

This report covers one part of the picture. These cover the rest, drawn from the same government records, for any property in Tamil Nadu.

## LandLens One

Ask anything about a property and get an answer grounded in live government records, with the sources shown.

[/landlens/one](#)



## Verify My Land

Every record check run on one property and returned as a single report.

[/landlens/verify-my-land](#)



## Legal Opinion

An advocate's written opinion on the title, built on the records we pull for it.

[/landlens](#)



## One Map

Every layer on one map: the parcel, its boundary, zoning, water bodies and what sits around it.

[/landlens/one/map](#)



## PriceMap

What land actually changed hands for around this plot, taken from the registered deeds.

[/landlens/pricemap](#)



## Build Scope

What you are allowed to build here: floor space, height, coverage and setbacks.

[/landlens/build-scope](#)



## Property Tracker

Watch a property and hear about it when something new is registered against it.

[/landlens/property-tracker](#)



## Deal Room

Run the transaction in one place: documents, stamping, signatures and the parties.

[/landlens/deal-room](#)



# Twenty-four checks you can run yourself, at no cost.

## Records and verification

The registers themselves, read for you.

Encumbrance Certificate

Patta and Chitta

Field Measurement Sketch

EC Analyzer

Bank charge check

Court case search

Seller background check

Approval check by survey

## Value and duty

What it is worth and what it costs to register.

Guideline value by street

Guideline value by survey

Stamp duty and registration fees

Capital gains

Floor space index

Area unit converter

## Zoning and land use

What the plan says can happen on this land.

Land use zone finder

CMDA land use check

Coastal regulation zone

Master plan check

Water bodies finder

Airport height clearance

## Registers and directories

Who holds it, and which office keeps the record.

Find your registering office

Temple property check

Waqf property check

RERA register



Every free tool  
/tools



Services we run  
for you  
/services



The LandLens  
suite  
/landlens/one



# Every claim in this document traces back to a government record.

---

Legal opinions, due diligence and title verification

---

Building plan, layout and sub-division approvals

---

Completion and occupancy certificates, regularisation

---

Escrow, negotiation and NRI property management

---

Land survey, soil testing, architecture and construction

---

**Verified RealEstate**  
3/350/2 Mettukuppam,  
OMR Thoraipakkam,  
Chennai 600 097, India  
[hello@verified.realestate](mailto:hello@verified.realestate)  
+91 9996 12 9996

Prepared from the registers named on the page each finding sits on. Where a register could not be read, this document says so in its place rather than leaving the gap to be read as a clean result.

