


PLAN SHOWING THE PROPOSED CONSTRUCTION OF MARRIAGE HALL BUILDING,
AT CHEYYAR ROAD, IN S.F NOS: 44/1A4, 44/1B1 & 44/2D OF KIRAMBADI VILLAGE,
ARCOT TALUK, RANIPET DISTRICT. (SCALE : ONE CM = 100 CM.)

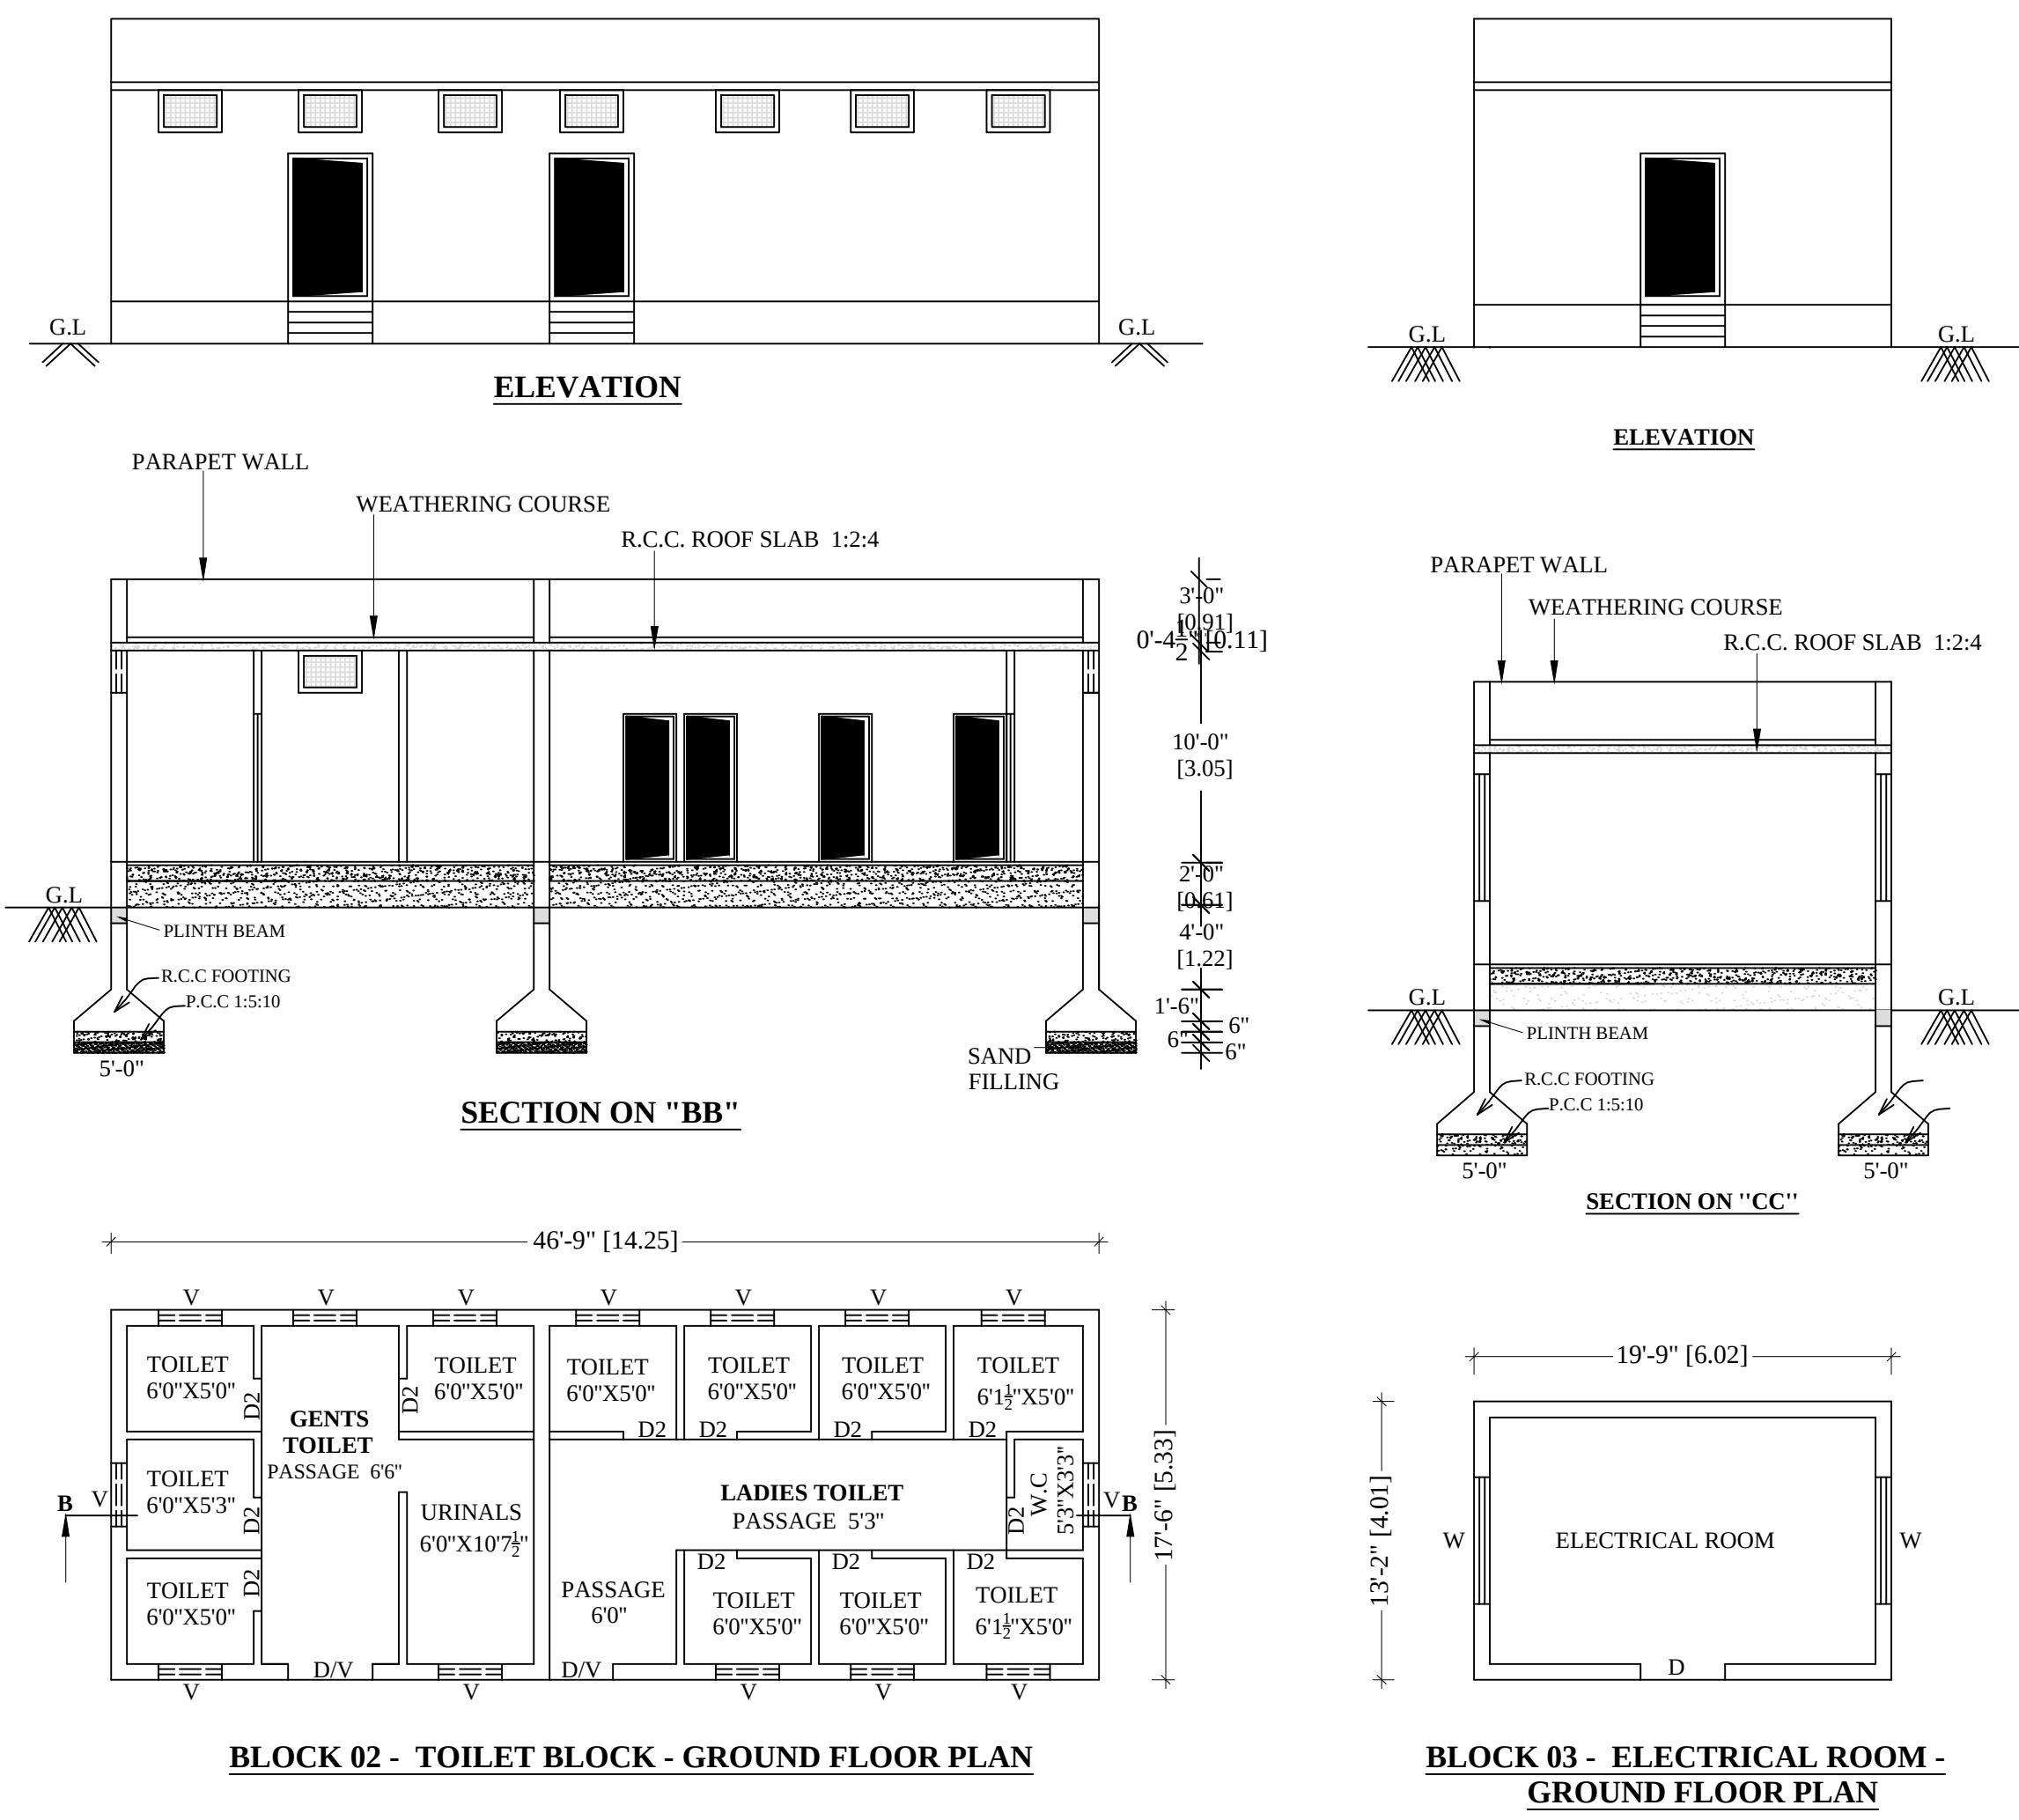

AREA DETAILS :-

BLOCK NAME - FLOOR	FSI AREA IN SQ.FT	NON-FSI AREA IN SQ.FT	TOTAL BUILTUP AREA IN SQ.FT
BLOCK - 01			
GROUND FLOOR	6240.00	-----	6240.00
FIRST FLOOR	5820.00	-----	5820.00
TERRACE FLOOR	-----	5460.00	5460.00
BLOCK - 02			
TOILET - GF	818.00	-----	818.00
BLOCK - 03			
ELECTRICAL ROOM - GF	260.00	-----	260.00
TOTAL	13138.00	5460.00	18598.00

SPECIFICATION:-


AS SHOWN IN THE SECTION

NOS	JOINERIES DETAIL.
01.	MAIN DOOR MD 10'0"X9'0" 3.05X2.74M
02.	DOOR D 4'0"X7'0" 1.22X2.13M
03.	DOOR D1 3'3"X7'0" 1.00X2.13M
04.	DOOR D2 2'6"X7'0" 0.76X2.13M
05.	WINDOW W 6'0"X6'0" 1.83X1.83M
06.	VENTILATOR V 3'0"X2'0" 0.91X0.61M

STAIR DETAIL:-

CLEAR WIDTH	6'6" (2.00M)
TREAD	1'0" (0.30M)
RISE	0'6" (0.15M)

SITE PLAN FOR MARRIAGE HALL BUILDING,
AT CHEYYAR ROAD, IN S.F NOS: 44/1A4, 44/1B1 & 44/2D OF KIRAMBADI VILLAGE,
ARCOT TALUK, RANIPET DISTRICT. (SCALE : ONE INCH =33'0" (OR) ONE CM = 400CM.)

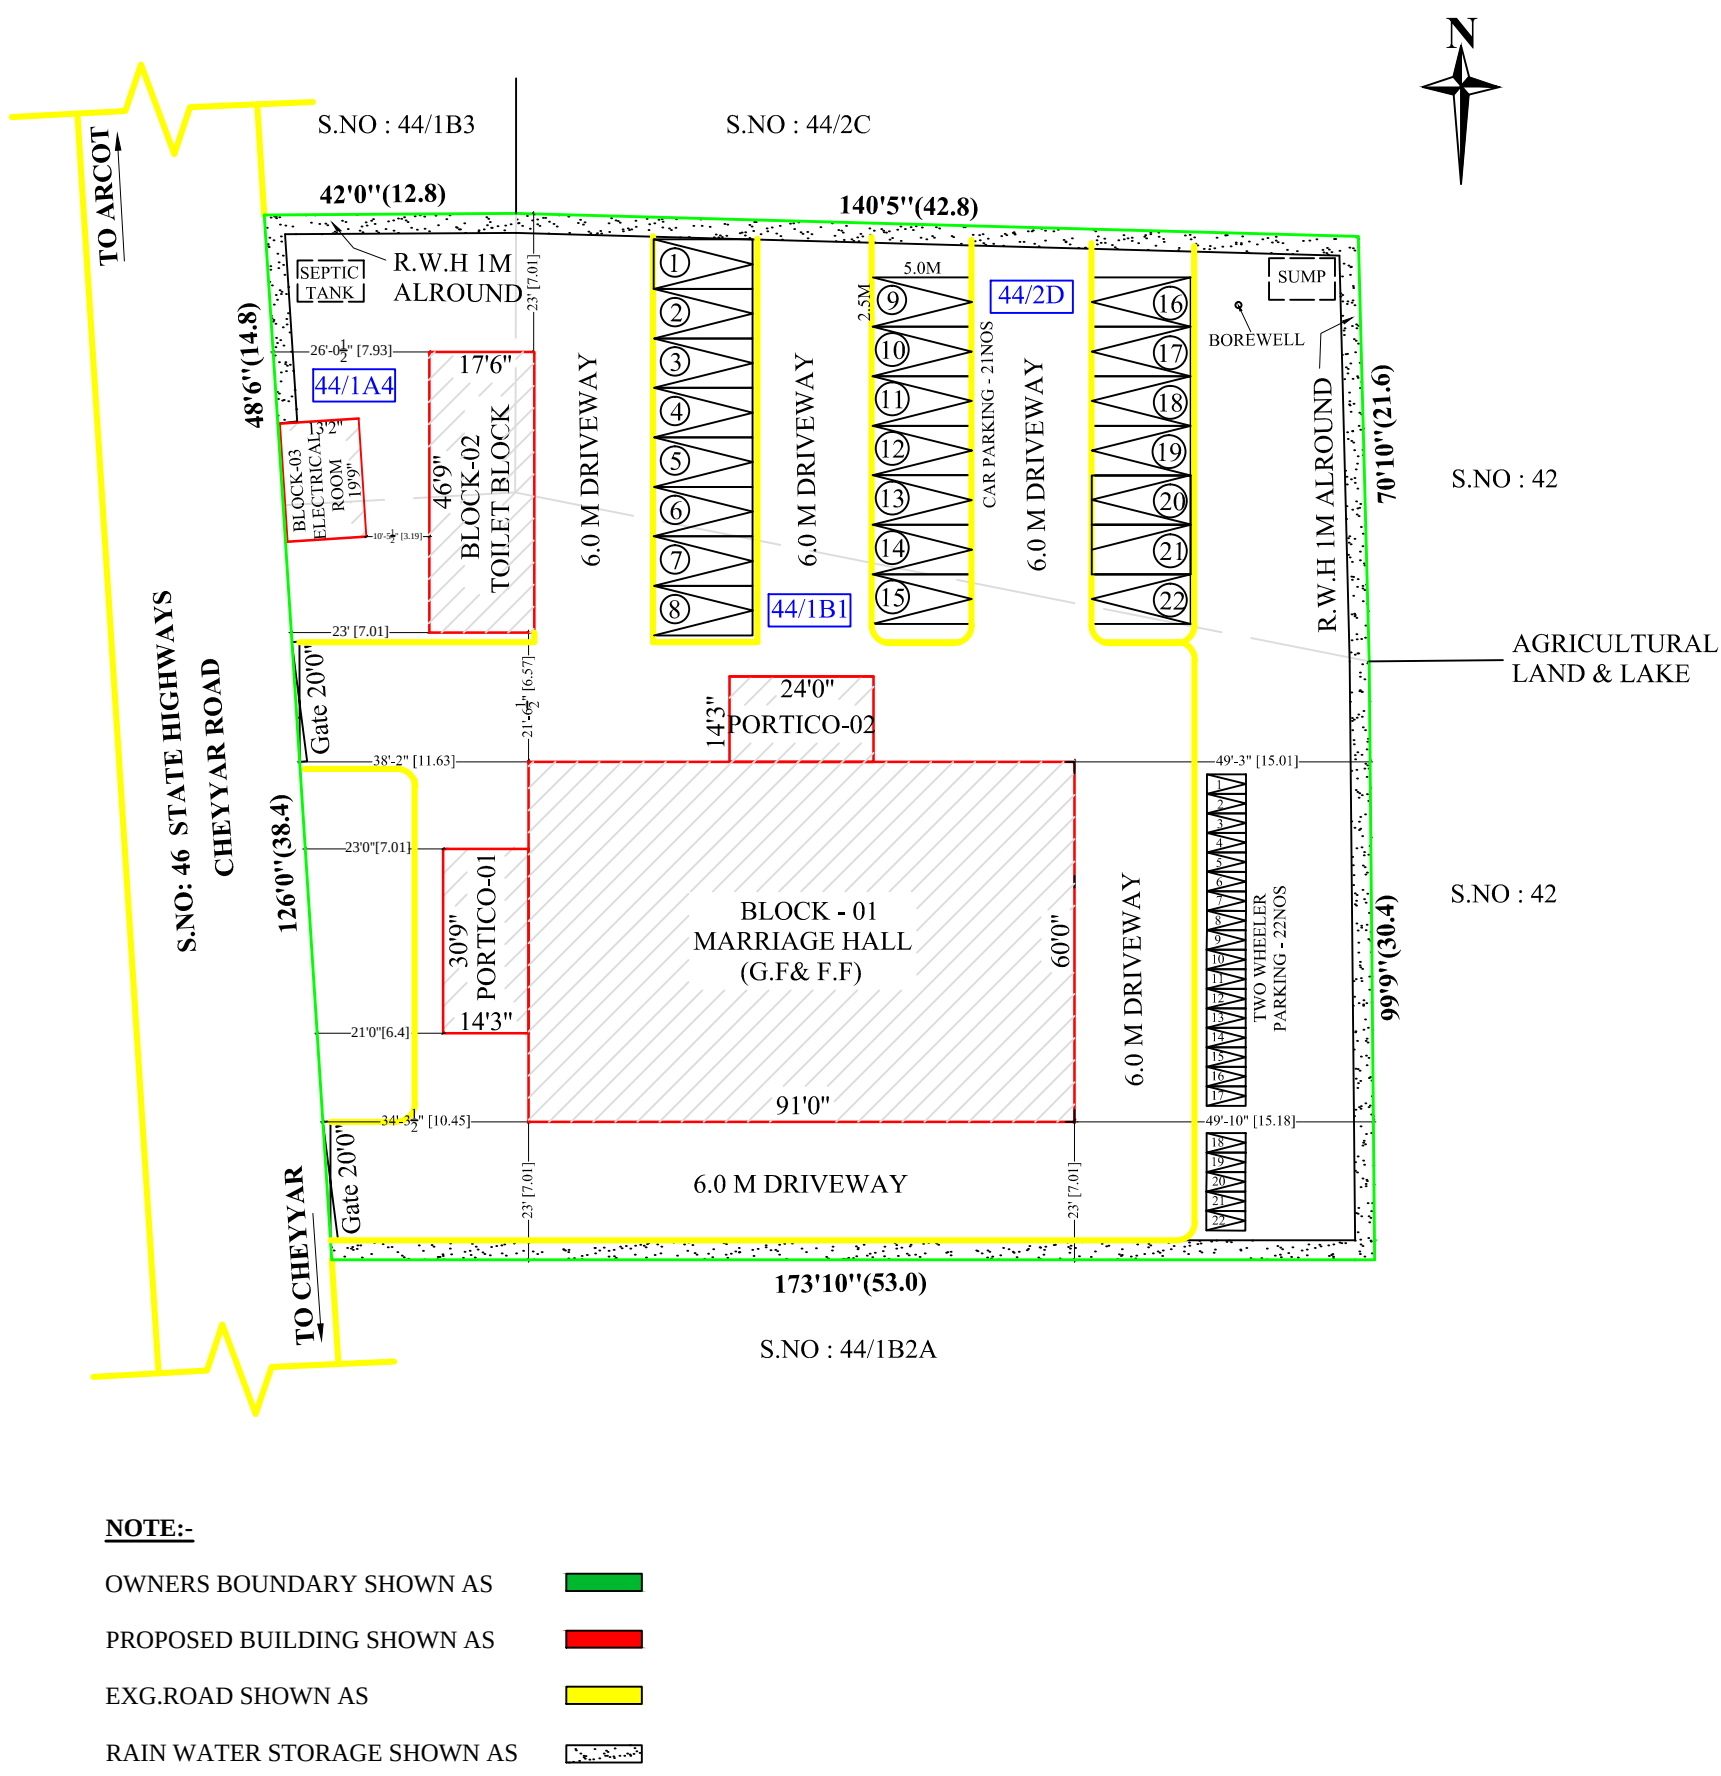

AREA DETAILS

S.F.NOS	ACRE	SQ.FT	SQ.M	HECTOR
44/1A4	0.0370	1614.59	150.00	0.0150
44/1B1	0.4942	21527.80	2000.00	0.2000
44/2D	0.1853	8072.93	750.00	0.0750
TOTAL	0.7165	31215.32	2900.00	0.2900

FSI CALCULATION

GROSS FLOOR AREA = 13138.00





SITE AREA = 31215.32

= 0.42

PARKING AREA

Two wheeler parking provided = 22 open parking

Car Parking provided = 22 open parking

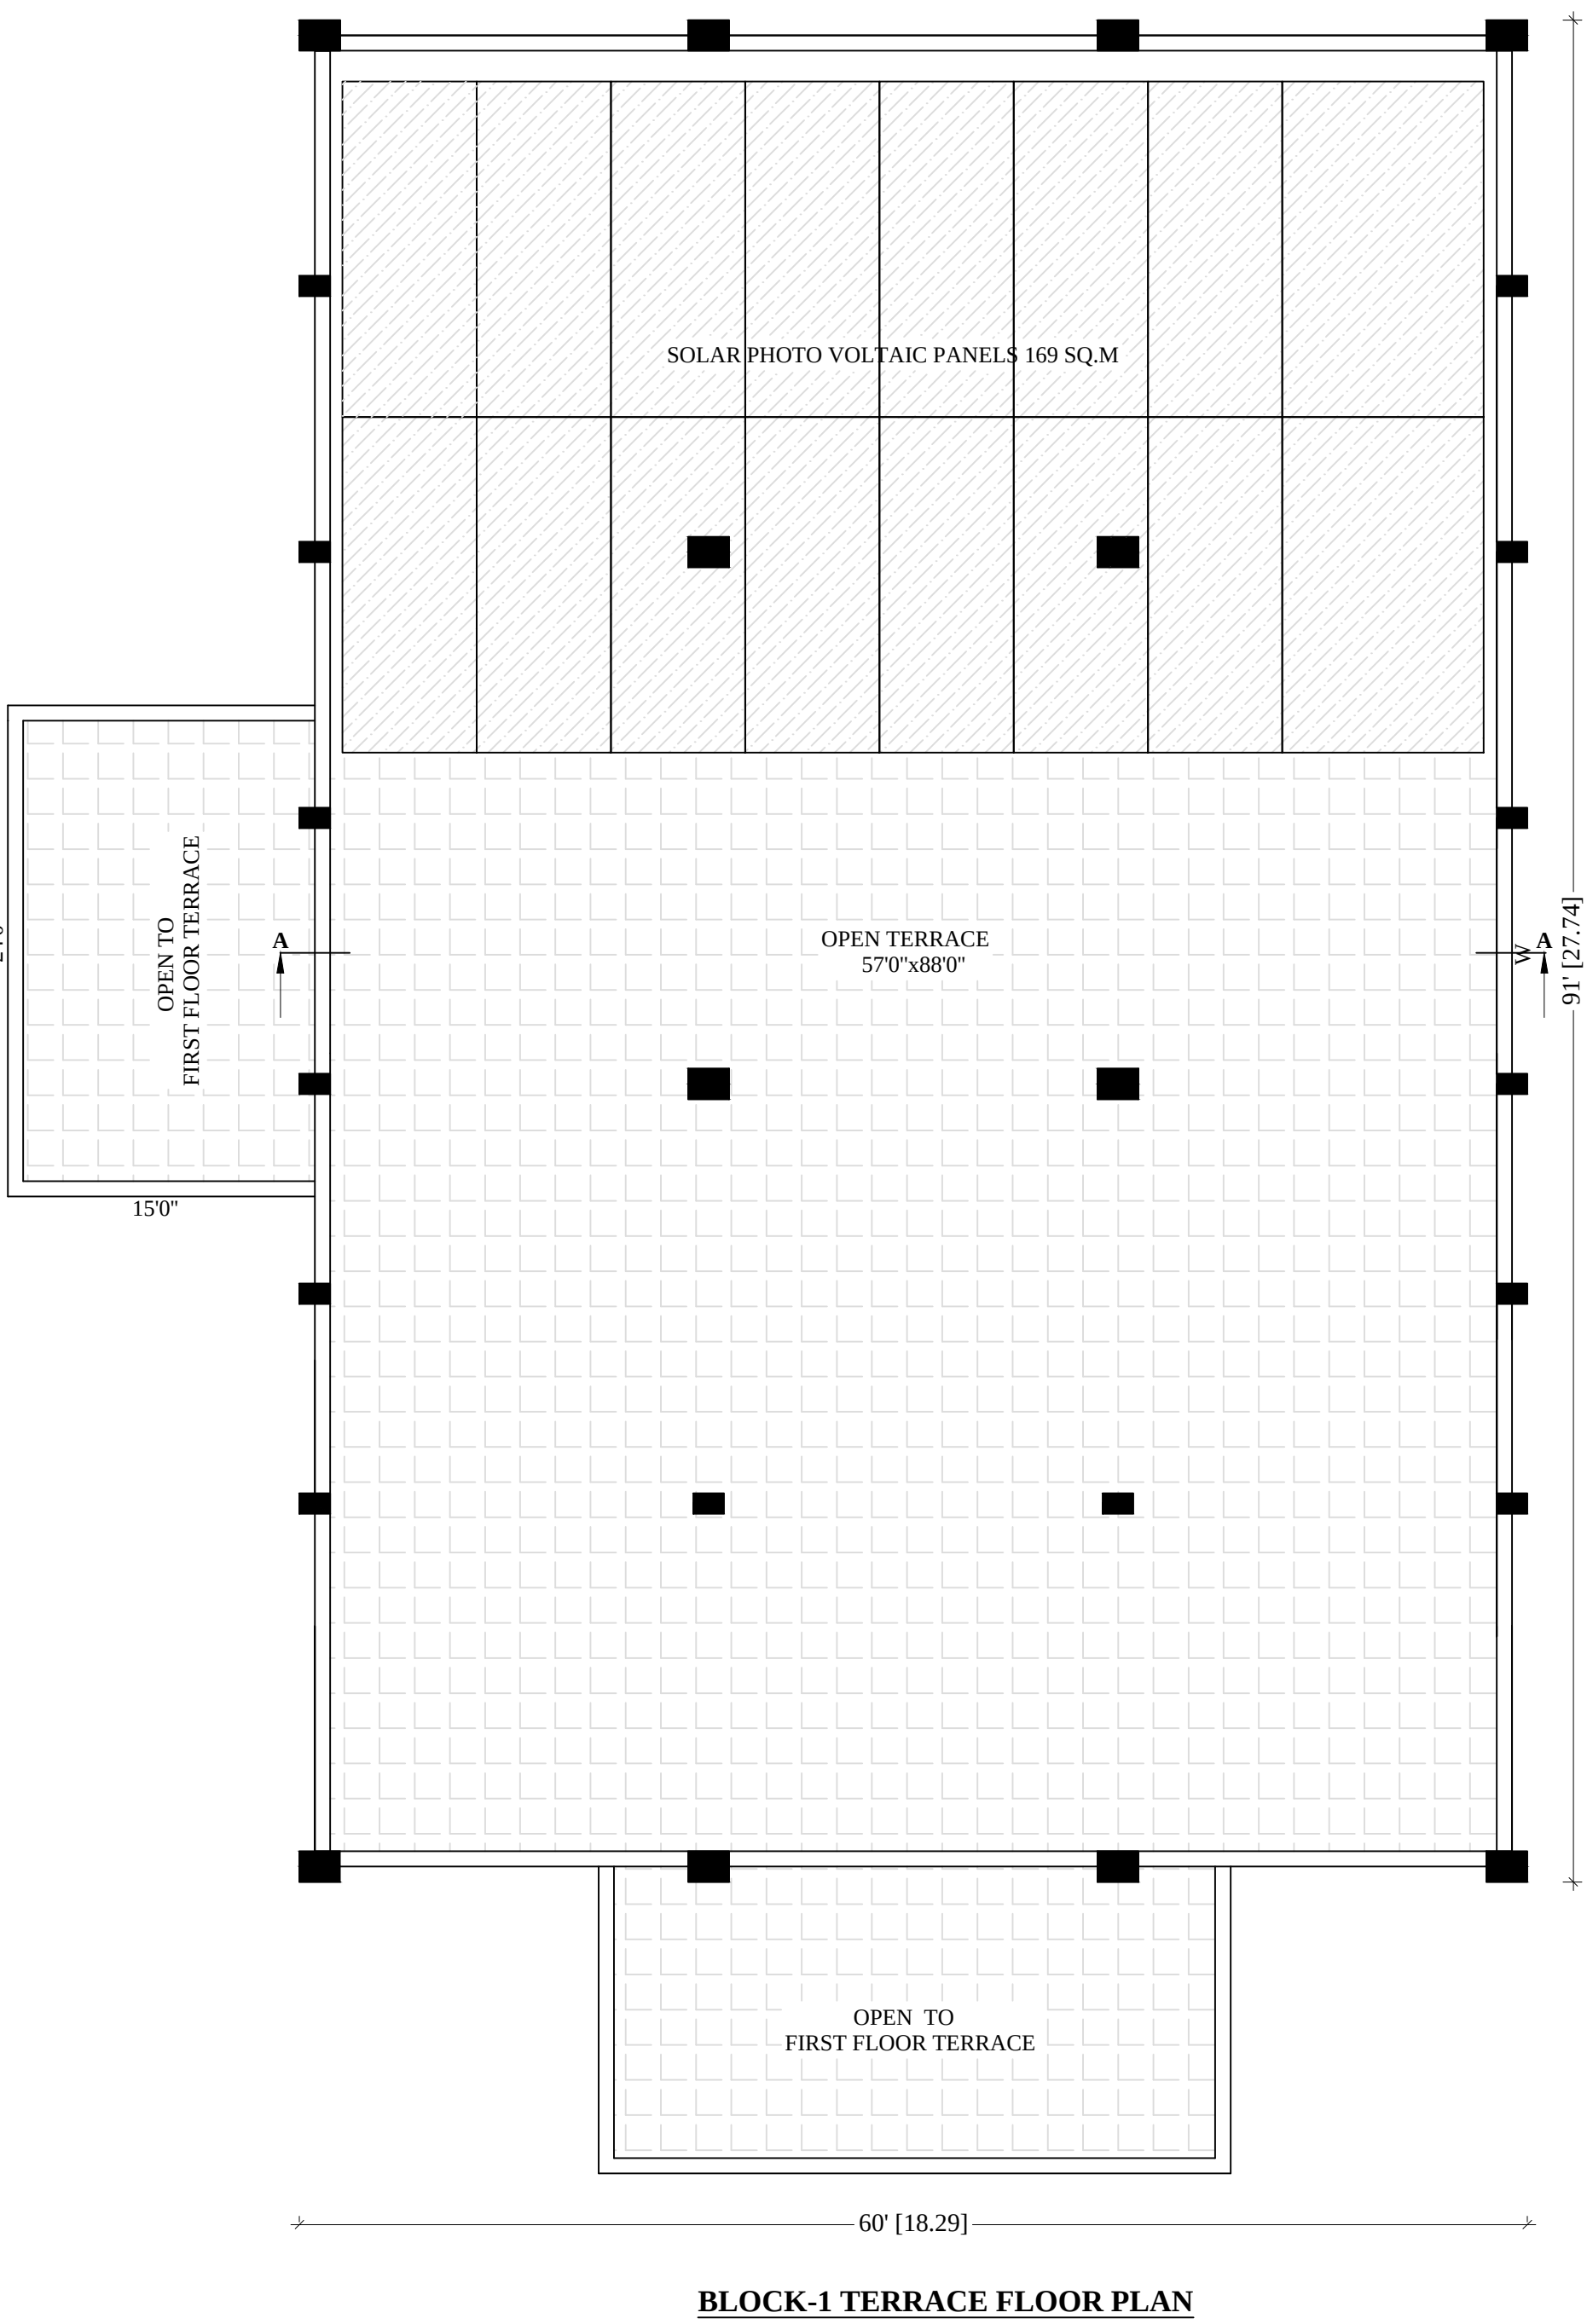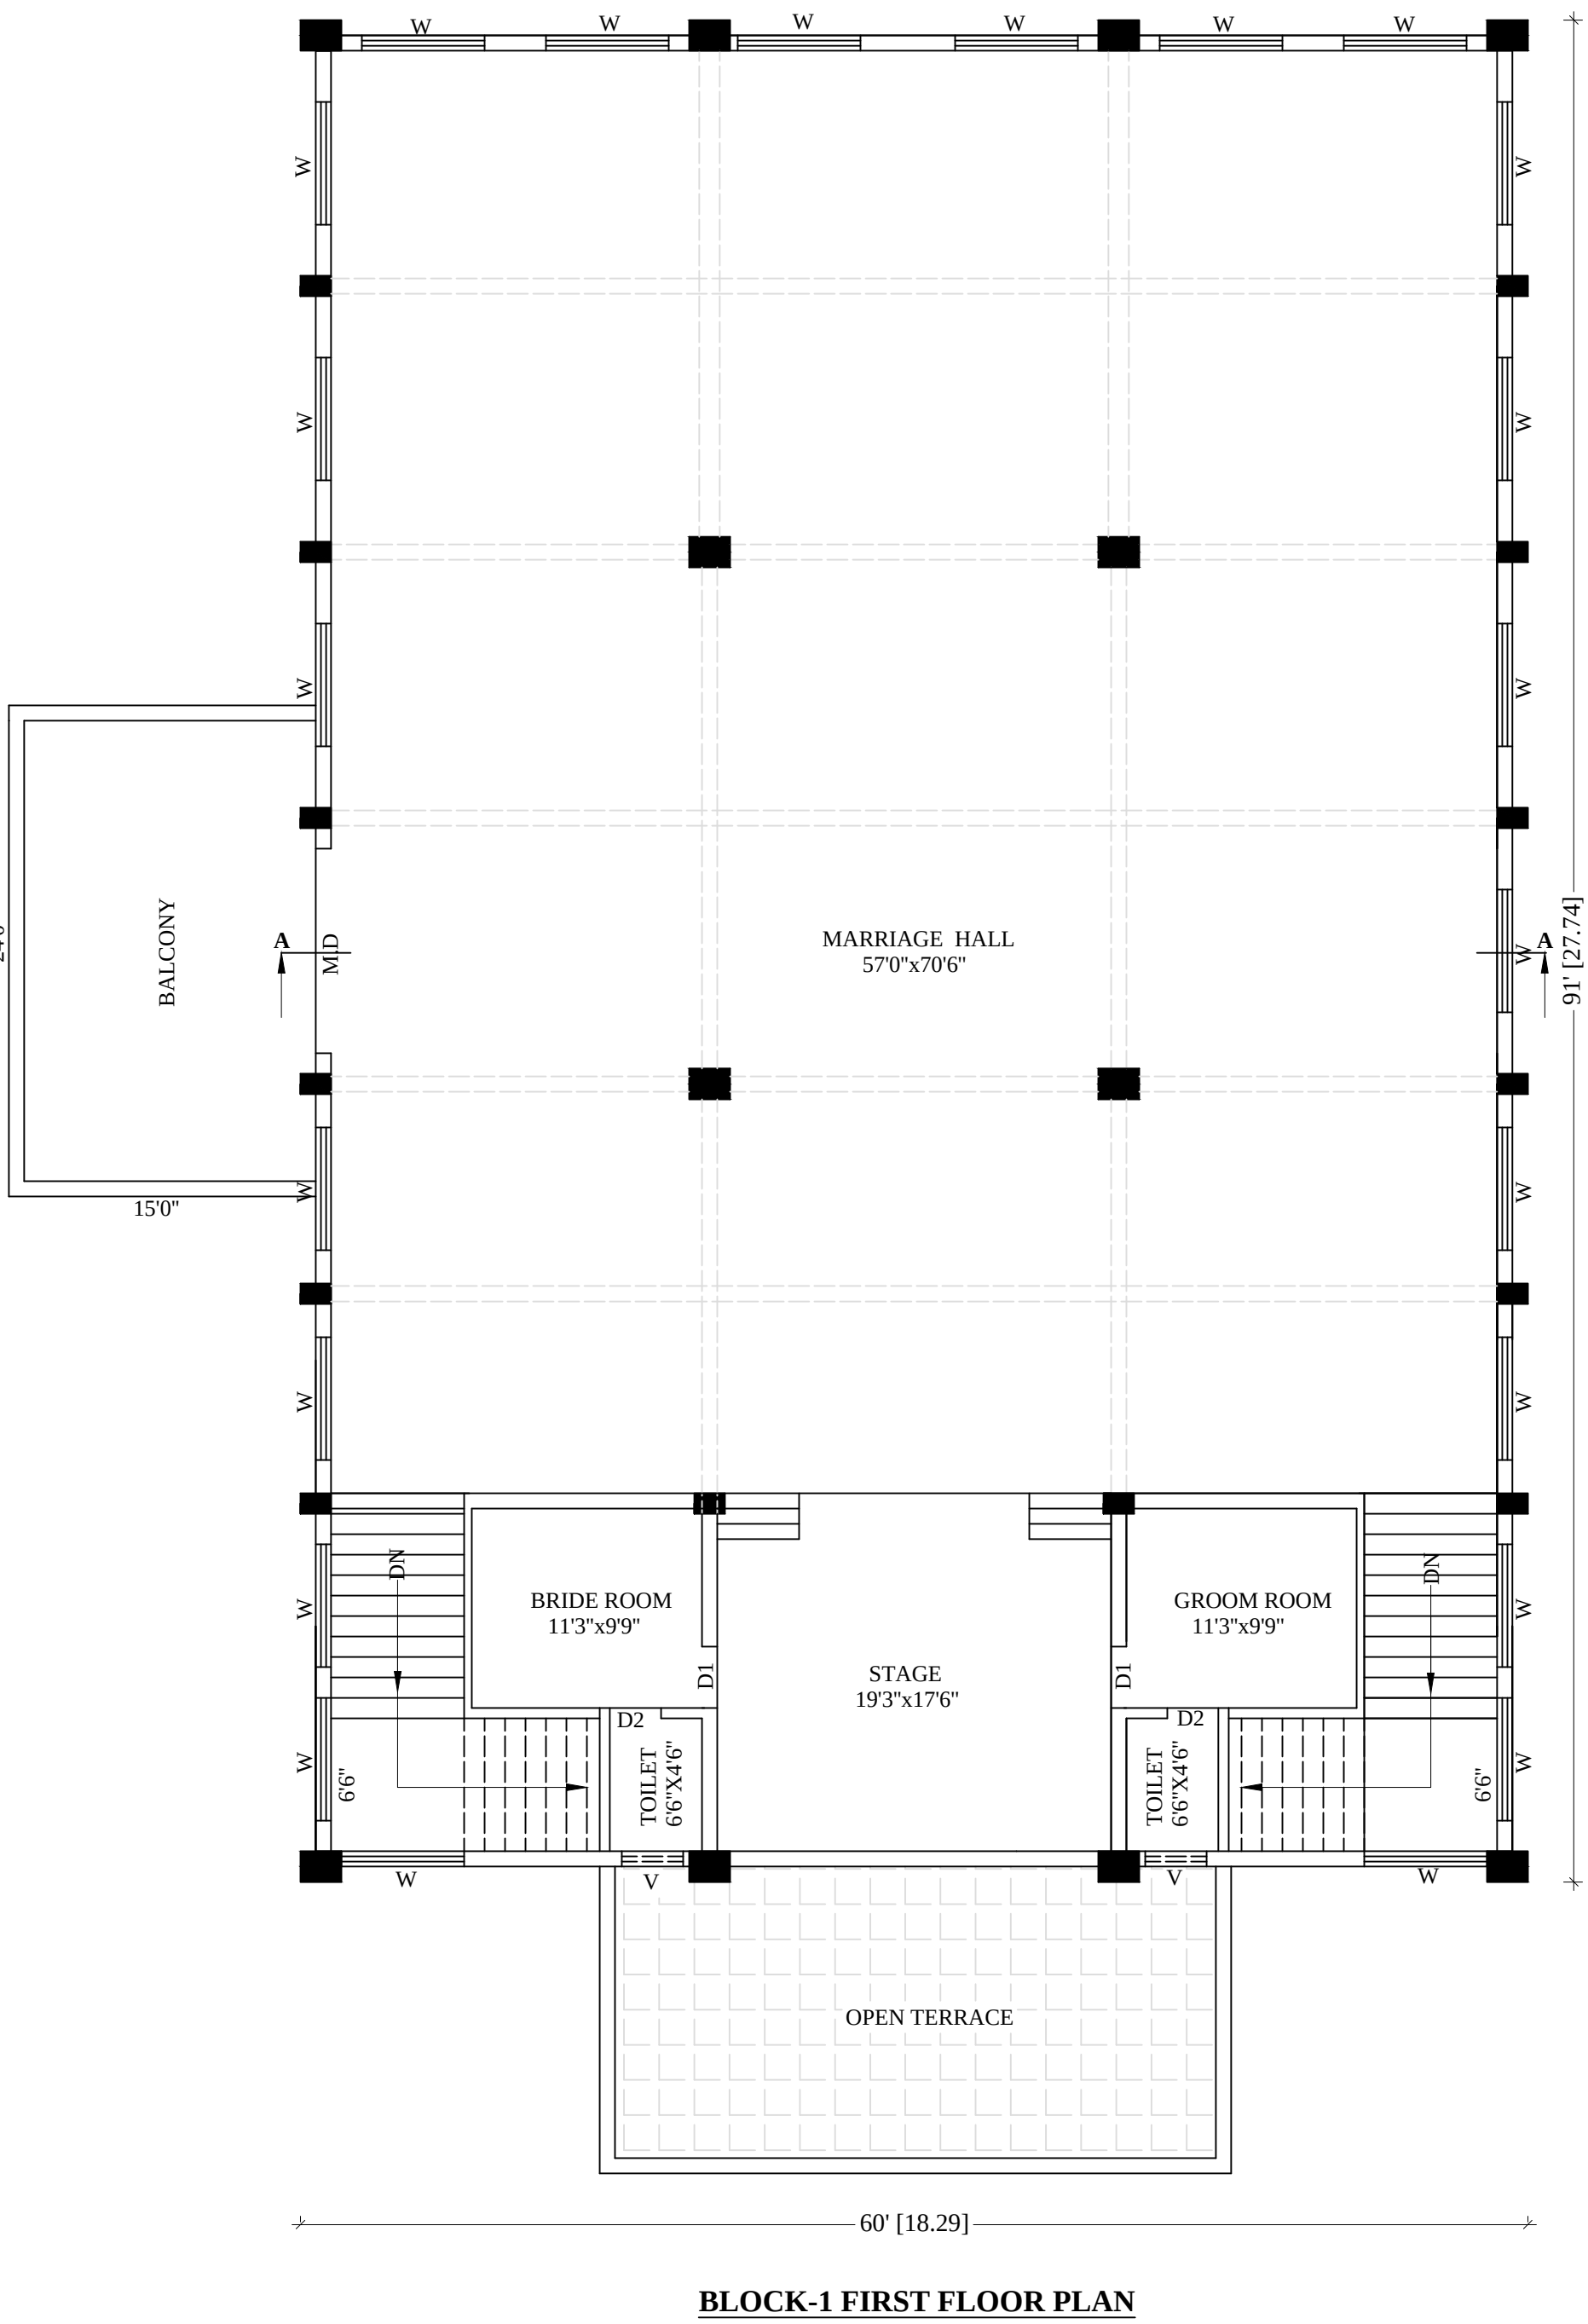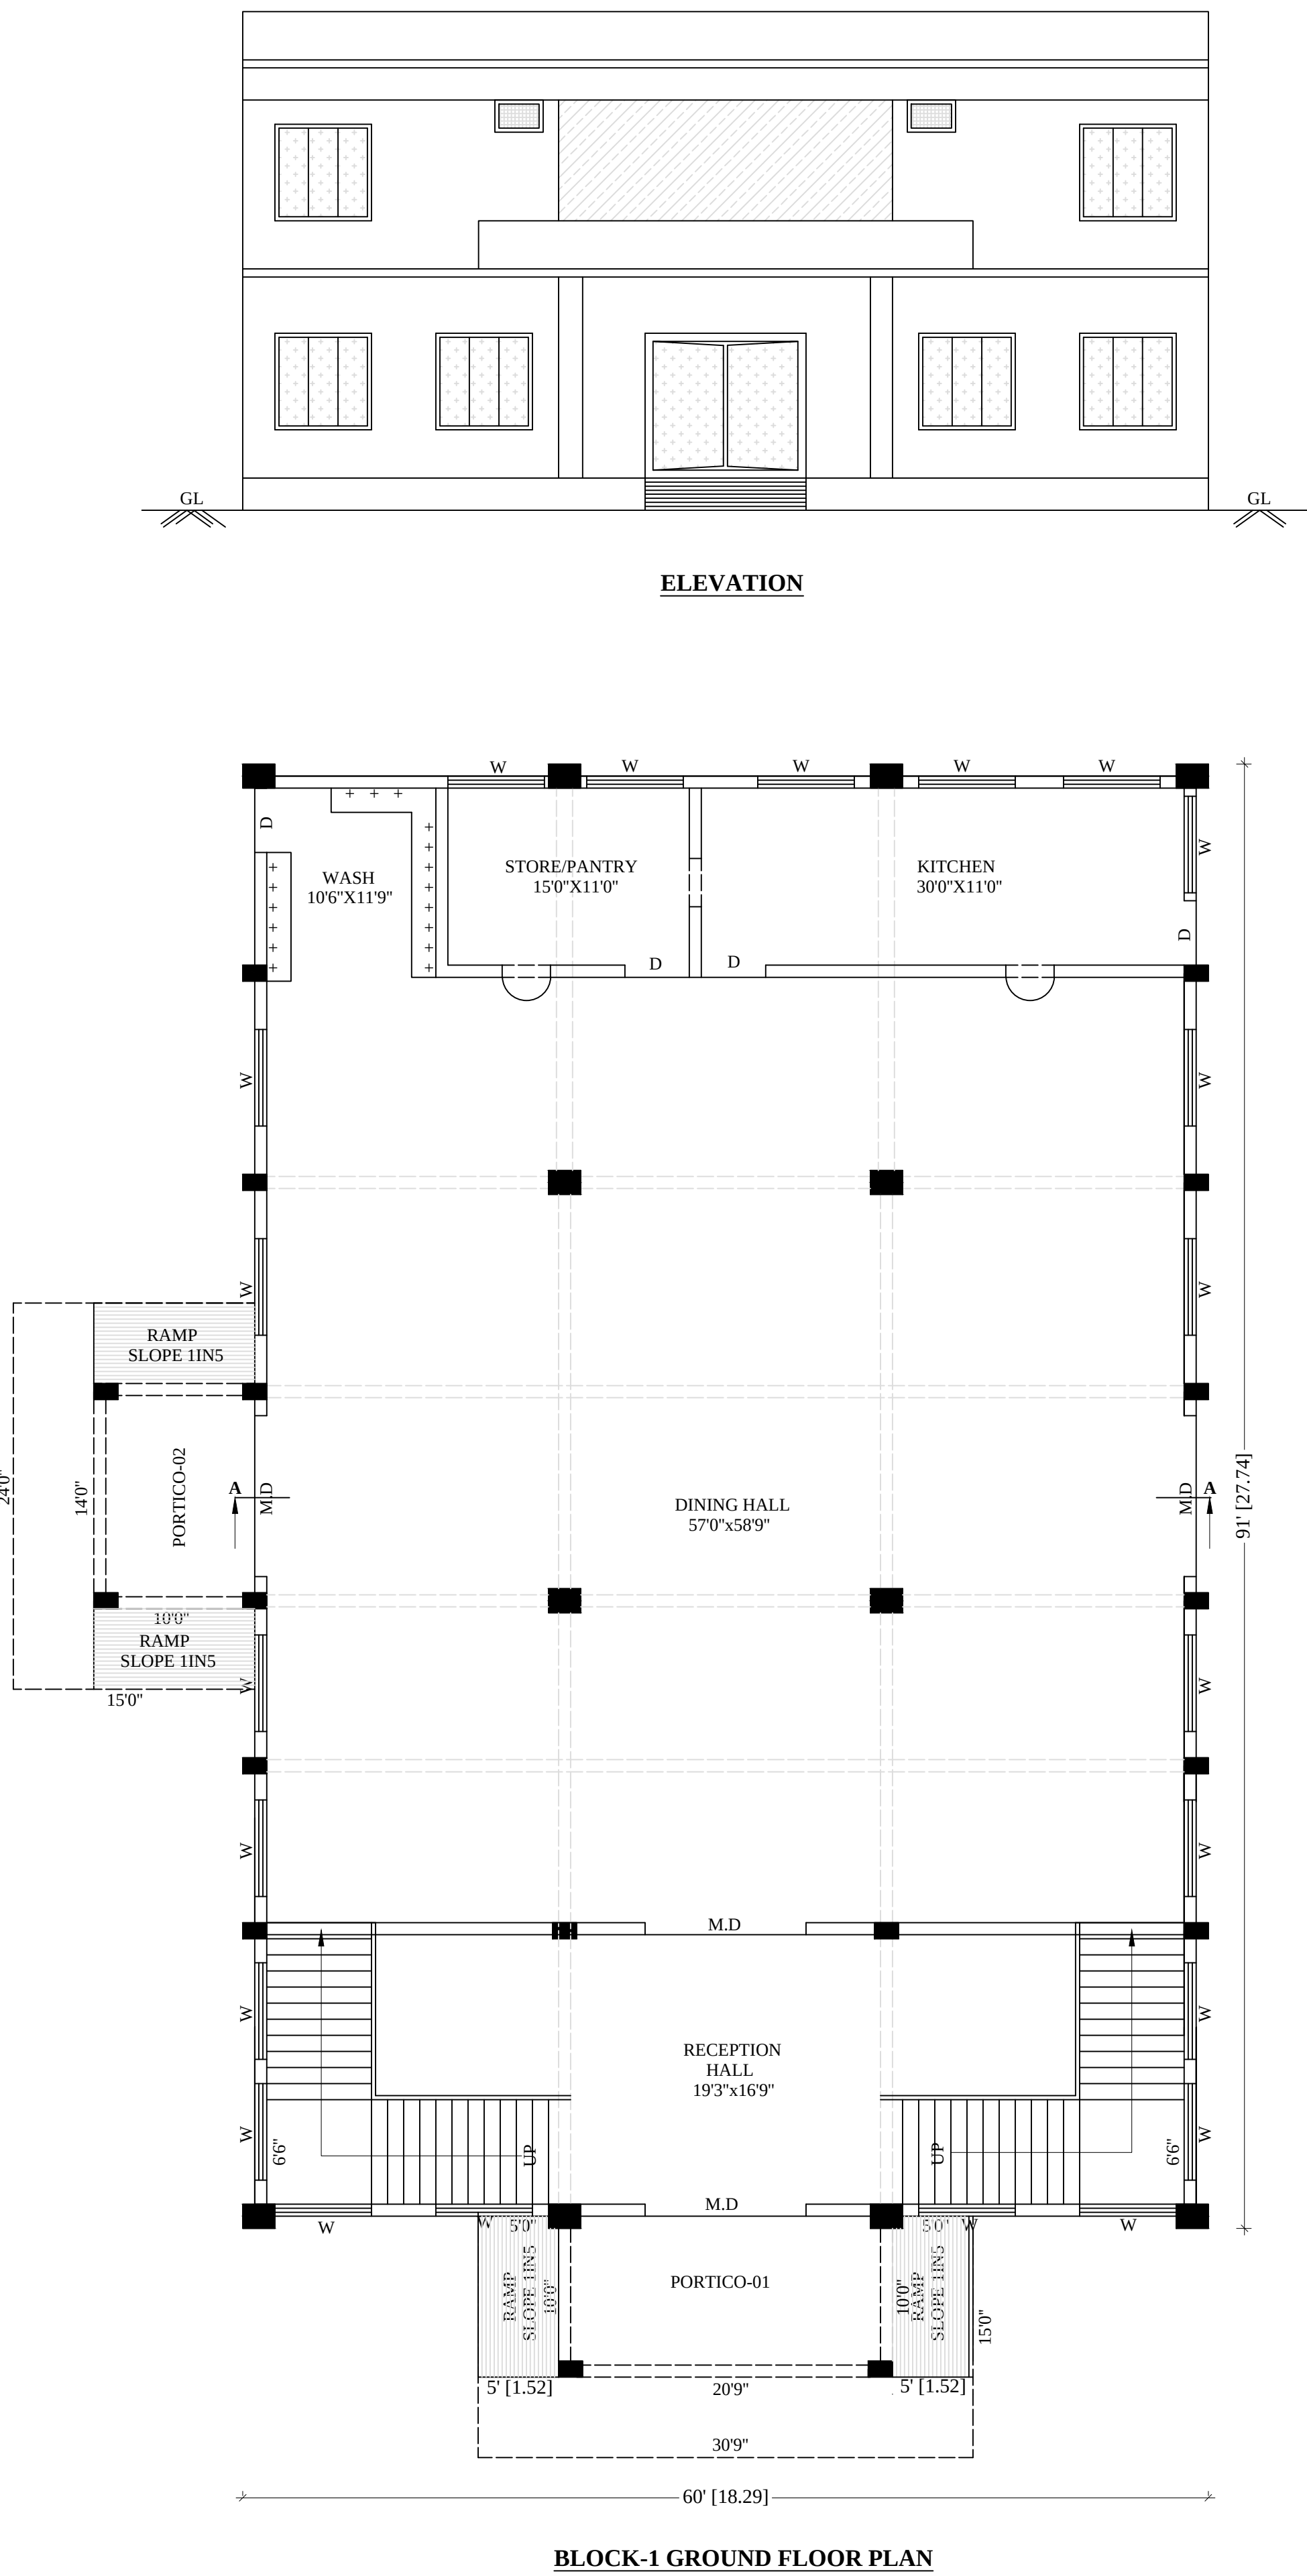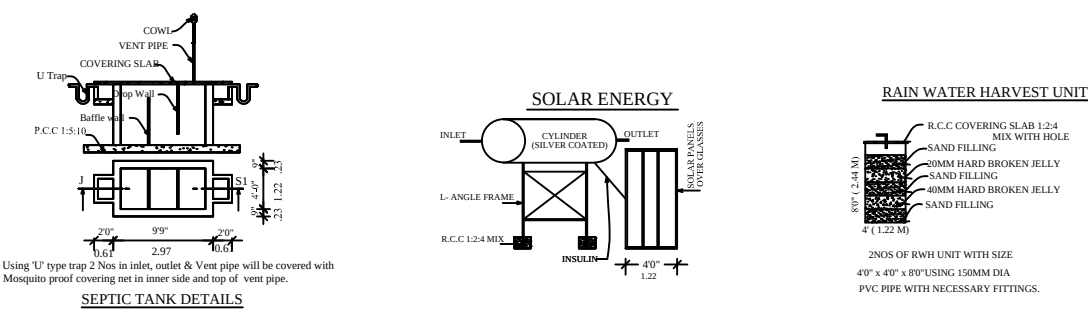

REGISTERED ENGINEER

REGISTERED STRUCTURAL ENGINEER

REGISTERED GEOTECH ENGINEER

APPLICANT