

PP

APPROVAL RECORD

Planning Permission

Ranipet district, Tamil Nadu

APPROVAL TYPE

Building Plan









ISSUING AUTHORITY

Rural Panchayat

The approval as the planning authority issued it, reproduced in full behind this page.

An approval speaks to what was sanctioned, not to what was built. Completion is a separate record.

PLAN SHOWING THE PROPOSED CONSTRUCTION OF A RESIDENTIAL BUILDING IN PLOT NOS.1,2,3,4,5&6 AT SF.NO. 351/1(PART) OF DIRECTOR OF TOWN AND COUNTRY PLANNING APPROVAL NO . 08/2023, DATE. 31.01.2023 AND GOVT. SF.NOS: 348/2A2 & 349/2 AT NANDHIYALAM VILLAGE, WALAJAH TALUK, RANIPET DISTRICT.

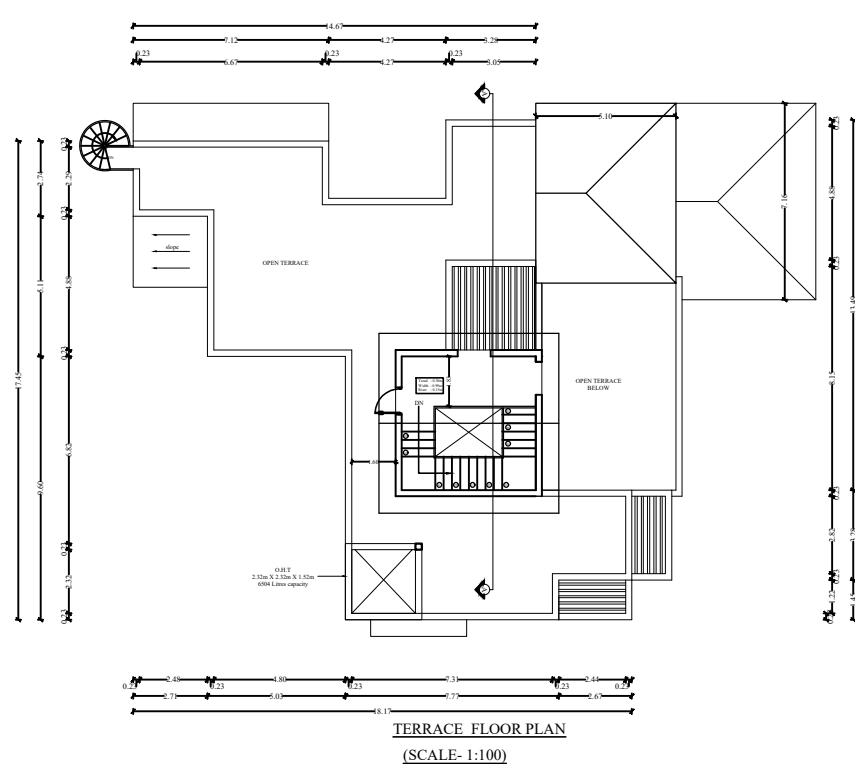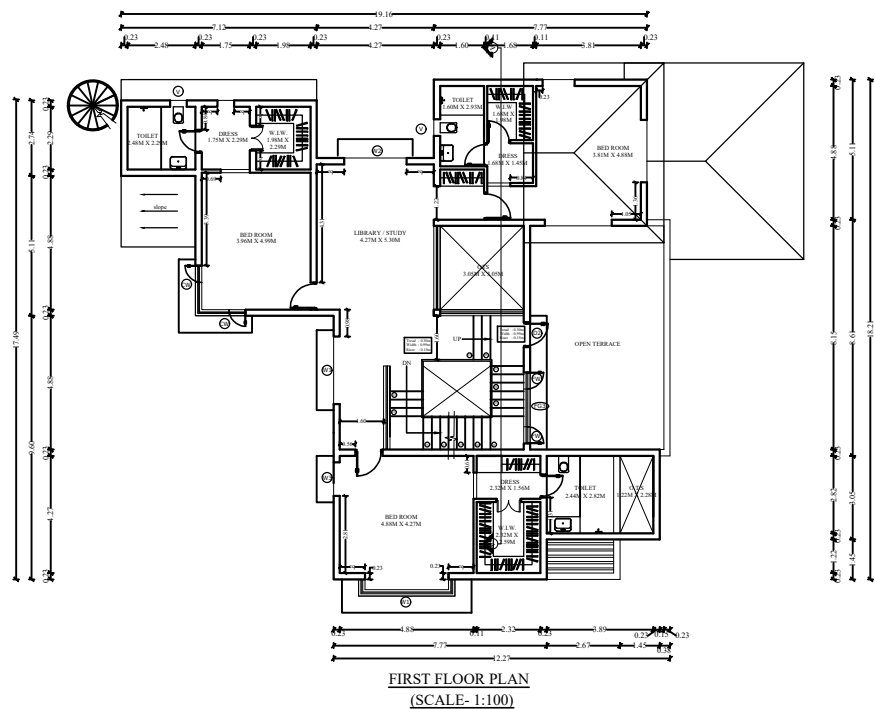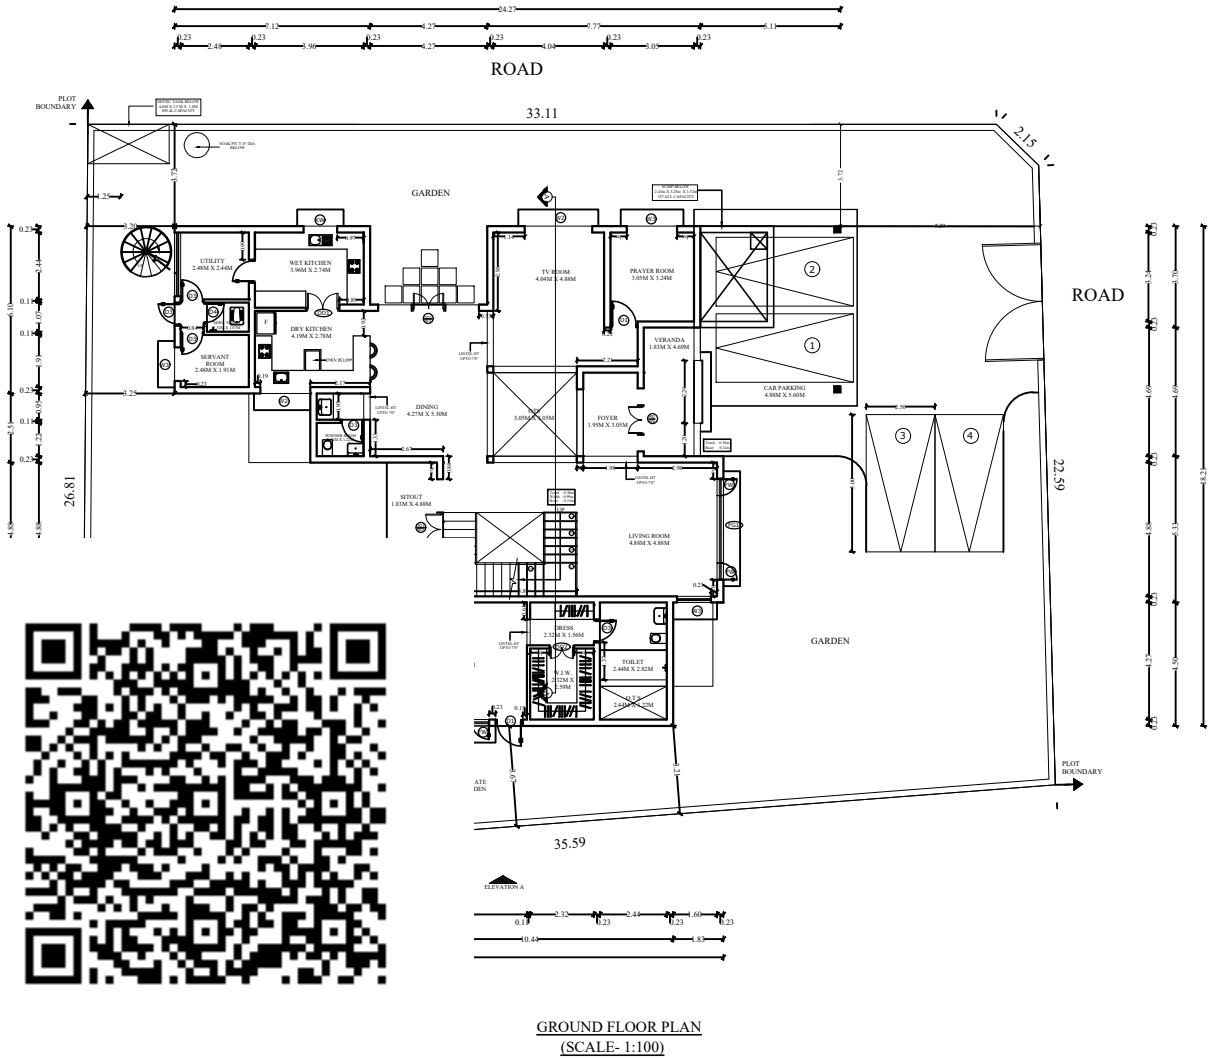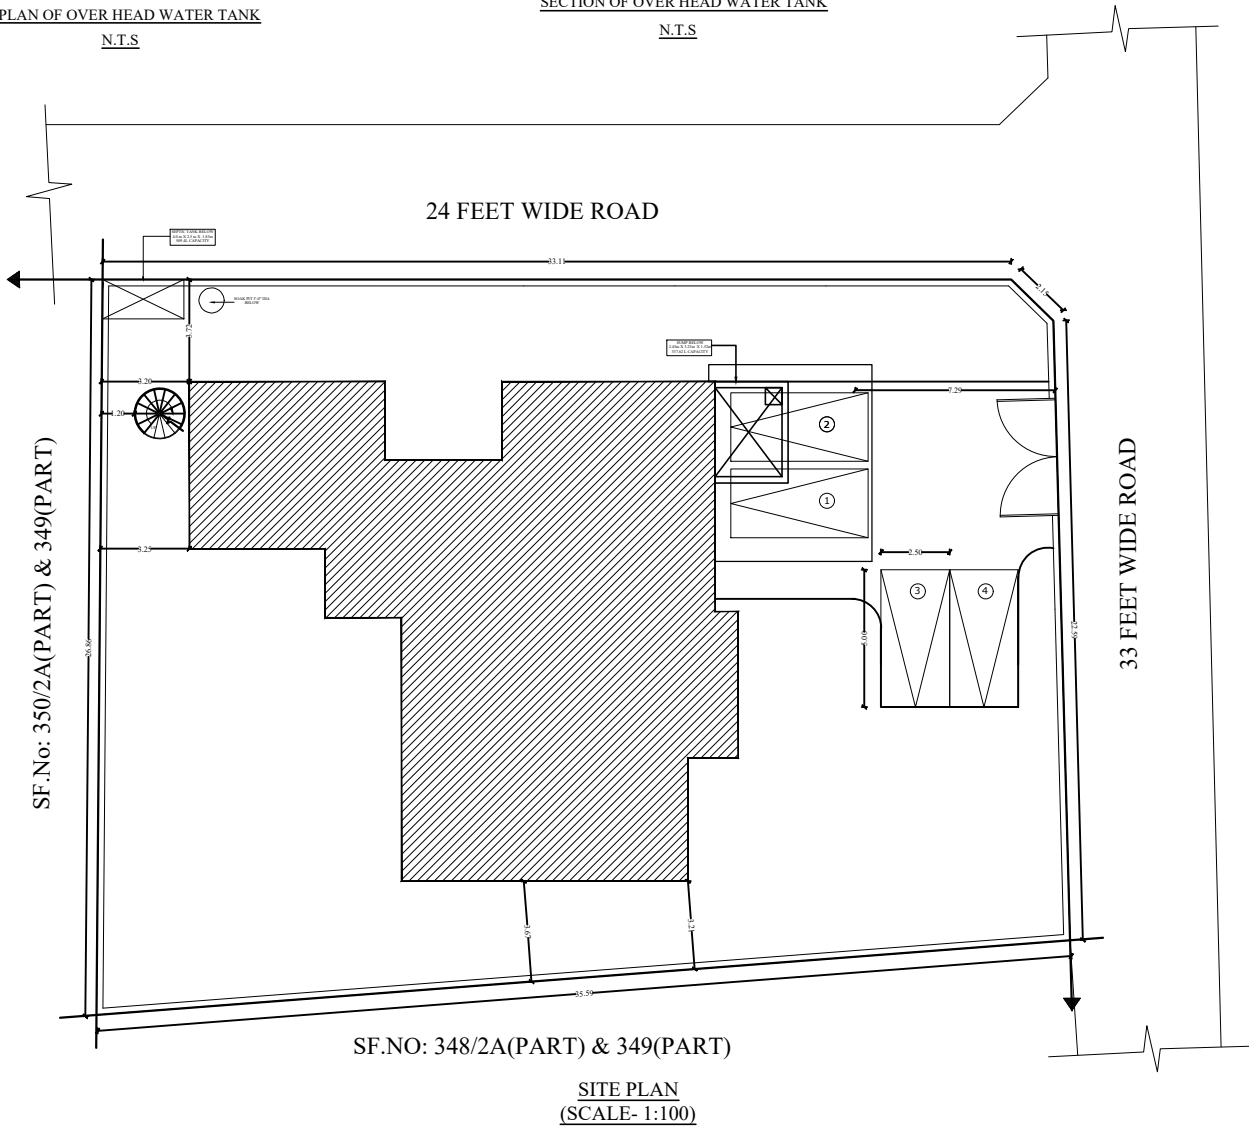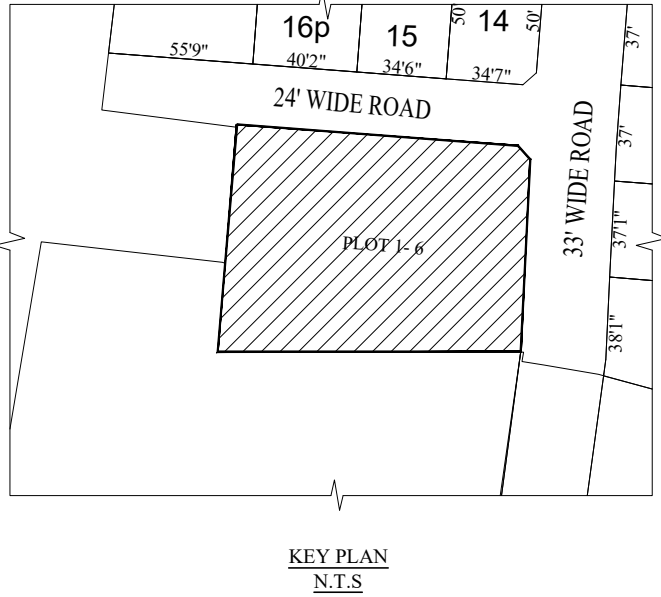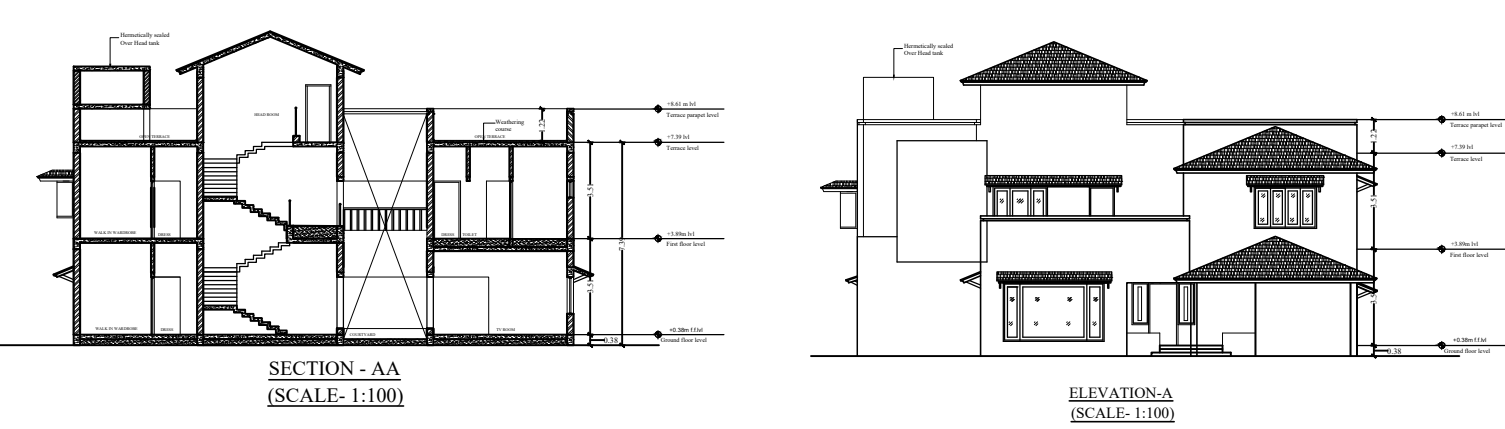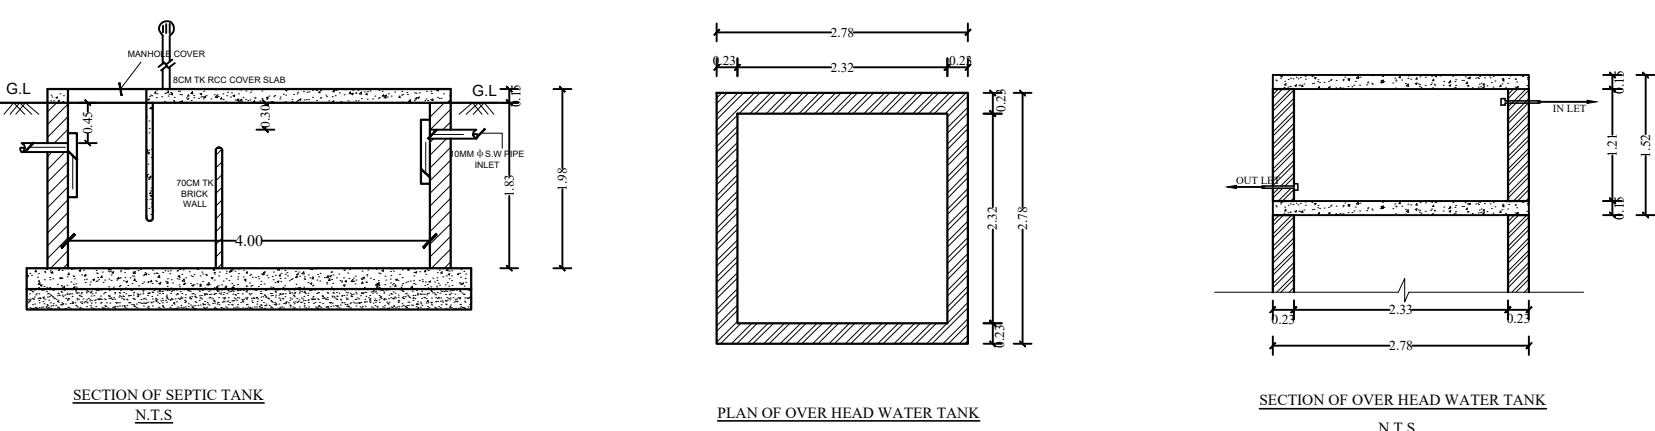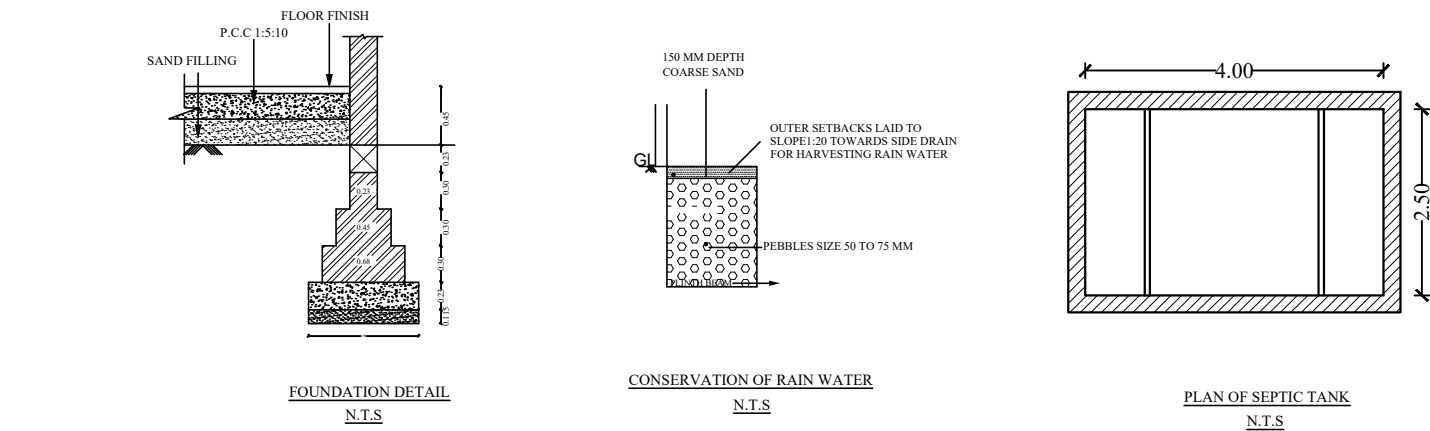

SCHEDULE OF JOINERY		
TYPE	DETAIL	SIZE
WD	MAIN DOOR	1.06m X 2.28m
	WINDOW	0.45m X 1.52m
D1	DOOR	0.99m X 2.28m
D2	DOOR	0.91m X 2.28m
D3	DOOR	0.83m X 2.28m
D4	DOOR	0.76m X 2.28m
DD1	DOUBLE DOOR	1.21m x 2.28m
DD2	DOUBLE DOOR	0.91m x 2.28m
DD3	DOOR	1.21m x 2.28m
	WINDOW	1.16m X 1.52m
DD4	DOOR	1.21m x 2.28m
DD5	VENTILATOR	0.60m X 0.60m
W1	WINDOW	2.59m X 1.52m
W2	WINDOW	2.27m X 1.52m
W3	WINDOW	1.74m X 1.52m
W4	WINDOW	1.64m X 1.52m
W5	WINDOW	0.64m X 1.52m
FW	FRENCH WINDOW	0.64m X 2.13m
FG1	FIXED GLASS	2.43m X 2.13m
FG2	FIXED GLASS	2.00m X 2.13m
FG3	FIXED GLASS	1.37m X 2.13m
FG4	FIXED GLASS	1.21m X 2.13m
KW	KITCHEN WINDOW	1.16m X 1.21m
V	VENTILATOR	0.60m X 0.60m

- SPECIFICATION:**
- 1.FOUNDATION - BRICK FOOTING
 - 2.BRICK WORK - C.M 1:6 FOR SUPER STRUCTURE
 - 3.PLASTERING - C.M 1:5 FOR WALLS & 1:3 FOR CEILING
 - 4.FLOORING - VITRIFIED TILE
 - 5.PAINTING - 2,COAT OF CEMENT PAINT FOR WALLS & 1,EXTRA COAT FOR CEILING, ENAMEL PAINT FOR DOORS,WINDOWS & GRILLS
 - 6.R.C.C - 1:2:4 FOR ALL COLUMNS, BEAMS, SLABS & LINTELS
 - 7.WOOD WORK- ALL WOOD WORKS IN BEST QUALITY COUNTRY WOOD.
 - 8.WEATHERING COURSE -TWO LAYER OF COUNTRY TILE OVER BRICK JALLY LIME CONCRETE LAID TO SLOPE.

COLOUR INDEX:	
PROPOSED	
ROAD	
BOUNDARY	

AREA STATEMENT		
NAME	AREA (in Sq.m)	AREA (in Sq.ft)
PLOT AREA	890.83	9588.89
GROUND FLOOR AREA	240.46	2588.29
FIRST FLOOR AREA	204.84	2204.88
CAR PARKING	40.32	434.00
HEADROOM	28.45	306.23
TOTAL AREA	514.07	5533.40

FSI - 0.50			
COVERAGE- 26.99%			
	DOORS	WINDOWS	VENT
GROUND FLOOR	15	16	-
FIRST FLOOR	10	10	03
HEAD ROOM	01	02	-

N

1. Mrs. LISA THOMAS,
W/o Mr. THOMAS KURUVILA.

2. Dr. ATHUL THOMAS,
S/o Mr. THOMAS KURUVILA.

3. Dr. TISSA KURIAN,
W/o Mr. ATHUL THOMAS.

SIGNATURE OF THE OWNER

Er.M Ravikumar M.E.(Struct.), C.Eng., AMIE, LMISTE.,
Chartered Engg (I), Structural Engg.,
TN. Govt.Registered Professional of DTCP.
R.E.-Grade III, Reg. No.60/2020(HNTDA).
R.S.E.-Grade II, Reg. No.18/2020(HNTDA)
BHARATHI BUILDERS, #P.No.96, 1st Floor, Behind NH office,
1st West Main Road, West Gandhi Nagar, Vellore - 632006.
Contact No:8667059375, 9159733380.
Email ID:bharathibuilders.mrk@gmail.com

LICENSED SURVEYOR:

Eight ways to know a piece of land before you pay for it.

This report covers one part of the picture. These cover the rest, drawn from the same government records, for any property in Tamil Nadu.

LandLens One

Ask anything about a property and get an answer grounded in live government records, with the sources shown.

[/landlens/one](#)



Verify My Land

Every record check run on one property and returned as a single report.

[/landlens/verify-my-land](#)



Legal Opinion

An advocate's written opinion on the title, built on the records we pull for it.

[/landlens](#)



One Map

Every layer on one map: the parcel, its boundary, zoning, water bodies and what sits around it.

[/landlens/one/map](#)



PriceMap

What land actually changed hands for around this plot, taken from the registered deeds.

[/landlens/pricemap](#)



Build Scope

What you are allowed to build here: floor space, height, coverage and setbacks.

[/landlens/build-scope](#)



Property Tracker

Watch a property and hear about it when something new is registered against it.

[/landlens/property-tracker](#)



Deal Room

Run the transaction in one place: documents, stamping, signatures and the parties.

[/landlens/deal-room](#)



Twenty-four checks you can run yourself, at no cost.

Records and verification

The registers themselves, read for you.

Encumbrance Certificate

Patta and Chitta

Field Measurement Sketch

EC Analyzer

Bank charge check

Court case search

Seller background check

Approval check by survey

Value and duty

What it is worth and what it costs to register.

Guideline value by street

Guideline value by survey

Stamp duty and registration fees

Capital gains

Floor space index

Area unit converter

Zoning and land use

What the plan says can happen on this land.

Land use zone finder

CMDA land use check

Coastal regulation zone

Master plan check

Water bodies finder

Airport height clearance

Registers and directories

Who holds it, and which office keeps the record.

Find your registering office

Temple property check

Waqf property check

RERA register



Every free tool
/tools



Services we run
for you
/services



The LandLens
suite
/landlens/one



Every claim in this document traces back to a government record.

Legal opinions, due diligence and title verification

Building plan, layout and sub-division approvals

Completion and occupancy certificates, regularisation

Escrow, negotiation and NRI property management

Land survey, soil testing, architecture and construction

Verified RealEstate
3/350/2 Mettukuppam,
OMR Thoraipakkam,
Chennai 600 097, India
hello@verified.realestate
+91 9996 12 9996

Prepared from the registers named on the page each finding sits on. Where a register could not be read, this document says so in its place rather than leaving the gap to be read as a clean result.

